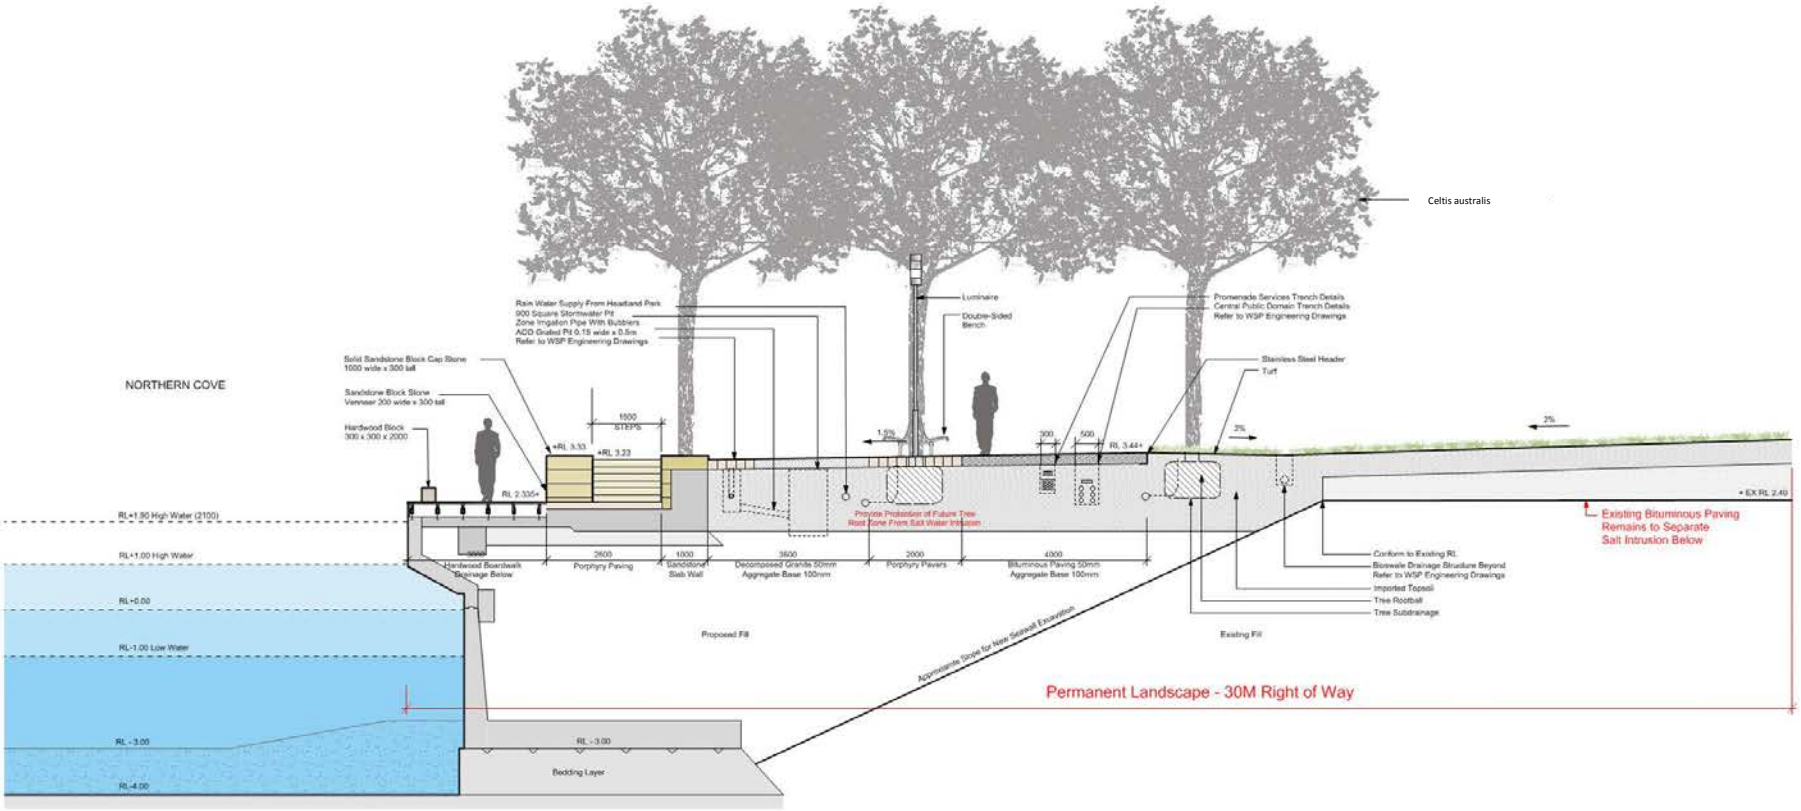

BARANGAROO | Promenade Section at North Cove

PWP LANDSCAPE ARCHITECTURE (Dimensions are Approximate)

Scale 1:50
July 22, 2014