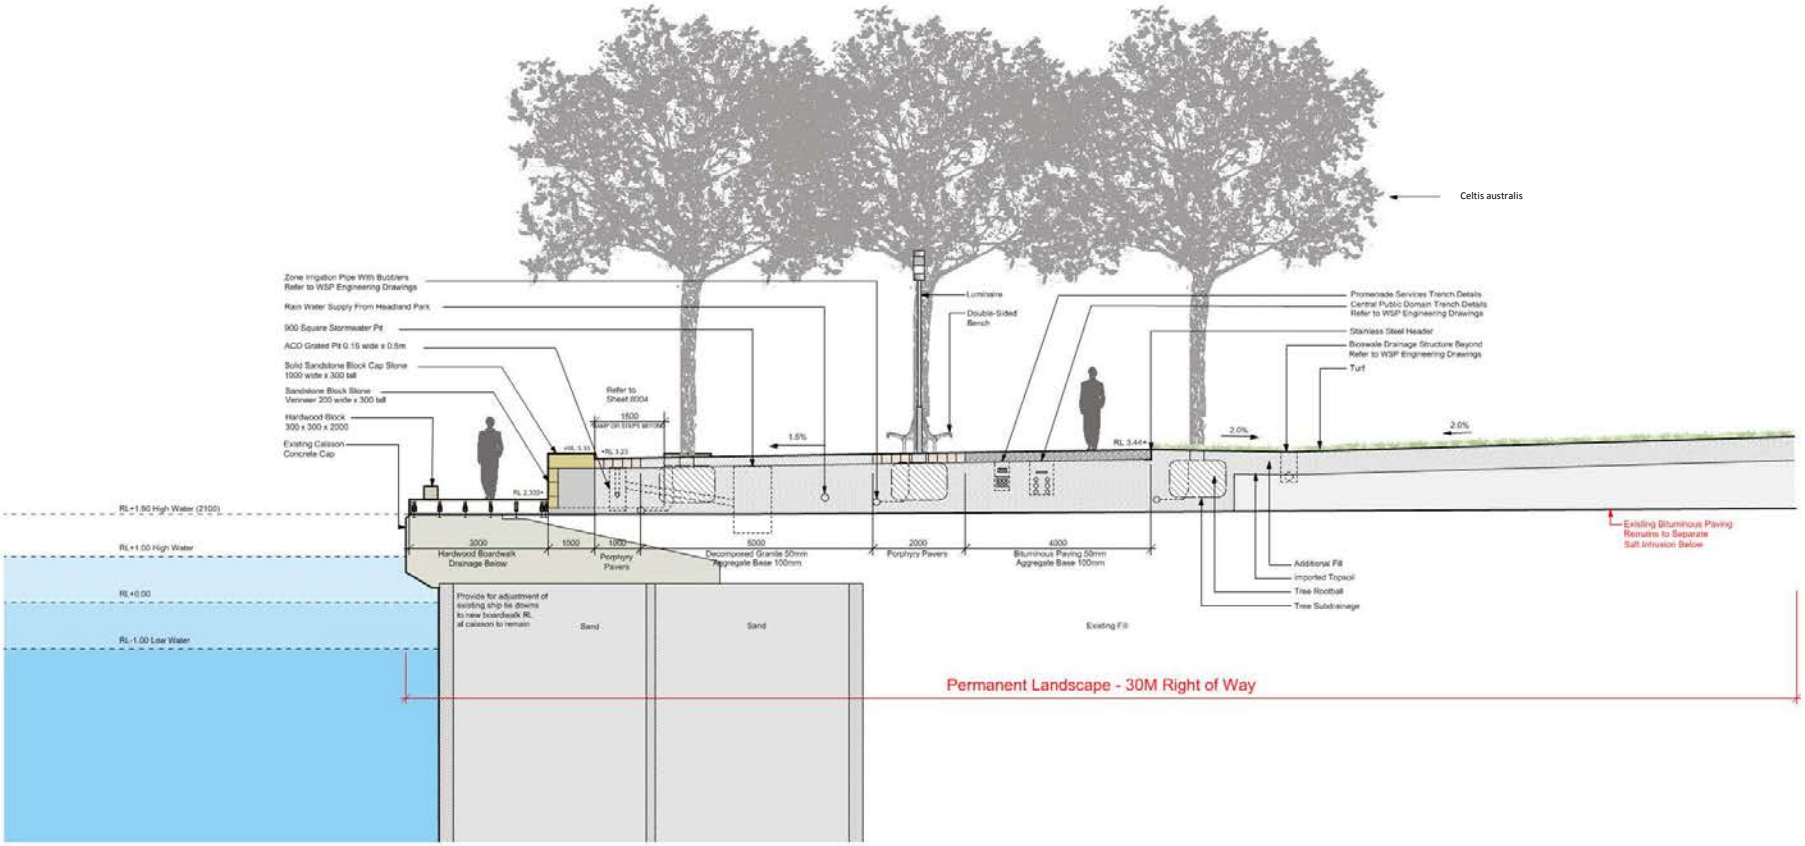

BARANGAROO | Promenade Section

PWP LANDSCAPE ARCHITECTURE (Dimensions are Approximate)

Scale 1:50
July 22 , 2014