R:\arch\Bk1_4S\04_PA - ST\Rev rev\docs_4S\PA-A-6700.dgn

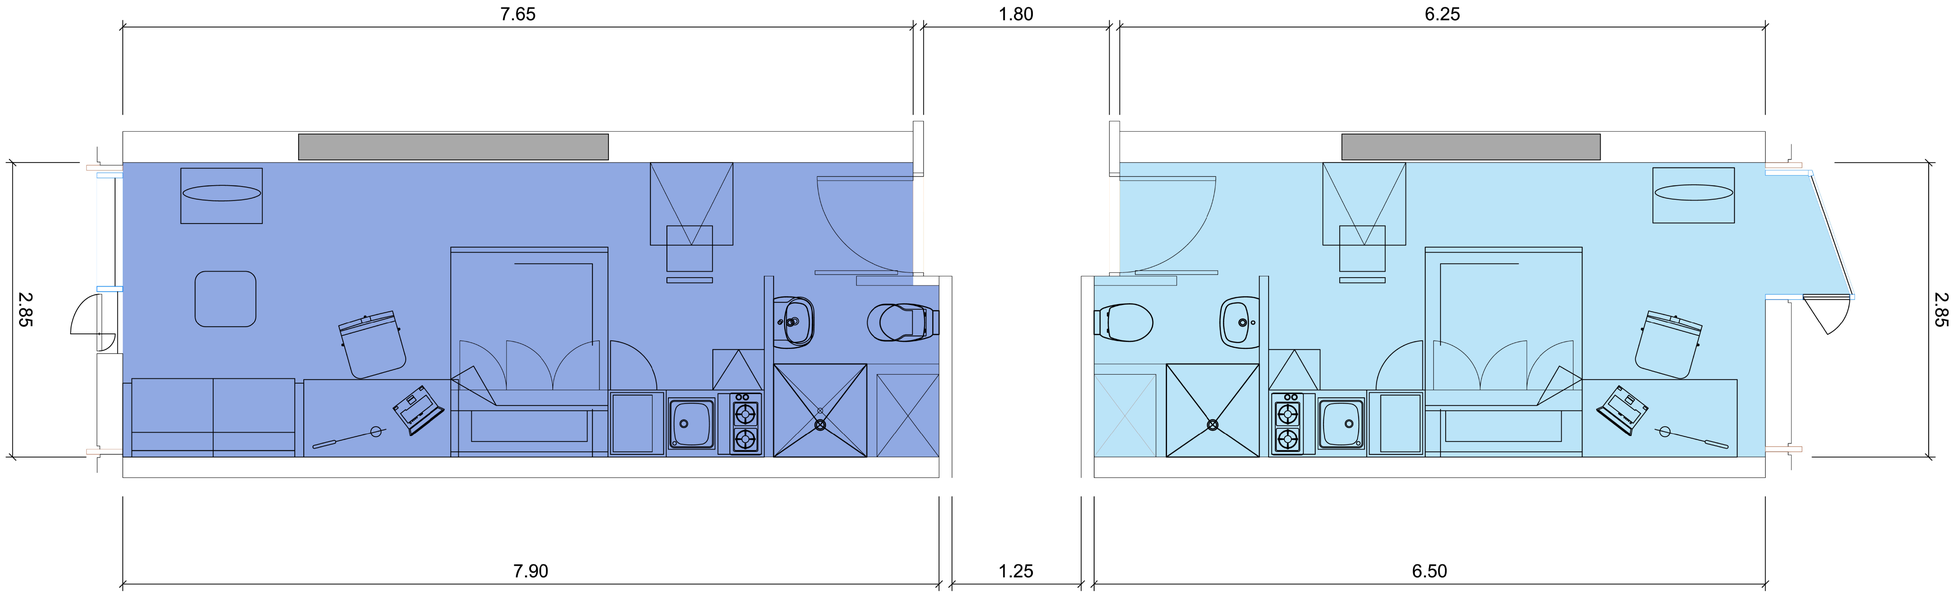

Studio Long
Typical Layout

22.2m2

Standard Studio
Typical Layout

18.9m2

General Notes
1. Do not scale drawings. Dimensions govern.
2. All dimensions are in millimetres unless noted otherwise.
3. All dimensions shall be verified on site before proceeding with the work.
4. Foster + Partners shall be notified in writing of any discrepancies.
5. Any areas indicated on this sheet are approximate and indicative only.

Rev.	Date	Reason For Issue	Chk
01	30/01/13	SSDA Clarifications	ML
00	18/12/12	Planning Application SSDA	RP

For information

Key Plan

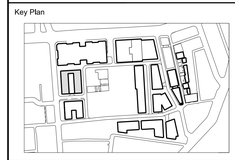

FRASERS PROPERTY

Project Frasers Broadway
20 - 102 Broadway Sydney NSW 2000

Client Frasers Broadway
L11, 488 Kent Street Sydney NSW 2000
T: 02 8823 8800 F: 02 8823 8801

Architect
Foster + Partners
Riverside, 22 Hester Road
London SW11 4AN
T +44 (0)20 7738 0455
F +44 (0)20 7738 1107

Local Collaborating Architect
nettleton tribe
117 Willoughby Road
Crows Nest NSW 2065 Australia
T +61 (0)2 9431 6431
F +61 (0)2 9439 7474
www.nettletontribe.com.au

Title
Block 4S
Typical Apartment Layouts
Standard studio
and Studio Long

Project No.	Scale @ A0	Date	Drawn By
1645	NTS	31/08/12	NT

Number	Revision
PA - A - 6700	01

A0 sheet size

© Foster + Partners 2008

30-JAN-2013 17:30