


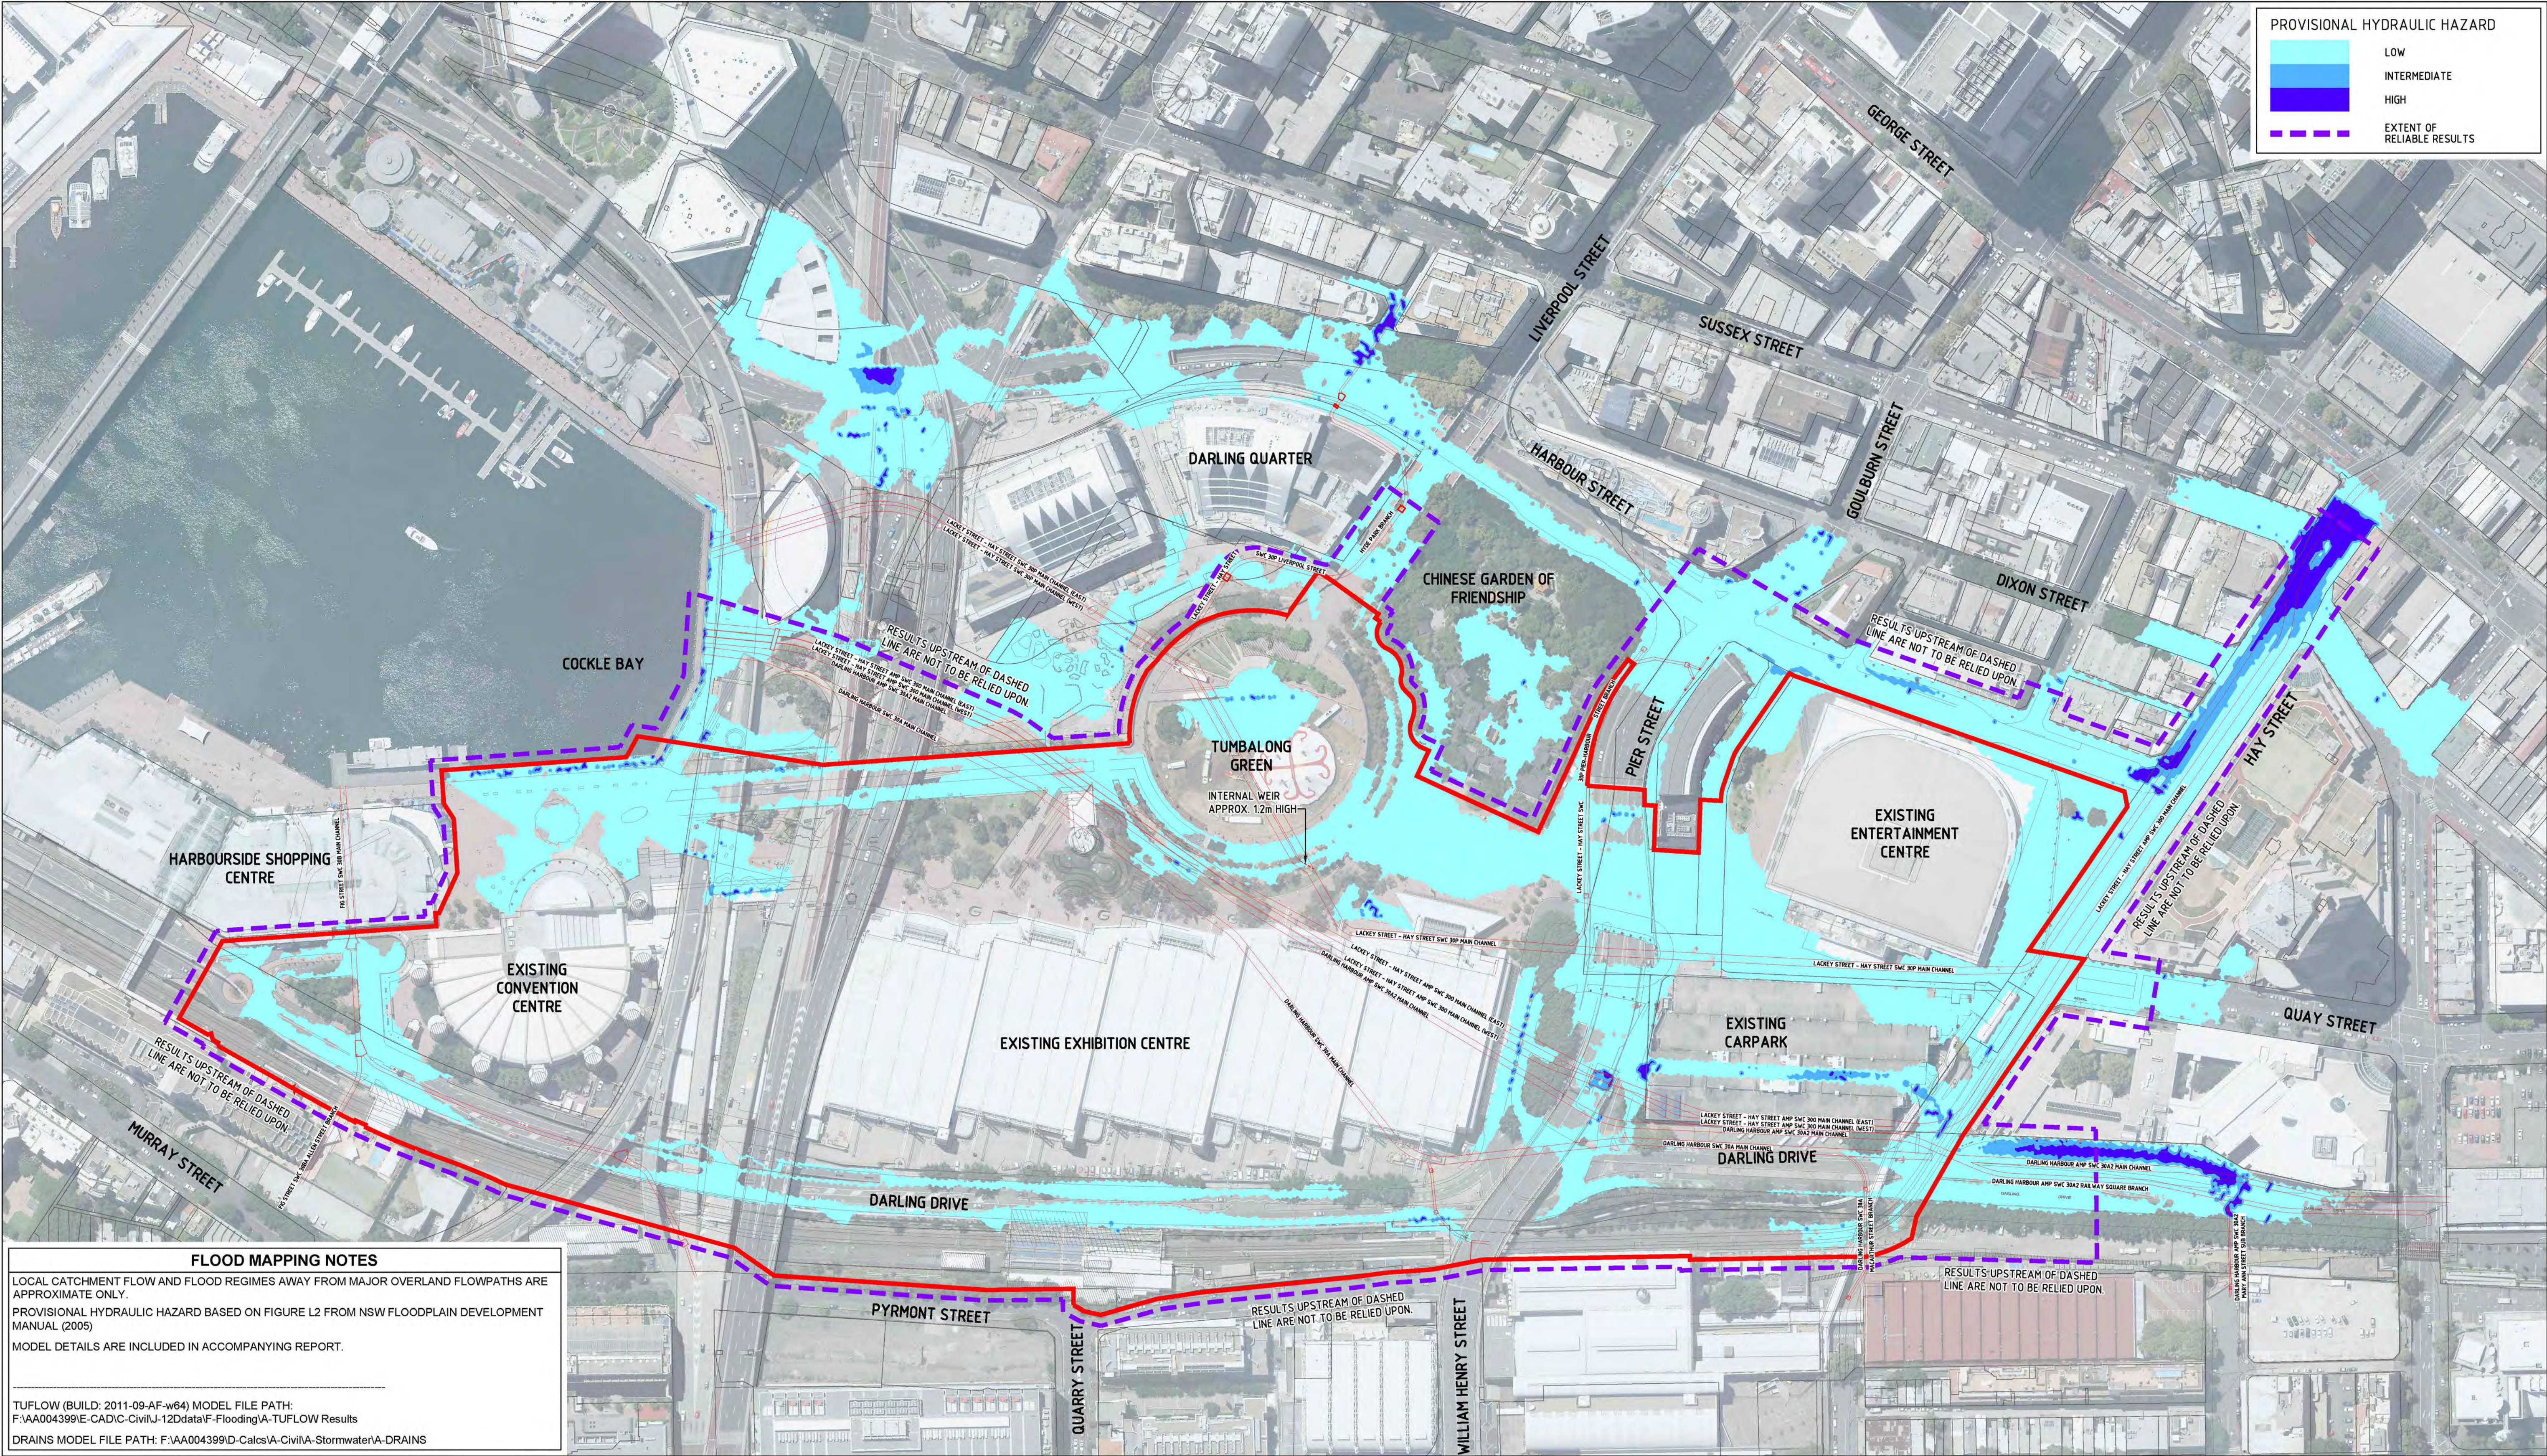

FLOOD MAPPING NOTES

LOCAL CATCHMENT FLOW AND FLOOD REGIMES AWAY FROM MAJOR OVERLAND FLOWPATHS ARE APPROXIMATE ONLY.
PROVISIONAL HYDRAULIC HAZARD BASED ON FIGURE L2 FROM NSW FLOODPLAIN DEVELOPMENT MANUAL (2005)
MODEL DETAILS ARE INCLUDED IN ACCOMPANYING REPORT.

TUFLOW (BUILD: 2011-09-AF-w64) MODEL FILE PATH:
F:\AA004399\I-CAD\Civil\J-12\data\F-Flooding\A-TUFLOW Results
DRAINS MODEL FILE PATH: F:\AA004399\I-CAD\Civil\A-Stormwater\A-DRAINS

0

30

60

90

120

150m

1 : 1500

NOTES:

1. ALL DIMENSIONS IN METRES UNLESS NOTED OTHERWISE.

2. ALL COORDINATES TO MGA. ALL LEVELS TO AHD.

3. THIS DRAWING MUST BE READ IN CONJUNCTION WITH ALL RELEVANT CONTRACTS, SPECIFICATIONS AND DRAWINGS.

4. PRECINCT BOUNDARIES ARE INDICATIVE ONLY AND ARE SUBJECT TO CHANGE.

01

REV

ISSUE FOR DEVELOPMENT APPLICATION

DESCRIPTION

11/03/2013

DATE

CLIENT

Lend Lease

PROJECT MANAGEMENT & CONSTRUCTION
LEVEL 4, THE BOND, 30 HICKSON RD MILLERS POINT, NSW 2000

CIVIL / TRAFFIC / FACADES

HYDER CONSULTING PTY LTD

ABN 76 104 485 289

LEVEL 5, 141 WALKER ST,

NORTH SYDNEY NSW 2060

AUSTRALIA

Tel: +61 (0)2 8907 9000

Fax: +61 (0)2 8907 9001

www.hyderconsulting.com

© Copyright reserved

PROJECT

SICEEP

DARLING HARBOUR

PROJECT PRECINCT

DRAWING TITLE

100 YEAR ARI

EXISTING CONDITIONS

PROVISIONAL HYDRAULIC HAZARD

STATUS

PRELIMINARY ONLY

SCALE @ A1

1:1500

DRAWN

RD

DESIGNED

CM

REVIEWED

BC

APPROVED

JH

PROJECT NUMBER

AA004399

DRAWING NUMBER

WP-FL-0403


REV

01

Date Plotted: 11 Mar 2013 - 04:46PM

File Name: F:\AA004399\I-CAD\Civil\A-Stormwater\G-REPORT FIGURES\I-Final\WP-FL-0403-100YARI\ExistingConditionsProvisionalHydraulicHazard.dwg

Original Sheet Size A1 - 841 x 594mm

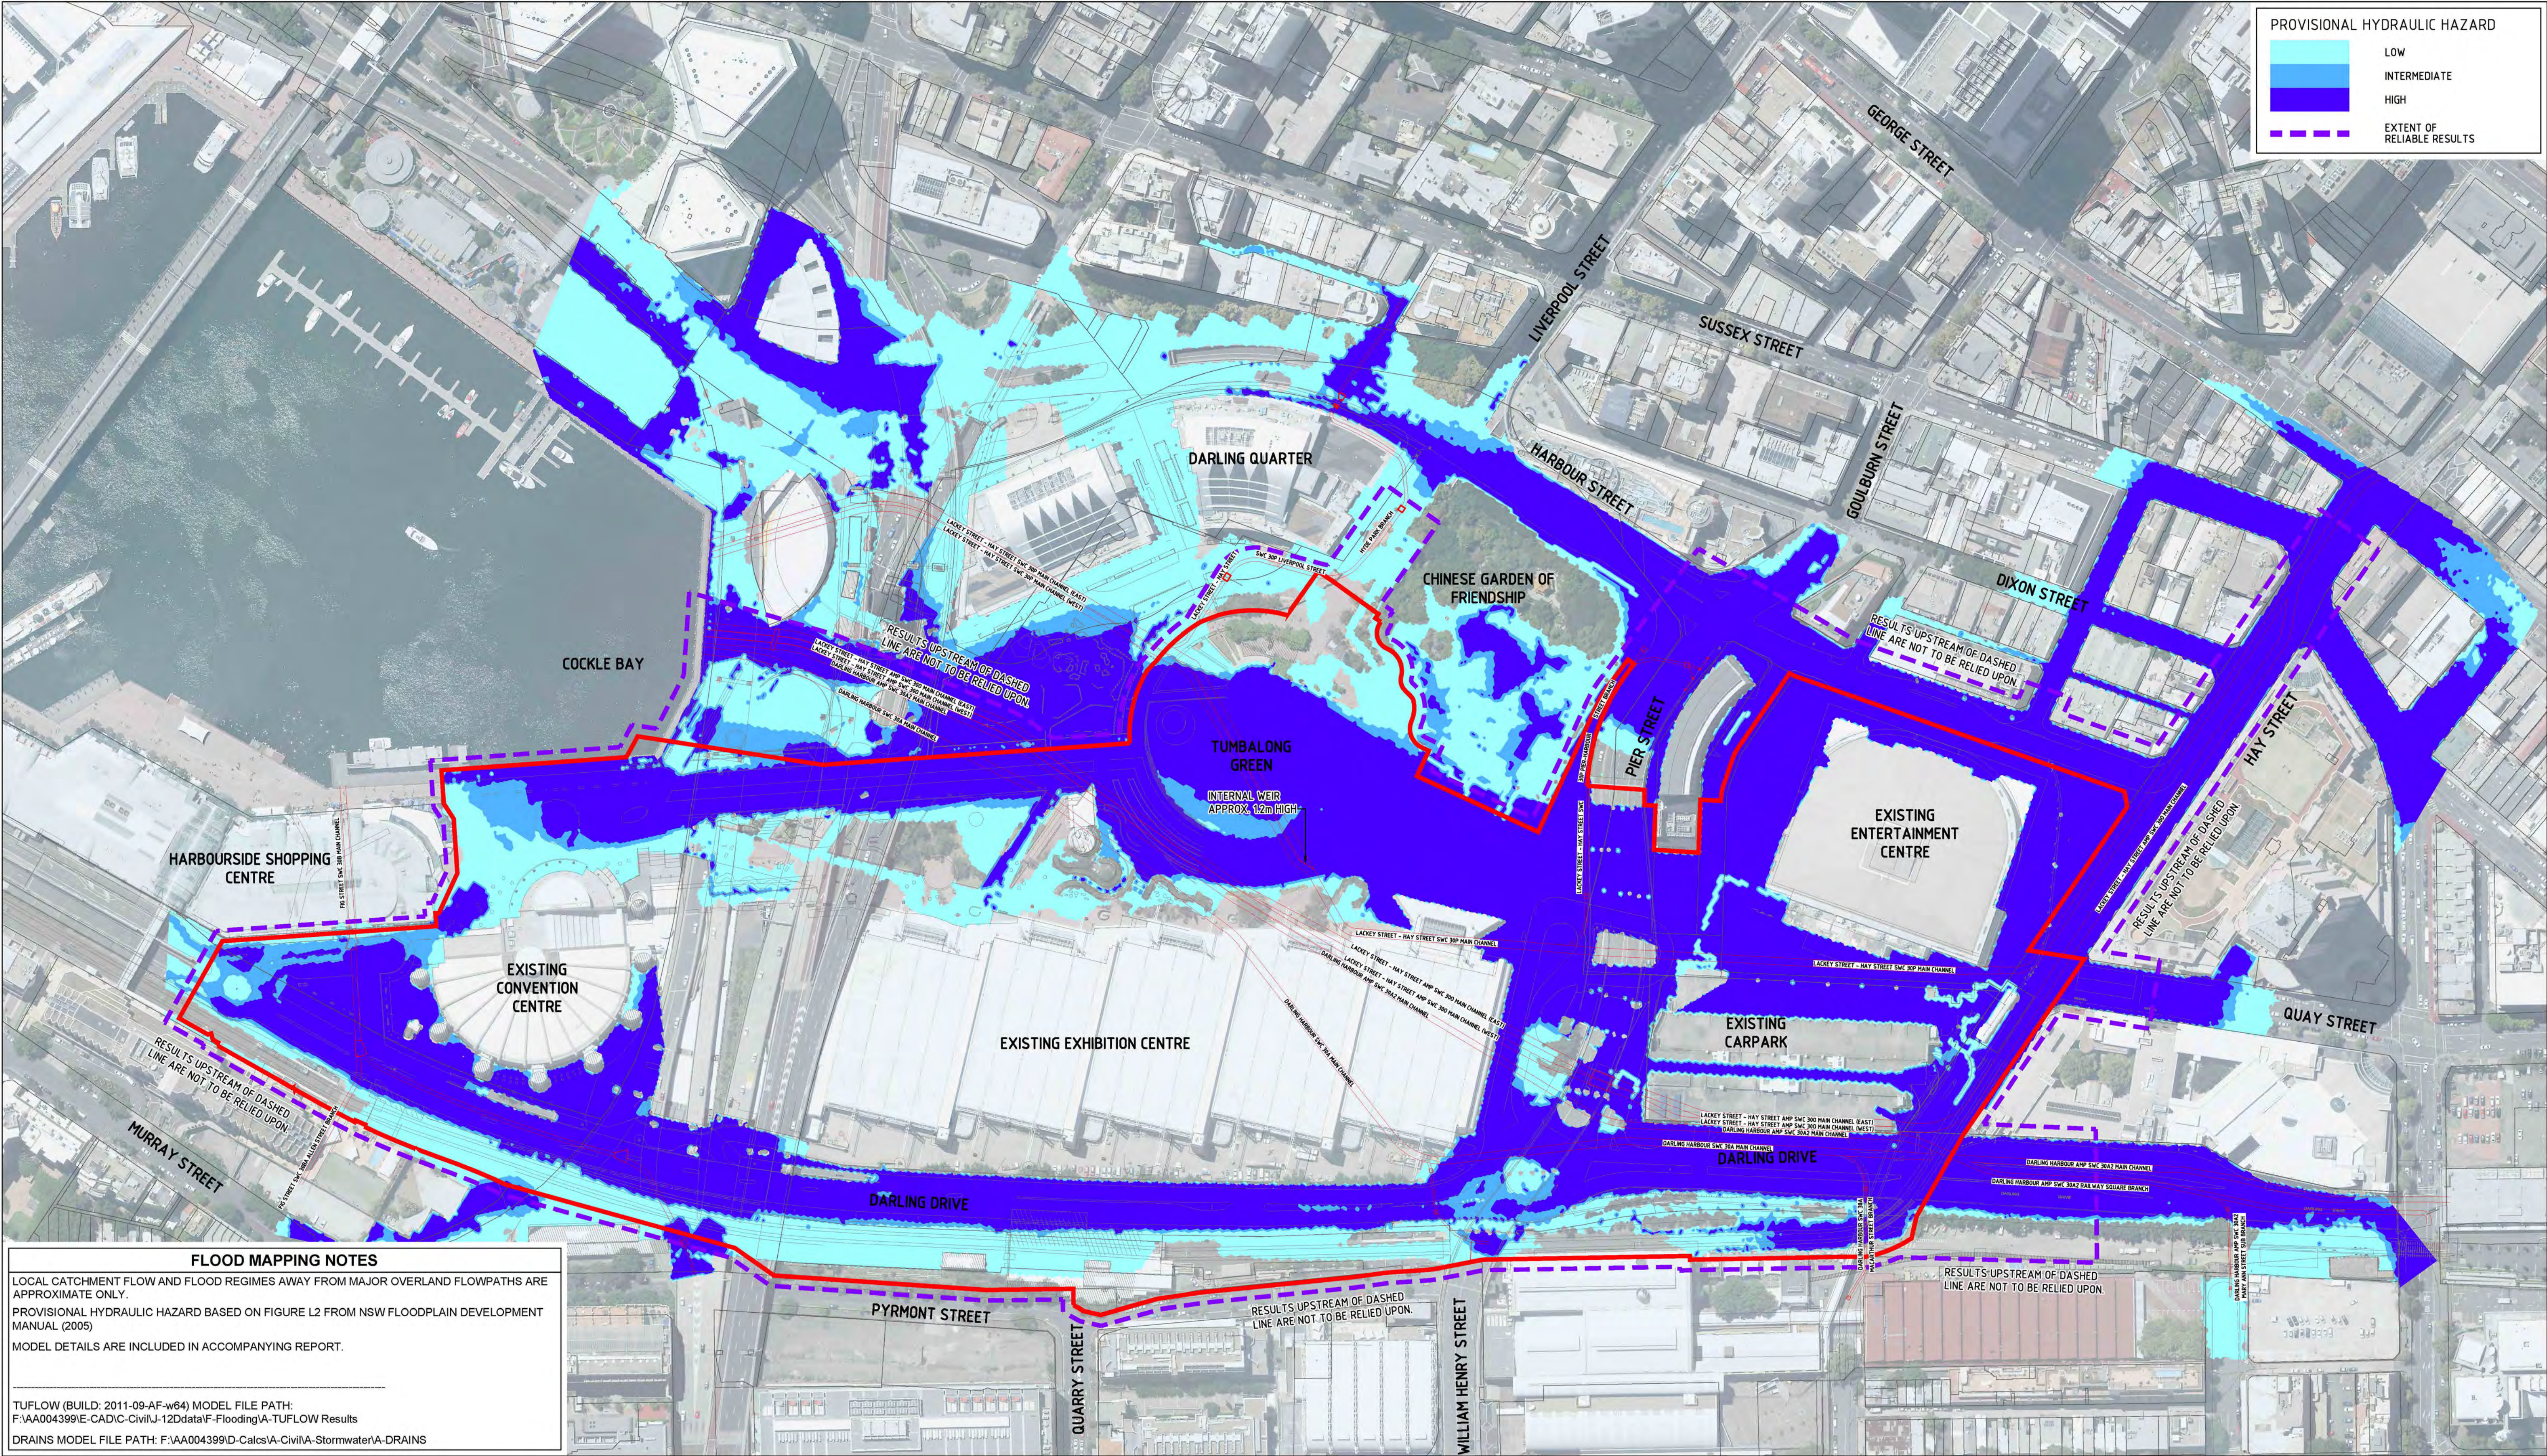

FLOOD MAPPING NOTES

LOCAL CATCHMENT FLOW AND FLOOD REGIMES AWAY FROM MAJOR OVERLAND FLOWPATHS ARE APPROXIMATE ONLY.


PROVISIONAL HYDRAULIC HAZARD BASED ON FIGURE L2 FROM NSW FLOODPLAIN DEVELOPMENT MANUAL (2005)

MODEL DETAILS ARE INCLUDED IN ACCOMPANYING REPORT.

TUFLOW (BUILD: 2011-09-AF-w64) MODEL FILE PATH: F:\AA004399\I-CAD\Civil\J-12\data\F-Flooding\A-TUFLOW Results

DRAINS MODEL FILE PATH: F:\AA004399\I-CAD\Civil\A-Stormwater\A-DRAINS

DARLING HARBOUR LIVE

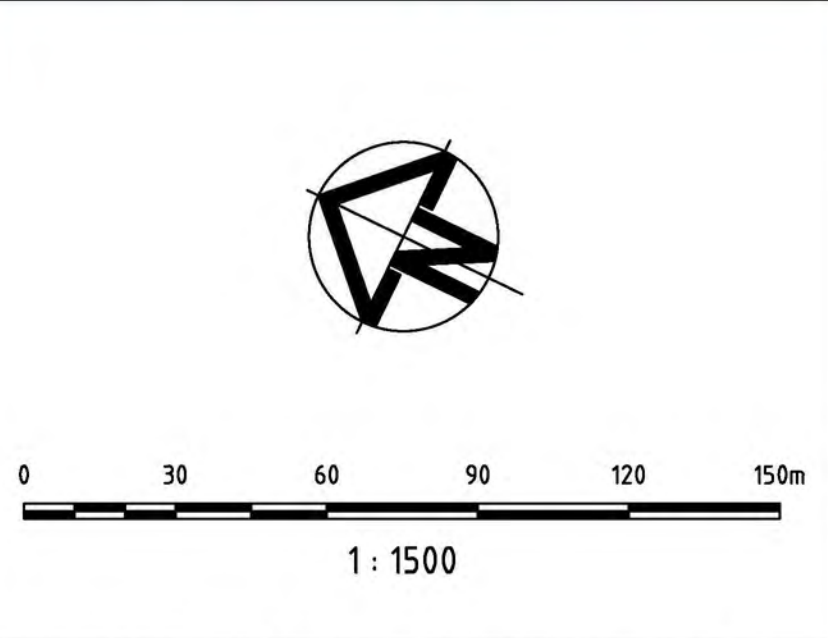

- NOTES:**
1. ALL DIMENSIONS IN METRES UNLESS NOTED OTHERWISE.
 2. ALL COORDINATES TO MGA. ALL LEVELS TO AHD.
 3. THIS DRAWING MUST BE READ IN CONJUNCTION WITH ALL RELEVANT CONTRACTS, SPECIFICATIONS AND DRAWINGS.
 4. PRECINCT BOUNDARIES ARE INDICATIVE ONLY AND ARE SUBJECT TO CHANGE.

REV	DESCRIPTION	DATE
01	ISSUE FOR DEVELOPMENT APPLICATION	11/03/2013

CLIENT

Lend Lease

PROJECT MANAGEMENT & CONSTRUCTION
LEVEL 4, THE BOND, 30 HICKSON RD MILLERS POINT, NSW 2060

CIVIL / TRAFFIC / FACADES

HYDER CONSULTING PTY LTD
ABN 76 104 485 289
LEVEL 5, 141 WALKER ST,
NORTH SYDNEY NSW 2060
AUSTRALIA

Tel: +61 (0)2 8907 9000
Fax: +61 (0)2 8907 9001
www.hyderconsulting.com
© Copyright reserved

Hyder

PROJECT

**SICEEP
DARLING HARBOUR
PROJECT PRECINCT**

DRAWING TITLE				
PMF EXISTING CONDITIONS PROVISIONAL HYDRAULIC HAZARD				
STATUS				
PRELIMINARY ONLY				
SCALE @ A1	DRAWN	DESIGNED	REVIEWED	APPROVED
1:1500	RD	CM	BC	JH
PROJECT NUMBER	DRAWING NUMBER		REV	
AA004399	WP-FL-0404		01	

