


STAGE 5
Ground Floor
23 car spots lost

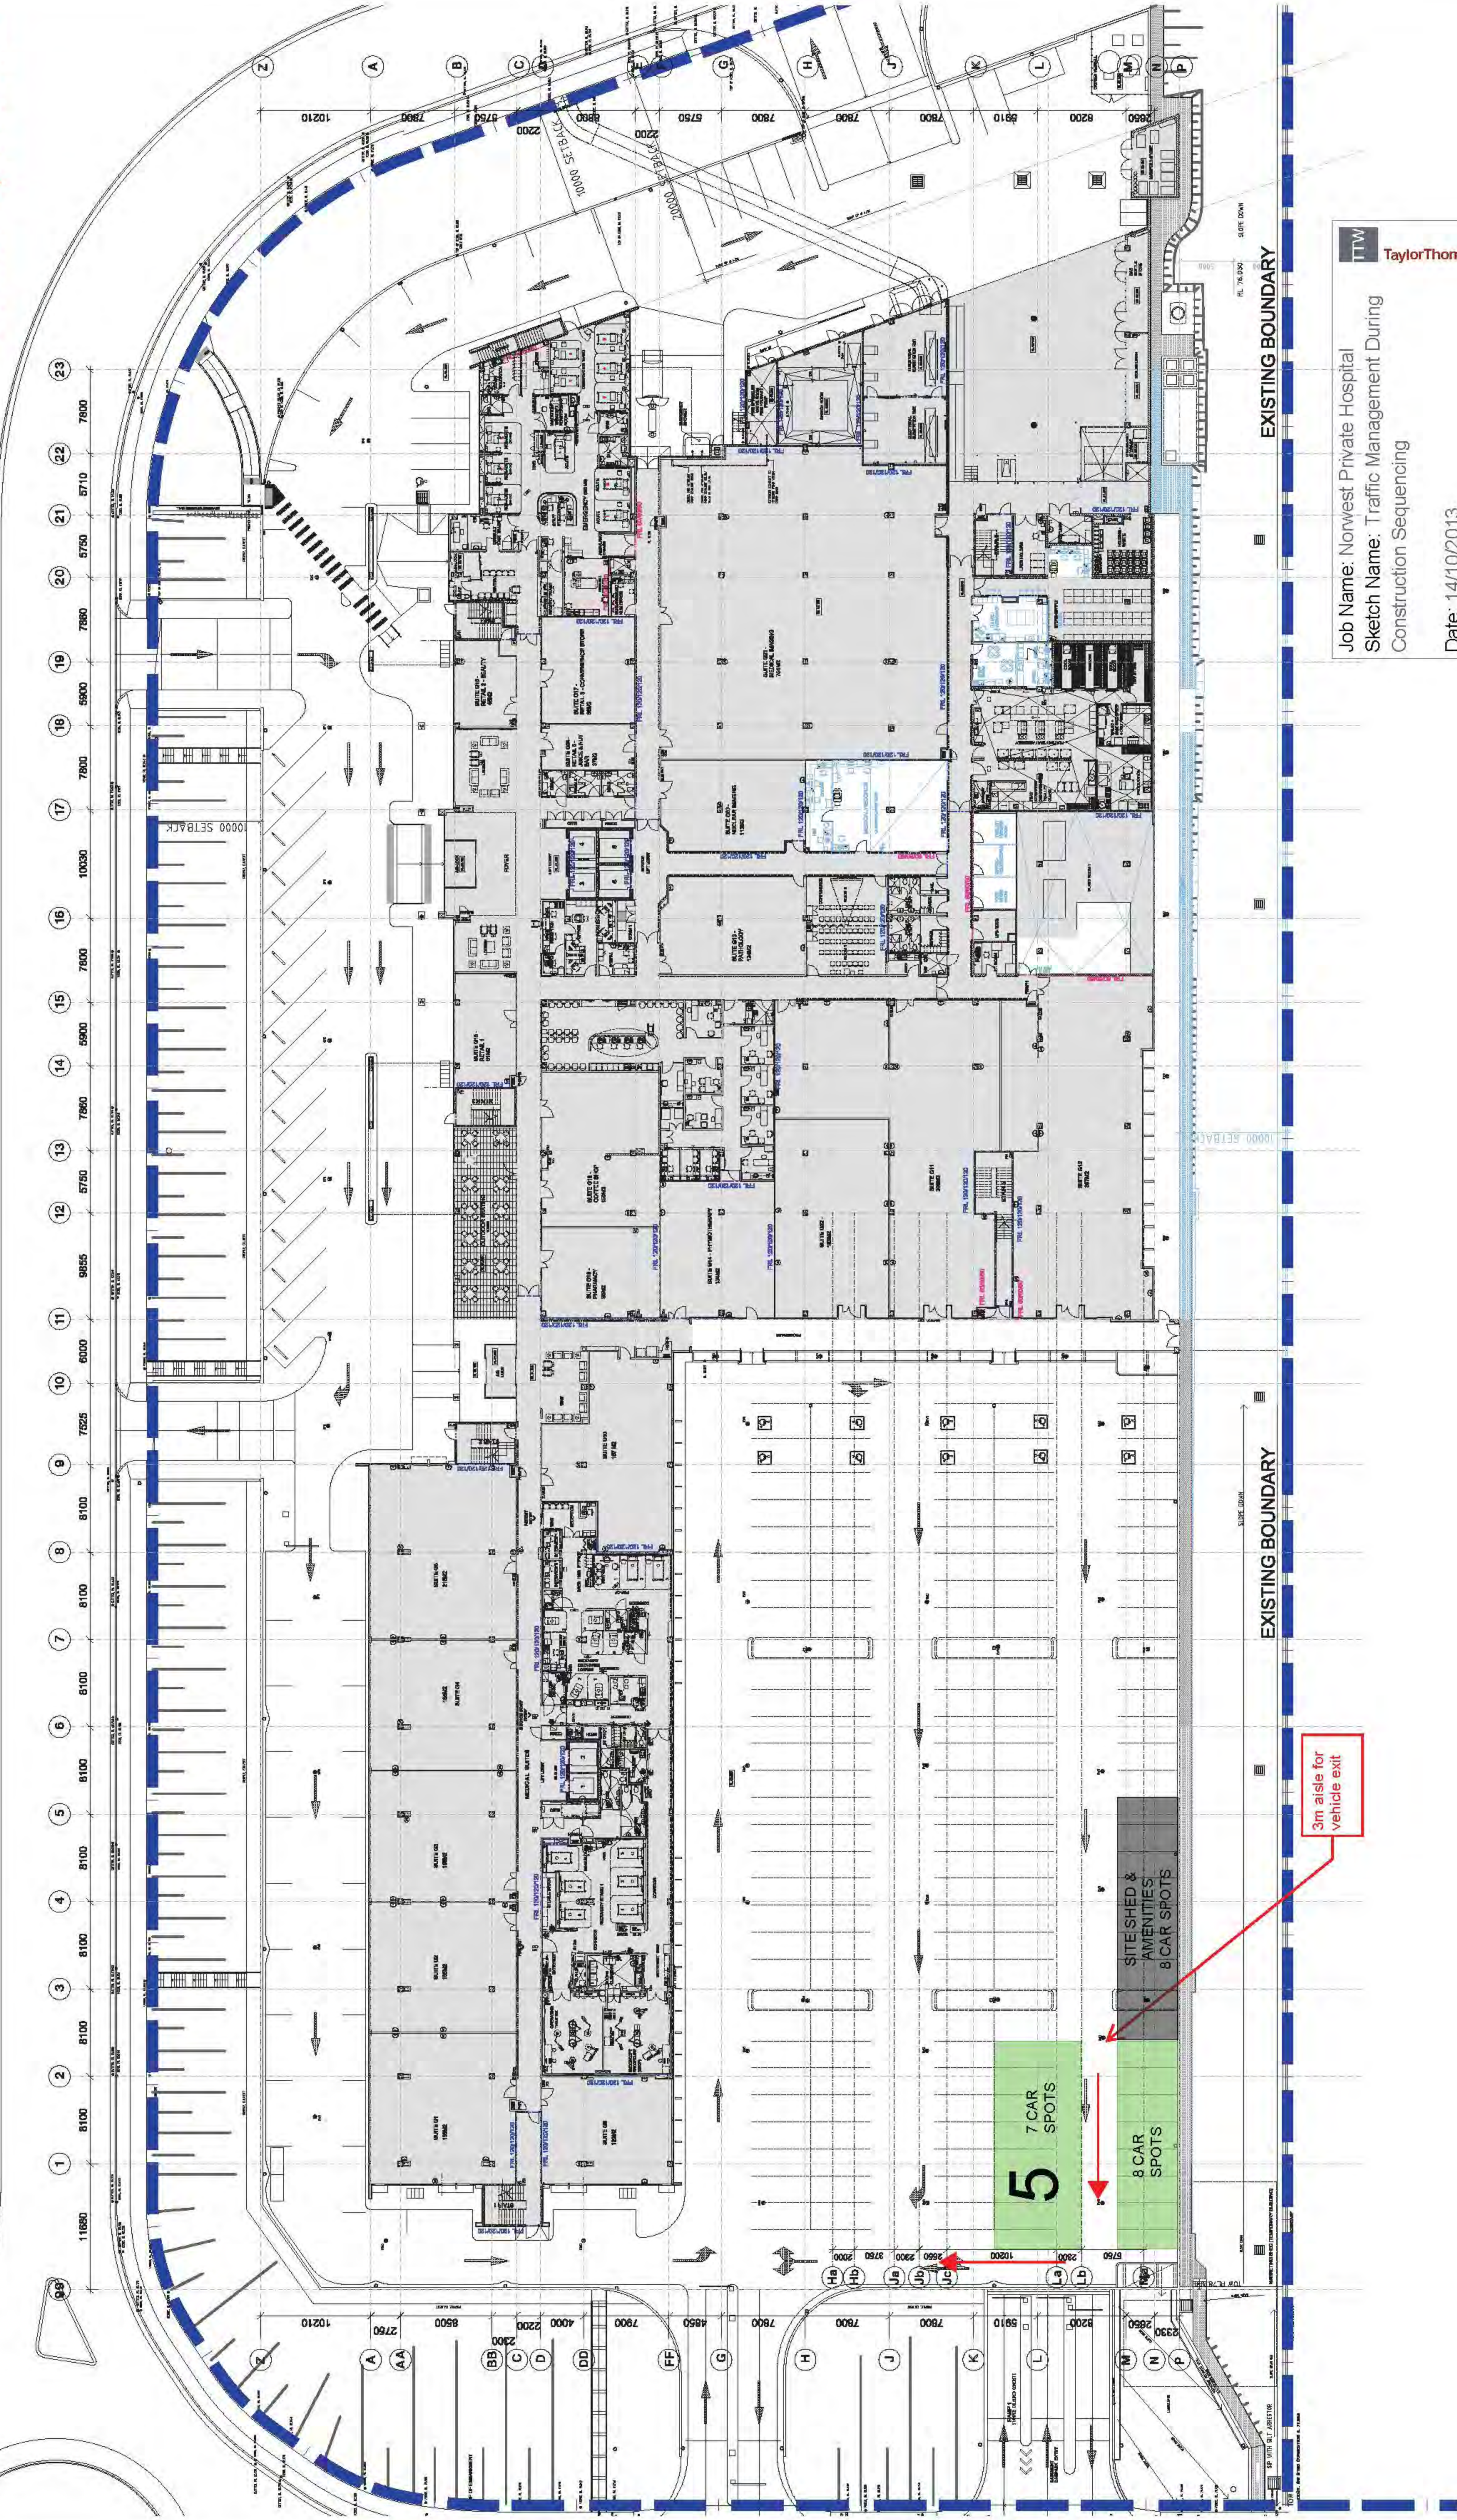


TTW **TaylorThomsonWhitting**

Job Name: Norwest Private Hospital
Sketch Name: Traffic Management During Construction Sequencing

Date: 14/10/2013
By: D. Clements
Job Number: 131528
Sketch Number: SK109

[illegible]


STAGE 5
Basement Floor
12 car spots lost

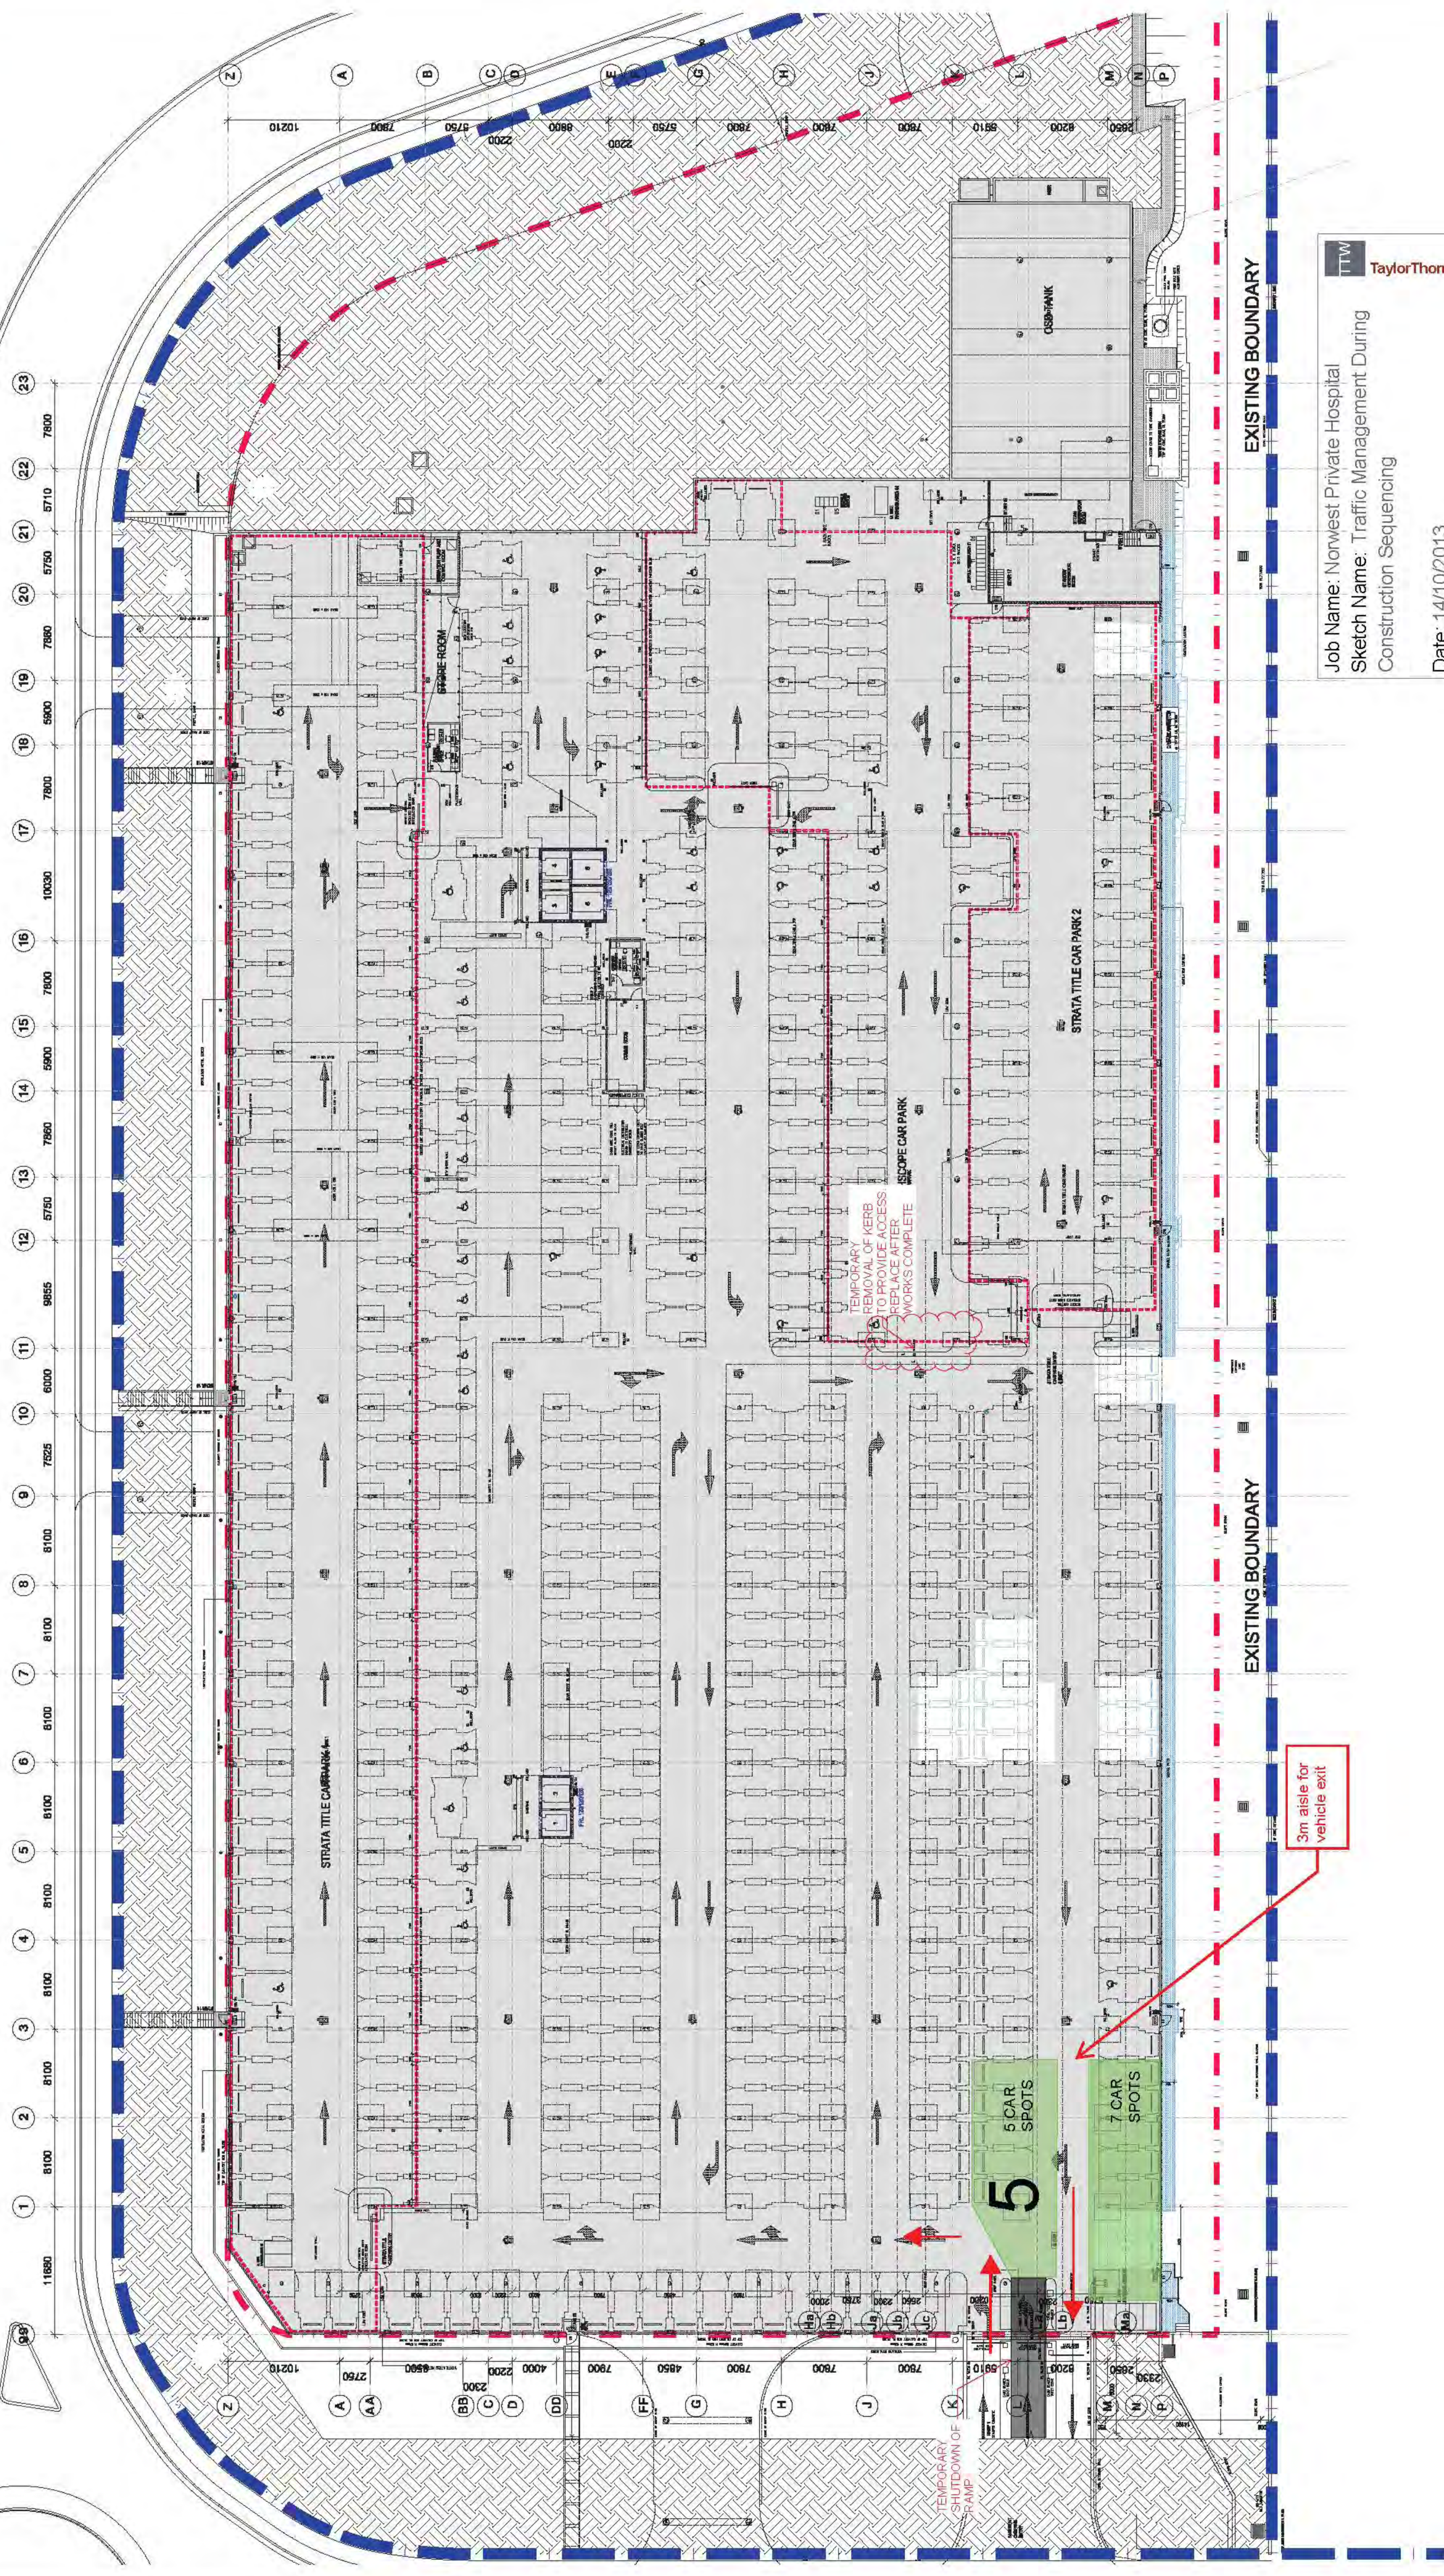

Job Name: Norwest Private Hospital
Sketch Name: Traffic Management During Construction Sequencing
Date: 14/10/2013
By: D. Clements
Job Number: 131528
Sketch Number: SK110

[illegible]

STAGE 6
Basement Floor
10 car spots lost

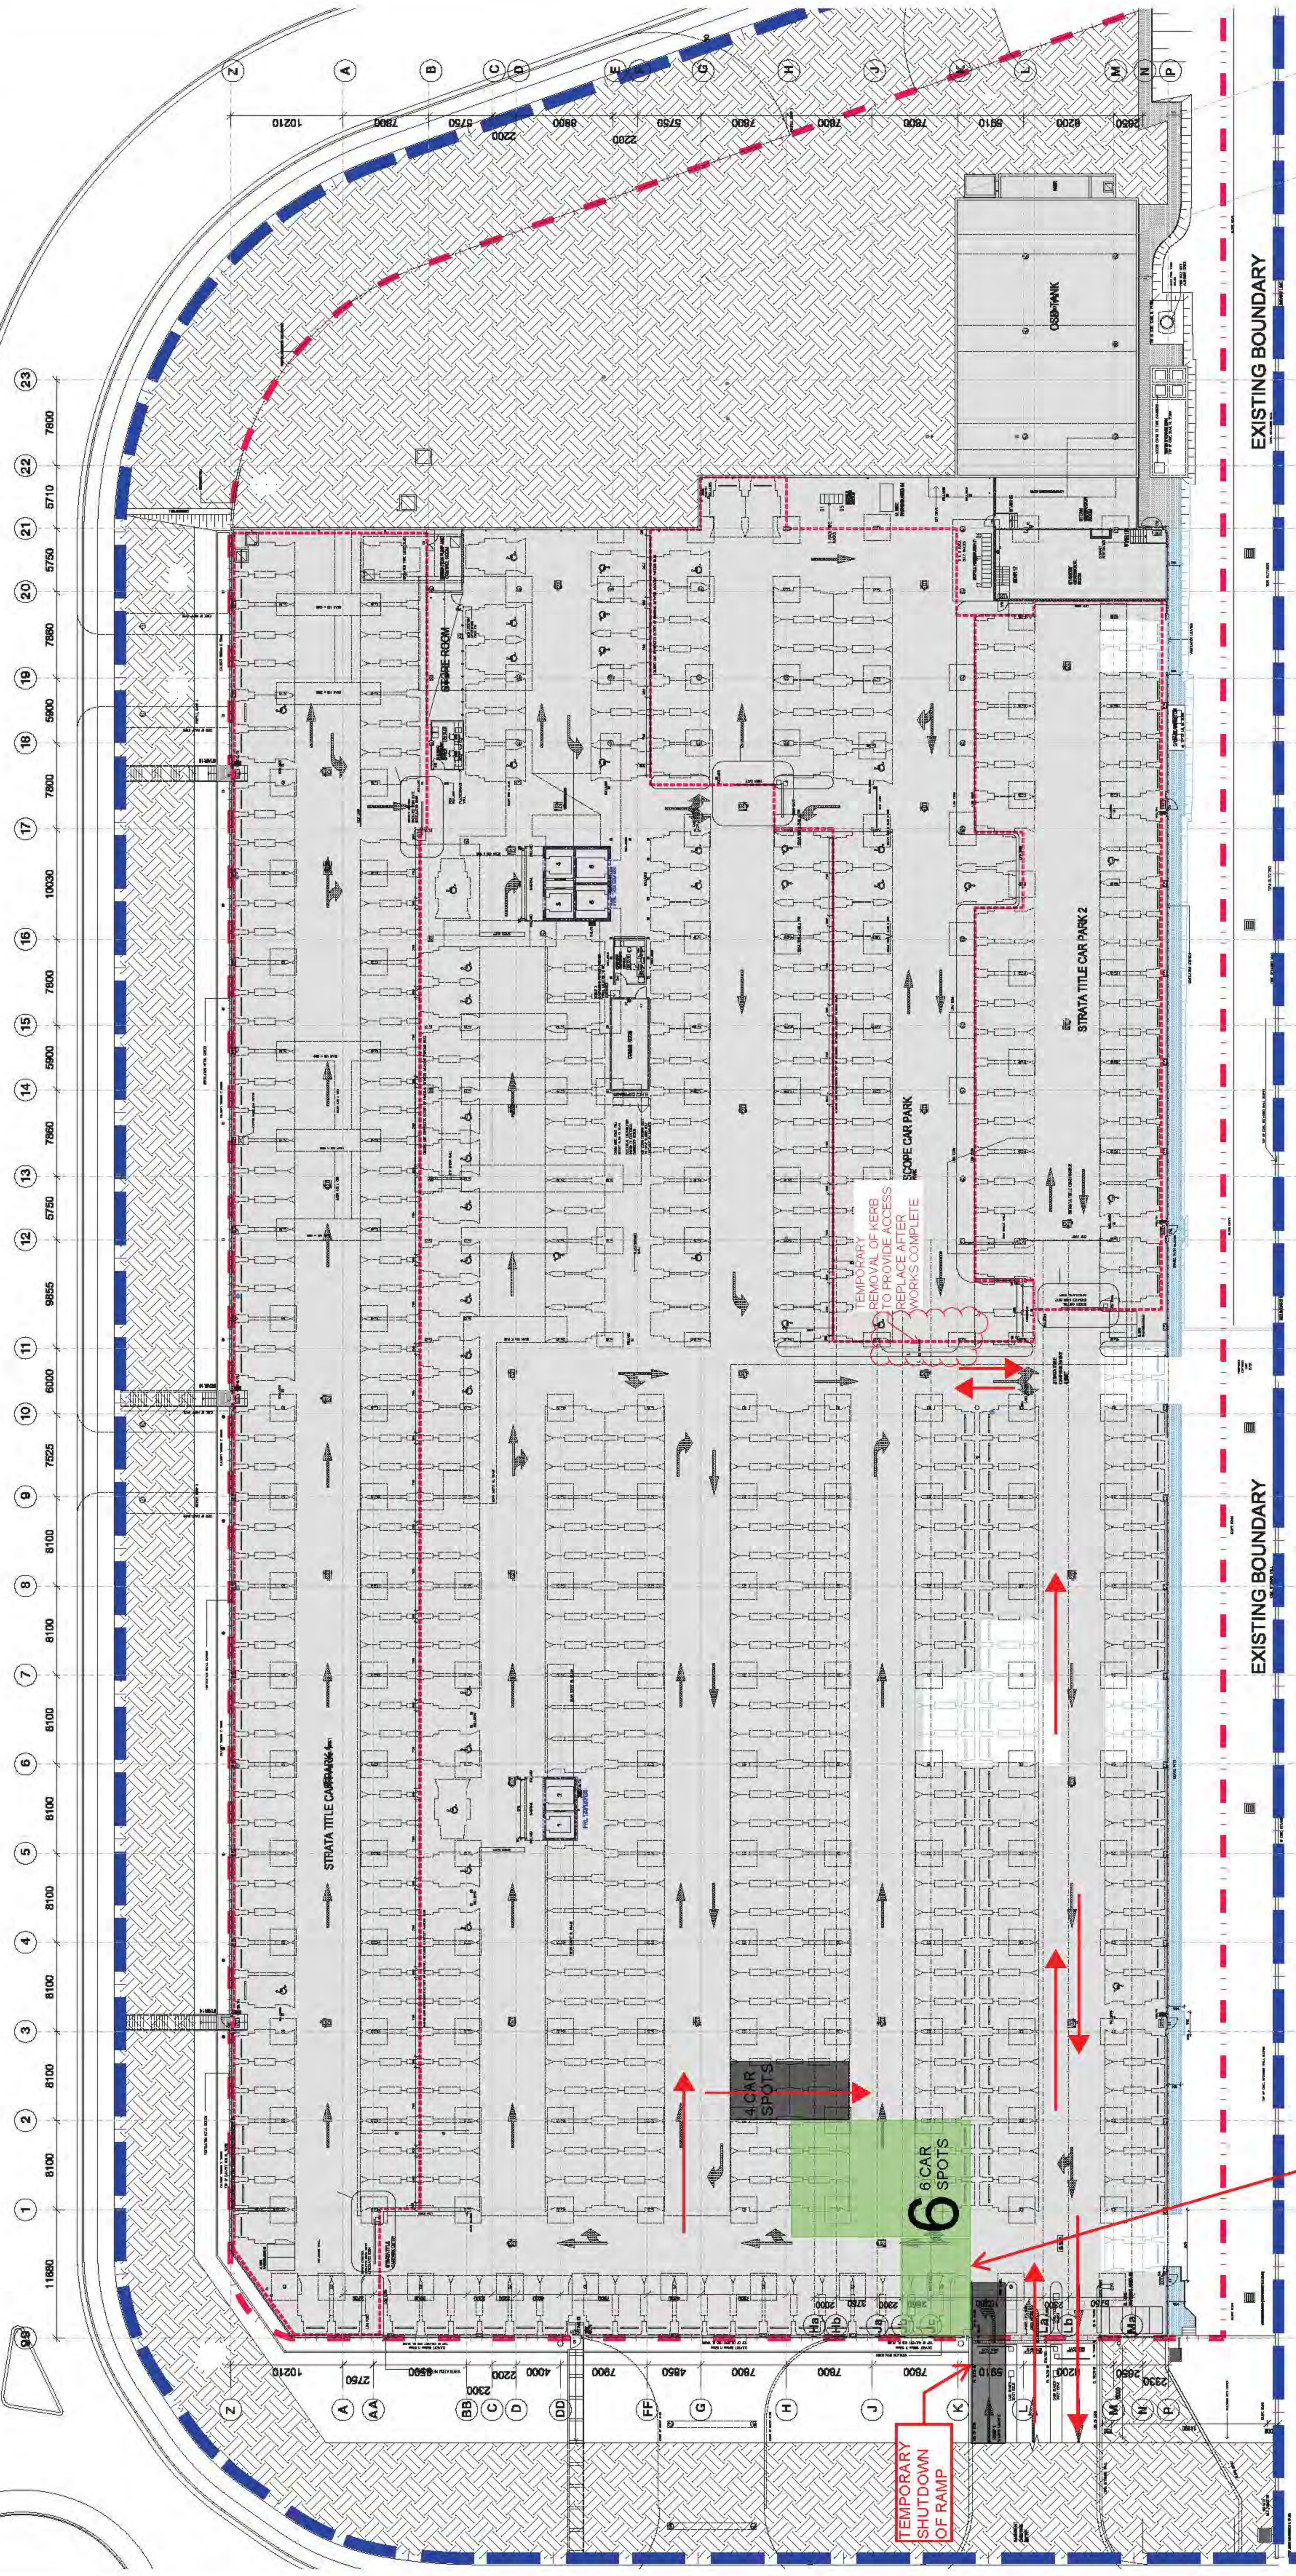

NOTE:
POSSIBLE ACCESS
THROUGH HOARDING
ONE WAY 3m WIDE


TTW
TaylorThomsonWhitting

Job Name: Norwest Private Hospital
Sketch Name: Traffic Management During Construction Sequencing

Date: 14/10/2013
By: D. Clements
Job Number: 131528
Sketch Number: SK112

USE FOLLOWING DIMENSIONS ONLY. DO NOT SCALE. ALL DIMENSIONS SHALL BE VERIFIED ON SITE AND DISCREPANCIES IMMEDIATELY BROUGHT TO THE ATTENTION OF THE PROJECT MANAGER FOR RESOLUTION.	*DIMENSIONS & REVISIONS ARE INTENDED AS GUIDES AND DO NOT NECESSARILY DESCRIBE THE FULL EXTENT OF REVISIONS. ASCERTAIN FULL EXTENT BY COMPARISON WITH PREVIOUS VERSION.	REVISION		REVISION		--


STAGE 7
Ground Floor
33 car spots lost

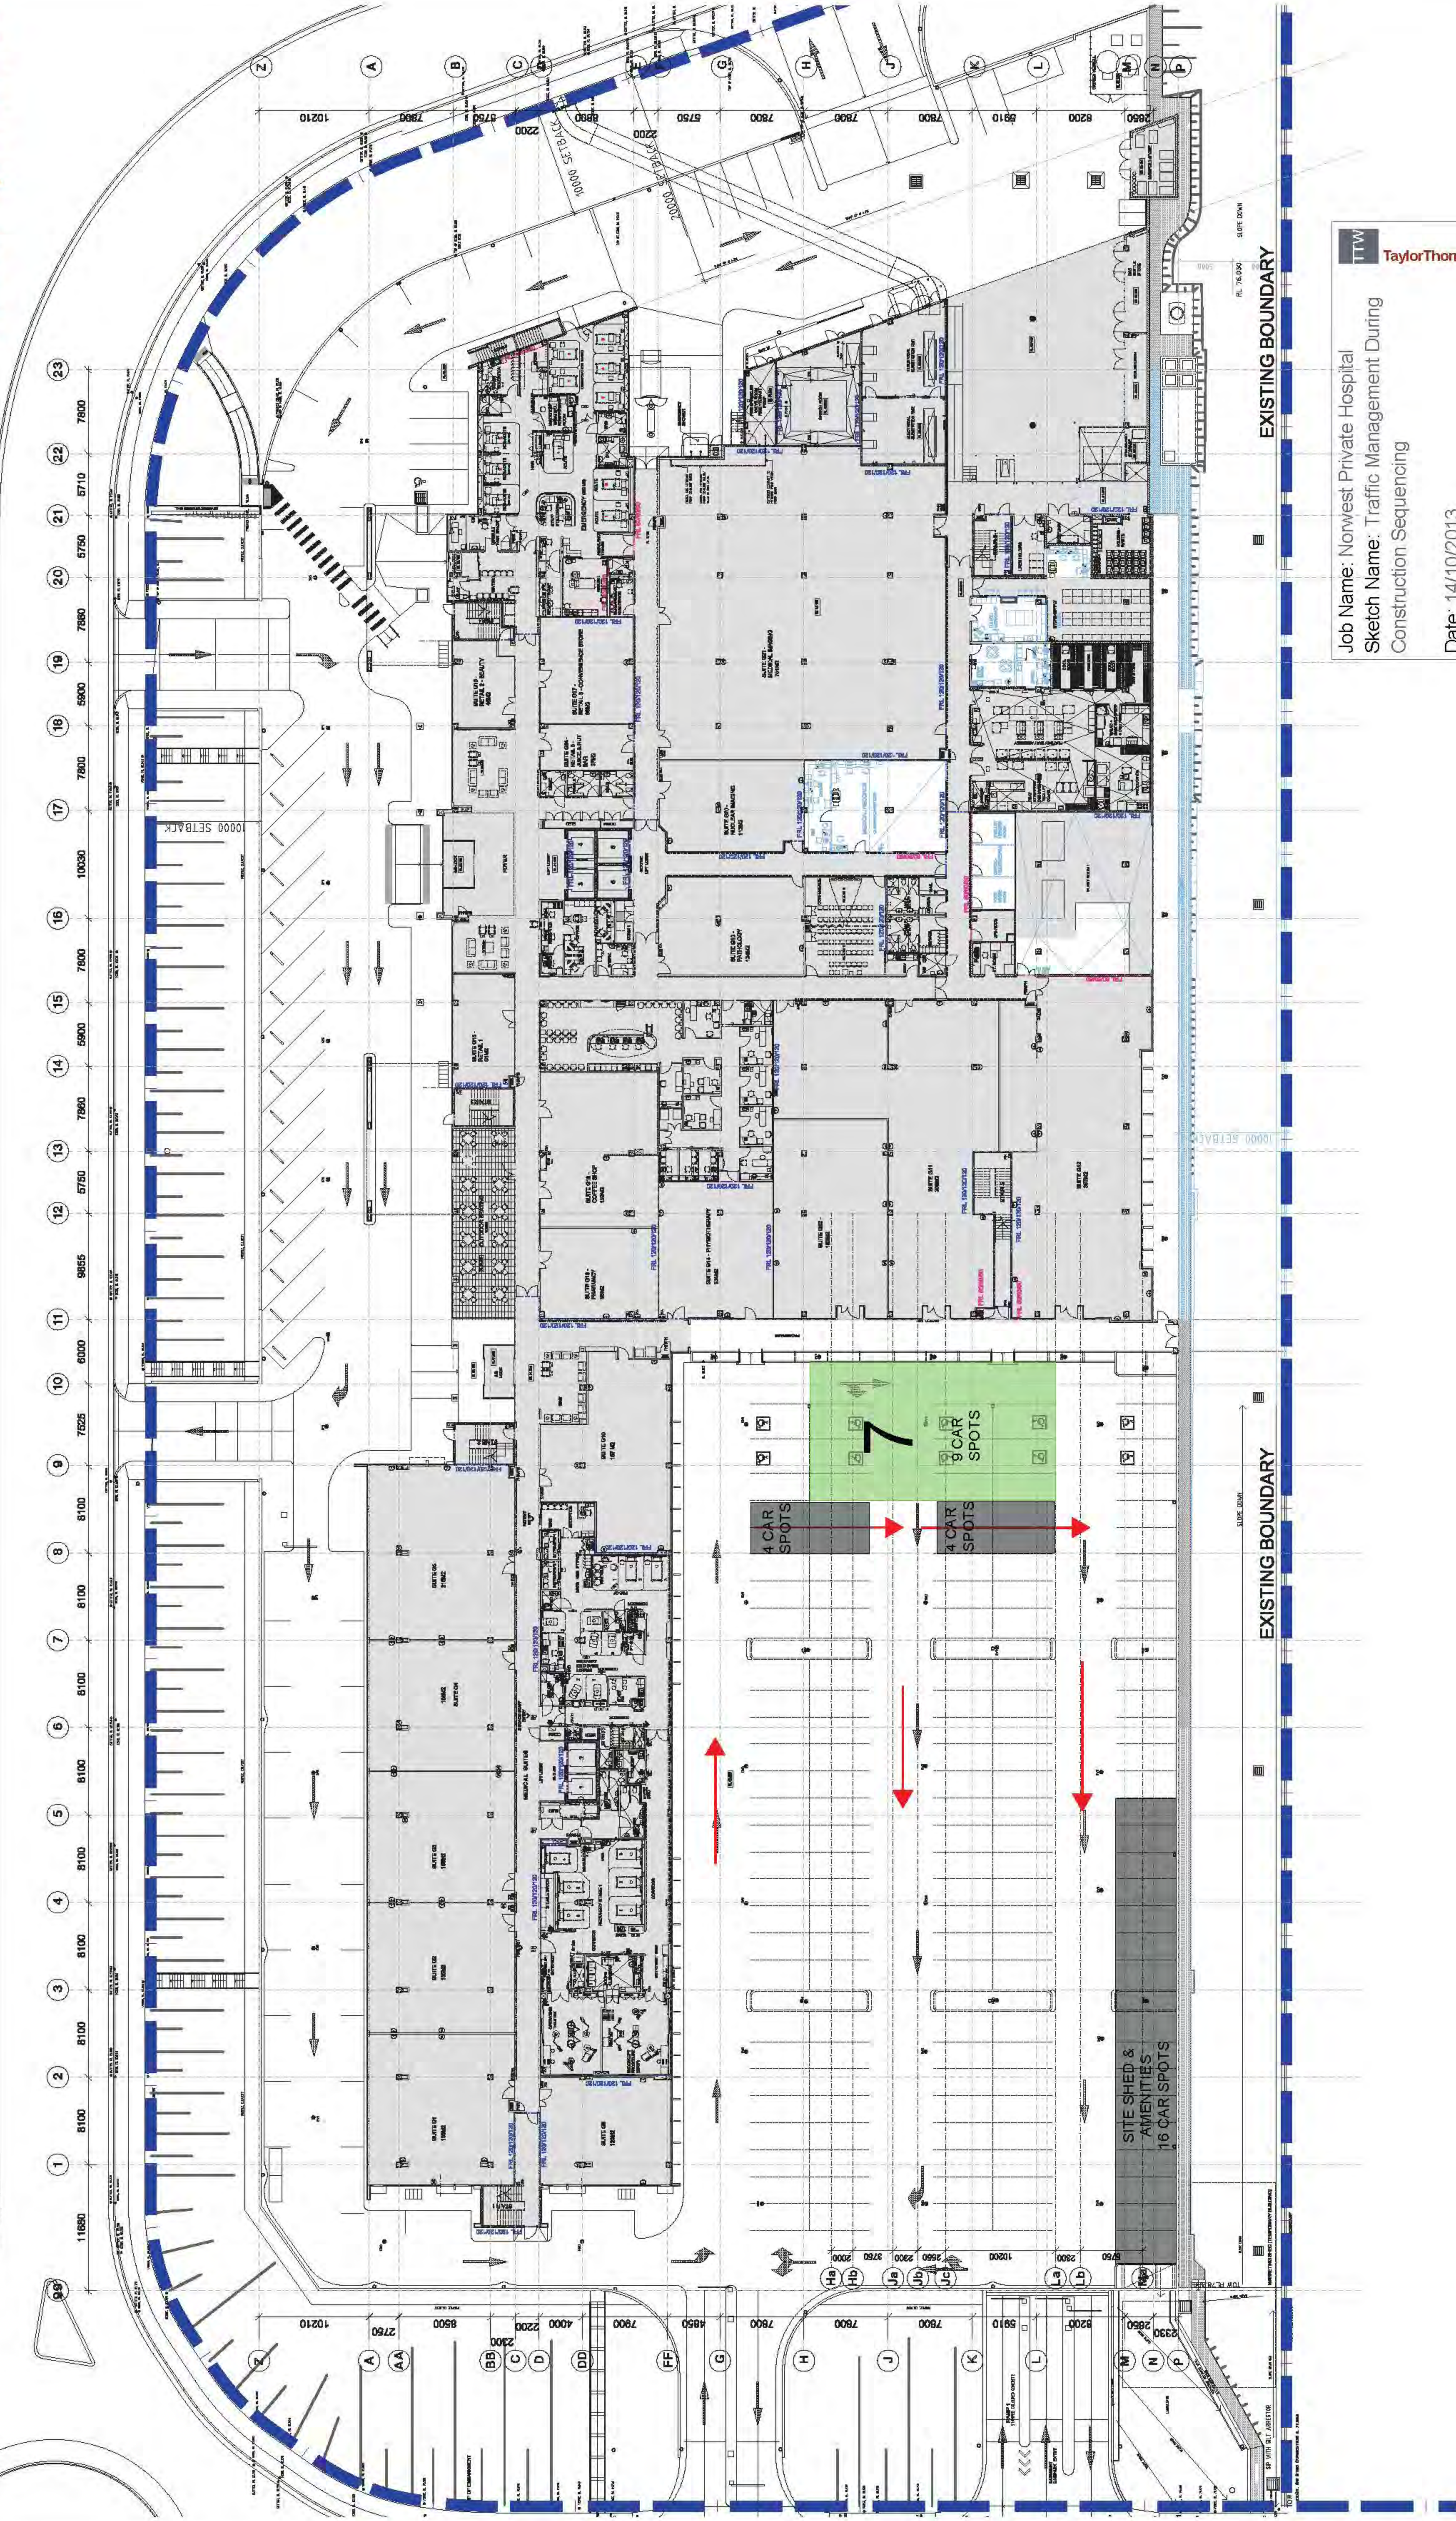

Job Name: Norwest Private Hospital
Sketch Name: Traffic Management During Construction Sequencing
Date: 14/10/2013
By: D. Clements
Job Number: 131528
Sketch Number: SK113

[illegible]

STAGE 7
Basement Floor
6 car spots lost

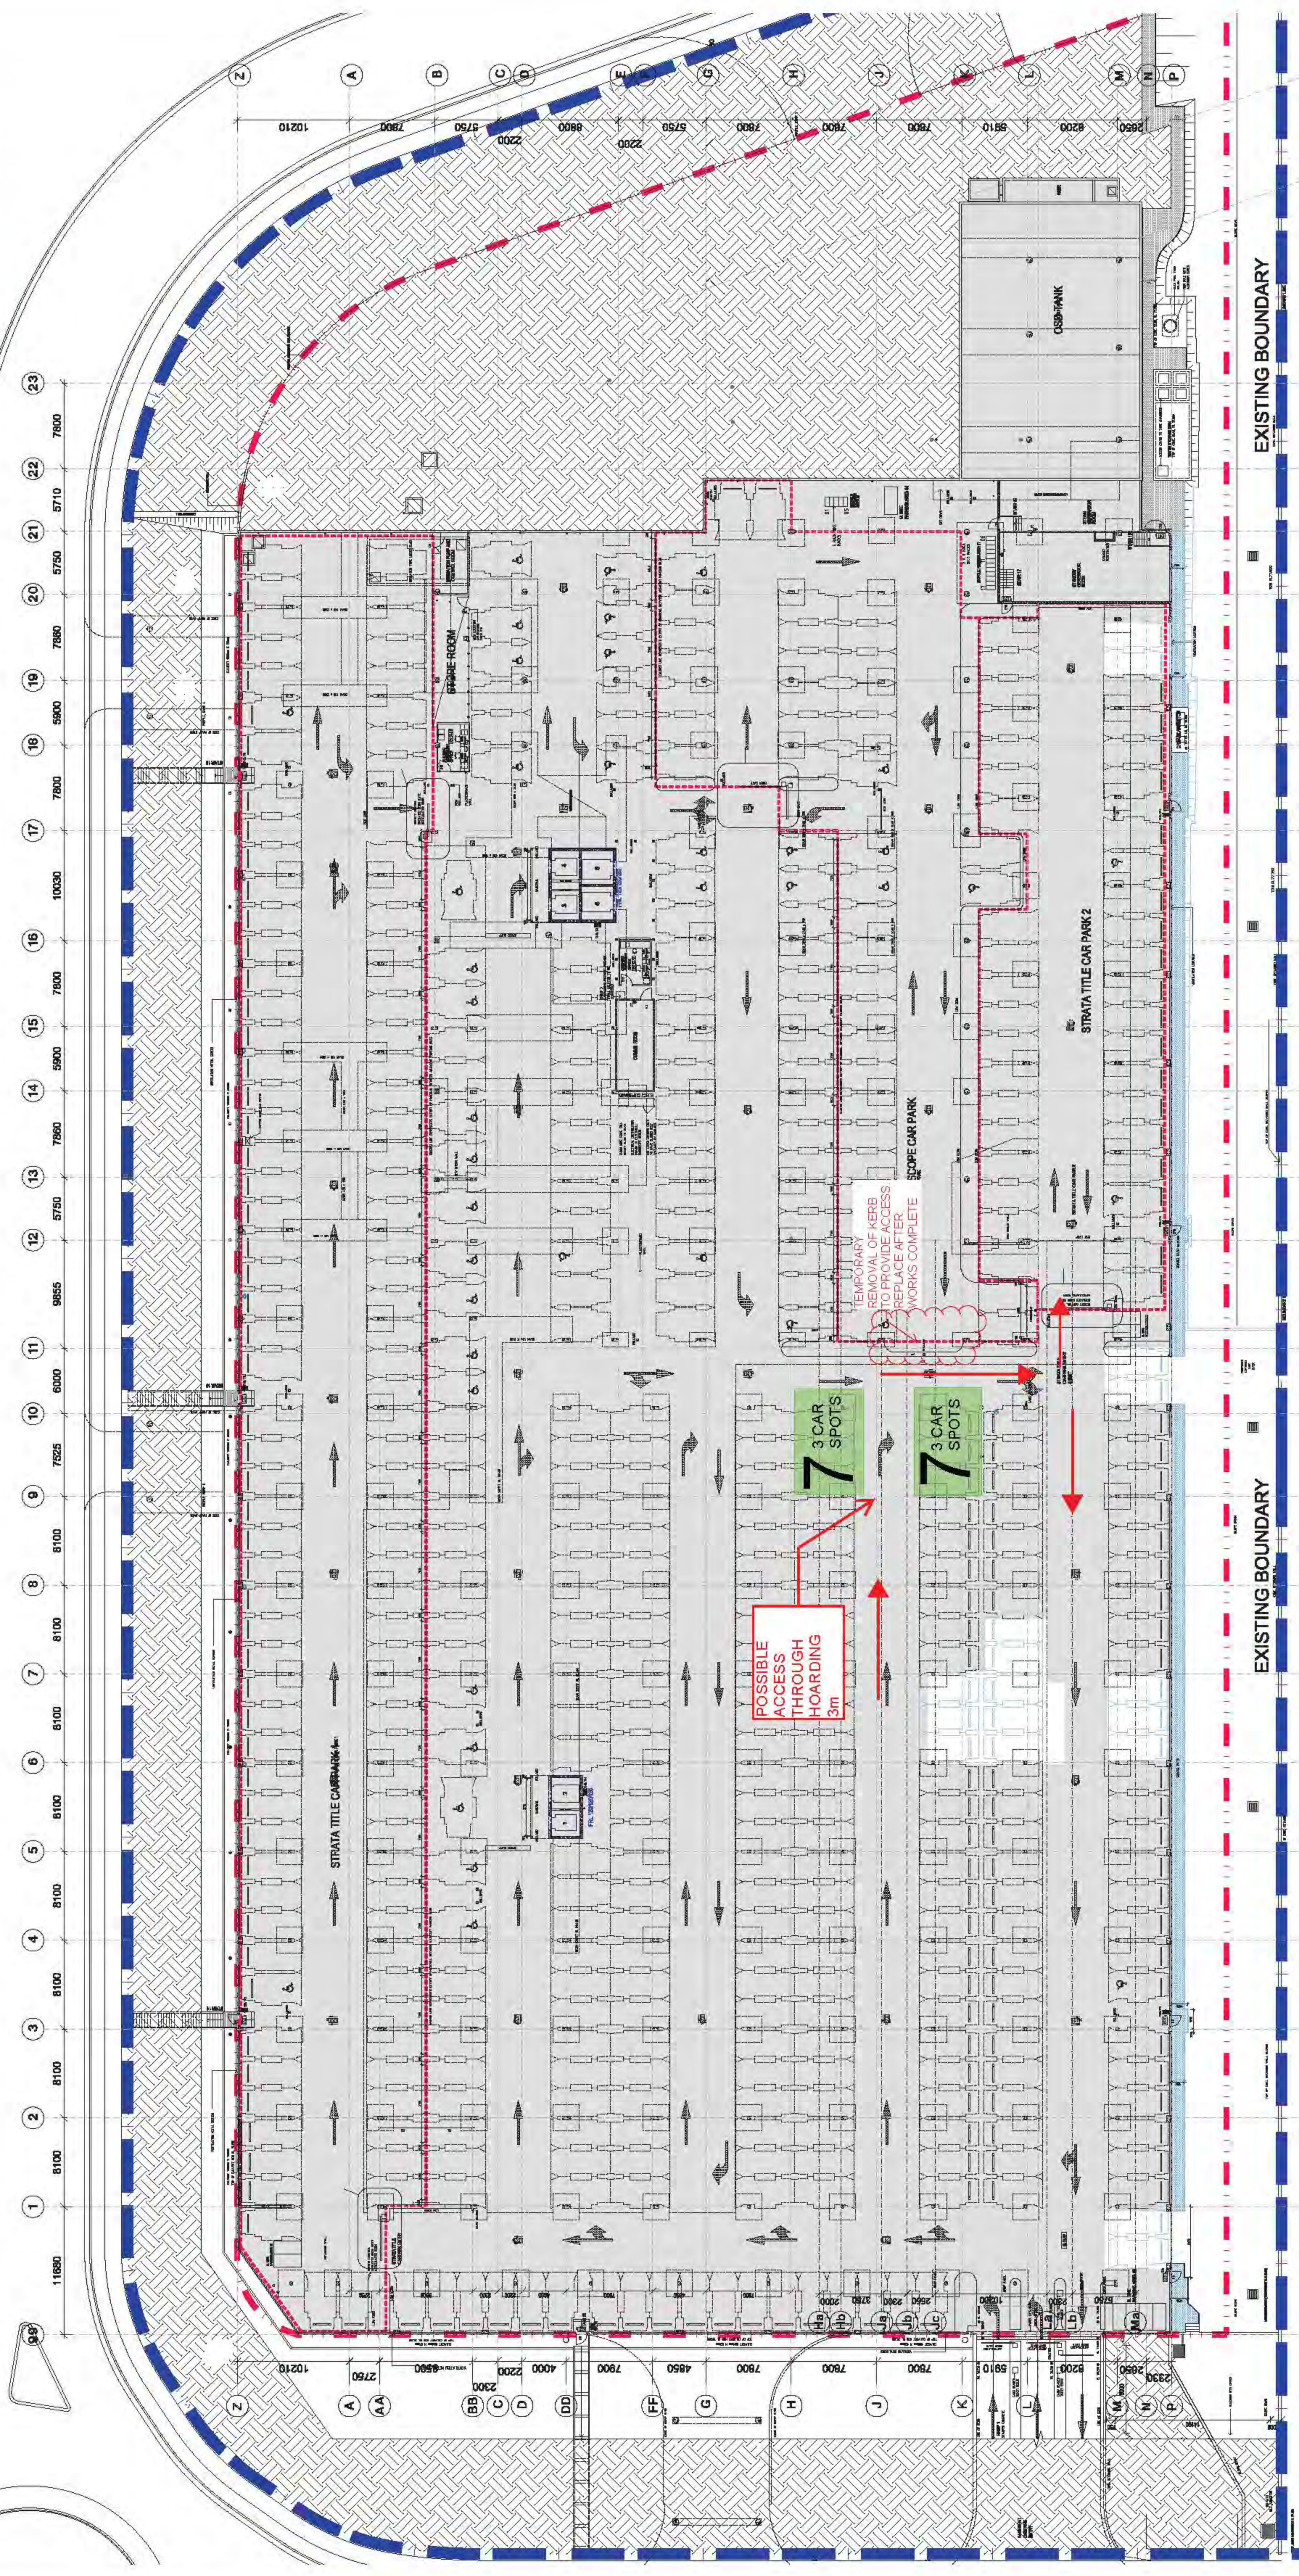

Job Name: Norwest Private Hospital
Sketch Name: Traffic Management During Construction Sequencing
Date: 14/10/2013
By: D. Clements
Job Number: 131528
Sketch Number: SK114

ITTW TaylorThomsonWhitting

ISSUED FOR INFORMATION
Health Projects International
Architects and Health Facility Planners
100 FMA
NWP12-X-B1
1

Project: NORWEST PRIVATE HOSPITAL
Project: HEALTHSCOPE LIMITED
Project: TRUE NORTH
Project: PROJECT NORTH
Date: 14/10/2013
By: D. Clements
Job Number: 131528
Sketch Number: SK114

REVISION DESCRIPTION
DATE BY REV DESCRIPTION
1 14/10/2013 D.C. FIRST ISSUE

REVISION DESCRIPTION
DATE BY REV DESCRIPTION
1 14/10/2013 D.C. FIRST ISSUE

STAGE 8 *Basement Floor* 8 car spots lost

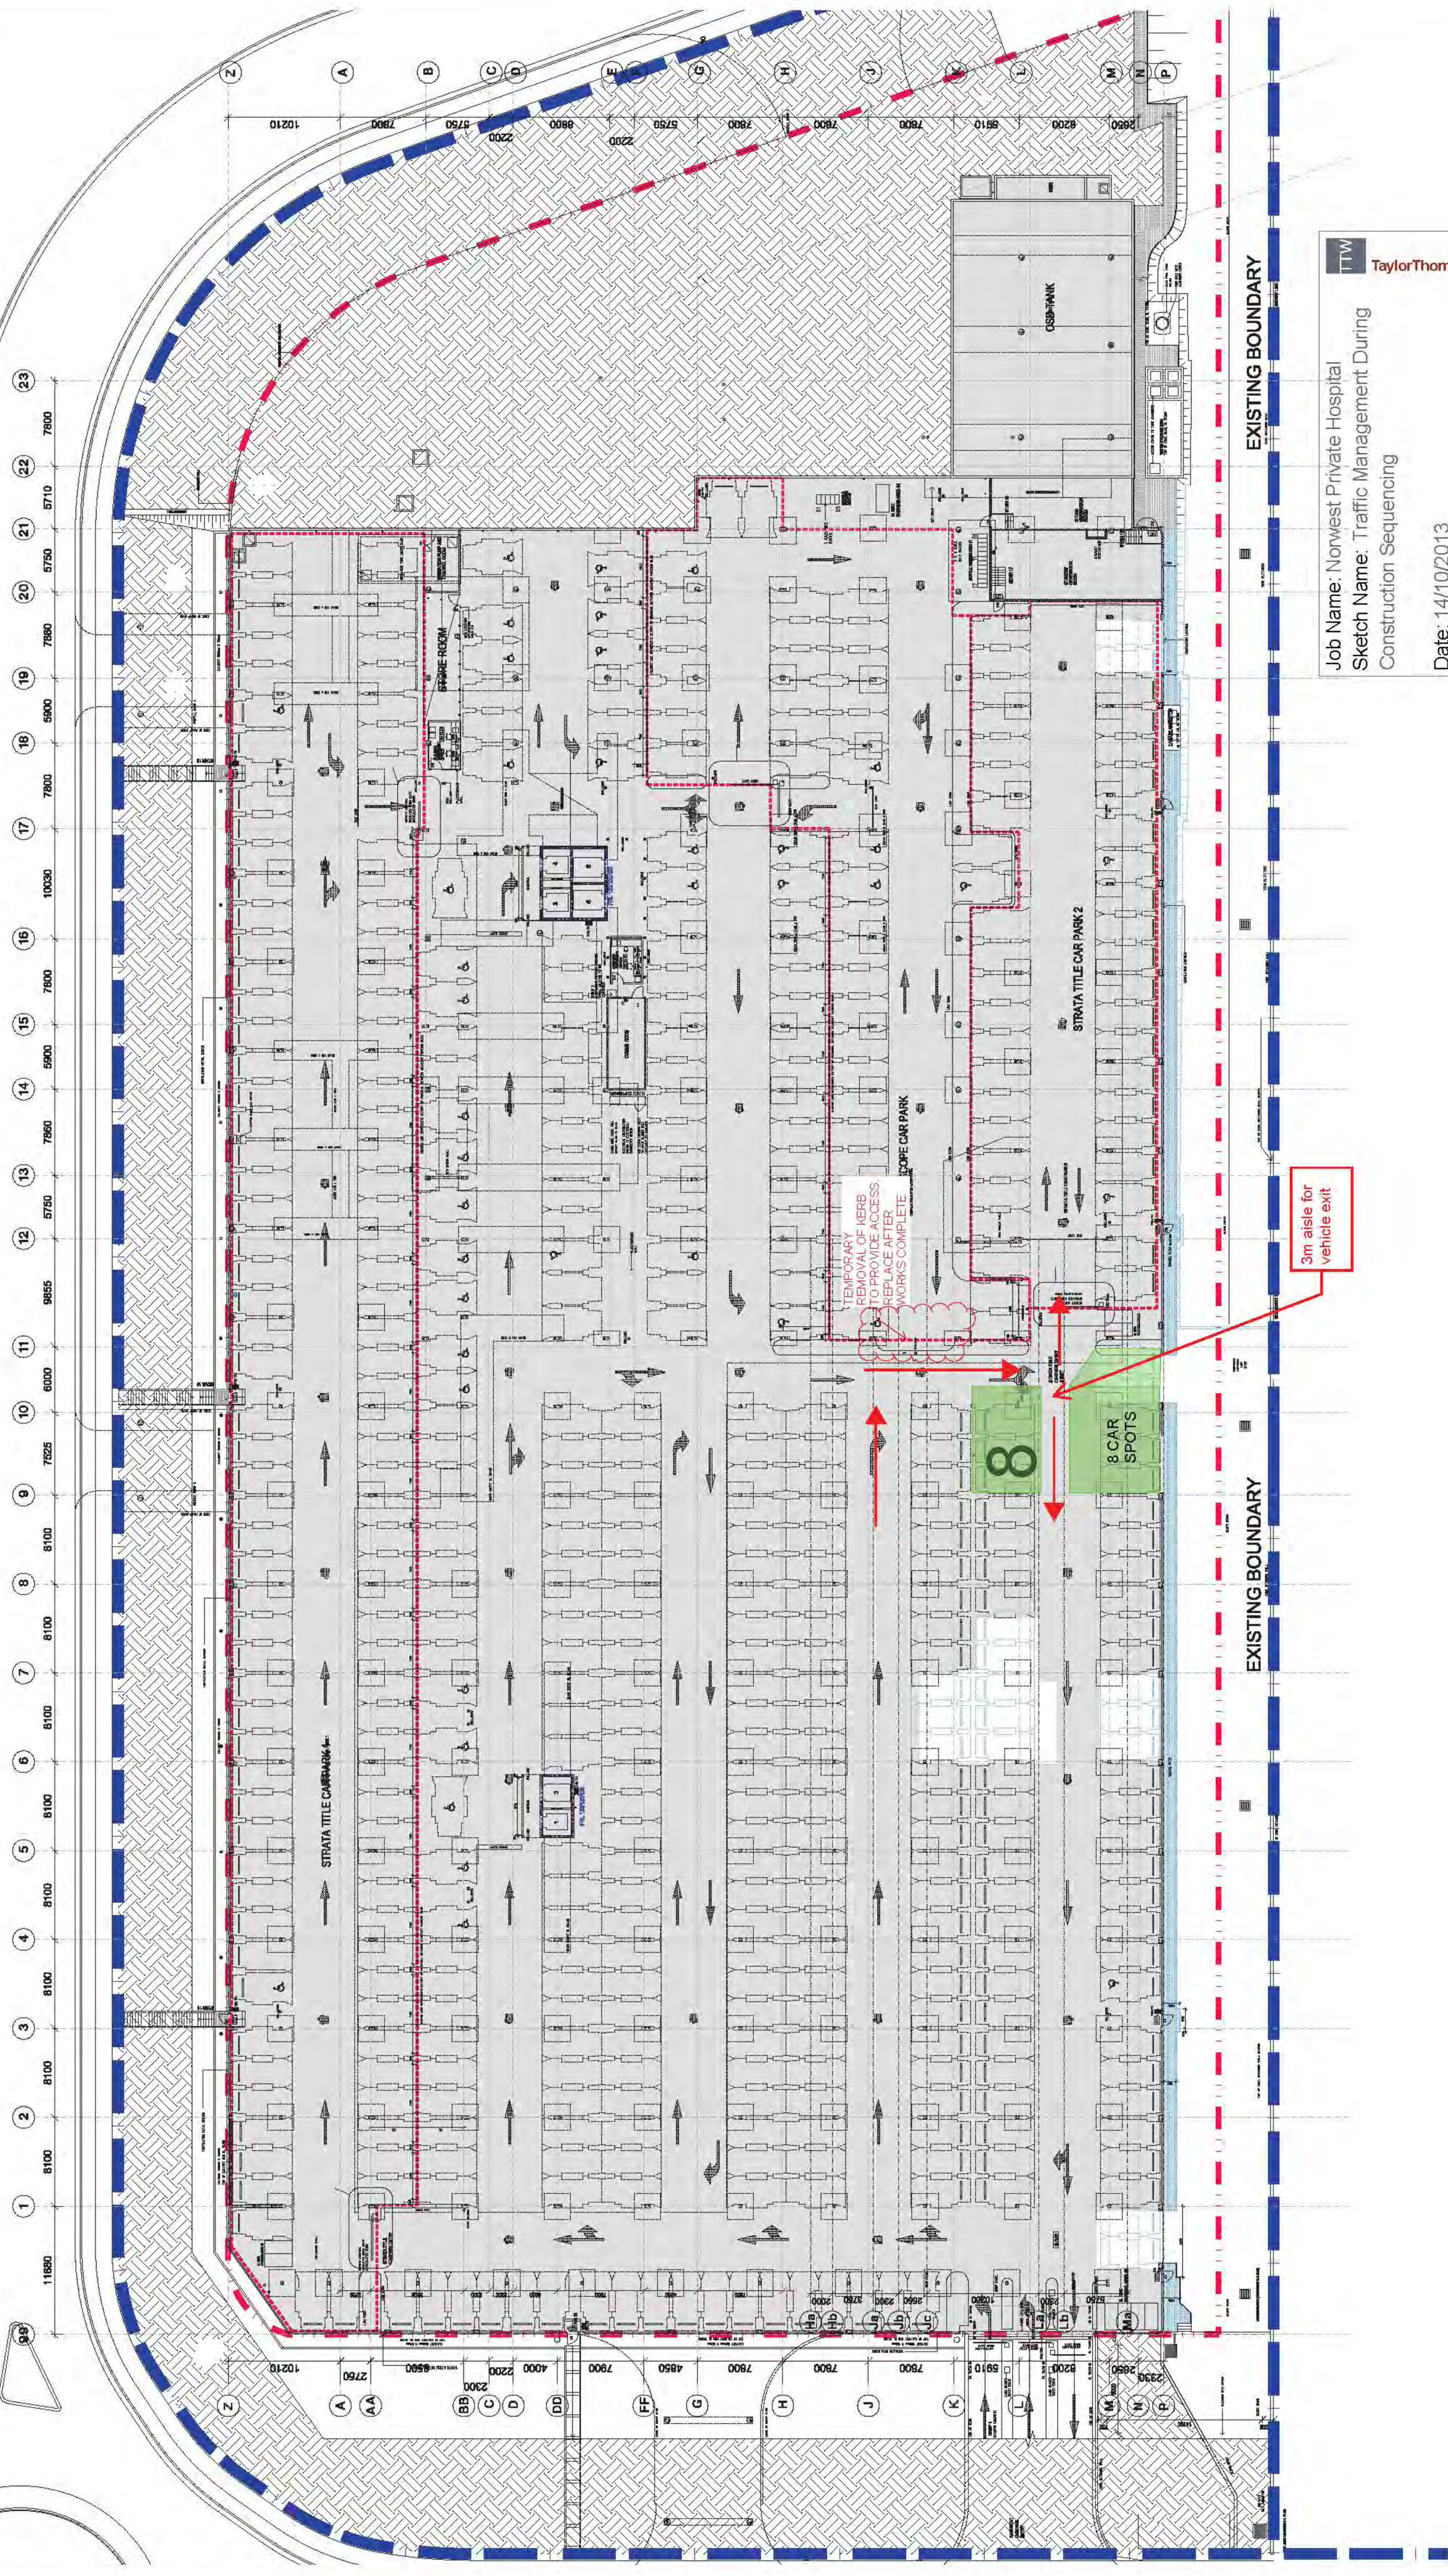

TTW
TaylorThomsonWhitting

Job Name: Norwest Private Hospital
Sketch Name: Traffic Management During
Construction Sequencing

Date: 14/10/2013
By: D. Clements
Job Number: 131528
Sketch Number: SK116

ISSUED FOR INFORMATION


QMS File
NWP12-X-B1

Dwg No.
NWP12-X-B1


Rev
1

Page 17 of 20

Sketch Number: SK116	 TRUE NORTH	 PROJECT NORTH	NEW WING PROJECT				Date 15.09.2013 1500
			Study Zone A, B AND D	Drawn HS	Checked AD	Scale/s	

DATE	BY	

[illegible][illegible]

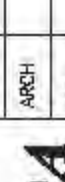		A001	DATE	SPEC. CHG#	
		A01		SIGN/	

USE FIGURED DIMENSIONS ONLY. DO NOT SCALE ALL DIMENSIONS SHALL BE VERIFIED ON SITE AND DISCREPANCIES IMMEDIATELY BROUGHT TO THE ATTENTION OF THE PROJECT MANAGER FOR RESOLUTION	"CLOUDS" & REVISIONS AND DO NOT NECESSARILY EXTEND OF REVISIONS BY COMPARISON WITH
---	---

MAIN WORKS

Stage	Level	Spaces Lost
1	Ground	114
	Basement	47
	Total	161
2	Ground	114
	Basement	48
	Total	162
3	Ground	114
	Basement	38
	Total	152
4	Ground	114
	Basement	0
	Total	114

NOTE: THESE NUMBERS ARE PRELIMINARY AND ARE
SUBJECT TO CHANGE BASED ON CONTRACTOR'S INPUT.