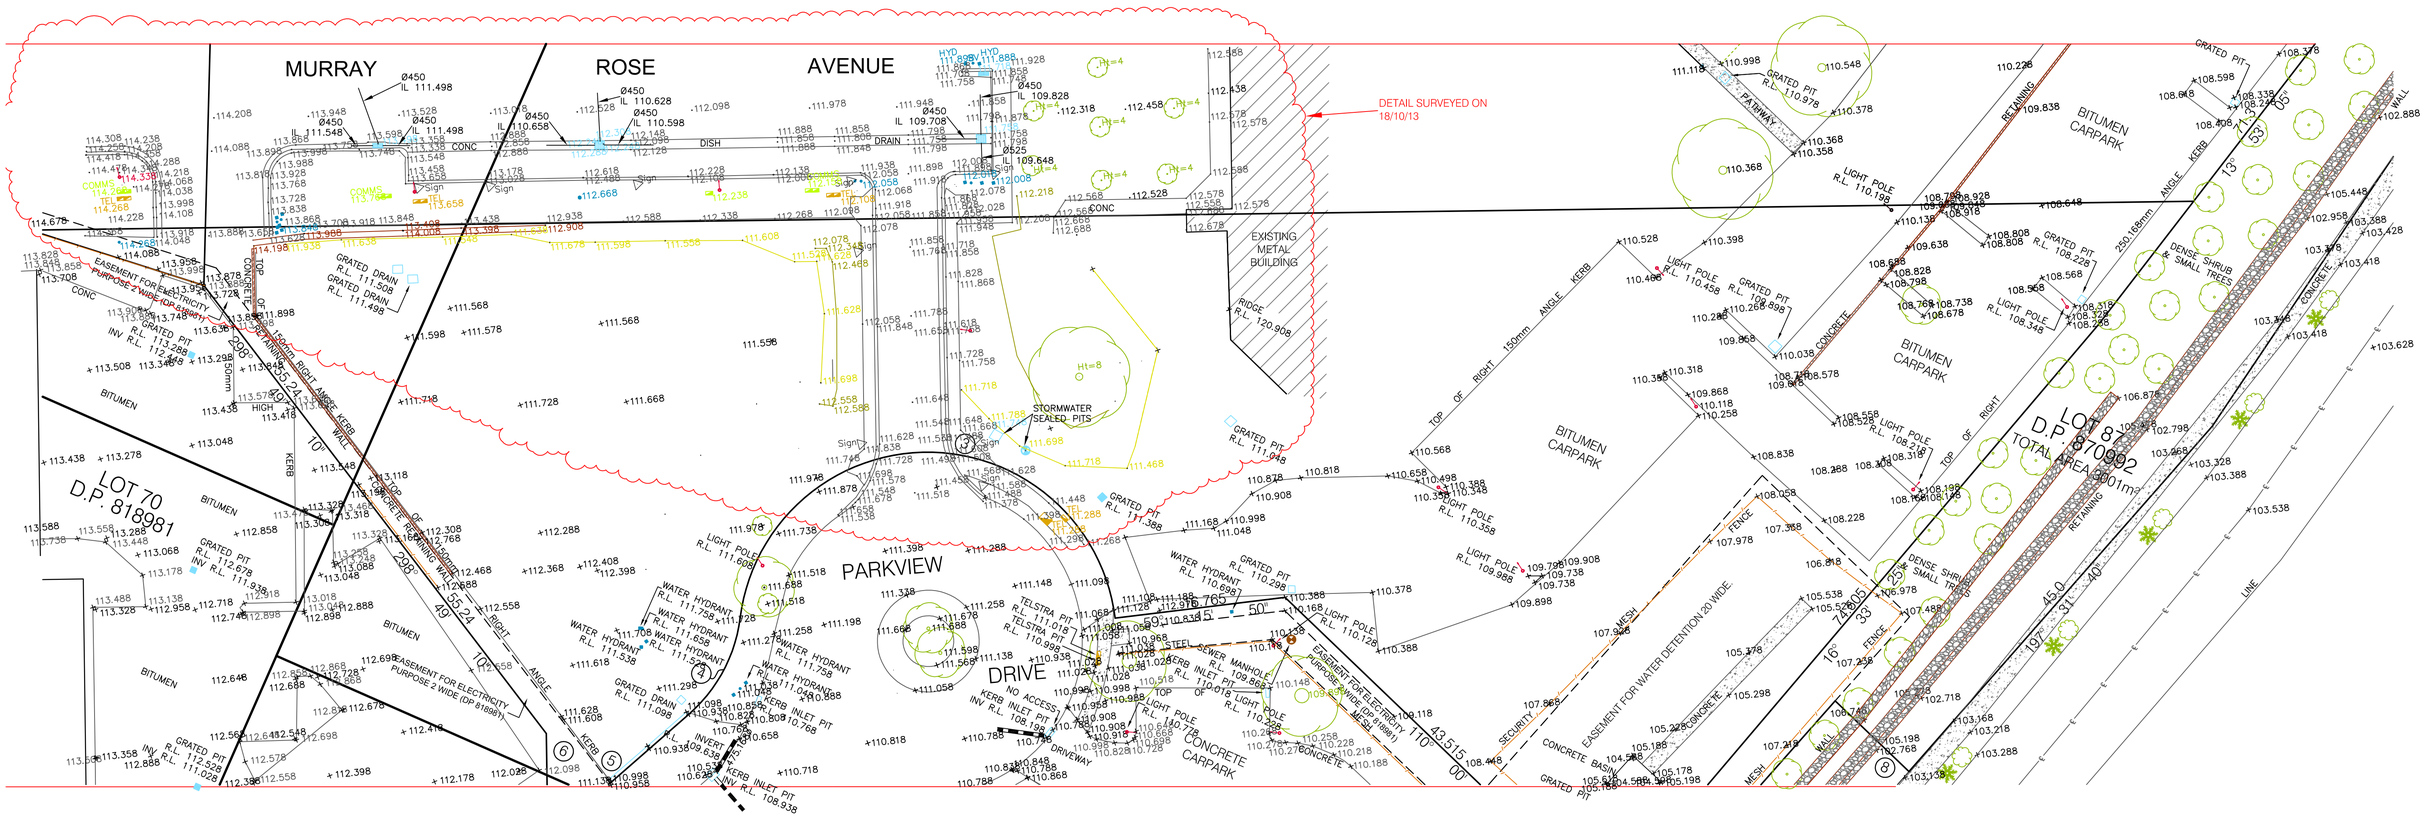

DISTANCES:
1 - 1°53'15" - 3.175
2 - 93°07'35" - 0.245
3 - 246°17'10" - CH.36.72 A.53.585 R.18.5
4 - 184°10'55" - CH.10.685 A.10.925 R.15.0
5 - 205°02'25" - 18.4
6 - 335°27'20" - 10.2
7 - 359°07'00" - 2.475

Notes:-

Dimensions and area(s) shown are approximate only and are subject to confirmation by boundary survey.

Services shown are indicative only. Positions are based on surface indicator(s) located during field survey. Confirmation of the exact position should be made to the relevant authorities prior to any excavation work. Other services may exist which are not shown.

Levels are based on SOPA Datum (AHD + 100.078)

Ridge, Eave, Gutter, Parapets, Windows & Doors heights have been obtained by an indirect method and are accurate to ± 0.05m.

Adjoining buildings have been plotted for diagrammatic purposes only.

Contours are an indication of landform and should not be taken in preference to spot levels shown.

Contour interval 0.5m

PREPARED BY

LAWRENCE group
Surveyors & Development Consultants
Head Office
Level 1, 183 Ourimbah Road
Mosman NSW 2088
PO Box 196
Cremorne NSW 2090
T: 1300 765 315
F: 1300 765 316
E: info@lawrencegroup.com.au
W: www.lawrencegroup.com.au

Issue	Amendment	Date
B	SOPA LEVELS ADDED	05/11/13
C	SOPA LEVELS AMMENDED	07/11/13

LEGEND

CLIENT
BOVIS LEND LEASE

PROJECT
7 PARKVIEW DRIVE
SYDNEY OLYMPIC PARK

DRAWING TITLE
DETAIL & LEVEL SURVEY

TITLE INFORMATION

Lot:	88
Plan No.:	DP 870992
Title / Folio:	88/870992
L.G.A.:	AUBURN
Parish:	CONCORD
County:	CUMBERLAND

QUALITY ASSURANCE

Surveyor:	BJ	
Drawn:	GC	
Checked by:	SL	Date: 04/11/13
Approved by:	SL	Date: 04/11/13

COMPLETION OF QUALITY ASSURANCE IS EVIDENCE THAT THE SURVEY WORKS UNDERTAKEN AND THE DRAWING HAVE BEEN VERIFIED AS CONFORMING WITH THE REQUIREMENTS OF THE QUALITY PLAN. WHERE THE QUALITY ASSURANCE IS INCOMPLETE ALL INFORMATION ON THIS DRAWING IS INTENDED FOR PRELIMINARY PURPOSES ONLY AS IT IS UNCHECKED.

COPYRIGHT ©
THIS DOCUMENT IN BOTH ELECTRONIC AND HARDCOPY IS CONFIDENTIAL AND REMAINS THE PROPERTY OF LAWRENCE GROUP PTY. LTD. IT MUST NOT BE REPRODUCED BY ANY PERSONS OR USED FOR ANY OTHER PURPOSE WITHOUT THE WRITTEN APPROVAL OF LAWRENCE GROUP PTY. LTD.

Date of Survey:	18/10/13
Date of Plan:	04/11/13
Datum:	AHD
Co-ords:	ISG
Scale:	1:300 (Original size A1)
Cad ref:	132743-DETL-001C
Sheet	1 of 1

JOB NUMBER
132743

DRAWING NUMBER / ISSUE
DETL-001/C