GeoStrata
Project Surveying
Land Development and Title Consulting

PO Box 5195
Greenwich NSW 2065
t: 02 9405 2242
f: 02 9405 2216
e: info@geostrata.com.au
www.geostrata.com.au

APPENDIX 2b_Development Site Subdivision_South

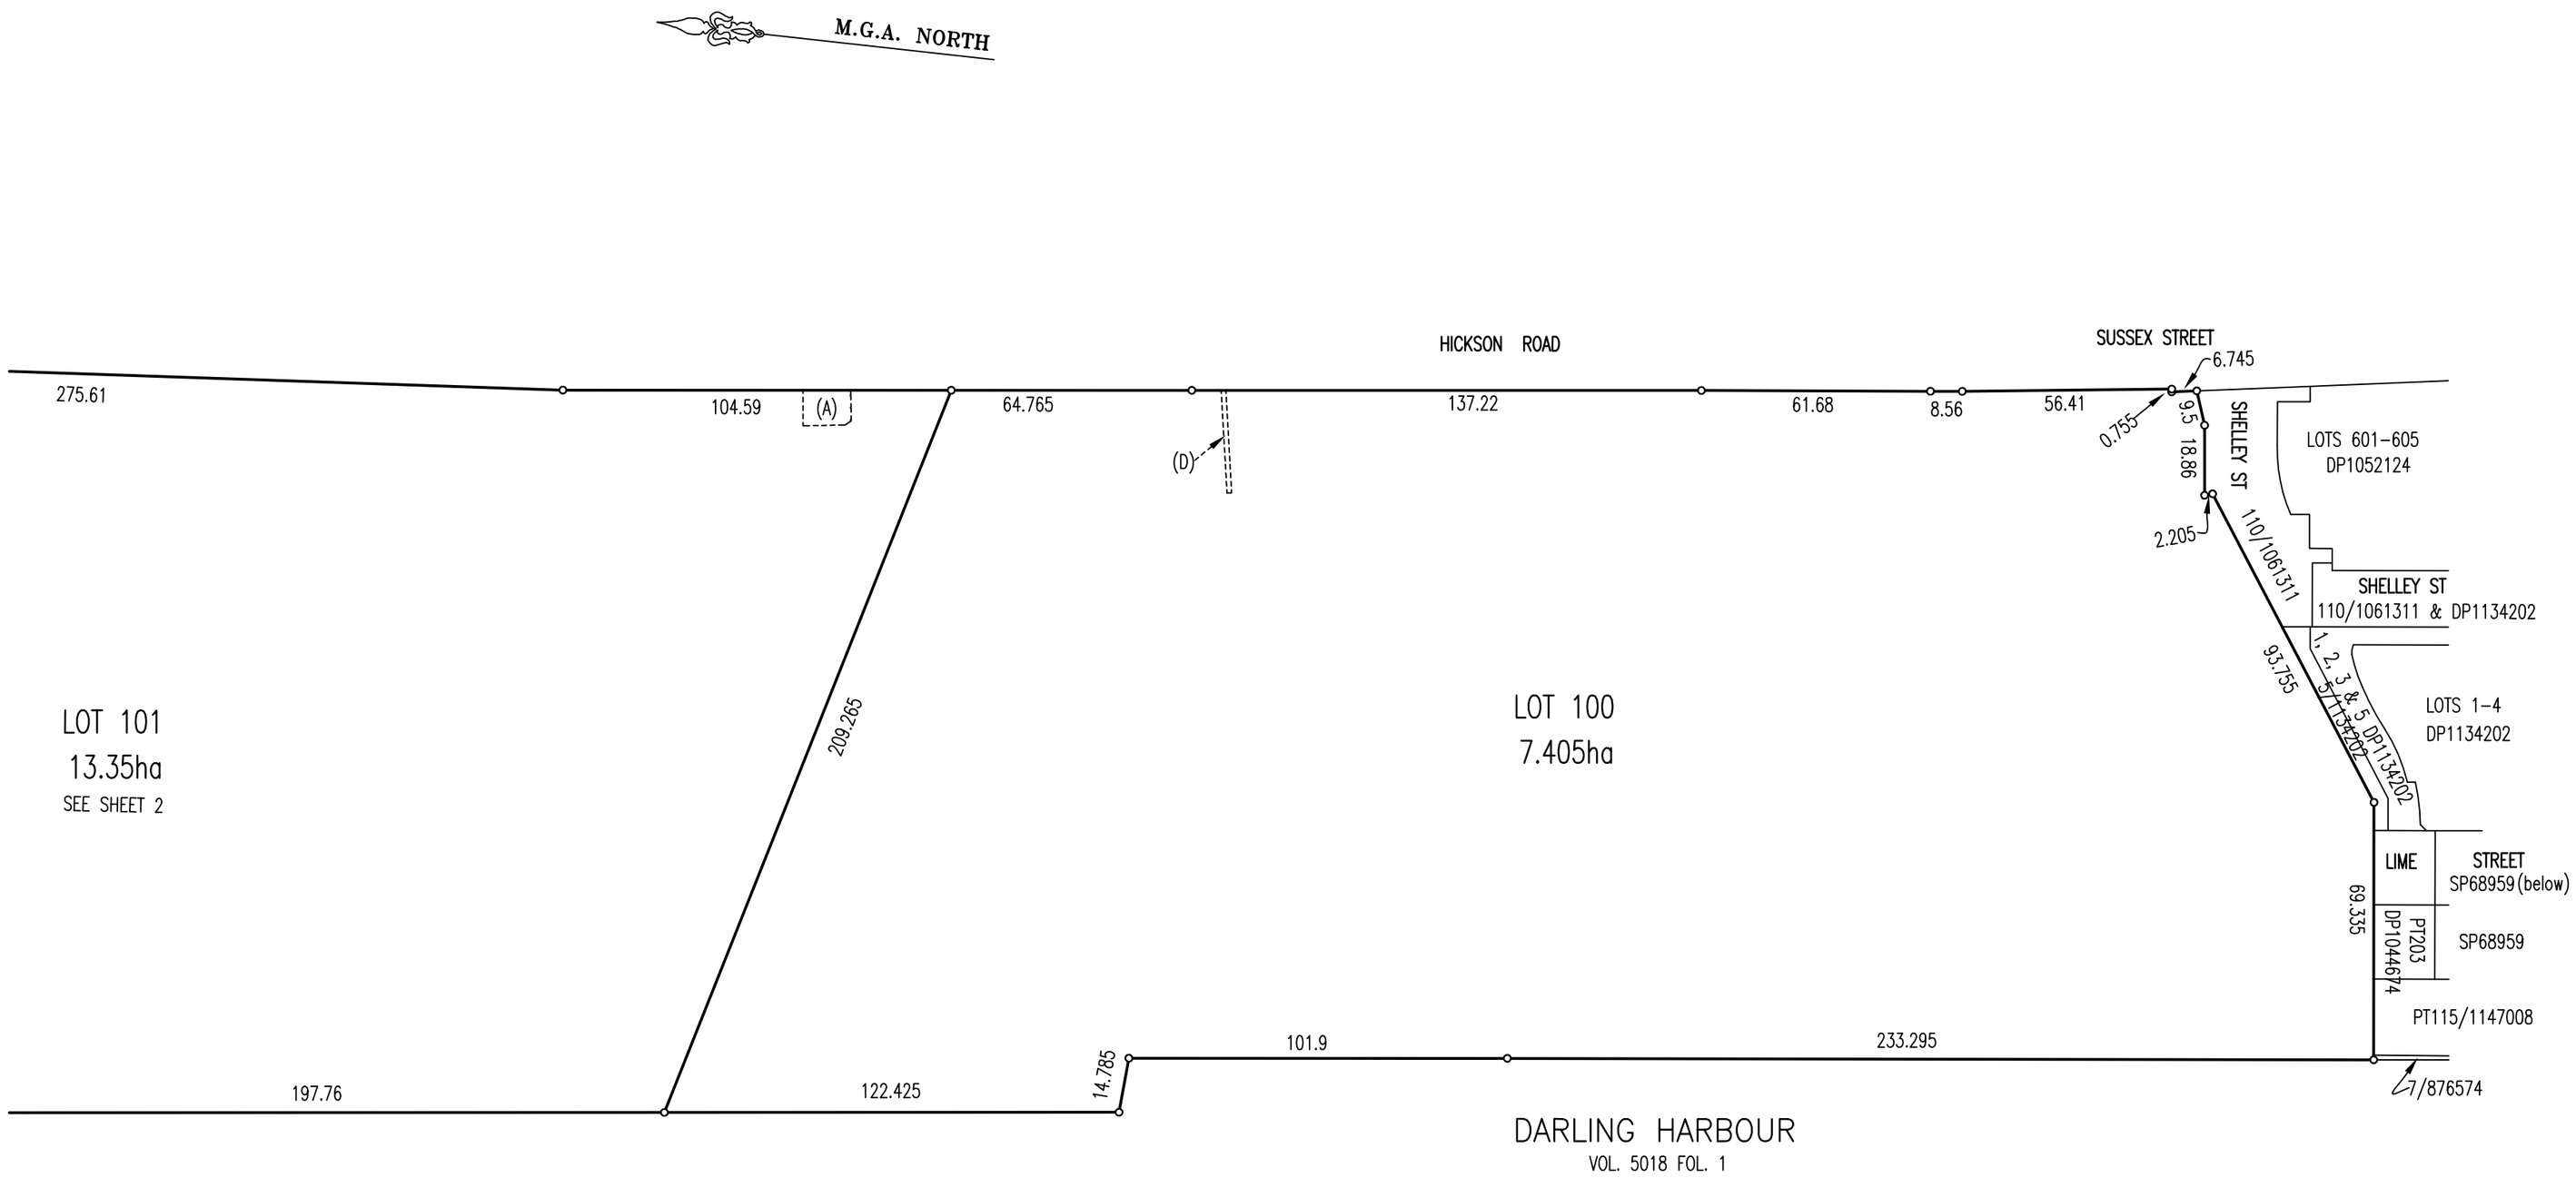

LOT DESRIPTIONS

LOT 100 – BARANGAROO SOUTH DEVELOPMENT SITE

LOT 101 – BARANGAROO CENTRAL AND HEADLAND PARK SITE

(A) EASEMENT FOR SEWERAGE PUMPING STATION (DP1080540)
(D) EASEMENT FOR DRAINAGE 1.22 WIDE (J23252 & DP106510)

Surveyor: PATRICK JOHN WALSH Date of Survey: 3/9/2013 Surveyor's Ref: 1400 DA 01	PLAN OF SUBDIVISION OF LOTS 3, 5 & 6 IN DP 876514	LGA: SYDNEY Locality: BARANGAROO Subdivision No.: Lengths are in metres. Reduction Ratio 1: 1500	Registered	PLAN OF PROPOSED SUBDIVISION DATED: 6-11-2013

10 | 20 | 30 | 40 | 50 | 60 | Table of mm | 100 | 110 | 120 | 130 | 140 | 150