



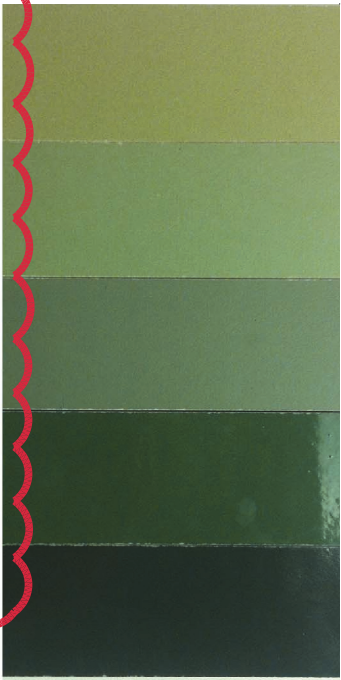


1. Composite metal or terracotta spandrel




2. Fixed double-glazed curtain wall facade system

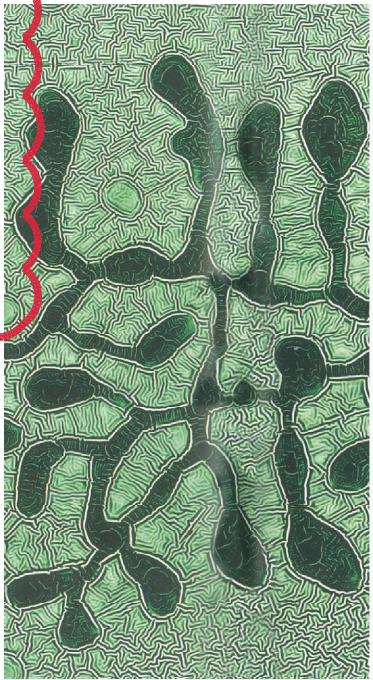

3. Facade patterning

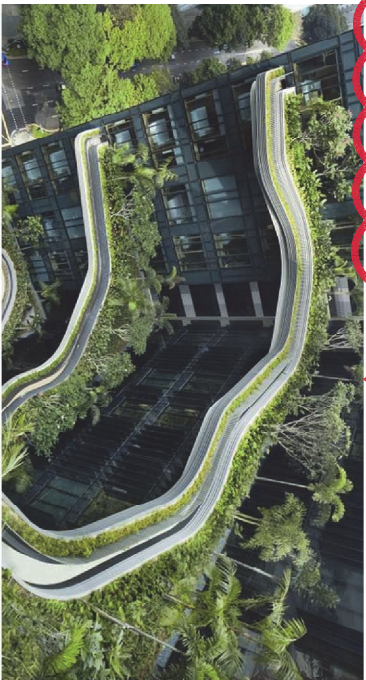


4. Integrated planting

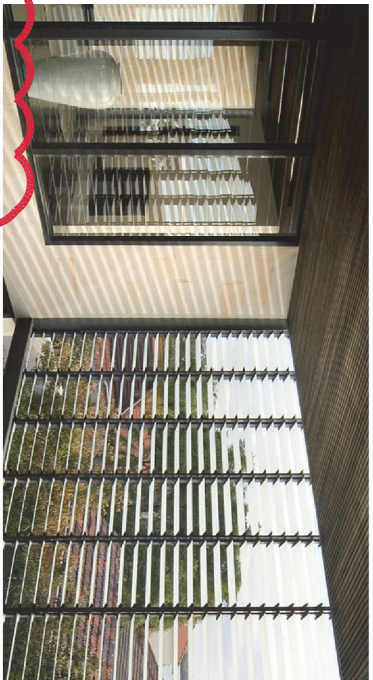

5. Glass louvers



6. Anodized aluminum horizontal sun shades

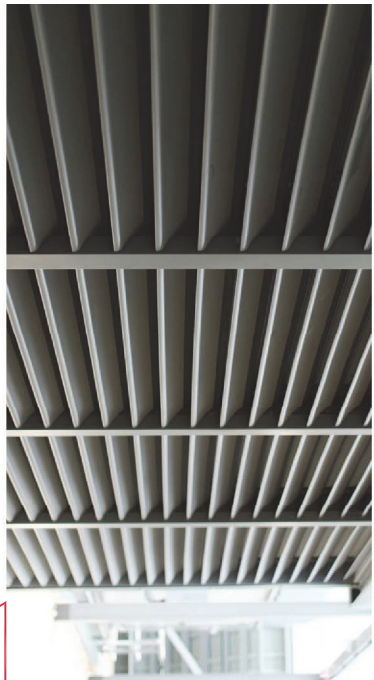

7. Horizontal Louvers



8. Vertical Aluminium Profile



9. Glass balustrade




10. Operable glass awning windows

03 A.B
CODE

RL 127.40

(unchanged from approved)

Approved Roof Profile

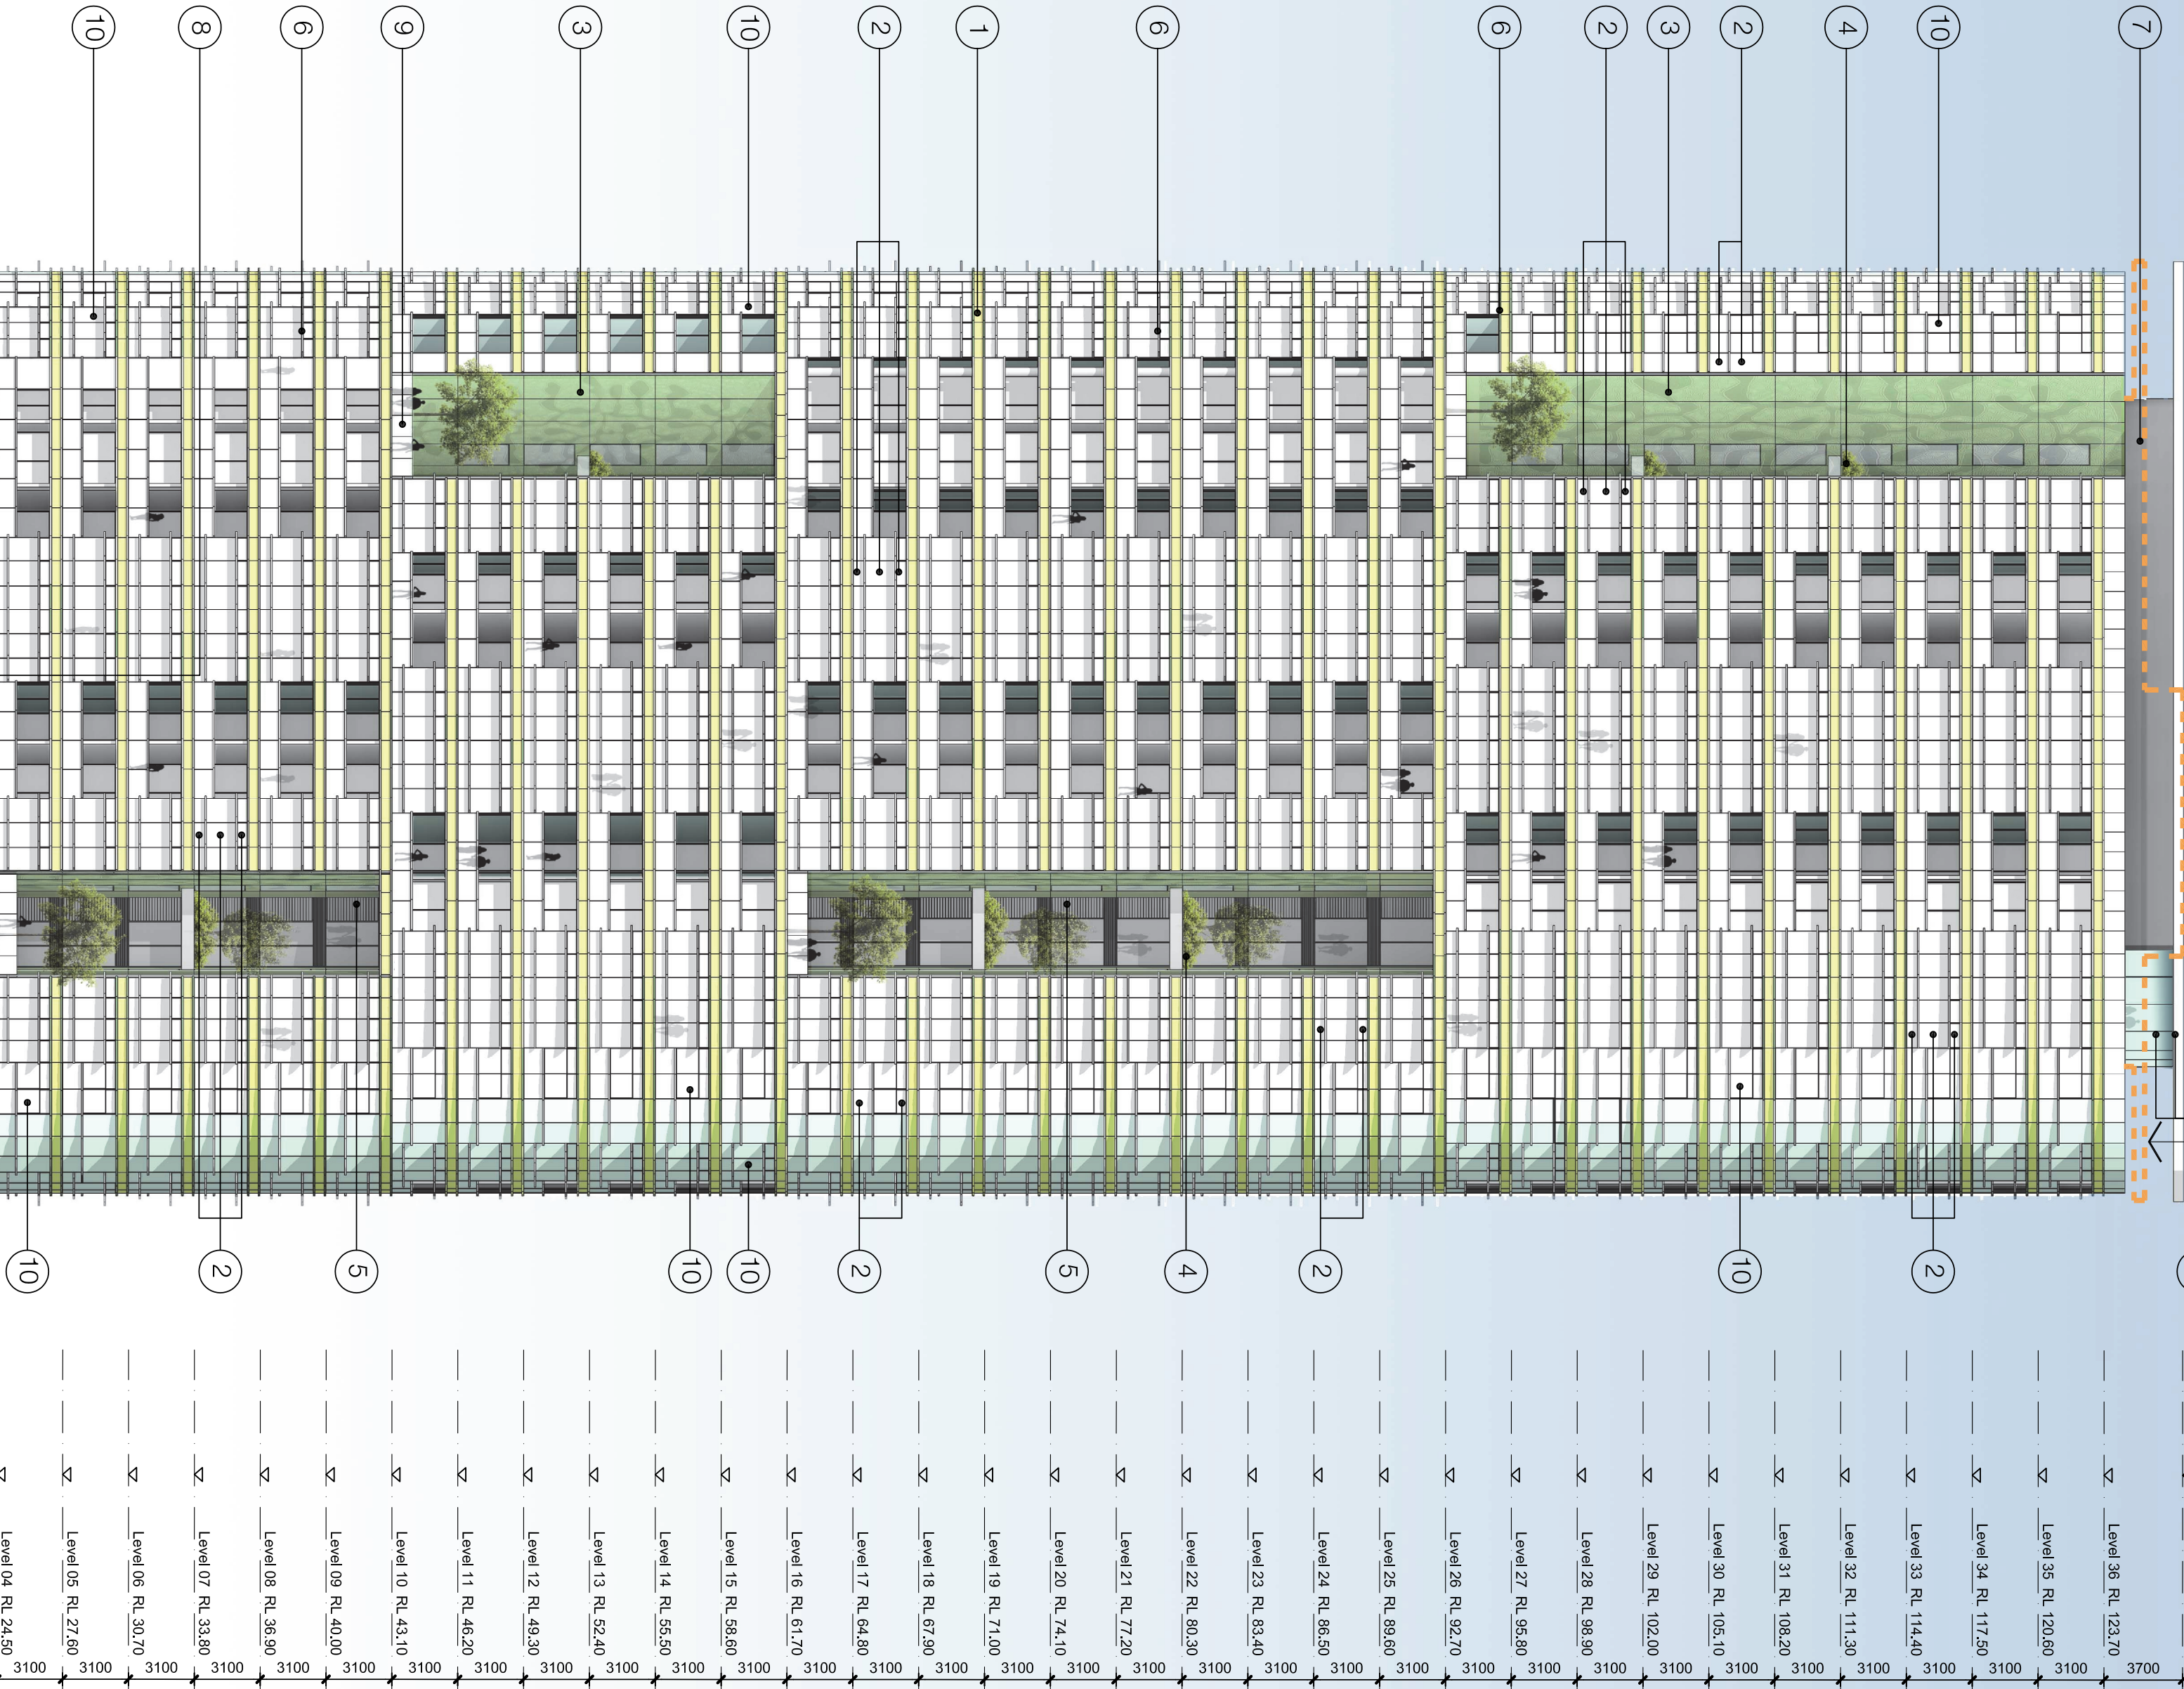


Check all dimensions and site conditions prior to commencement of any work. The purchaser or ordering of any materials, fittings, plant, services or equipment and the preparation of shop drawings and/or the fabrication of any components.

All drawings to be read in conjunction with all architectural documents and all other consultative documents.

Do not scale drawings - refer to figured dimensions only. Any discrepancies shall immediately be referred to the architect for clarification.

All drawings may not be reproduced or distributed without prior permission from the architect.

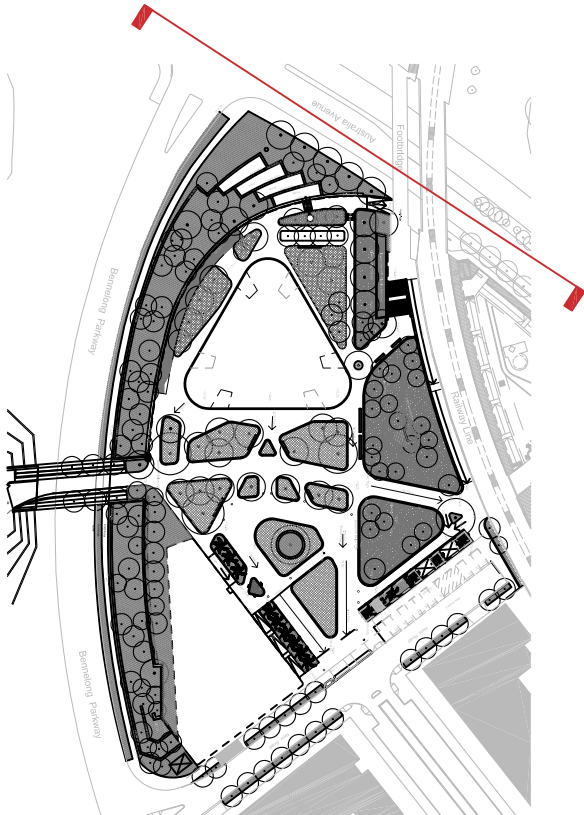

Revision Summary:

Revision 02 - Section 96 Amendments

- A - Redesign to landscaped levels, lower lobby / RL lowered from 10.70 to 3.1m, lower typical floor to above height levels reduced from 5.5m to 3.1m.
- B - Excess plant space on rooftop converted to residential floors. New floor inserted at Level 35.
- C - New retail space inserted at level 25.
- D - Amendments to fitlines
- E - New retail tenancy within existing footprint at grade.

NOT FOR CONSTRUCTION

Site 68 Sydney Olympic Park

Elevation West

Scale	1:250 @ A1 1:500 @A3
Drawn	Checked
Project No.	S11611
Status	s96 Application
Ptd Date	20/8/2015 10:45 AM
Ptd File	S:\1605-1559\61611_s96\sydneyolymptc\p1605_1559\02022_s96 [Revision]
Drawing No.	
Mtbourne 1 Nicholson Street Sydney Olympic Park T 03 8864 6200 F 03 8864 6300 email syd@batesmart.com.au http://www.batesmart.com.au	
Sydney 43 Brisbane Street Sydney Olympic Park T 03 8864 6200 F 03 8864 6300 email syd@batesmart.com.au http://www.batesmart.com.au	
Bates Smart Architects Pty Ltd ABN 68 094 740 986	

A05.02[02]

BATESSMART™