



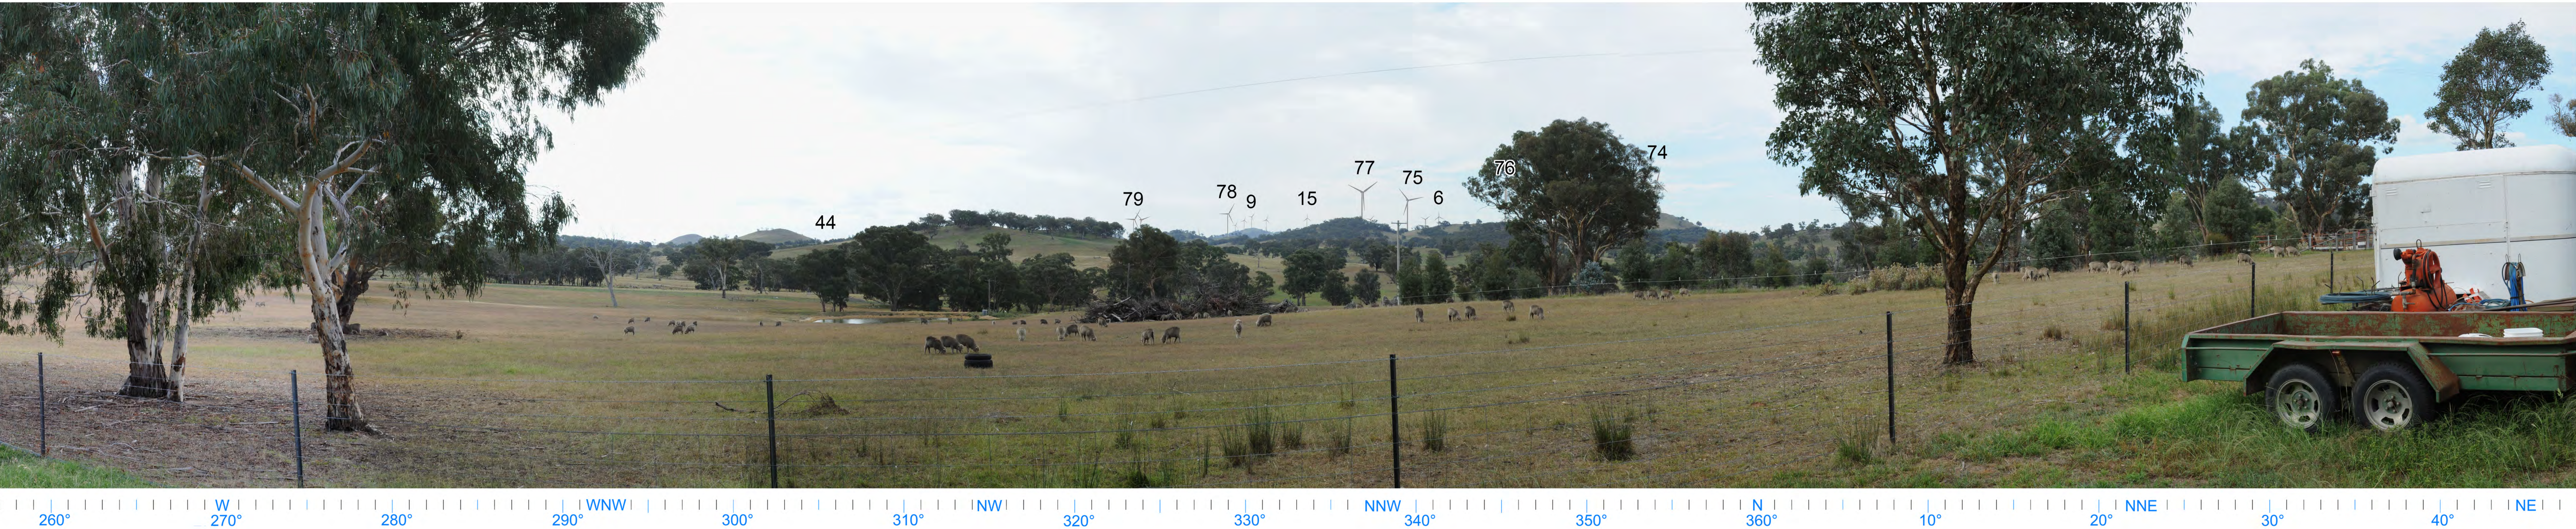

Existing View

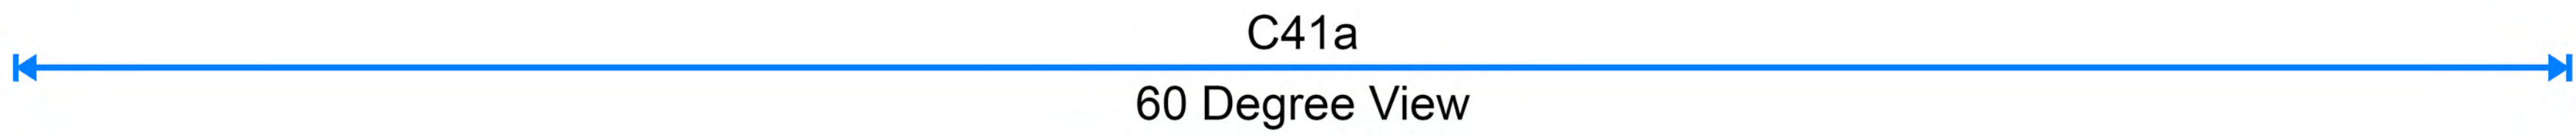

Photomontage




EPURON

YASS VALLEY WIND FARM

Legend

- Proposed viewpoint
- Proposed turbine
- Site perimeter
- Turbine buffer

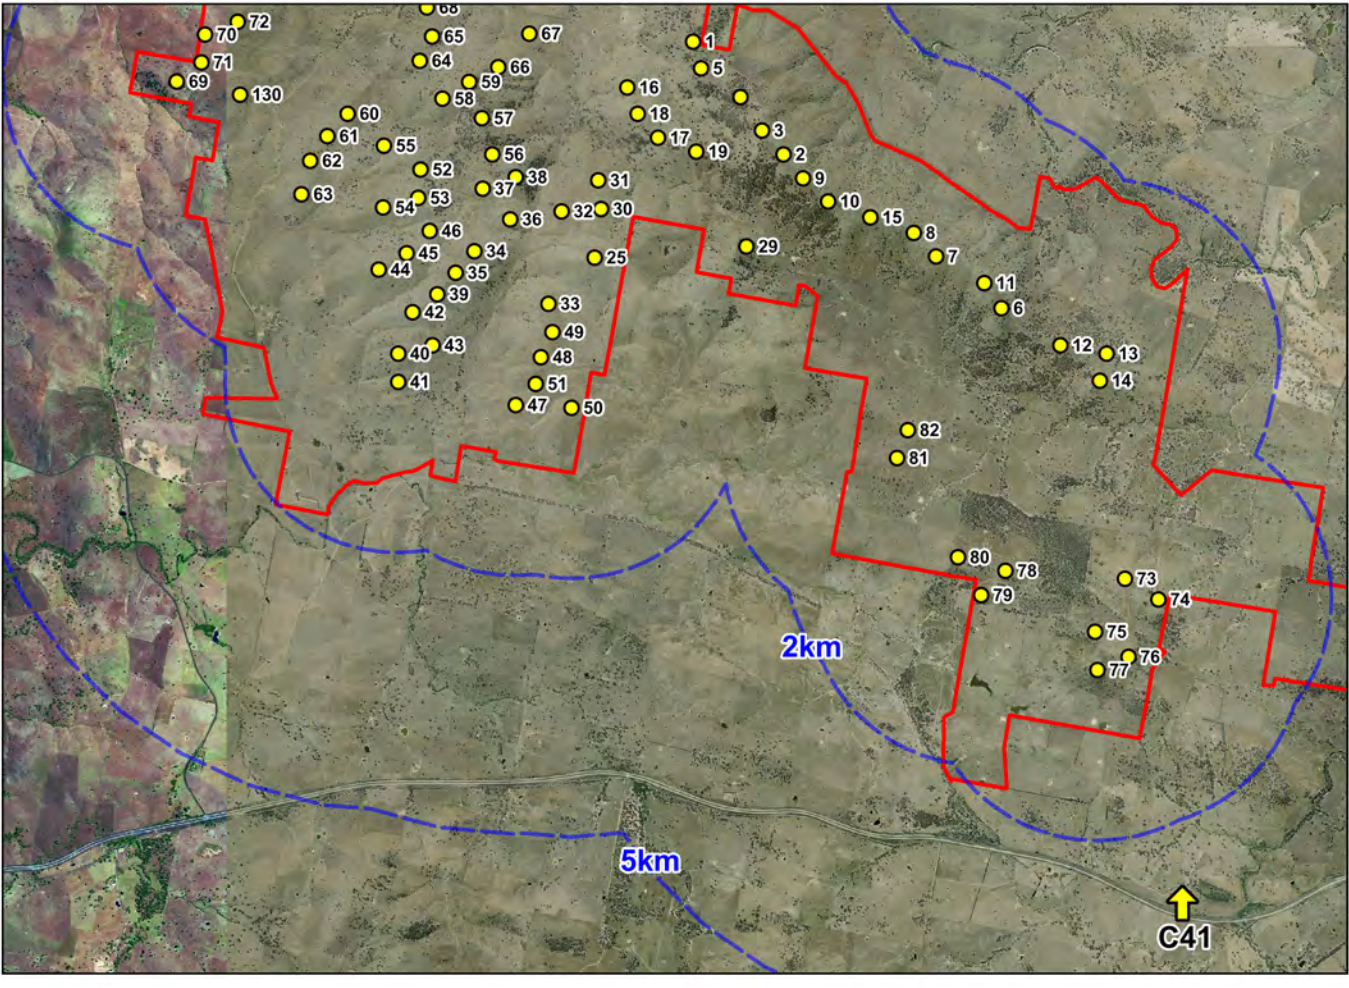

Viewpoint C41

Grid Datum: GDA94 Zone 55
Easting: 646821, Northing: 6146858

Start Bearing: 257°, End Bearing: 48°

Closest wind turbine: 77 (approx. 337°)
Distance to closest wind turbine: 2.69km



60 Degree View

Photomontage


This photomontage should be printed at size A0 and viewed at arm's length

EPURON

YASS VALLEY WIND FARM


Legend

- Proposed viewpoint
- Proposed turbine
- Site perimeter
- Turbine buffer

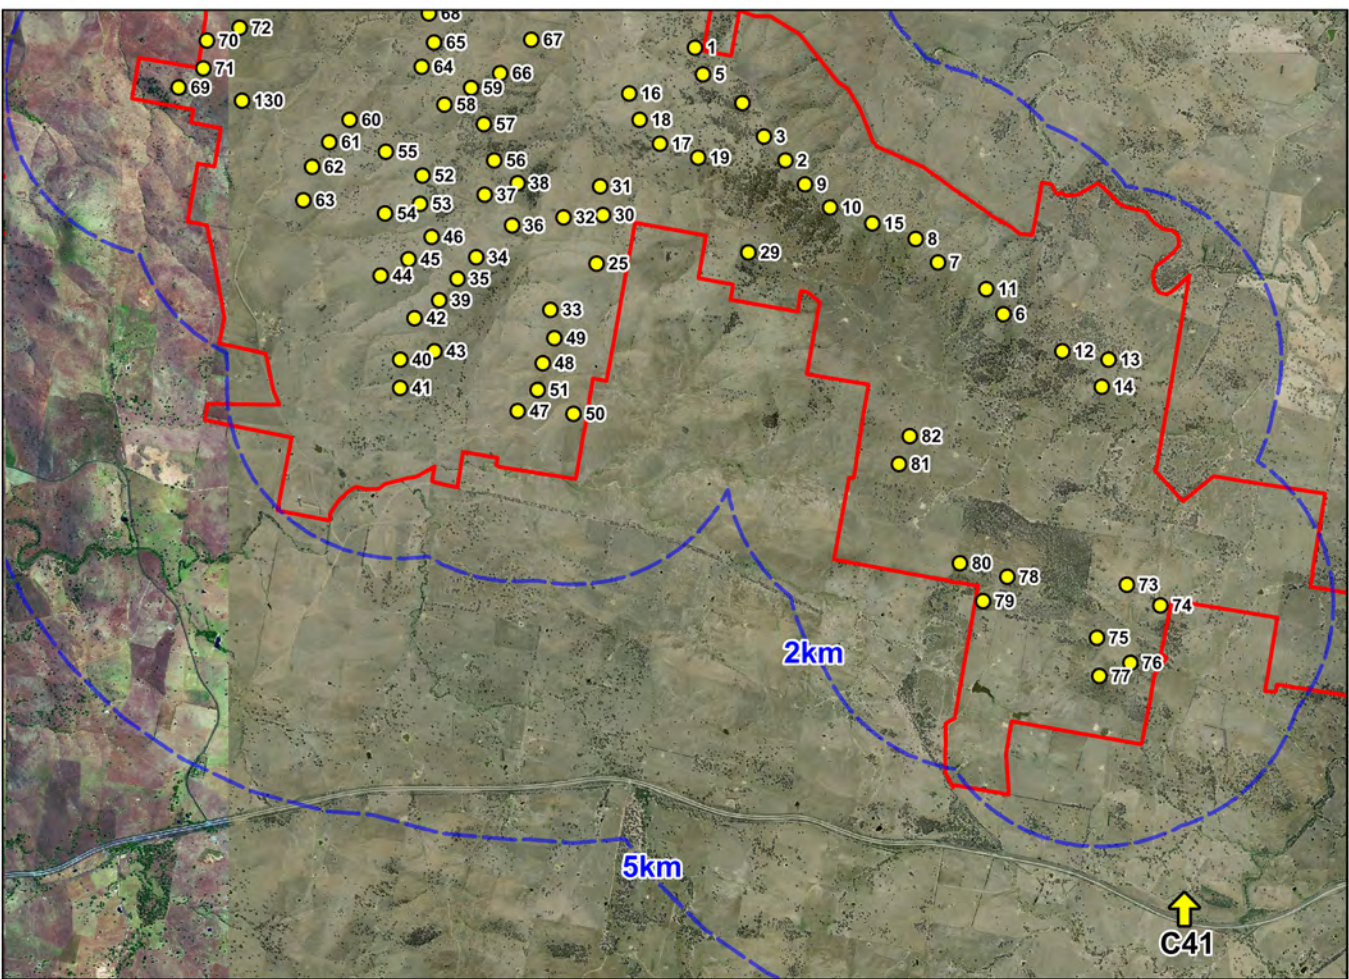

Viewpoint C41a

Grid Datum: GDA94 Zone 55
Easting: 646821, Northing: 6146858
Start Bearing: 300°, End Bearing: 0°
Closest wind turbine: 77 (approx. 337°)
Distance to closest wind turbine: 2.69km

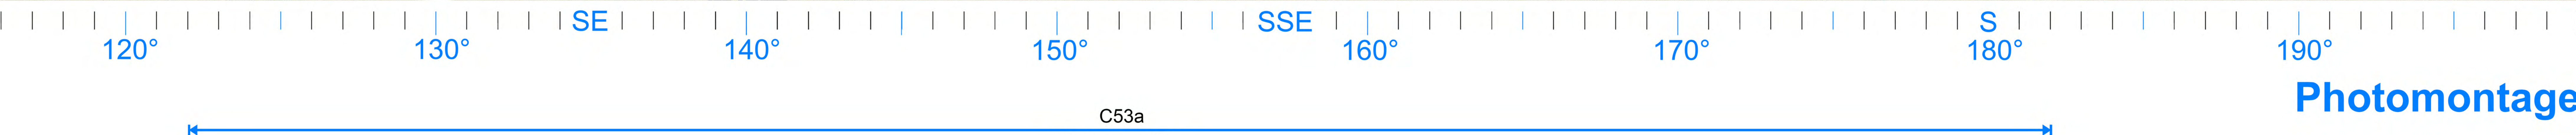


C53a
60 Degree View

EPURON

YASS VALLEY WIND FARM

Legend

- Proposed viewpoint
- Proposed turbine
- Site perimeter
- Turbine buffer

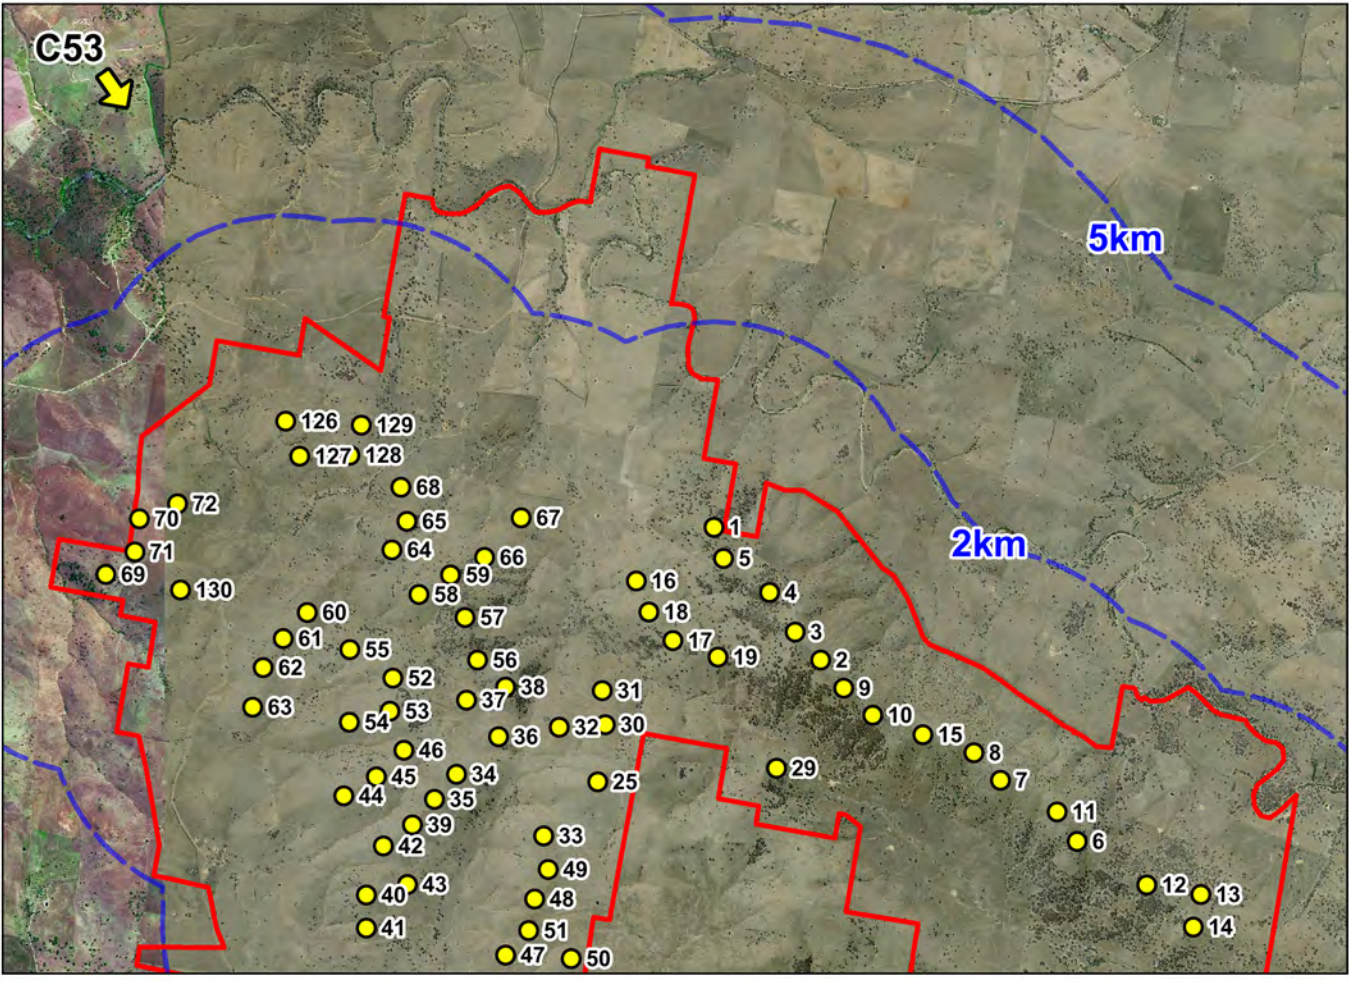

Viewpoint C53

Grid Datum: GDA94 Zone 55
Easting: 635285, Northing: 6160772
Start Bearing: 116°, End Bearing: 199°
Closest wind turbine: 126 (approx. 151°)
Distance to closest wind turbine: 3.54km



60 Degree View

Photomontage


This photomontage should be printed at size A0 and viewed at arm's length

EPURON

YASS VALLEY WIND FARM

Legend

- Proposed viewpoint
- Proposed turbine
- Site perimeter
- Turbine buffer

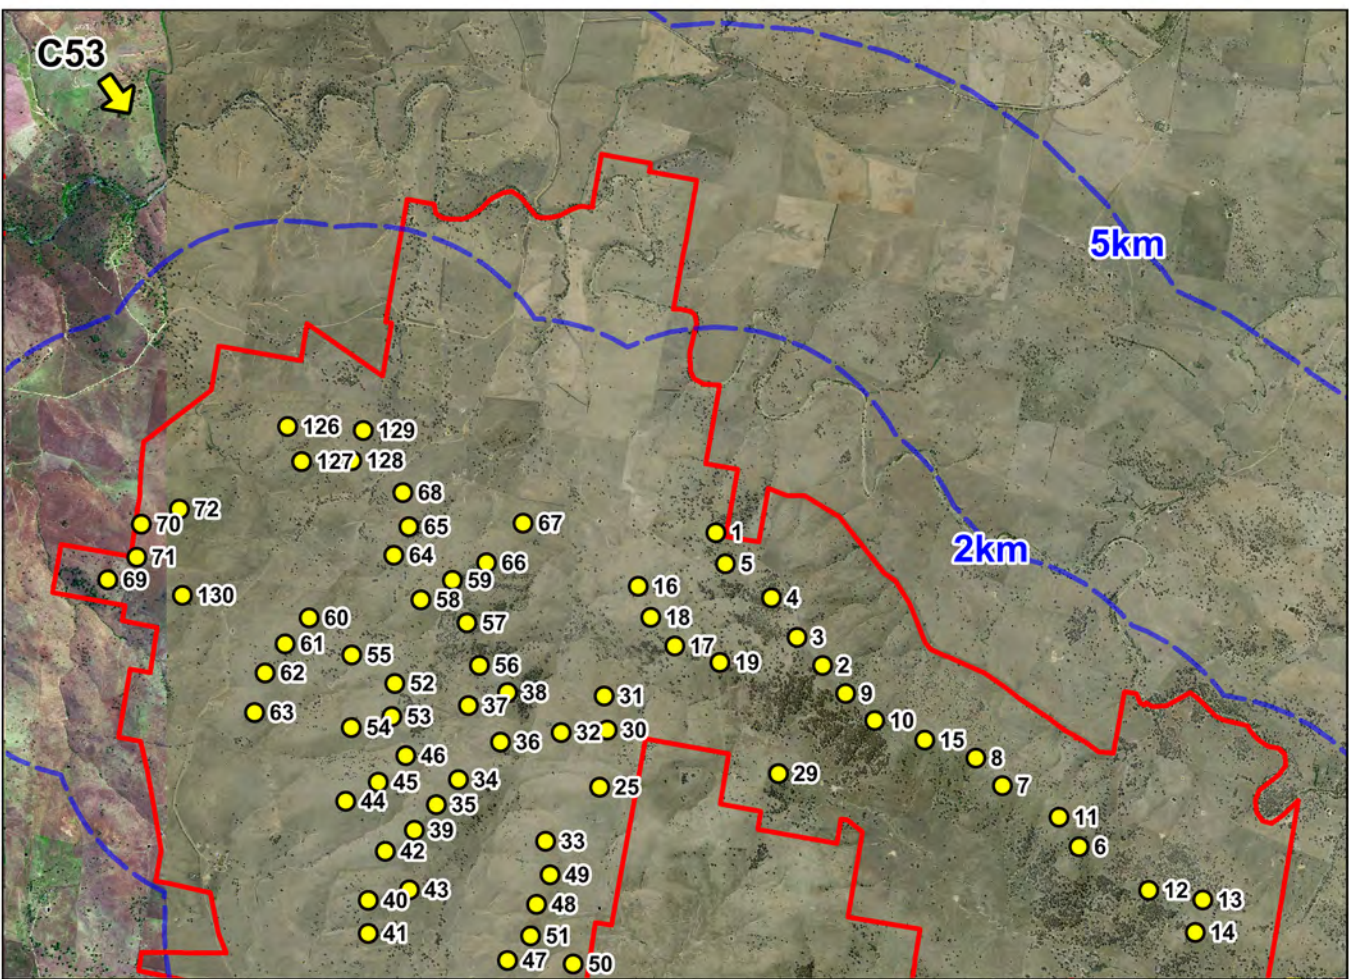

Viewpoint C53a

Grid Datum: GDA94 Zone 55
Easting: 635285, Northing: 6160772

Start Bearing: 122°, End Bearing: 182°

Closest wind turbine: 126 (approx. 151°)
Distance to closest wind turbine: 3.54km