



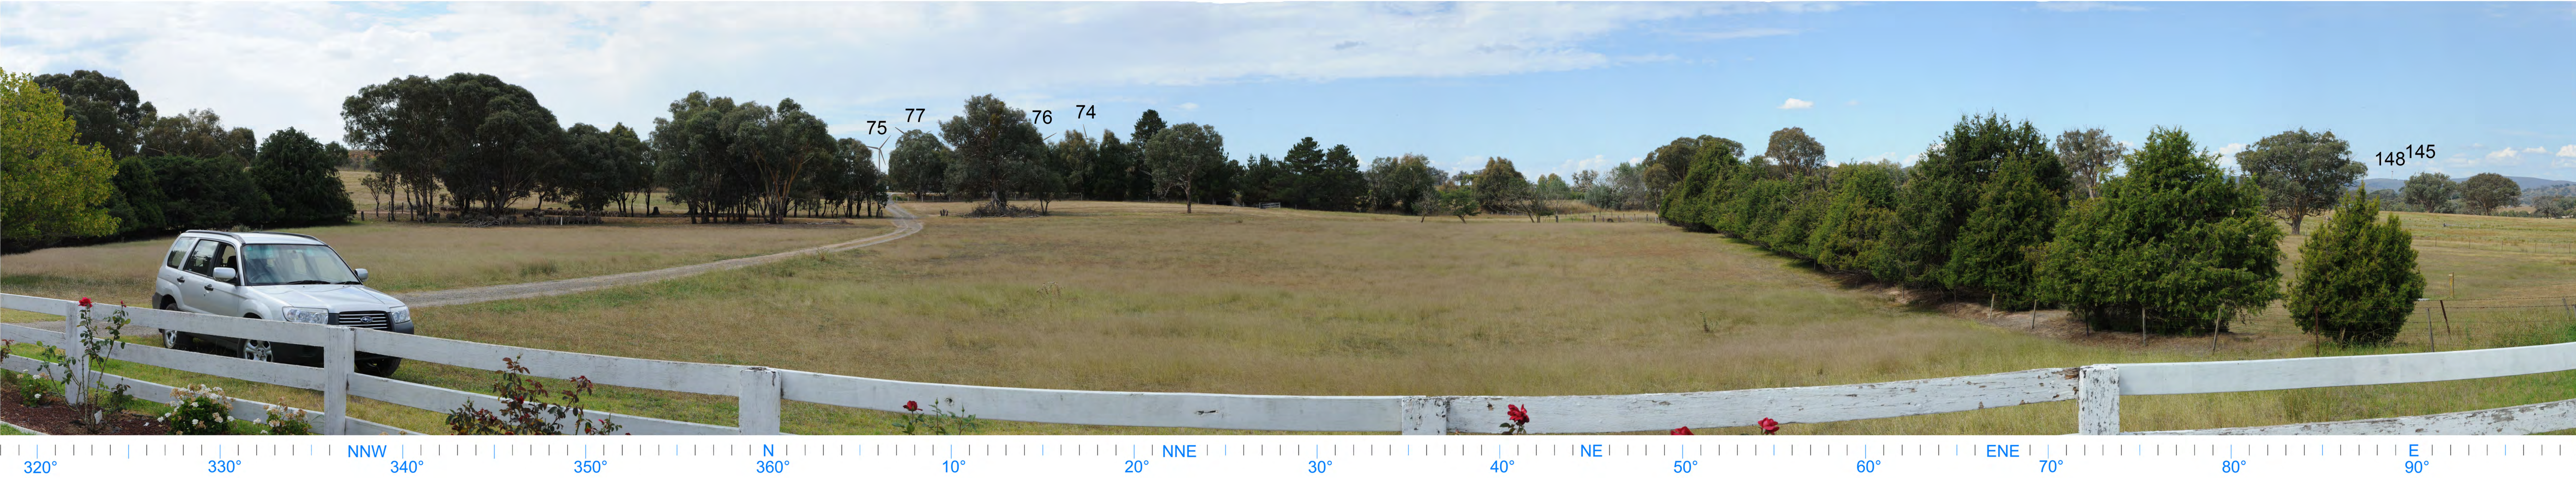

Existing View

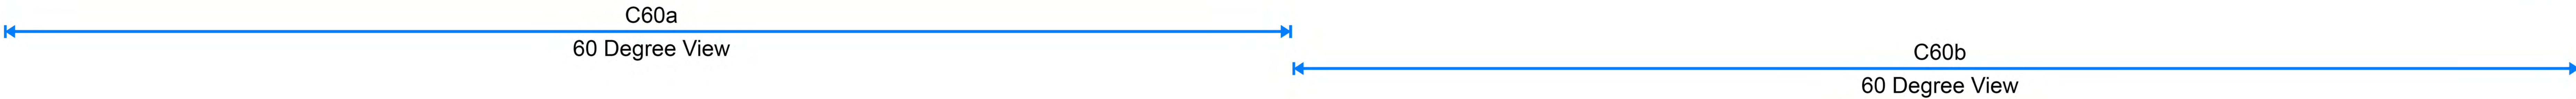

Photomontage




EPURON

YASS VALLEY WIND FARM


Legend

- Proposed viewpoint
- Proposed turbine
- Site perimeter
- Turbine buffer

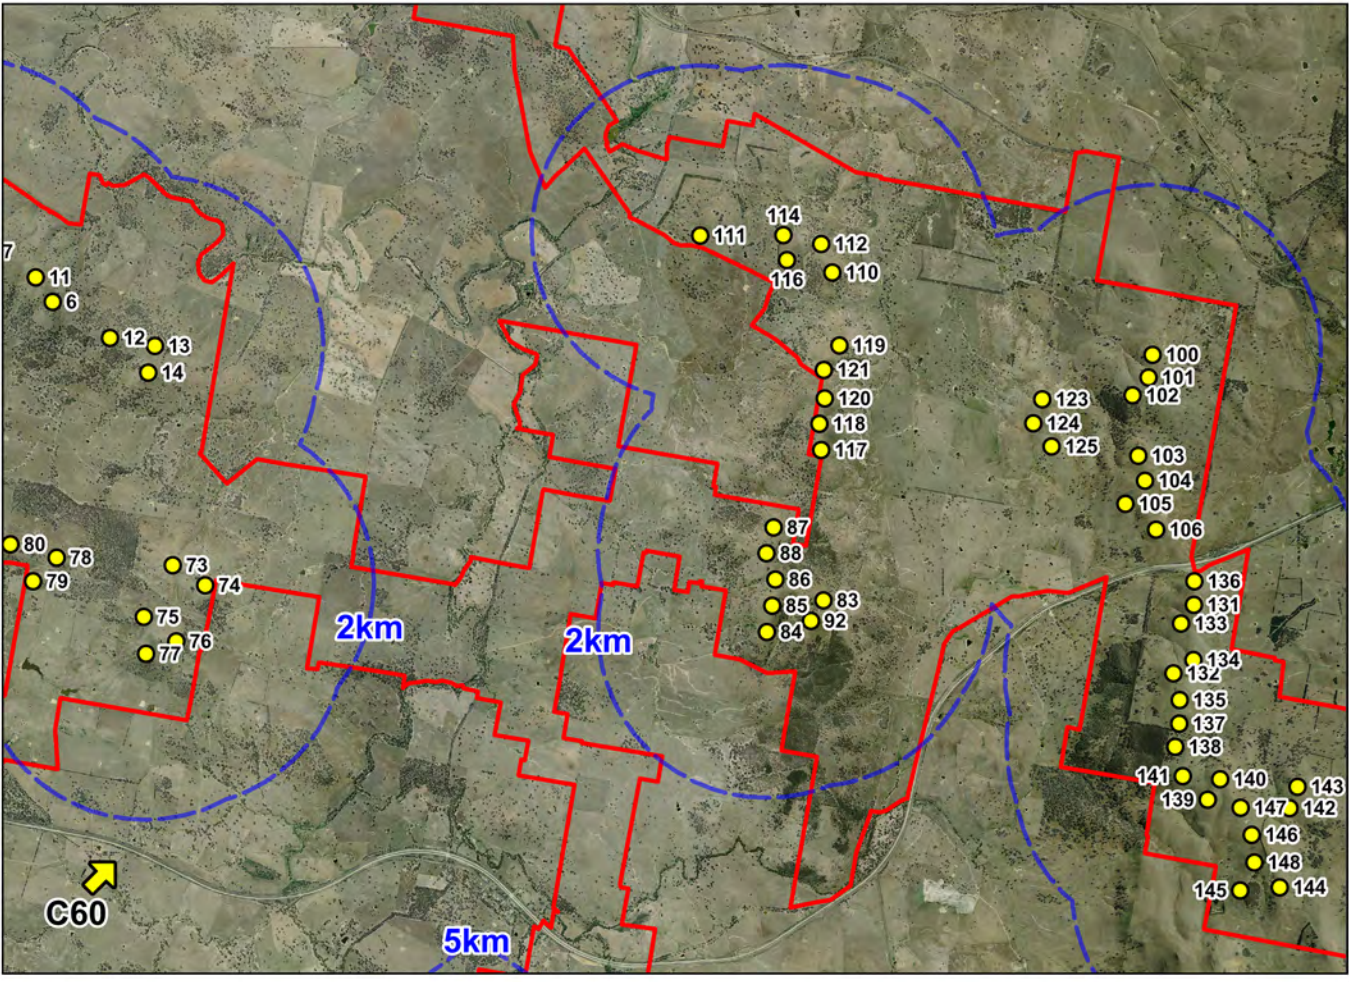

Viewpoint C60

Grid Datum: GDA94 Zone 55
Easting: 645435, Northing: 6146841
Start Bearing: 318°, End Bearing: 99°
Closest wind turbine: 77 (approx. 8°)
Distance to closest wind turbine: 2.55km

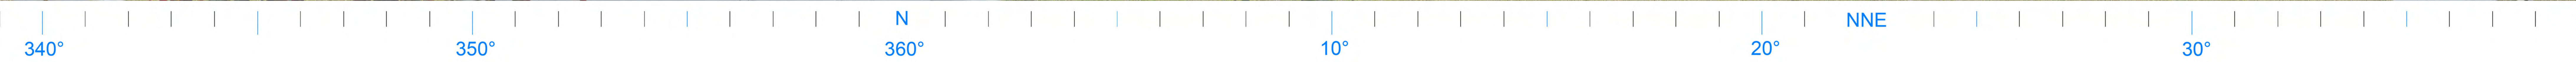

60 Degree View

Photomontage


This photomontage should be printed at size A0 and viewed at arm's length

EPURON

YASS VALLEY WIND FARM


Legend

- Proposed viewpoint
- Proposed turbine
- Site perimeter
- Turbine buffer

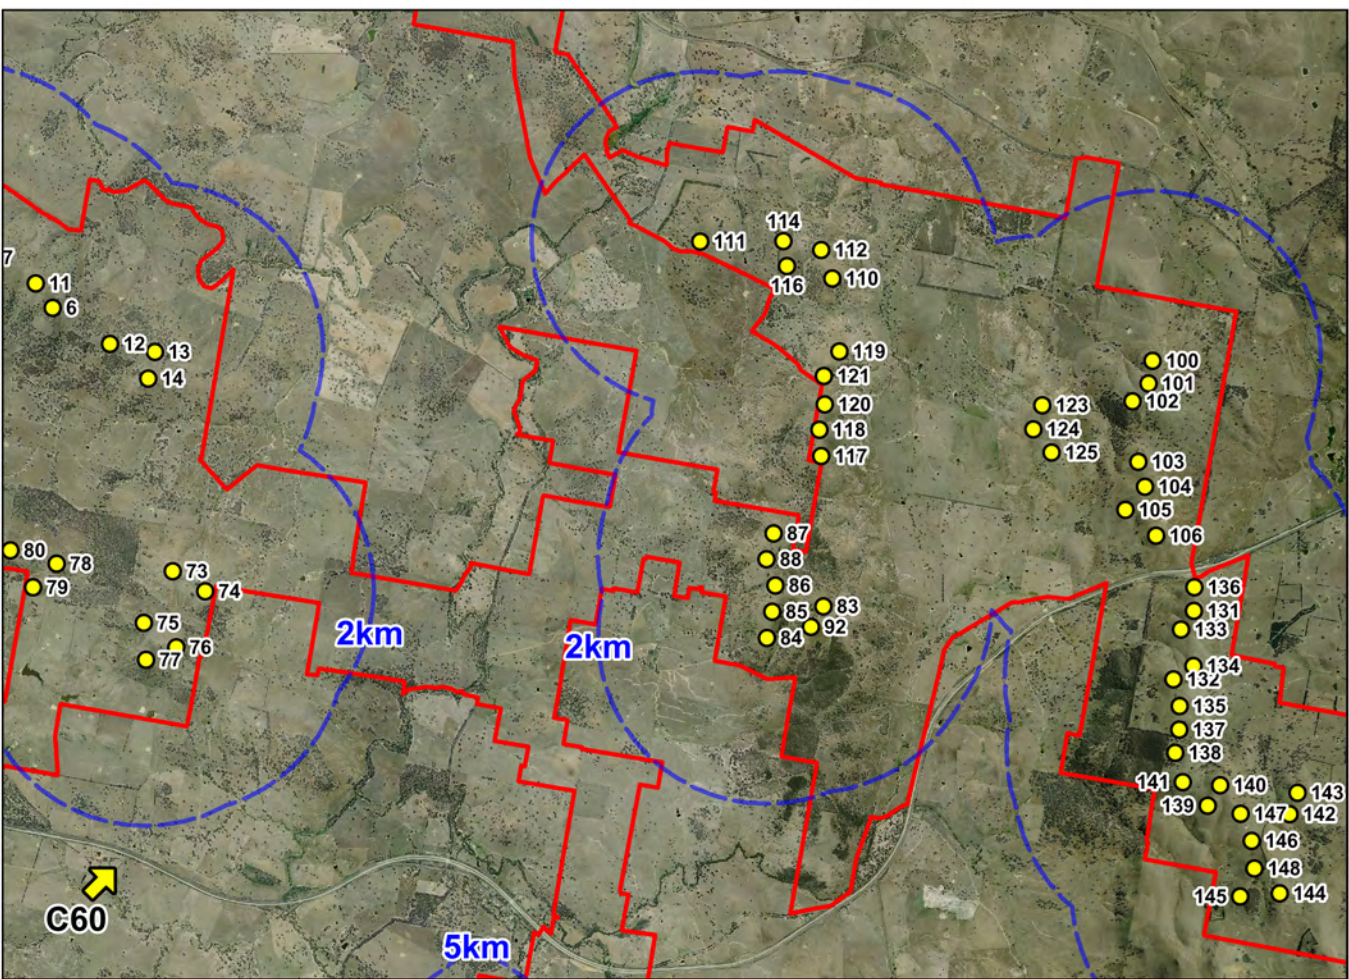

Viewpoint C60a

Grid Datum: GDA94 Zone 55
Easting: 645435, Northing: 6146841
Start Bearing: 339°, End Bearing: 39°
Closest wind turbine: 77 (approx. 8°)
Distance to closest wind turbine: 2.55km

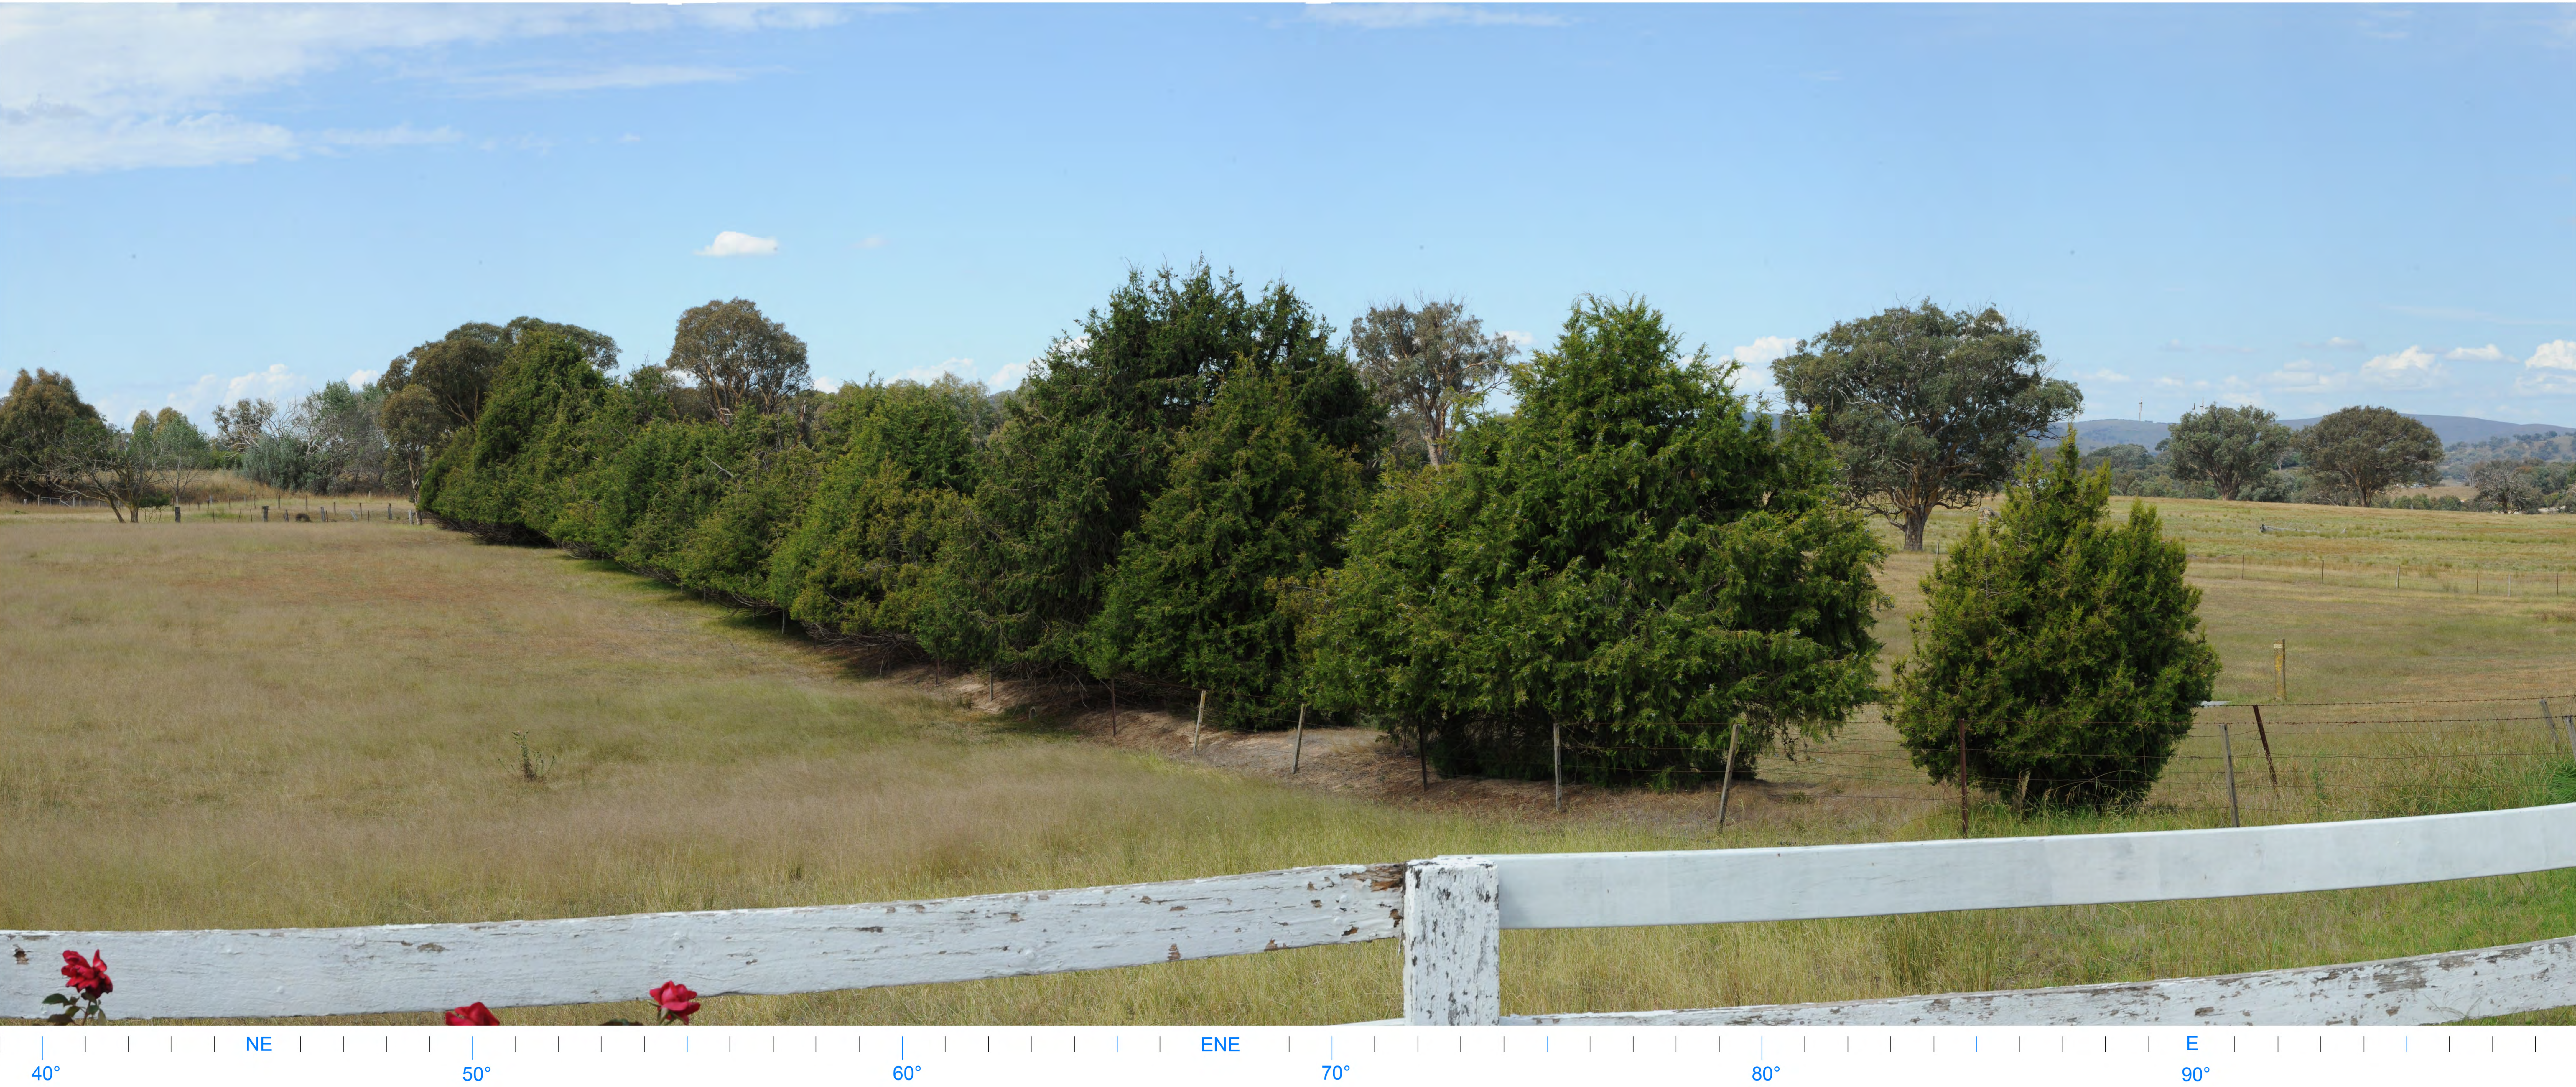

60 Degree View

Photomontage


This photomontage should be printed at size A0 and viewed at arm's length

EPURON

YASS VALLEY WIND FARM

Legend

- Proposed viewpoint
- Proposed turbine
- Site perimeter
- Turbine buffer

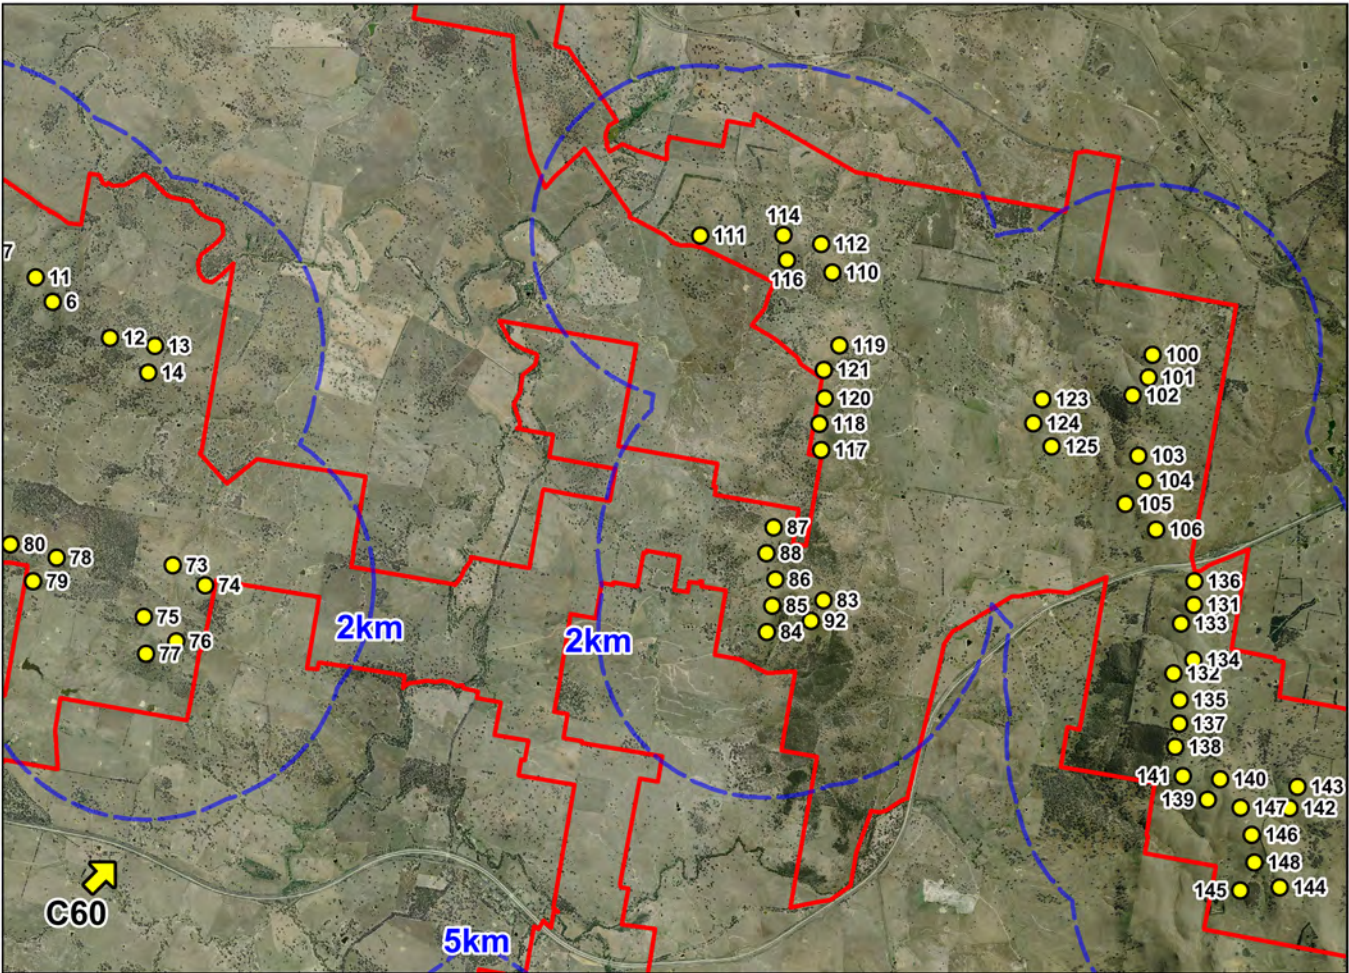

Viewpoint C60b

Grid Datum: GDA94 Zone 55
Easting: 645435, Northing: 6146841

Start Bearing: 39°, End Bearing: 99°



Closest wind turbine: 77 (approx. 8°)
Distance to closest wind turbine: 2.55km
Closest wind turbine in view: 145 (approx. 90°)
Distance to closest wind turbine in view: 13.36km



Existing View



Photomontage

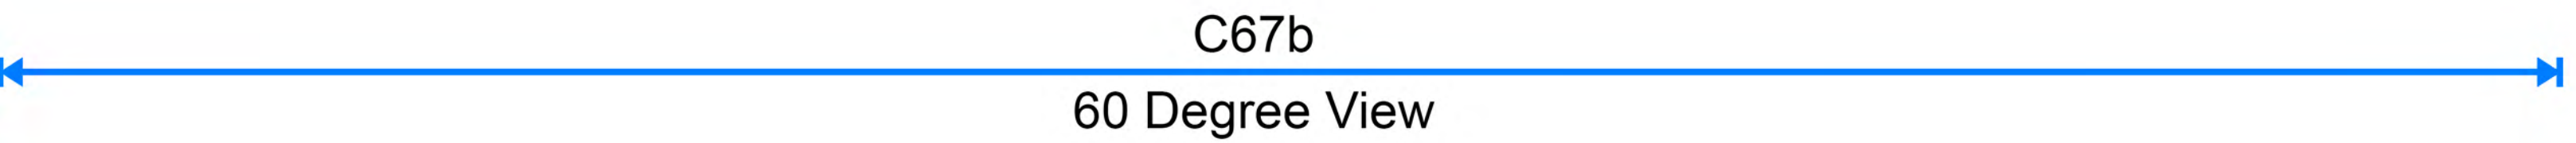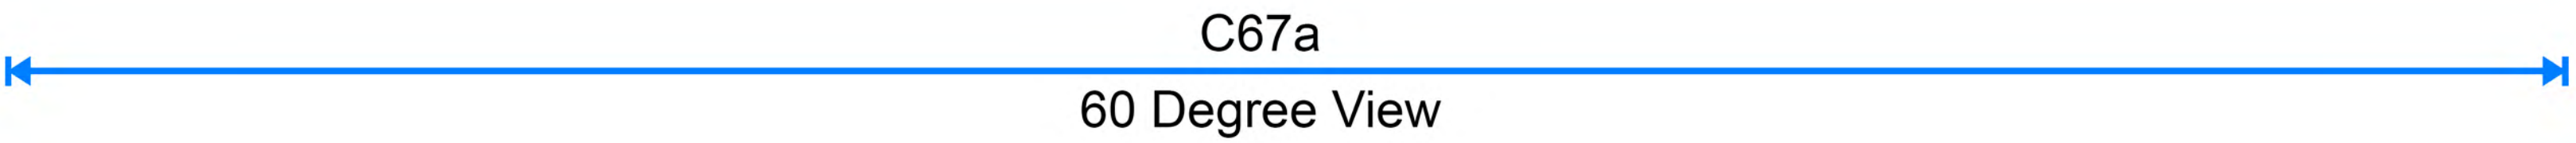


Note: Sky has been digitally altered to show the entire wind turbines in view

EPURON

YASS VALLEY WIND FARM

Legend

- Proposed viewpoint
- Proposed turbine
- Site perimeter
- Turbine buffer

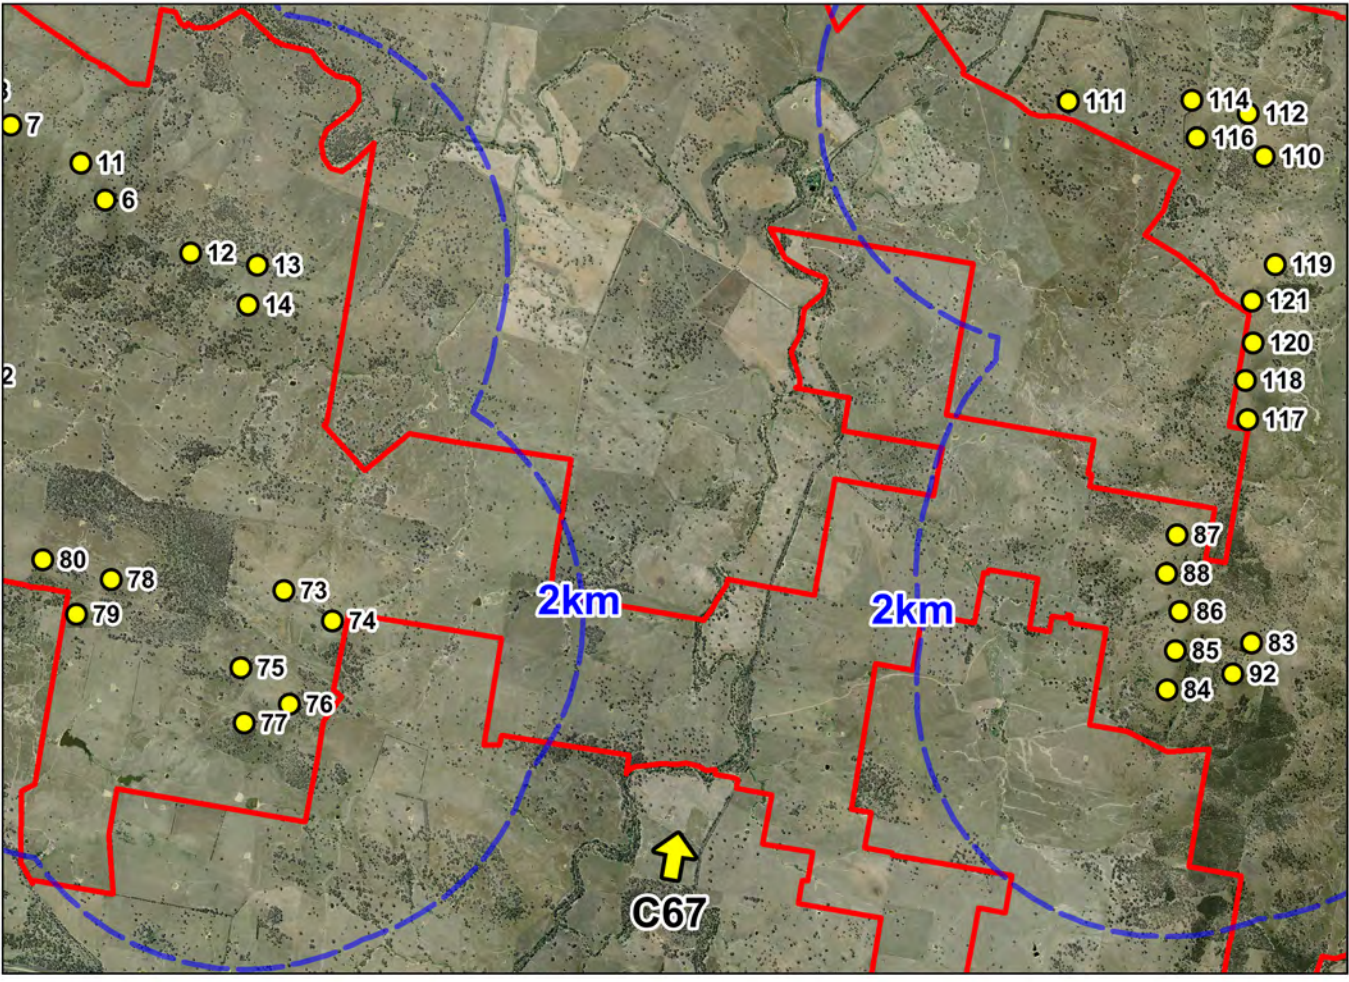

Viewpoint C67

Grid Datum: GDA94 Zone 55
Easting: 649308, Northing: 6148466
Start Bearing: 275.5°, End Bearing: 78.5°
Closest wind turbine: 76 (approx 287°)
Distance to closest wind turbine: 3.3km



60 Degree View

Photomontage

Note: Sky has been digitally altered to show the entire wind turbines in view


This photomontage should be printed at size A0 and viewed at arm's length

EPURON

YASS VALLEY WIND FARM

Legend

- Proposed viewpoint
- Proposed turbine
- Site perimeter
- Turbine buffer

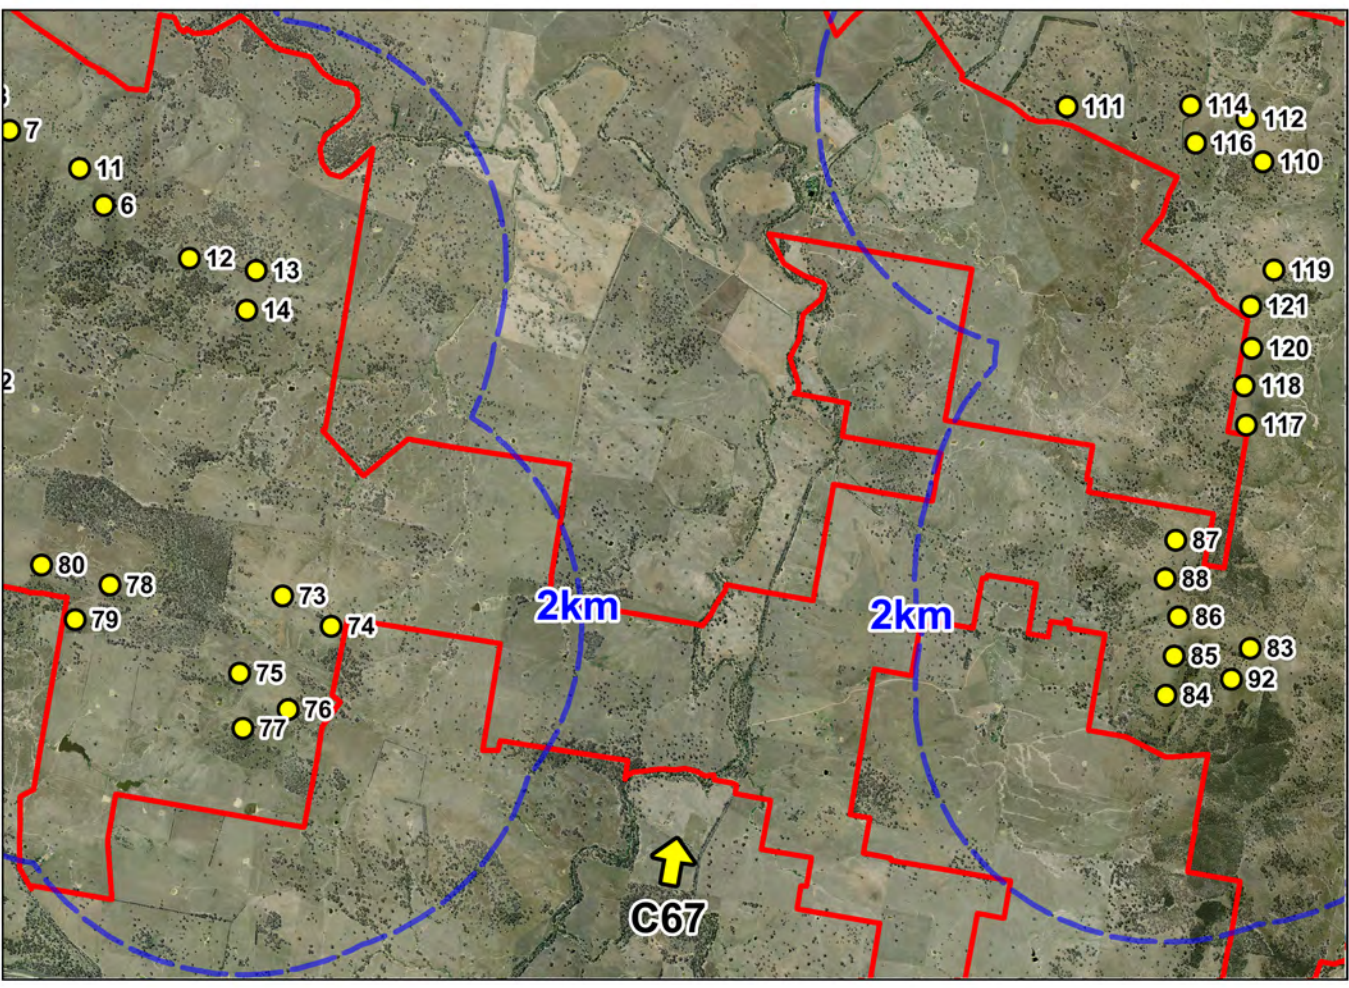

Viewpoint C67a

Grid Datum: GDA94 Zone 55
Easting: 649308, Northing: 6148466

Start Bearing: 280°, End Bearing: 340°

Closest wind turbine: 76 (approx 287°)
Distance to closest wind turbine: 3.3km



60 Degree View

Photomontage

Note: Sky has been digitally altered to show the entire wind turbines in view


This photomontage should be printed at size A0 and viewed at arm's length

EPURON

YASS VALLEY WIND FARM

Legend

- Proposed viewpoint
- Proposed turbine
- Site perimeter
- Turbine buffer

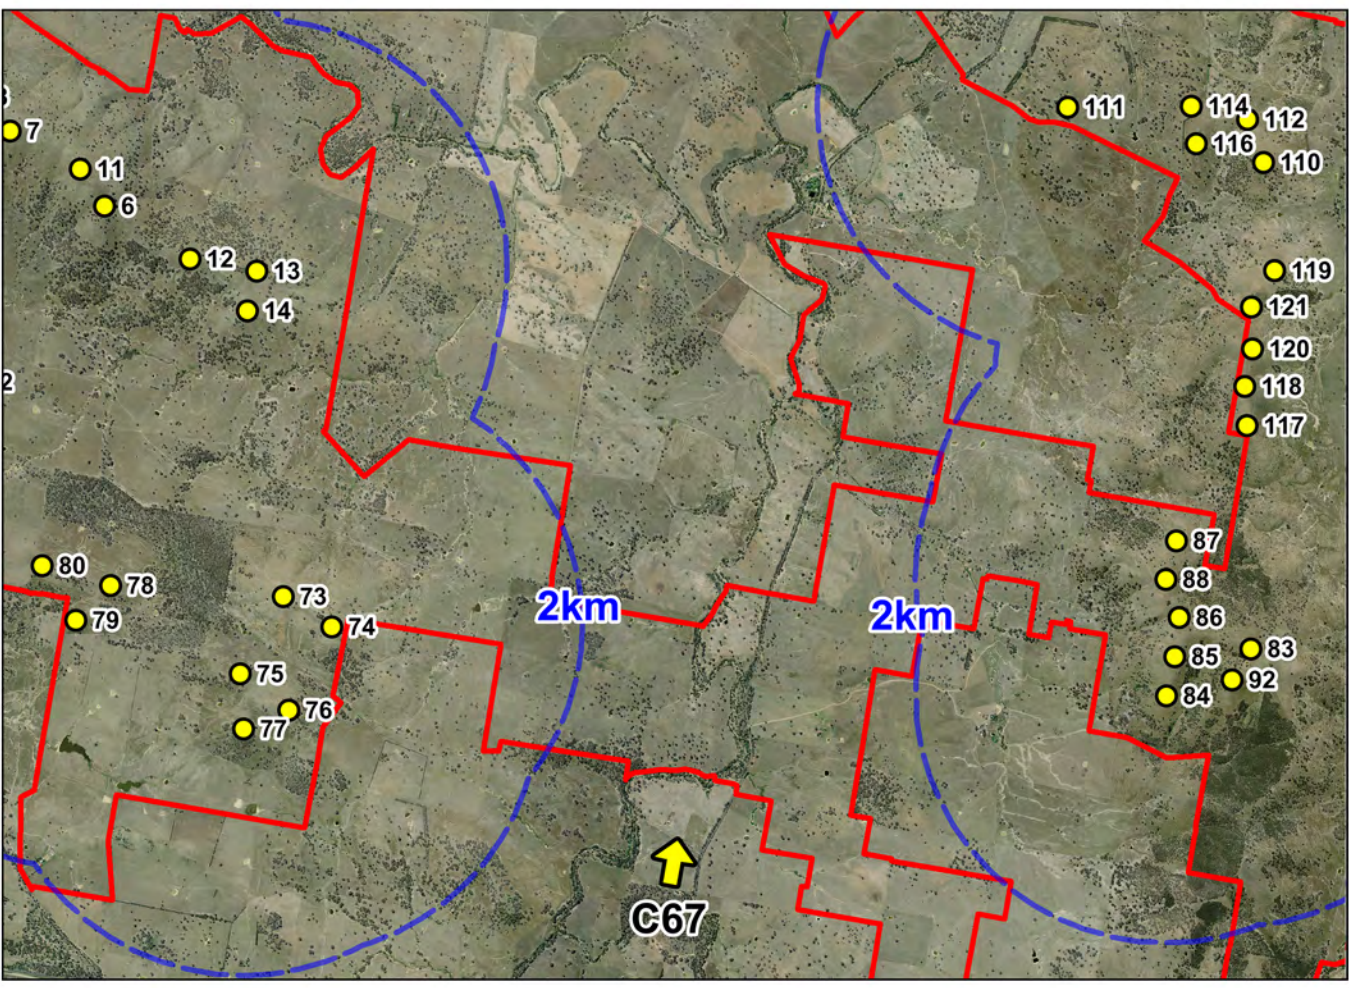

Viewpoint C67b

Grid Datum: GDA94 Zone 55
Easting: 649308, Northing: 6148466

Start Bearing: 17°, End Bearing: 77°

Closest wind turbine: 76 (approx 287°)
Distance to closest wind turbine: 3.3km
Closest wind turbine in view: 84 (approx 73°)
Distance to closest wind turbine in view: 4.03km