



Existing View



Photomontage




EPURON

YASS VALLEY WIND FARM

Legend

- Proposed viewpoint
- Proposed turbine
- Site perimeter
- Turbine buffer

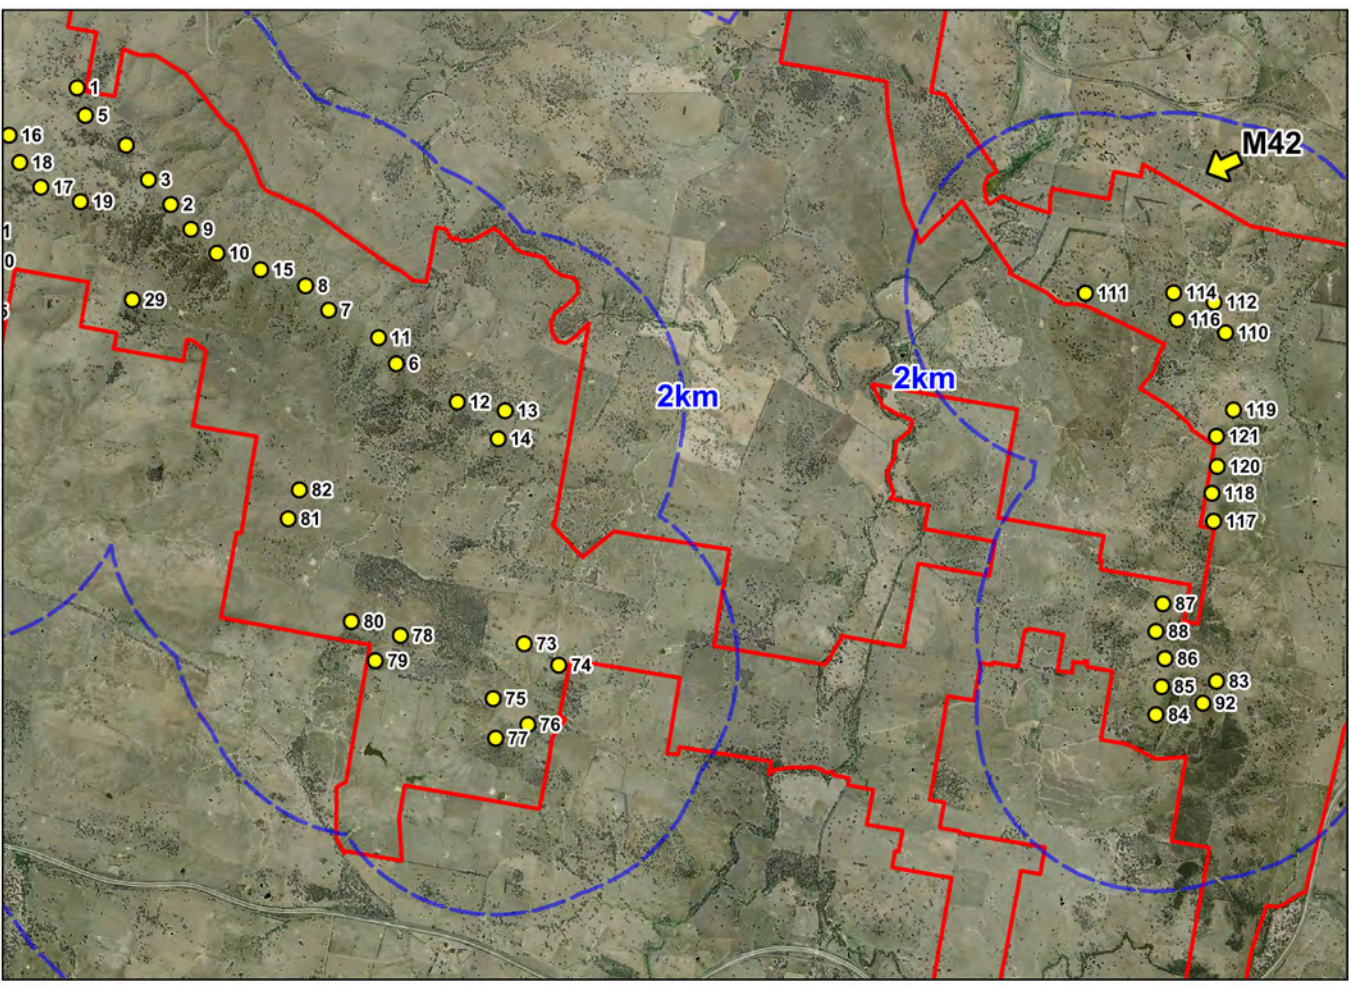

Viewpoint M42

Grid Datum: GDA94 Zone 55
Easting: 653661, Northing: 6155465
Start Bearing: 170°, End Bearing: 282.5°
Closest wind turbine: 114 (approx. 193°)
Distance to closest wind turbine: 1.48km



60 Degree View

Photomontage


This photomontage should be printed at size A0 and viewed at arm's length

EPURON

YASS VALLEY WIND FARM

Legend

- Proposed viewpoint
- Proposed turbine
- Site perimeter
- Turbine buffer

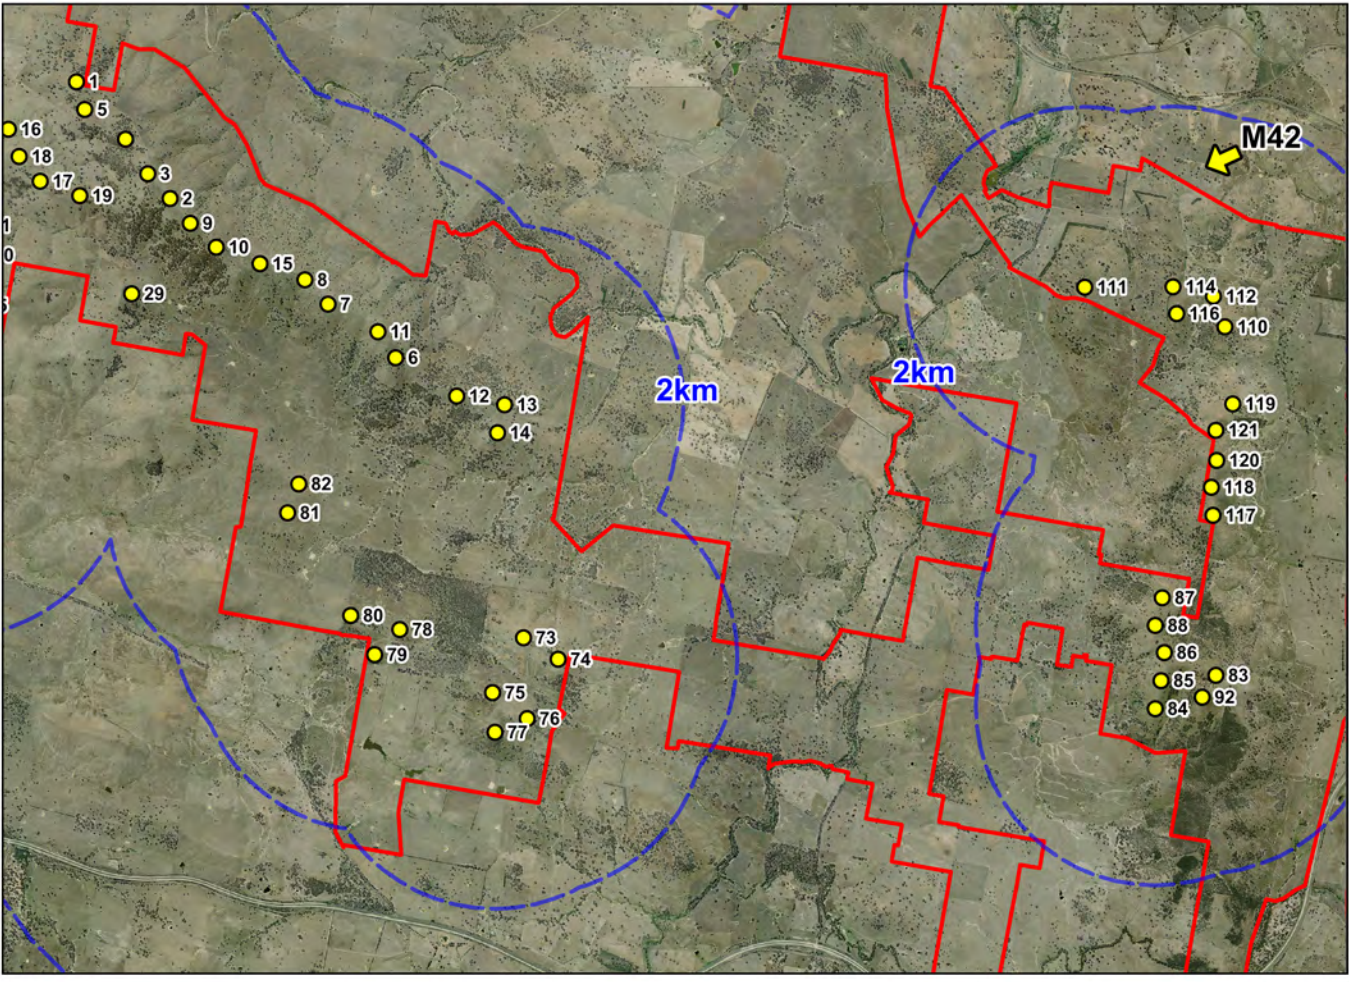


Viewpoint M42a

Grid Datum: GDA94 Zone 55
Easting: 653661, Northing: 6155465

Start Bearing: 181°, End Bearing: 241°

Closest wind turbine: 114 (approx. 193°)
Distance to closest wind turbine: 1.48km

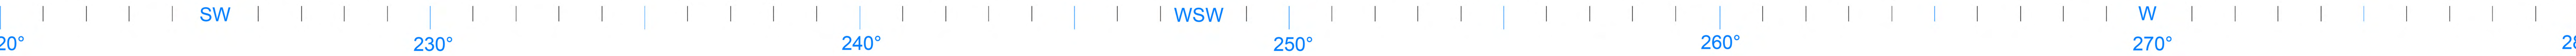

60 Degree View

Photomontage


This photomontage should be printed at size A0 and viewed at arm's length

EPURON

YASS VALLEY WIND FARM

Legend

- Proposed viewpoint
- Proposed turbine
- Site perimeter
- Turbine buffer

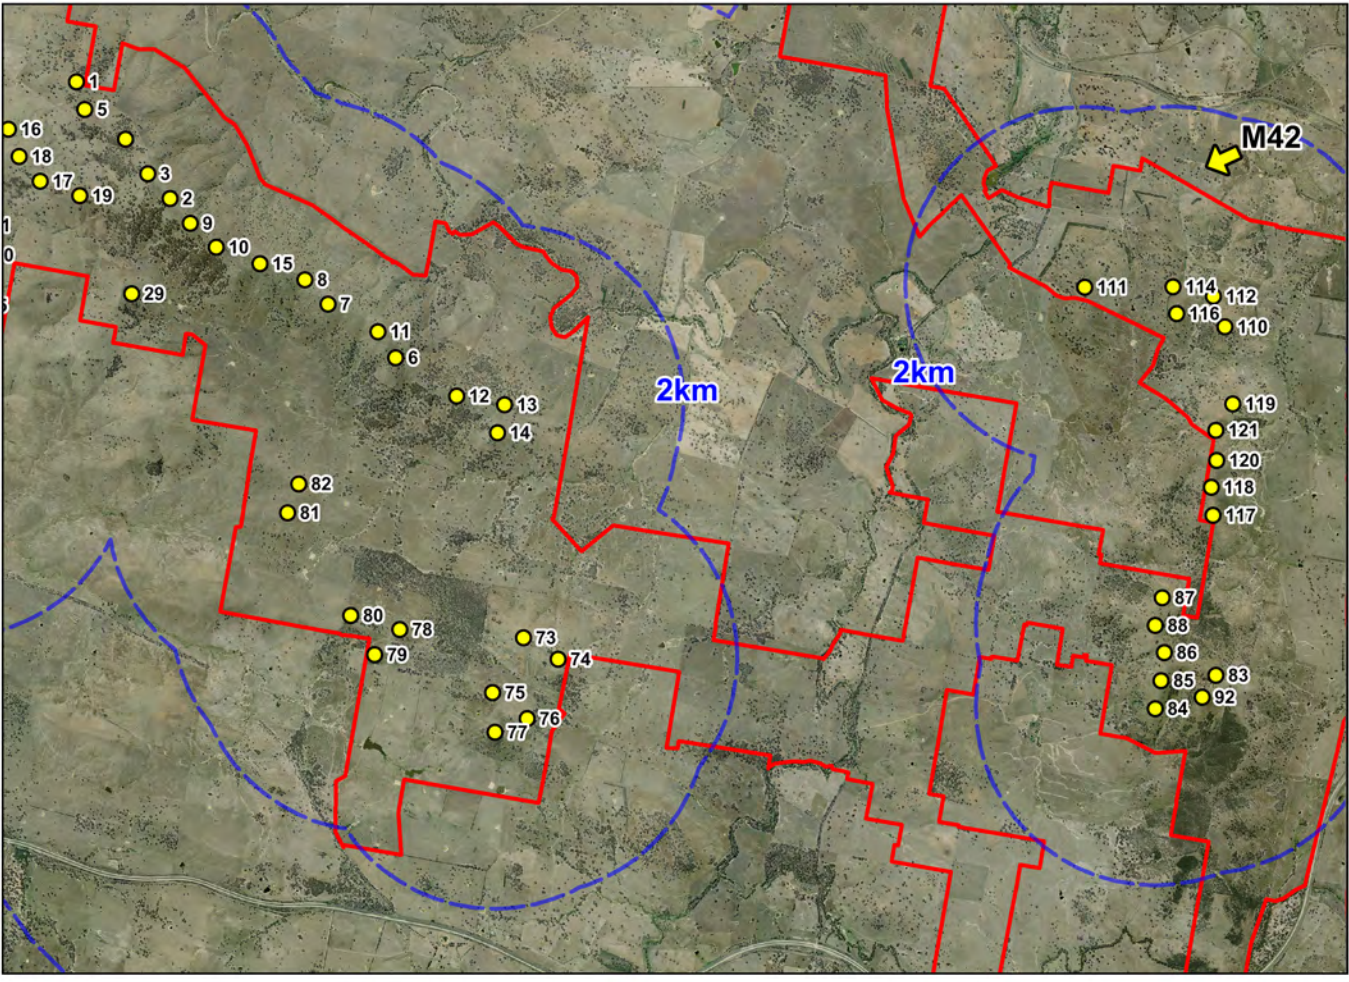

Viewpoint M42b

Grid Datum: GDA94 Zone 55
Easting: 653661, Northing: 6155465
Start Bearing: 220°, End Bearing: 280°
Closest wind turbine: 114 (approx. 193°)
Distance to closest wind turbine: 1.48km
Closest wind turbine in view: 111 (approx. 222°)
Distance to closest wind turbine in view: 1.97km