
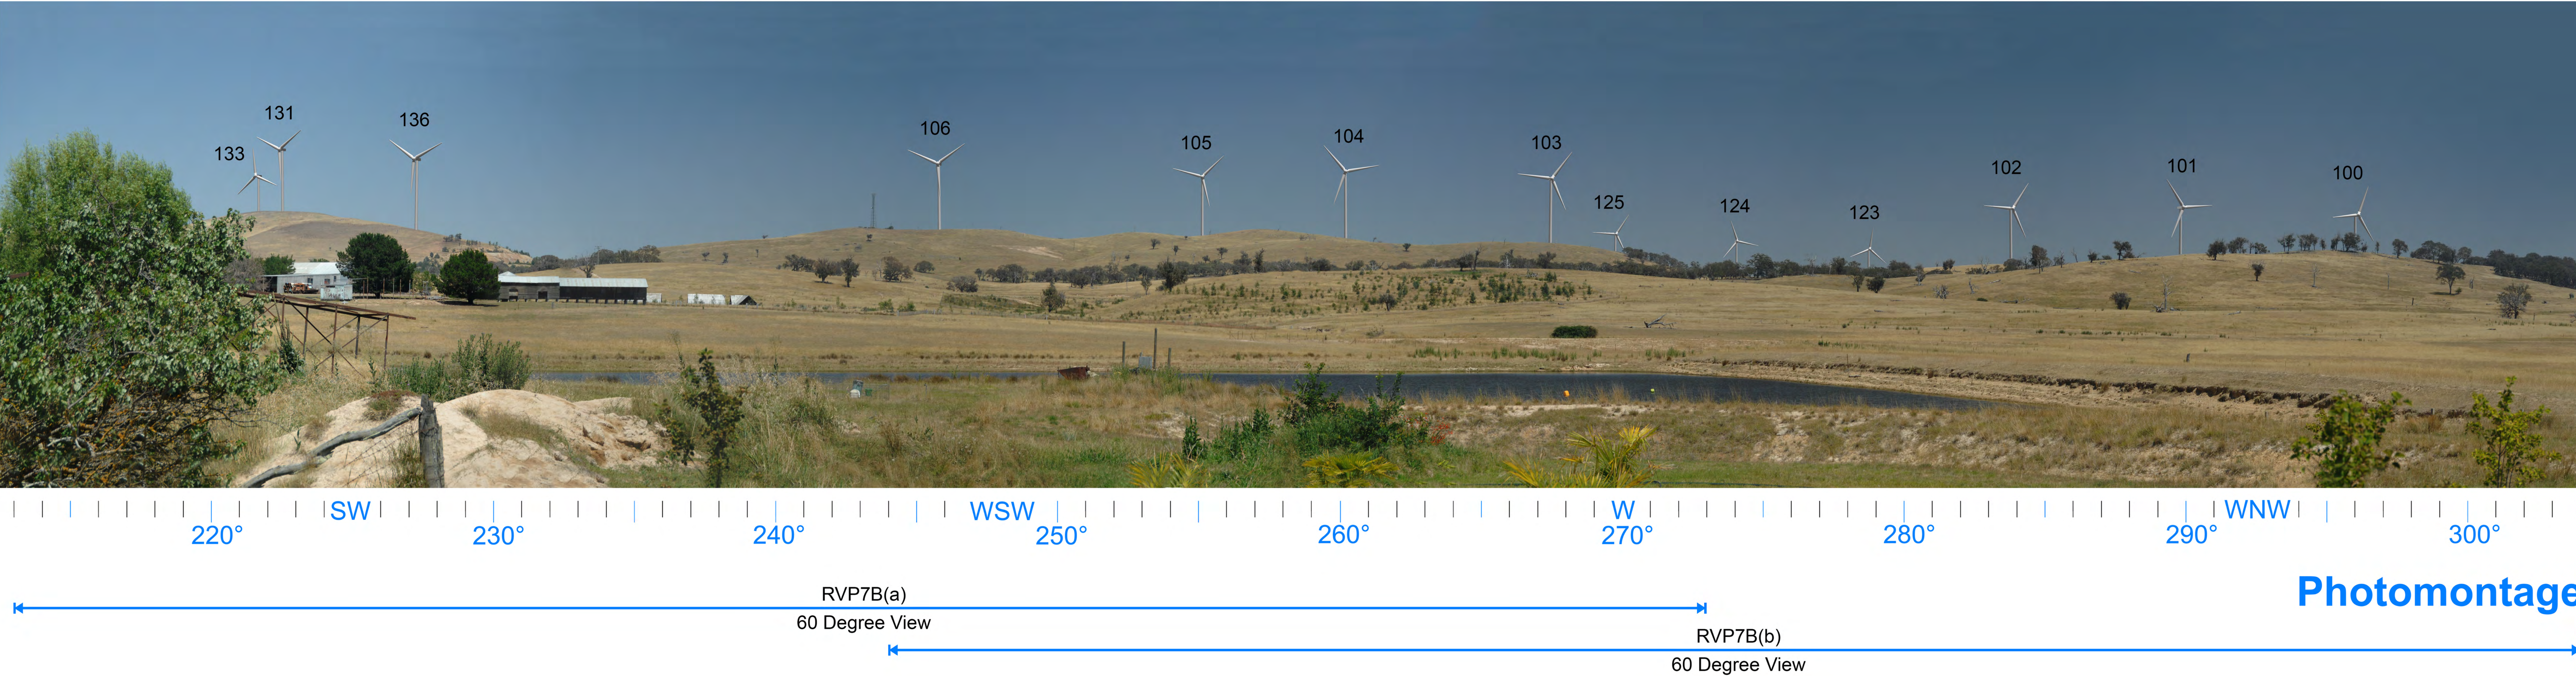


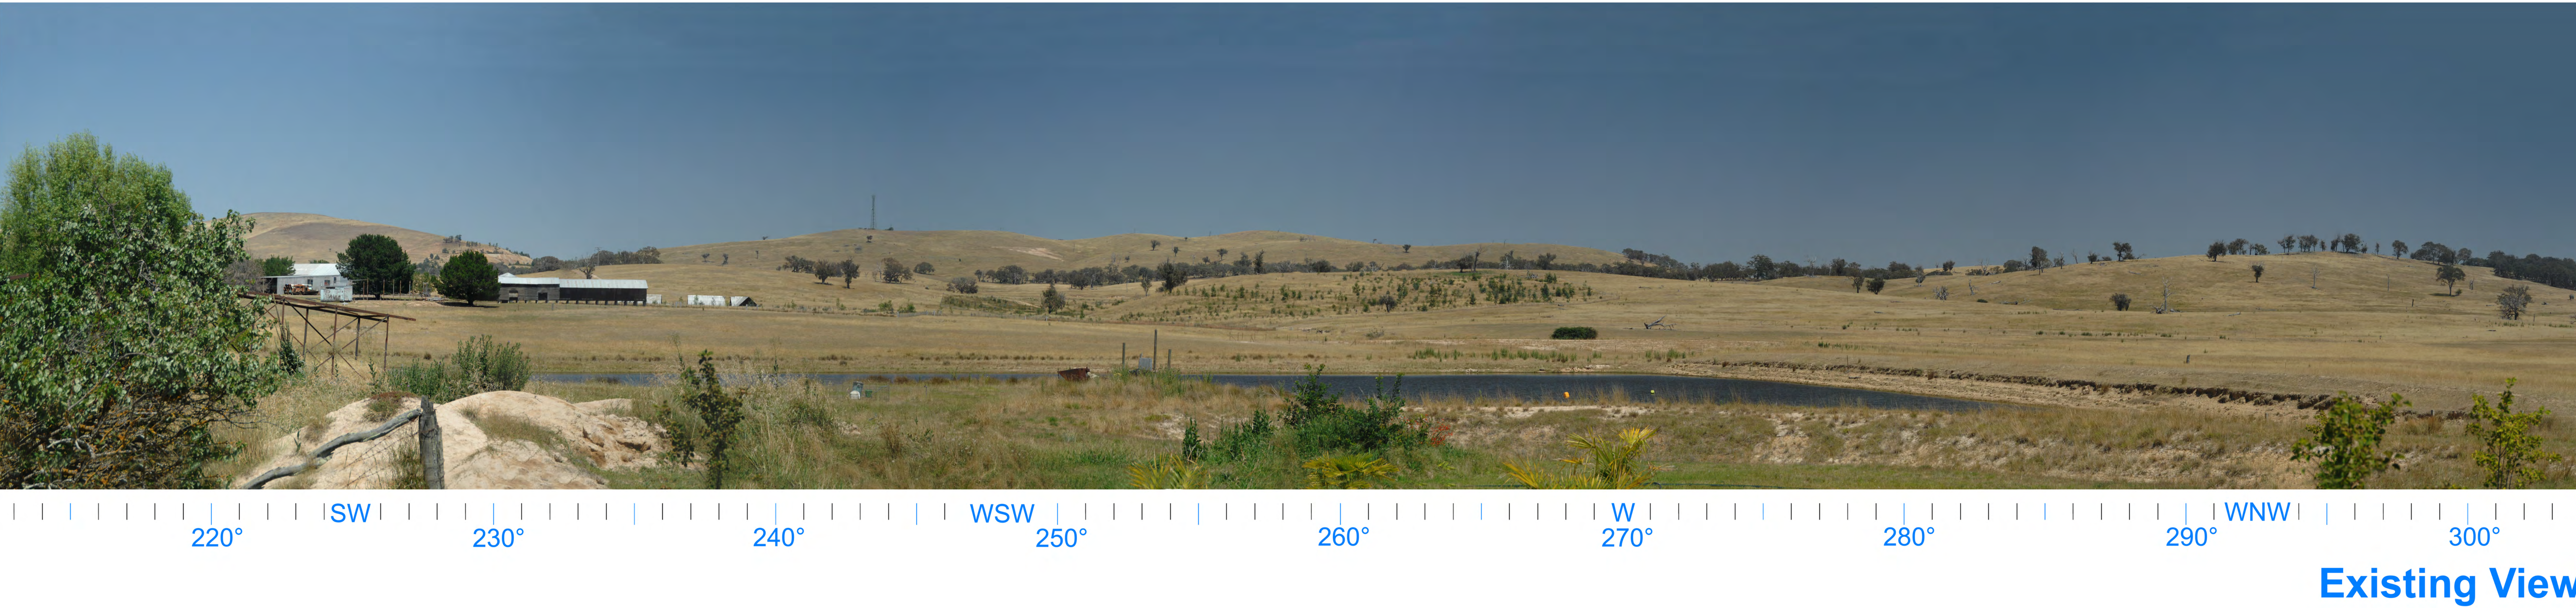


Note: Sky has been digitally altered to show the entire wind turbines in view

EPURON

YASS VALLEY WIND FARM

Legend

- Proposed viewpoint
- Proposed turbine
- Site perimeter
- Turbine buffer

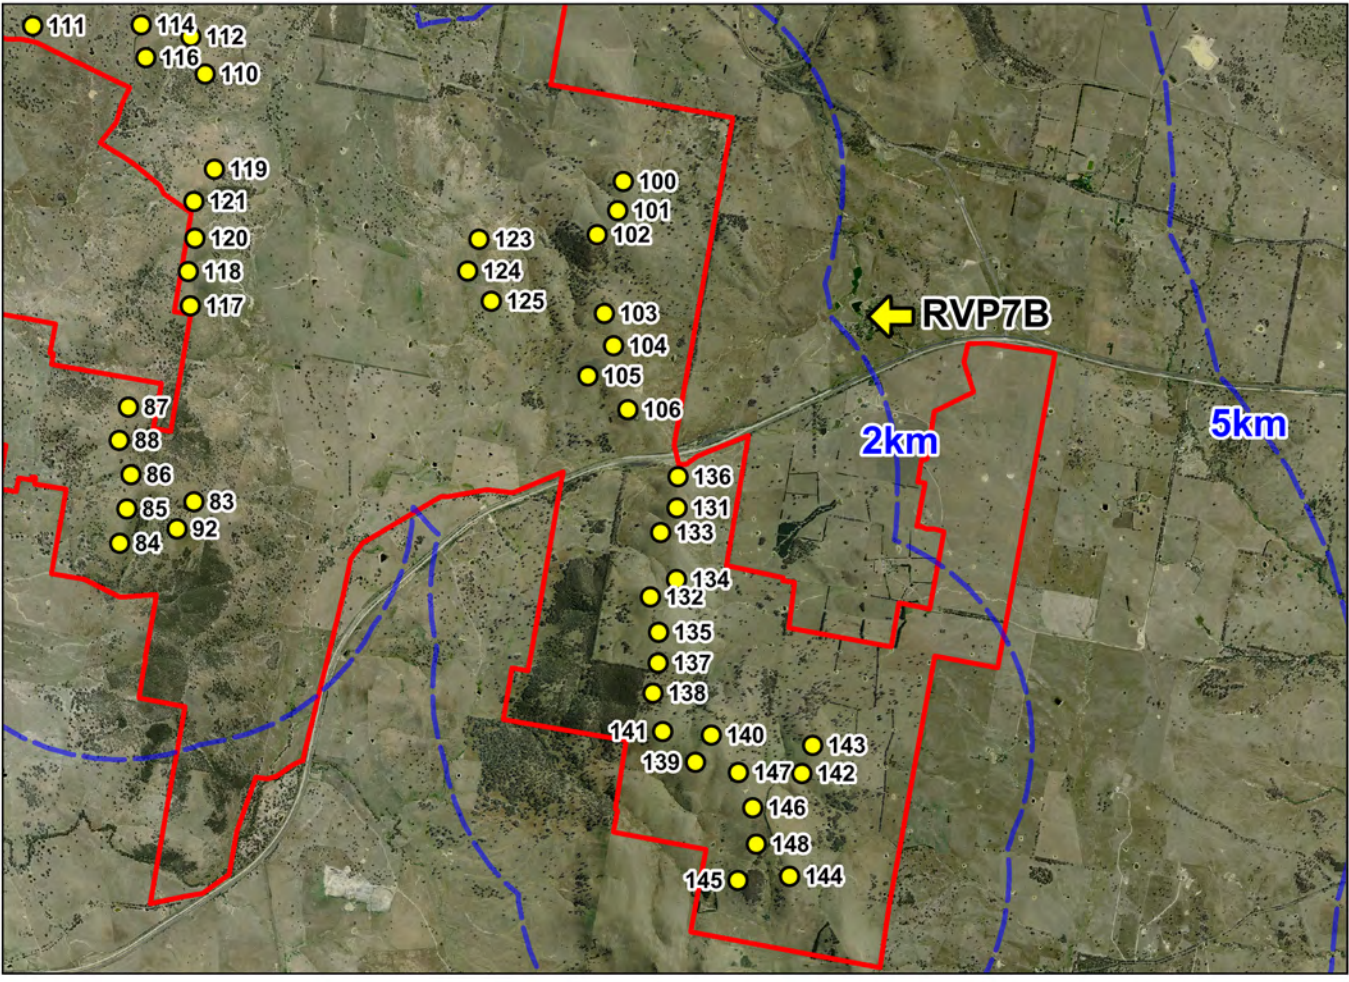

Viewpoint RVP7B

Grid Datum: GDA94 Zone 55
Easting: 660018, Northing: 6151762
Start Bearing: 222.5°, End Bearing: 304°
Closest wind turbine: 104 (approx. 260°)
Distance to closest wind turbine: 2.35km



60 Degree View

Photomontage

Note: Sky has been digitally altered to show the entire wind turbines in view


This photomontage should be printed at size A0 and viewed at arm's length

EPURON

YASS VALLEY WIND FARM

Legend

- Proposed viewpoint
- Proposed turbine
- Site perimeter
- Turbine buffer

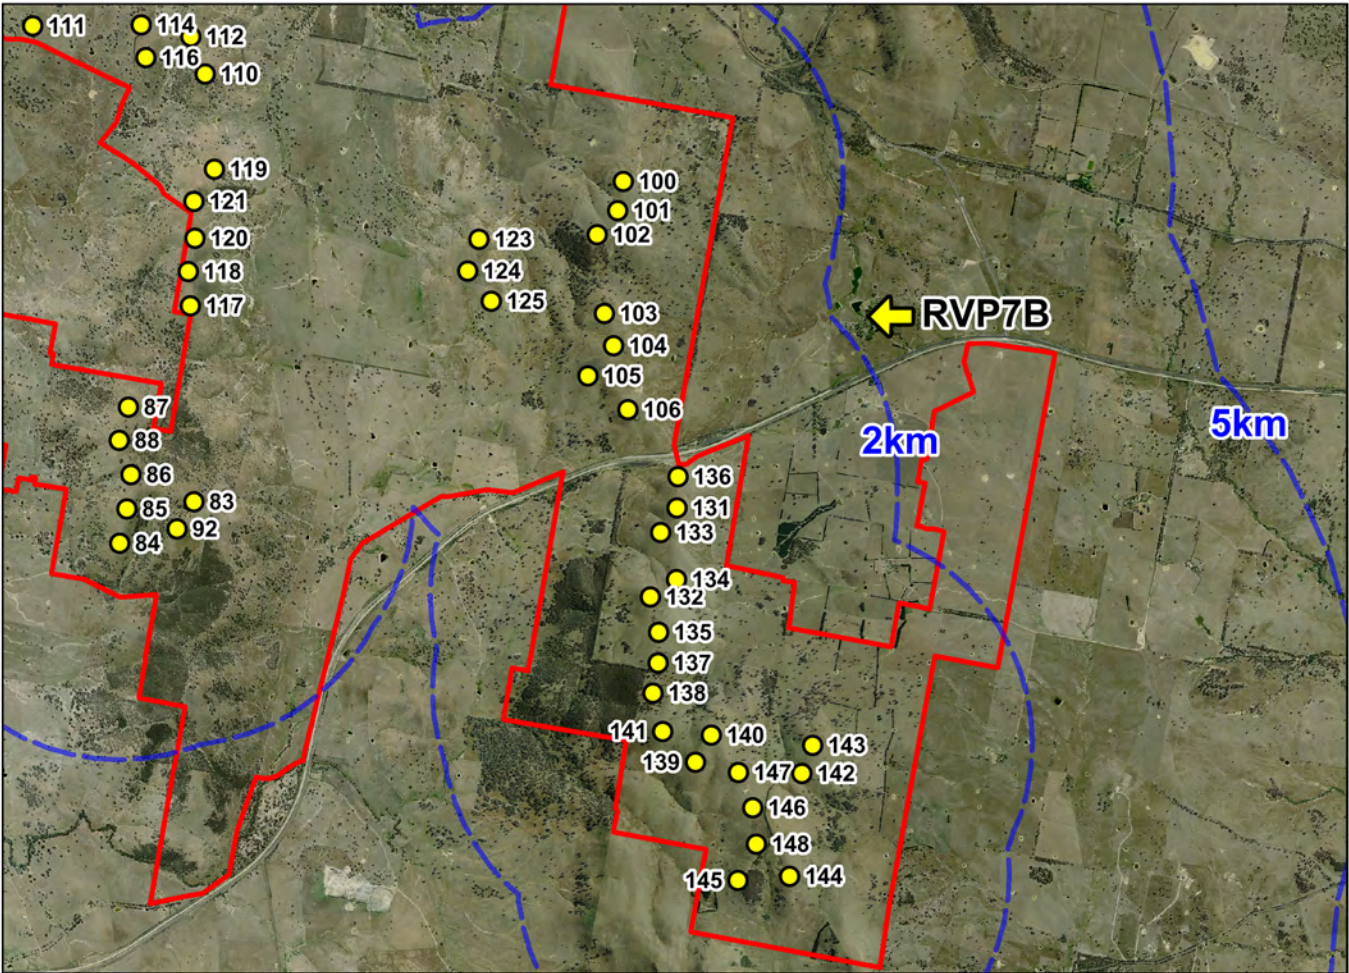

Viewpoint RVP7B(a)

Grid Datum: GDA94 Zone 55
Easting: 660018, Northing: 6151762

Start Bearing: 223°, End Bearing: 283°

Closest wind turbine: 104 (approx. 260°)
Distance to closest wind turbine: 2.35km



60 Degree View

Photomontage

Note: Sky has been digitally altered to show the entire wind turbines in view


This photomontage should be printed at size A0 and viewed at arm's length

EPURON

YASS VALLEY WIND FARM

Legend

- Proposed viewpoint
- Proposed turbine
- Site perimeter
- Turbine buffer

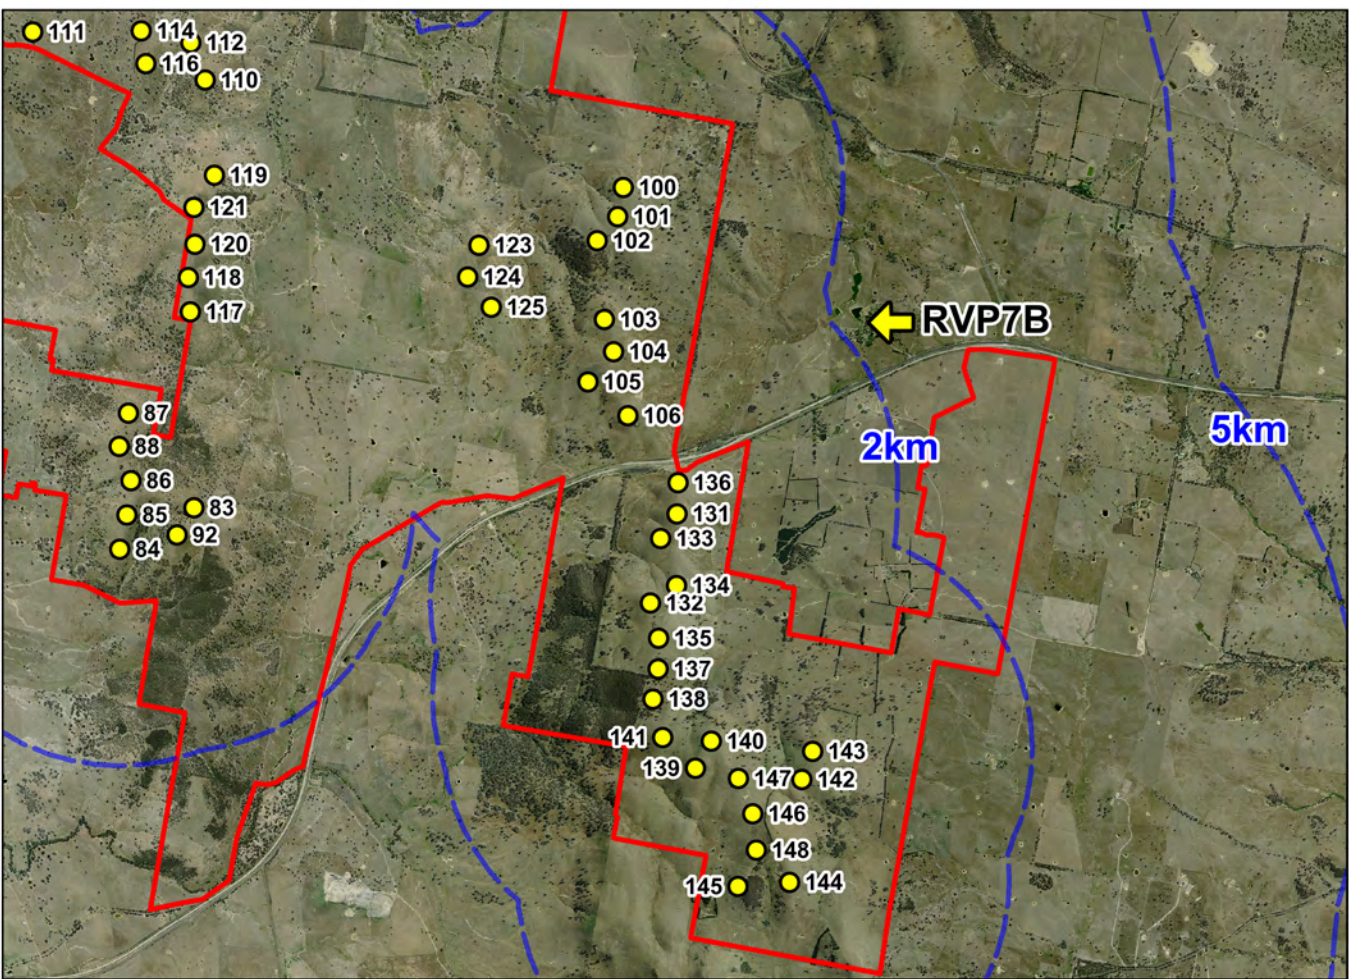


Viewpoint RVP7B(b)


Grid Datum: GDA94 Zone 55
Easting: 660018, Northing: 6151762

Start Bearing: 244°, End Bearing: 304°


Closest wind turbine: 104 (approx. 260°)
Distance to closest wind turbine: 2.35km

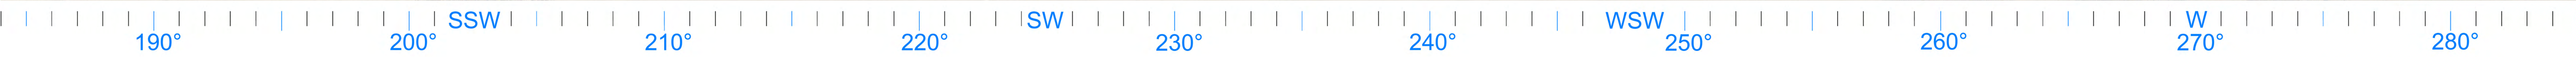

Existing View

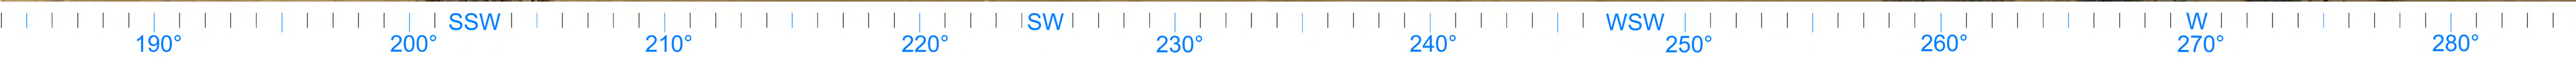

Photomontage

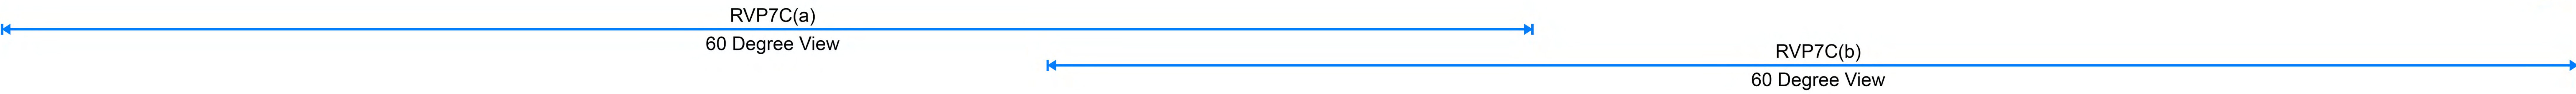


Note: Sky has been digitally altered to show the entire wind turbines in view

EPURON

YASS VALLEY WIND FARM

Legend

- Proposed viewpoint
- Proposed turbine
- Site perimeter
- Turbine buffer

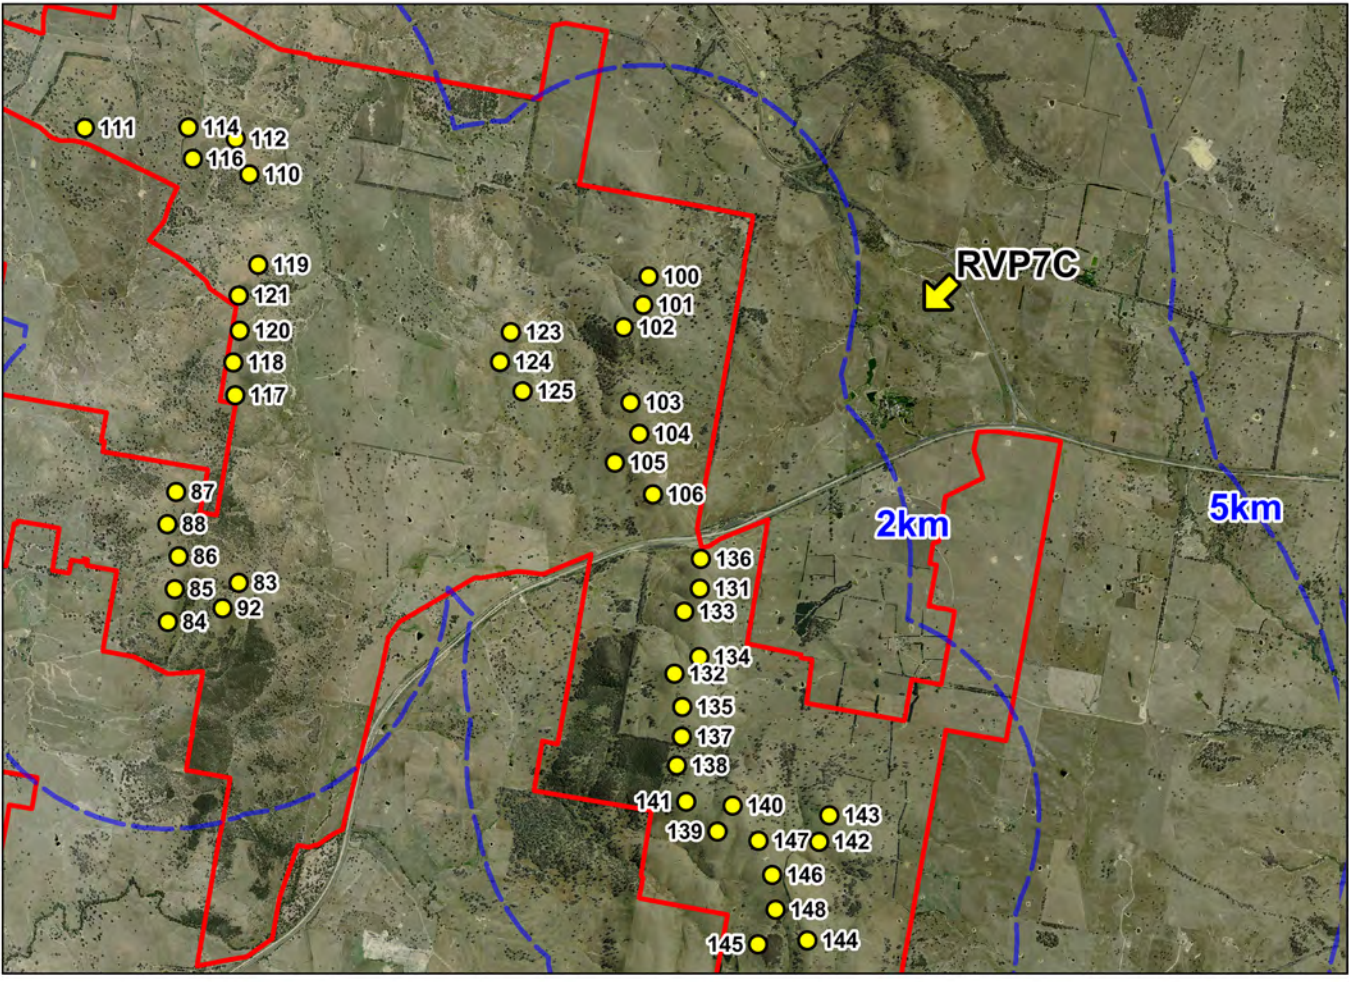

Viewpoint RVP7C

Grid Datum: GDA94 Zone 55
Easting: 660367, Northing: 6152689

Start Bearing: 194°, End Bearing: 285°

Closest wind turbine: 100 (approx. 274°)
Distance to closest wind turbine: 2.59km



60 Degree View

Photomontage

Note: Sky has been digitally altered to show the entire wind turbines in view


This photomontage should be printed at size A0 and viewed at arm's length

EPURON

YASS VALLEY WIND FARM

Legend

- Proposed viewpoint
- Proposed turbine
- Site perimeter
- Turbine buffer

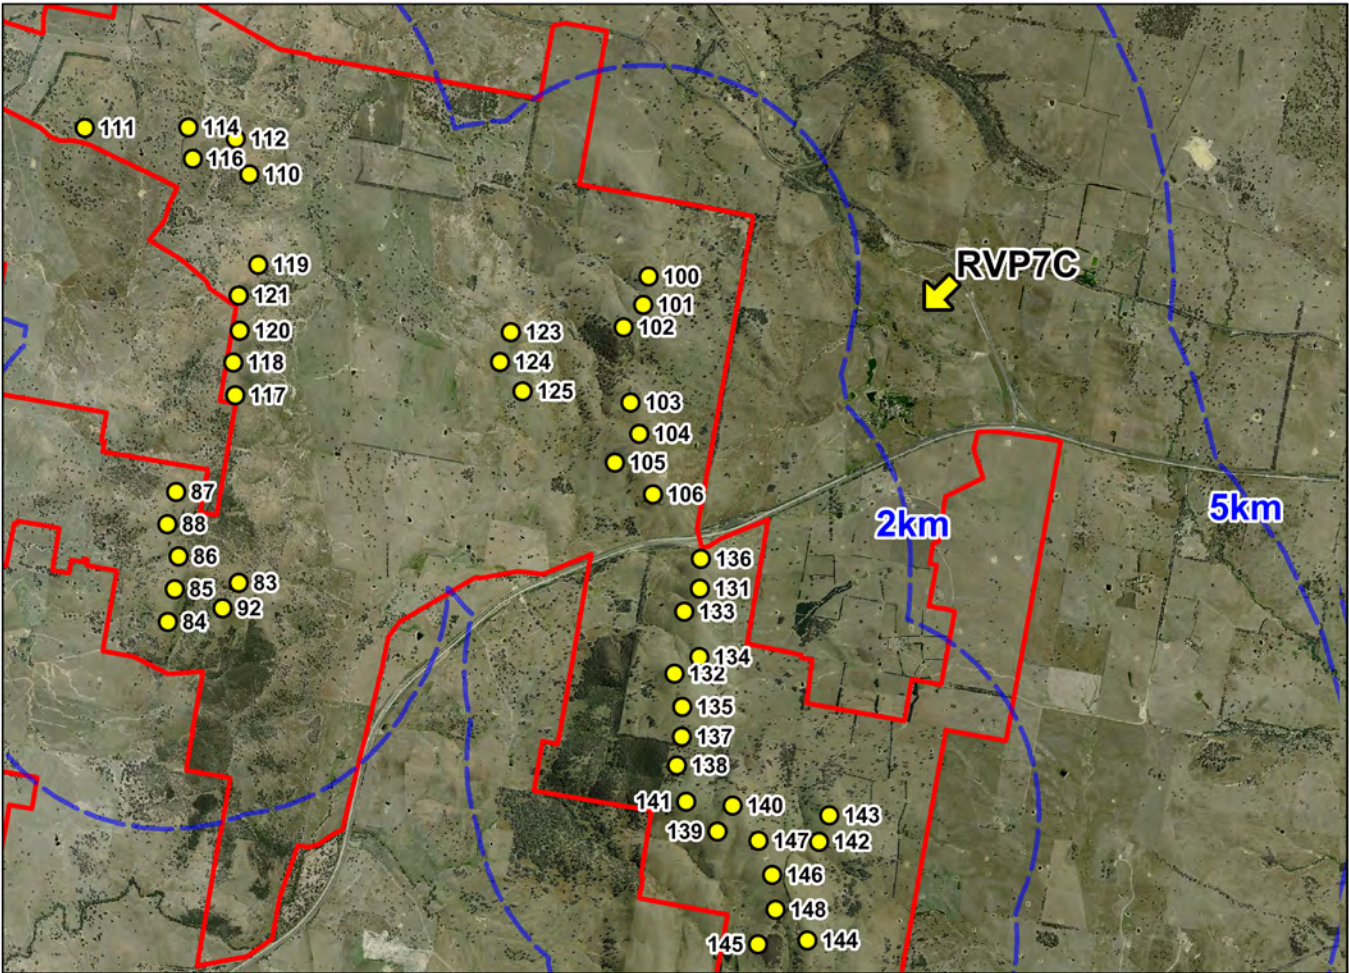

Viewpoint RVP7C(a)

Grid Datum: GDA94 Zone 55
Easting: 660367, Northing: 6152689

Start Bearing: 184°, End Bearing: 244°

Closest wind turbine: 100 (approx. 274°)
Distance to closest wind turbine: 2.59km
Closest wind turbine in view: 104 (approx. 243°)
Distance to closest wind turbine in view: 2.97km



60 Degree View

Photomontage

Note: Sky has been digitally altered to show the entire wind turbines in view


This photomontage should be printed at size A0 and viewed at arm's length

EPURON

YASS VALLEY WIND FARM

Legend

- Proposed viewpoint
- Proposed turbine
- Site perimeter
- Turbine buffer

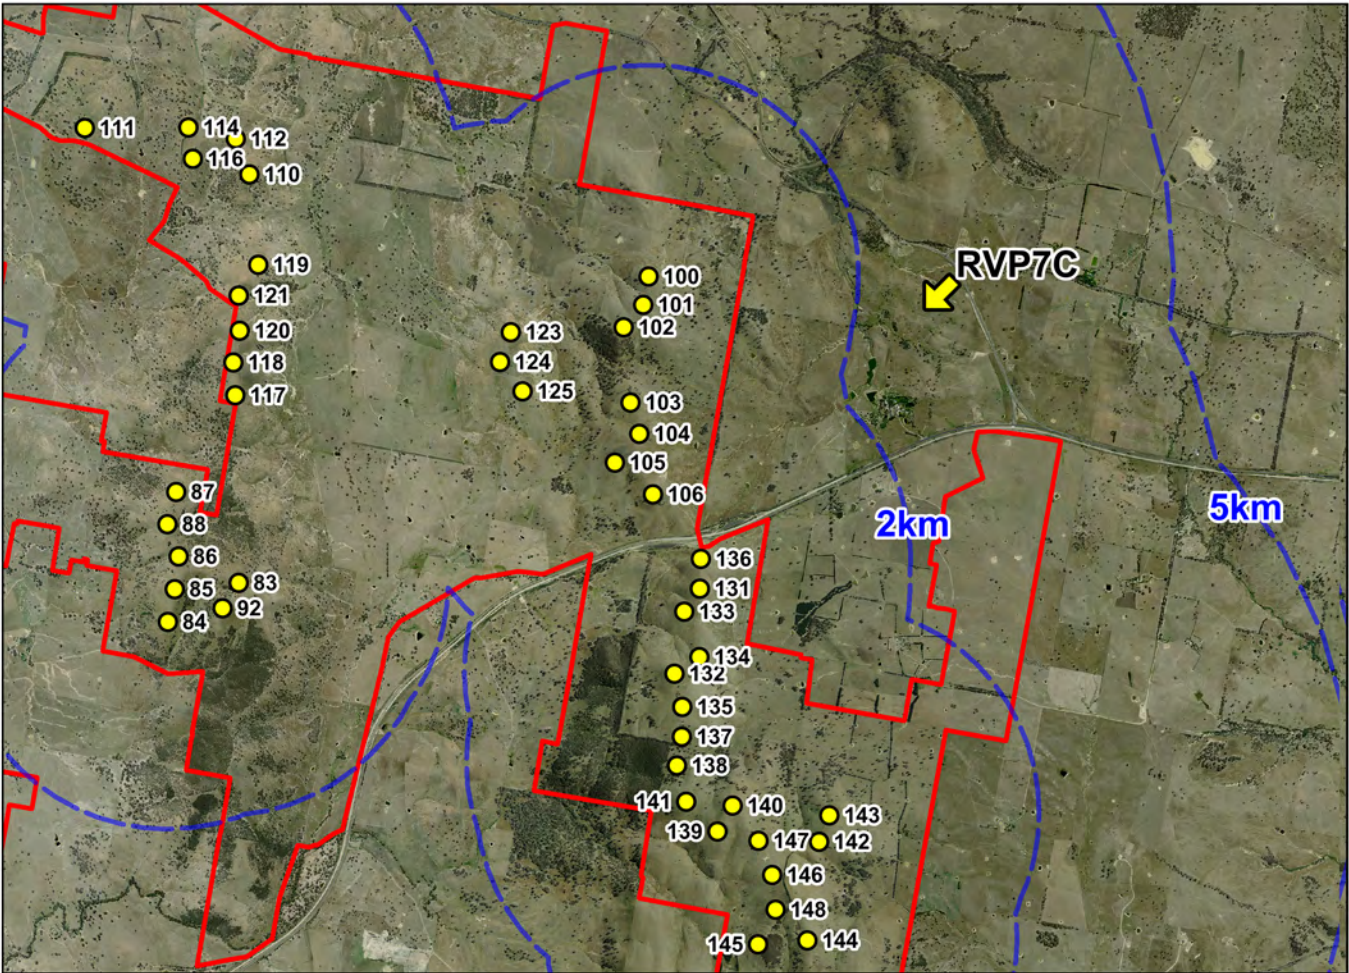

Viewpoint RVP7C(b)

Grid Datum: GDA94 Zone 55
Easting: 660367, Northing: 6152689

Start Bearing: 225°, End Bearing: 285°

Closest wind turbine: 100 (approx. 274°)
Distance to closest wind turbine: 2.59km