



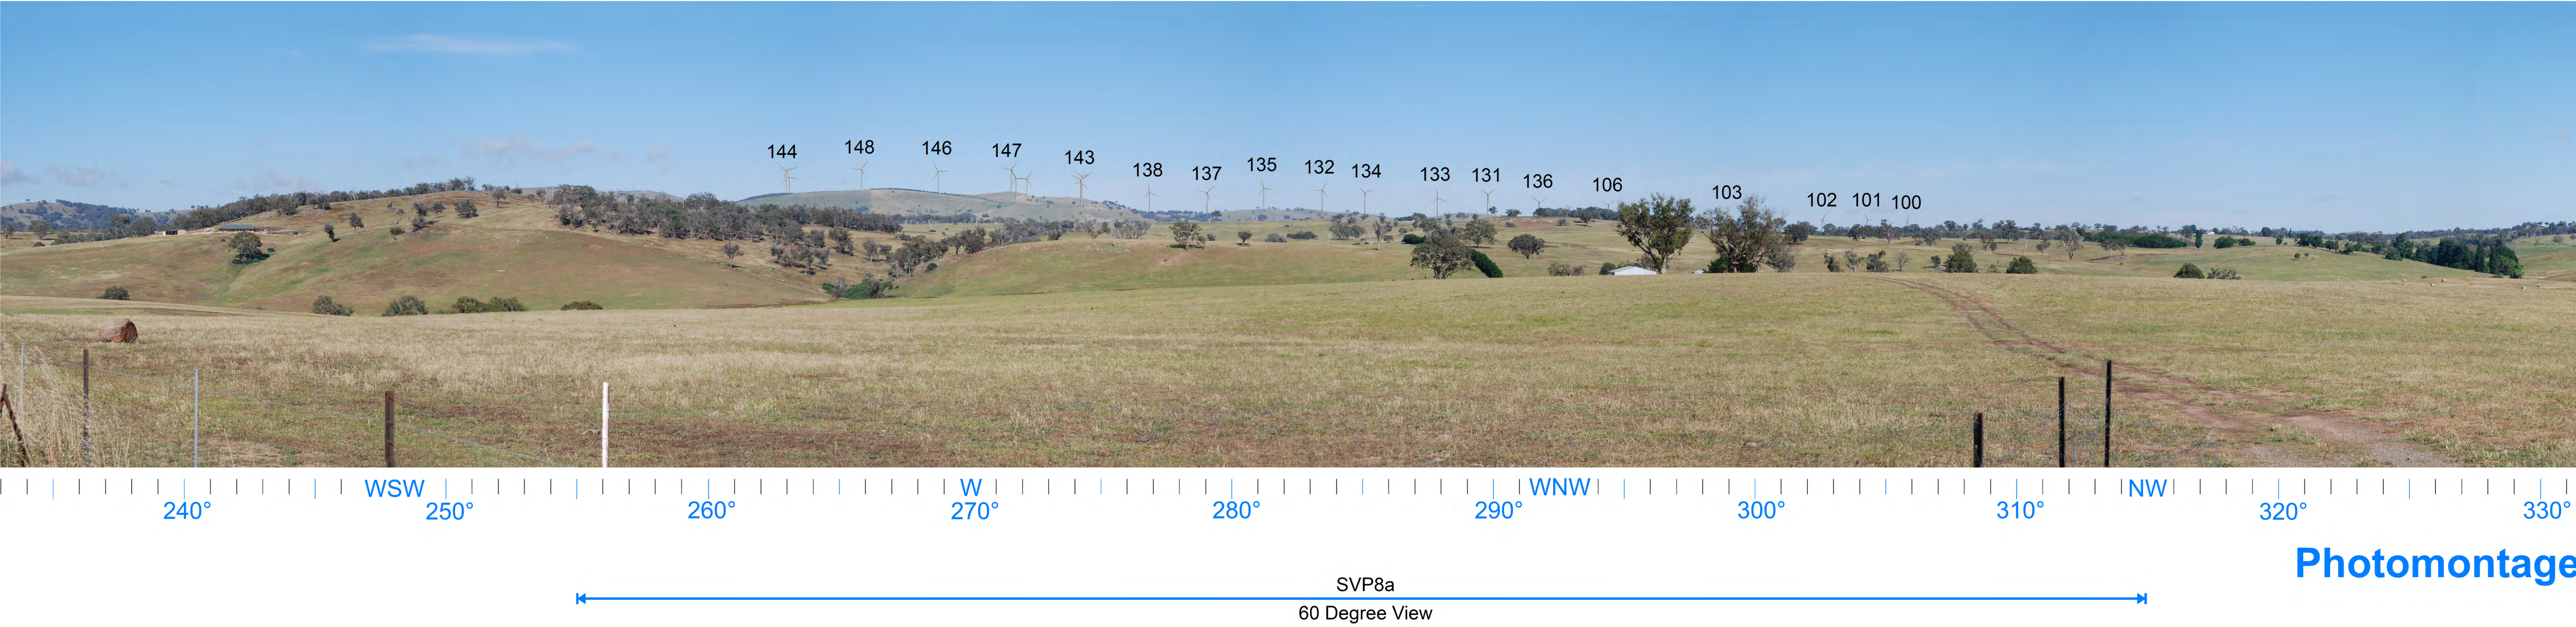

EPURON

YASS VALLEY WIND FARM

- Legend**
- Proposed viewpoint
 - Proposed turbine
 - Site perimeter
 - Turbine buffer

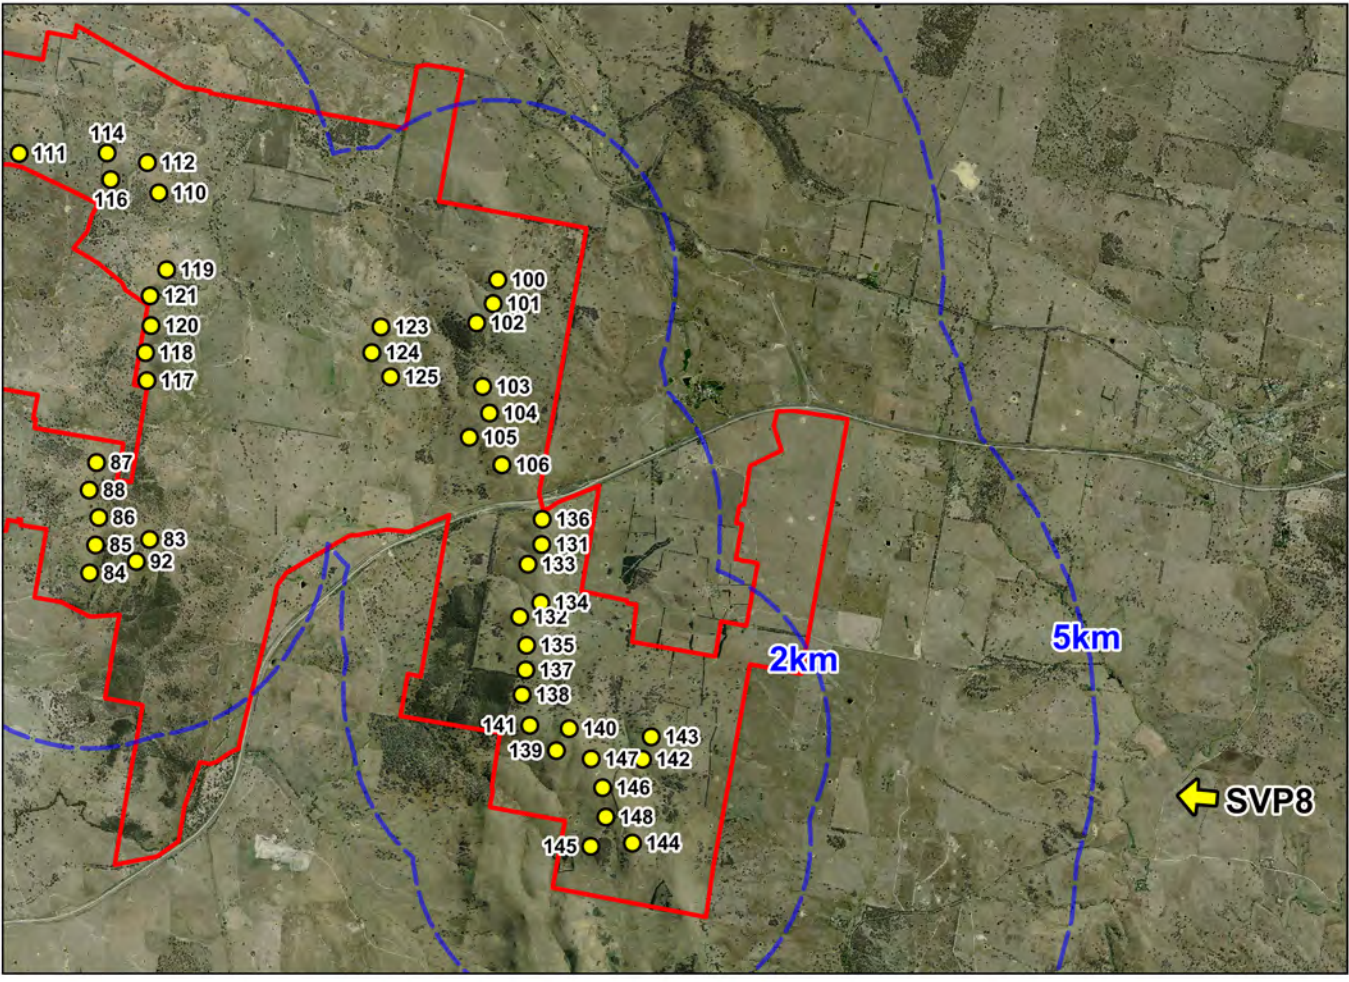

Viewpoint SVP8

Grid Datum: GDA94 Zone 55
Easting: 665423, Northing: 6147212

Start Bearing: 233°, End Bearing: 331.5°

Closest wind turbine: 143 (approx. 274°)
Distance to closest wind turbine: 5.93km



60 Degree View

Photomontage


This photomontage should be printed at size A0 and viewed at arm's length

EPURON

YASS VALLEY WIND FARM

Legend

- Proposed viewpoint
- Proposed turbine
- Site perimeter
- Turbine buffer

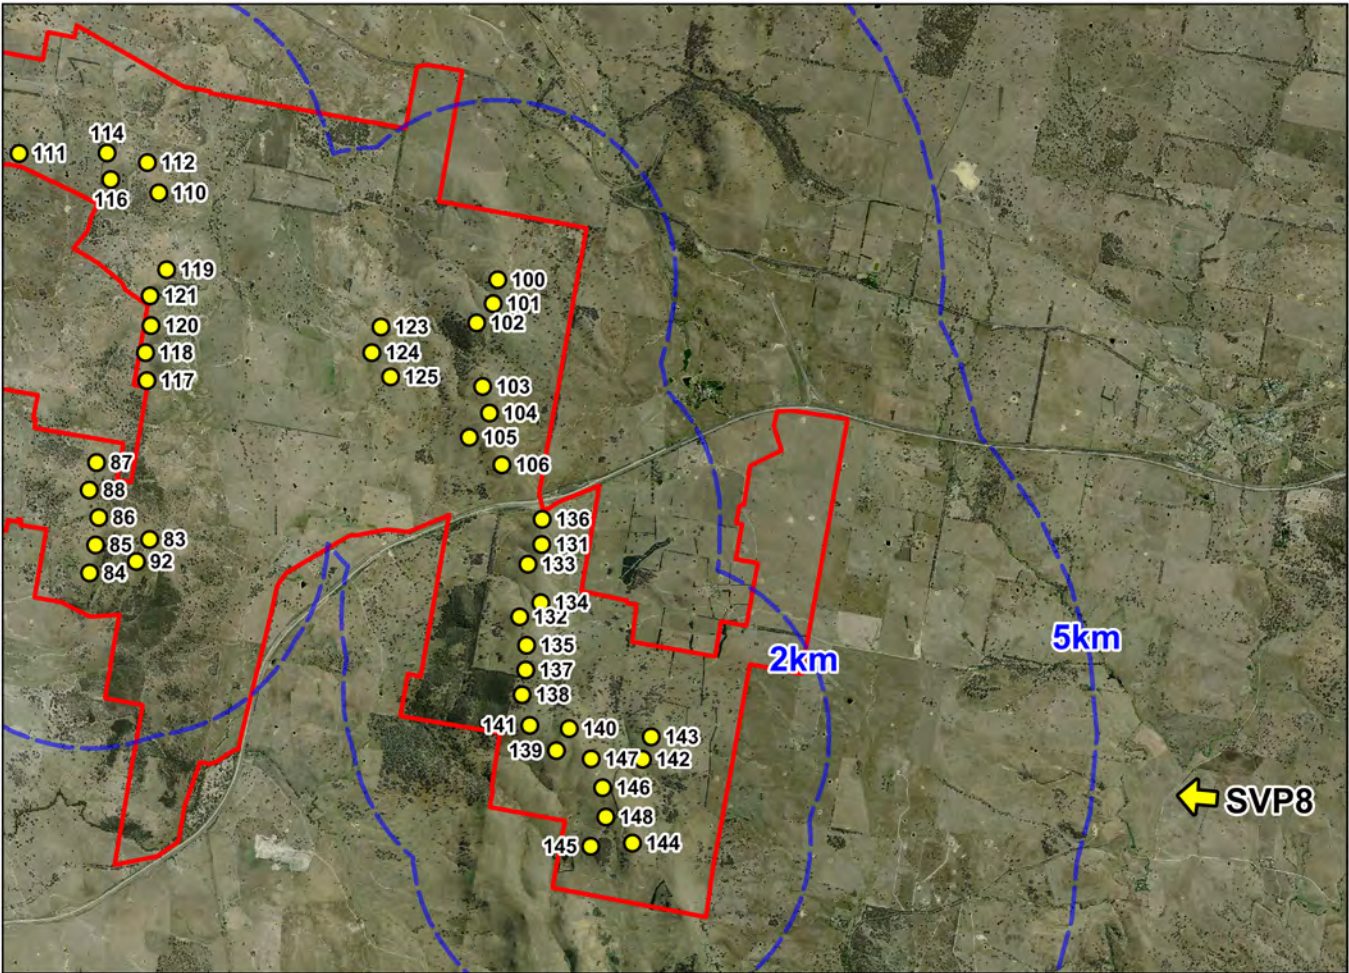

Viewpoint SVP8a

Grid Datum: GDA94 Zone 55
Easting: 665423, Northing: 6147212

Start Bearing: 255°, End Bearing: 315°


Closest wind turbine: 143 (approx. 274°)
Distance to closest wind turbine: 5.93km



Existing View



Photomontage

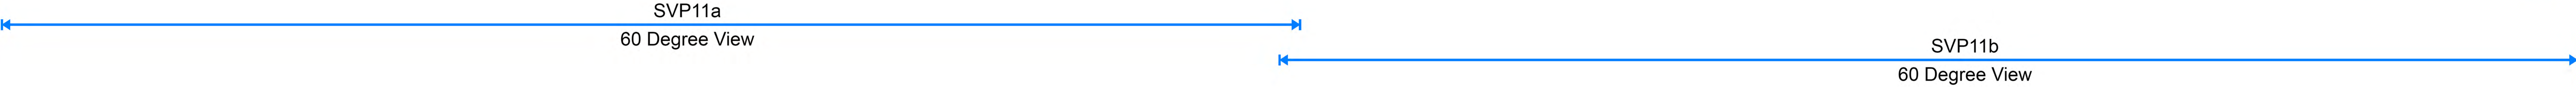


Note: Sky has been digitally altered to show the entire wind turbines in view

EPURON

YASS VALLEY WIND FARM


Legend

- Proposed viewpoint
- Proposed turbine
- Site perimeter
- Turbine buffer

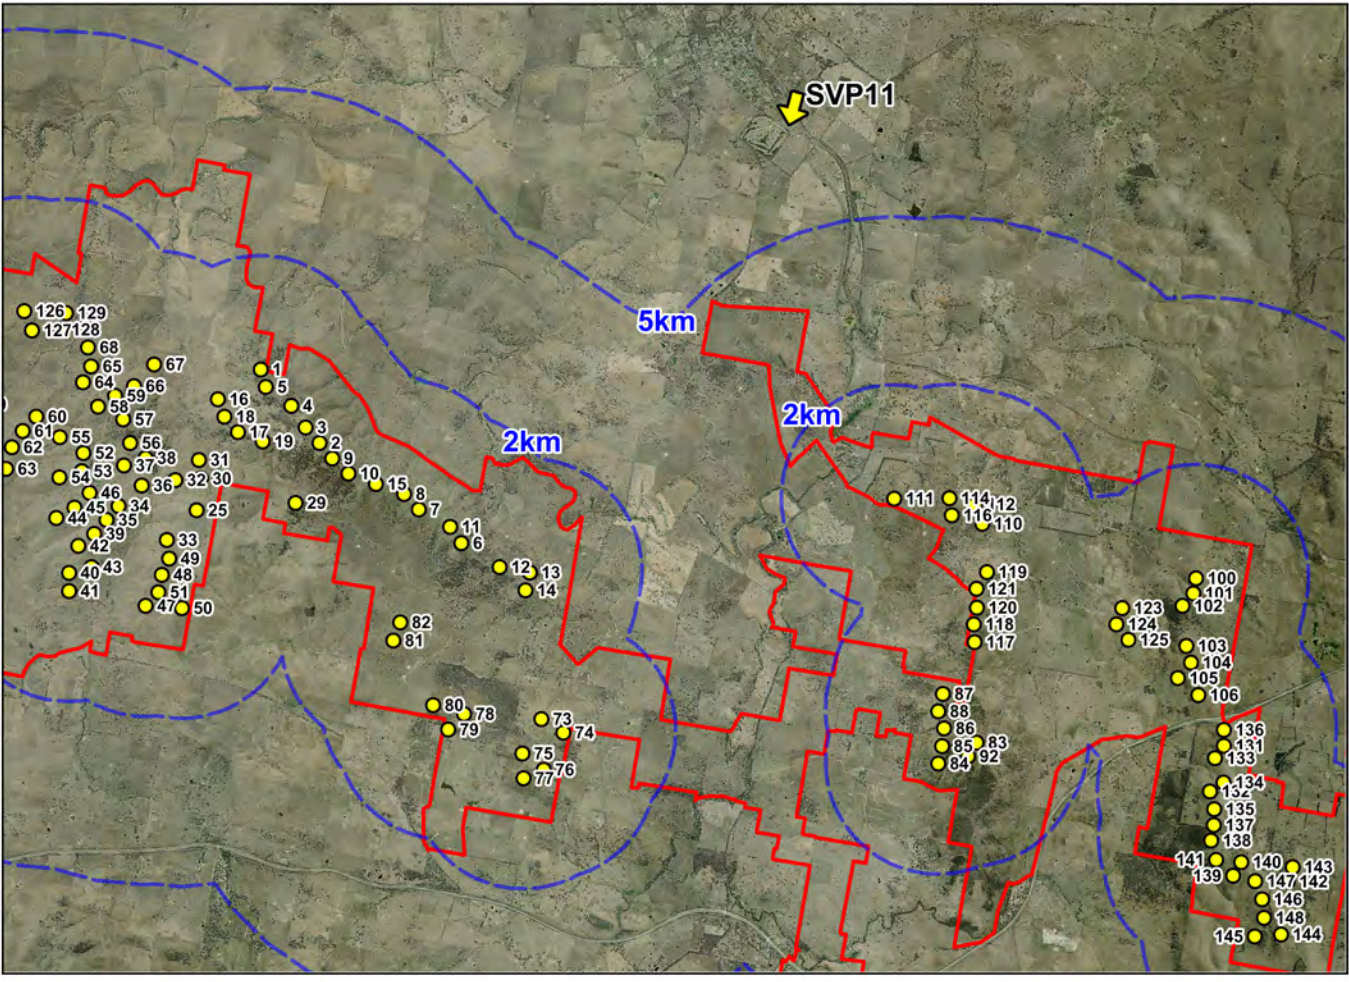

Viewpoint SVP11

Grid Datum: GDA94 Zone 55
Easting: 650877, Northing: 6160300
Start Bearing: 136°, End Bearing: 255°
Closest wind turbine: 111 (approx. 163°)
Distance to closest wind turbine: 7.06km

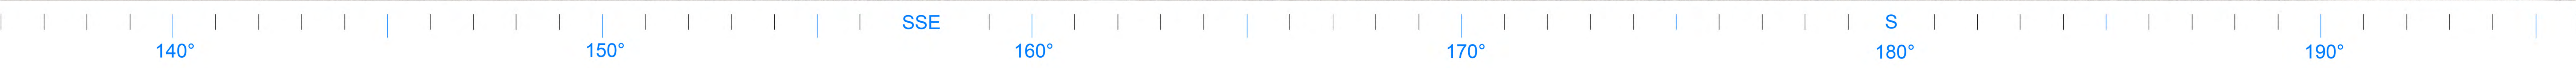

60 Degree View

Photomontage

Note: Sky has been digitally altered to show the entire wind turbines in view


This photomontage should be printed at size A0 and viewed at arm's length

EPURON

YASS VALLEY WIND FARM

Legend

- Proposed viewpoint
- Proposed turbine
- Site perimeter
- Turbine buffer

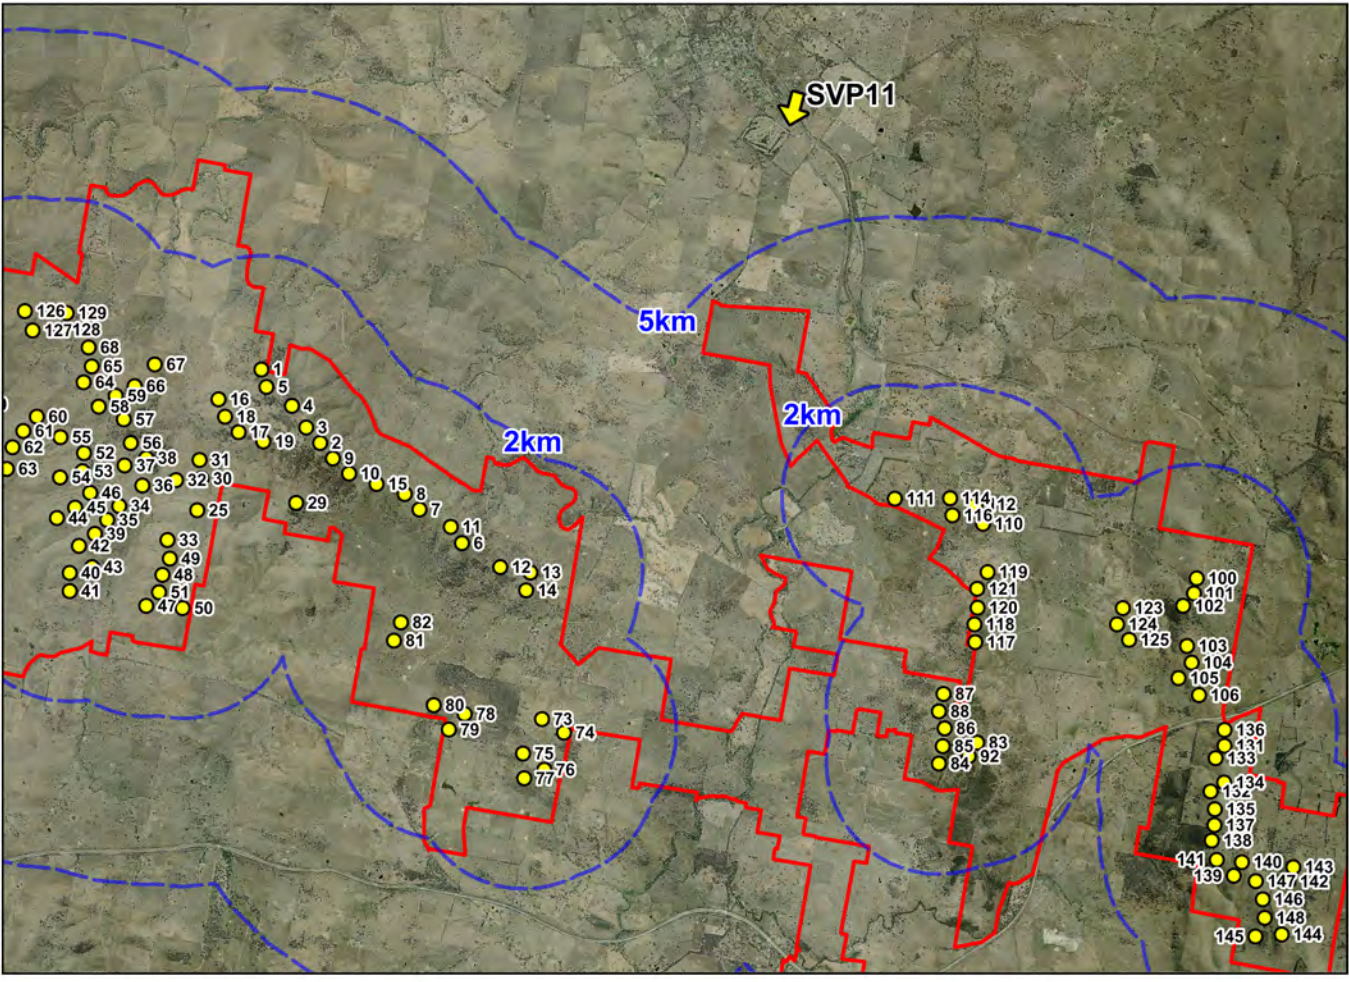

Viewpoint SVP11a

Grid Datum: GDA94 Zone 55
Easting: 650877, Northing: 6160300

Start Bearing: 136°, End Bearing: 196°

Closest wind turbine: 111 (approx. 163°)
Distance to closest wind turbine: 7.06km



60 Degree View

Photomontage

Note: Sky has been digitally altered to show the entire wind turbines in view


This photomontage should be printed at size A0 and viewed at arm's length

EPURON

YASS VALLEY WIND FARM

Legend

- Proposed viewpoint
- Proposed turbine
- Site perimeter
- Turbine buffer

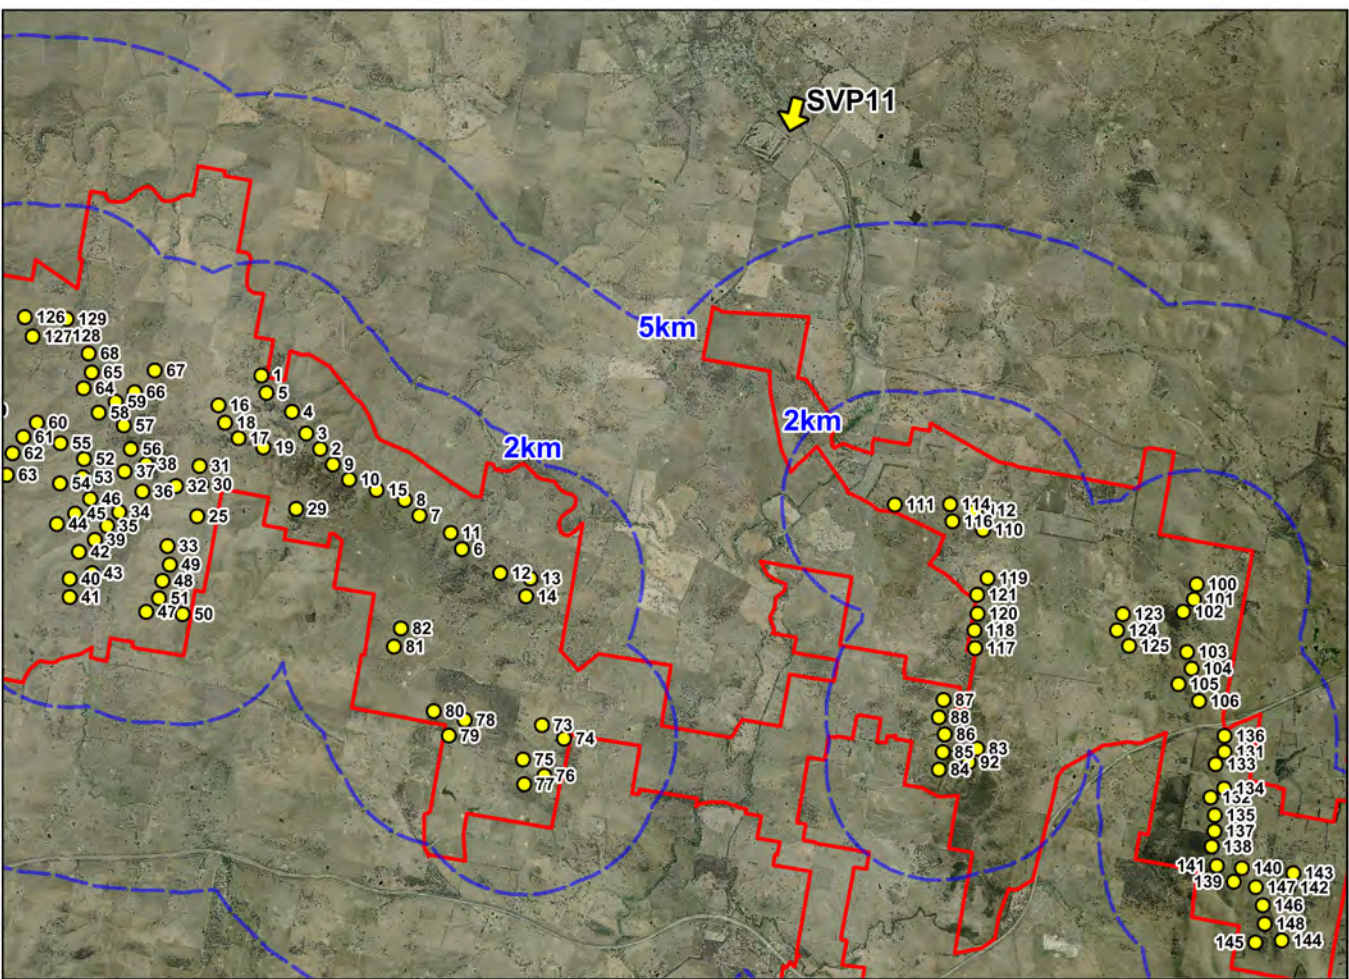

Viewpoint SVP11b

Grid Datum: GDA94 Zone 55
Easting: 650877, Northing: 6160300

Start Bearing: 195°, End Bearing: 255°

Closest wind turbine: 111 (approx. 163°)
Distance to closest wind turbine: 7.06km
Closest wind turbine in view: 13 (approx. 208°)
Distance to closest wind turbine in view: 9.25km