




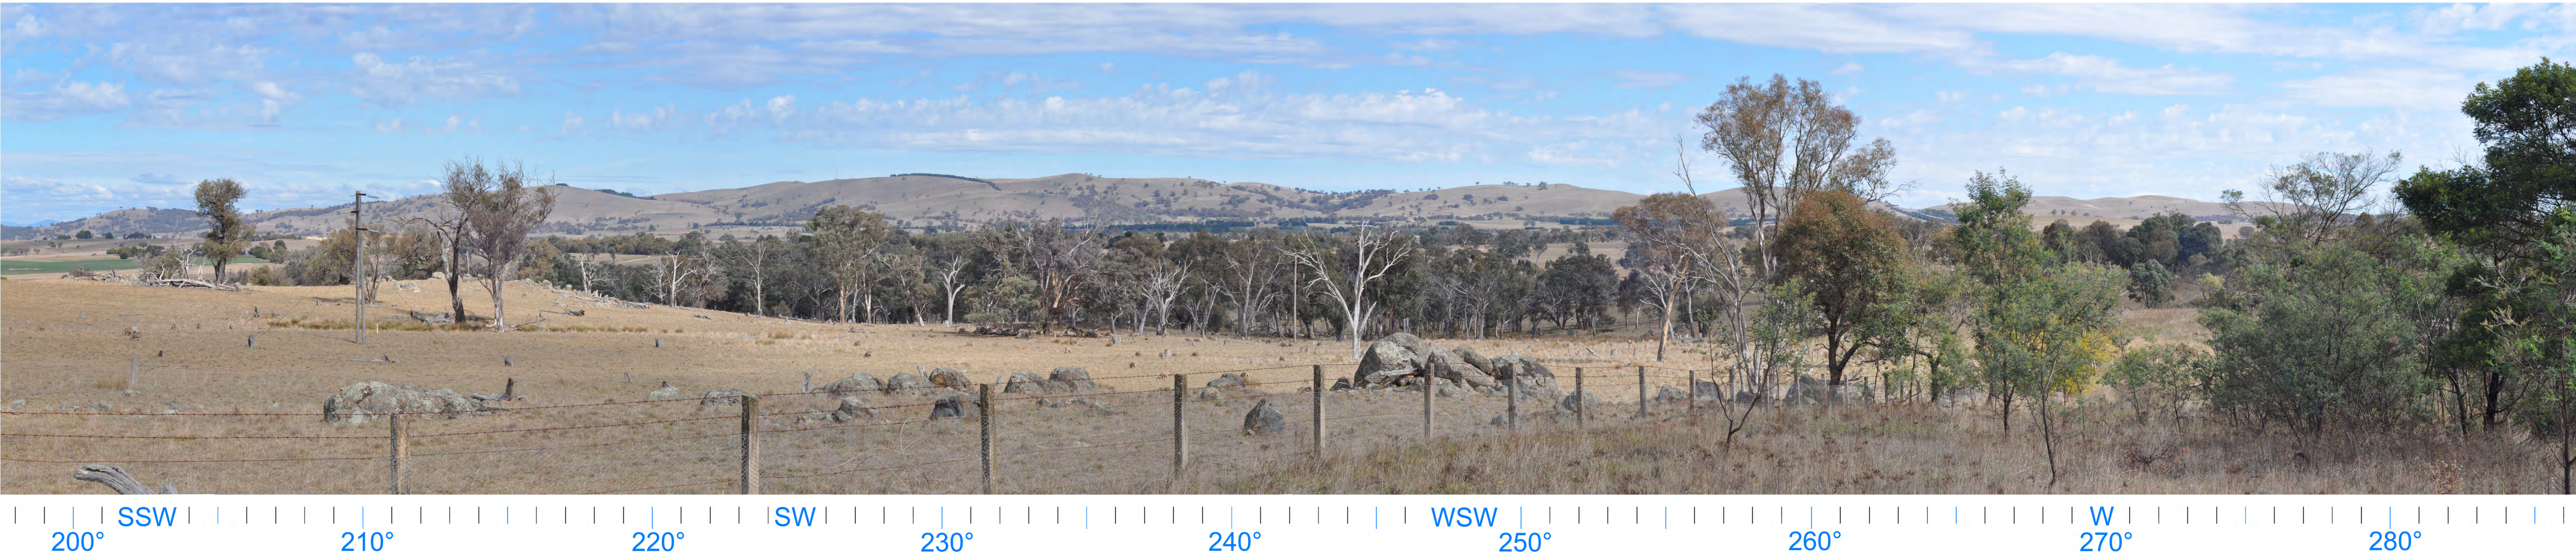

Existing View

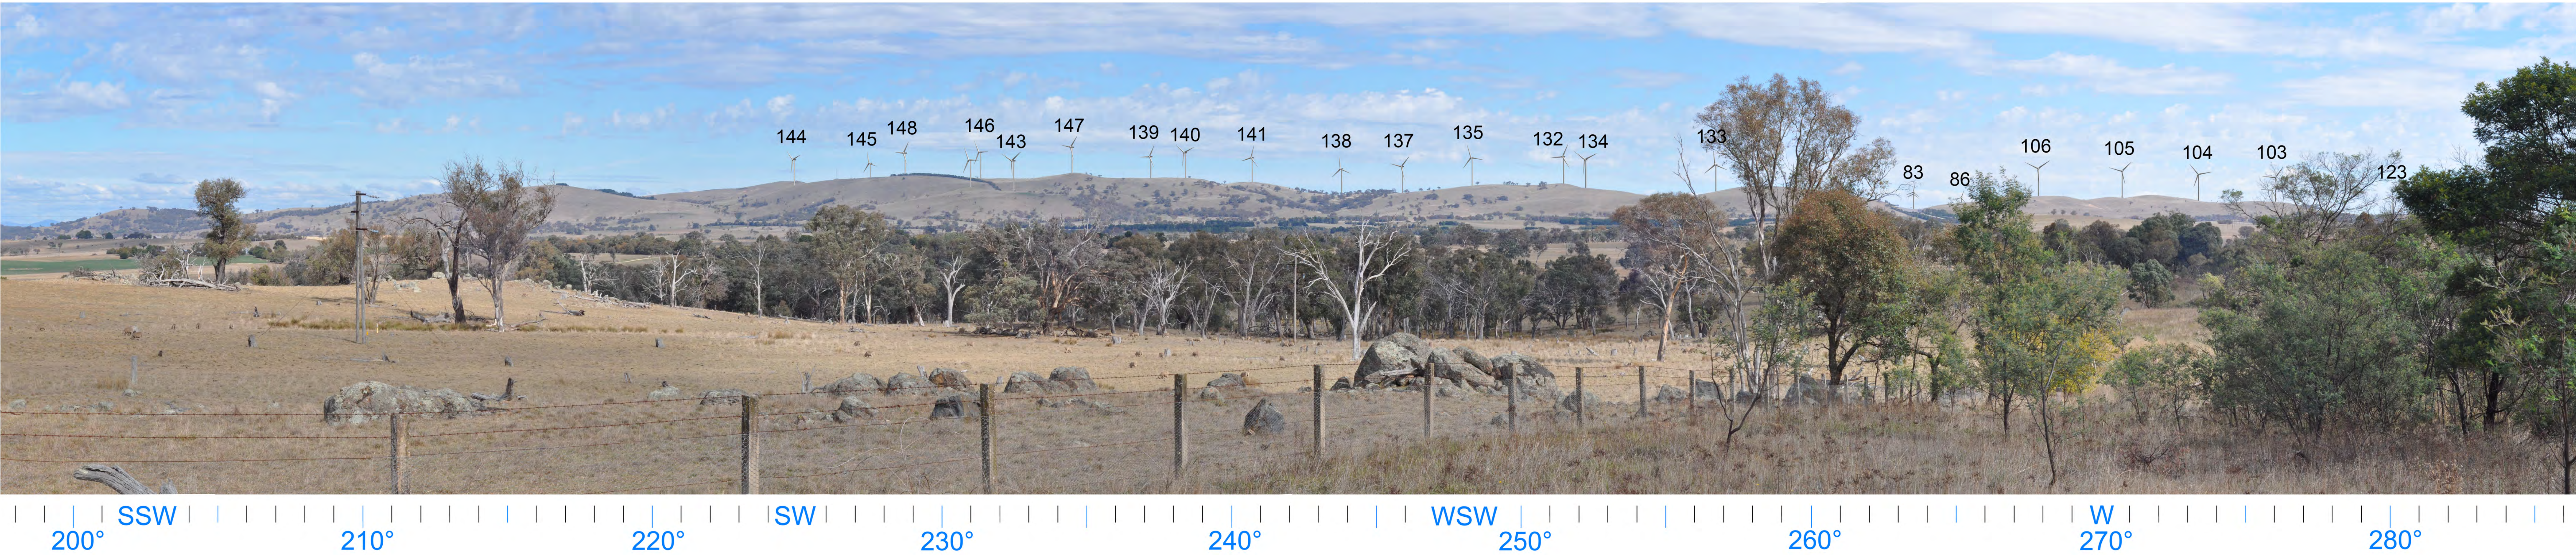

Photomontage

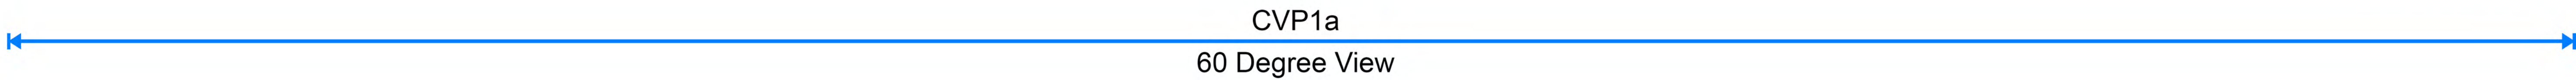


EPURON

YASS VALLEY WIND FARM

Legend

- Proposed viewpoint
- Proposed turbine
- Site perimeter
- Turbine buffer

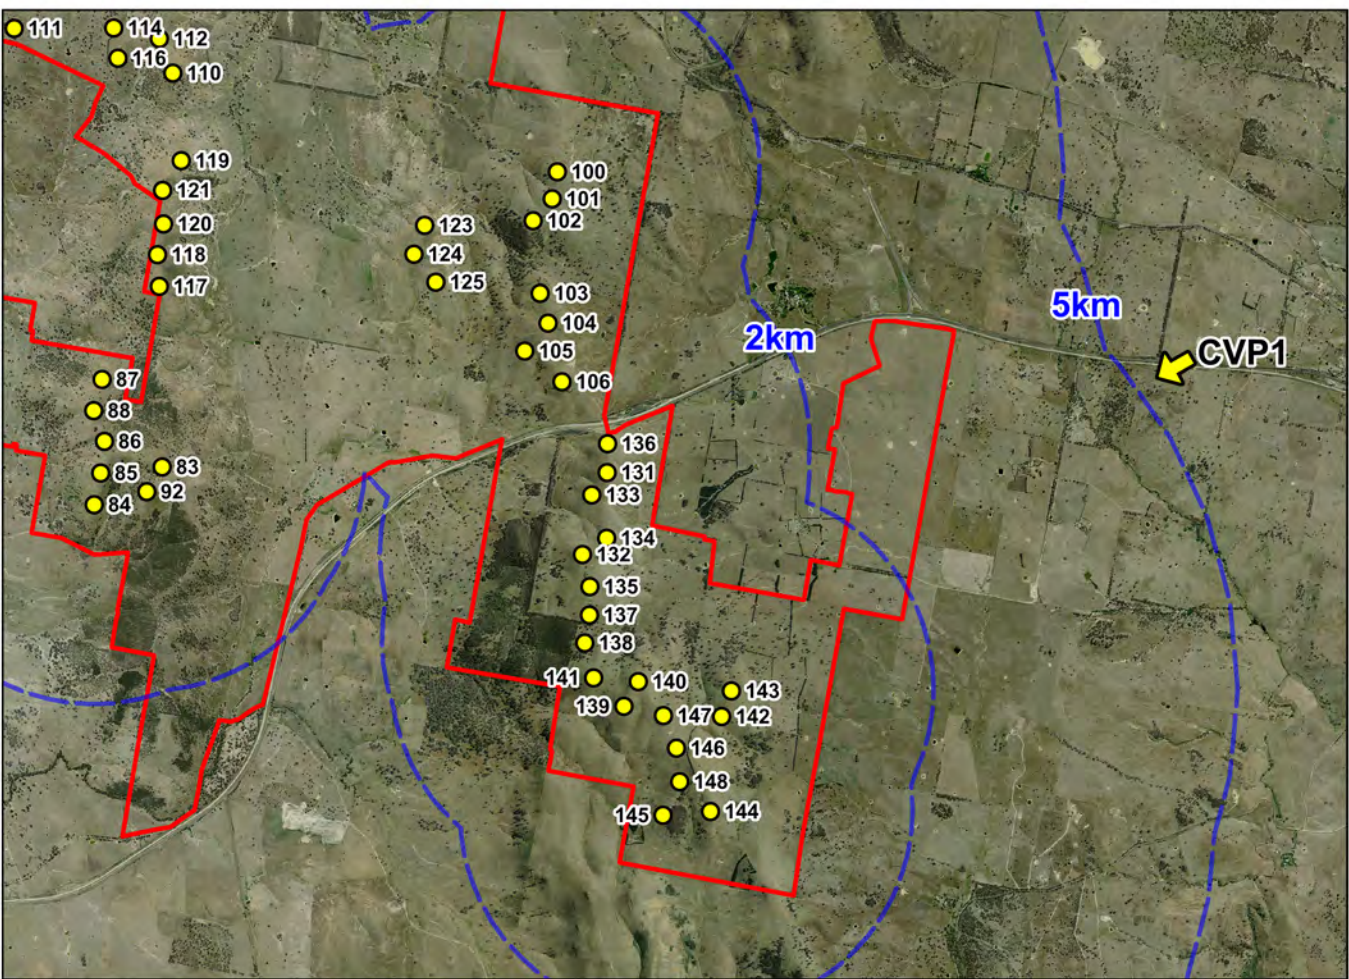

Viewpoint CVP1

Grid Datum: GDA94 Zone 55
Easting: 663685, Northing: 6150965
Start Bearing: 217.5°, End Bearing: 286.5°
Closest wind turbine: 143 (approx. 232°)
Distance to closest wind turbine: 5.28km



60 Degree View

Photomontage


This photomontage should be printed at size A0 and viewed at arm's length

EPURON

YASS VALLEY WIND FARM

Legend

- Proposed viewpoint
- Proposed turbine
- Site perimeter
- Turbine buffer

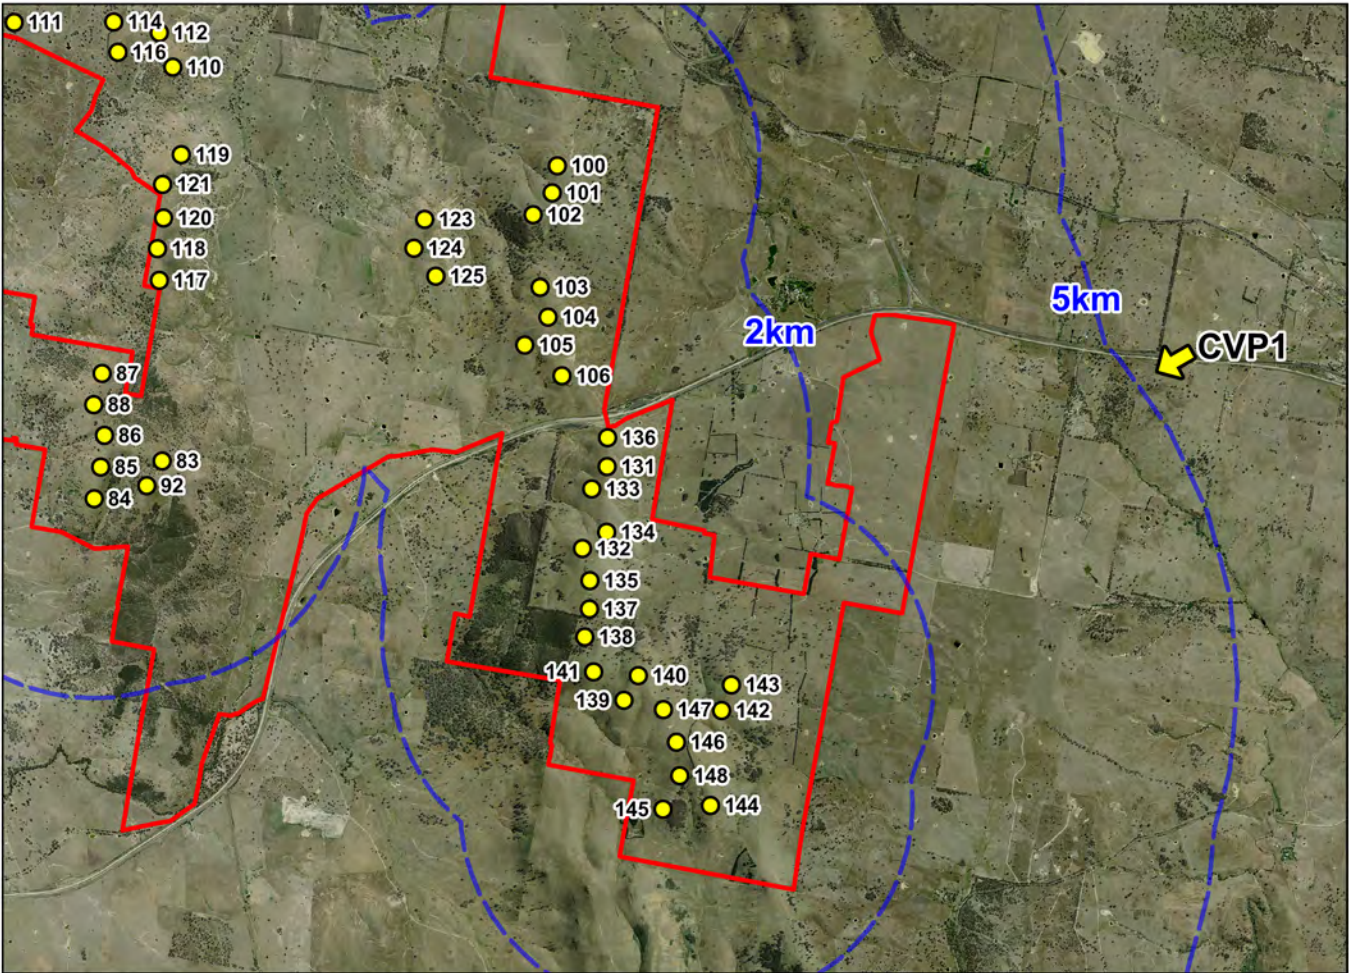


Viewpoint CVP1a


Grid Datum: GDA94 Zone 55
Easting: 663685, Northing: 6150965

Start Bearing: 222°, End Bearing: 282°

Closest wind turbine: 143 (approx. 232°)
Distance to closest wind turbine: 5.28km

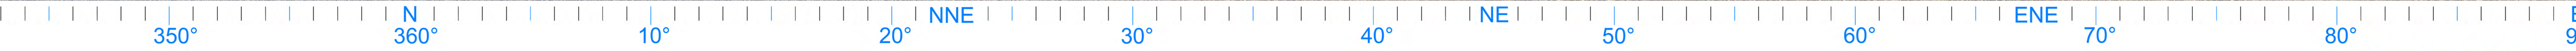

Existing View

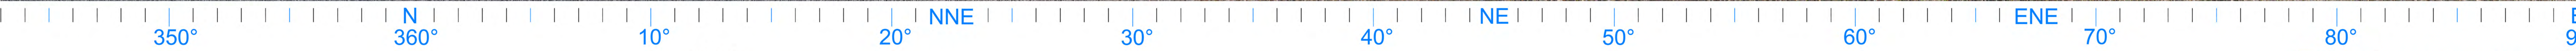

Photomontage

CVP4a
60 Degree View


CVP4b
60 Degree View

EPURON

YASS VALLEY WIND FARM

Legend

- Proposed viewpoint
- Proposed turbine
- Site perimeter
- Turbine buffer

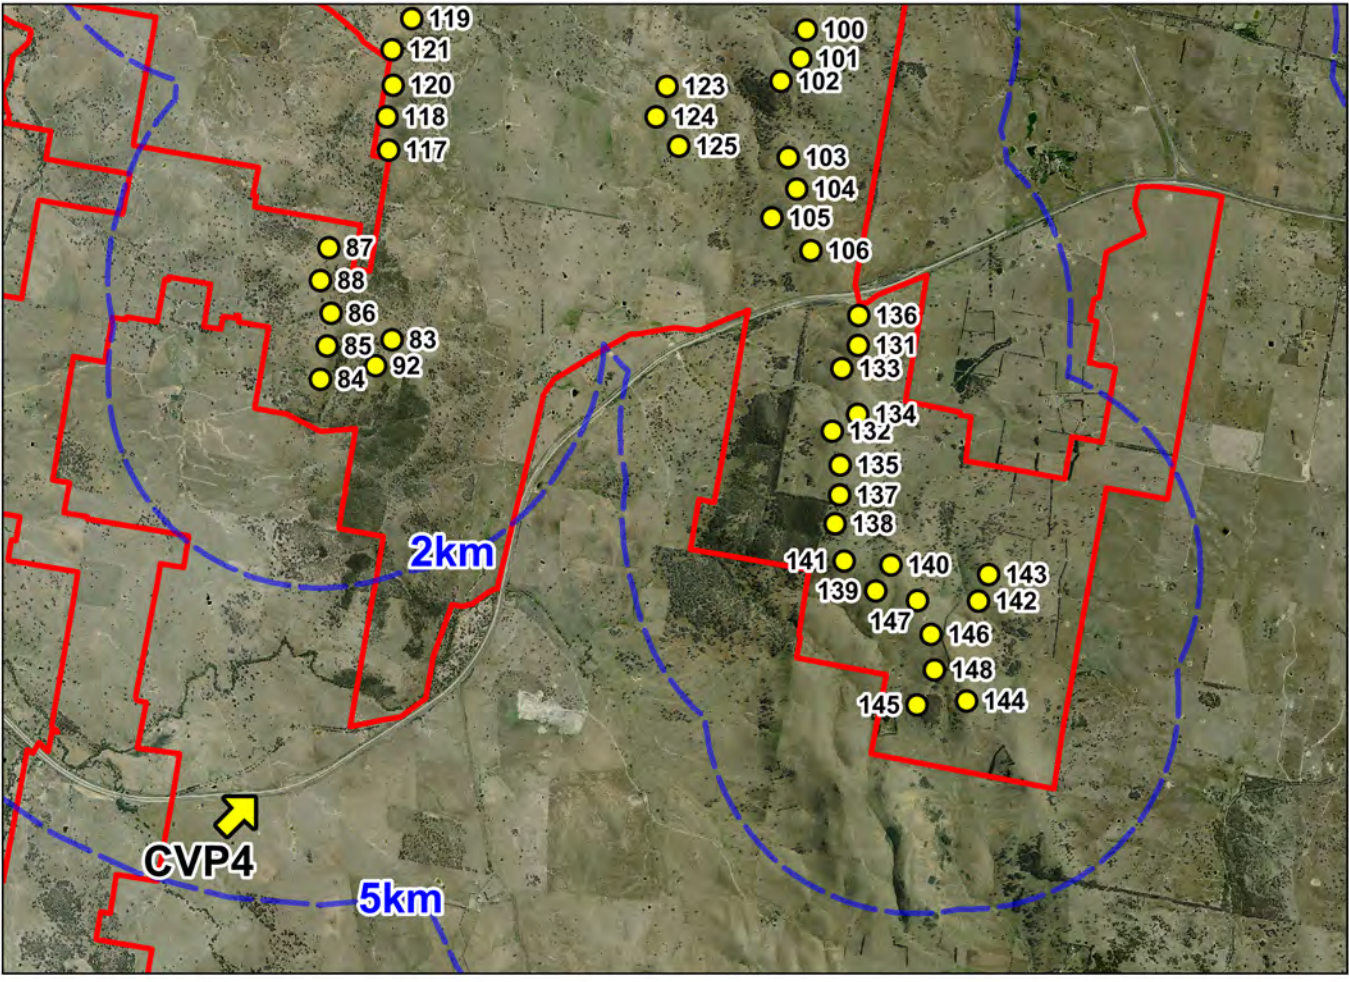

Viewpoint CVP4

Grid Datum: GDA94 Zone 55
Easting: 652570, Northing: 6145642
Start Bearing: 343°, End Bearing: 90°
Closest wind turbine: 84 (approx. 8°)
Distance to closest wind turbine: 4.03km



60 Degree View

Photomontage


This photomontage should be printed at size A0 and viewed at arm's length

EPURON

YASS VALLEY WIND FARM

Legend

- Proposed viewpoint
- Proposed turbine
- Site perimeter
- Turbine buffer

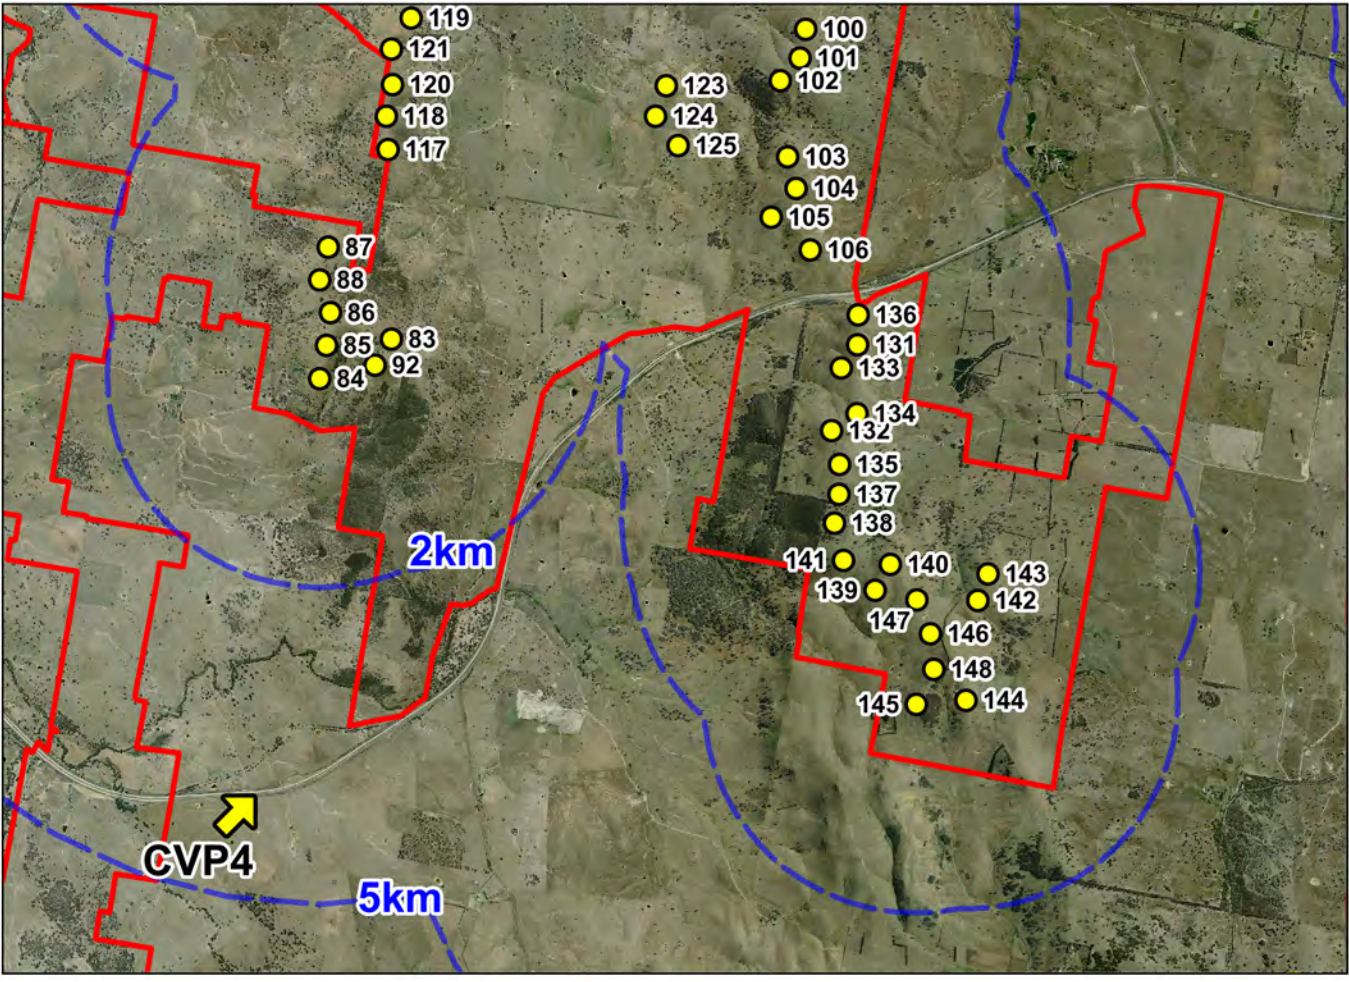


Viewpoint CVP4a

Grid Datum: GDA94 Zone 55
Easting: 652570, Northing: 6145642

Start Bearing: 343°, End Bearing: 43°

Closest wind turbine: 84 (approx. 8°)
Distance to closest wind turbine: 4.03km

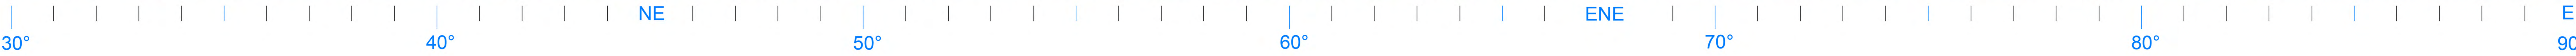

60 Degree View

Photomontage


This photomontage should be printed at size A0 and viewed at arm's length

EPURON

YASS VALLEY WIND FARM

Legend

- Proposed viewpoint
- Proposed turbine
- Site perimeter
- Turbine buffer

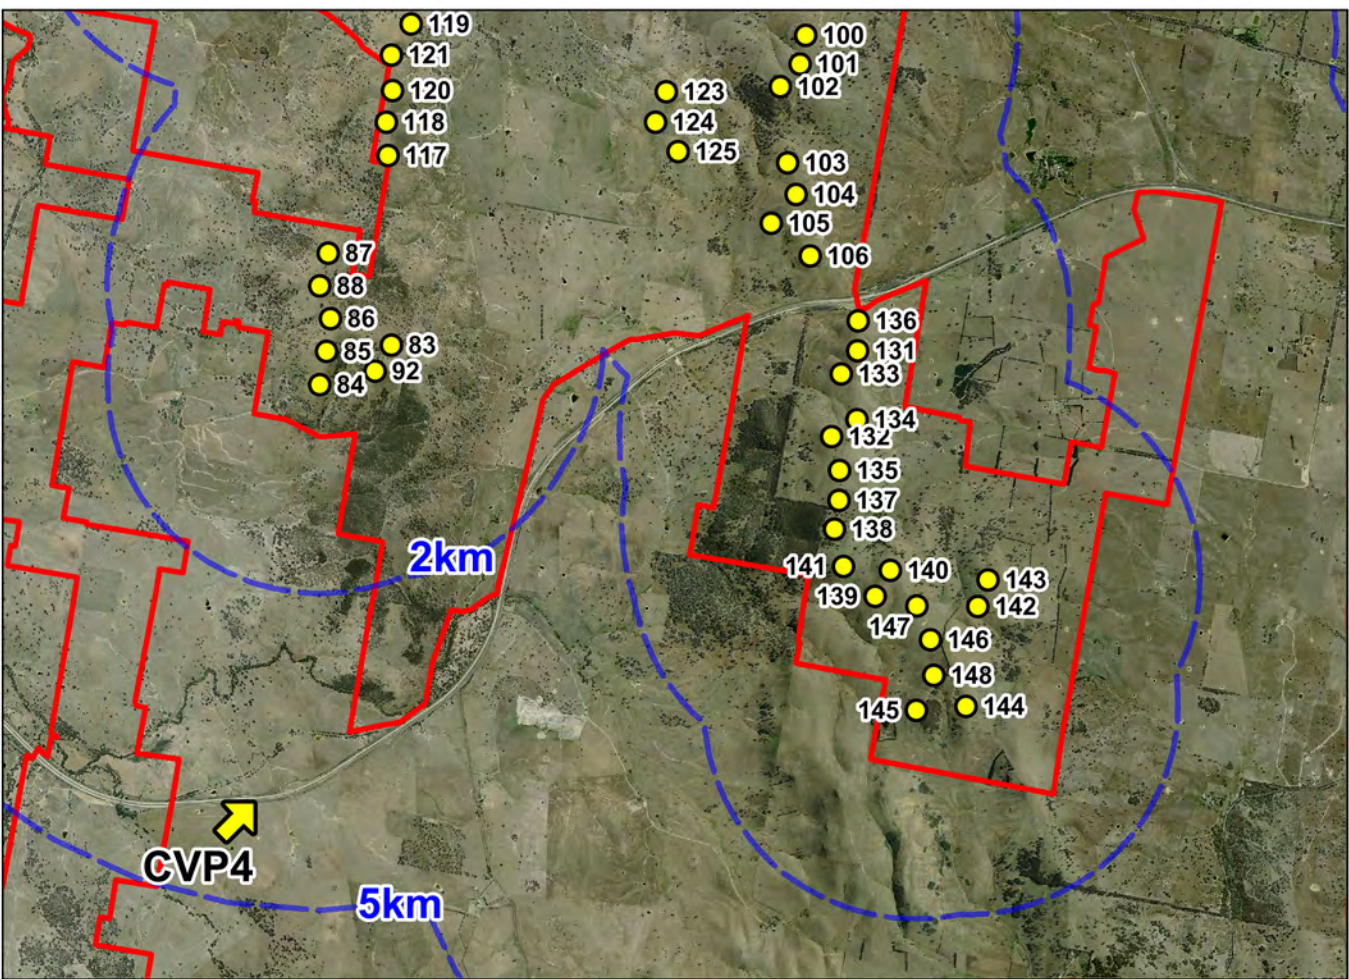

Viewpoint CVP4b

Grid Datum: GDA94 Zone 55
Easting: 652570, Northing: 6145642

Start Bearing: 30°, End Bearing: 90°

Closest wind turbine: 84 (approx. 8°)
Distance to closest wind turbine: 4.03km
Closest wind turbine in view: 141 (approx. 67°)
Distance to closest wind turbine in view: 6km