


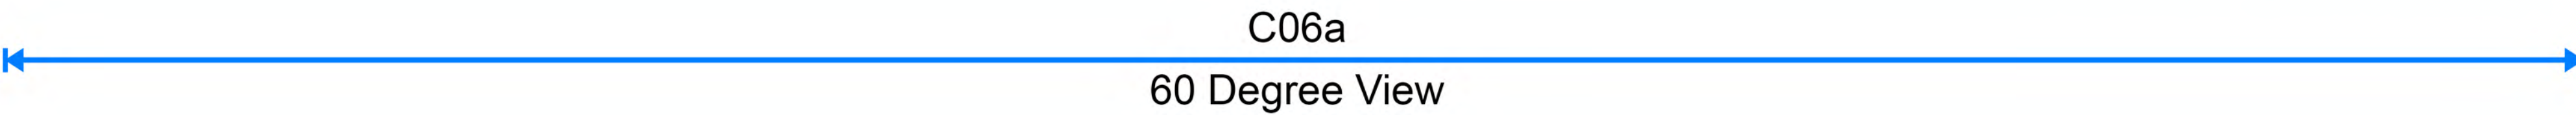

Existing View



Photomontage




EPURON

YASS VALLEY WIND FARM

Legend

- Proposed viewpoint
- Proposed turbine
- Site perimeter
- Turbine buffer

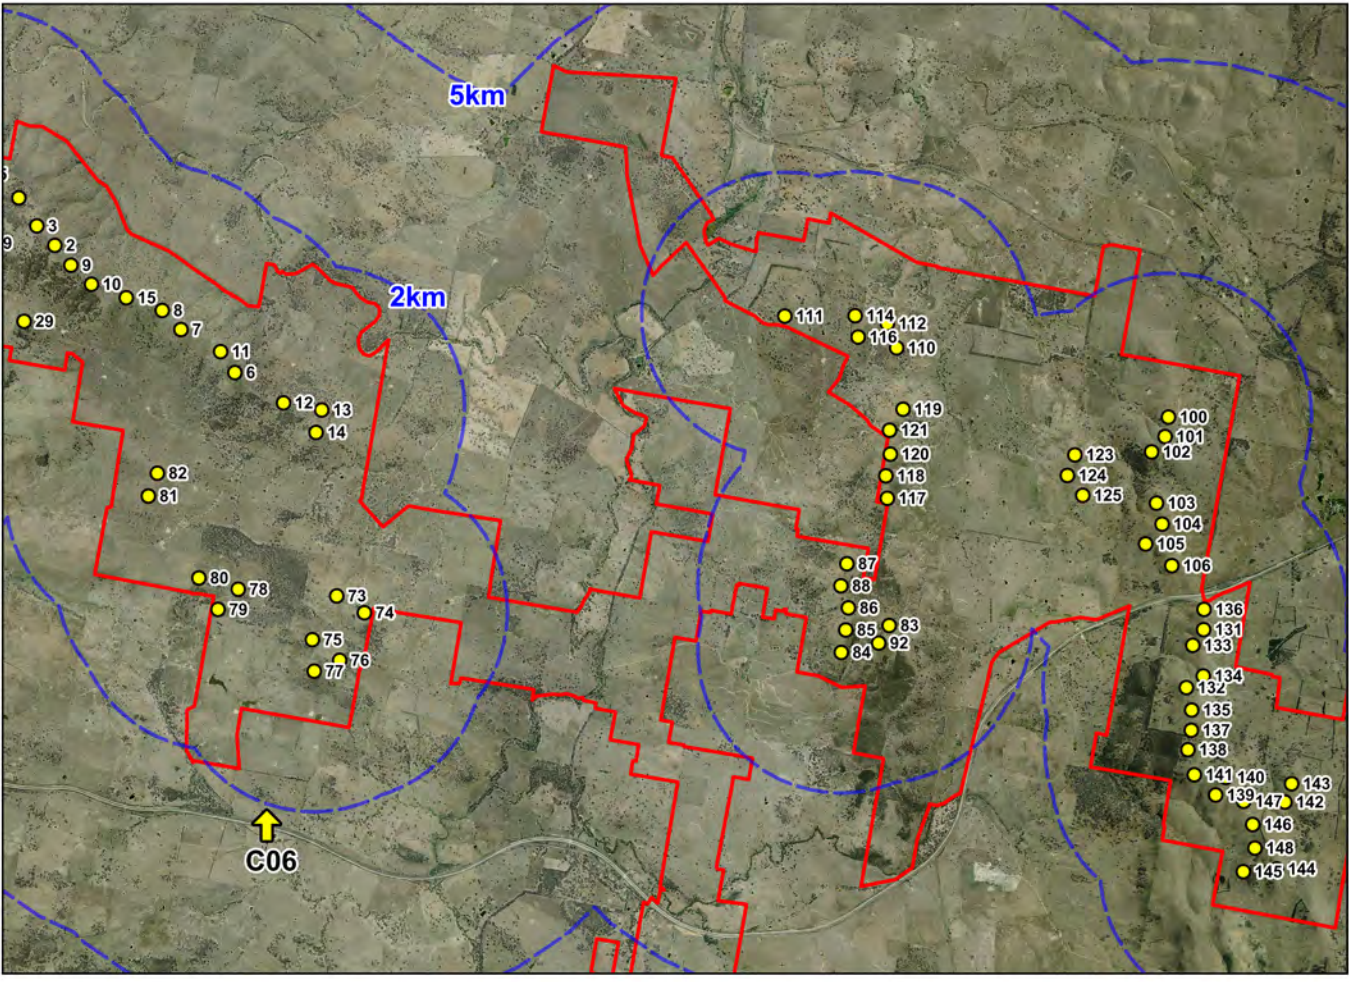


Viewpoint C06

Grid Datum: GDA94 Zone 55
Easting: 645177, Northing: 6147423

Start Bearing: 330°, End Bearing: 102°

Closest wind turbine: 77 (approx. 17°)
Distance to closest wind turbine: 2.03km
Closest wind turbine in view: 76 (approx 25°)
Distance to closest wind turbine in view: 2.3km

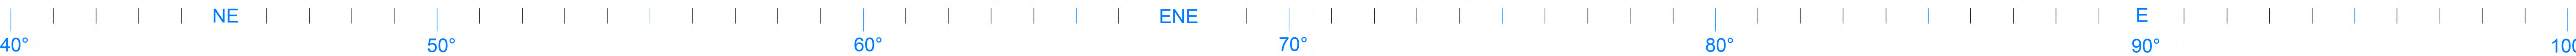

60 Degree View

Photomontage


This photomontage should be printed at size A0 and viewed at arm's length

EPURON

YASS VALLEY WIND FARM

Legend

-  Proposed viewpoint
-  Proposed turbine
-  Site perimeter
-  Turbine buffer


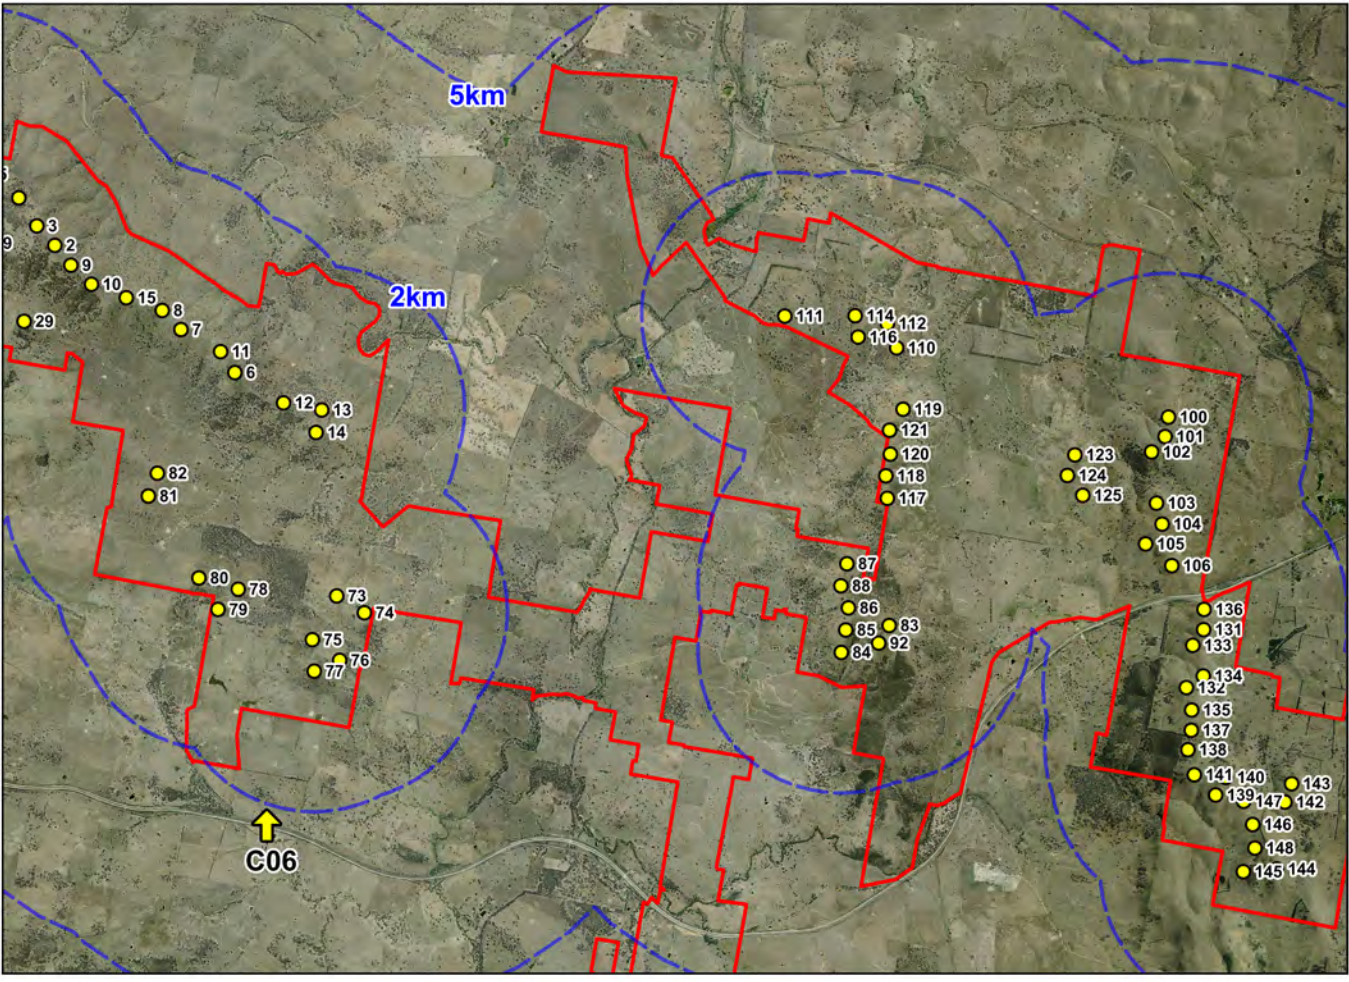


Viewpoint C06a

Grid Datum: GDA94 Zone 55
Easting: 645177, Northing: 6147423

Start Bearing: 40°, End Bearing: 100°

Closest wind turbine: 77 (approx. 17°)
Distance to closest wind turbine: 2.03km
Closest wind turbine in view: 84 (approx. 74°)
Distance to closest wind turbine in view: 8.29km

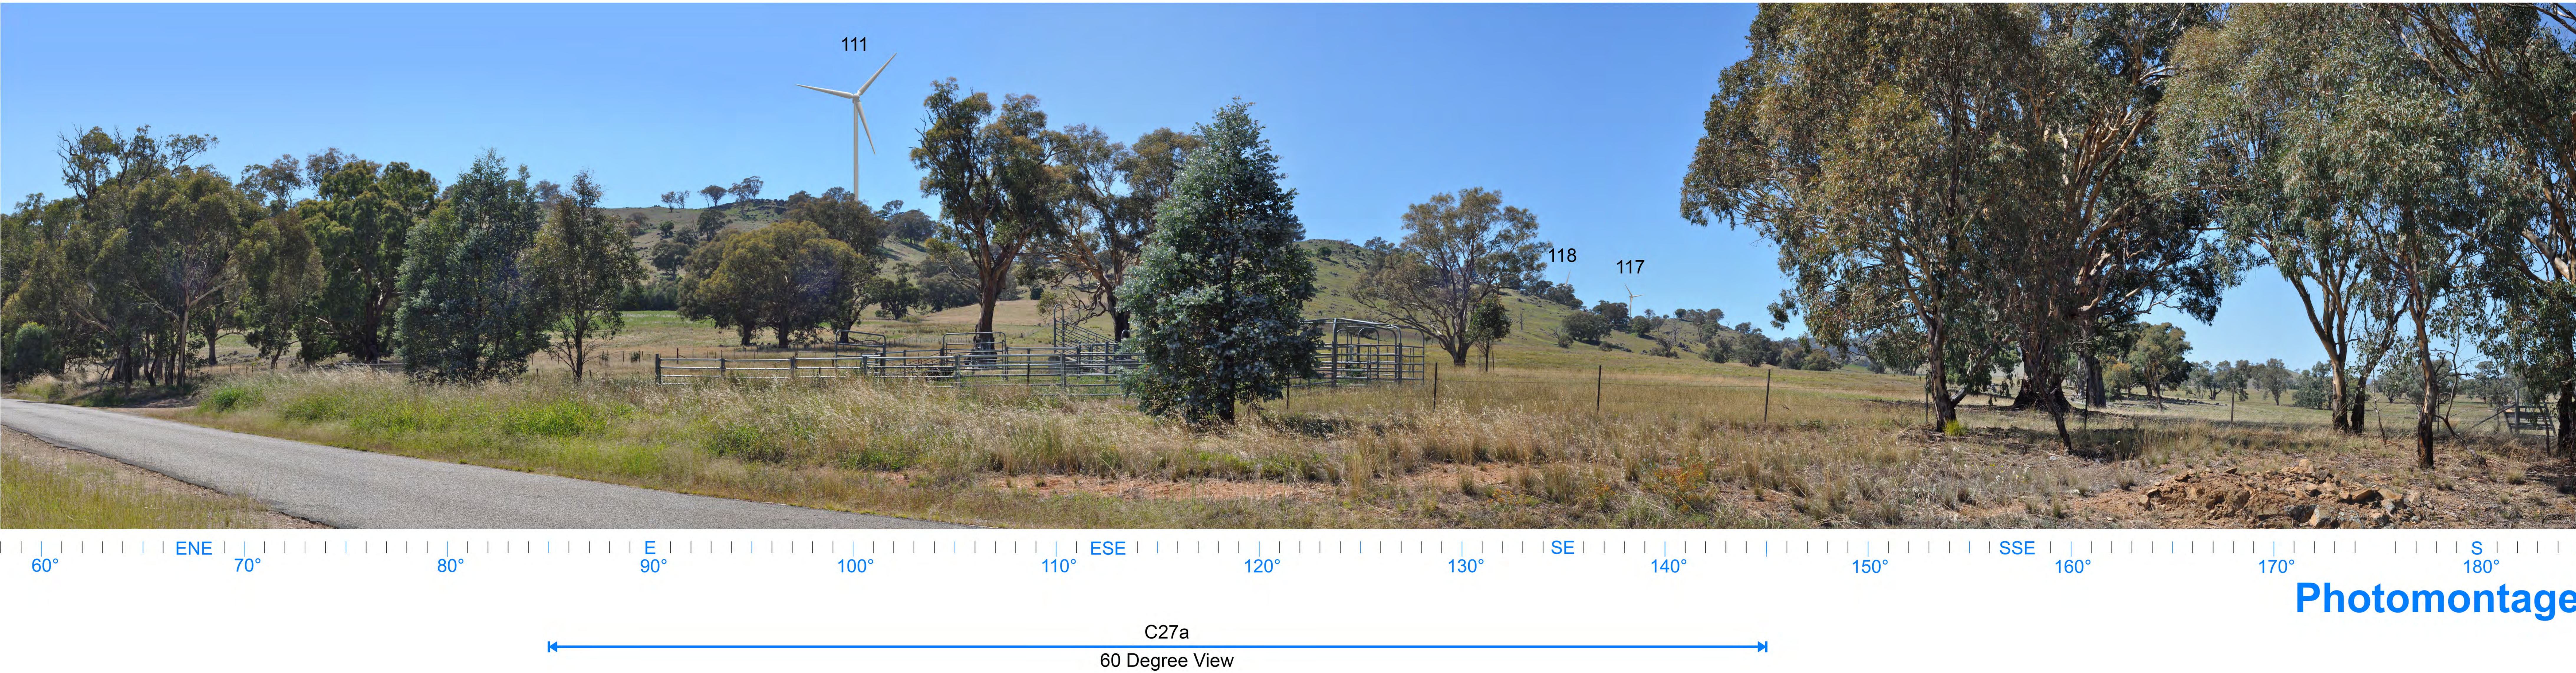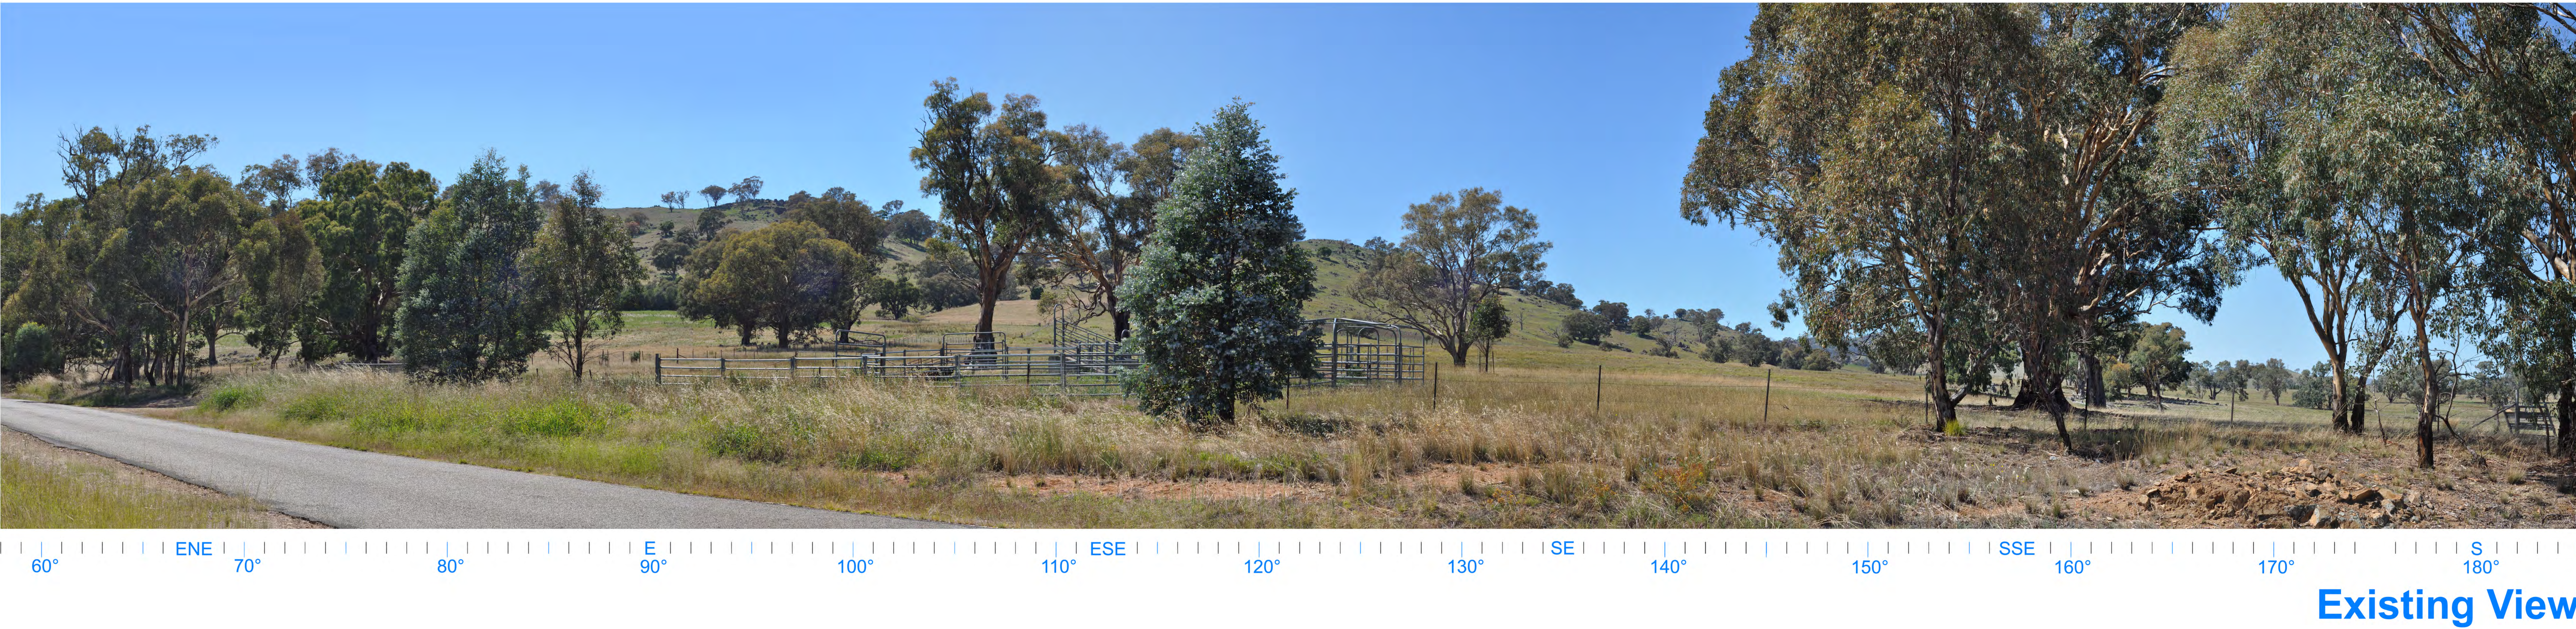


EPURON

YASS VALLEY WIND FARM

Legend

- Proposed viewpoint
- Proposed turbine
- Site perimeter
- Turbine buffer

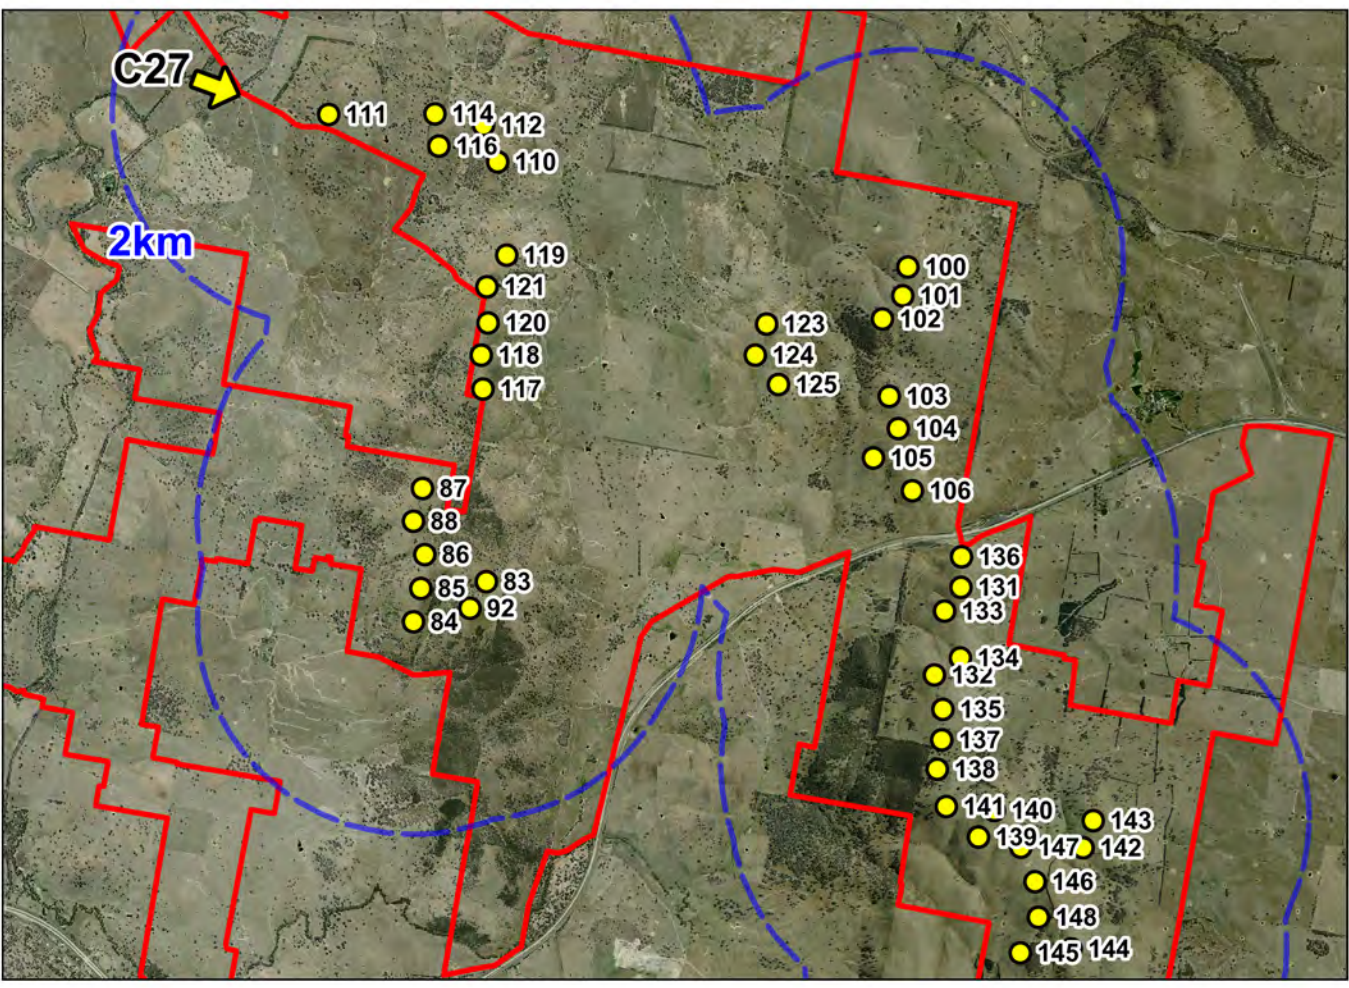


Viewpoint C27

Grid Datum: GDA94 Zone 55
Easting: 651493, Northing: 6154498

Start Bearing: 58°, End Bearing: 185°

Closest wind turbine: 111 (approx 100°)
Distance to closest wind turbine: 0.92km

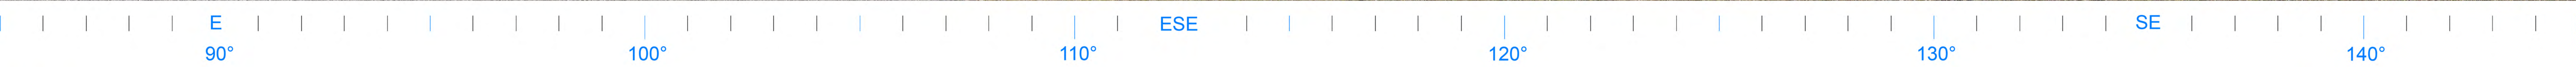

60 Degree View

Photomontage


This photomontage should be printed at size A0 and viewed at arm's length

EPURON

YASS VALLEY WIND FARM

Legend

- Proposed viewpoint
- Proposed turbine
- Site perimeter
- Turbine buffer

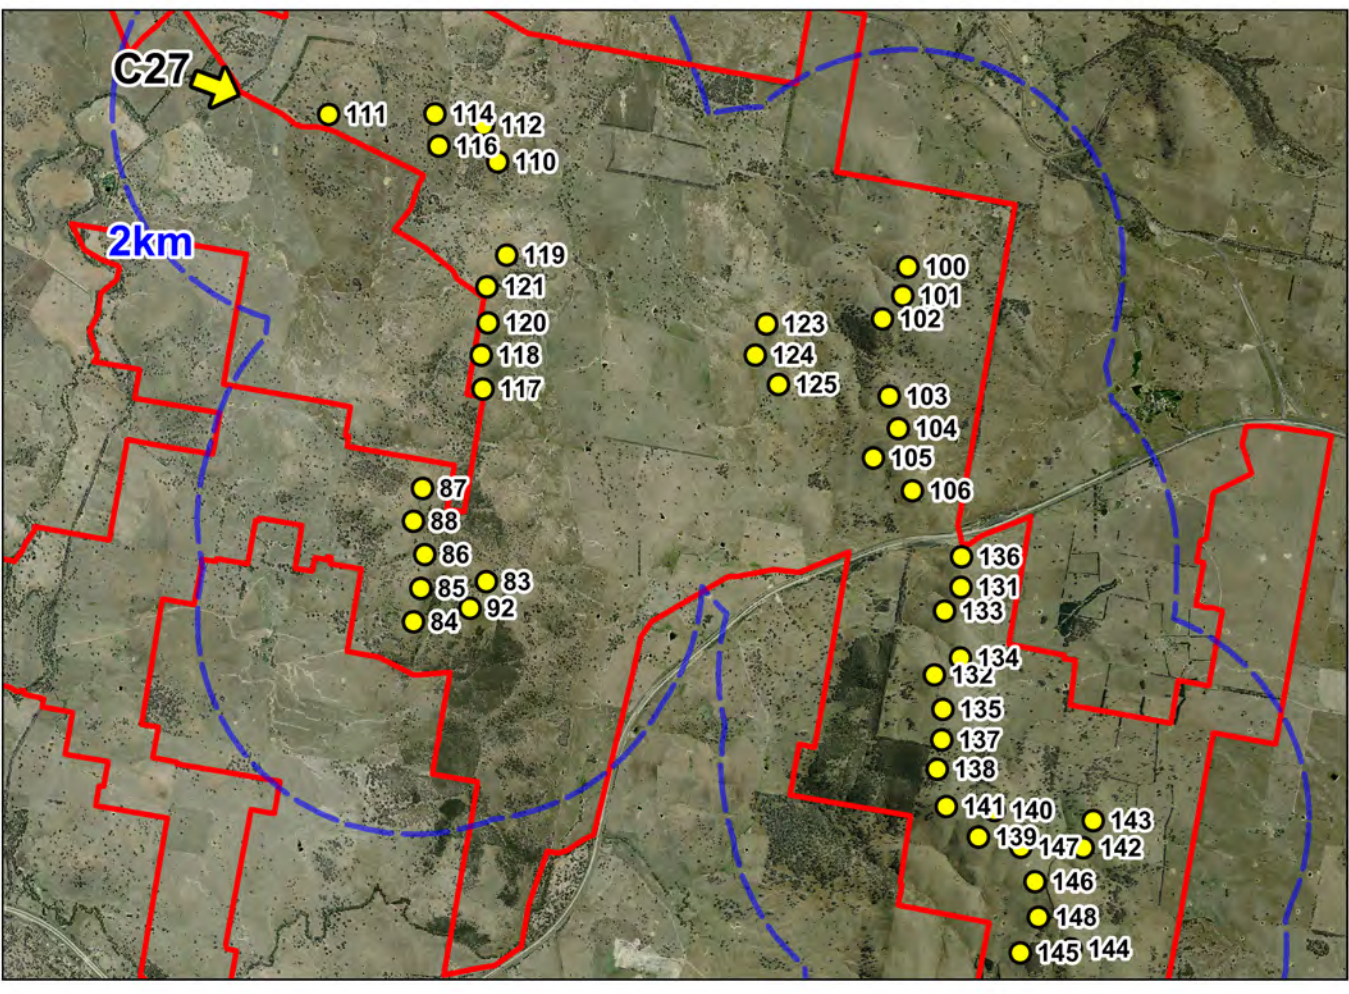

Viewpoint C27a


Grid Datum: GDA94 Zone 55
Easting: 651493, Northing: 6154498
Start Bearing: 85°, End Bearing: 145°
Closest wind turbine: 111 (approx. 100°)
Distance to closest wind turbine: 0.92km



Existing View



Photomontage

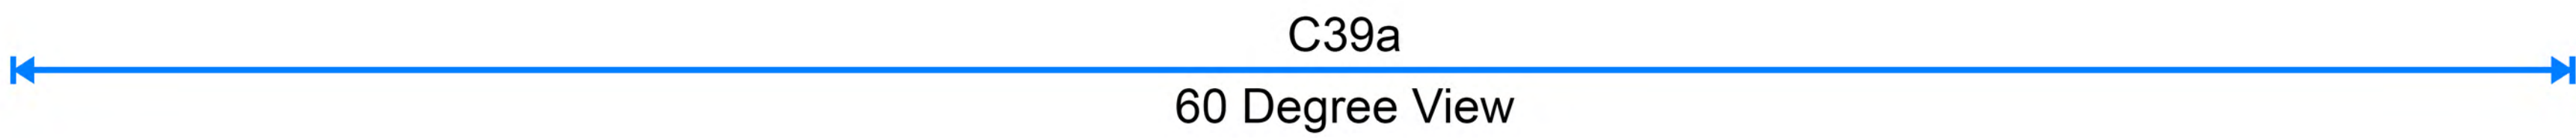


EPURON

YASS VALLEY WIND FARM

Legend

- Proposed viewpoint
- Proposed turbine
- Site perimeter
- Turbine buffer

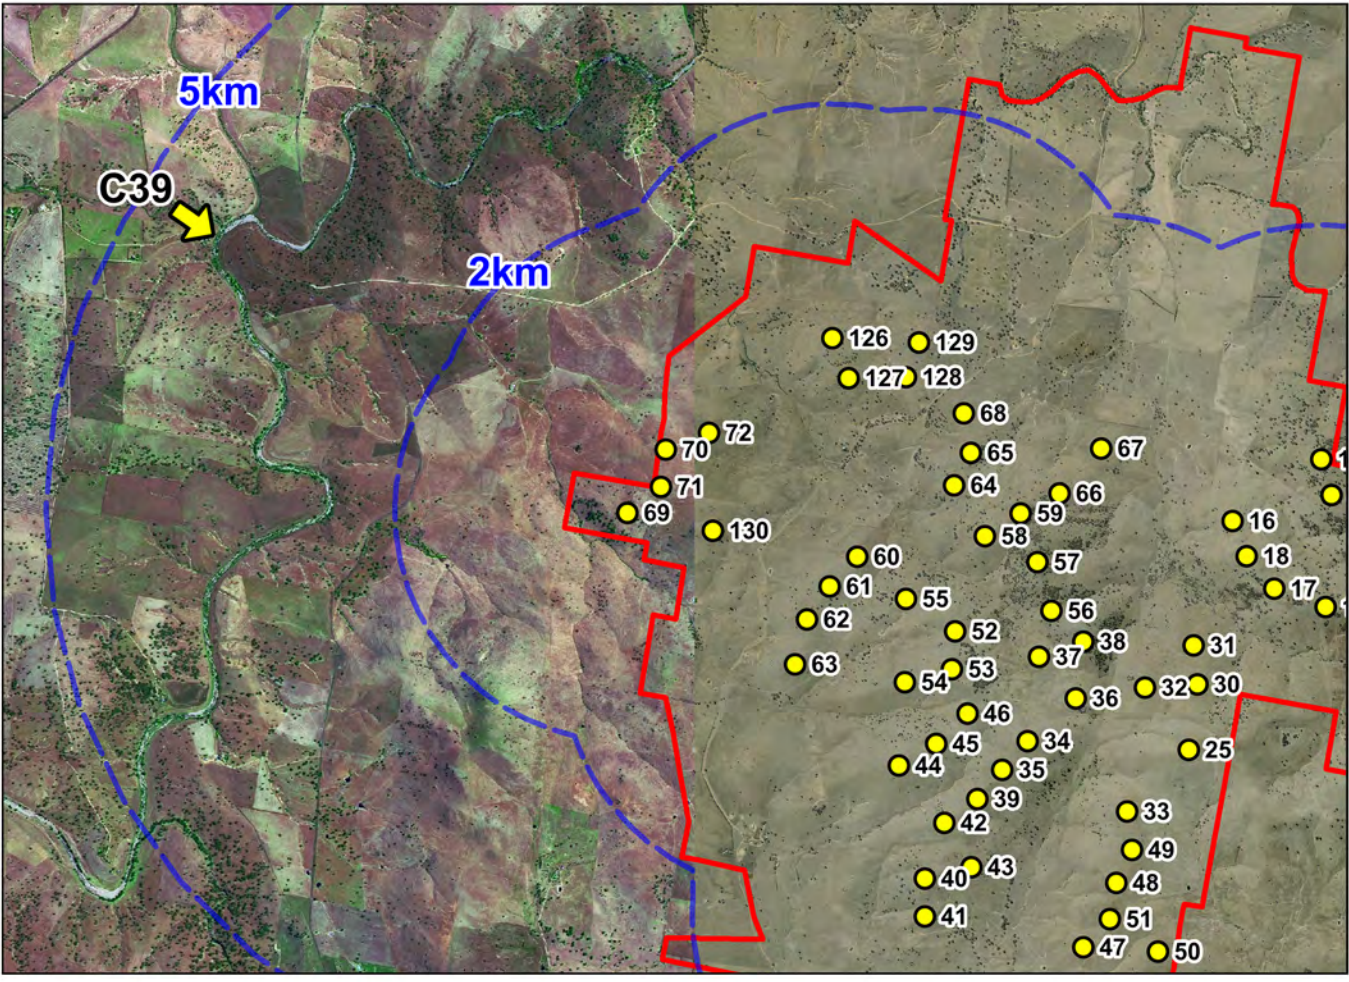

Viewpoint C39

Grid Datum: GDA94 Zone 55
Easting: 658623, Northing: 6154599
Start Bearing: 51°, End Bearing: 204°
Closest wind turbine: 69 (approx. 123°)
Distance to closest wind turbine: 4.38km



60 Degree View

Photomontage


This photomontage should be printed at size A0 and viewed at arm's length

EPURON

YASS VALLEY WIND FARM

Legend

- Proposed viewpoint
- Proposed turbine
- Site perimeter
- Turbine buffer

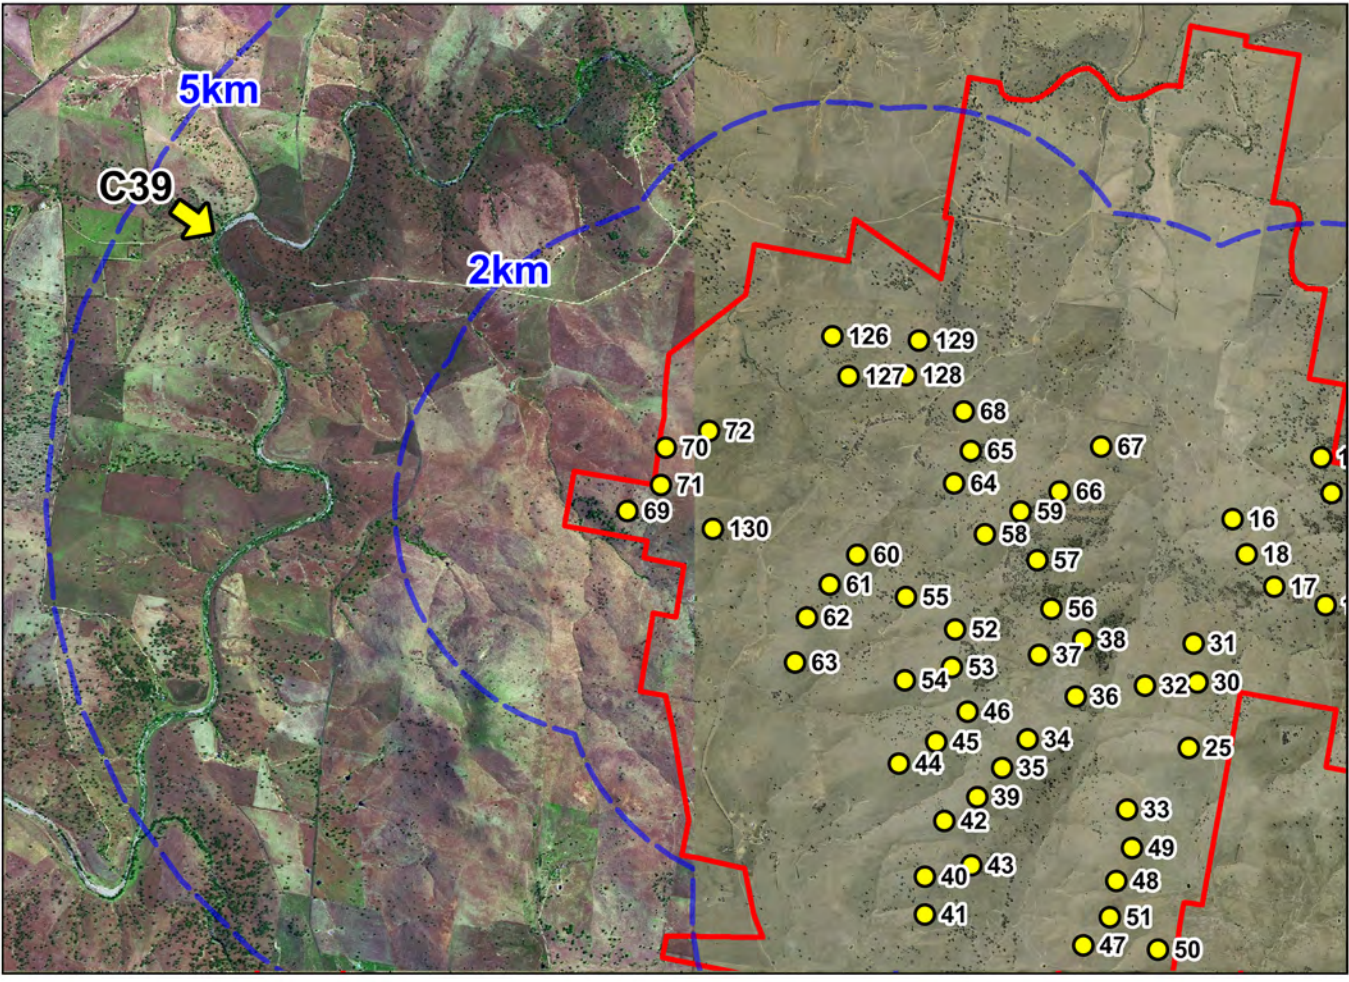

Viewpoint C39a

Grid Datum: GDA94 Zone 55
Easting: 658623, Northing: 6154599
Start Bearing: 85°, End Bearing: 145°
Closest wind turbine: 69 (approx. 123°)
Distance to closest wind turbine: 4.38km