




Existing View

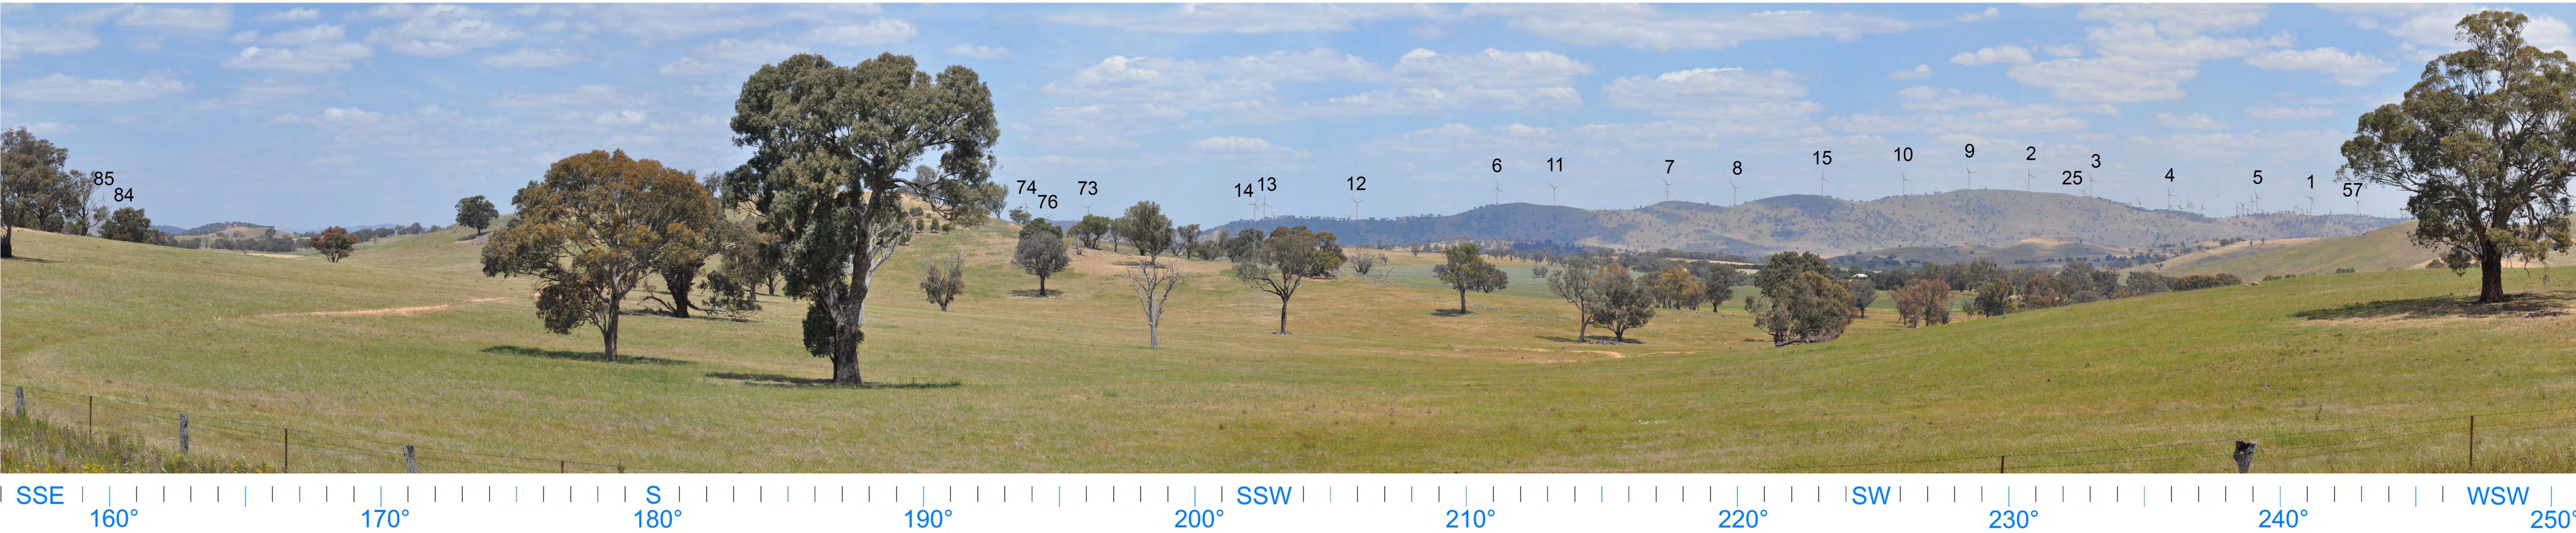

Photomontage




Note: Sky has been digitally altered to show the entire wind turbines in view

EPURON

YASS VALLEY WIND FARM

Legend

- Proposed viewpoint
- Proposed turbine
- Site perimeter
- Turbine buffer

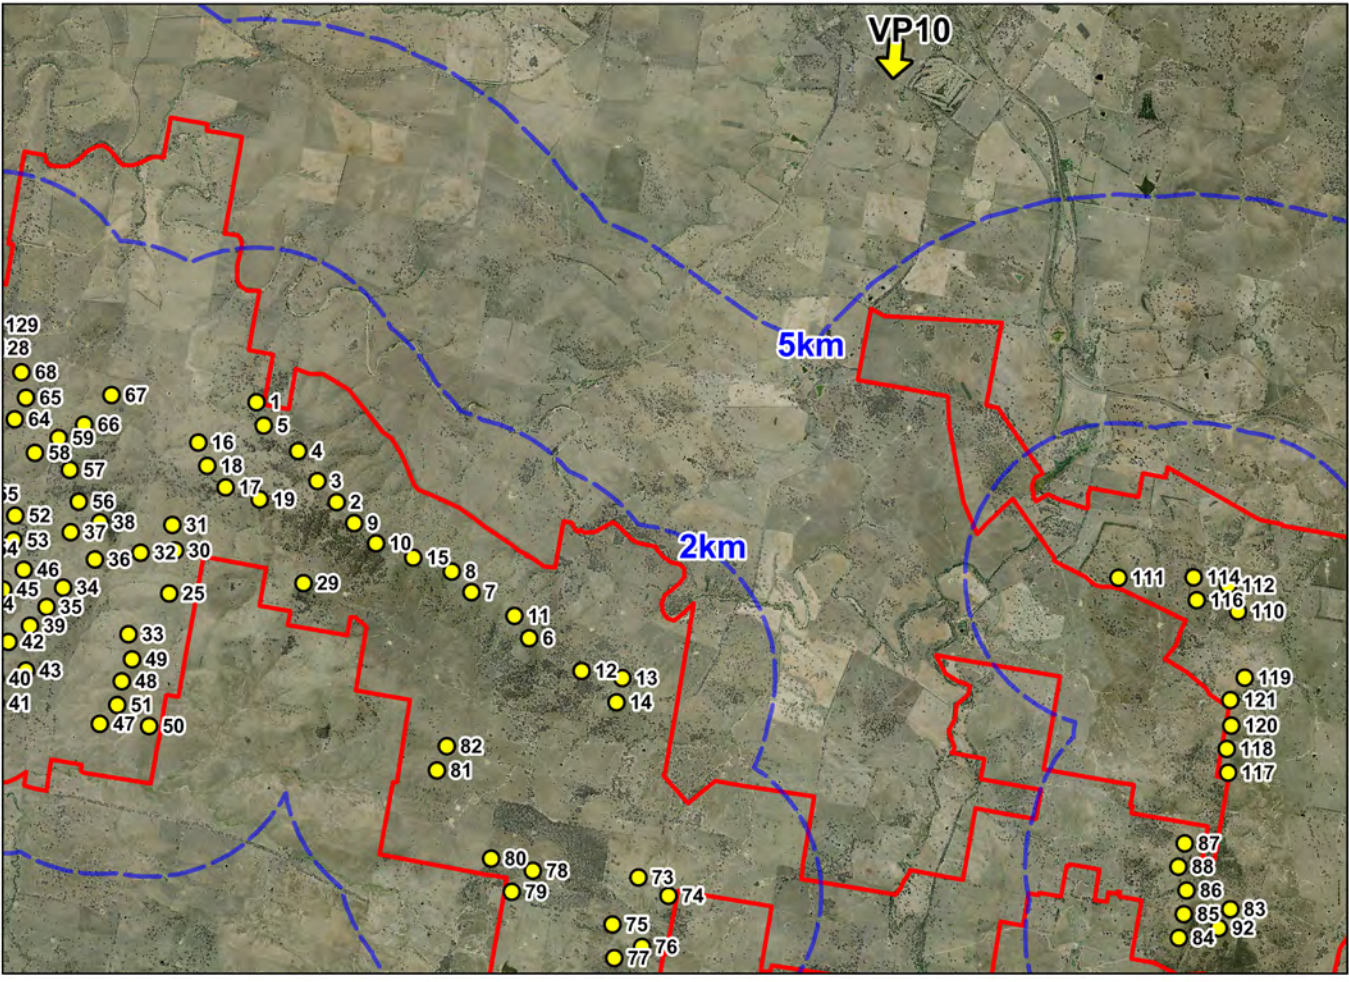

Viewpoint VP10

Grid Datum: GDA94 Zone 55
Easting: 649359, Northing: 6160940

Start Bearing: 156°, End Bearing: 251°

Closest wind turbine: 111 (approx. 154°)
Distance to closest wind turbine: 7.3km
Closest wind turbine in view: 13 (approx. 202°)
Distance to closest wind turbine in view: 8.66km



60 Degree View

Photomontage

Note: Sky has been digitally altered to show the entire wind turbines in view


This photomontage should be printed at size A0 and viewed at arm's length

EPURON

YASS VALLEY WIND FARM

Legend

- Proposed viewpoint
- Proposed turbine
- Site perimeter
- Turbine buffer

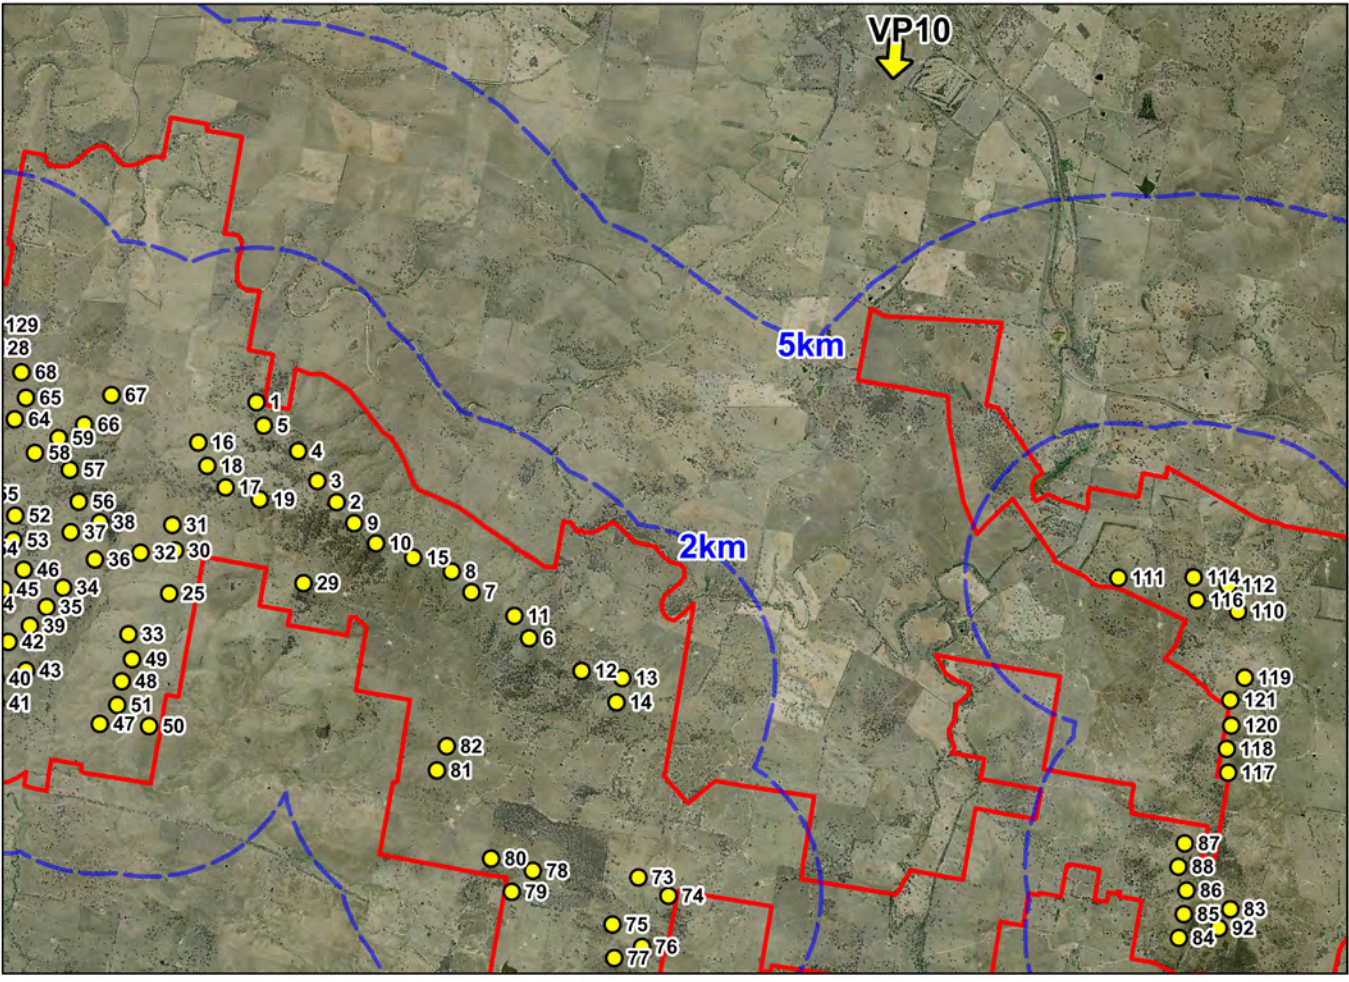

Viewpoint VP10a

Grid Datum: GDA94 Zone 55
Easting: 649359, Northing: 6160940

Start Bearing: 156°, End Bearing: 216°

Closest wind turbine: 111 (approx. 154°)
Distance to closest wind turbine: 7.3km
Closest wind turbine in view: 13 (approx. 202°)
Distance to closest wind turbine in view: 8.66km



60 Degree View

Photomontage

Note: Sky has been digitally altered to show the entire wind turbines in view


This photomontage should be printed at size A0 and viewed at arm's length

EPURON

YASS VALLEY WIND FARM

Legend

- Proposed viewpoint
- Proposed turbine
- Site perimeter
- Turbine buffer

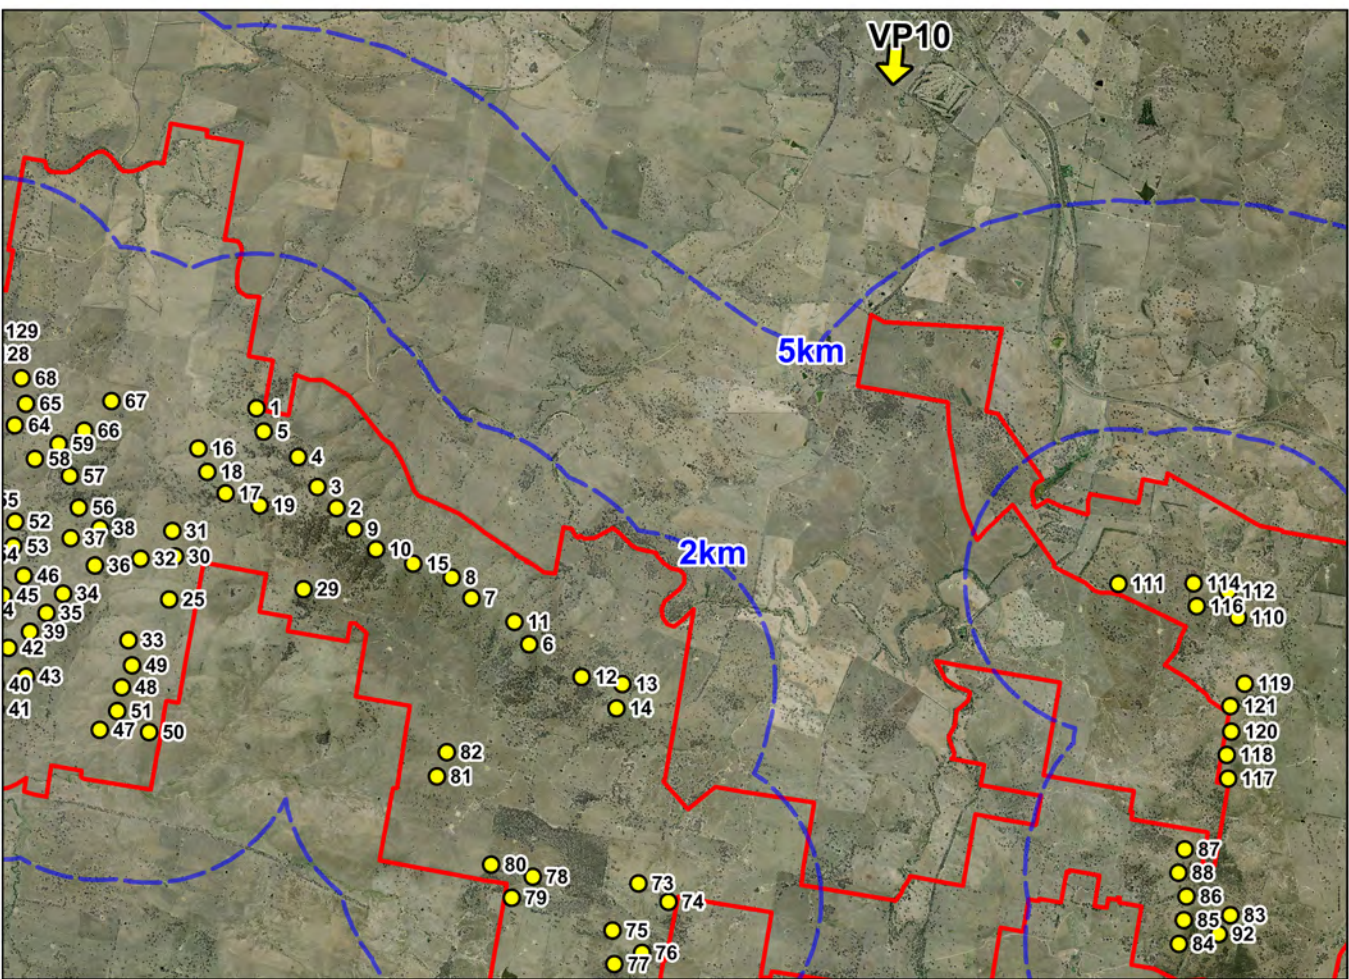

Viewpoint VP10b


Grid Datum: GDA94 Zone 55
Easting: 649359, Northing: 6160940

Start Bearing: 191°, End Bearing: 251°

Closest wind turbine: 111 (approx. 154°)
Distance to closest wind turbine: 7.3km
Closest wind turbine in view: 13 (approx. 202°)
Distance to closest wind turbine in view: 8.66km



Existing View

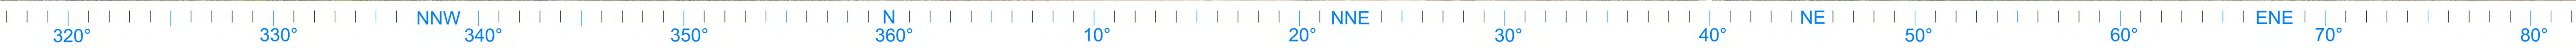

Photomontage




EPURON

YASS VALLEY WIND FARM

Legend

- Proposed viewpoint
- Proposed turbine
- Site perimeter
- Turbine buffer

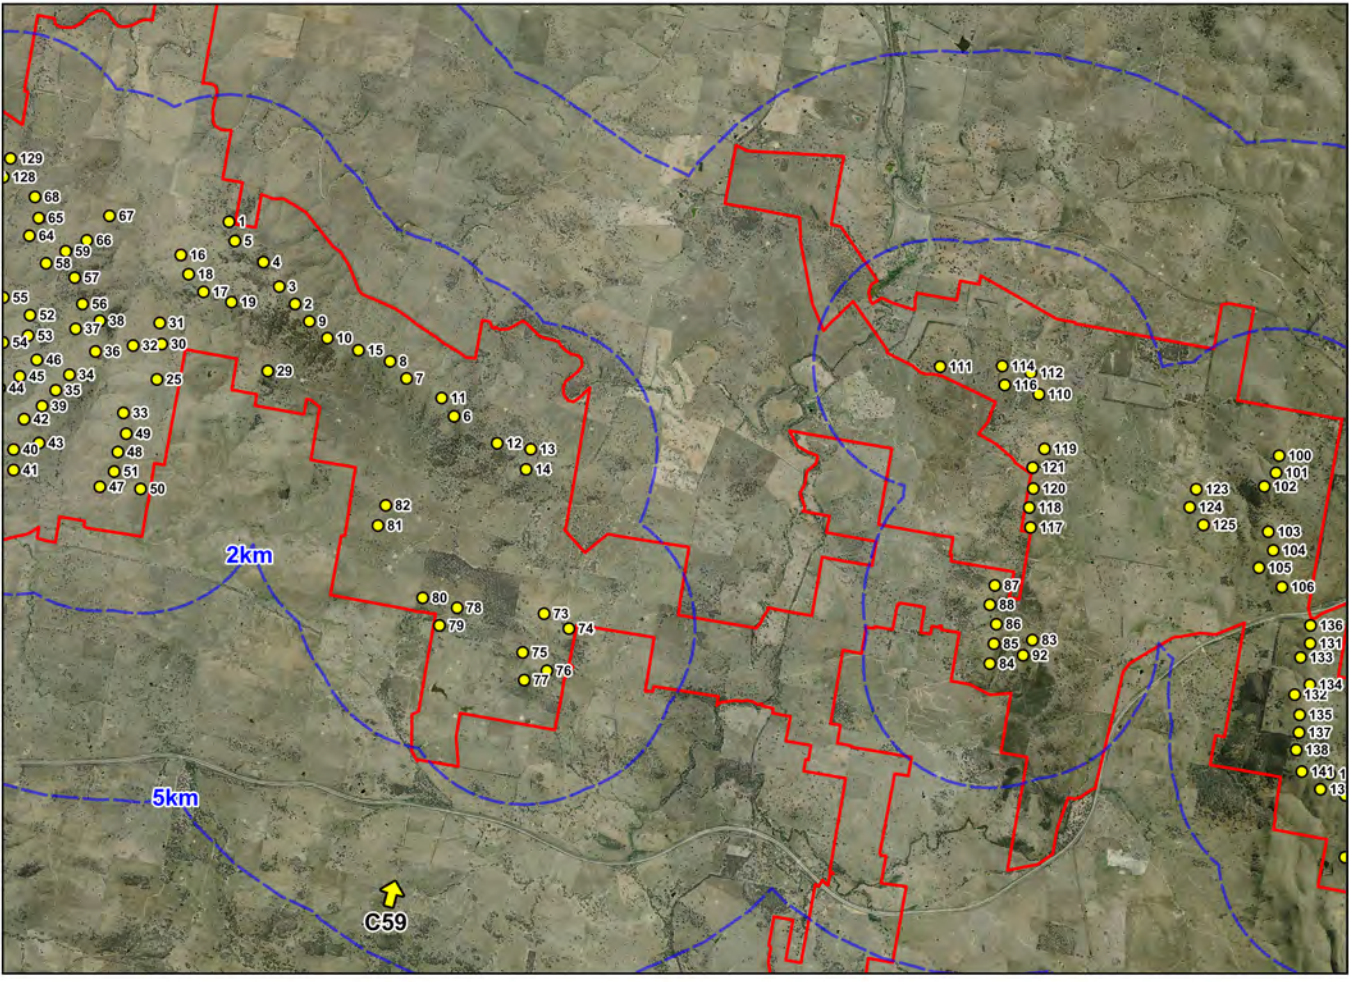

Viewpoint C59

Grid Datum: GDA94 Zone 55
Easting: 643793, Northing: 6146157
Start Bearing: 316.5°, End Bearing: 82.5°
Closest wind turbine: 77 (approx. 31°)
Distance to closest wind turbine: 3.78km



60 Degree View

Photomontage


This photomontage should be printed at size A0 and viewed at arm’s length

EPURON

YASS VALLEY WIND FARM

Legend

- Proposed viewpoint
- Proposed turbine
- Site perimeter
- Turbine buffer

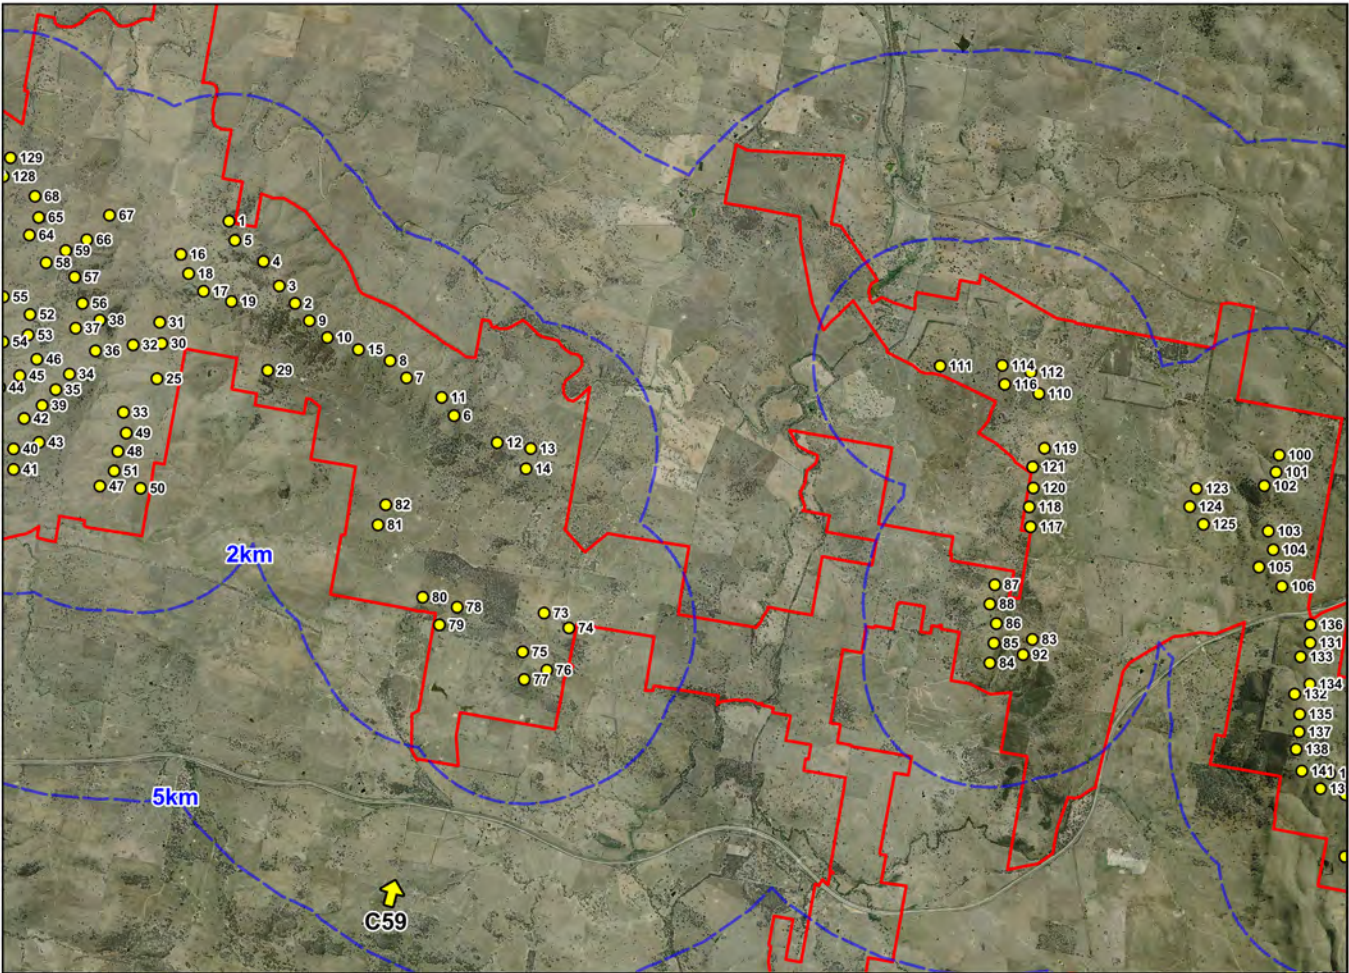

Viewpoint C59a

Grid Datum: GDA94 Zone 55
Easting: 643793, Northing: 6146157

Start Bearing: 316.5°, End Bearing: 16.5°

Closest wind turbine: 77 (approx. 31°)
Distance to closest wind turbine: 3.78km
Closest wind turbine in view: 80 (approx. 4°)
Distance to closest wind turbine in view: 4.52km



60 Degree View

Photomontage


This photomontage should be printed at size A0 and viewed at arm's length

EPURON

YASS VALLEY WIND FARM

Legend

- Proposed viewpoint
- Proposed turbine
- Site perimeter
- Turbine buffer

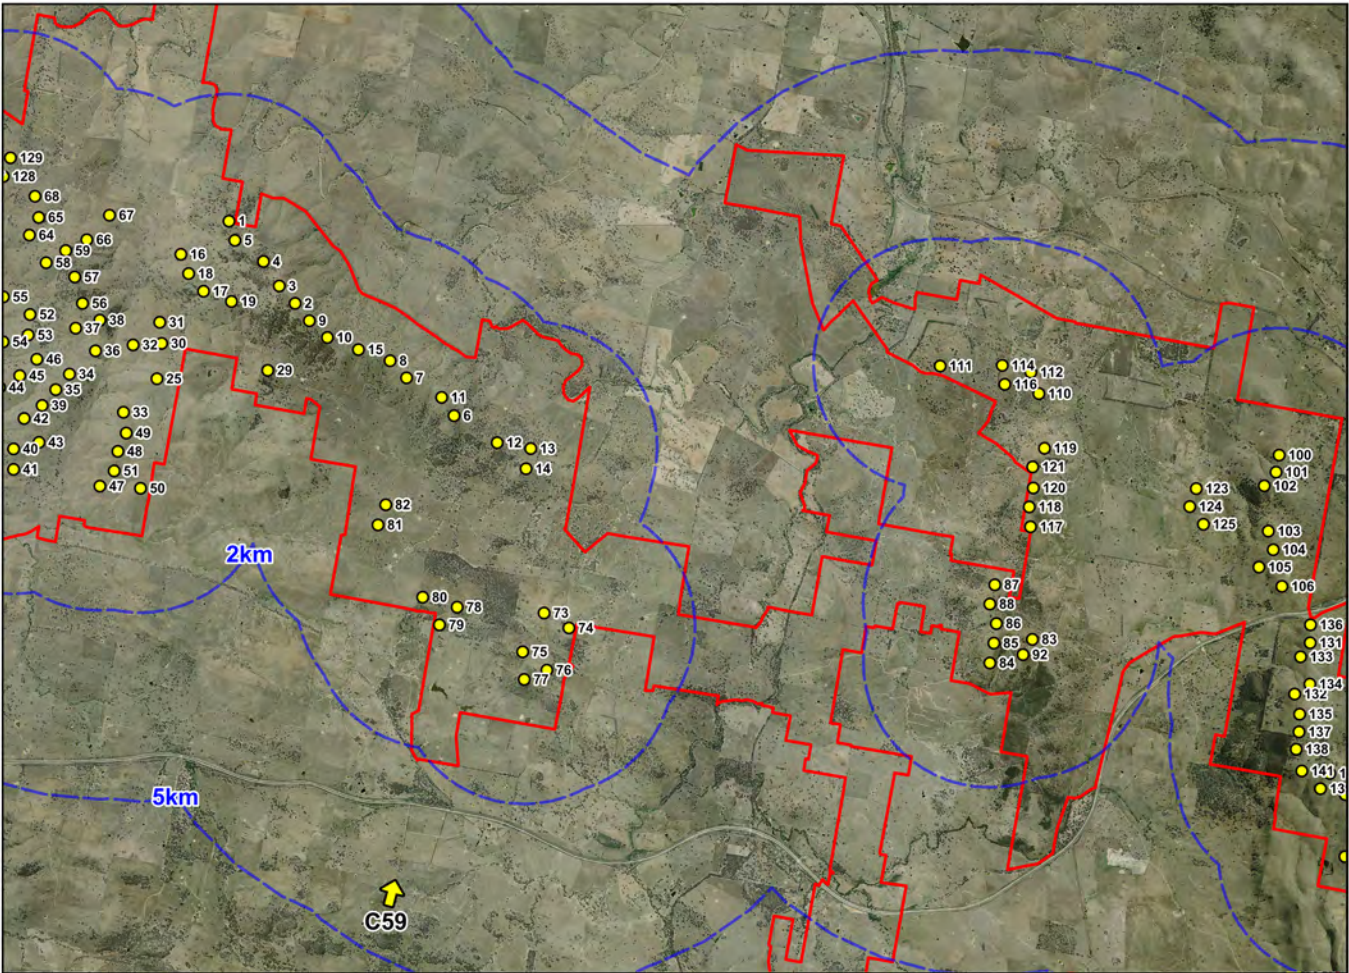

Viewpoint C59b

Grid Datum: GDA94 Zone 55
Easting: 643793, Northing: 6146157
Start Bearing: 22.5°, End Bearing: 82.5°
Closest wind turbine: 77 (approx. 31°)
Distance to closest wind turbine: 3.78km