




Existing View



Photomontage

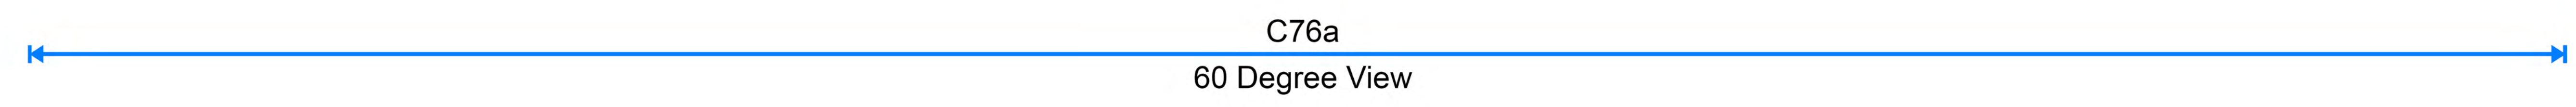


EPURON

YASS VALLEY WIND FARM

Legend

- Proposed viewpoint
- Proposed turbine
- Site perimeter
- Turbine buffer

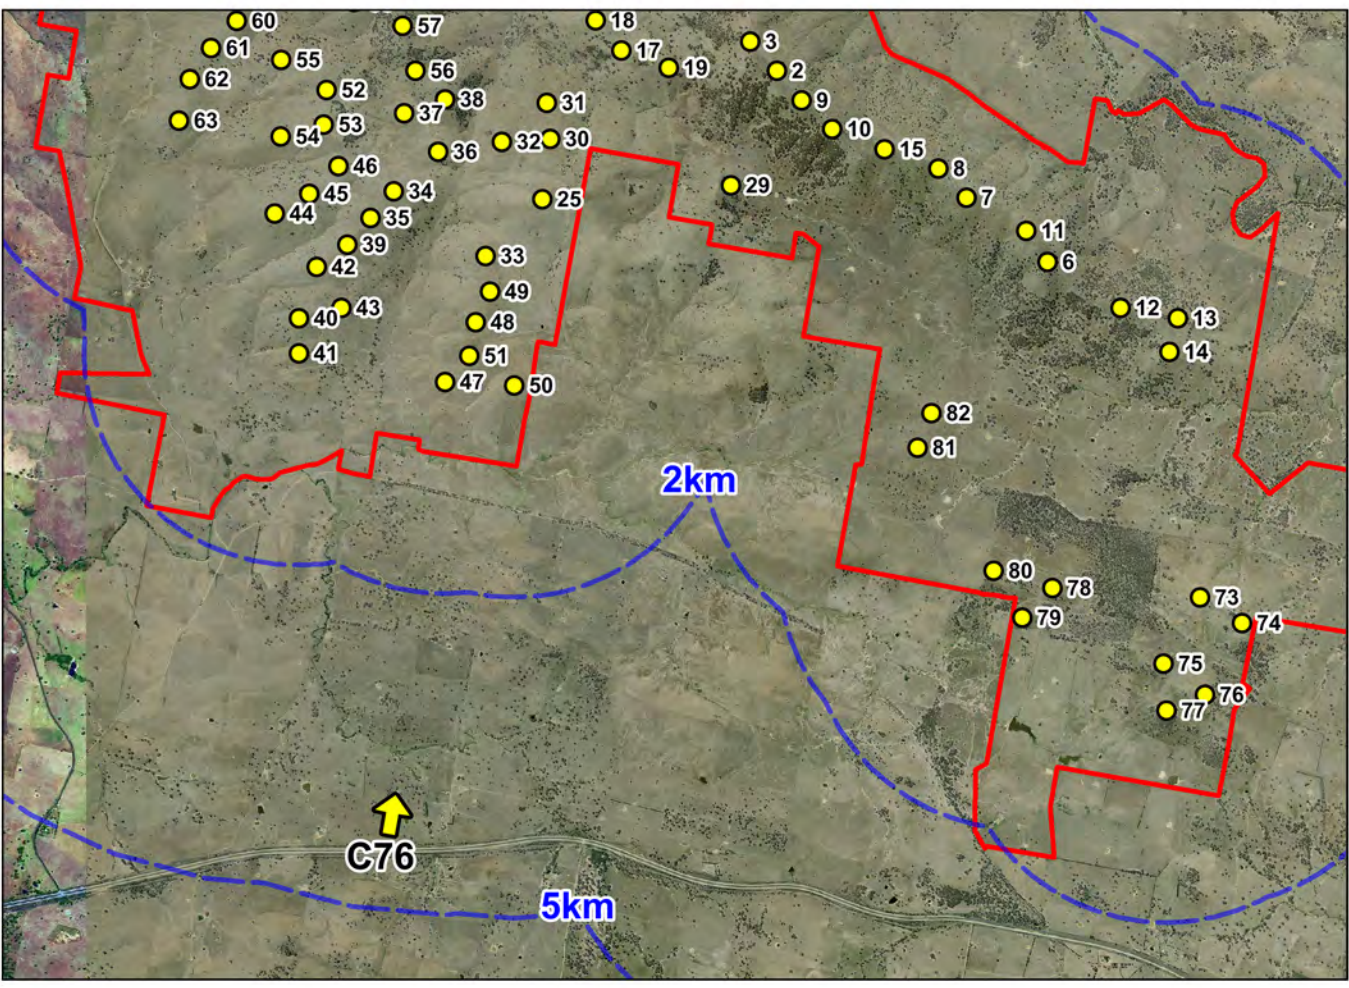

Viewpoint C76

Grid Datum: GDA94 Zone 55
Easting: 638677, Northing: 6148586
Start Bearing: 328.5°, End Bearing: 68.5°
Closest wind turbine: 47 (approx. 6°)
Distance to closest wind turbine: 3.87km
Closest wind turbine in view: 50 (approx. 15°)
Distance to closest wind turbine in view: 3.96km



60 Degree View

Photomontage


This photomontage should be printed at size A0 and viewed at arm’s length

EPURON

YASS VALLEY WIND FARM

Legend

- Proposed viewpoint
- Proposed turbine
- Site perimeter
- Turbine buffer

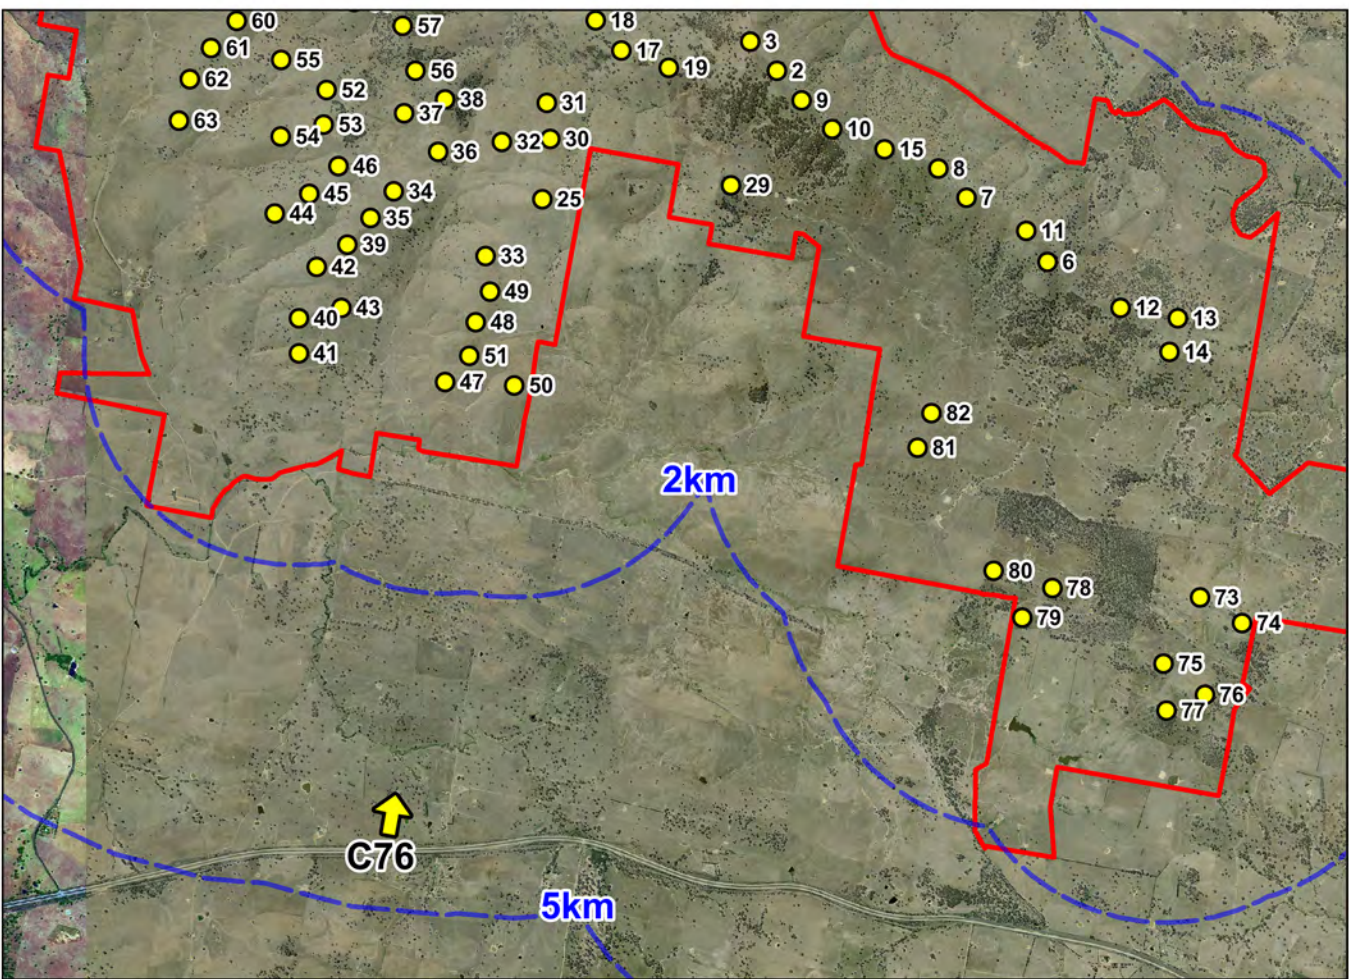


Viewpoint C76a

Grid Datum: GDA94 Zone 55
Easting: 638677, Northing: 6148586

Start Bearing: 340°, End Bearing: 40°

Closest wind turbine: 47 (approx. 6°)
Distance to closest wind turbine: 3.87km
Closest wind turbine in view: 50 (approx. 15°)
Distance to closest wind turbine in view: 3.96km

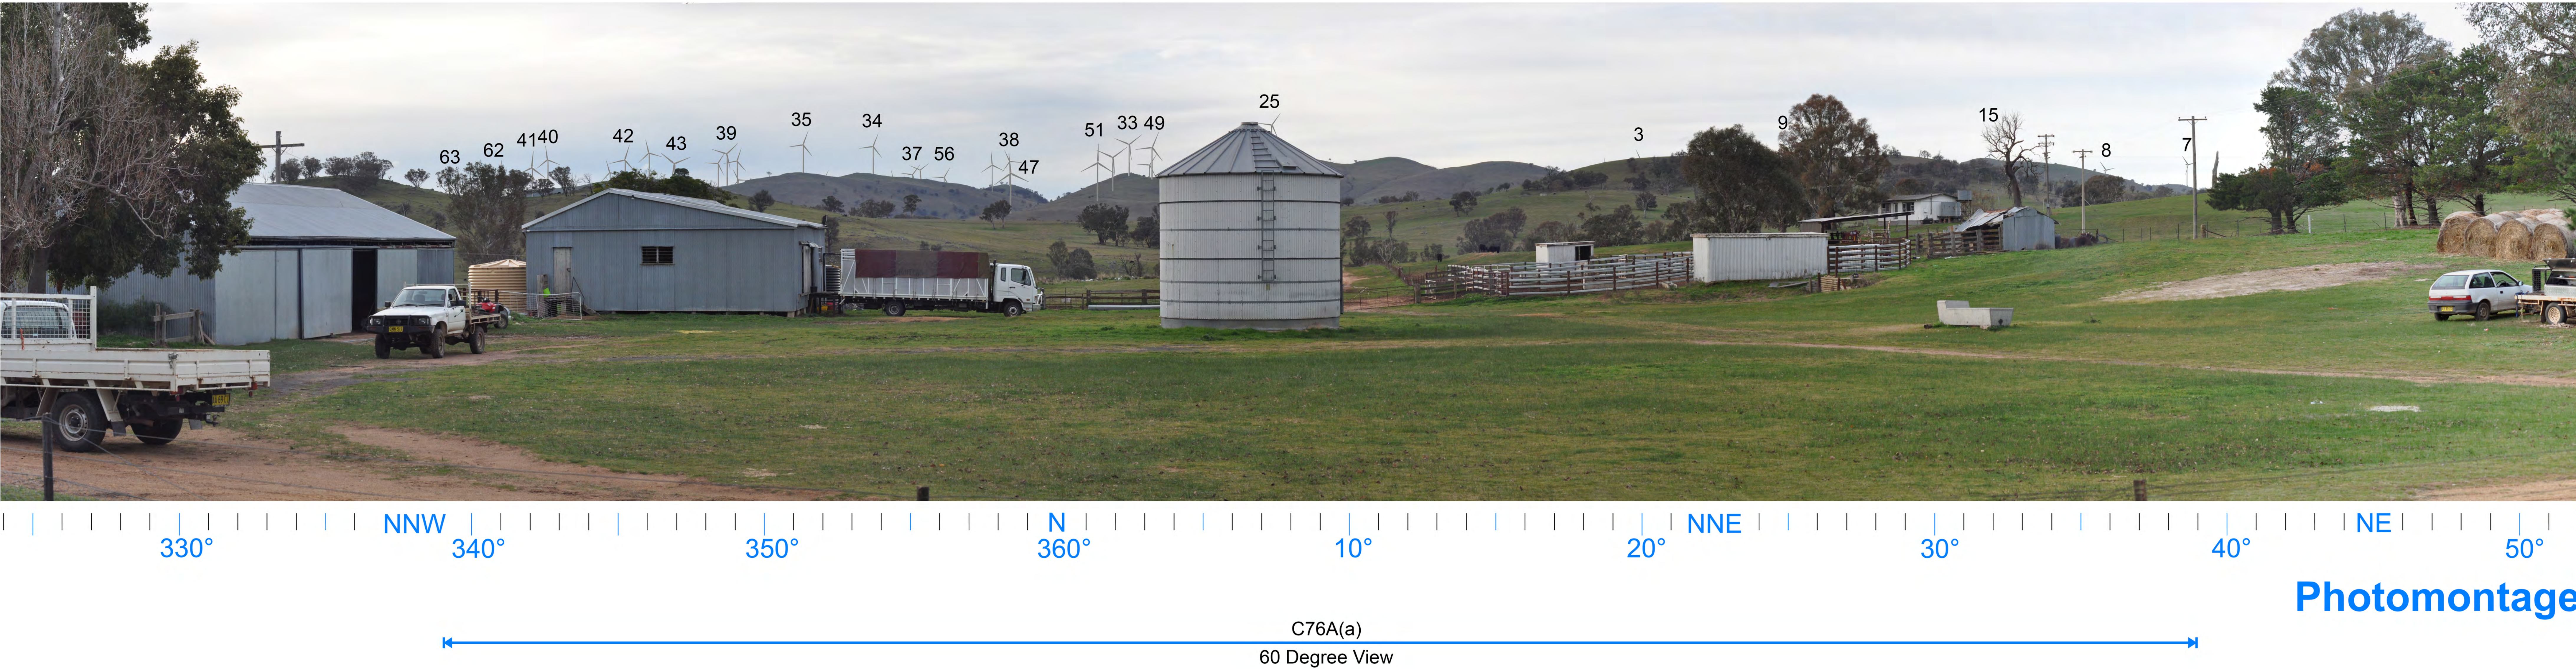


EPURON

YASS VALLEY WIND FARM

Legend

- Proposed viewpoint
- Proposed turbine
- Site perimeter
- Turbine buffer

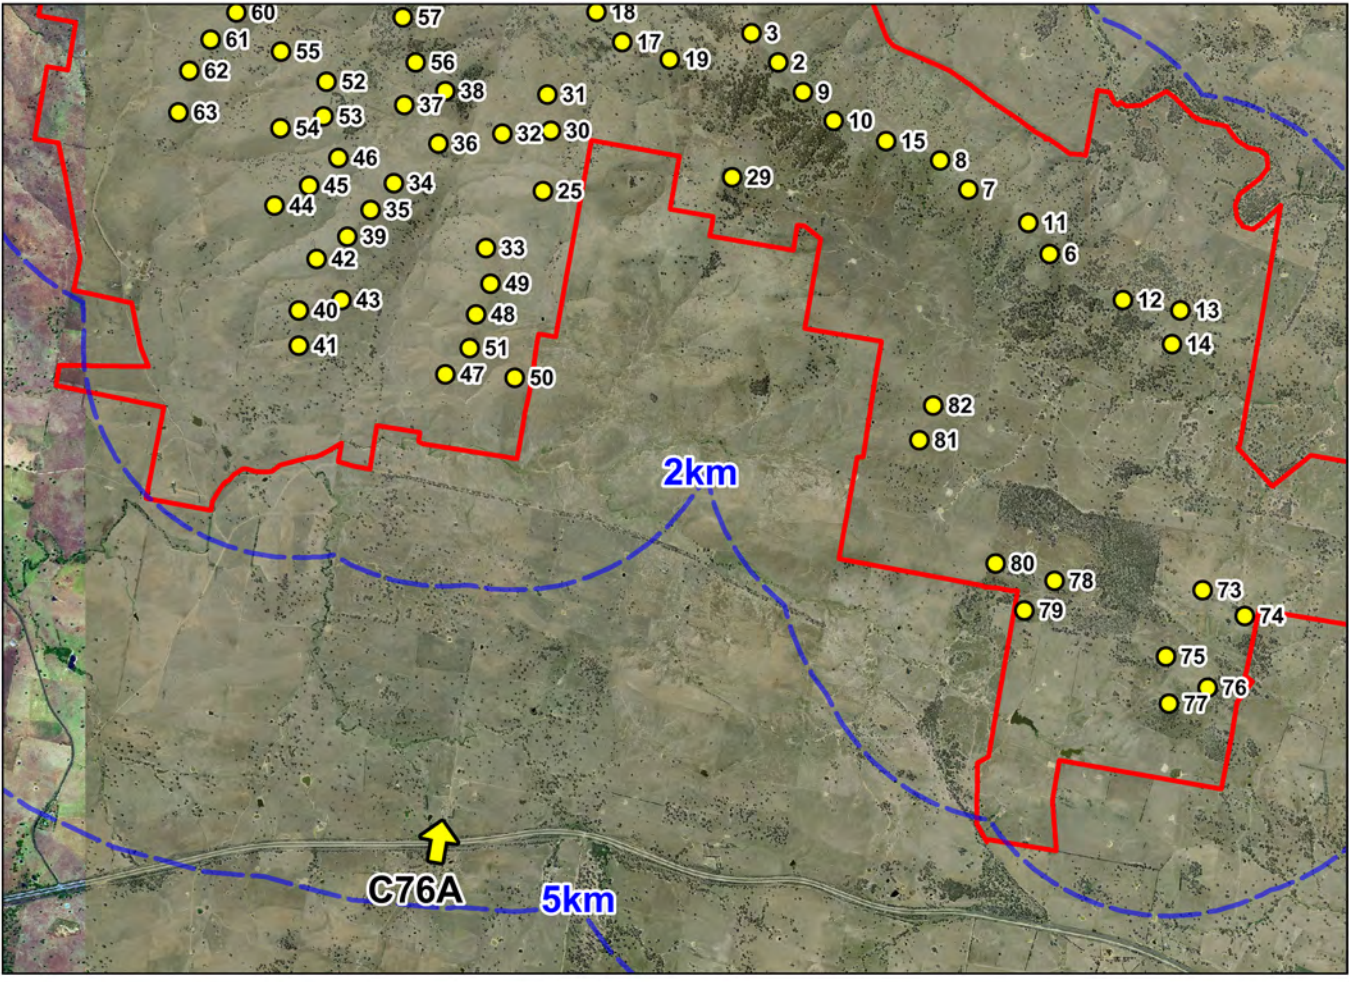

Viewpoint C76A

Grid Datum: GDA94 Zone 55
Easting: 639082, Northing: 6148262
Start Bearing: 324°, End Bearing: 52°
Closest wind turbine: 47 (approx. 359°)
Distance to closest wind turbine: 4.15km



60 Degree View

Photomontage


This photomontage should be printed at size A0 and viewed at arm's length

EPURON

YASS VALLEY WIND FARM

Legend

- Proposed viewpoint
- Proposed turbine
- Site perimeter
- Turbine buffer

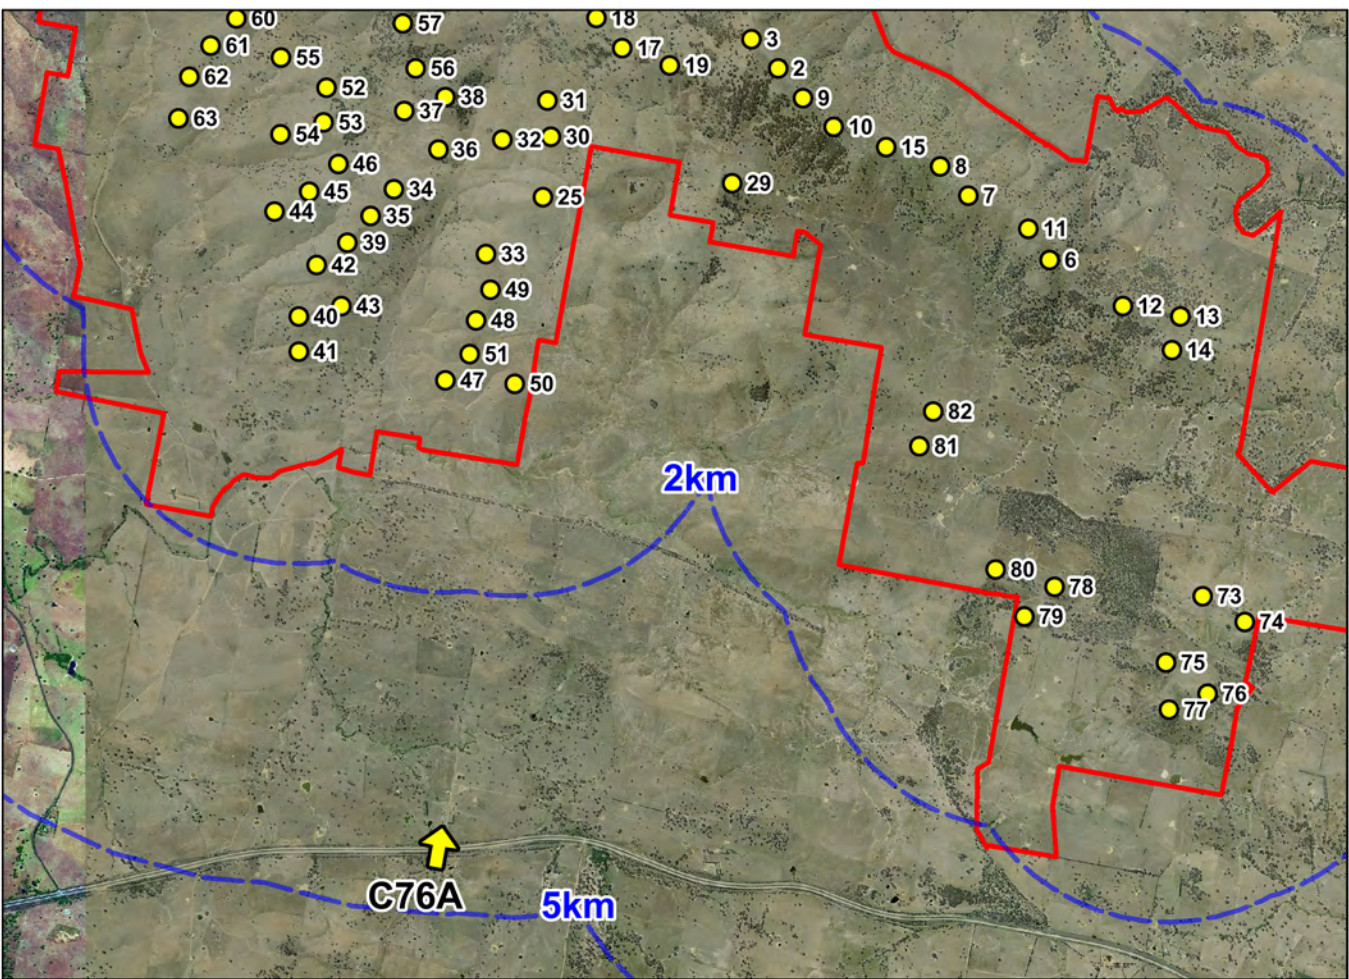


Viewpoint C76A(a)

Grid Datum: GDA94 Zone 55
Easting: 639082, Northing: 6148262

Start Bearing: 339°, End Bearing: 39°

Closest wind turbine: 47 (approx. 359°)
Distance to closest wind turbine: 4.15km

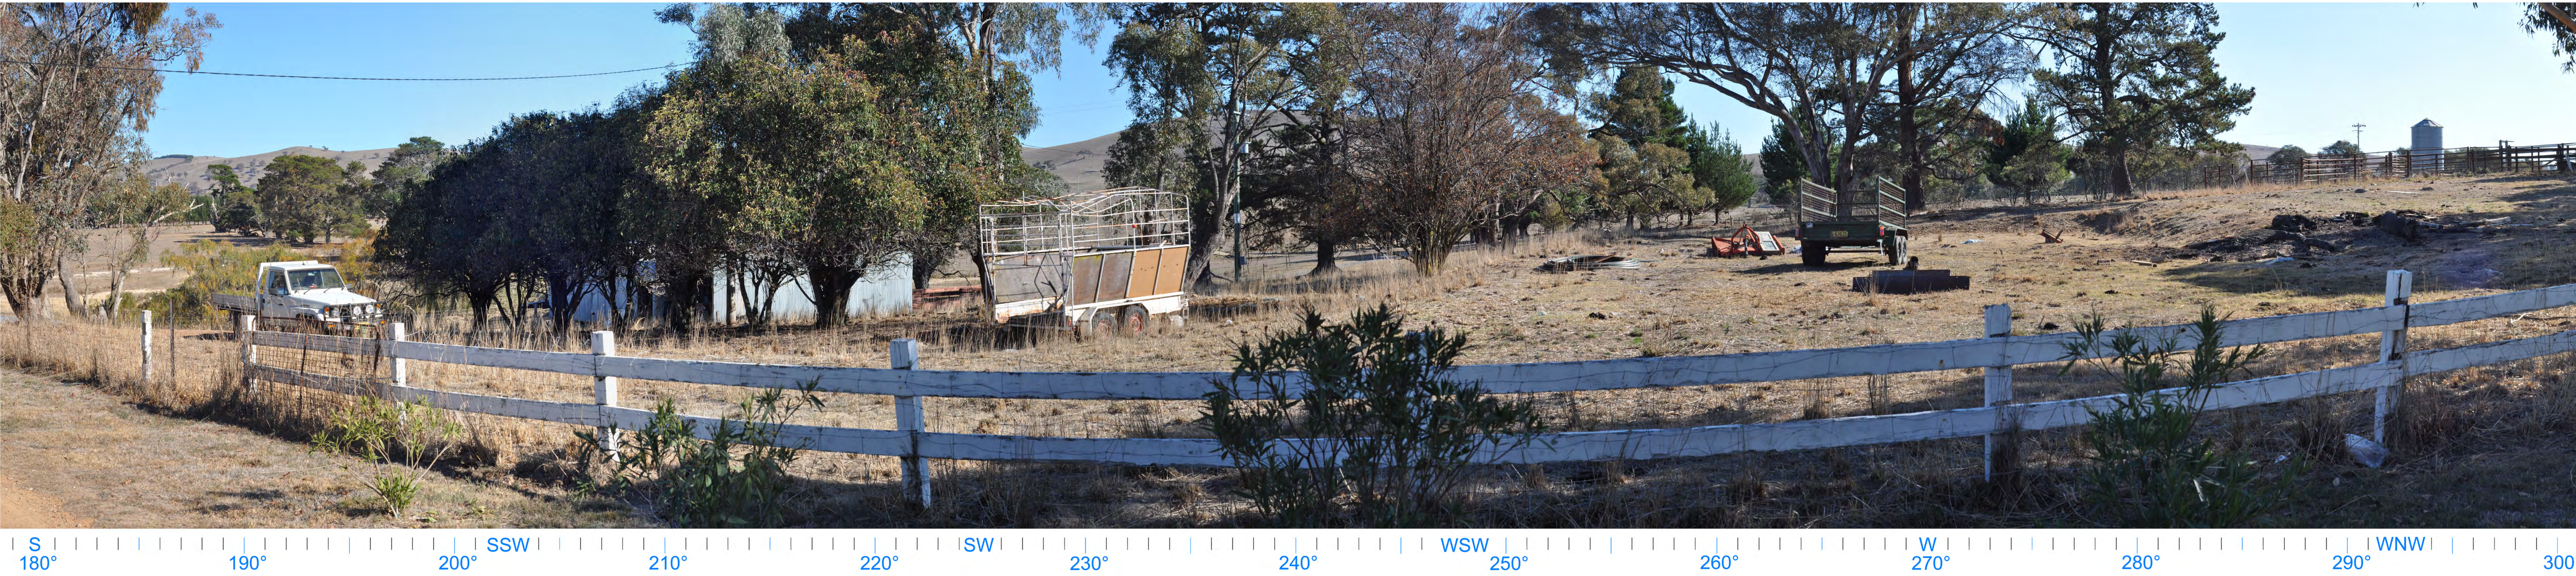

Existing View



Photomontage

← G14a 60 Degree View →


← G14b 60 Degree View →

EPURON

YASS VALLEY WIND FARM


Legend

- Proposed viewpoint
- Proposed turbine
- Site perimeter
- Turbine buffer

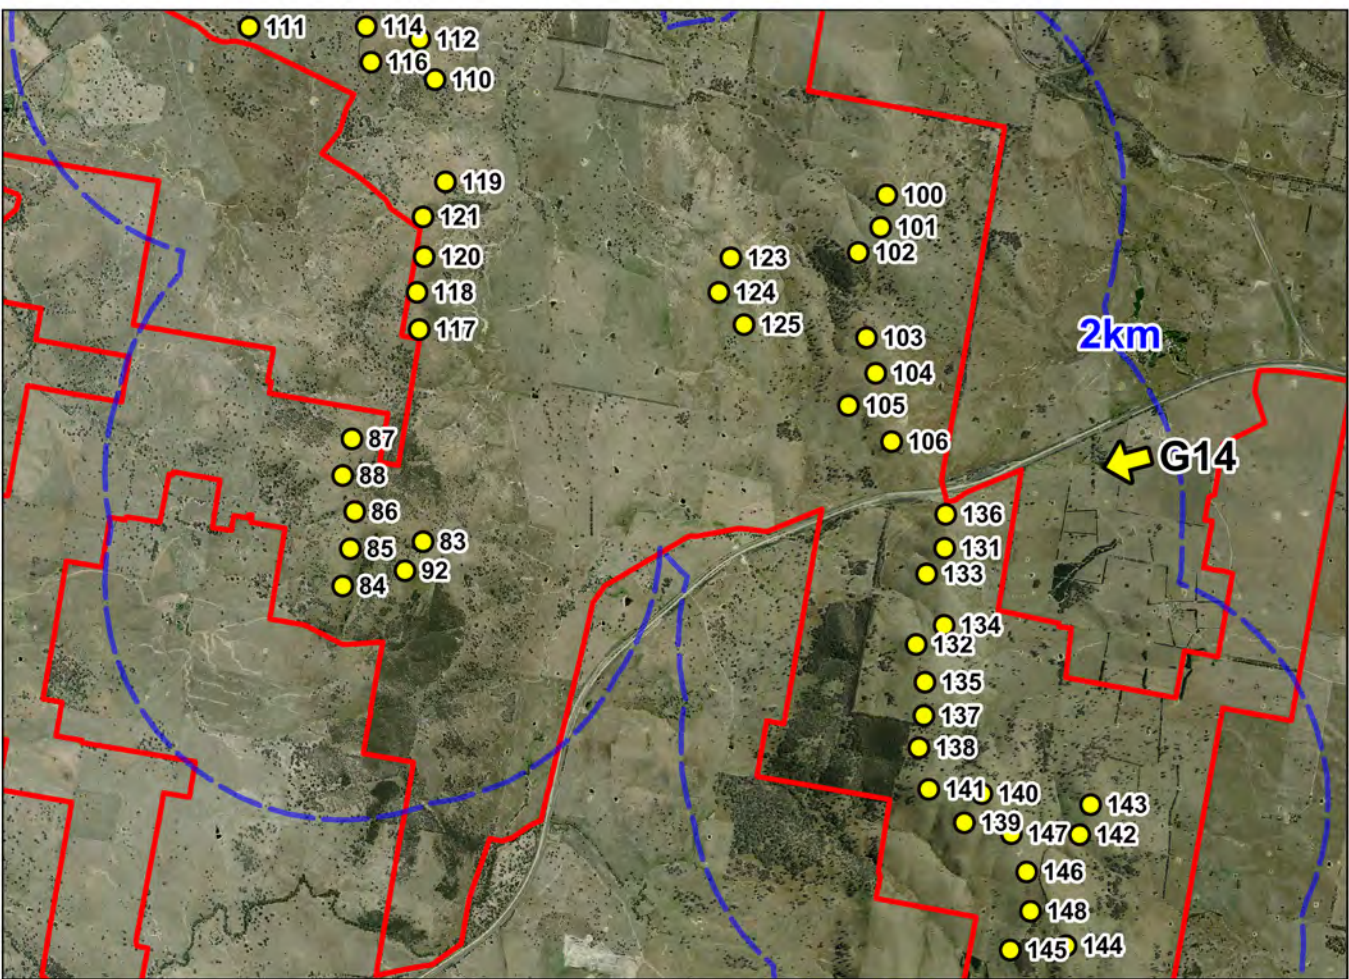

Viewpoint G14

Grid Datum: GDA94 Zone 55
Easting: 659586, Northing: 6150697
Start Bearing: 178.5°, End Bearing: 301°
Closest wind turbine: 136 (approx. 249°)
Distance to closest wind turbine: 1.41km

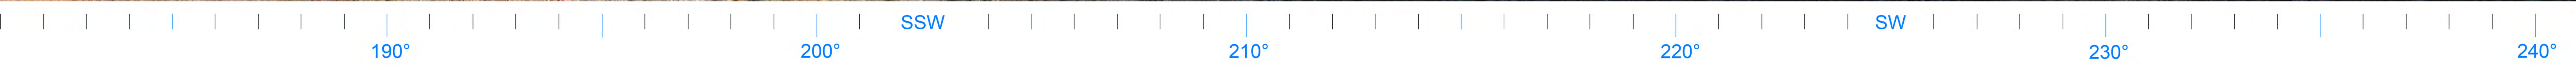

60 Degree View

Photomontage


This photomontage should be printed at size A0 and viewed at arm's length

EPURON

YASS VALLEY WIND FARM

Legend

- Proposed viewpoint
- Proposed turbine
- Site perimeter
- Turbine buffer

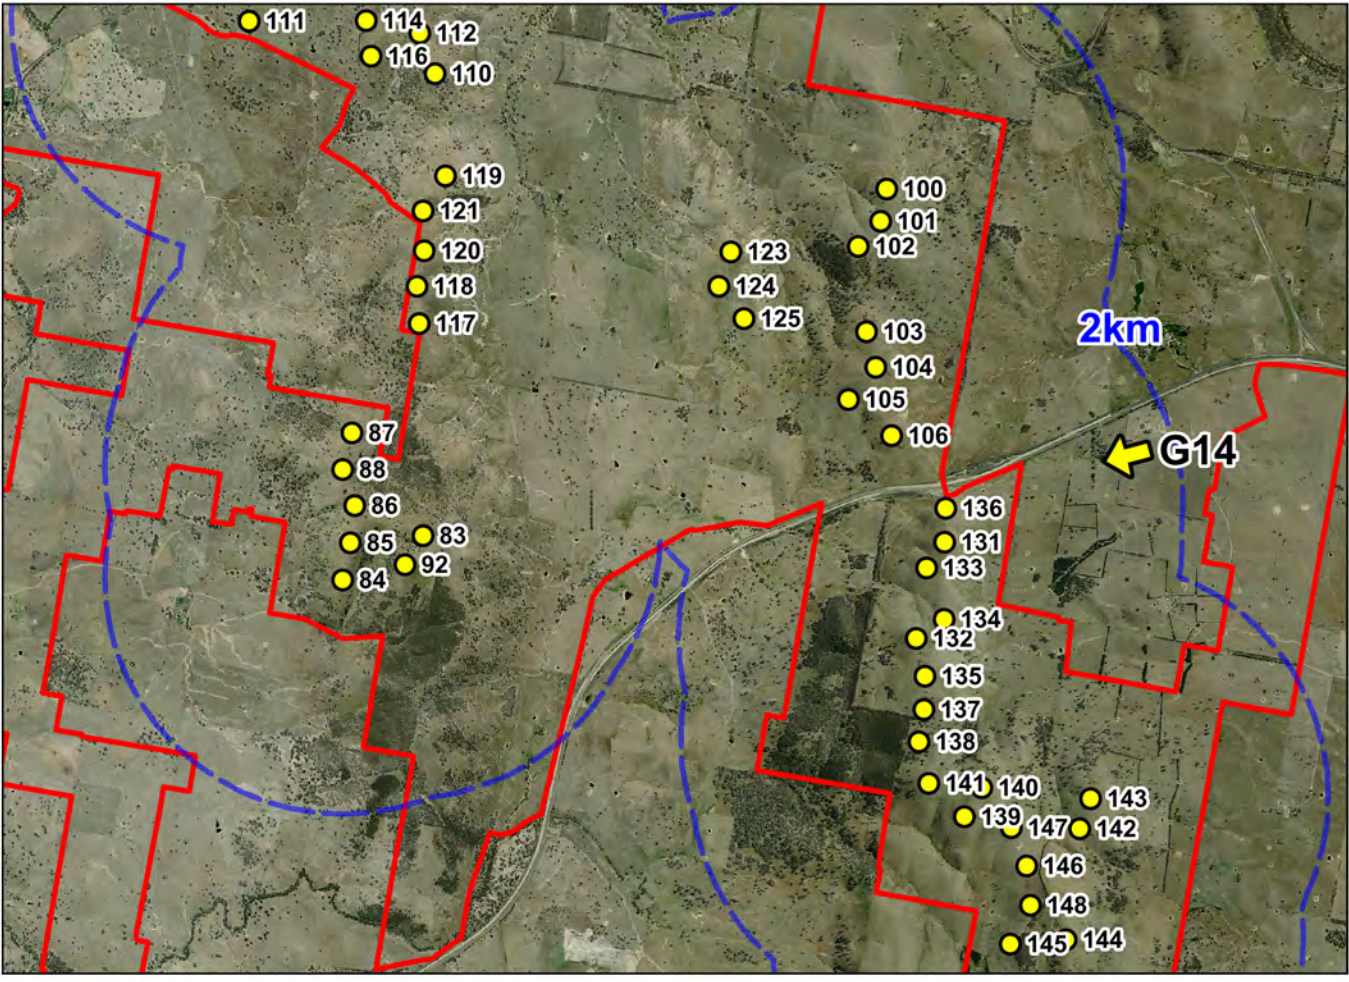


Viewpoint G14a

Grid Datum: GDA94 Zone 55
Easting: 659586, Northing: 6150697

Start Bearing: 181°, End Bearing: 241°

Closest wind turbine: 136 (approx. 249°)
Distance to closest wind turbine: 1.41km
Closest wind turbine in view: 131 (approx. 234°)
Distance to closest wind turbine in view: 1.54km

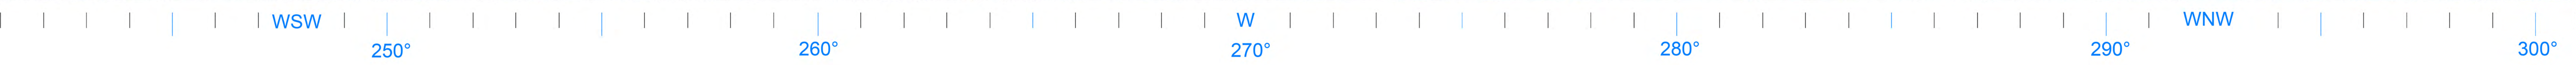

60 Degree View

Photomontage


This photomontage should be printed at size A0 and viewed at arm's length

EPURON

YASS VALLEY WIND FARM

Legend

- Proposed viewpoint
- Proposed turbine
- Site perimeter
- Turbine buffer

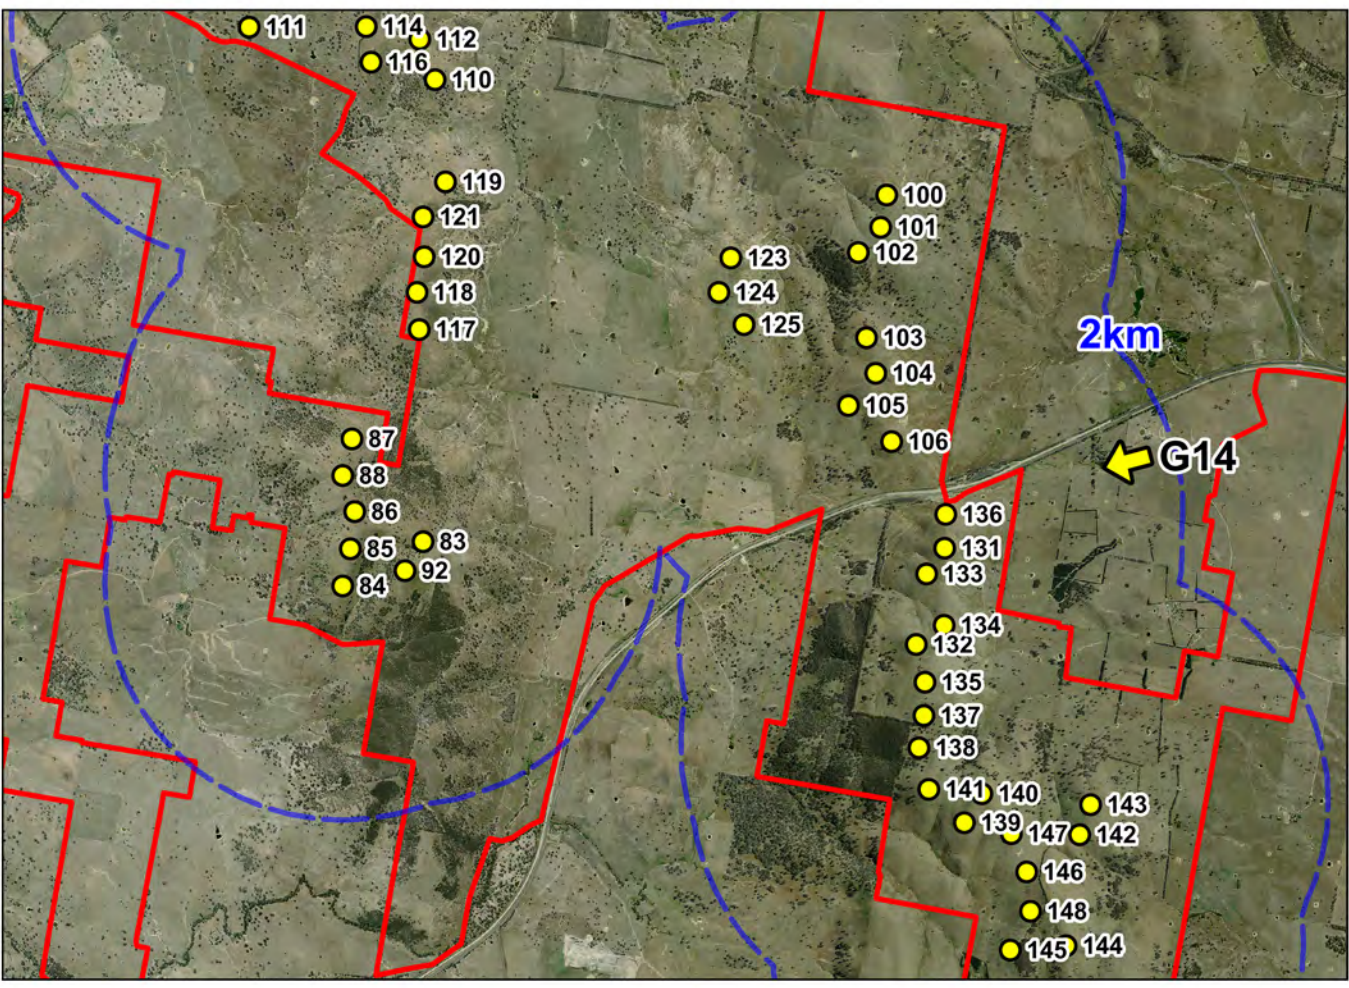

Viewpoint G14b

Grid Datum: GDA94 Zone 55
Easting: 659586, Northing: 6150697
Start Bearing: 241°, End Bearing: 301°
Closest wind turbine: 136 (approx. 249°)
Distance to closest wind turbine: 1.41km