



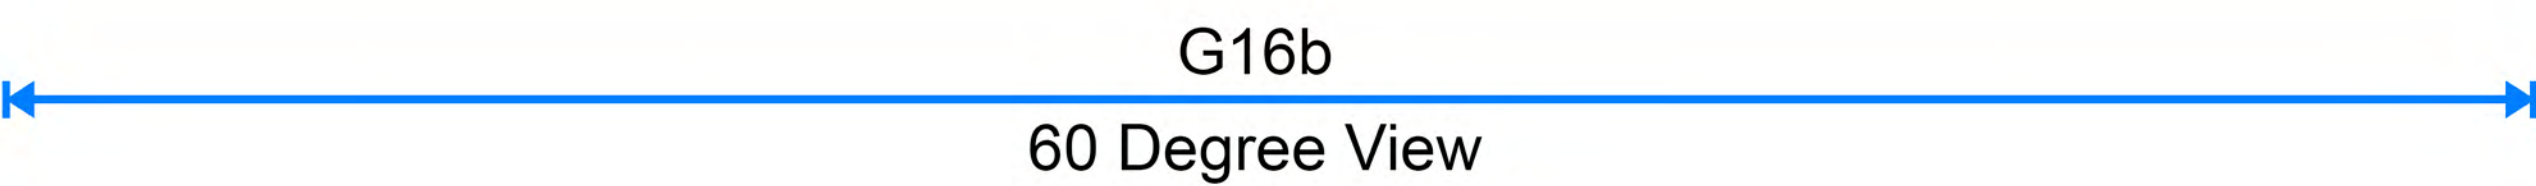

Existing View

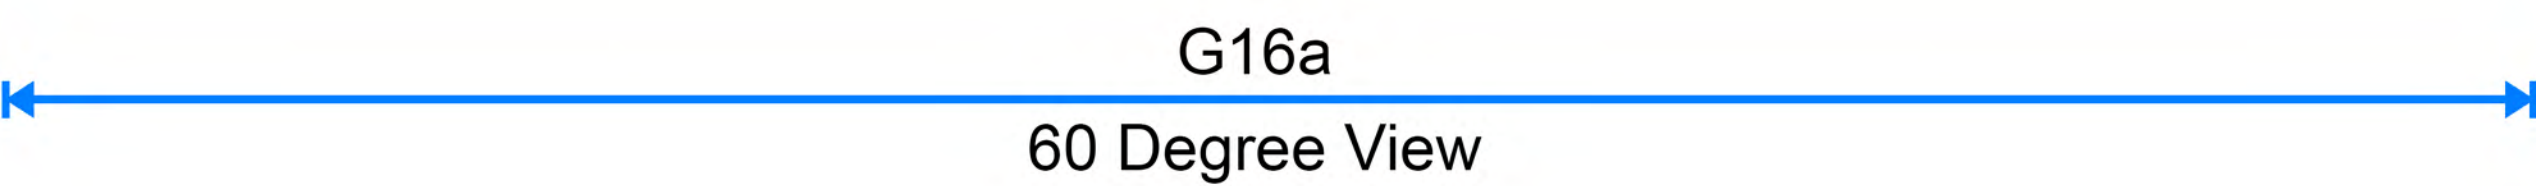

Photomontage




EPURON

YASS VALLEY WIND FARM

Legend

- Proposed viewpoint
- Proposed turbine
- Site perimeter
- Turbine buffer

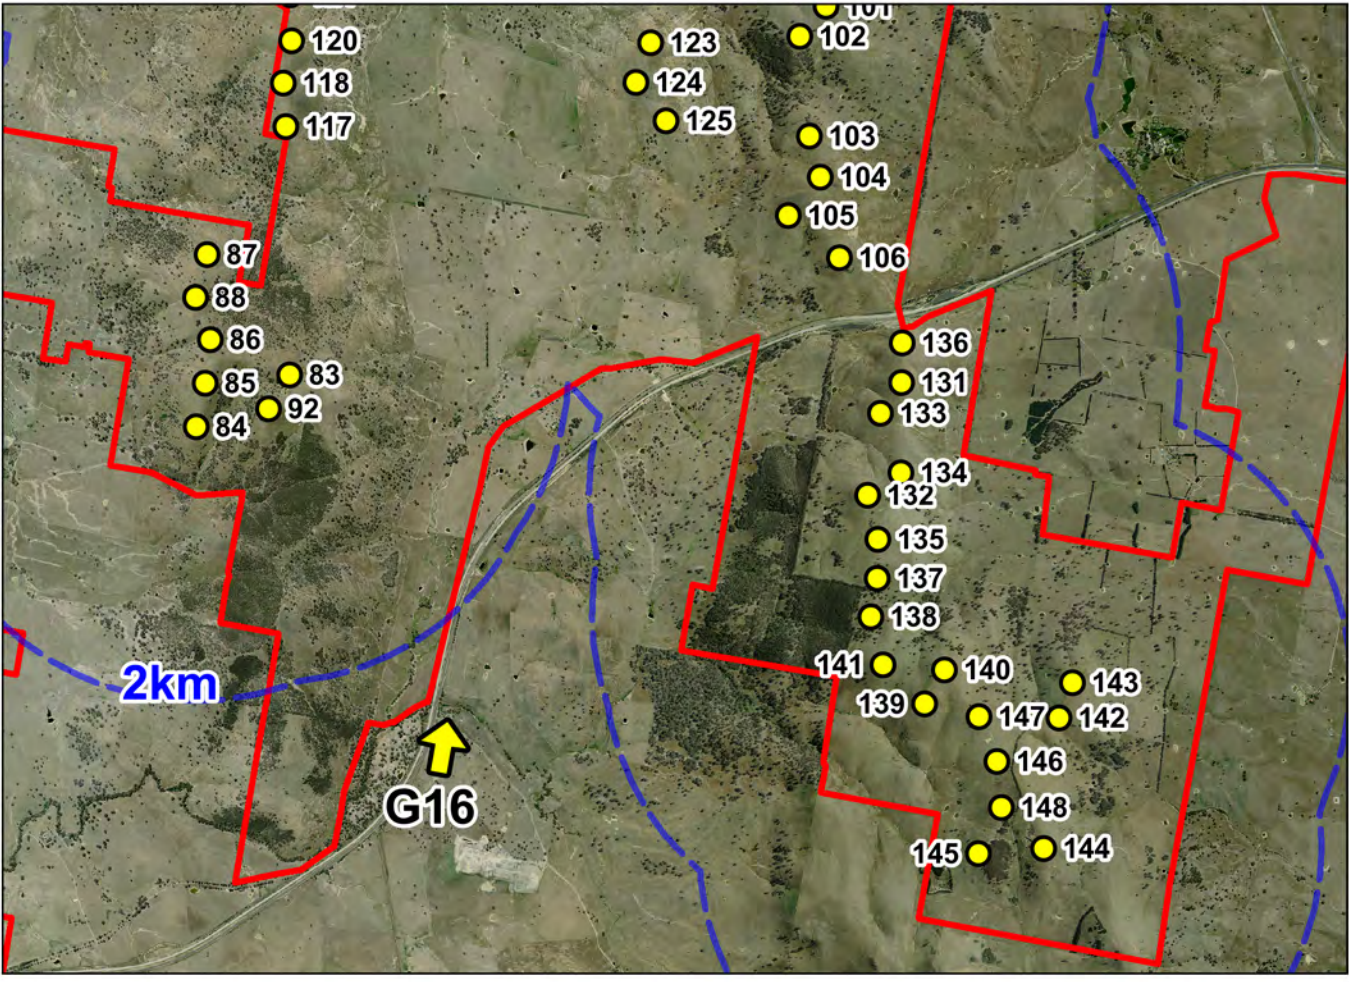

Viewpoint G16

Grid Datum: GDA94 Zone 55
Easting: 655031, Northing: 6147498

Start Bearing: 284°, End Bearing: 131°

Closest wind turbine: 92 (approx. 329°)
Distance to closest wind turbine: 2.64km
Closest wind turbine in view: 85 (approx. 323°)
Distance to closest wind turbine in view: 3.01km



60 Degree View

Photomontage


This photomontage should be printed at size A0 and viewed at arm's length

EPURON

YASS VALLEY WIND FARM

Legend

- Proposed viewpoint
- Proposed turbine
- Site perimeter
- Turbine buffer

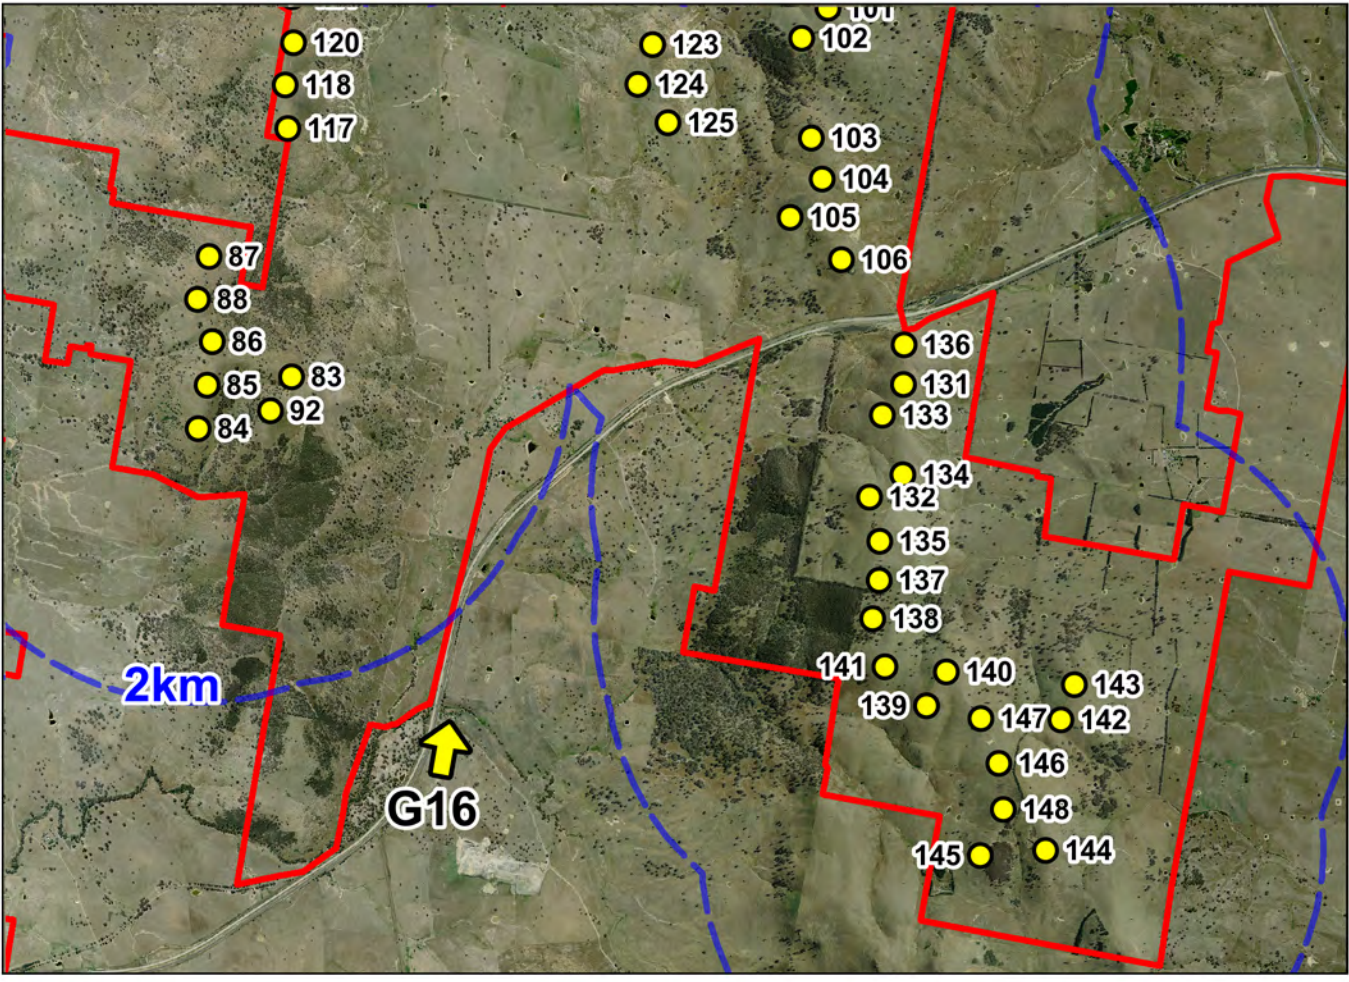

Viewpoint G16a

Grid Datum: GDA94 Zone 55
Easting: 655031, Northing: 6147498

Start Bearing: 290°, End Bearing: 350°

Closest wind turbine: 92 (approx. 329°)
Distance to closest wind turbine: 2.64km
Closest wind turbine in view: 85 (approx. 323°)
Distance to closest wind turbine in view: 3.01km



60 Degree View

Photomontage


This photomontage should be printed at size A0 and viewed at arm's length

EPURON

YASS VALLEY WIND FARM

Legend

- Proposed viewpoint
- Proposed turbine
- Site perimeter
- Turbine buffer

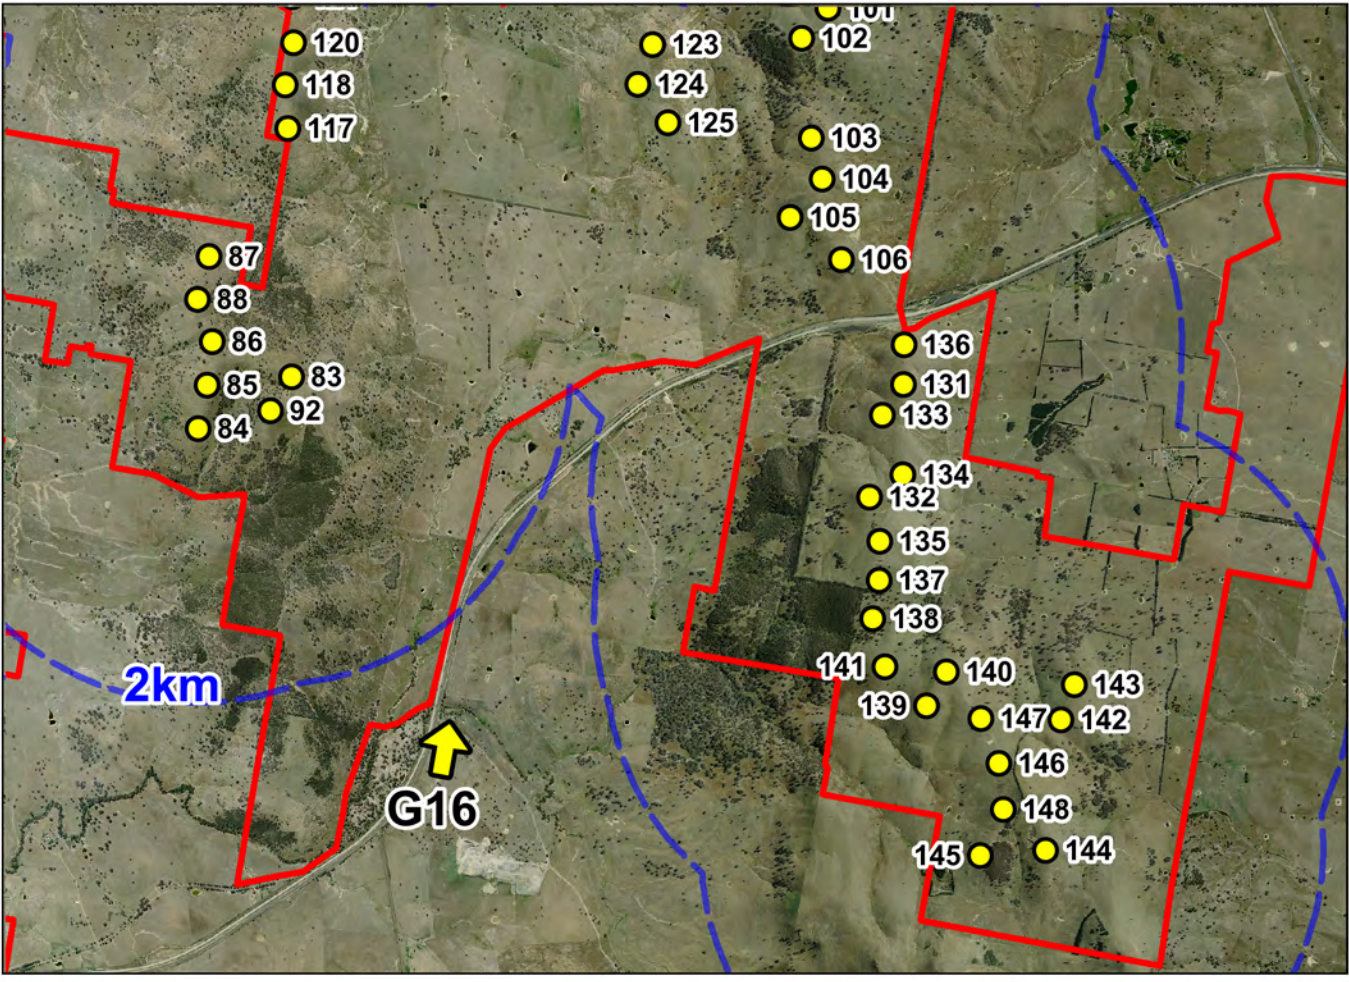

Viewpoint G16b

Grid Datum: GDA94 Zone 55
Easting: 655031, Northing: 6147498

Start Bearing: 60°, End Bearing: 120°


Closest wind turbine: 92 (approx. 329°)
Distance to closest wind turbine: 2.64km
Closest wind turbine in view: 141 (approx. 82°)
Distance to closest wind turbine in view: 3.12km



Existing View



Photomontage

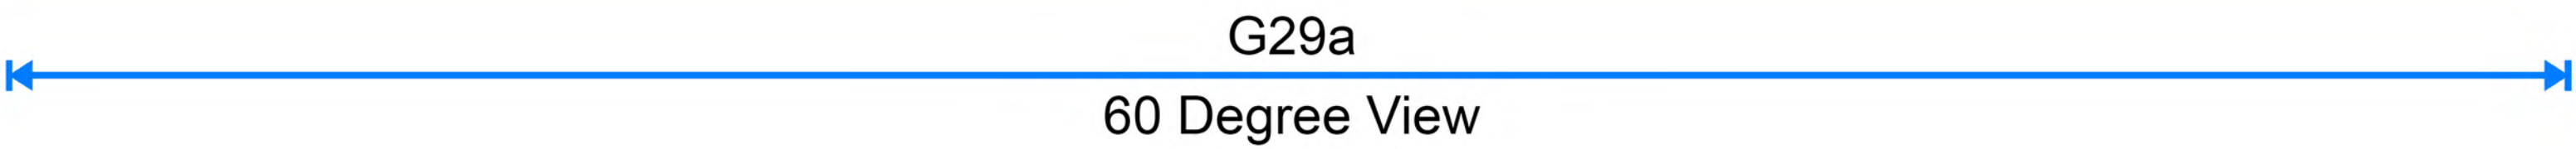


EPURON

YASS VALLEY WIND FARM

Legend

- Proposed viewpoint
- Proposed turbine
- Site perimeter
- Turbine buffer

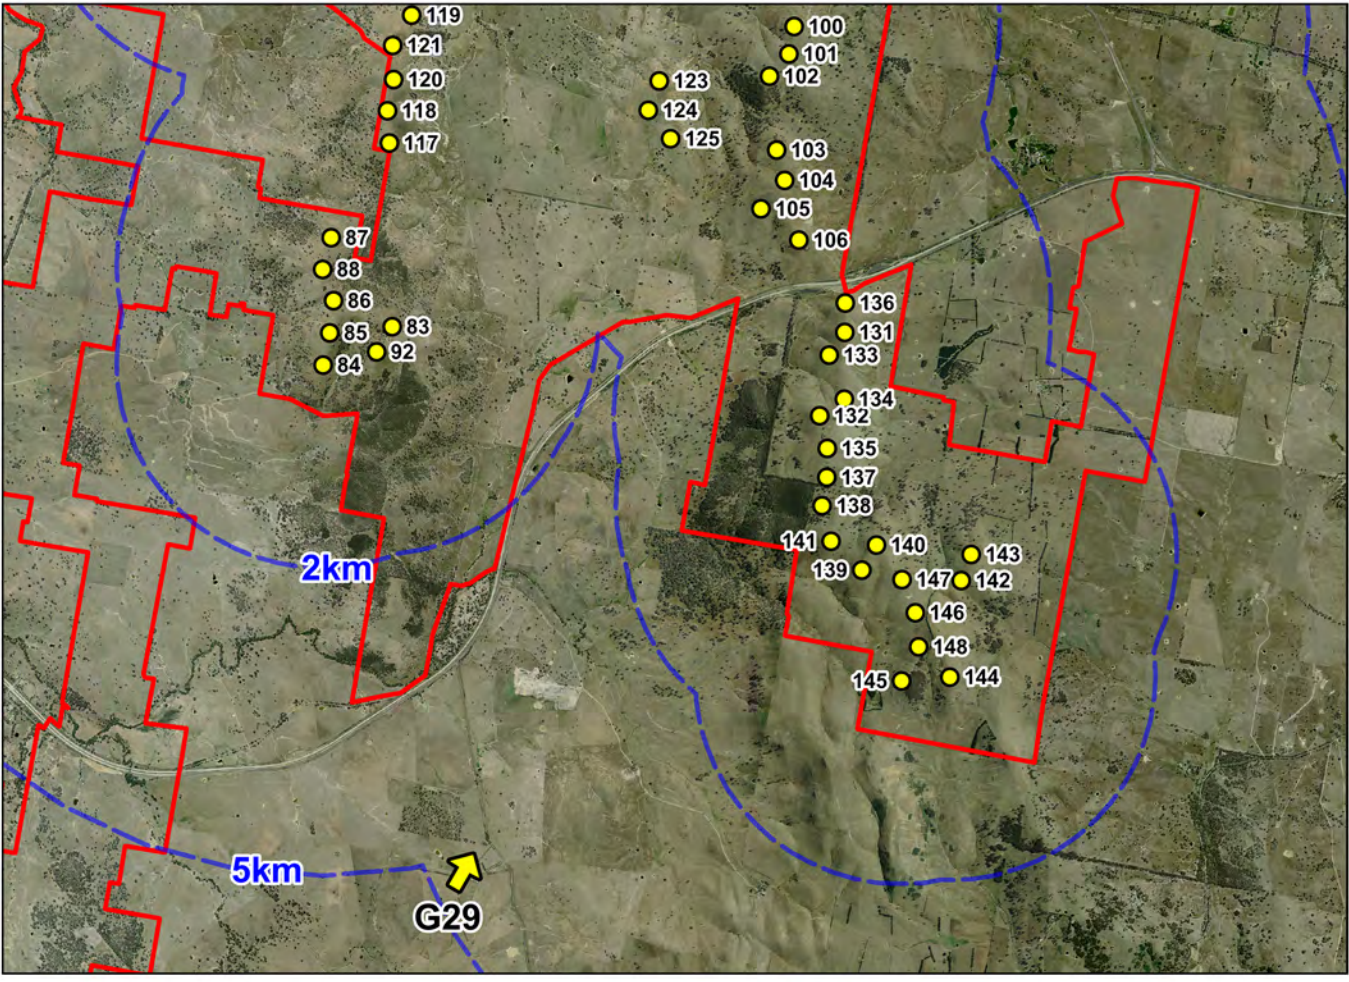


Viewpoint G29

Grid Datum: GDA94 Zone 55
Easting: 654670, Northing: 6144842

Start Bearing: 319°, End Bearing: 129°

Closest wind turbine: 145 (approx. 67°)
Distance to closest wind turbine: 4.48km
Closest wind turbine in view: 92 (approx. 348°)
Distance to closest wind turbine in view: 5km

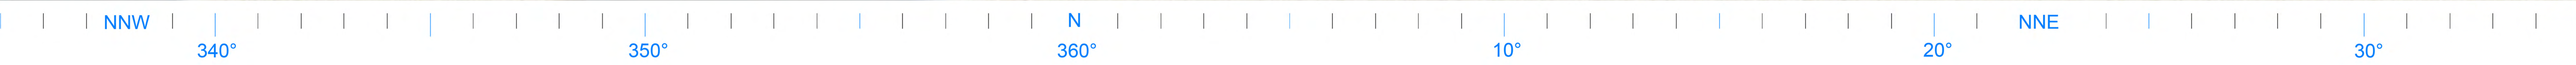

60 Degree View

Photomontage


This photomontage should be printed at size A0 and viewed at arm's length

EPURON

YASS VALLEY WIND FARM

Legend

- Proposed viewpoint
- Proposed turbine
- Site perimeter
- Turbine buffer

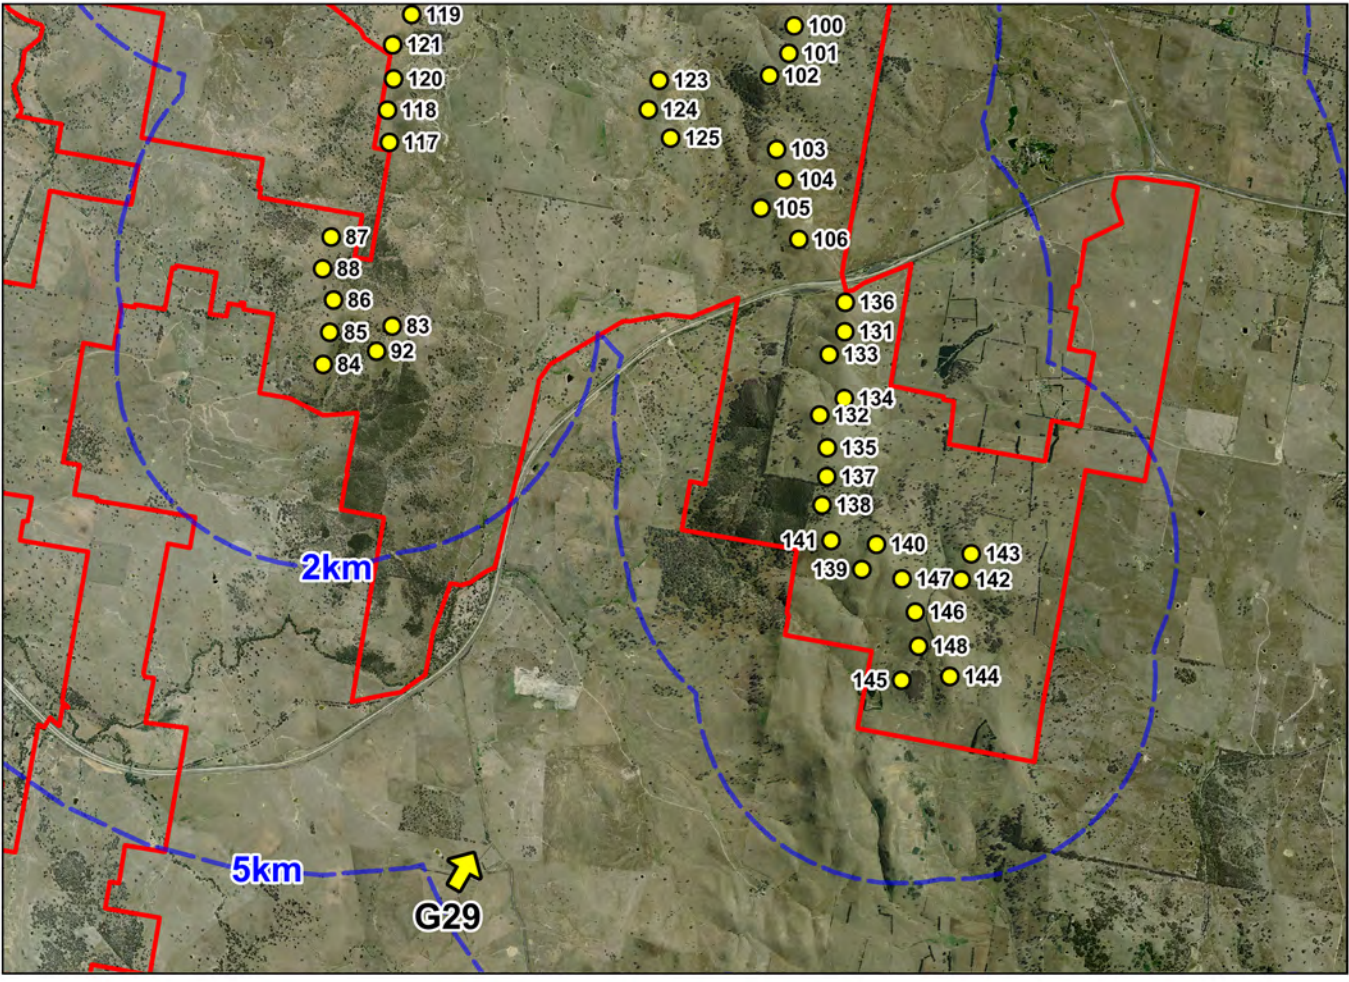

Viewpoint G29a

Grid Datum: GDA94 Zone 55
Easting: 654670, Northing: 6144842

Start Bearing: 335°, End Bearing: 35°

Closest wind turbine: 145 (approx. 67°)
Distance to closest wind turbine: 4.48km
Closest wind turbine in view: 92 (approx. 348°)
Distance to closest wind turbine in view: 5km