




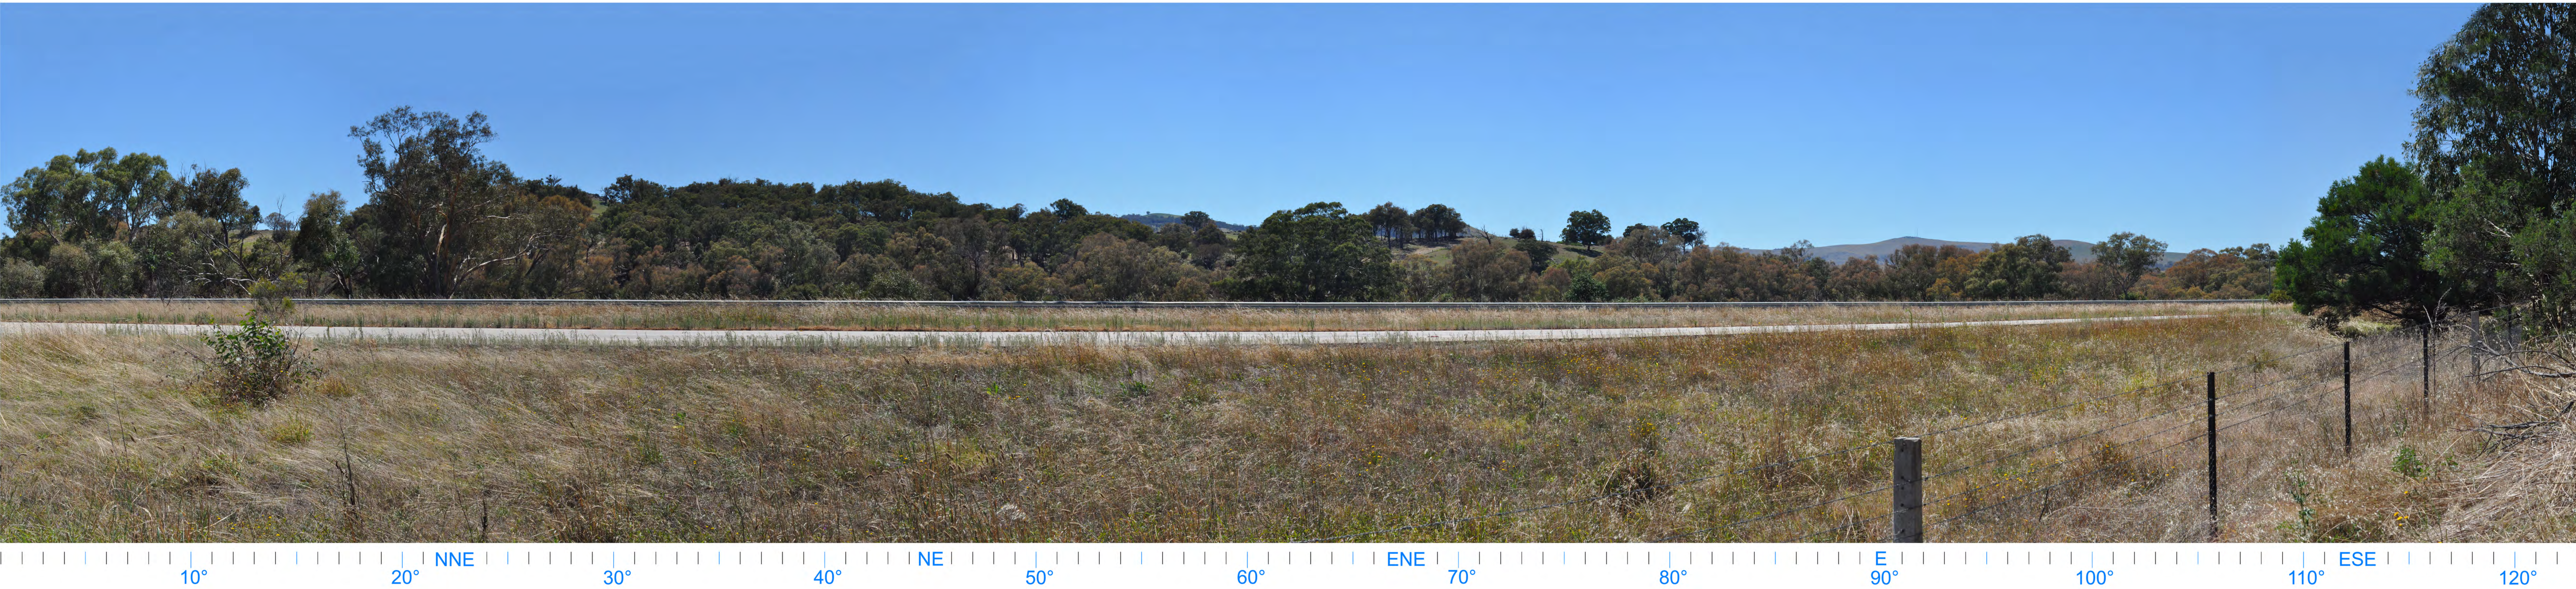

Existing View

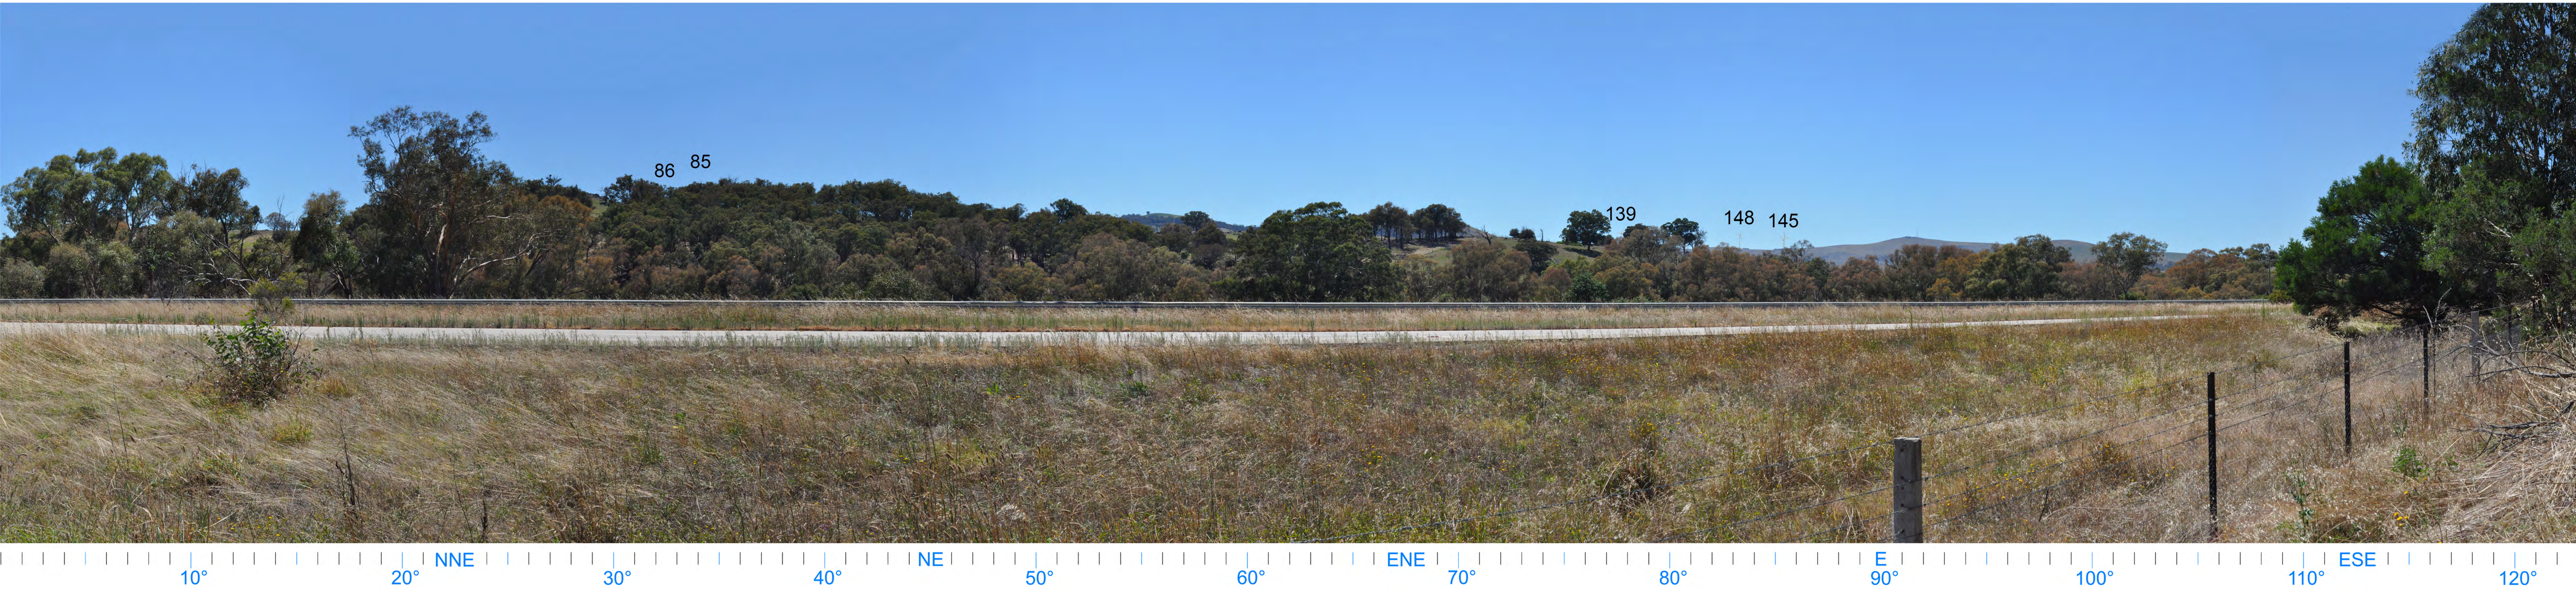

Photomontage

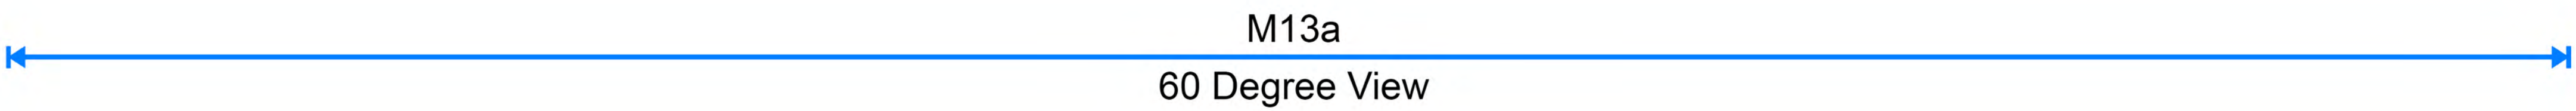


Note: Sky has been digitally altered to show the entire wind turbines in view

EPURON

YASS VALLEY WIND FARM

Legend

- Proposed viewpoint
- Proposed turbine
- Site perimeter
- Turbine buffer

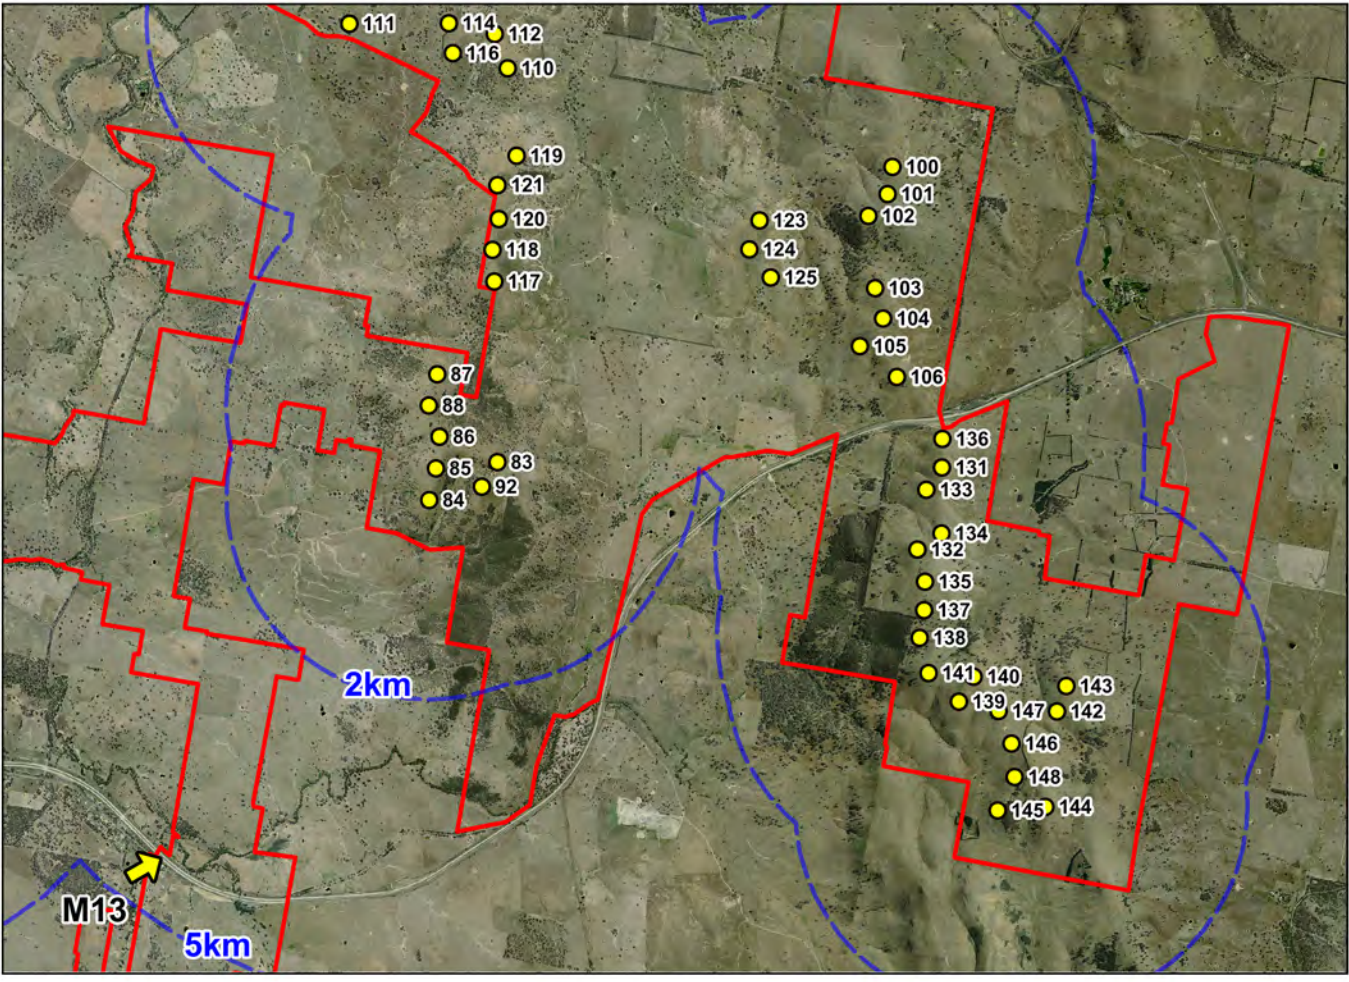

Viewpoint M13

Grid Datum: GDA94 Zone 55
Easting: 650516, Northing: 6146044

Start Bearing: 1°, End Bearing: 123°

Closest wind turbine: 84 (approx. 36°)
Distance to closest wind turbine: 4.46km
Closest wind turbine in view: 85 (approx. 34°)
Distance to closest wind turbine in view: 4.74km



60 Degree View

Photomontage

Note: Sky has been digitally altered to show the entire wind turbines in view


This photomontage should be printed at size A0 and viewed at arm's length

EPURON

YASS VALLEY WIND FARM

Legend

- Proposed viewpoint
- Proposed turbine
- Site perimeter
- Turbine buffer

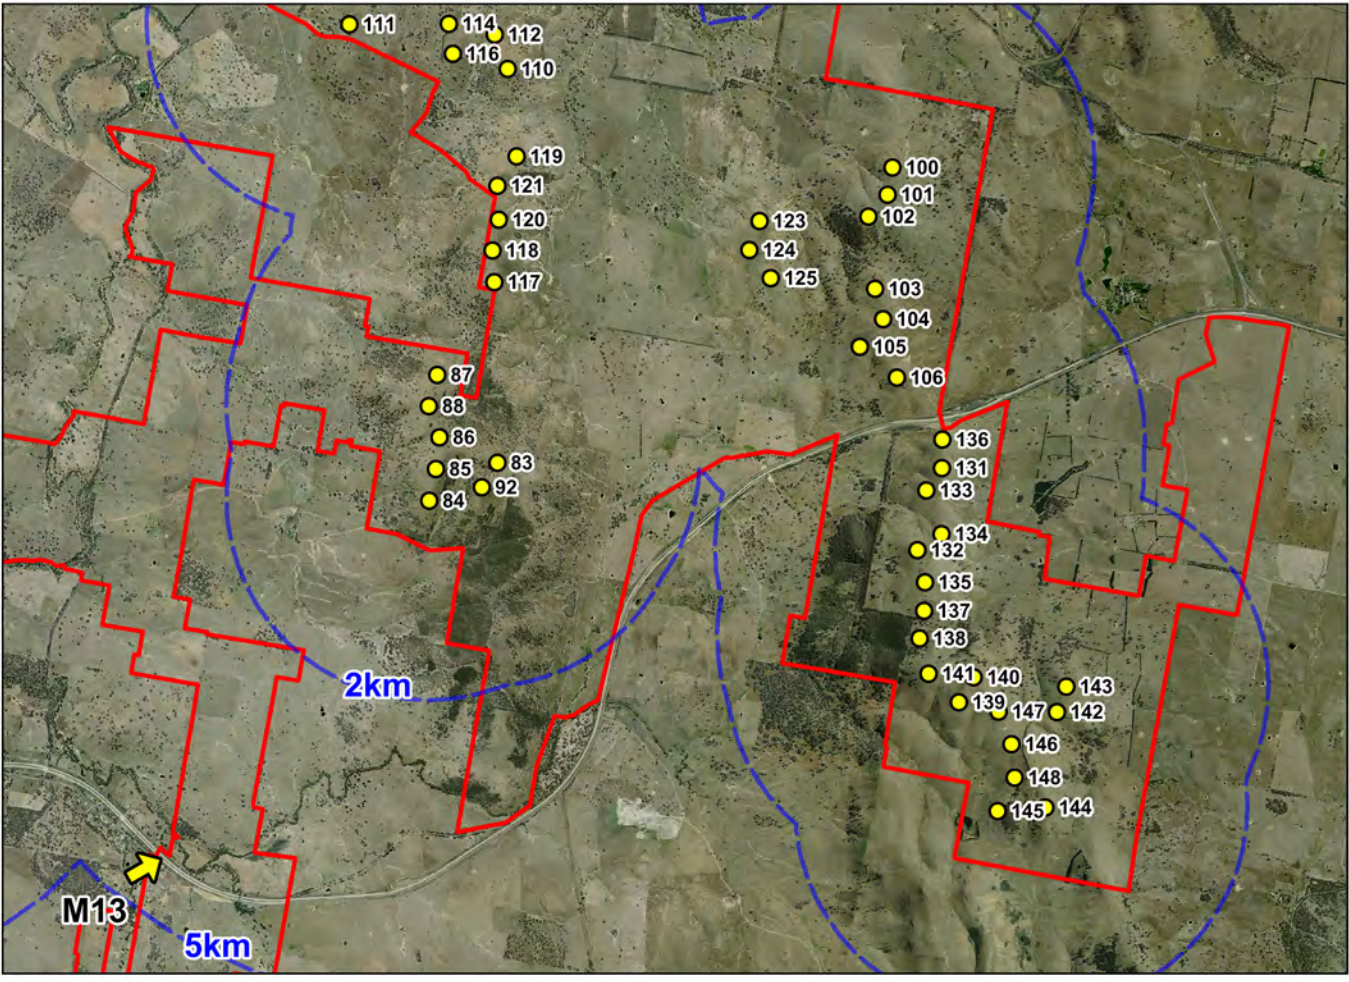

Viewpoint M13a



Grid Datum: GDA94 Zone 55
Easting: 650516, Northing: 6146044

Start Bearing: 30°, End Bearing: 90°


Closest wind turbine: 84 (approx. 36°)
Distance to closest wind turbine: 4.46km
Closest wind turbine in view: 85 (approx. 34°)
Distance to closest wind turbine in view: 4.74km



Existing View

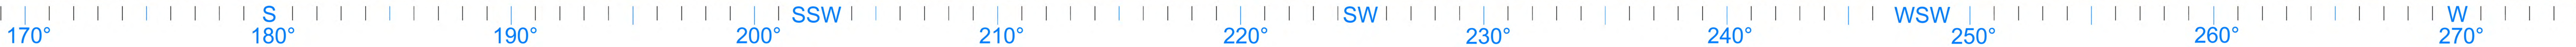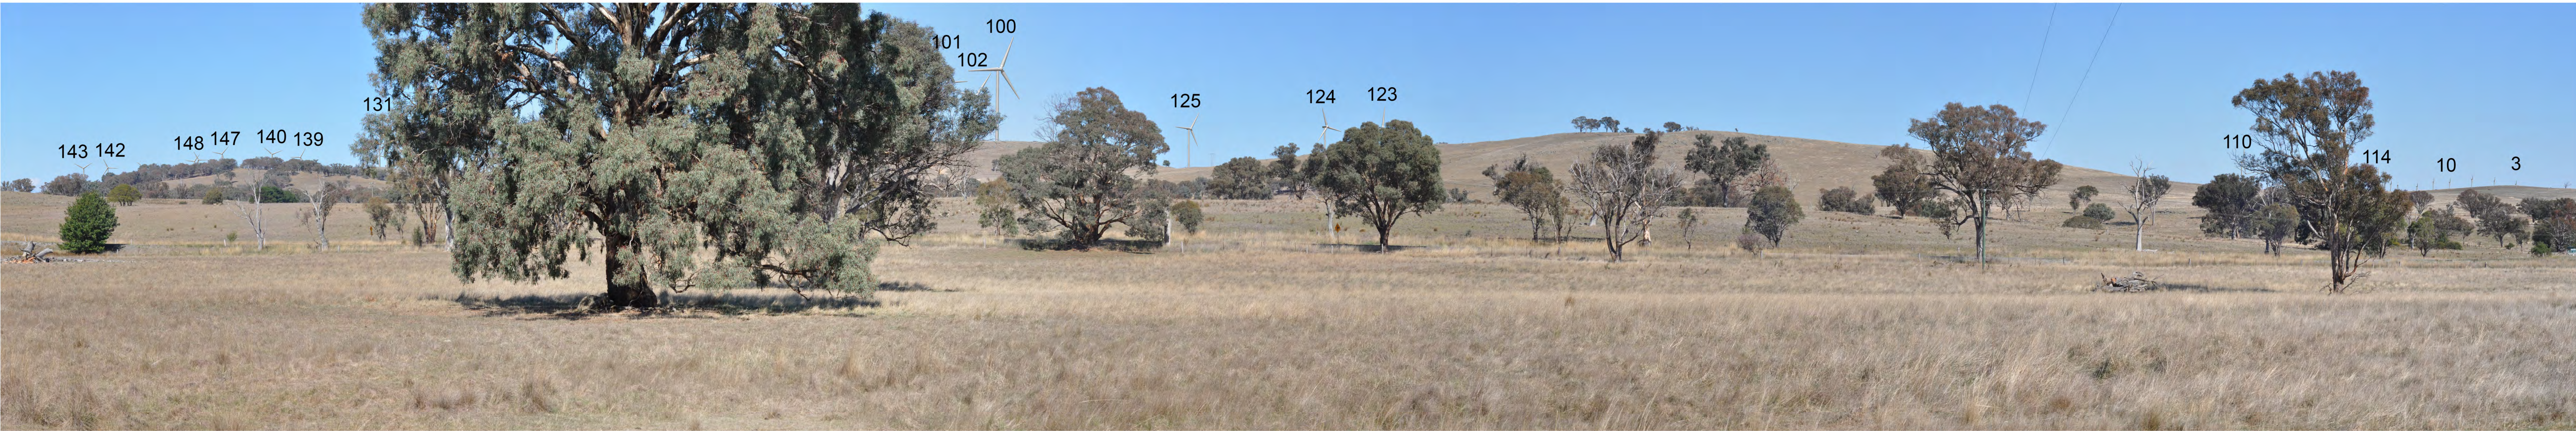

Photomontage

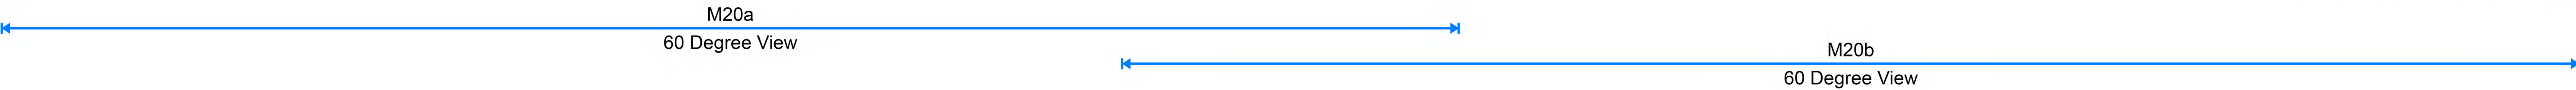


EPURON

YASS VALLEY WIND FARM


Legend

- Proposed viewpoint
- Proposed turbine
- Site perimeter
- Turbine buffer

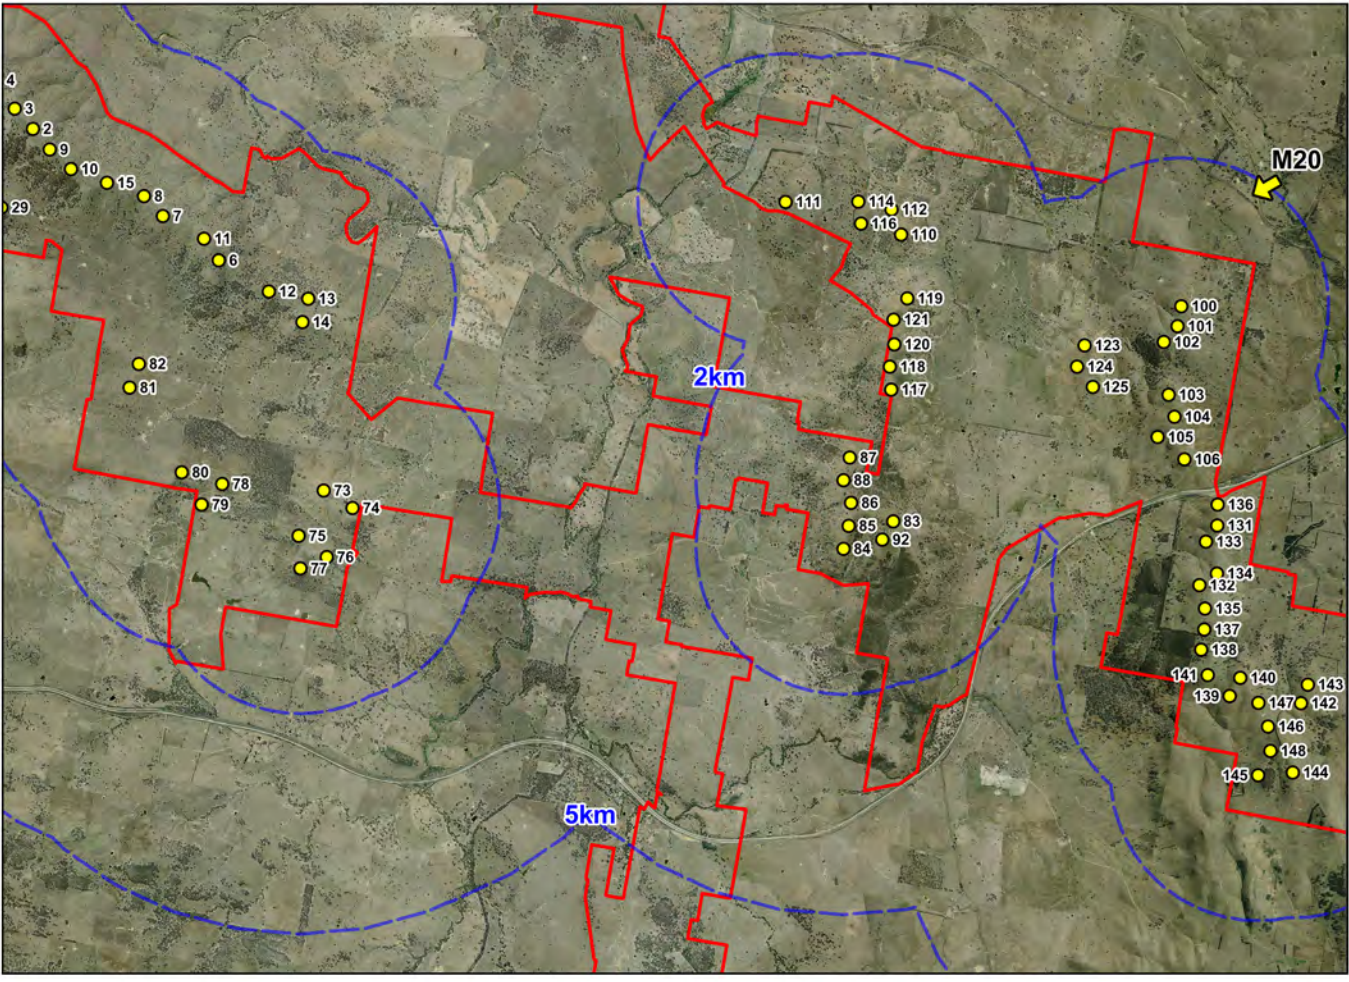

Viewpoint M20

Grid Datum: GDA94 Zone 55
Easting: 658728, Northing: 6154519
Start Bearing: 169°, End Bearing: 275°
Closest wind turbine: 100 (approx. 210°)
Distance to closest wind turbine: 1.88km

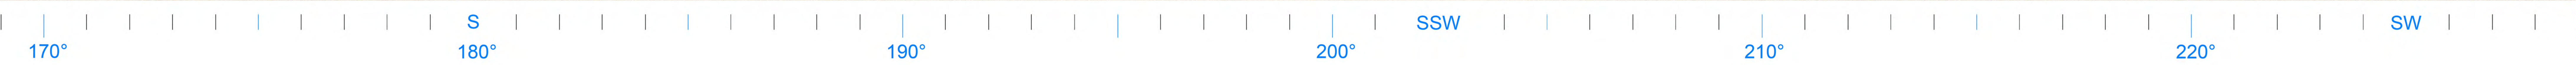

60 Degree View

Photomontage


This photomontage should be printed at size A0 and viewed at arm's length

EPURON

YASS VALLEY WIND FARM

Legend

- Proposed viewpoint
- Proposed turbine
- Site perimeter
- Turbine buffer

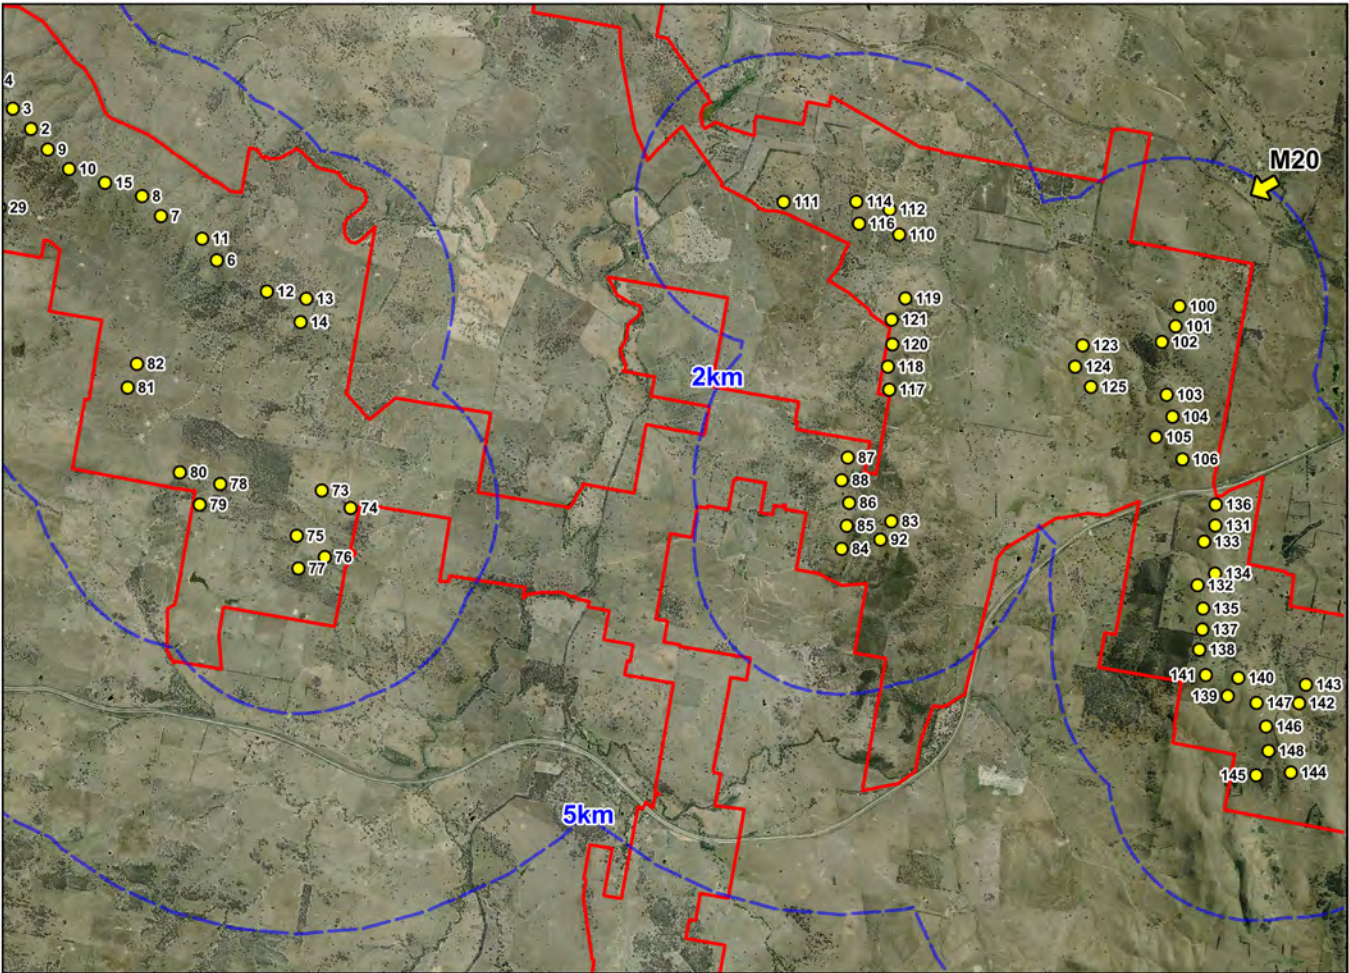


Viewpoint M20a

Grid Datum: GDA94 Zone 55
Easting: 658728, Northing: 6154519

Start Bearing: 169°, End Bearing: 229°

Closest wind turbine: 100 (approx. 210°)
Distance to closest wind turbine: 1.88km

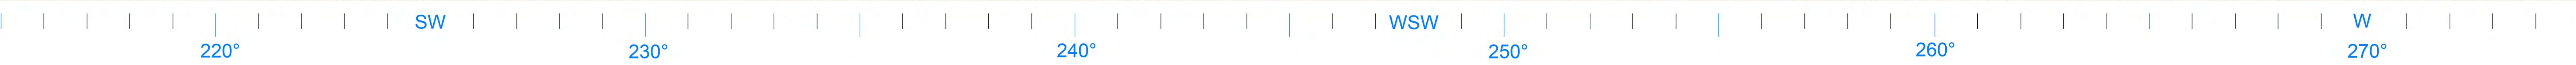

60 Degree View

Photomontage


This photomontage should be printed at size A0 and viewed at arm's length

EPURON

YASS VALLEY WIND FARM

Legend

- Proposed viewpoint
- Proposed turbine
- Site perimeter
- Turbine buffer

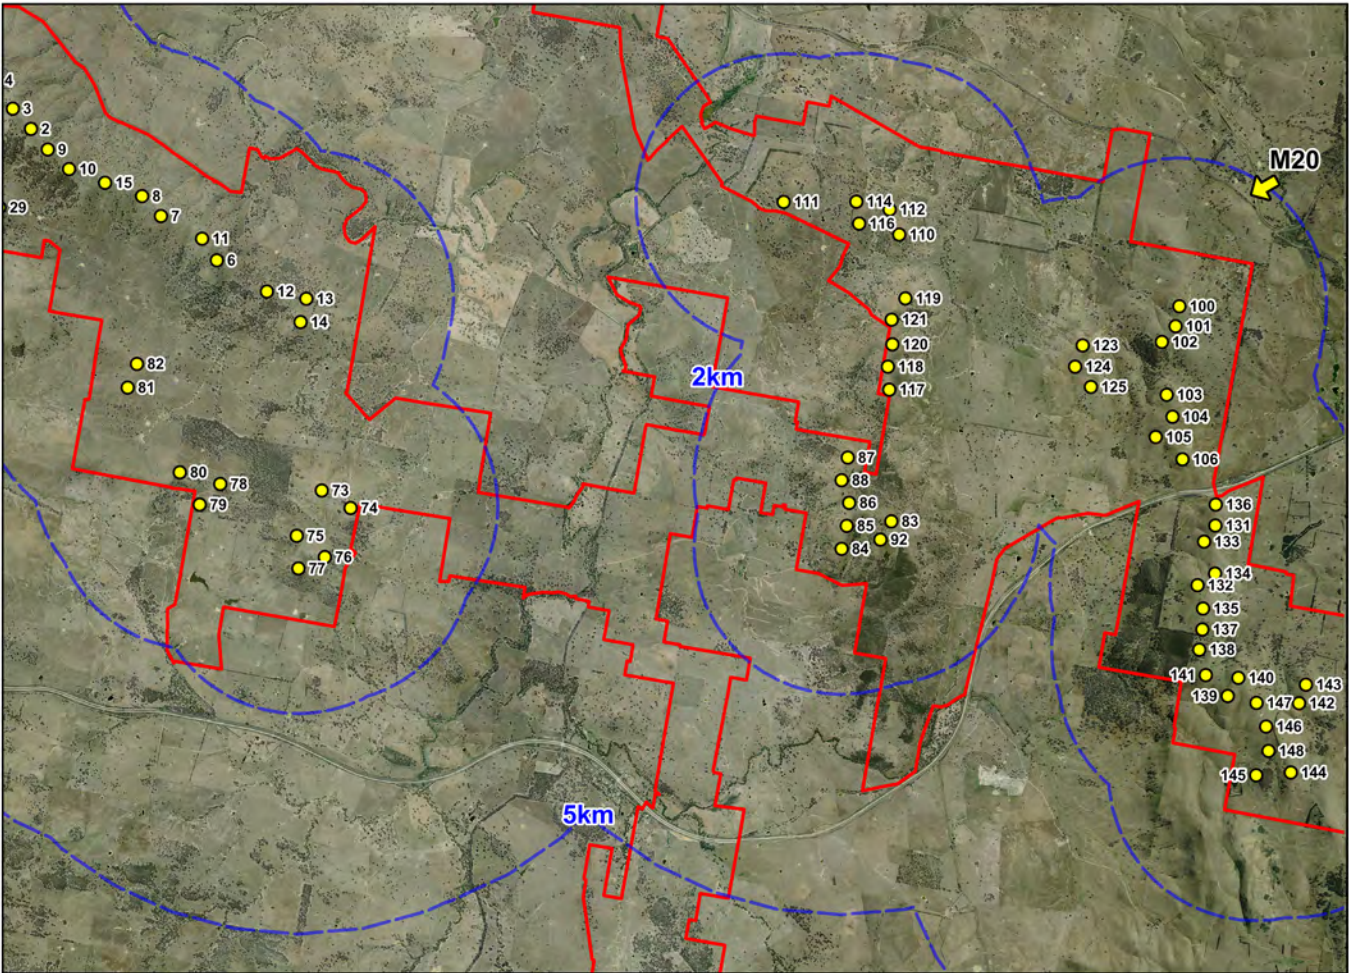

Viewpoint M20b

Grid Datum: GDA94 Zone 55
Easting: 658728, Northing: 6154519

Start Bearing: 215°, End Bearing: 275°

Closest wind turbine: 100 (approx. 210°)
Distance to closest wind turbine: 1.88km
Closest wind turbine in view: 123 (approx. 226°)
Distance to closest wind turbine in view: 3.11km