



S96 Drawings - BLUE
DA Drawings - RED

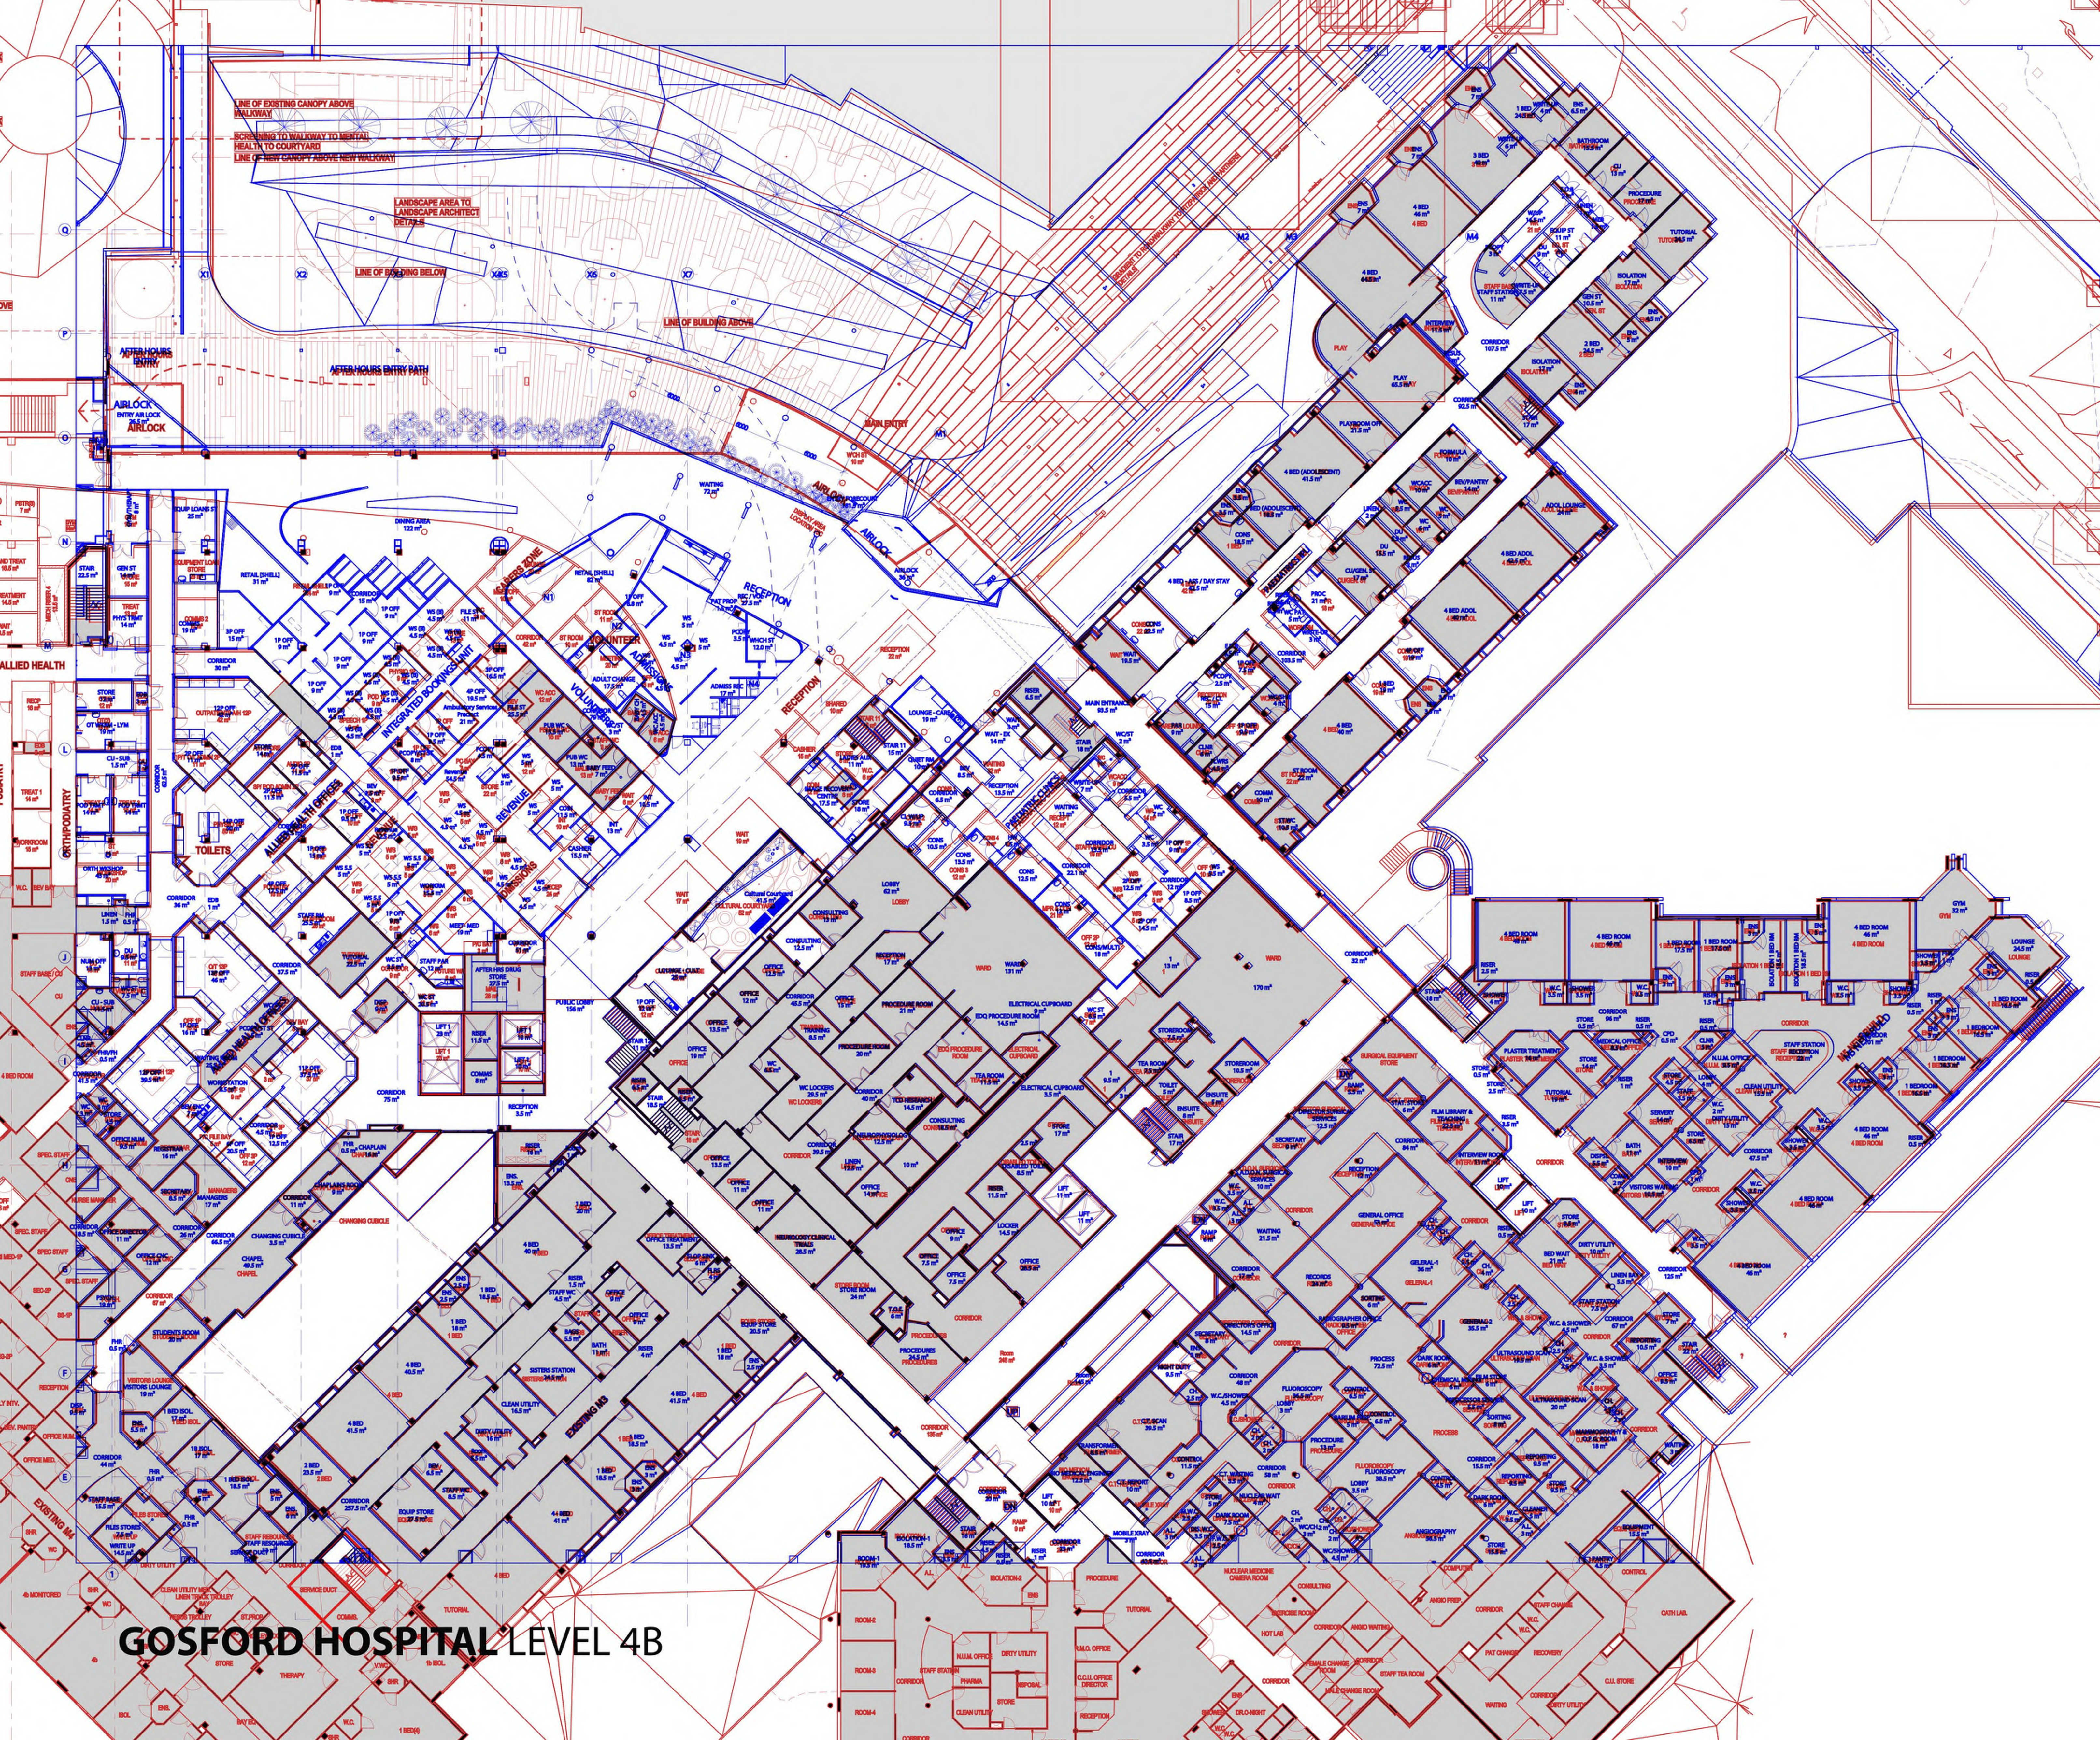

GOSFORD HOSPITAL LEVEL 4B



S96 Drawings - BLUE
DA Drawings - RED

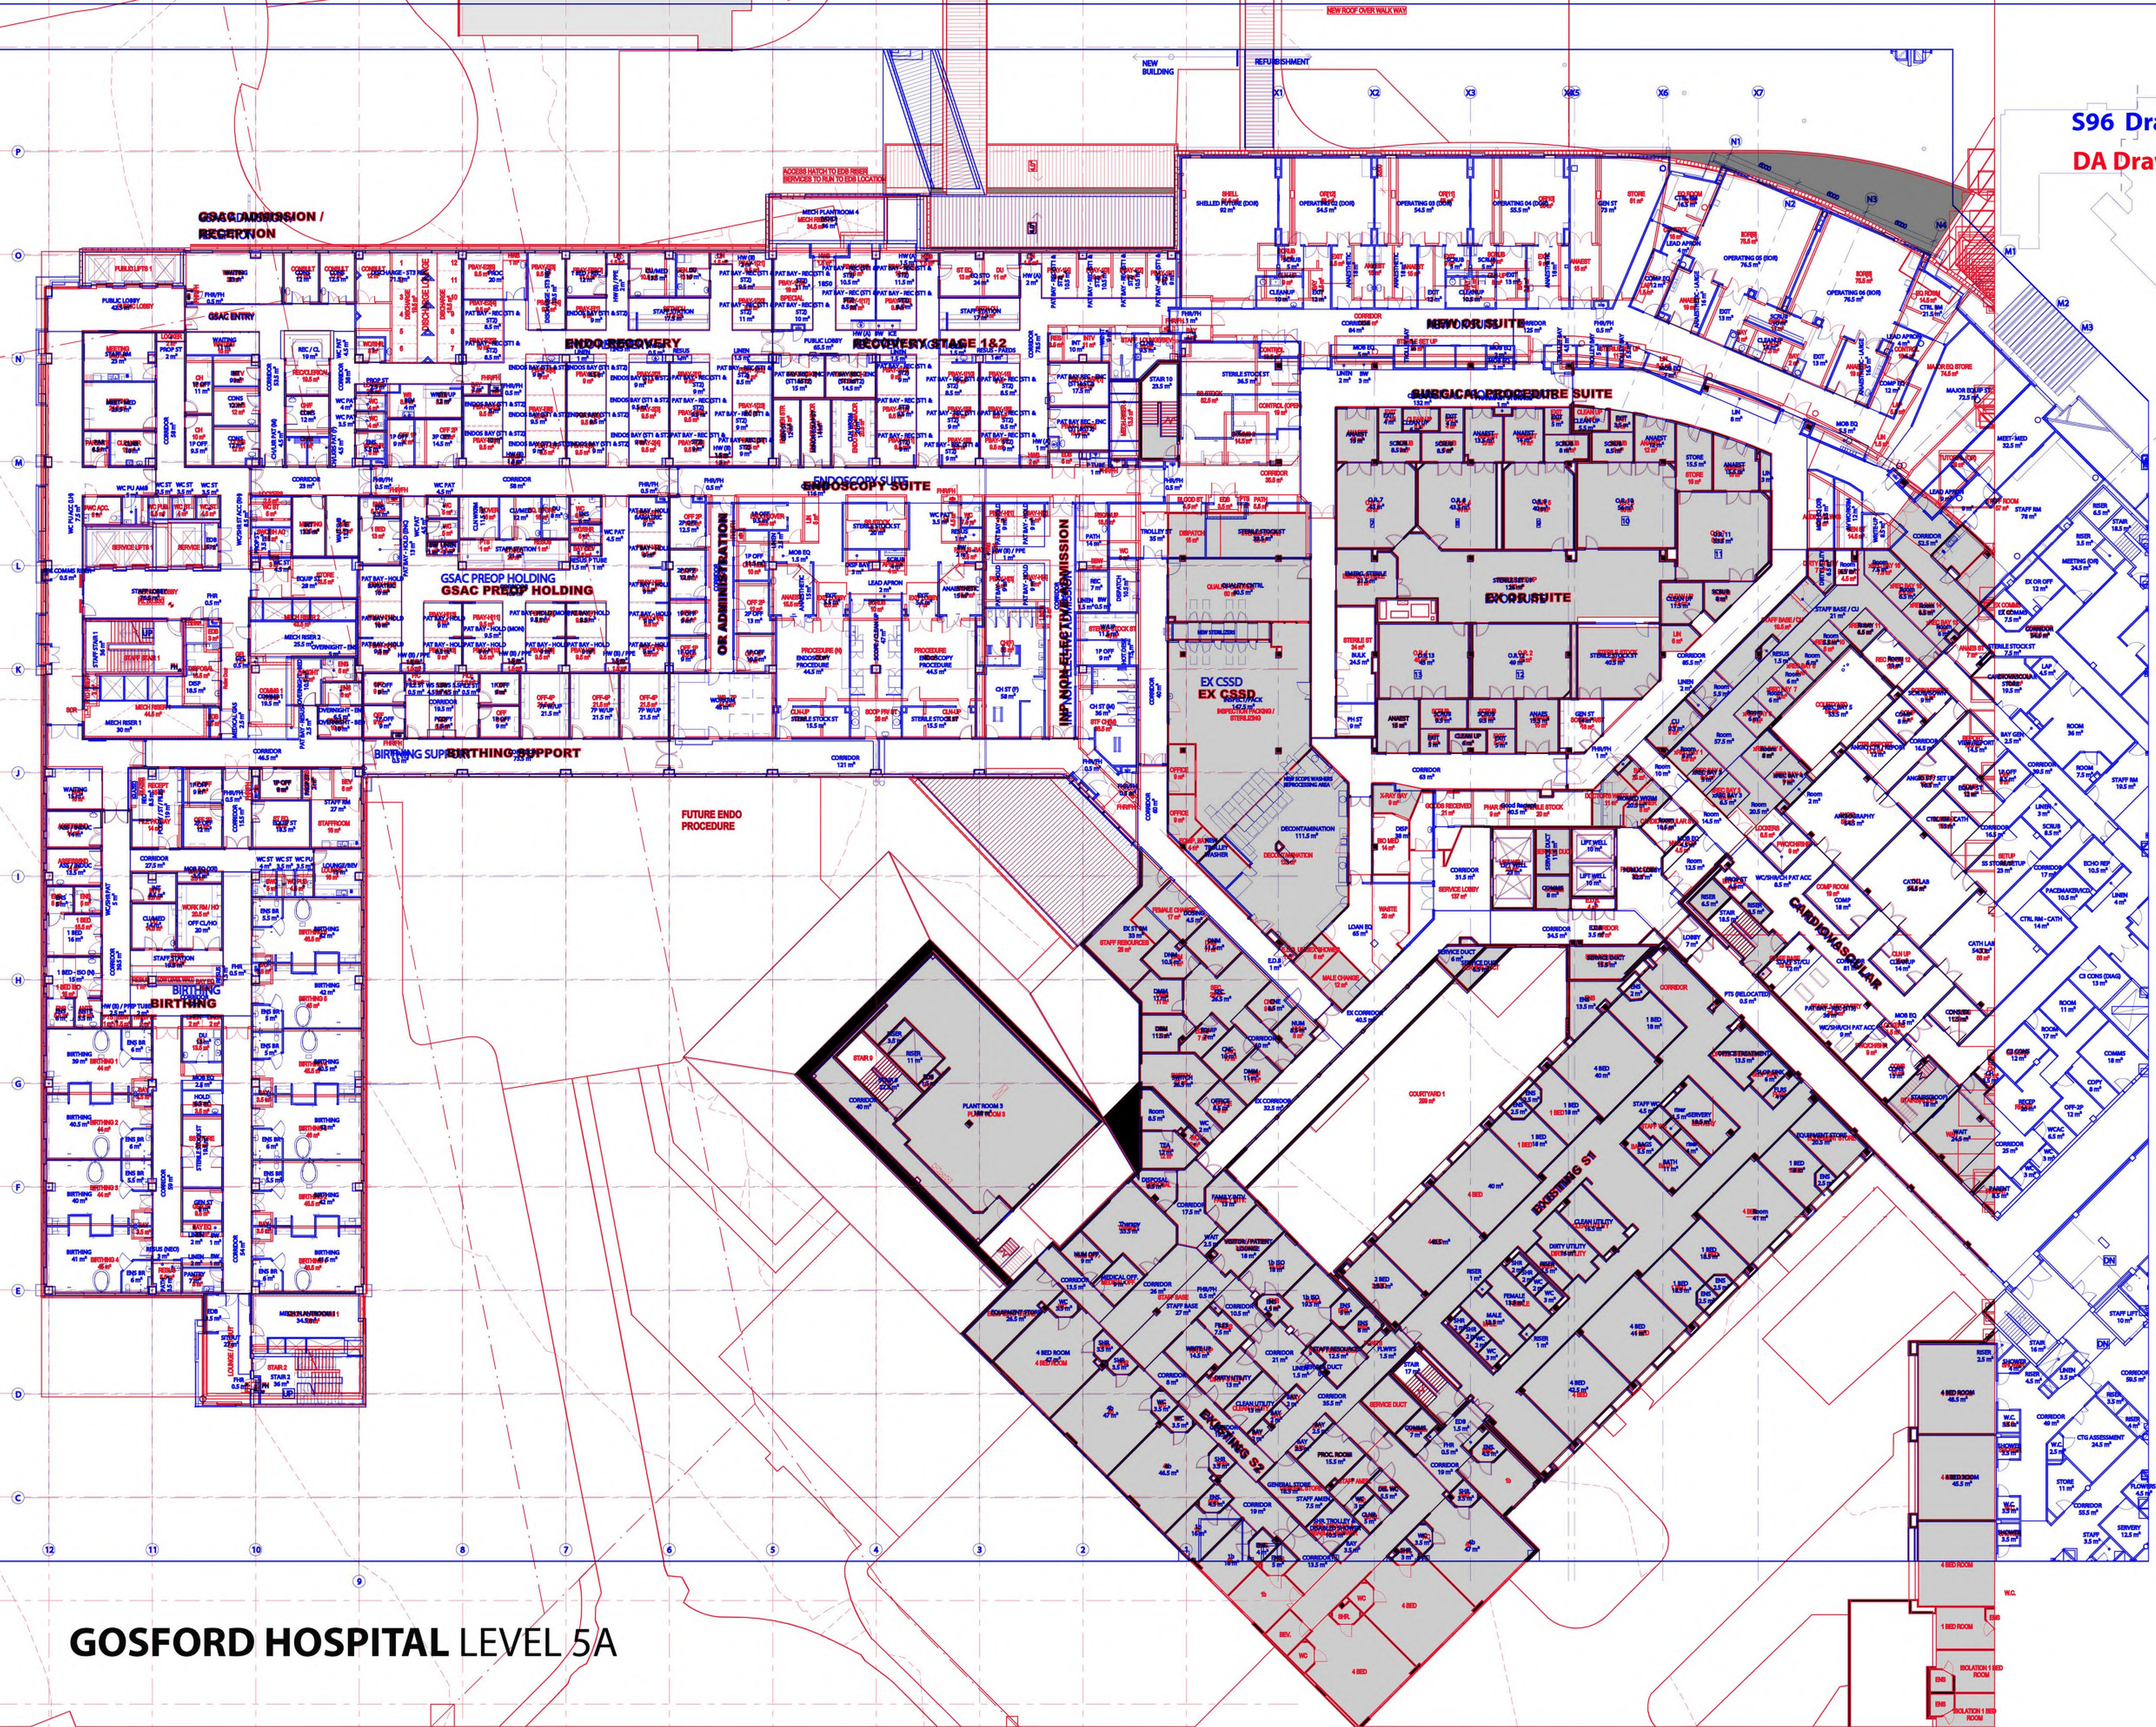

GOSFORD HOSPITAL LEVEL 5A

