



UTS City Campus, Broadway Precinct - Development Application Section 96

UNIVERSITY OF TECHNOLOGY SYDNEY
JANUARY 2017

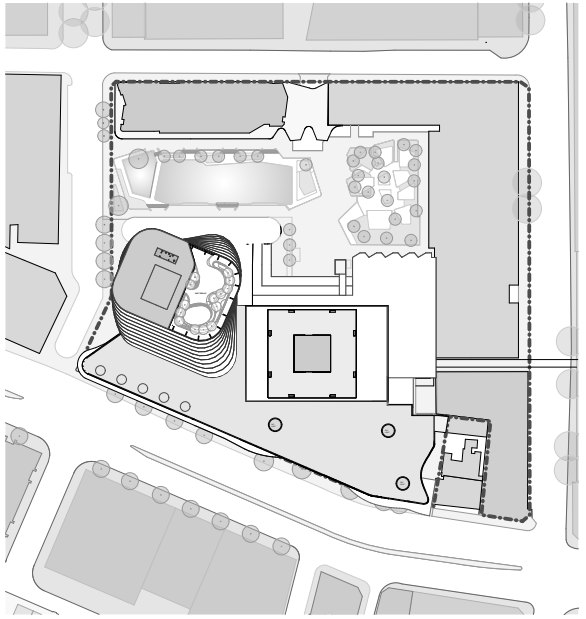

	NUMBER	LAYOUT NAME
	DA S96 0000	Cover Sheet
SITE PLAN	DA S96 1001[B]	Site plan Location plan
	DA S96 1002[B]	Ground Plane and Level 4
PROPOSED GENERAL ARRANGEMENT	DA S96 2201[B]	General Arrangement Proposed - Level 1
	DA S96 2202[B]	General Arrangement Proposed - Level 2
	DA S96 2203[B]	General Arrangement Proposed - Level 3
	DA S96 2204[B]	General Arrangement Proposed - Level 4
	DA S96 2205[B]	General Arrangement Proposed - Level 5
	DA S96 2206[B]	General Arrangement Proposed - Level 6
	DA S96 2207[B]	General Arrangement Proposed - Level 7
	DA S96 2208[B]	General Arrangement Proposed - Level 8
	DA S96 2209[B]	General Arrangement Proposed - Level 9
	DA S96 2210[B]	General Arrangement Proposed - Level 10
	DA S96 2211[B]	General Arrangement Proposed - Level 11
	DA S96 2212[B]	General Arrangement Proposed - Level 12
	DA S96 2213[B]	General Arrangement Proposed - Level 13
	DA S96 2214[B]	General Arrangement Proposed - Level 14
	DA S96 2215[B]	General Arrangement Proposed - Level 15
	DA S96 2216[B]	General Arrangement Proposed - Level 16
	DA S96 2217[B]	General Arrangement Proposed - Level 17
	DA S96 2218[B]	General Arrangement Proposed - RF Roof
ELEVATIONS	DA S96 3010[B]	South (Broadway) Elevation 1:250
	DA S96 3011[B]	North (Alumni Green) Elevation 1:250
	DA S96 3012[B]	West (Jones St) Elevation 1:250
	DA S96 3013[B]	East (CB01) Elevation 1:250
SECTIONS	DA S96 3014[B]	Section A 1:250
	DA S96 3015[B]	Section B 1:250
LANDSCAPE	DA S96 6010[B]	Landscape Site Plan
	DA S96 6011[B]	Landscape - Level 4
	DA S96 6012[B]	Landscape - Level 8
	DA S96 6013[B]	Landscape - Level 17
	DA S96 6014[B]	Landscape - Sections
SITE PLAN - PHASE 1	DA S96 1001-1[A]	Phase 1 Site plan Location plan
	DA S96 1002-1[A]	Phase 1 Ground Plane and Level 4
PROPOSED GENERAL ARRANGEMENT - PHASE 1	DA S96 2201-1[A]	Phase 1 General Arrangement Proposed - Level 1
	DA S96 2202-1[A]	Phase 1 General Arrangement Proposed - Level 2
	DA S96 2203-1[A]	Phase 1 General Arrangement Proposed - Level 3
	DA S96 2204-1[A]	Phase 1 General Arrangement Proposed - Level 4
	DA S96 2205-1[A]	Phase 1 General Arrangement Proposed - Level 5
	DA S96 2206-1[A]	Phase 1 General Arrangement Proposed - Level 6
	DA S96 2207-1[A]	Phase 1 General Arrangement Proposed - Level 7
	DA S96 2208-1[A]	Phase 1 General Arrangement Proposed - Level 8
	DA S96 2209-1[A]	Phase 1 General Arrangement Proposed - Level 9
	DA S96 2210-1[A]	Phase 1 General Arrangement Proposed - Level 10
	DA S96 2211-1[A]	Phase 1 General Arrangement Proposed - Level 11
	DA S96 2212-1[A]	Phase 1 General Arrangement Proposed - Level 12
	DA S96 2213-1[A]	Phase 1 General Arrangement Proposed - Level 13
	DA S96 2214-1[A]	Phase 1 General Arrangement Proposed - Level 14
	DA S96 2215-1[A]	Phase 1 General Arrangement Proposed - Level 15
	DA S96 2216-1[A]	Phase 1 General Arrangement Proposed - Level 16
	DA S96 2217-1[A]	Phase 1 General Arrangement Proposed - Level 17
	DA S96 2218-1[A]	Phase 1 General Arrangement Proposed - RF Roof
ELEVATIONS - PHASE 1	DA S96 3010-1[A]	Phase 1 South (Broadway) Elevation 1:250
	DA S96 3011-1[A]	Phase 1 North (Alumni Green) Elevation 1:250
	DA S96 3012-1[A]	Phase 1 West (Jones St) Elevation 1:250
	DA S96 3013-1[A]	Phase 1 East (CB01) Elevation 1:250
SECTIONS - PHASE 1	DA S96 3014-1[A]	Phase 1 Section A 1:250
	DA S96 3015-1[A]	Phase 1 Section B 1:250
LANDSCAPE - PHASE 1	DA S96 6010-1[A]	Phase 1 Landscape Site Plan
	DA S96 6011-1[A]	Phase 1 Landscape - Level 4
	DA S96 6012-1[A]	Phase 1 Landscape - Level 8
	DA S96 6013-1[A]	Phase 1 Landscape - Level 17


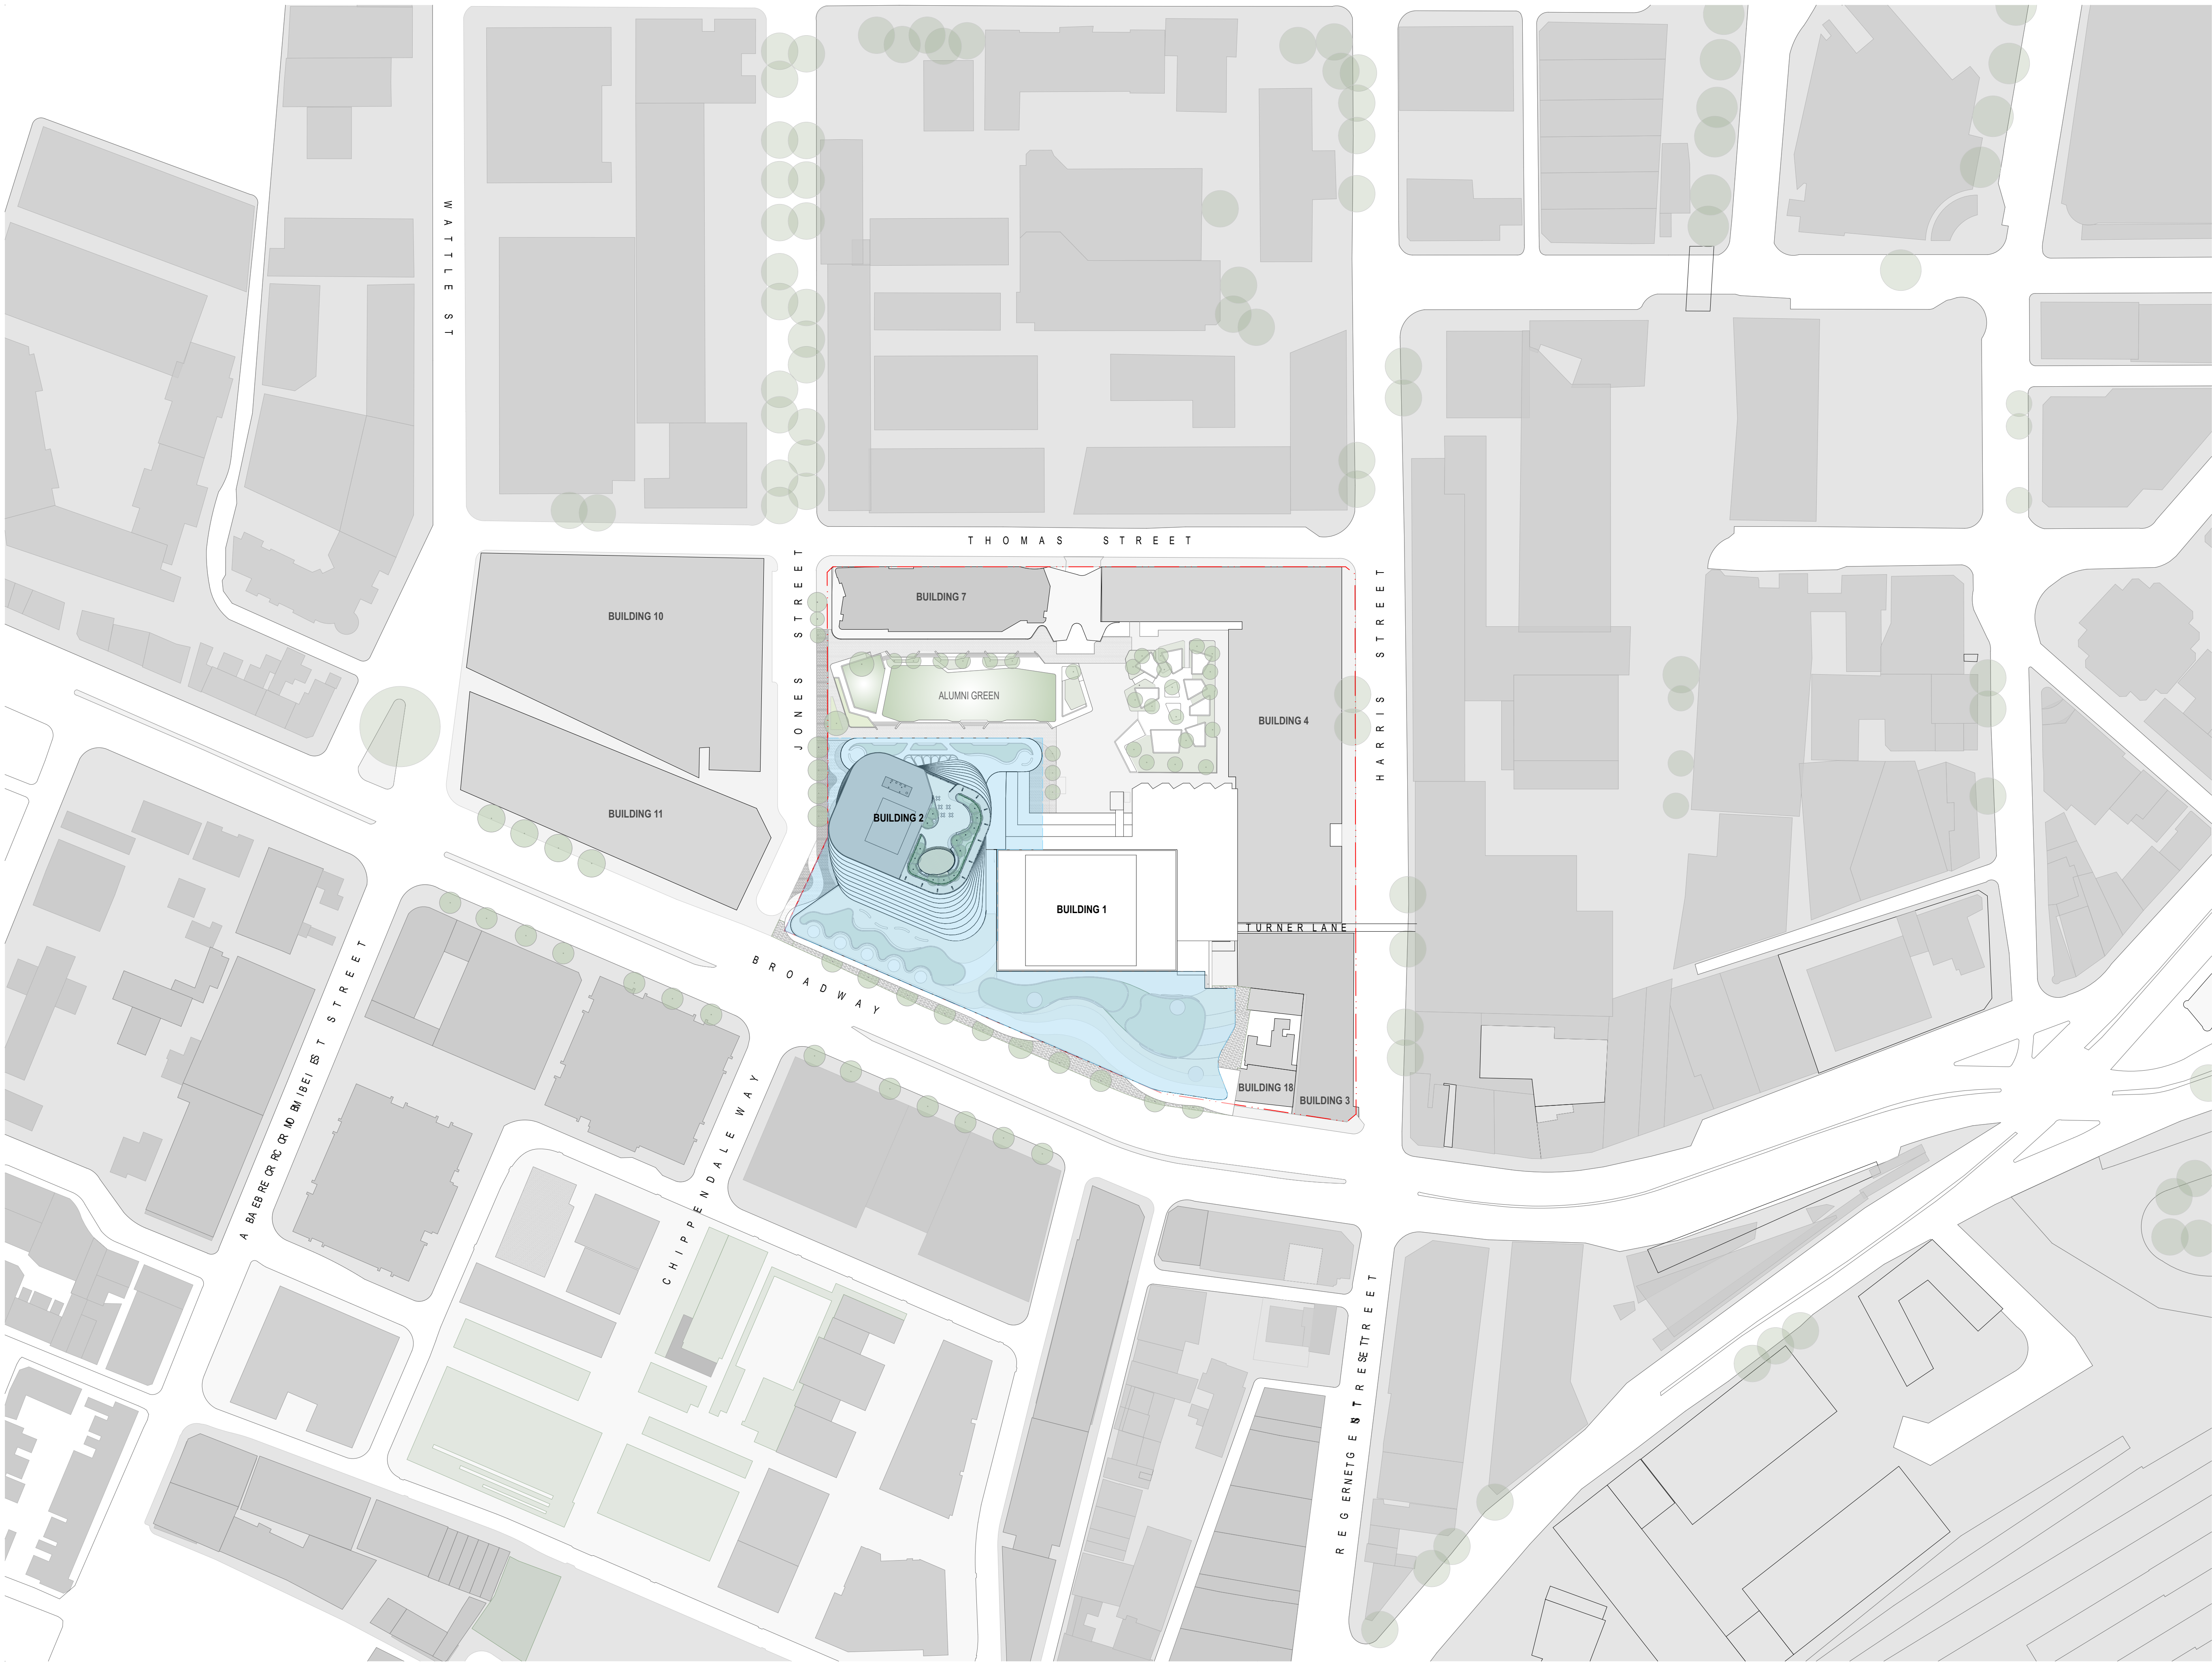


LEGEND


EXTENT OF DEVELOPMENT
APPLICATION PROPOSAL

B	ISSUED FOR DEVELOPMENT APPLICATION S96	01/2017
REV.	DESCRIPTION	DATE


0 10 20 50m
1:1000 @ A1
JANUARY 2017
For information DA S96 1001[B]

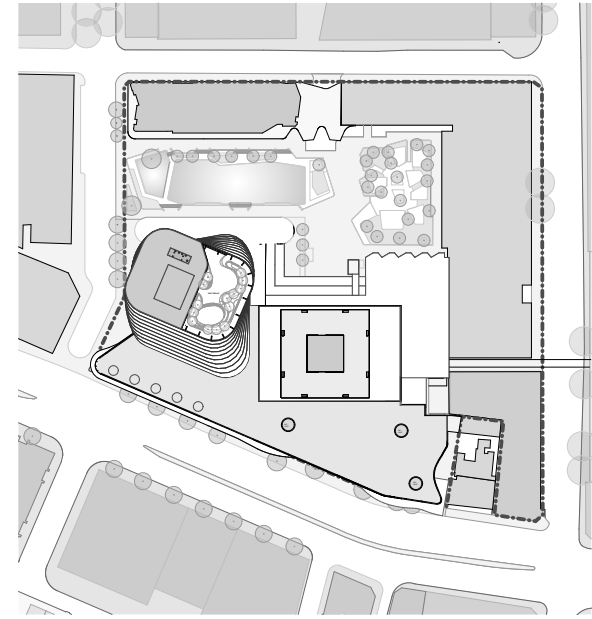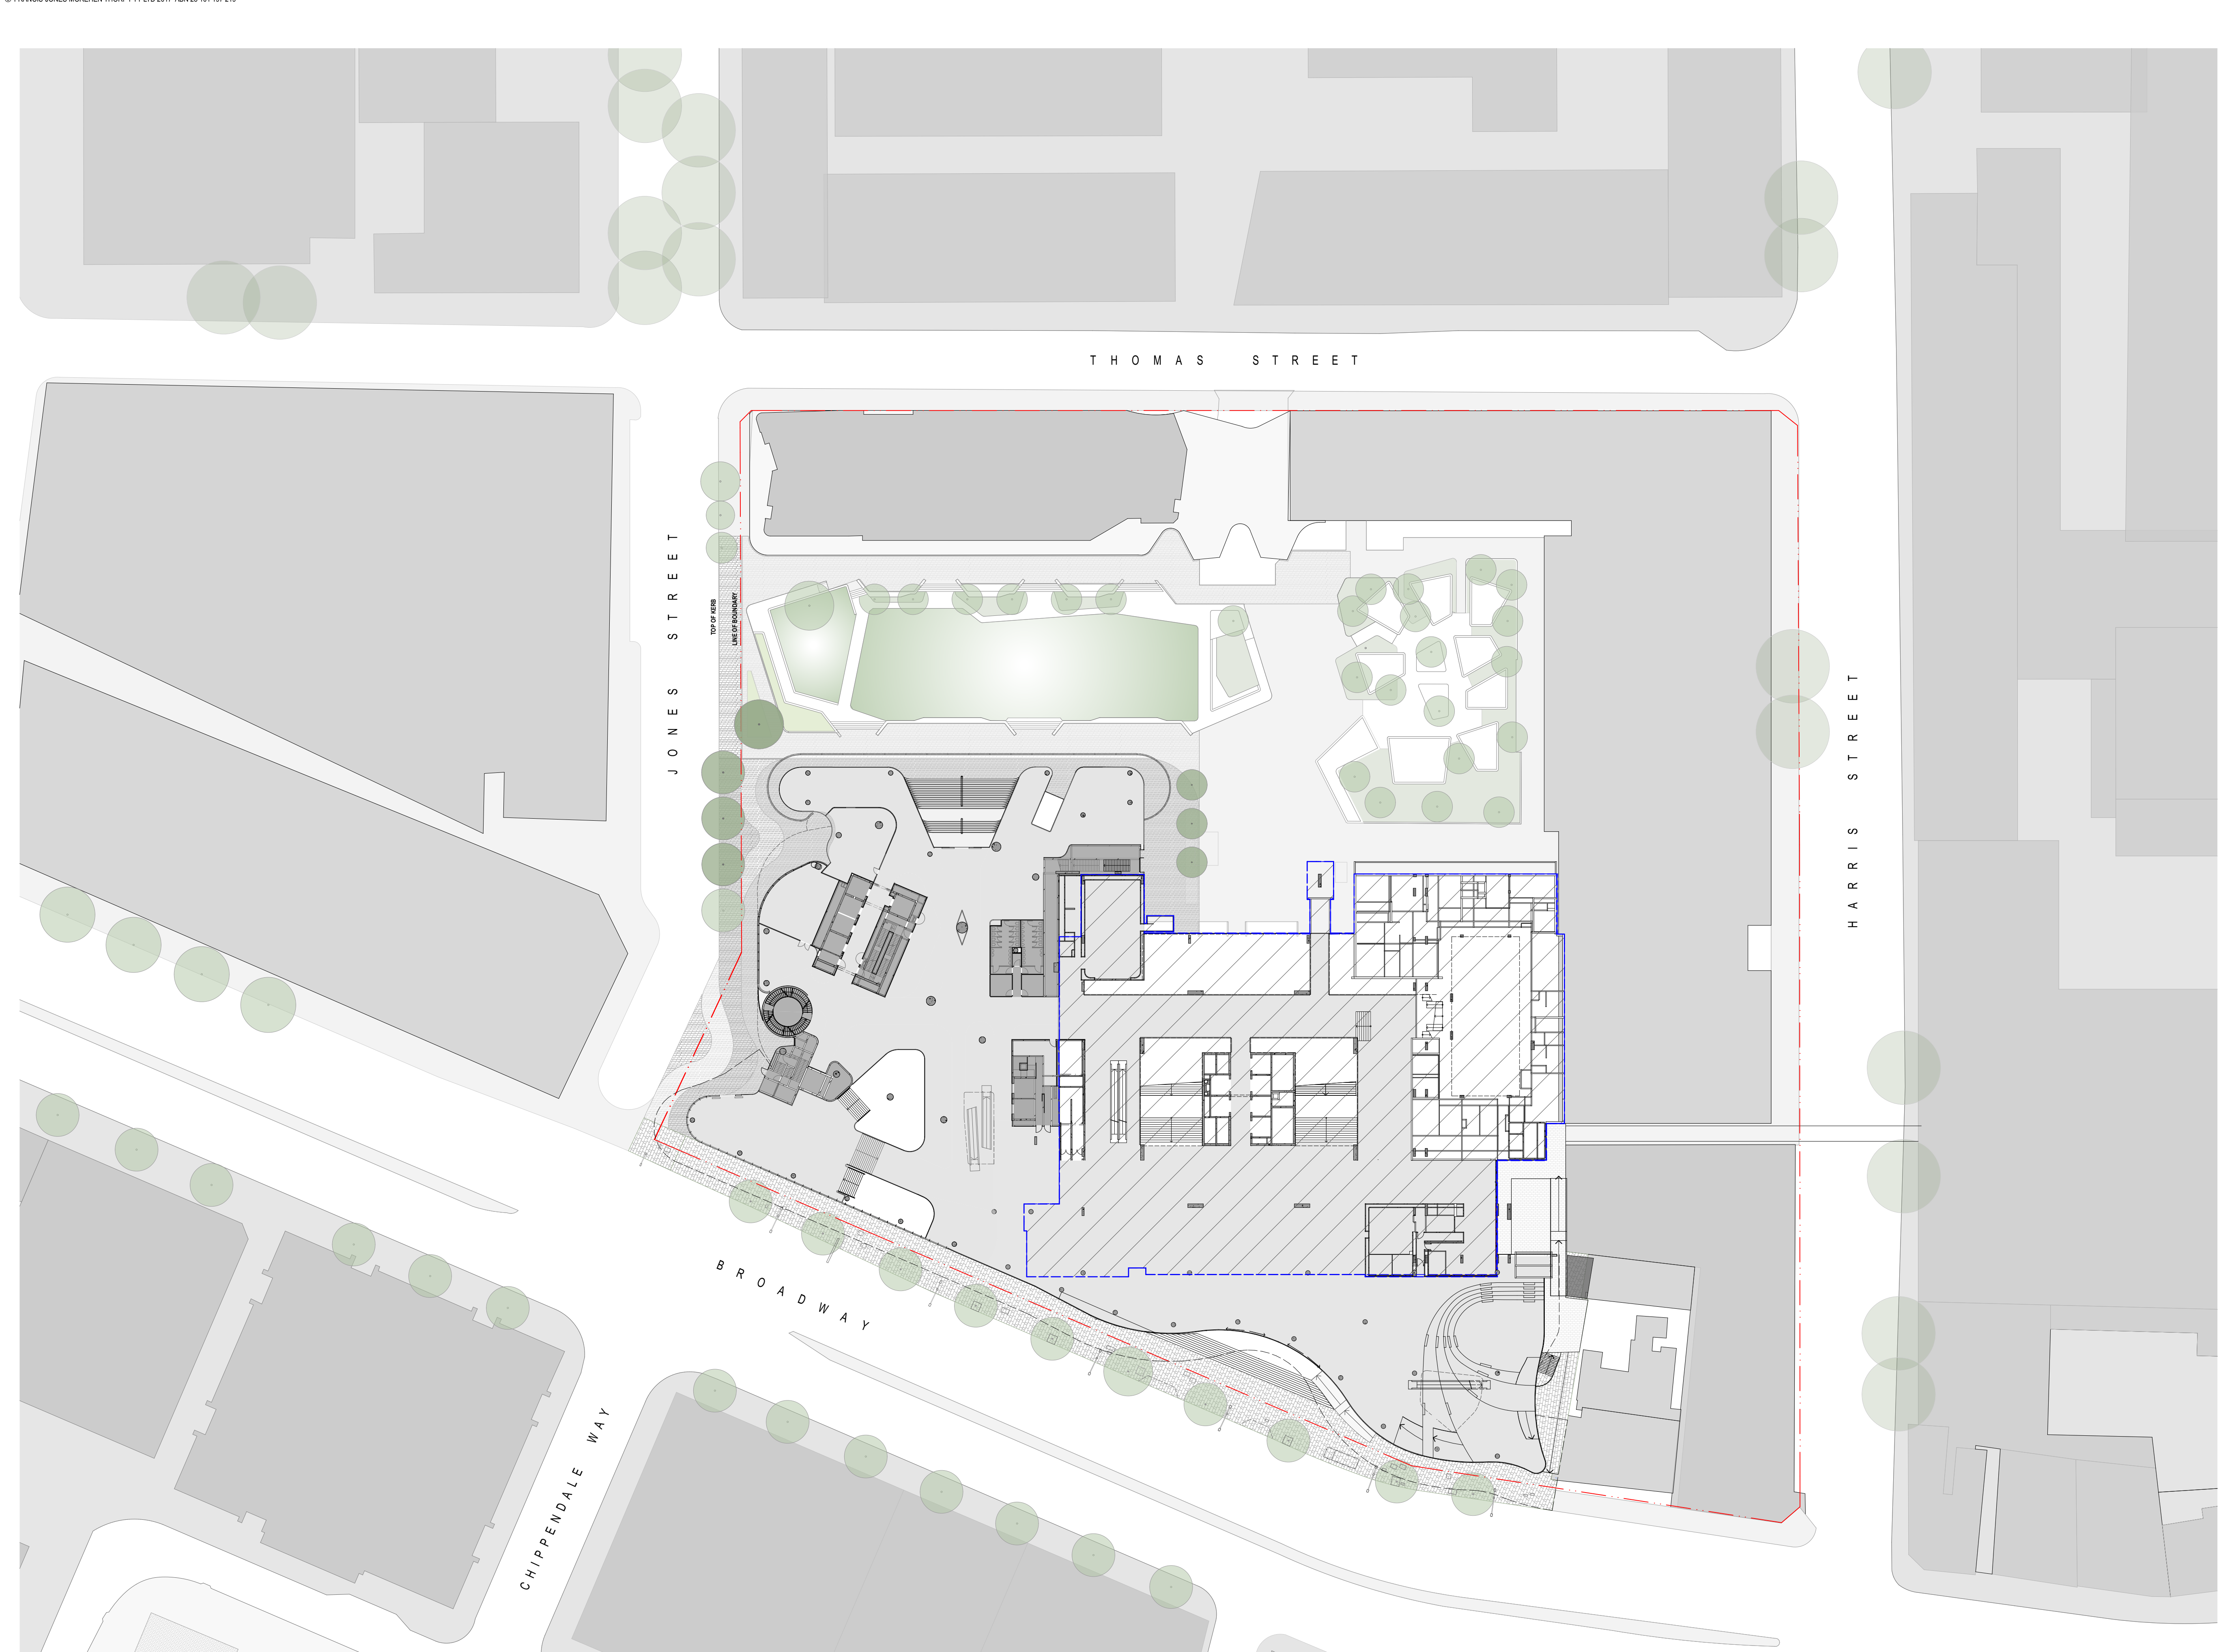


LEGEND

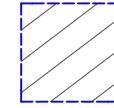 EXTENT OF EXISTING BUILDING


B	ISSUED FOR DEVELOPMENT APPLICATION S96	01/2017
REV.	DESCRIPTION	DATE

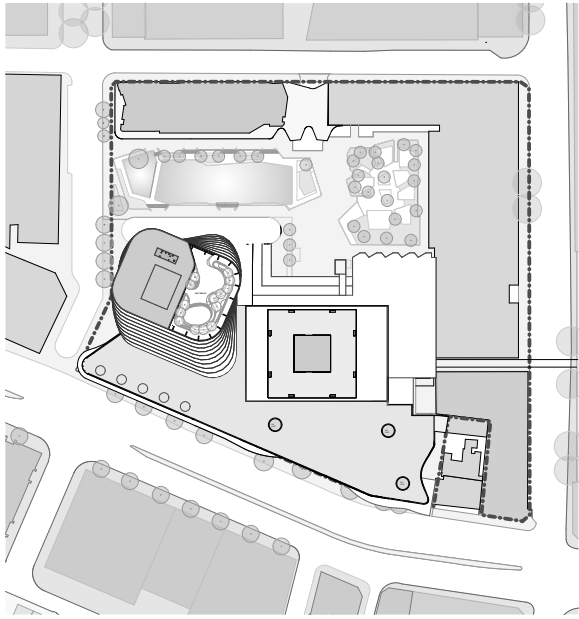

- LEGEND
- EXTENT OF EXISTING BUILDING
- CHANGES
- ① RECONFIGURATION OF VERTICAL CIRCULATION
- ② CHANGE OF USE TO SUPERLAB

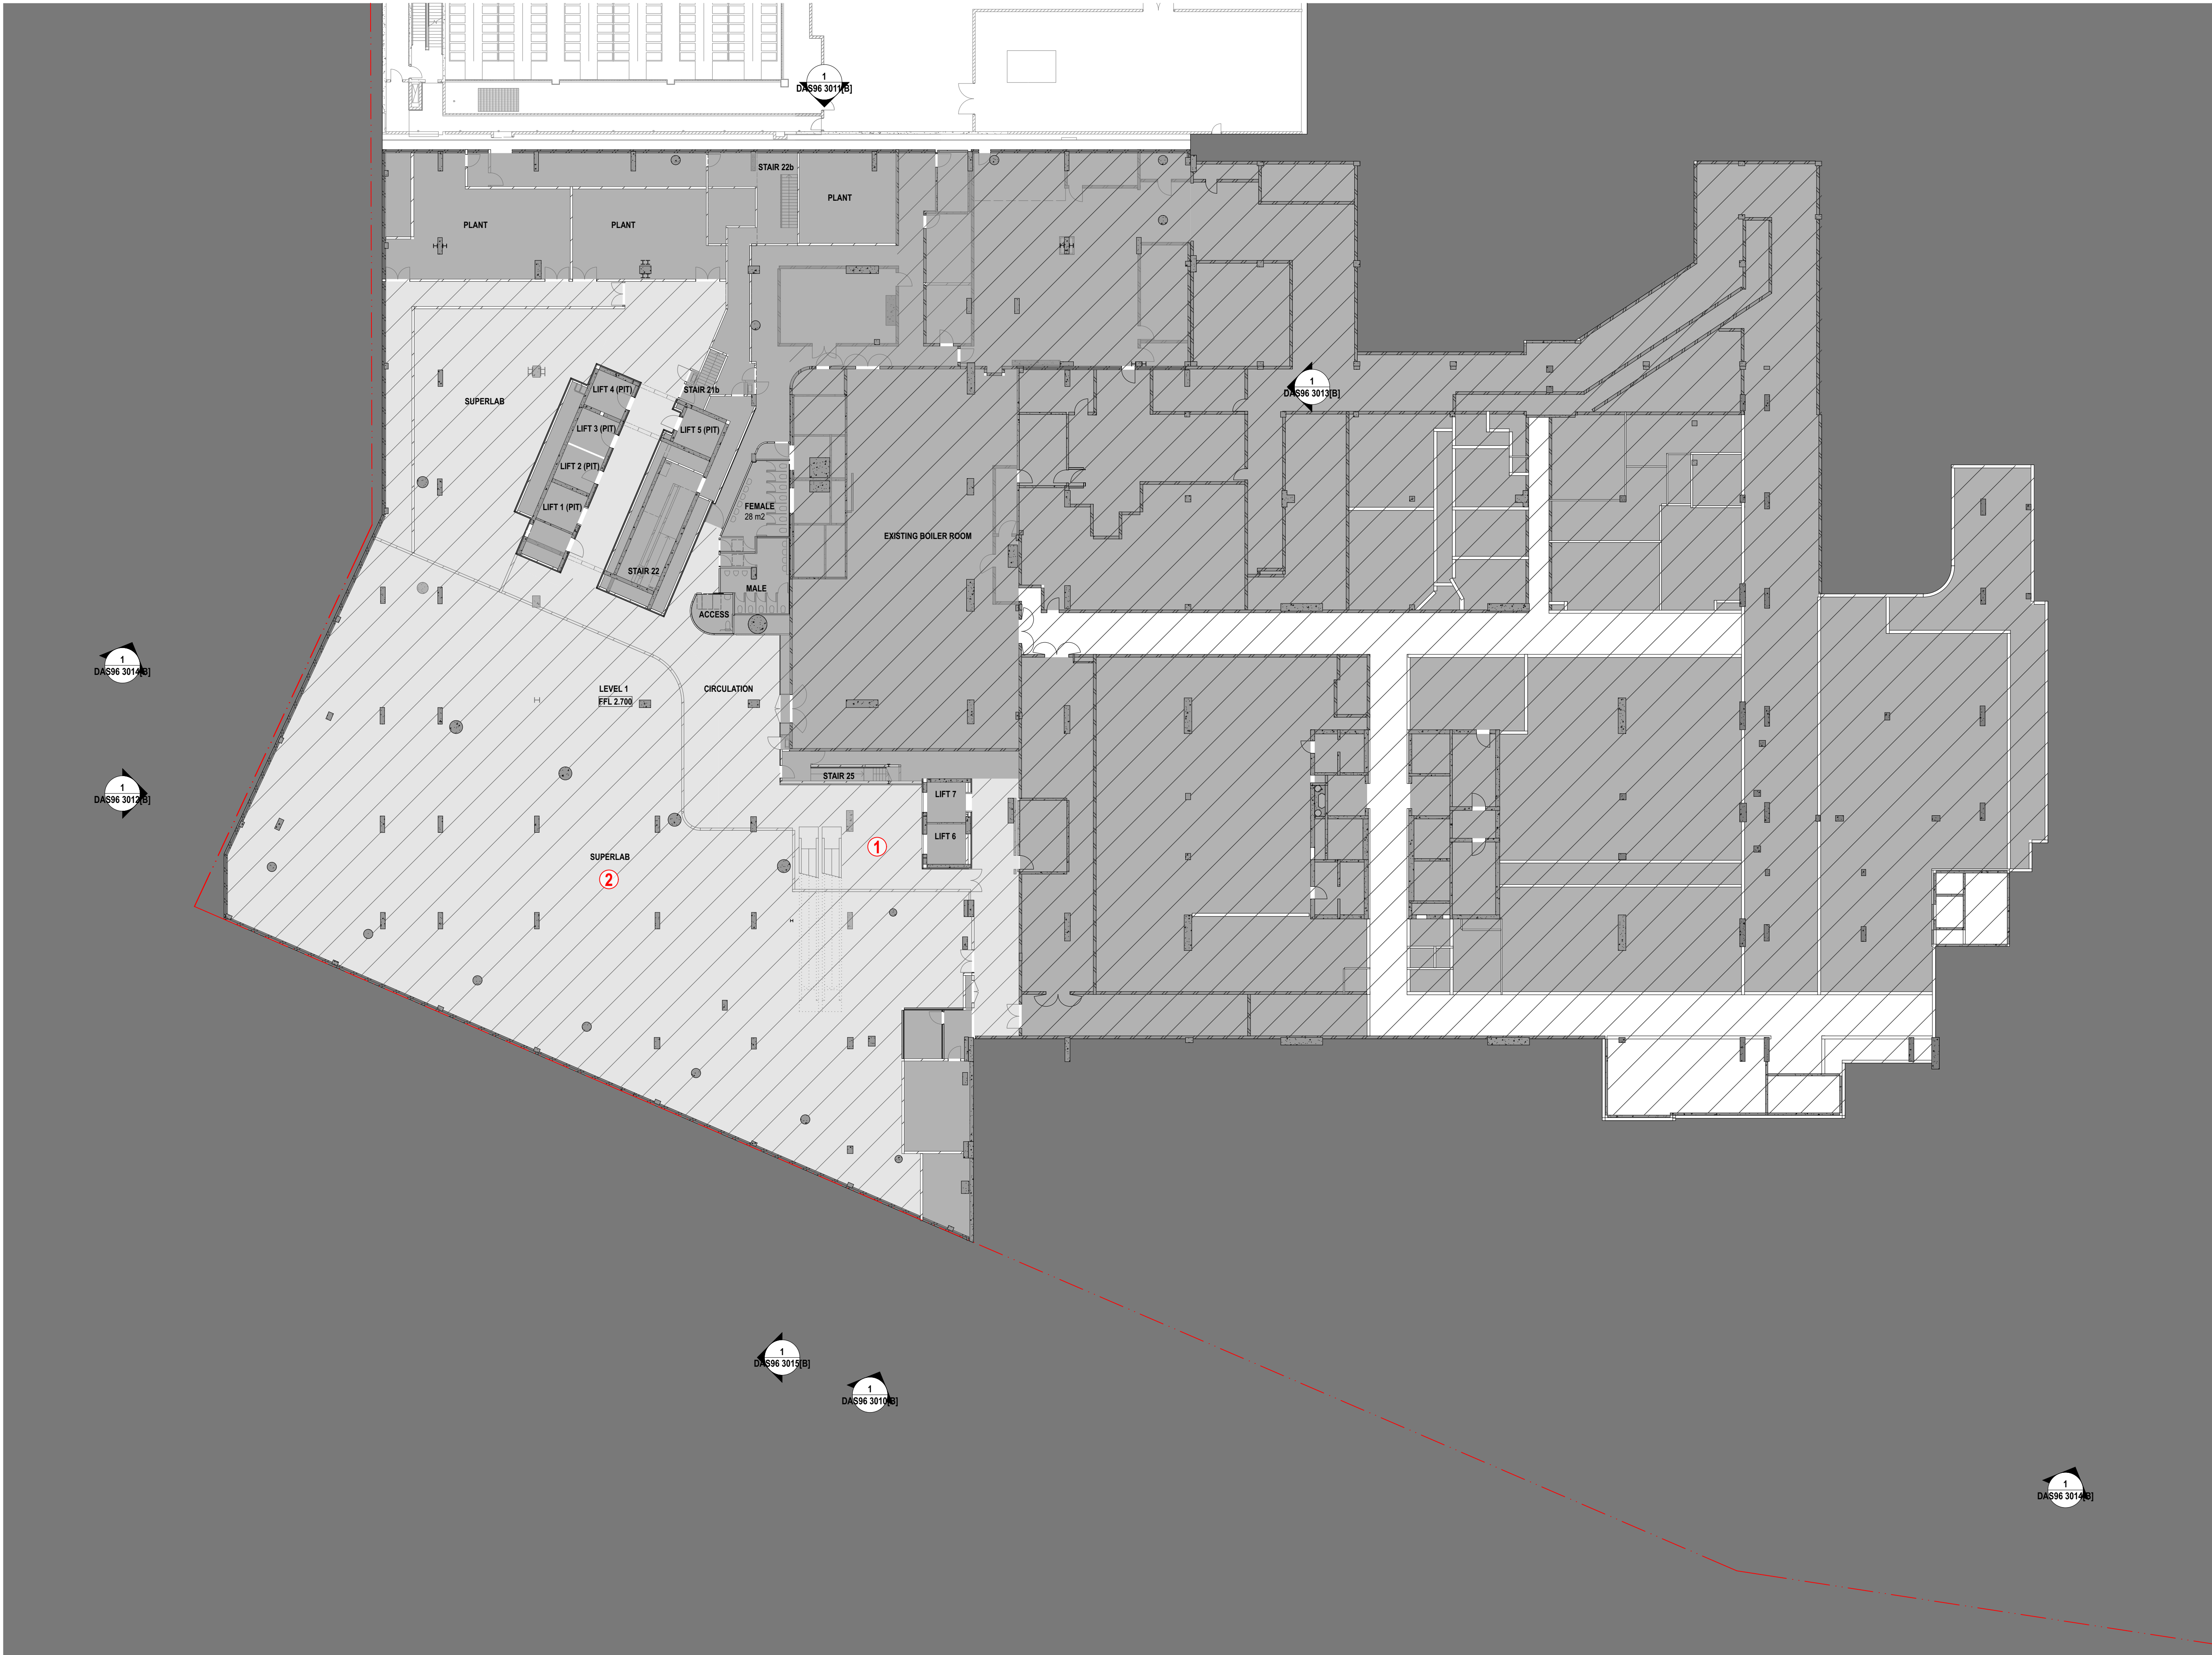

B	ISSUED FOR DEVELOPMENT APPLICATION S96	01/2017
REV.	DESCRIPTION	DATE


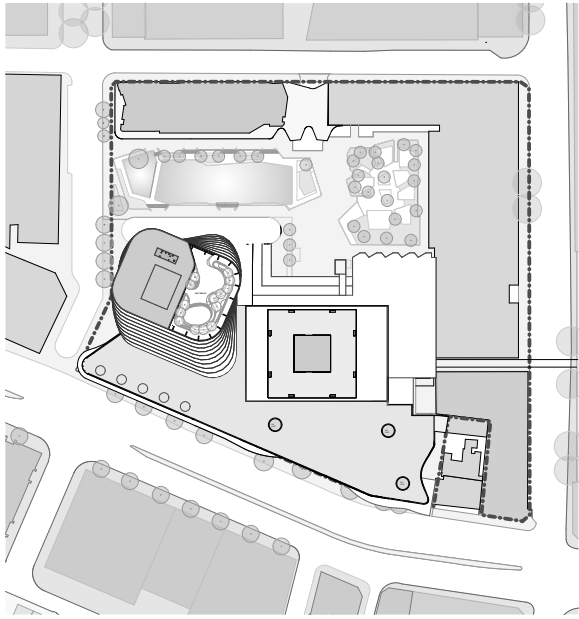



- LEGEND**
- EXTENT OF EXISTING BUILDING
- CHANGES**
- RECONFIGURATION OF VERTICAL CIRCULATION



B	ISSUED FOR DEVELOPMENT APPLICATION S96	01/2017
REV.	DESCRIPTION	DATE


0 2.5 5 10m
1:250 @ A1
JANUARY 2017
For Information
DA S96 2202[B]

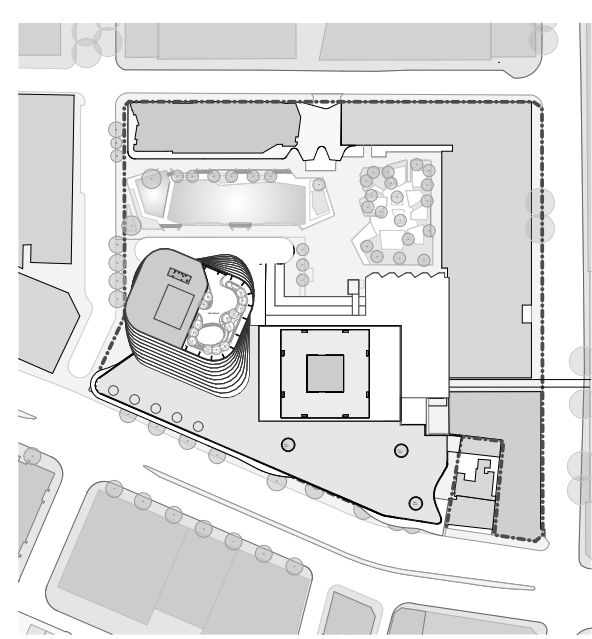
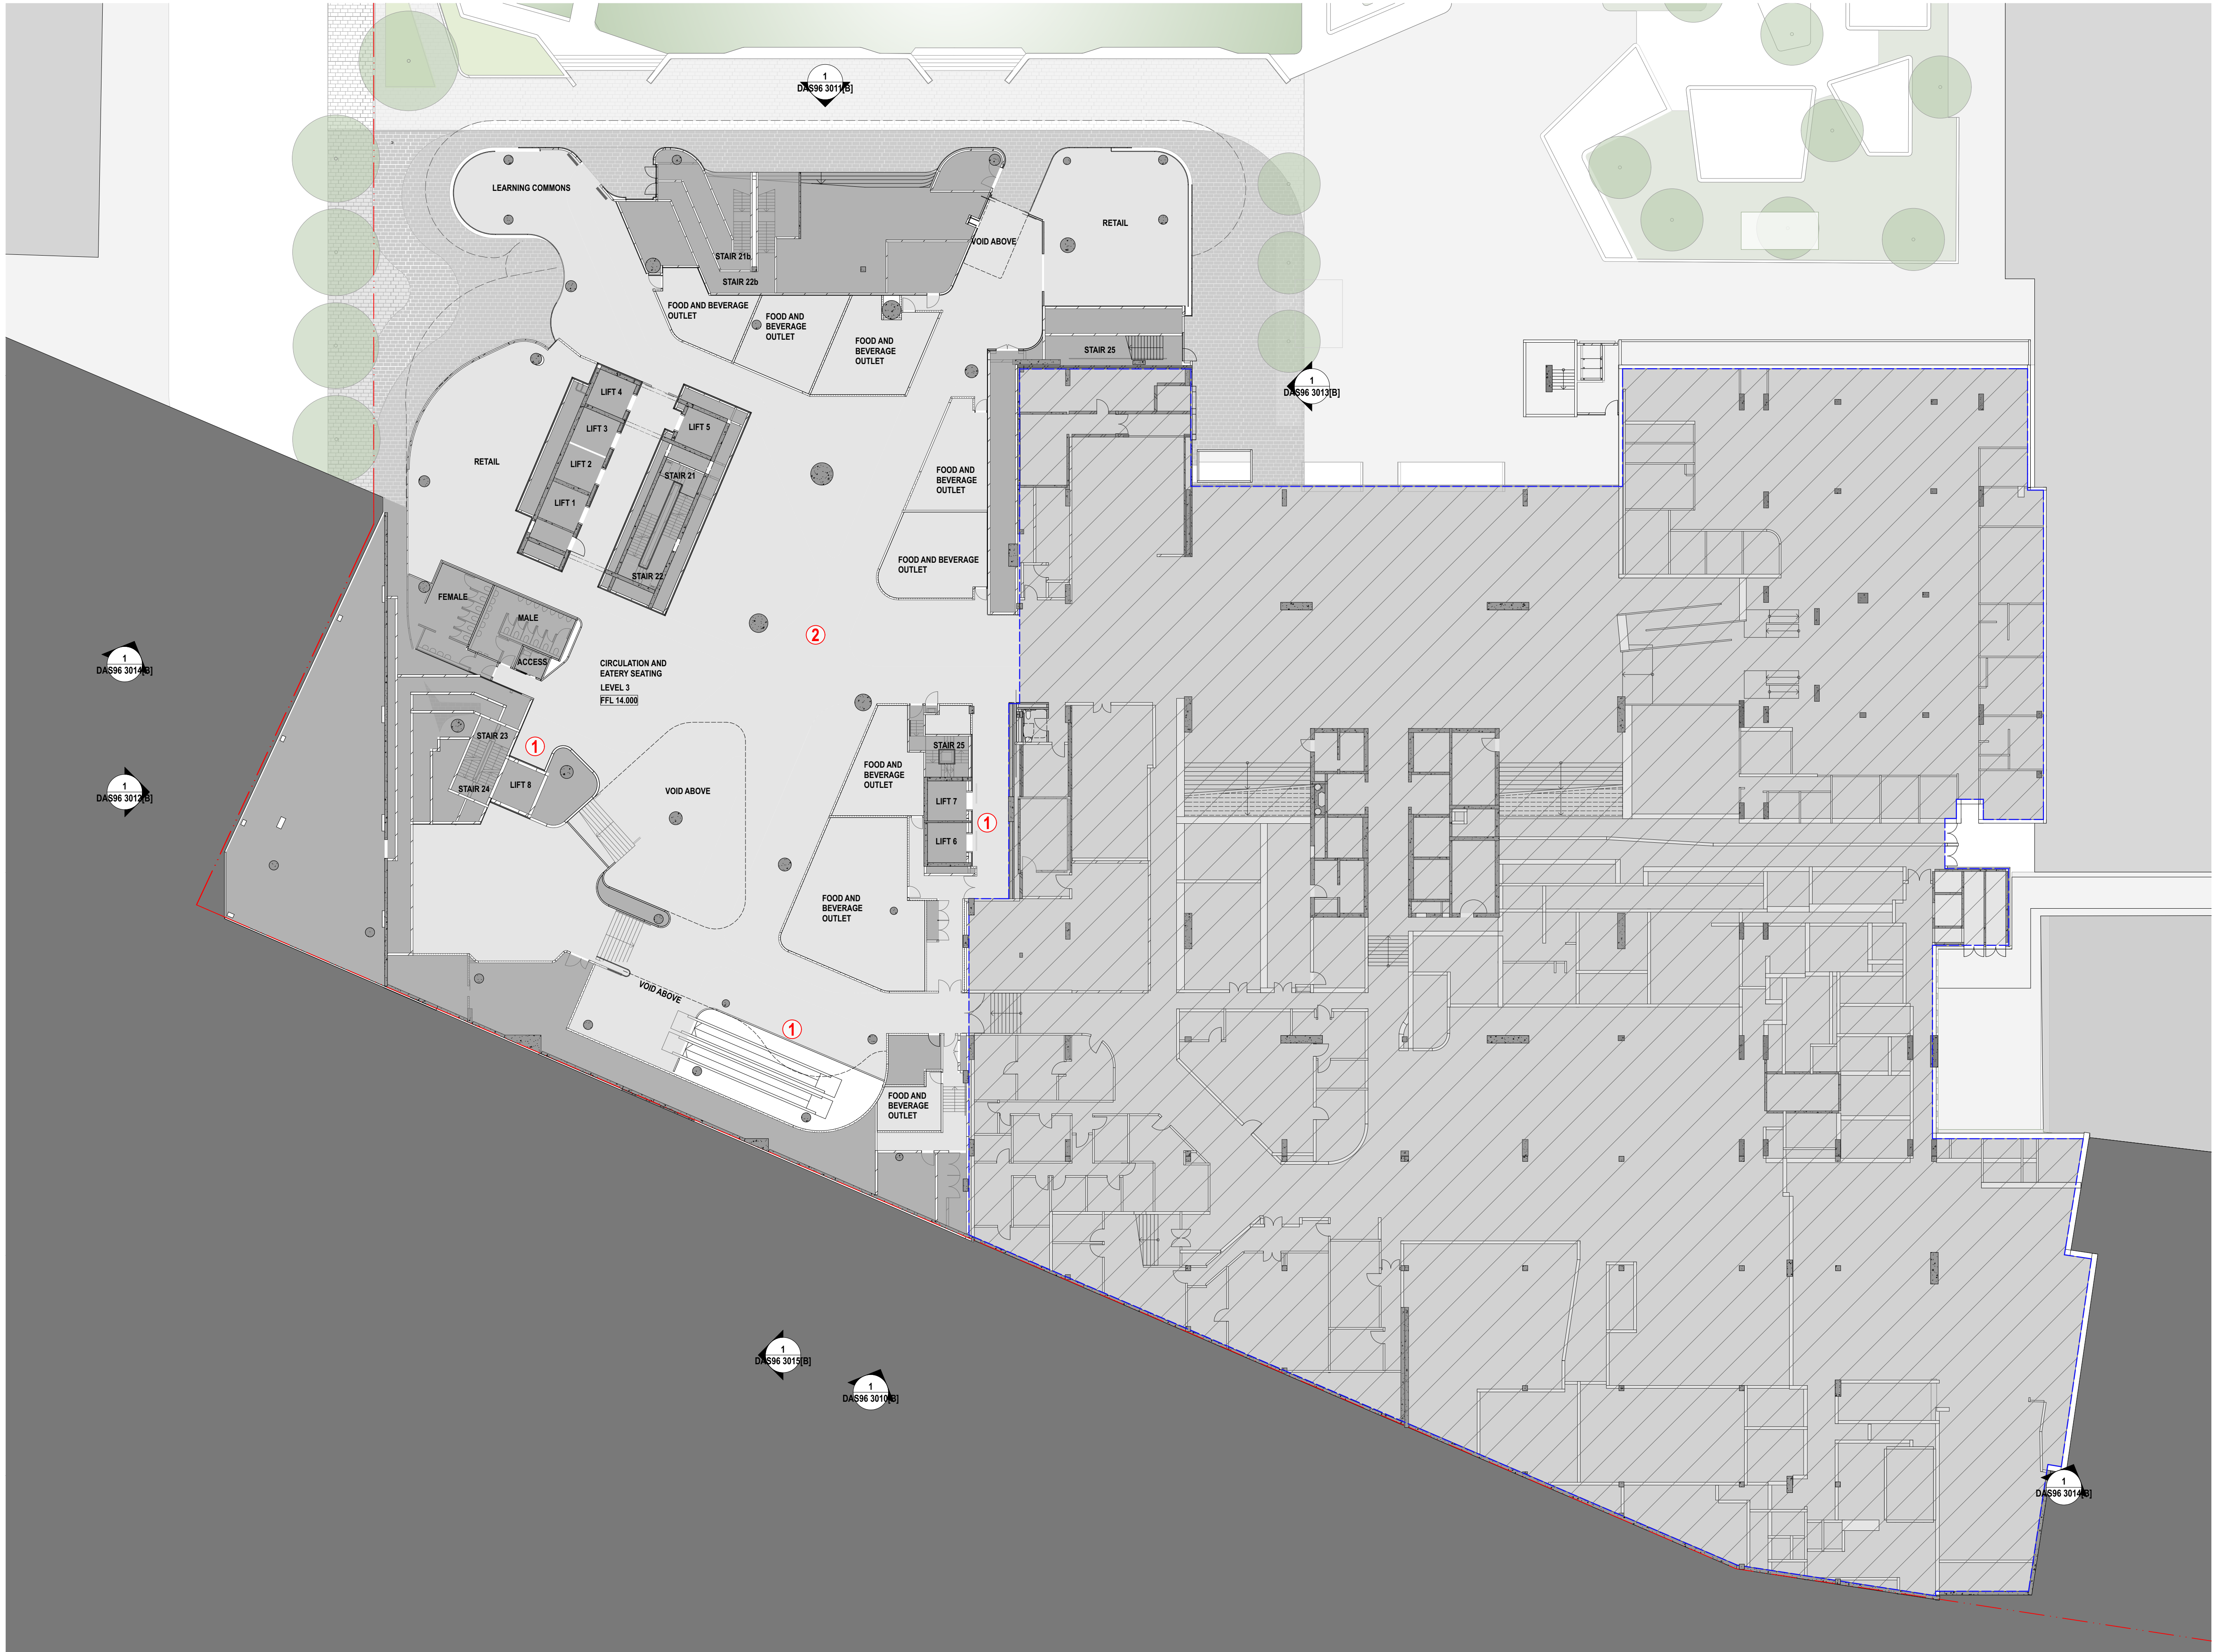


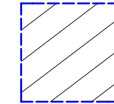- LEGEND**
-  EXTENT OF EXISTING BUILDING
- CHANGES**
- ① RECONFIGURATION OF VERTICAL CIRCULATION
- ② RECONFIGURATION OF FOOD & BEVERAGE/EATERY & CIRCULATION

B	ISSUED FOR DEVELOPMENT APPLICATION S96	01/2017
REV.	DESCRIPTION	DATE

0 2.5 5 10m
1:250 @ A1
JANUARY 2017
For Information
DA S96 2203[B]

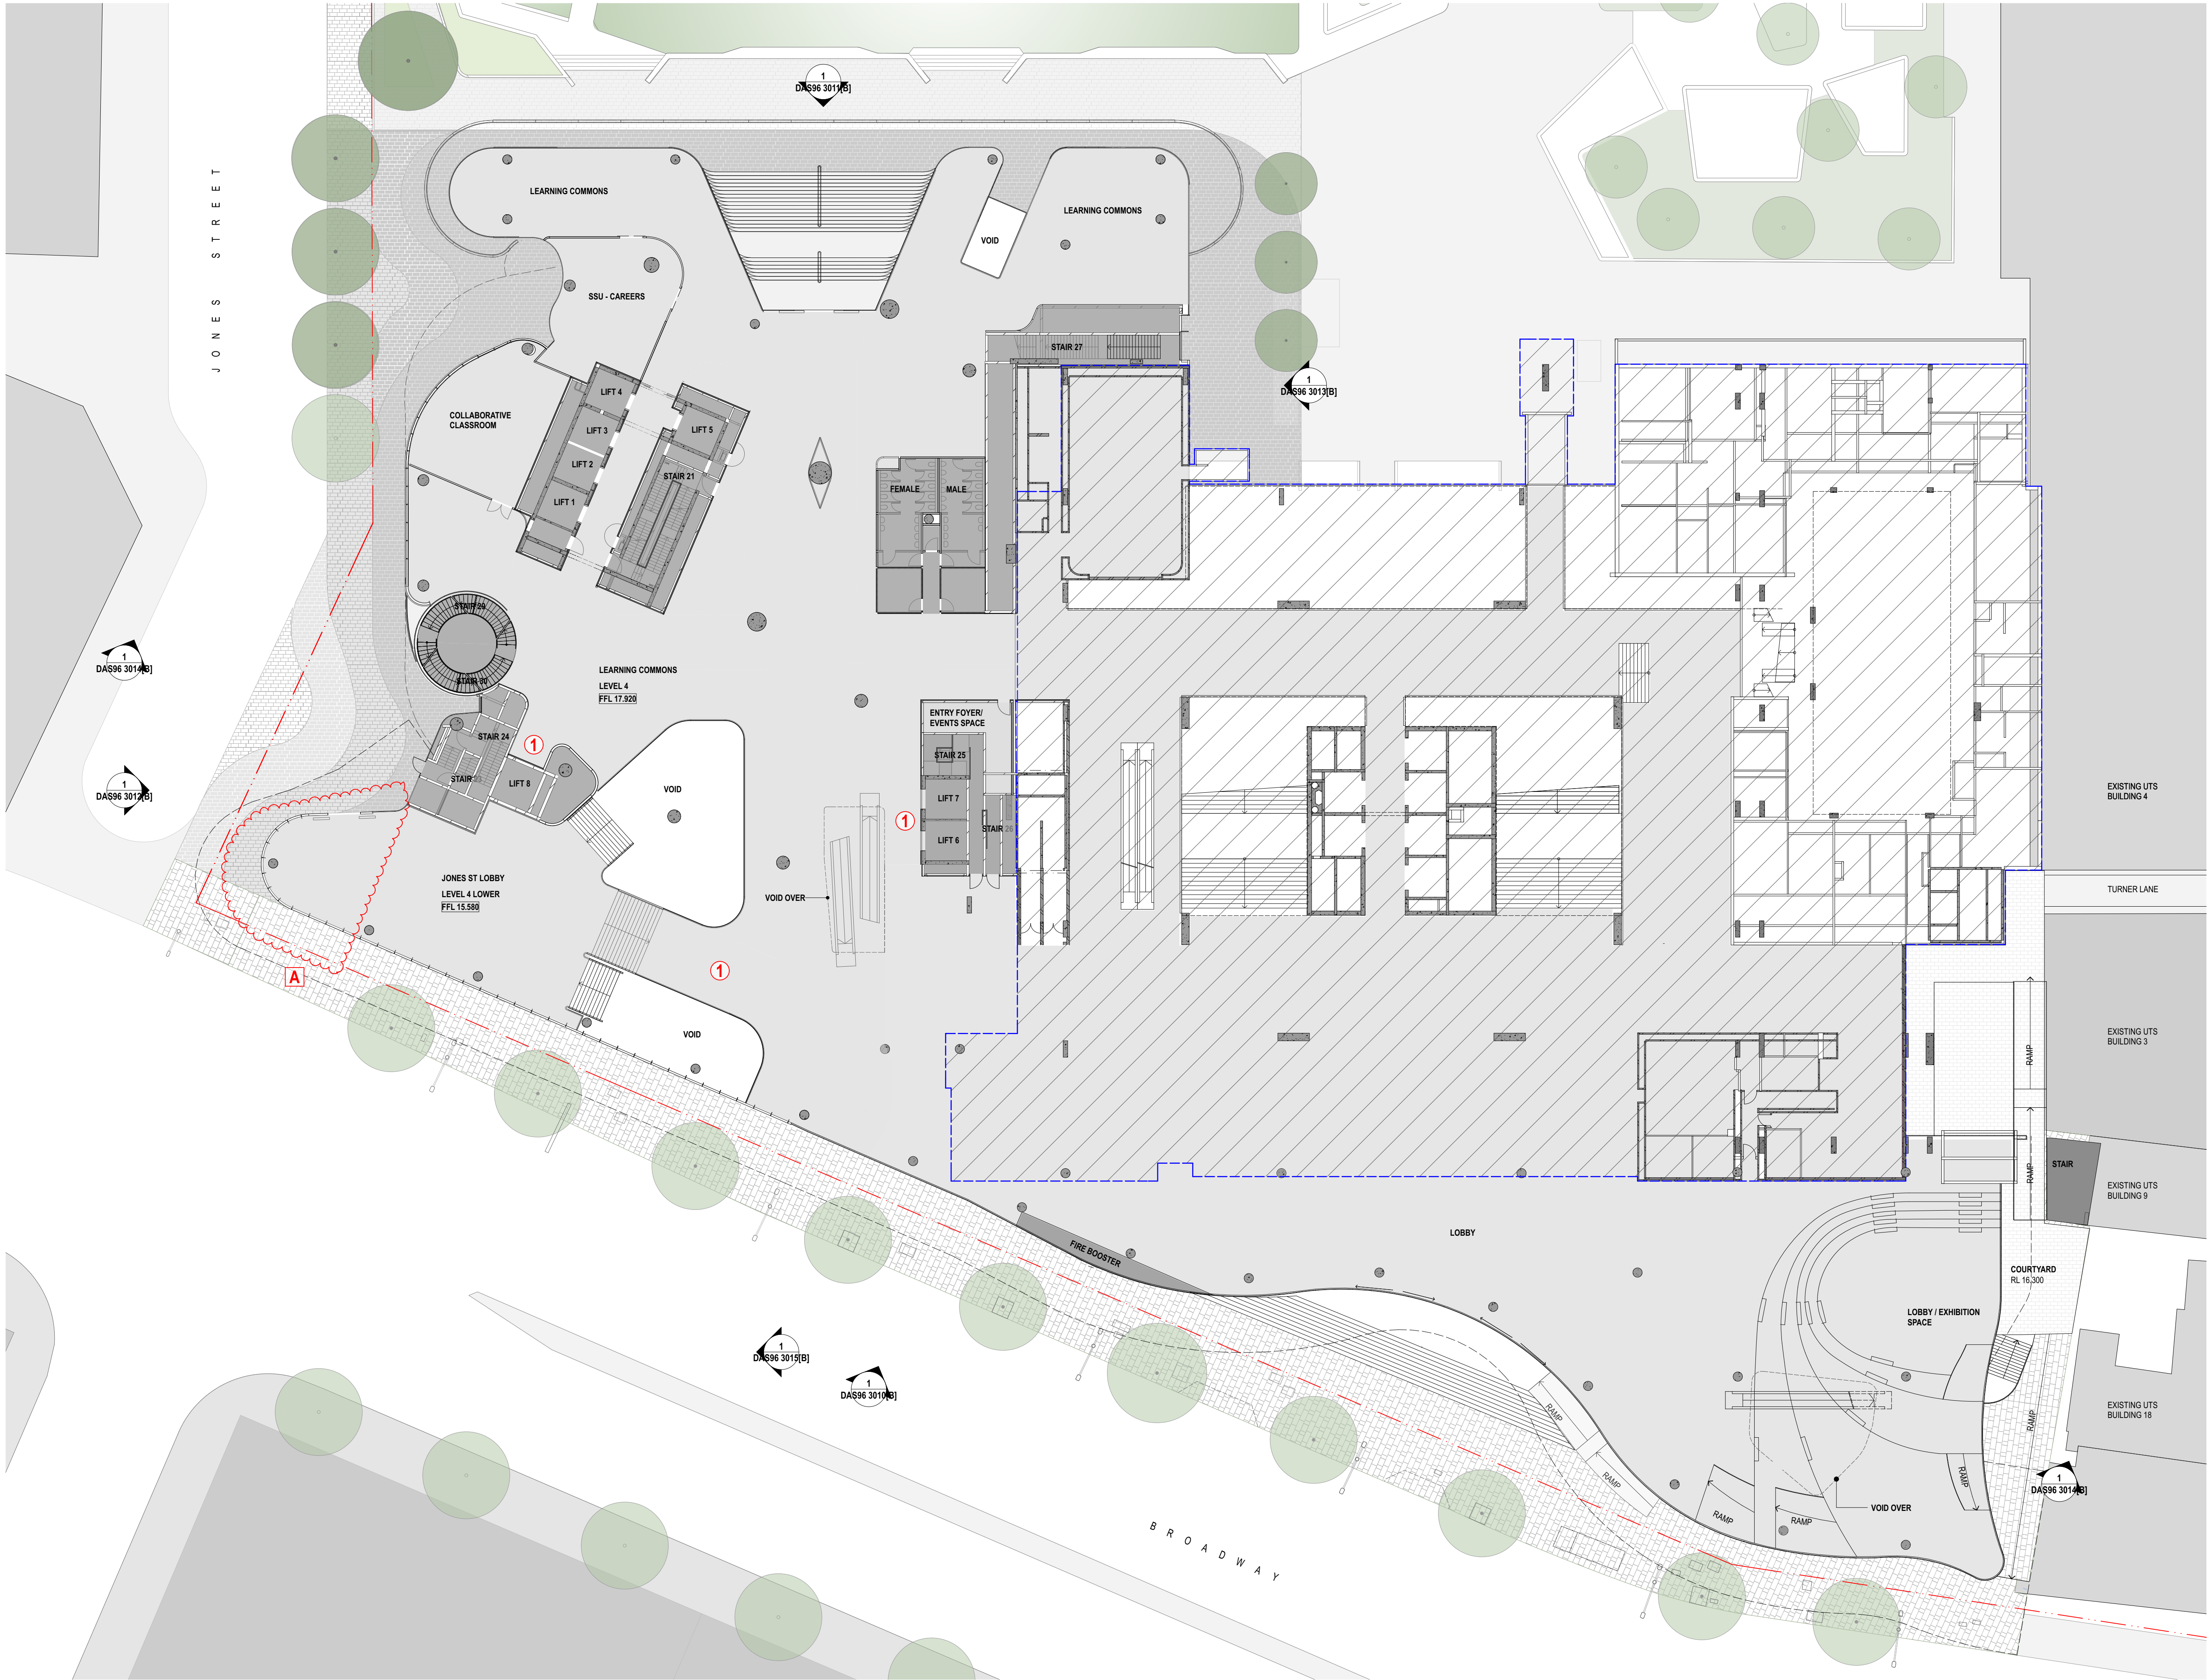

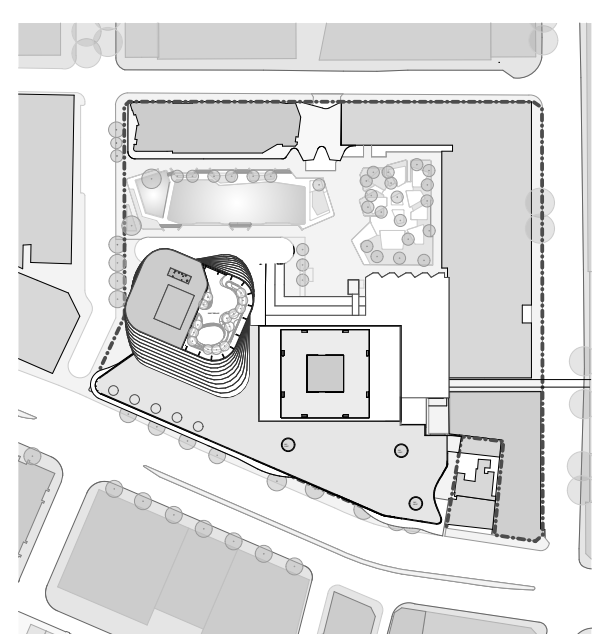
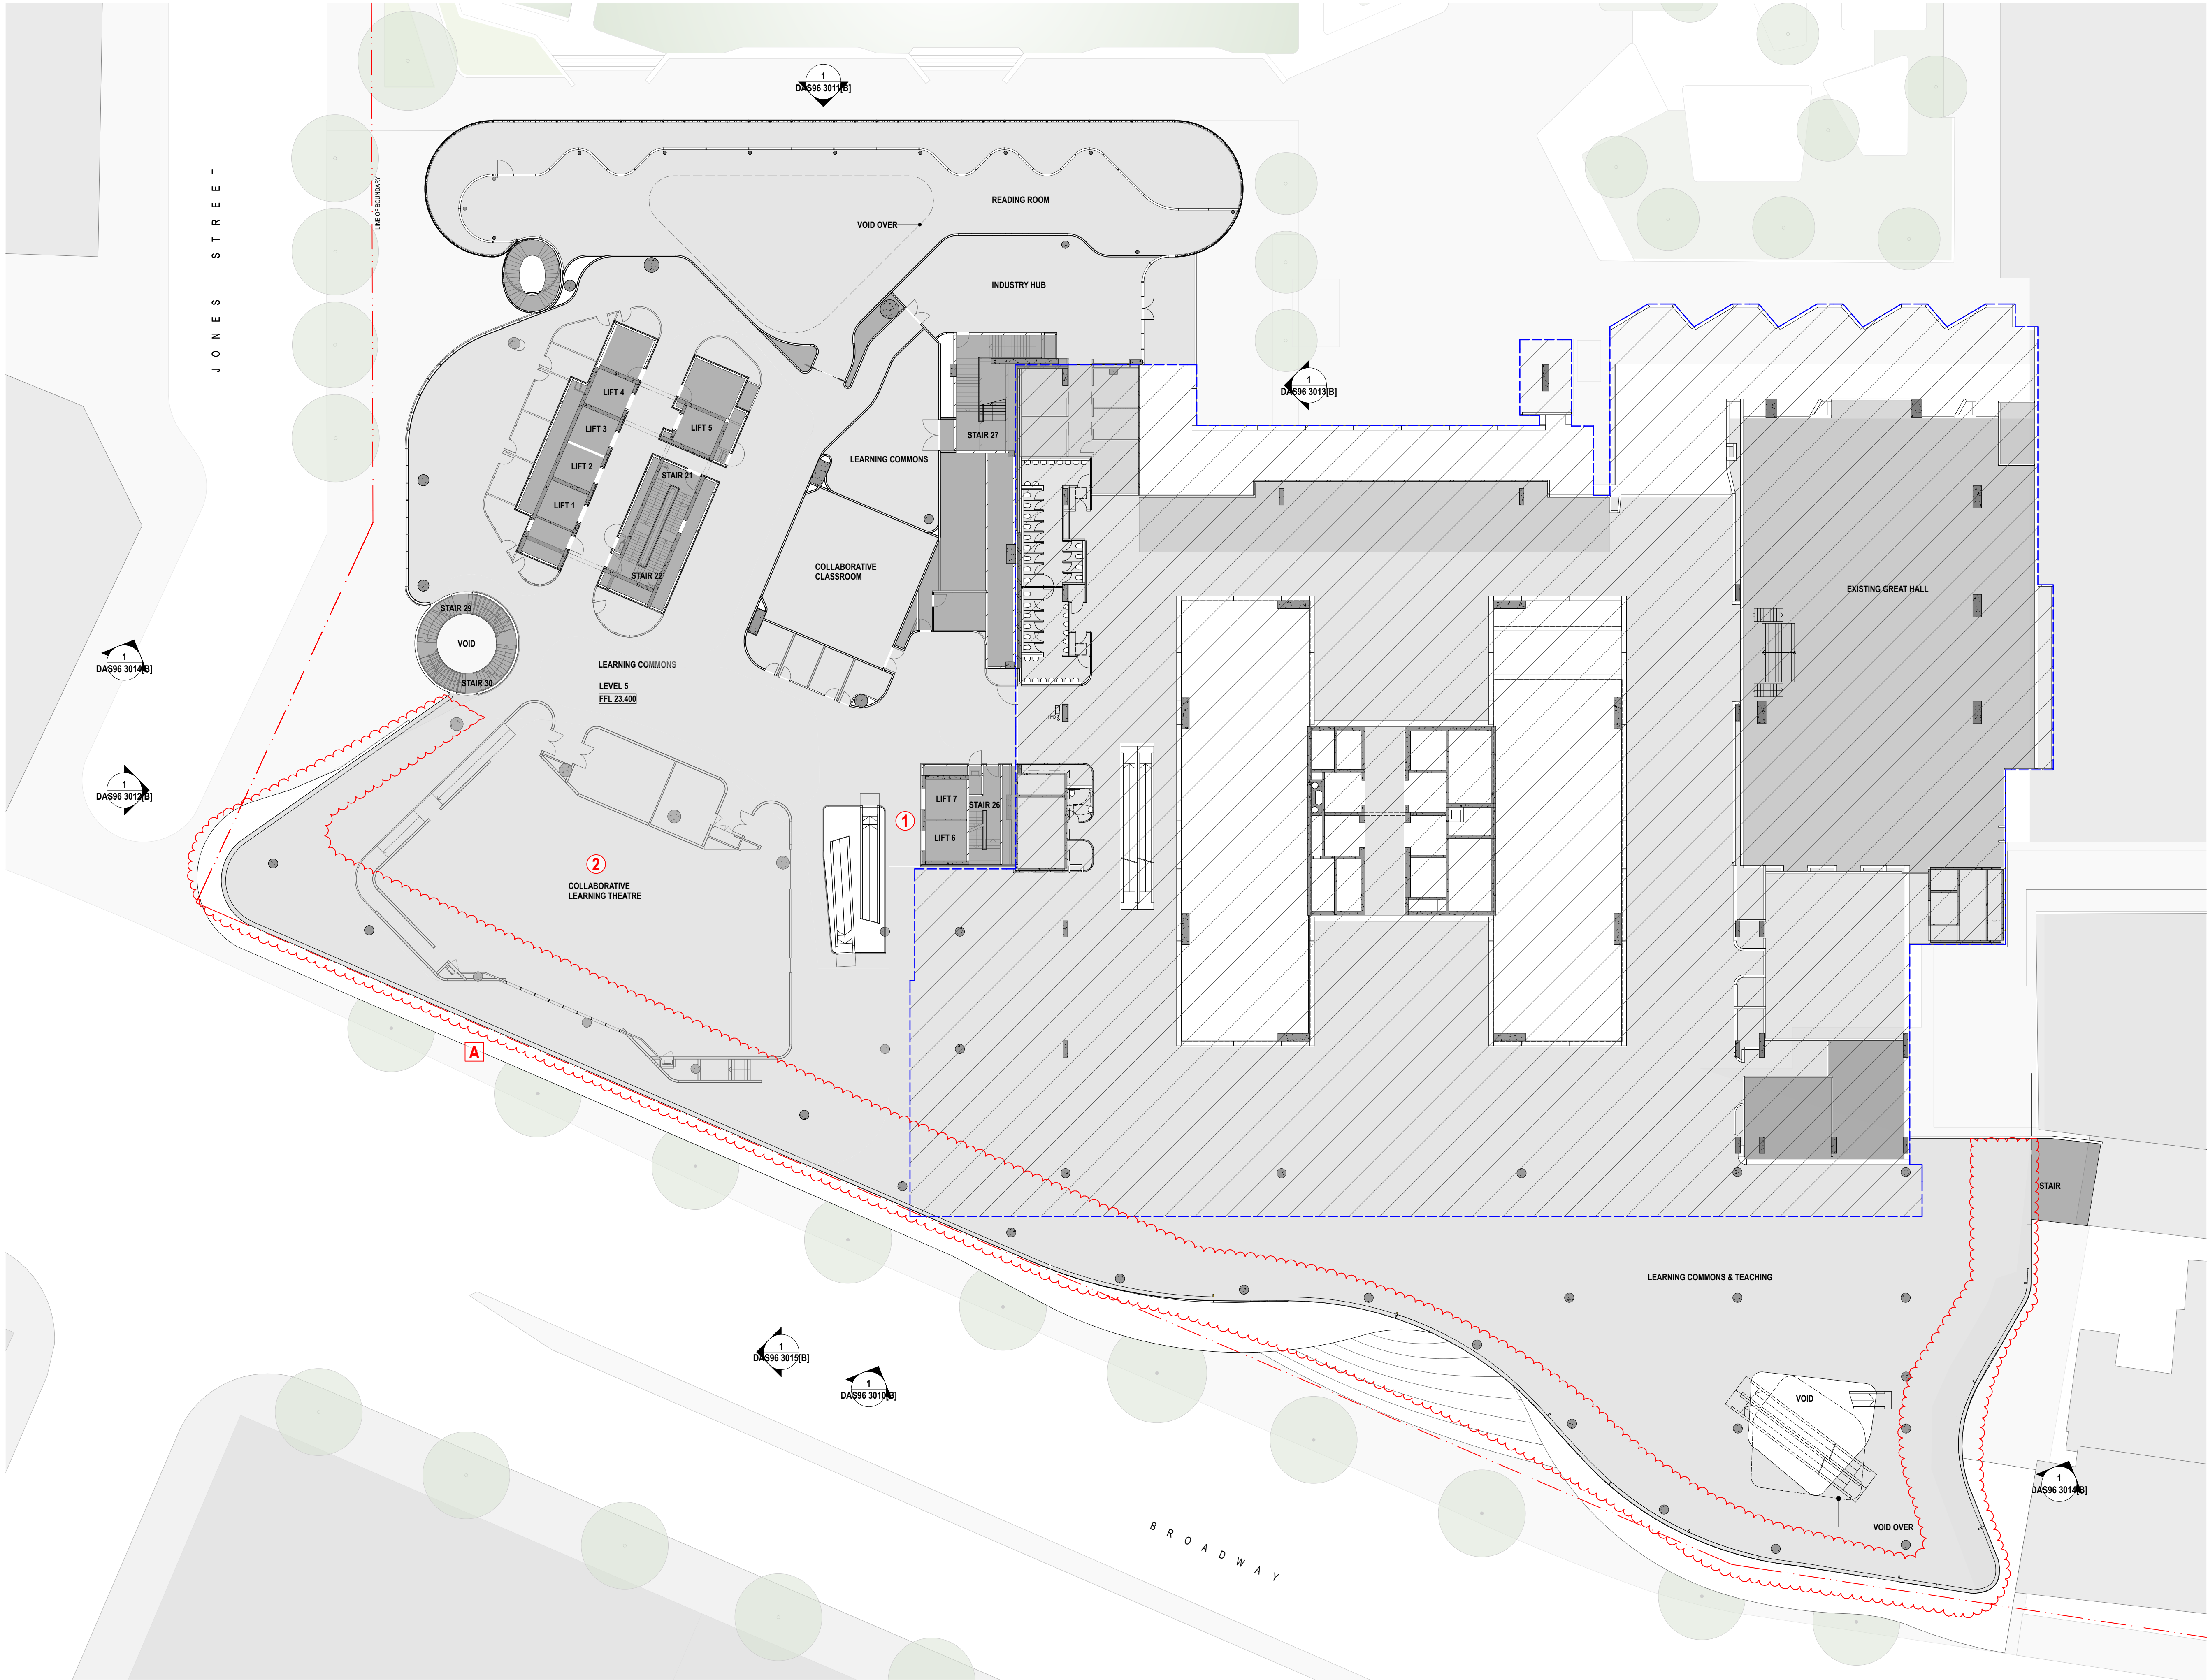


LEGEND

EXTENT OF EXISTING BUILDING



- CHANGES**
- ① RECONFIGURATION OF VERTICAL CIRCULATION
 - ② GENERAL TEACHING SPACE MOVED OFF FACADE TO FURTHER PROVIDE ACTIVATED SPACE ALONG BROADWAY AND JONES STREET
 - A PHASE 1 & 2 ADJUSTMENT
 - POSITION OF BROADWAY FACADE MOVED TO BOUNDARY
 - PROVISION OF ACTIVATED SPACE ALONG BROADWAY FACADE

REV.	DESCRIPTION	DATE
B	ISSUED FOR DEVELOPMENT APPLICATION S96	01/2017

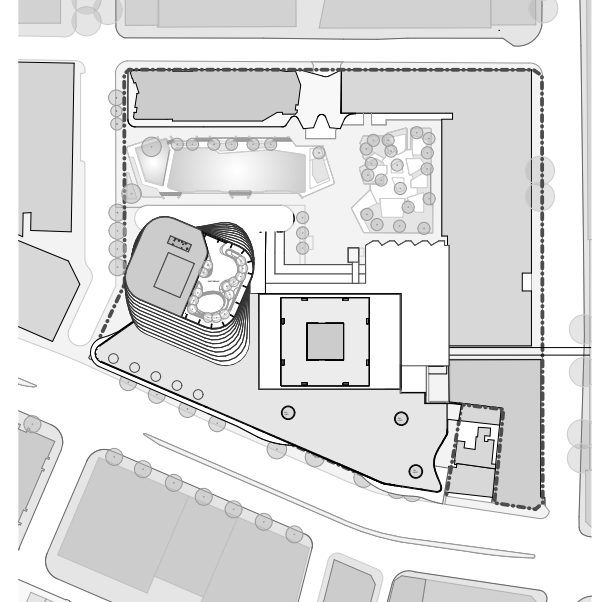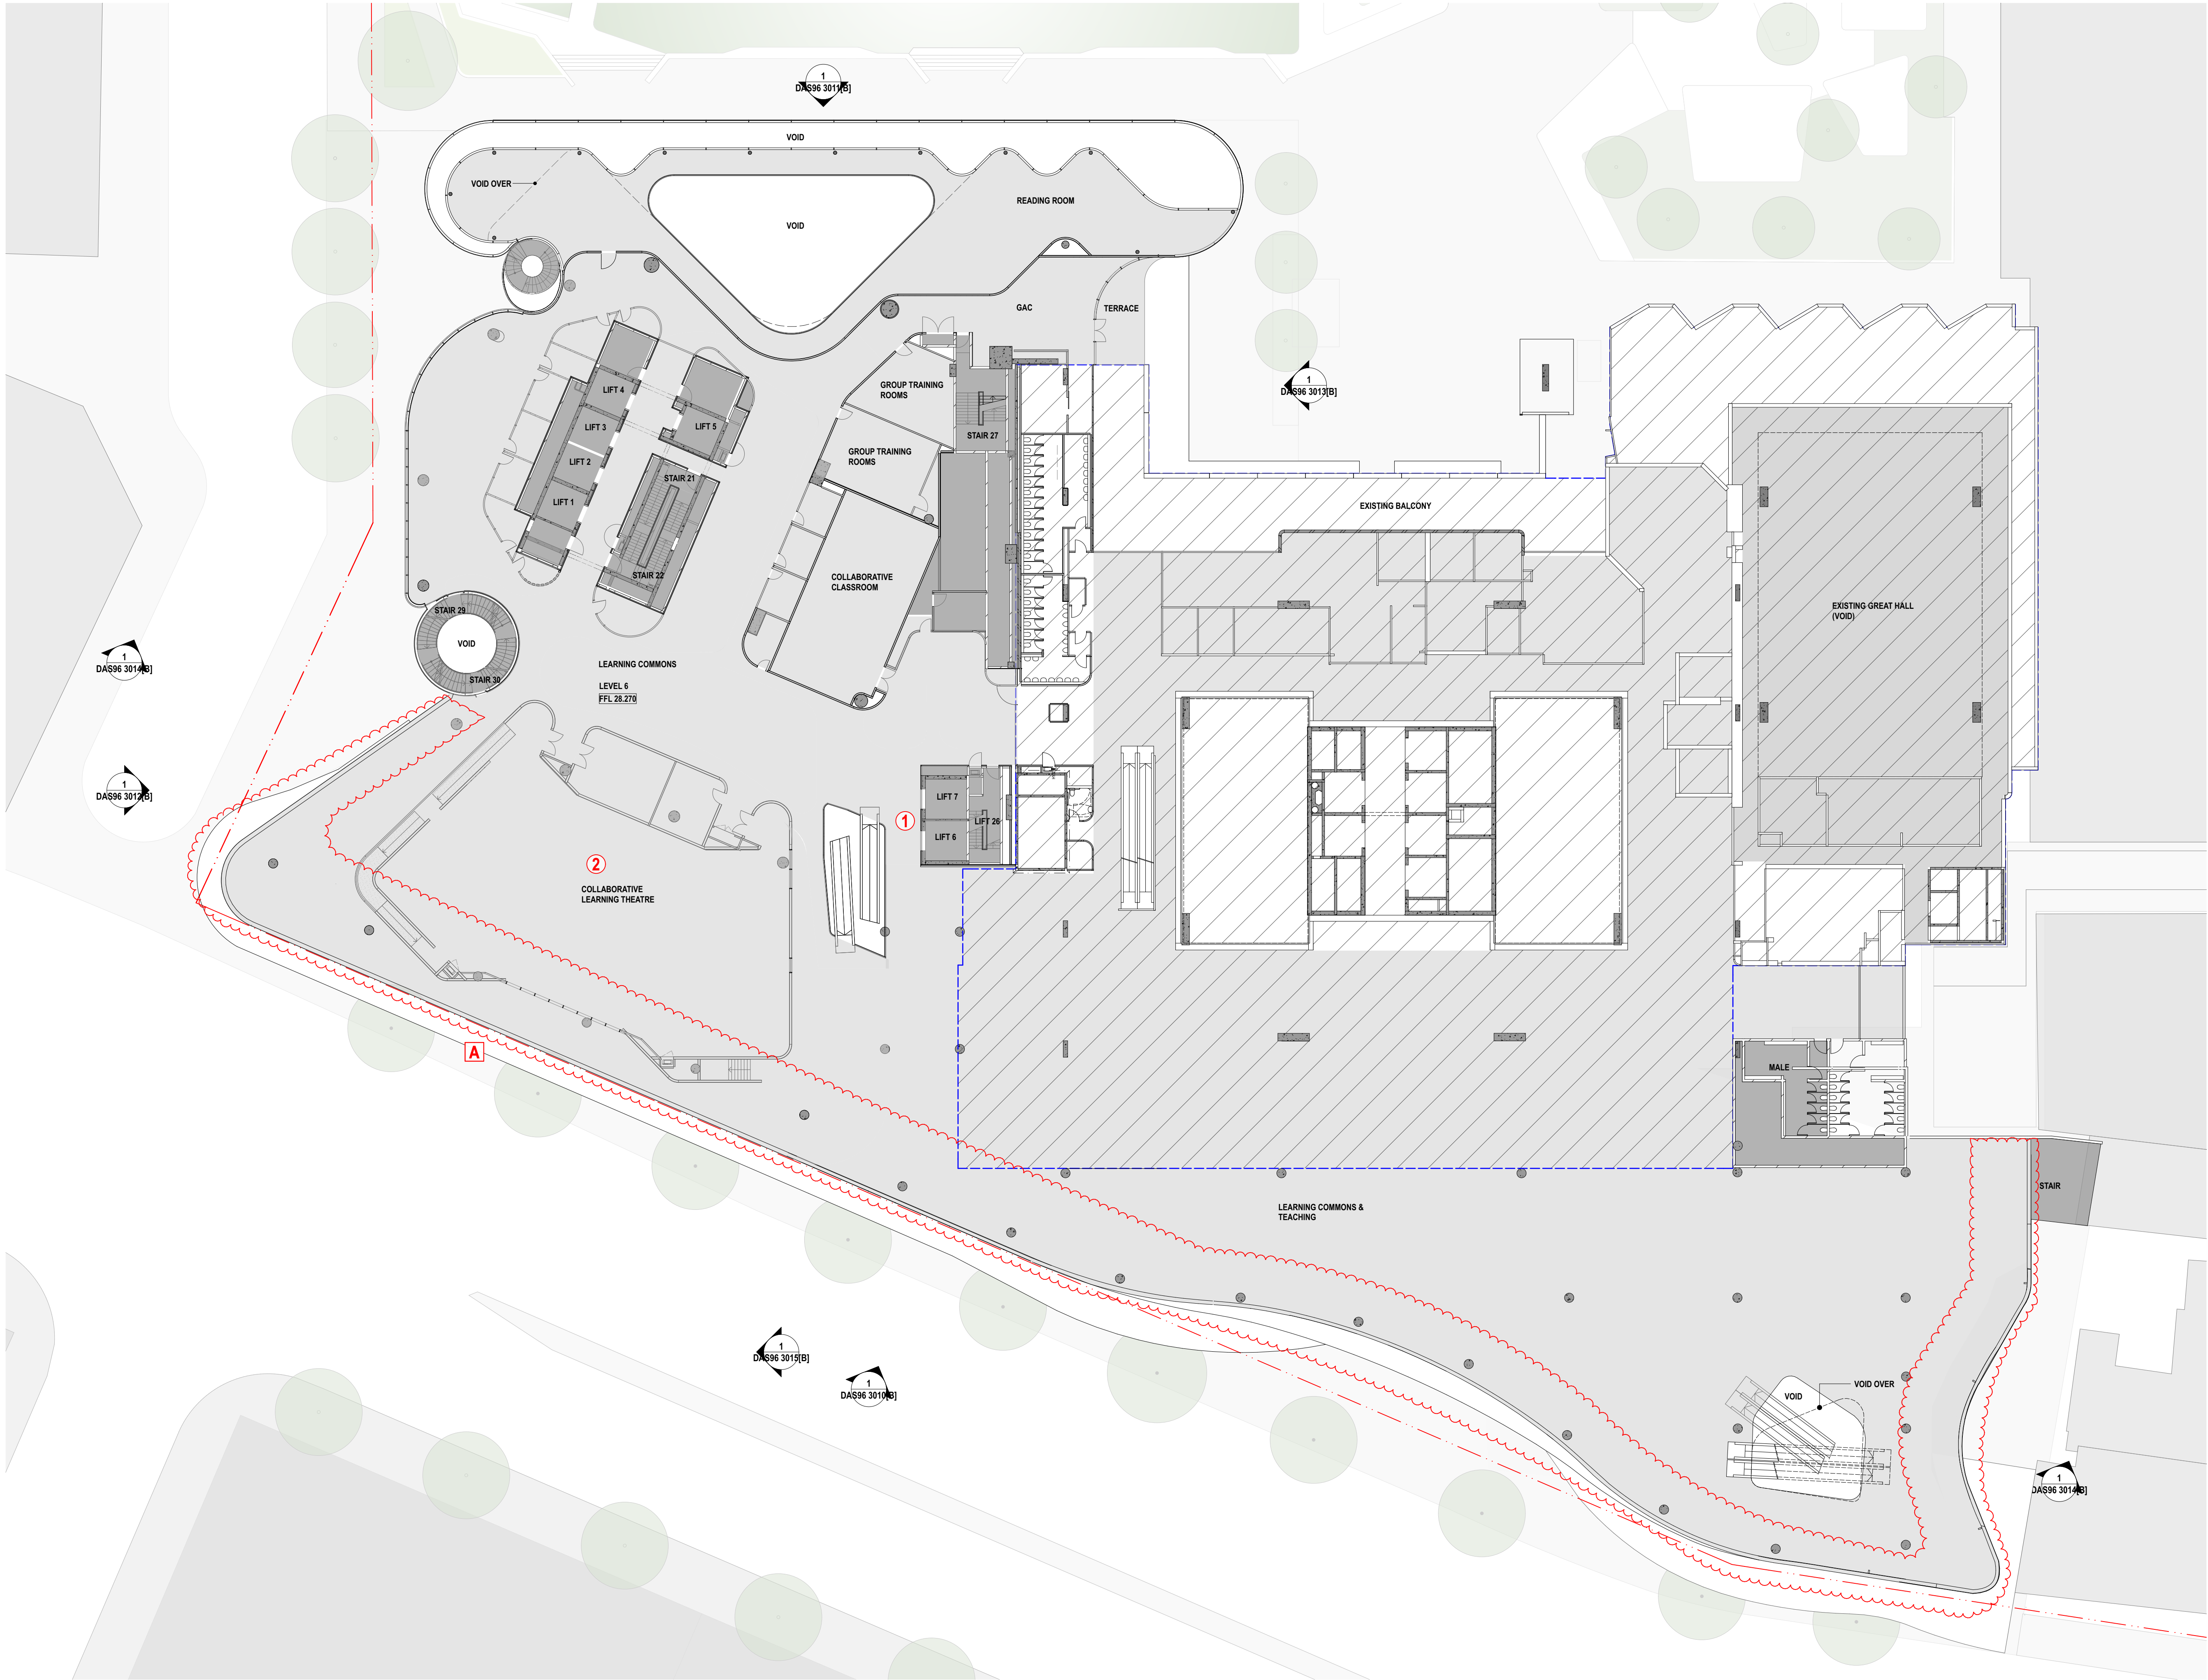


- LEGEND**
- EXTENT OF EXISTING BUILDING
- CHANGES**
- ① RECONFIGURATION OF VERTICAL CIRCULATION
- ② GTS MOVED OFF FACADE TO FURTHER PROVIDE ACTIVATED SPACE ALONG BROADWAY AND JONES STREET
- A** PHASE 1 & 2 ADJUSTMENT
- POSITION OF BROADWAY FACADE MOVED TO BOUNDARY
 - PROVISION OF ACTIVATED SPACE ALONG BROADWAY FACADE

REV.	DESCRIPTION	DATE
B	ISSUED FOR DEVELOPMENT APPLICATION S96	01/2017

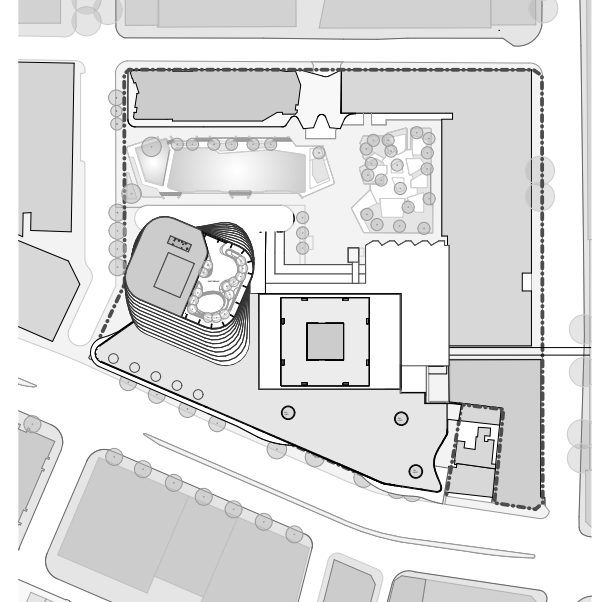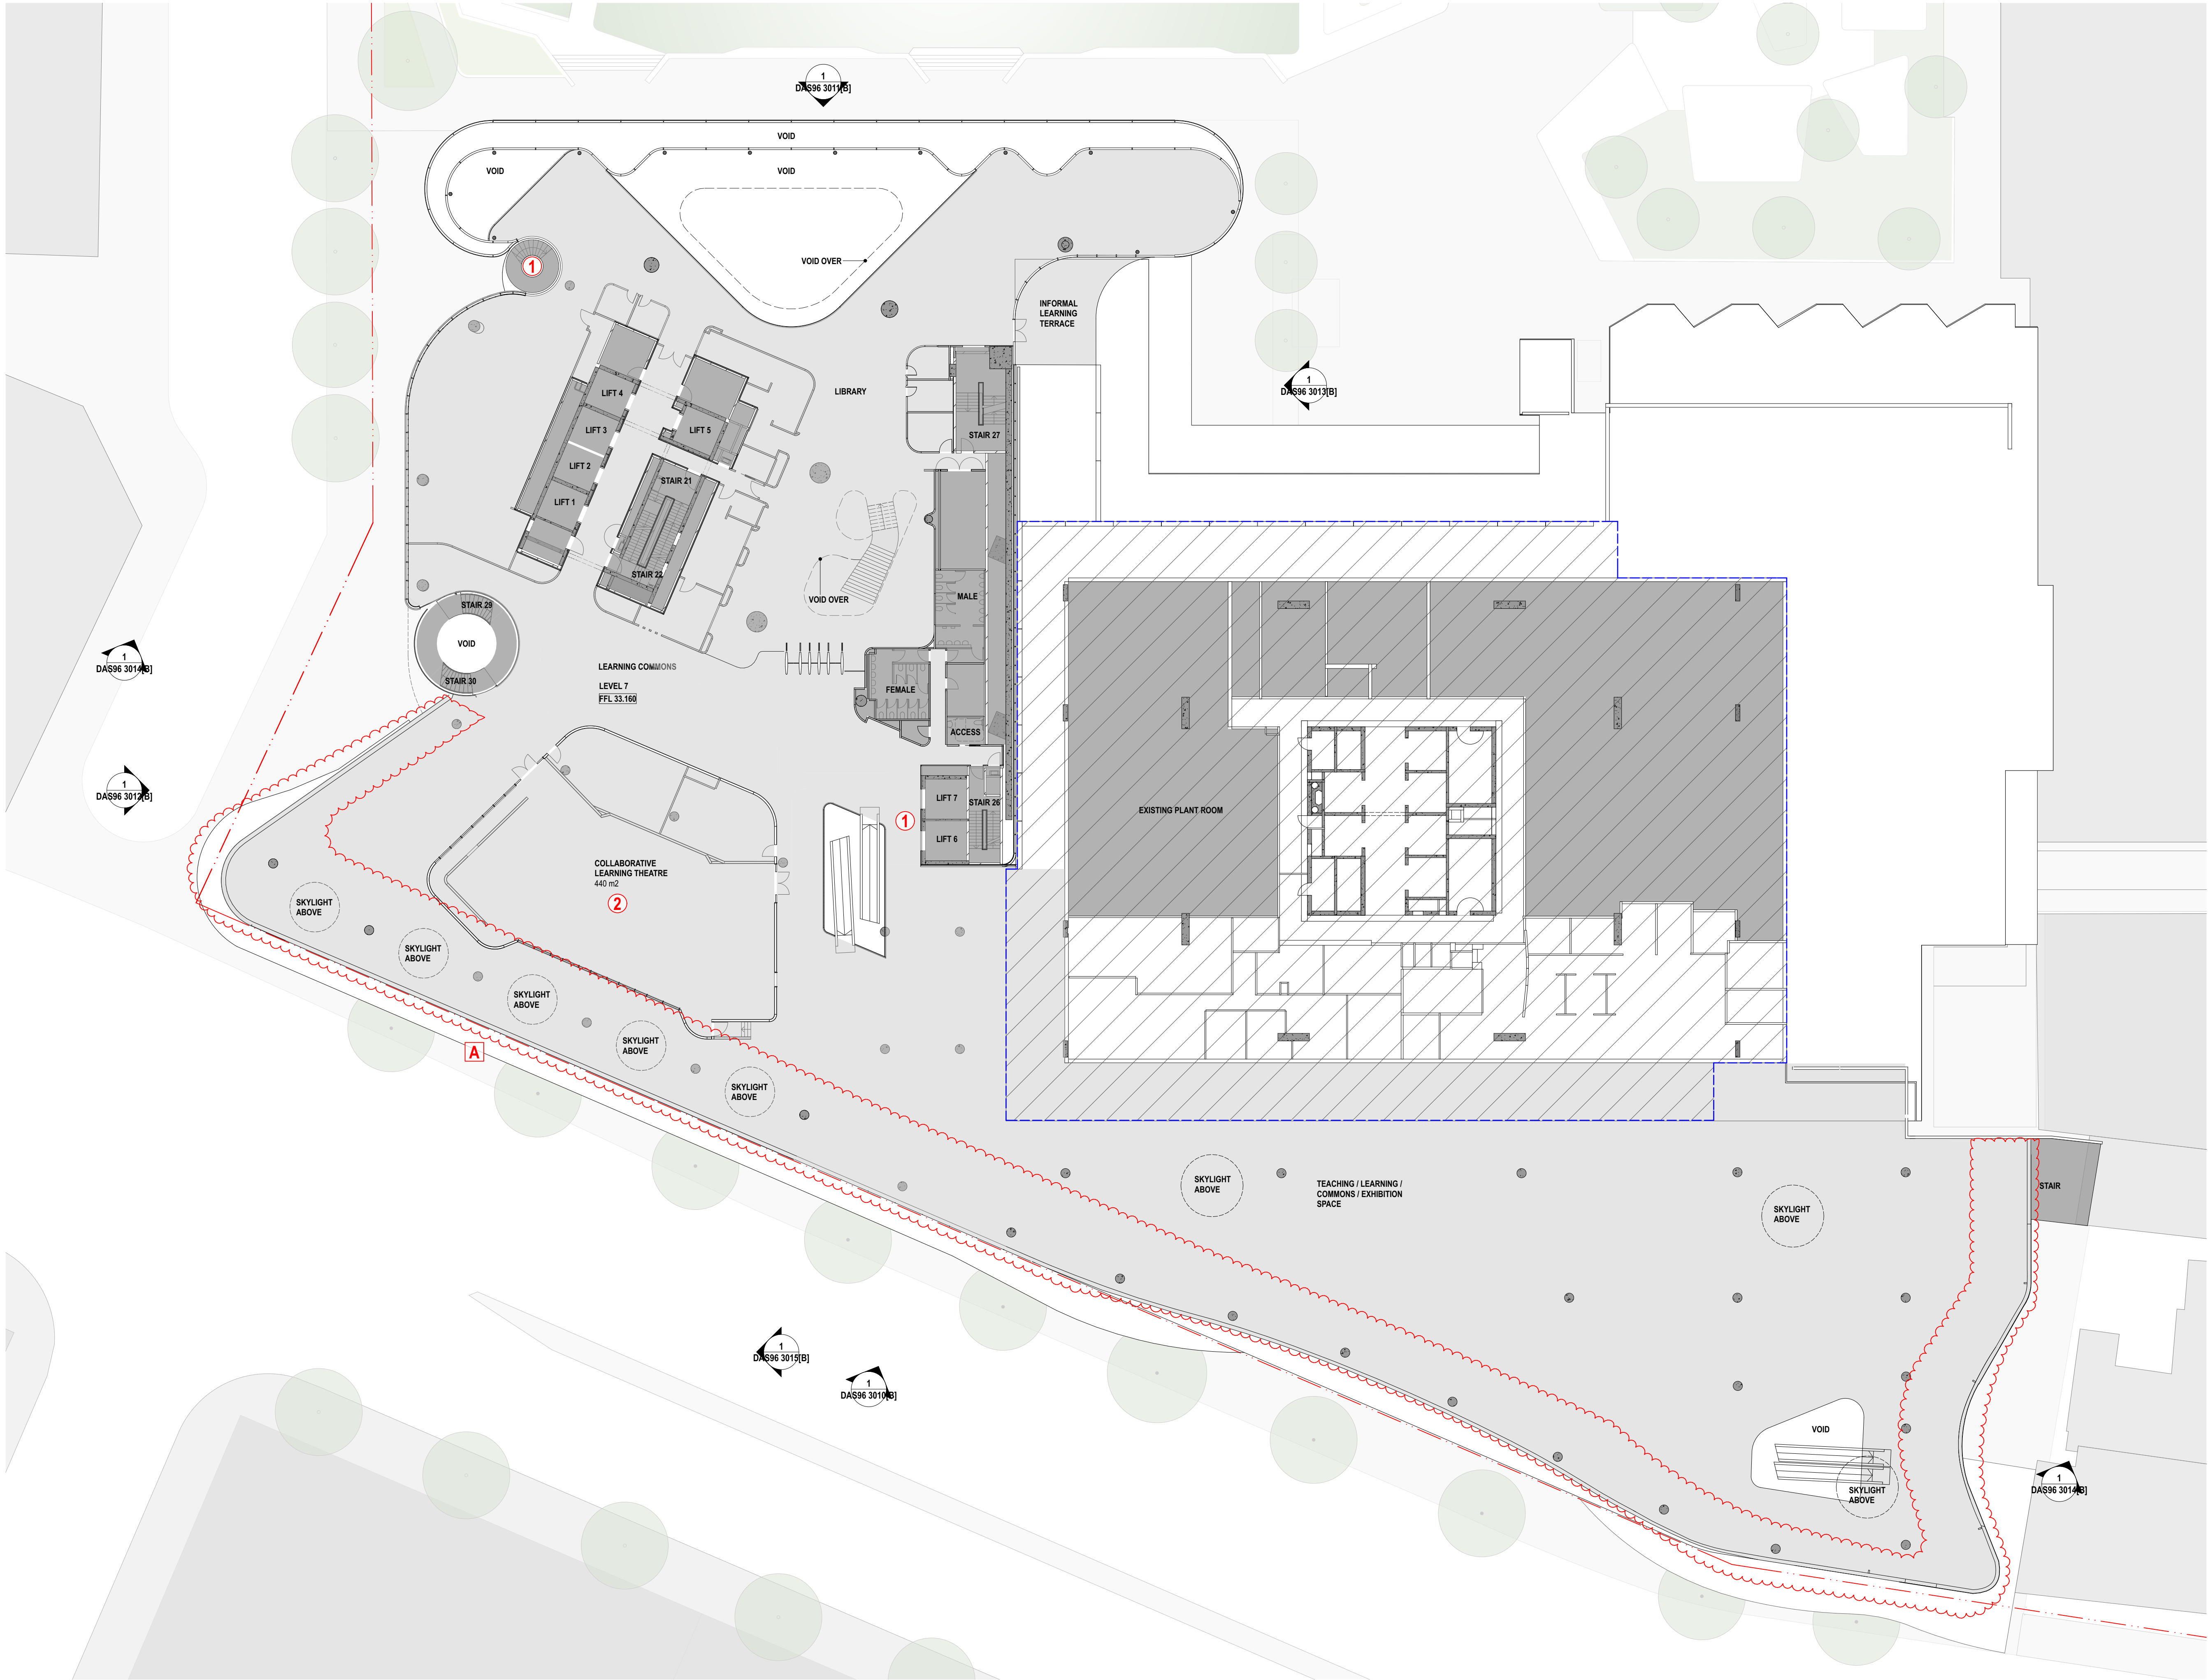

- LEGEND**
- EXTENT OF EXISTING BUILDING
- CHANGES**
- 1 RECONFIGURATION OF VERTICAL CIRCULATION
 - 2 RELOCATION OF COLLABORATIVE LEARNING THEATRE
 - A PHASE 1 & 2 ADJUSTMENT
 - POSITION OF BROADWAY FACADE


REV.	DESCRIPTION	DATE
B	ISSUED FOR DEVELOPMENT APPLICATION S96	01/2017

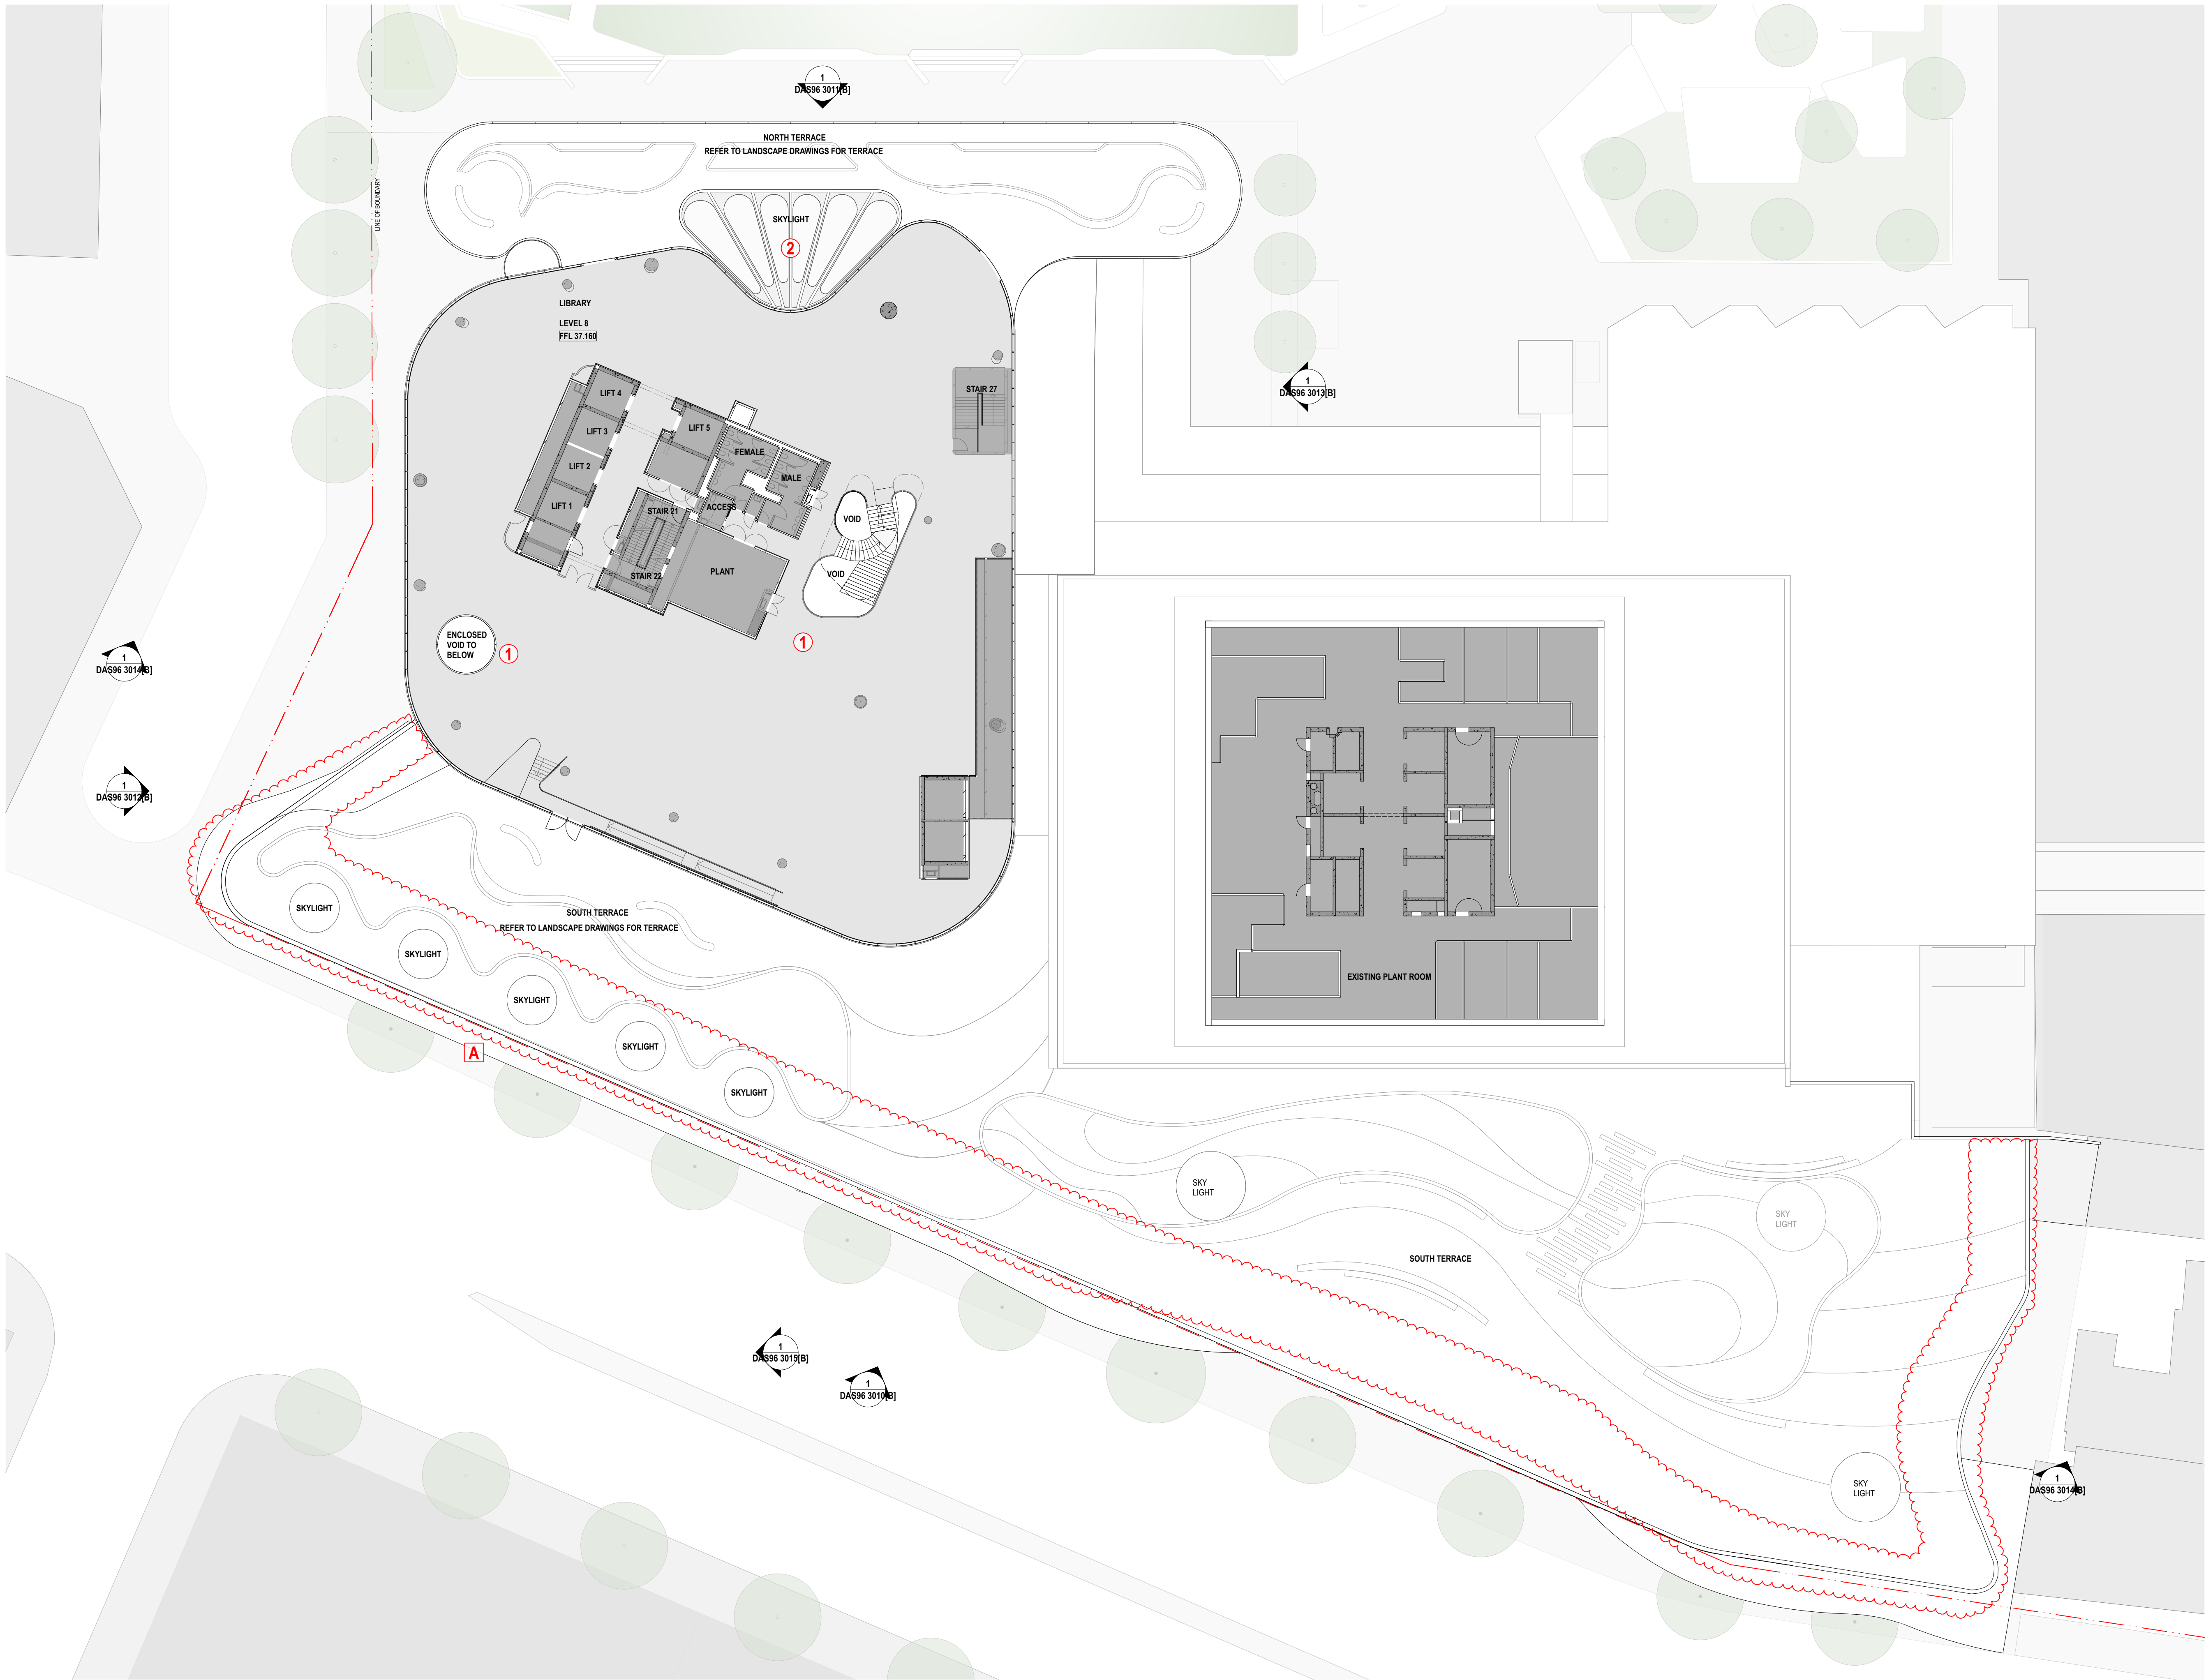

CHANGES


- ① RECONFIGURATION OF VERTICAL CIRCULATION
- ② ADJUSTMENT TO LEVEL 8 FACADE TO TERRACE & SKYLIGHT EXTENT
- A PHASE 1 & 2 ADJUSTMENT
 - POSITION OF BROADWAY FACADE
 - INCREASED NUMBER OF SKYLIGHTS
 - ADJUSTED LANDSCAPE

B	ISSUED FOR DEVELOPMENT APPLICATION S96	01/2017
REV.	DESCRIPTION	DATE

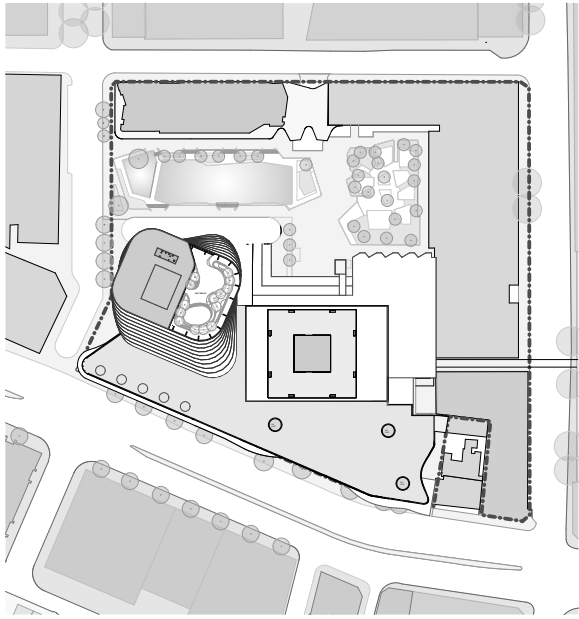




CHANGES

- 1 RECONFIGURATION OF VERTICAL CIRCULATION

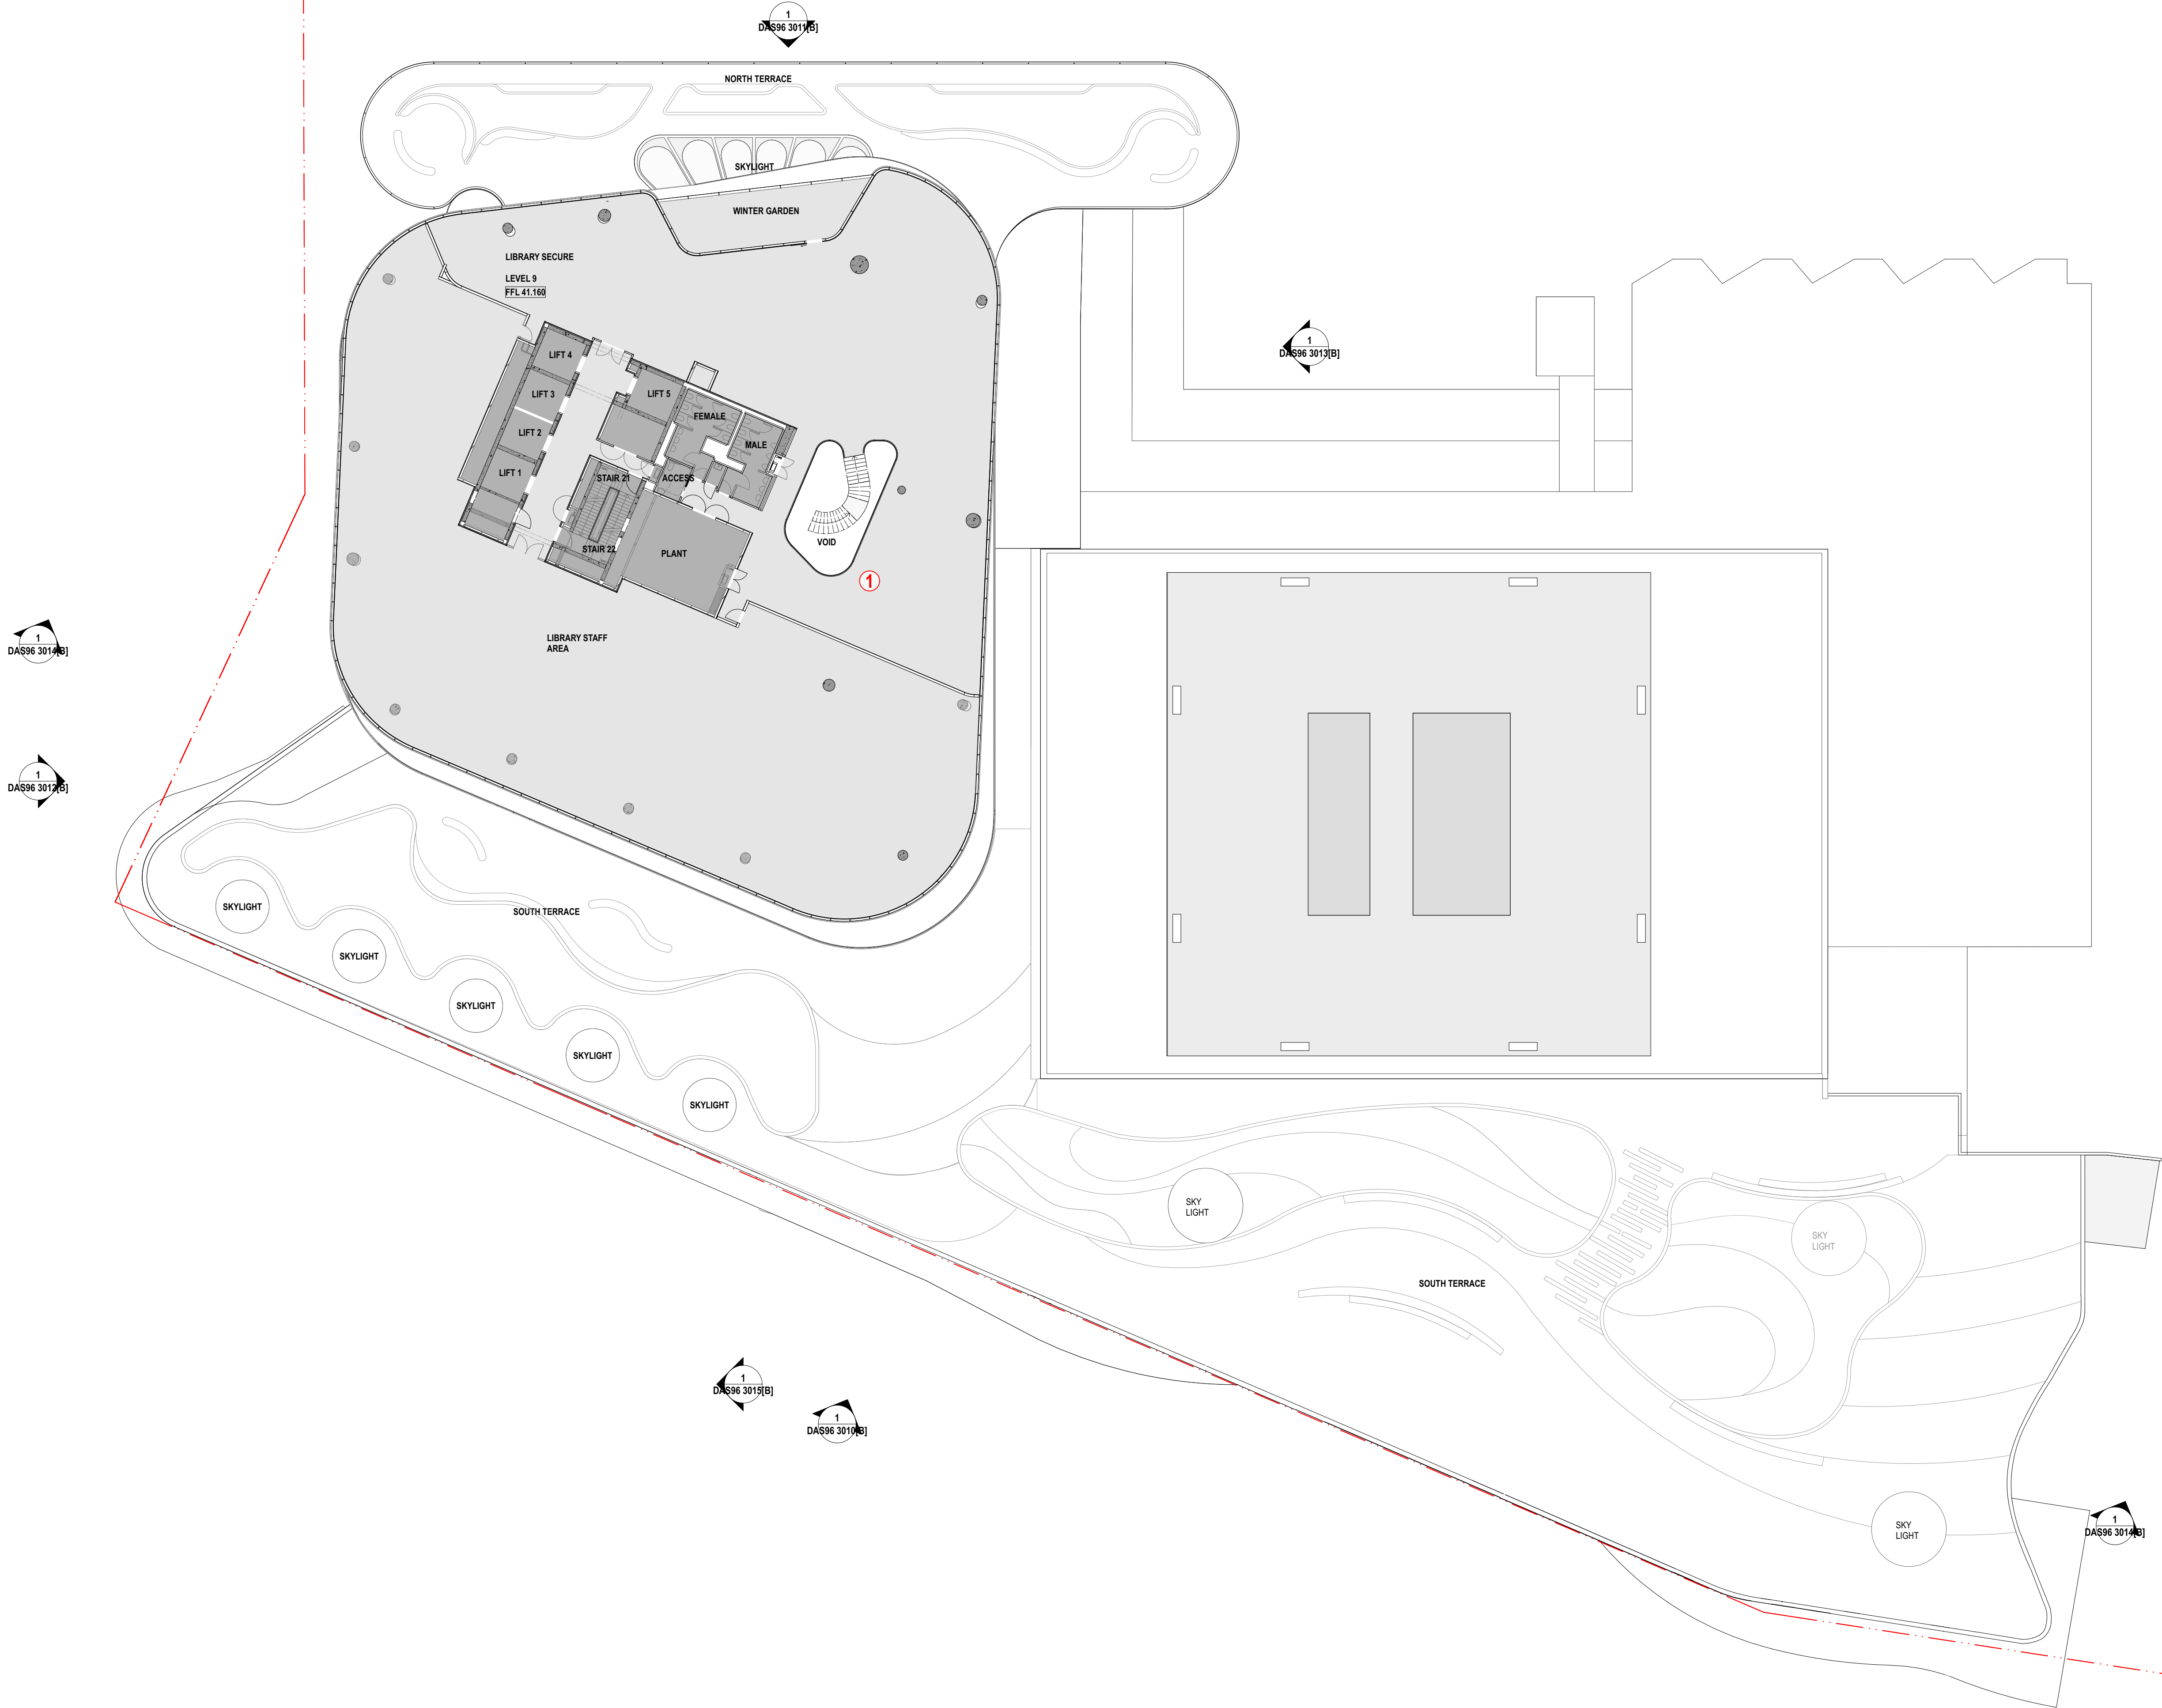




B	ISSUED FOR DEVELOPMENT APPLICATION S96	01/2017
REV.	DESCRIPTION	DATE

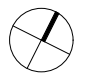

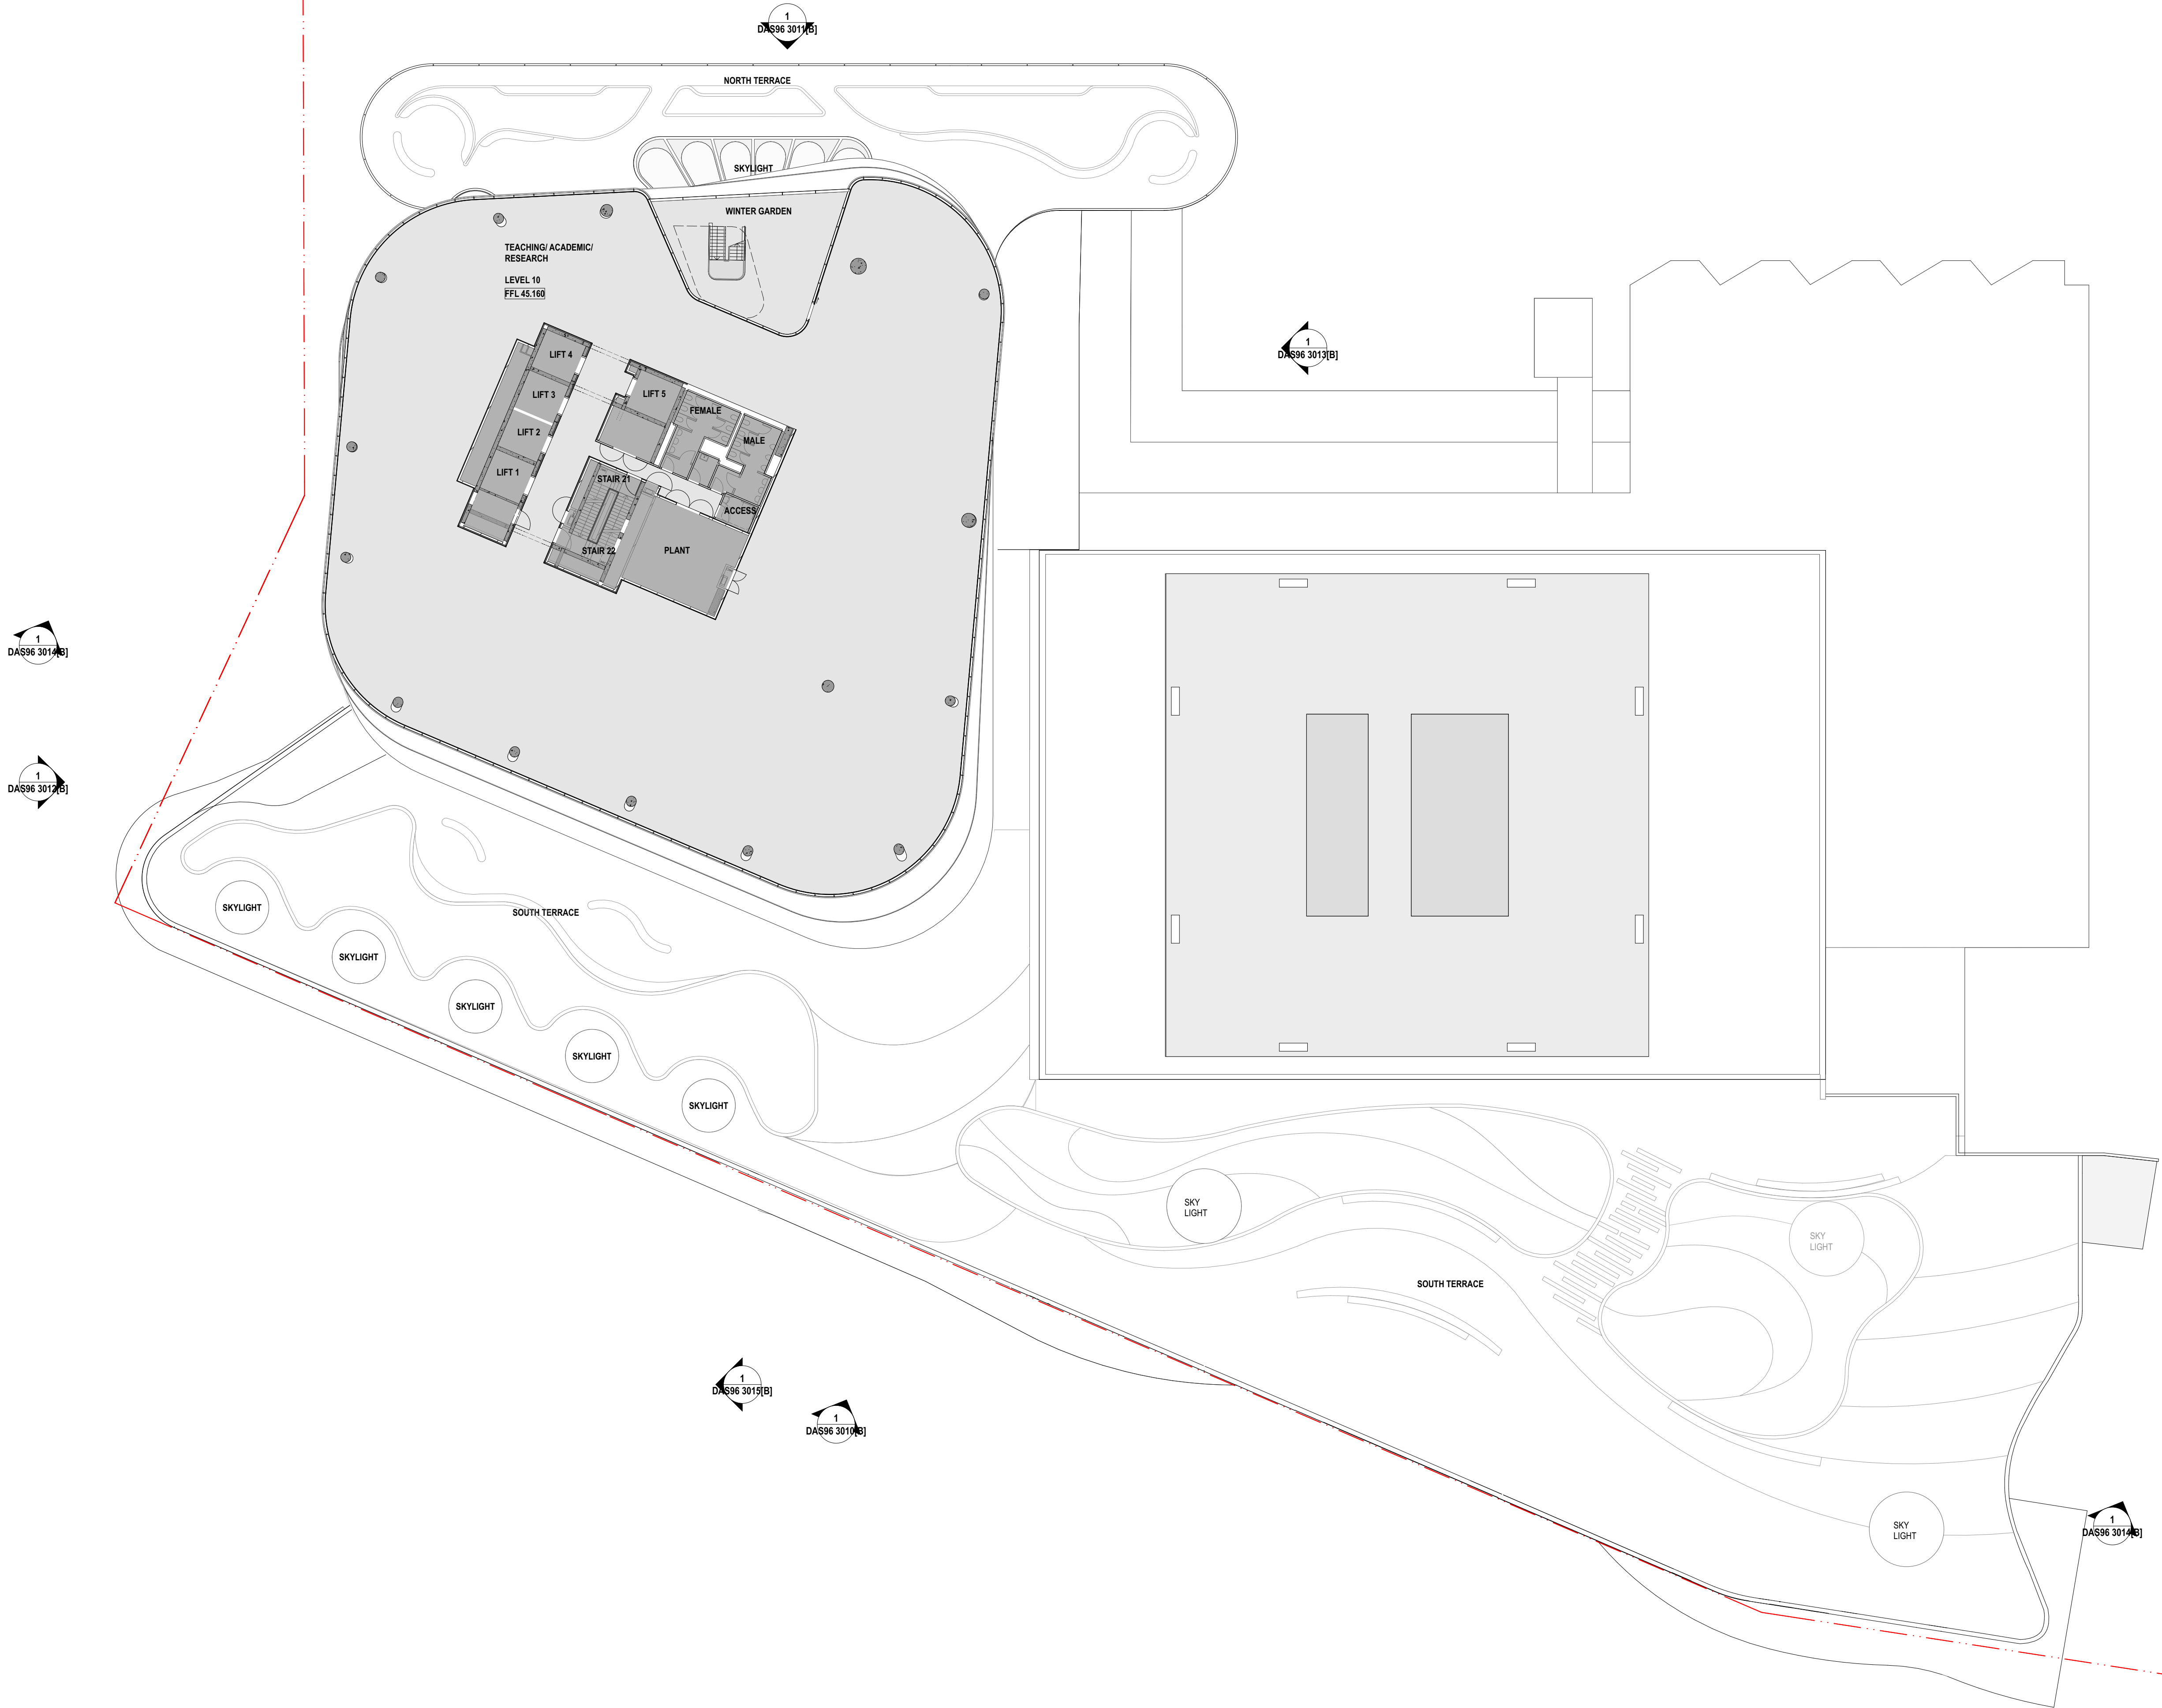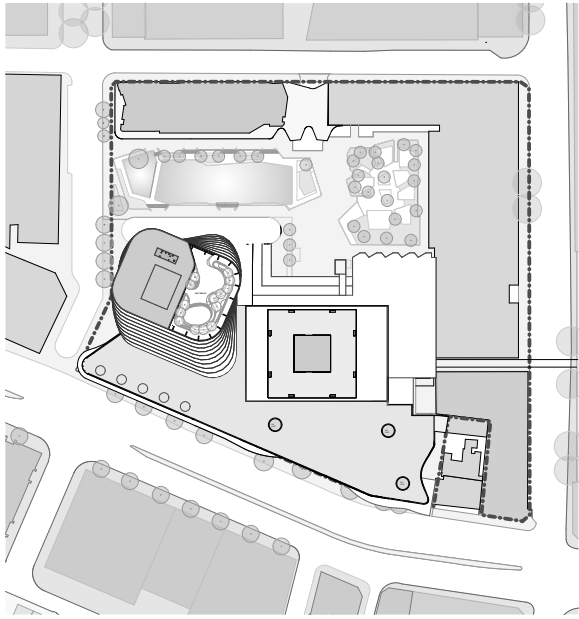




B	ISSUED FOR DEVELOPMENT APPLICATION S96	01/2017
REV.	DESCRIPTION	DATE

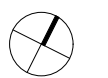

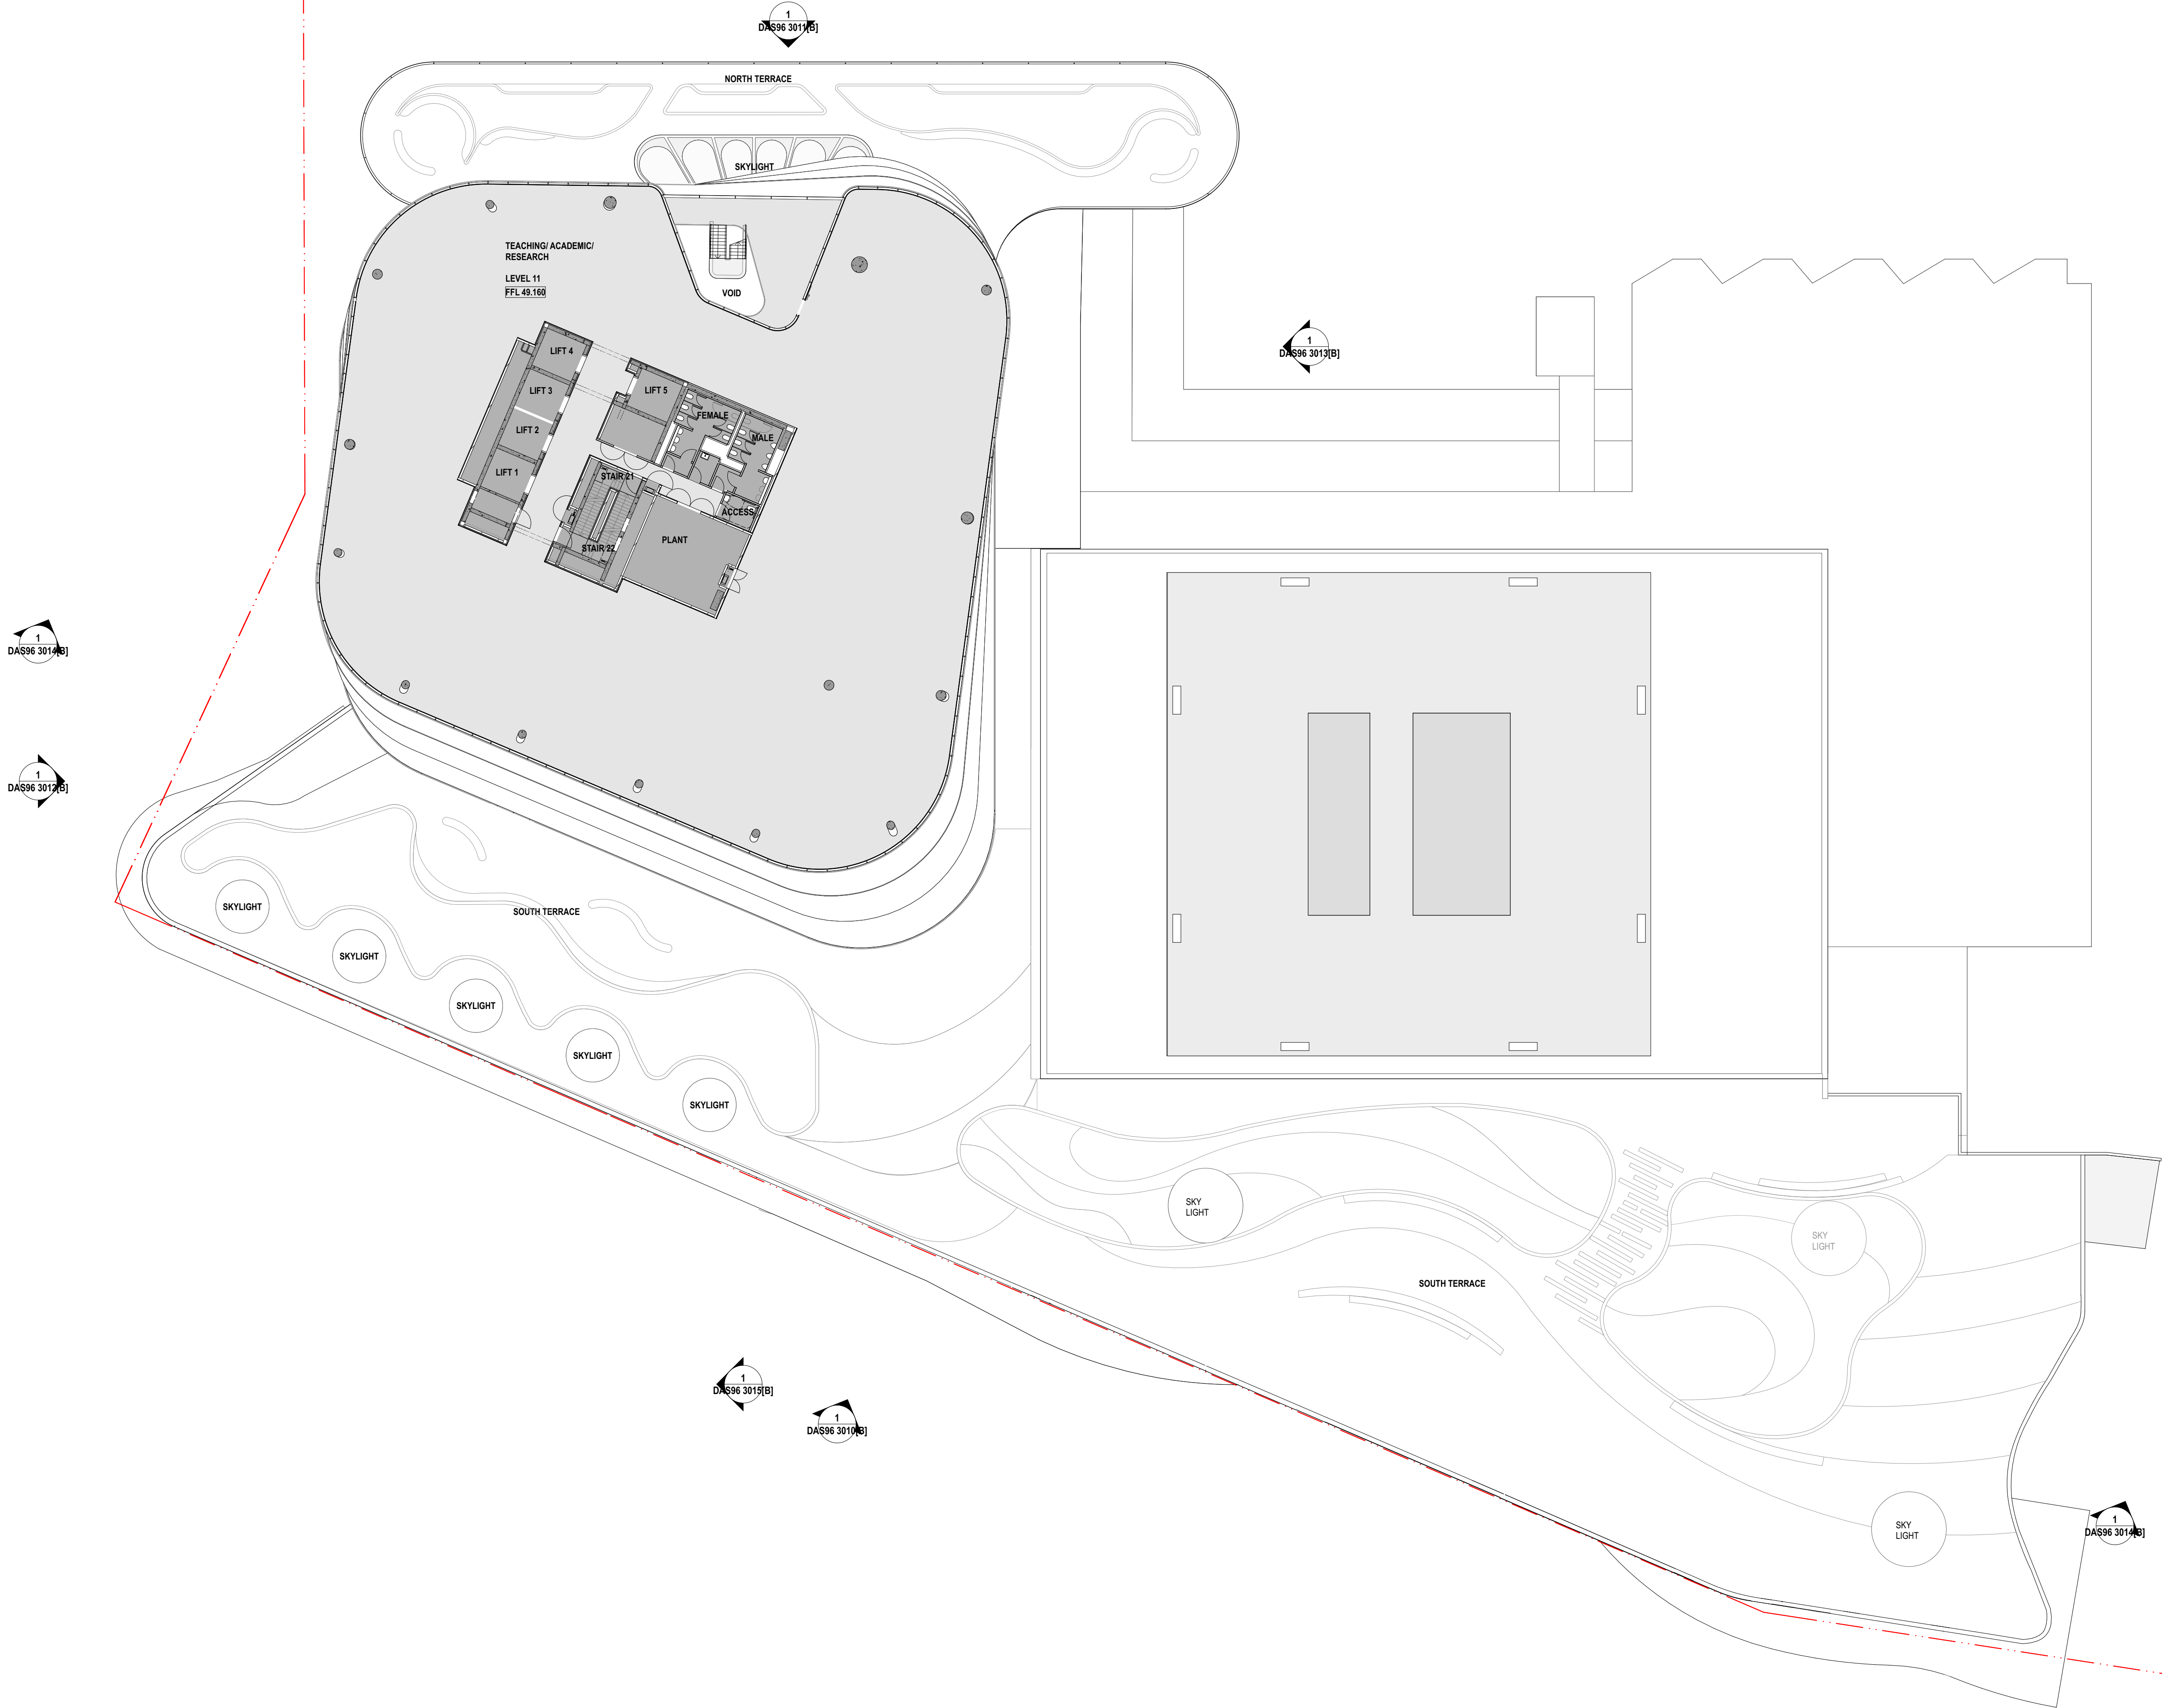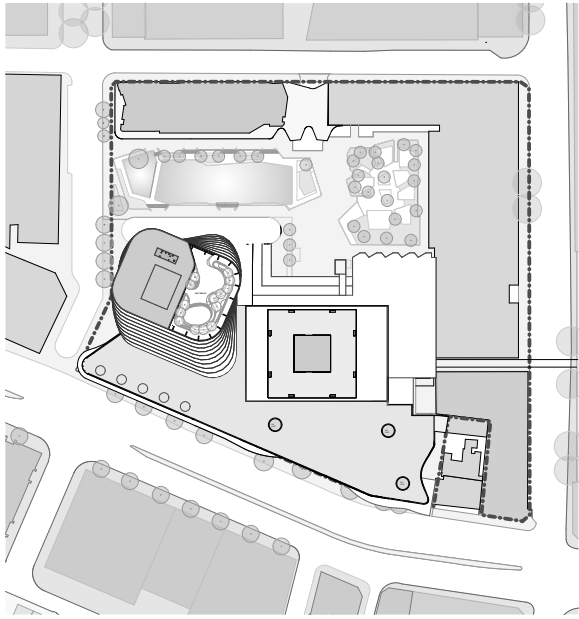




B	ISSUED FOR DEVELOPMENT APPLICATION S96	01/2017
REV.	DESCRIPTION	DATE

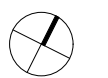

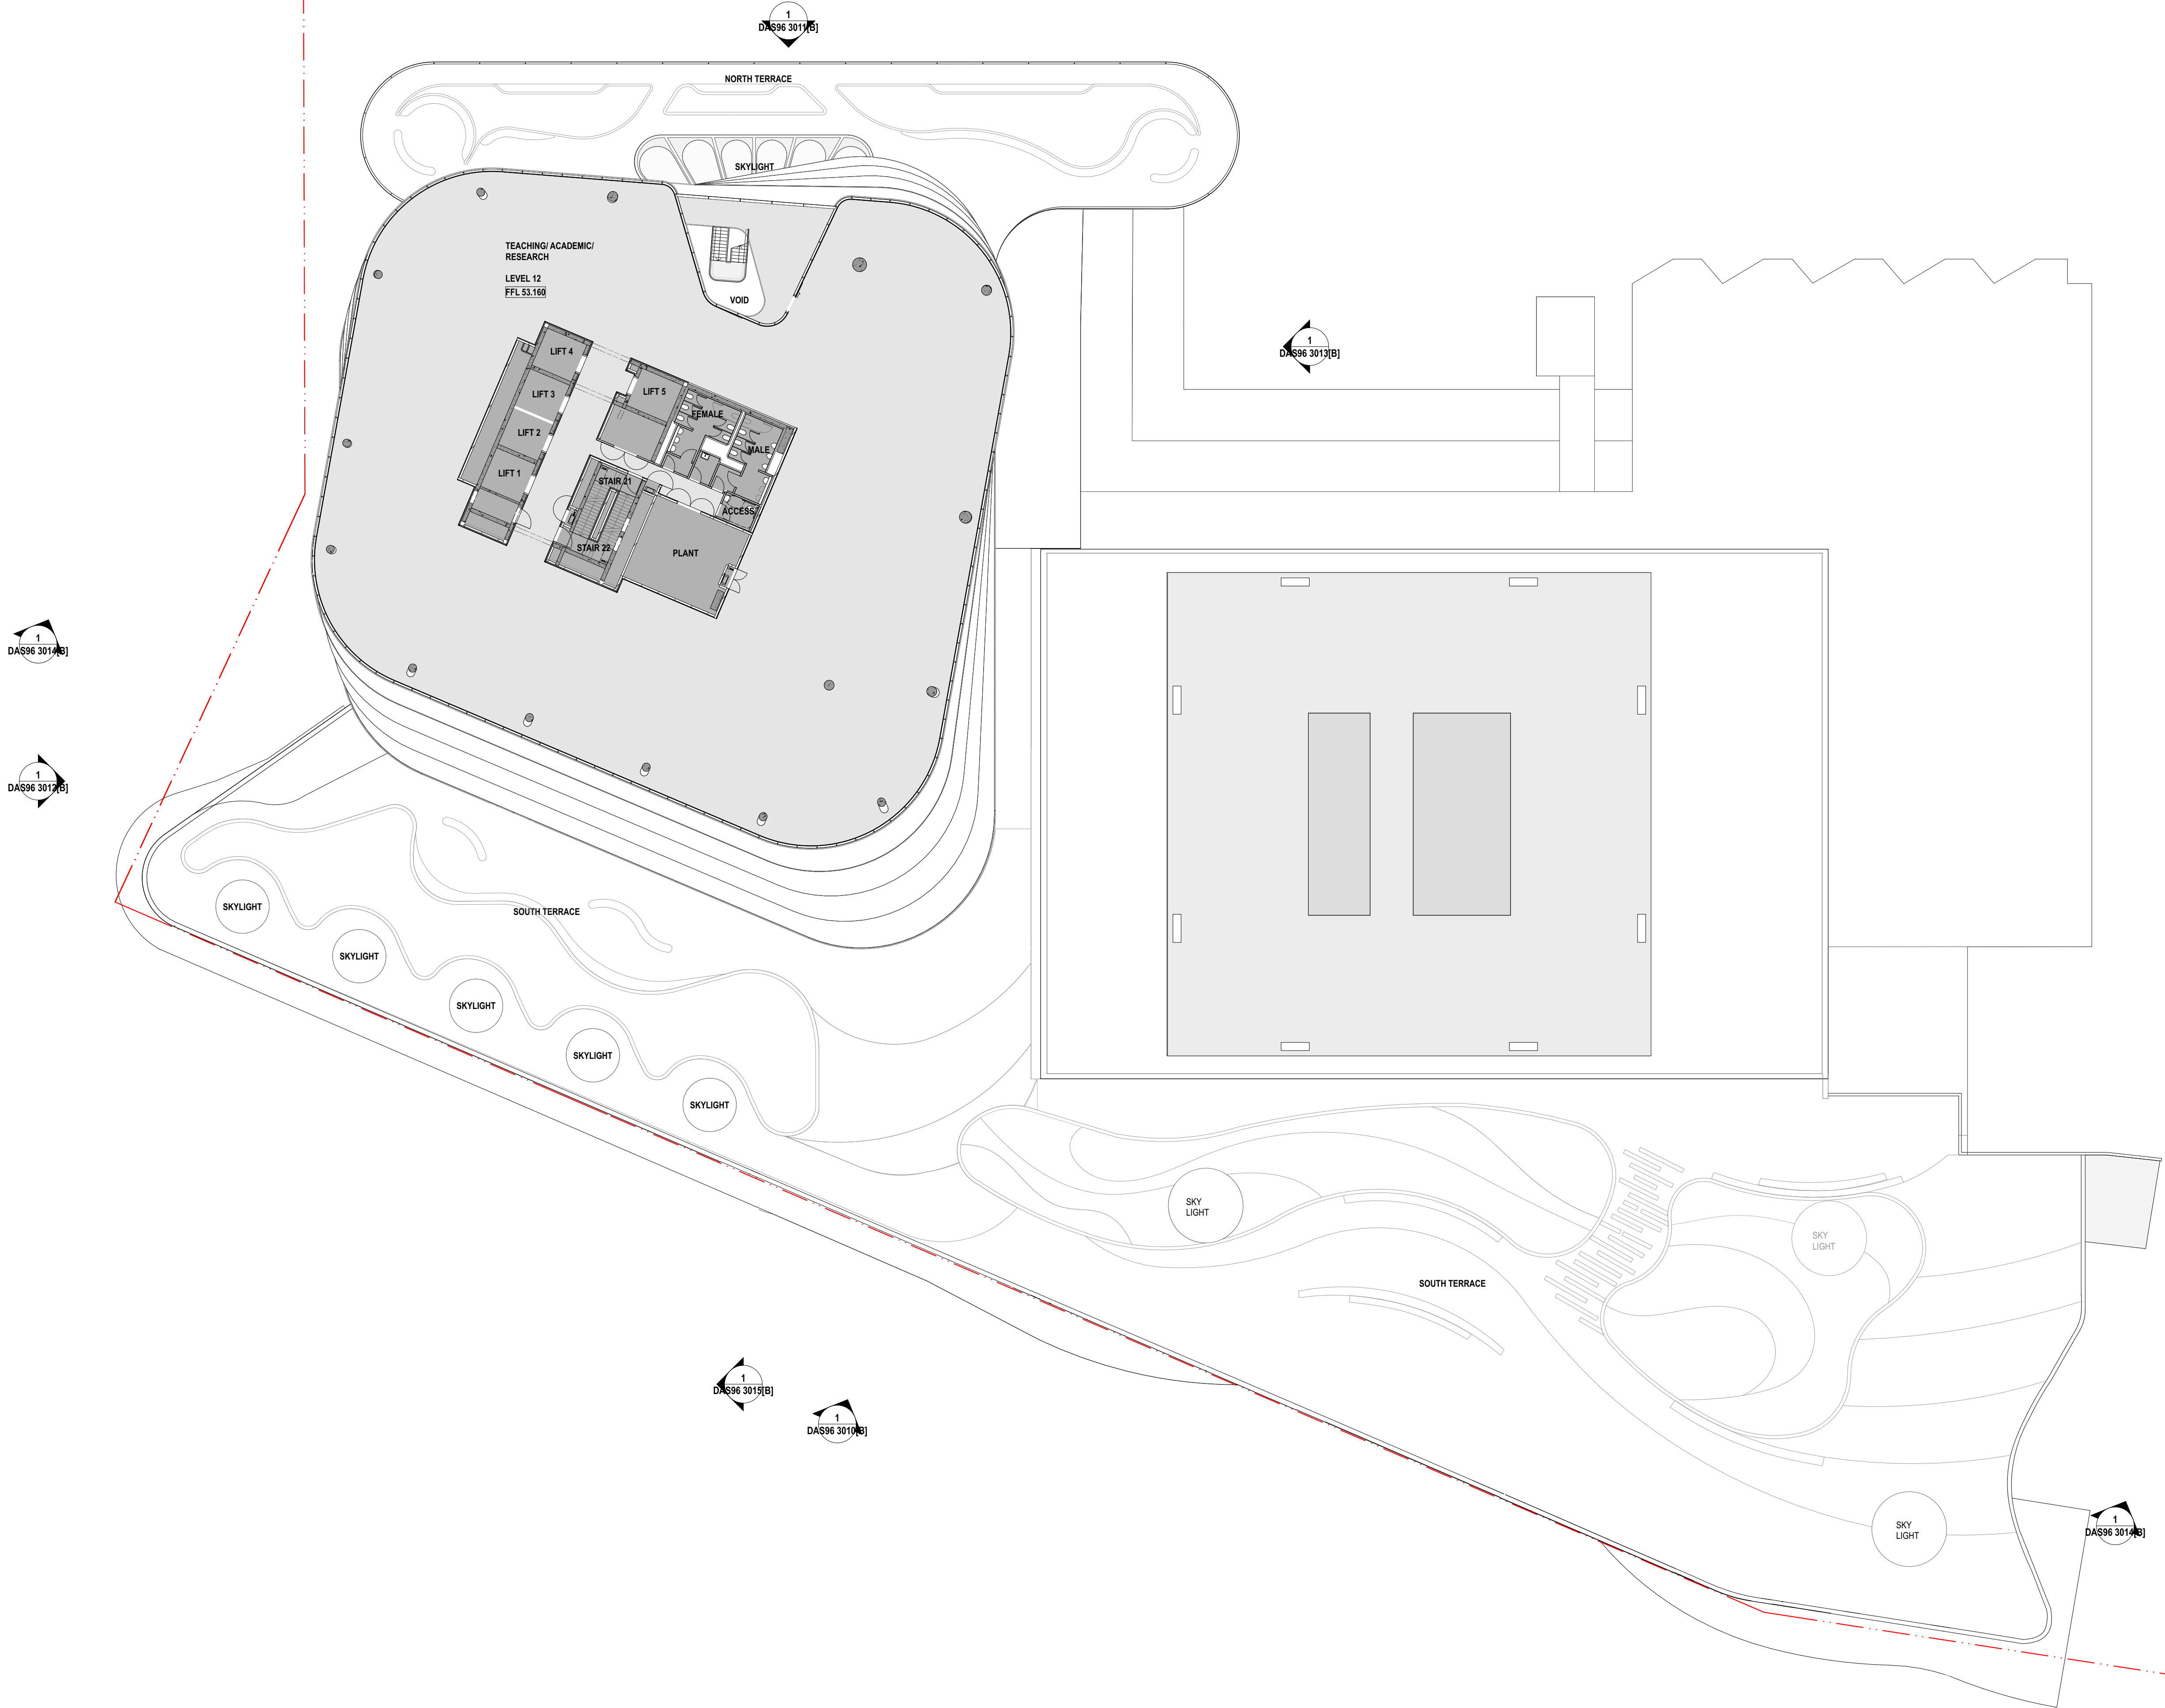
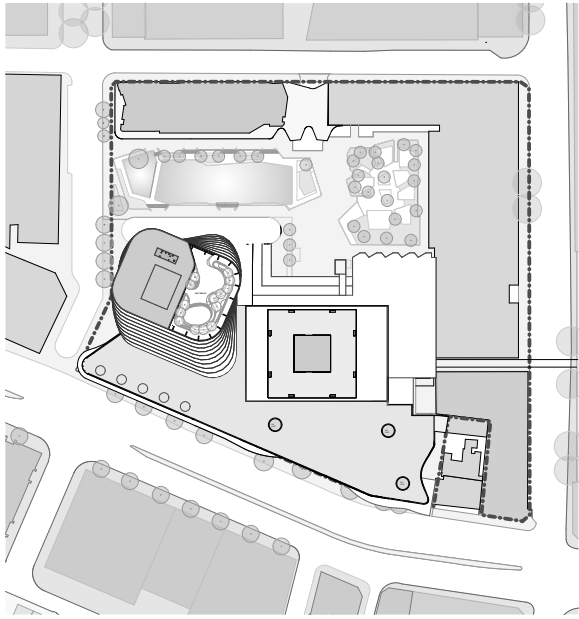


B	ISSUED FOR DEVELOPMENT APPLICATION S96	01/2017
REV.	DESCRIPTION	DATE

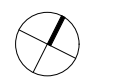


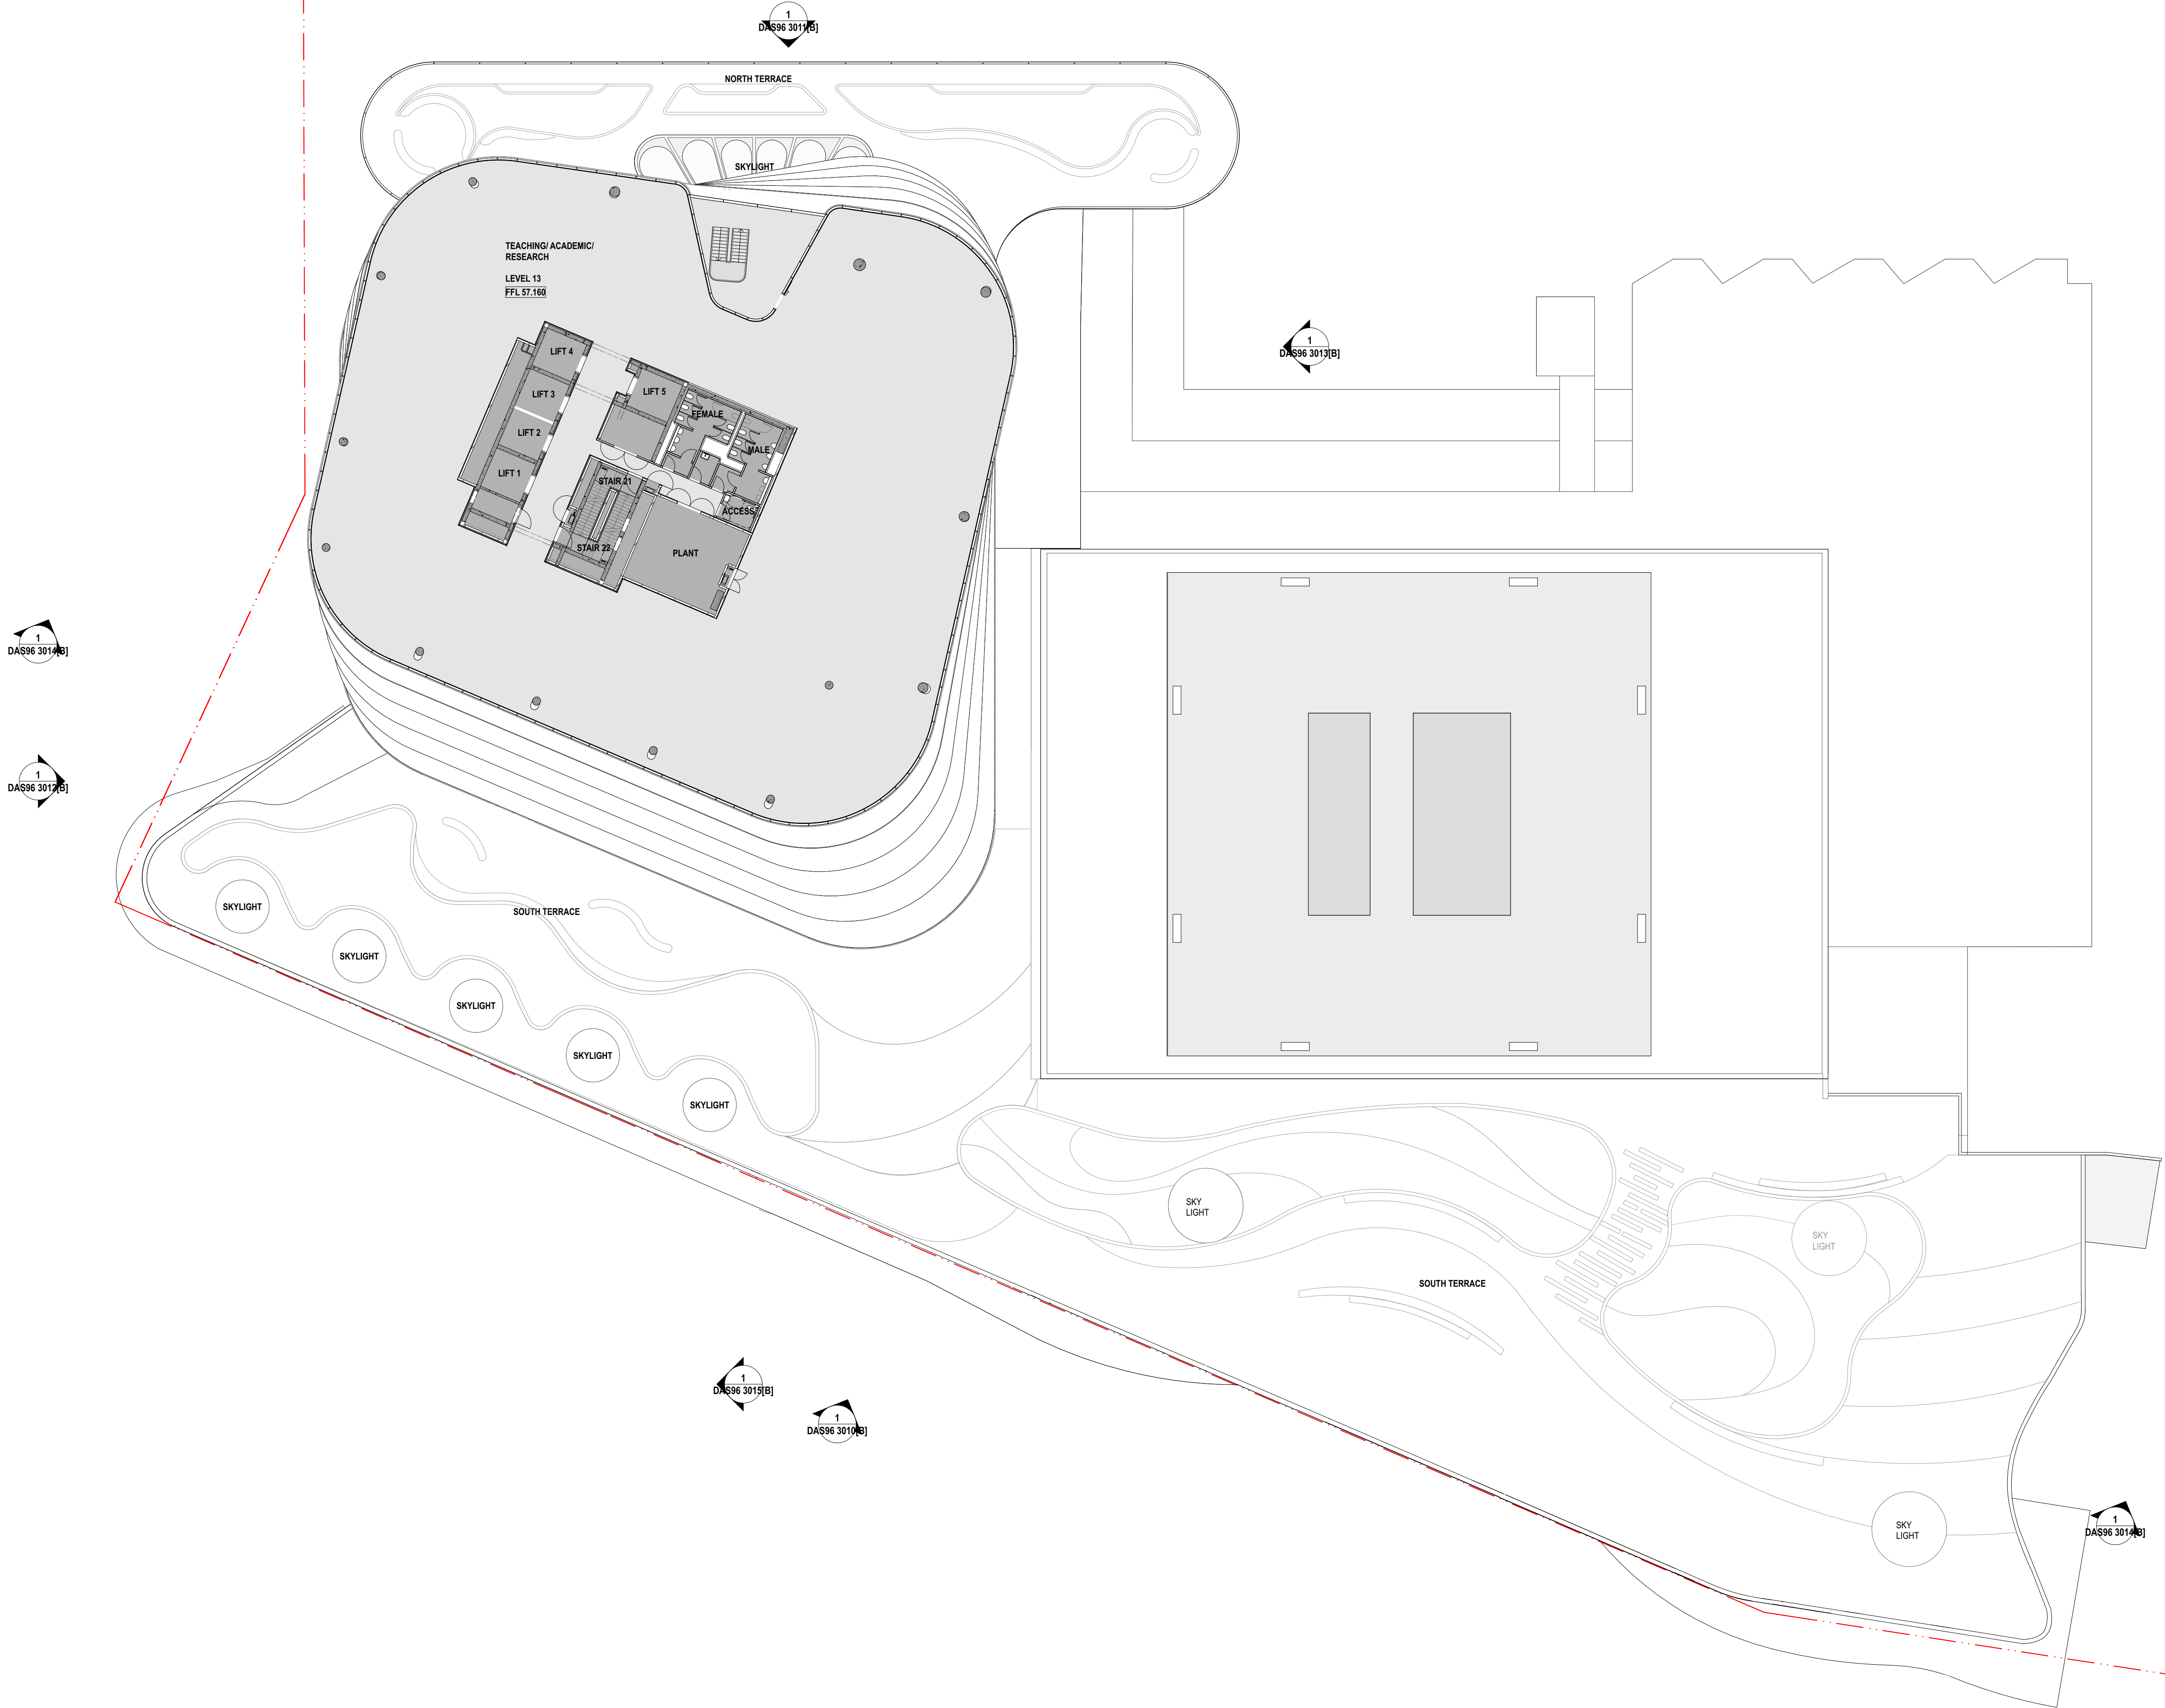
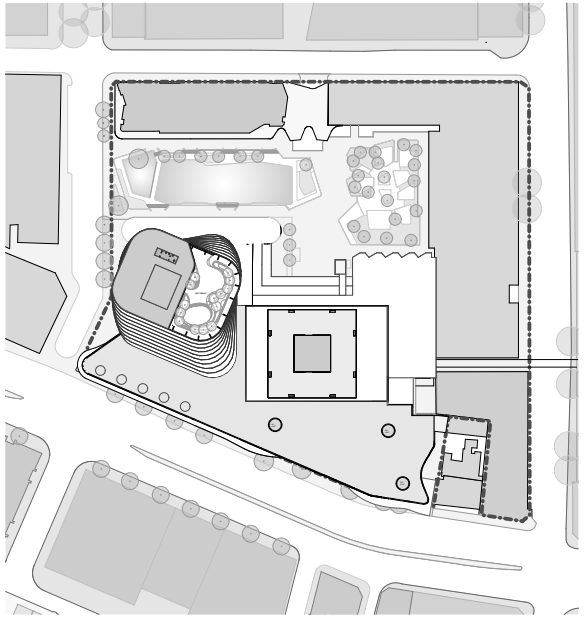


B	ISSUED FOR DEVELOPMENT APPLICATION S96	01/2017
REV.	DESCRIPTION	DATE

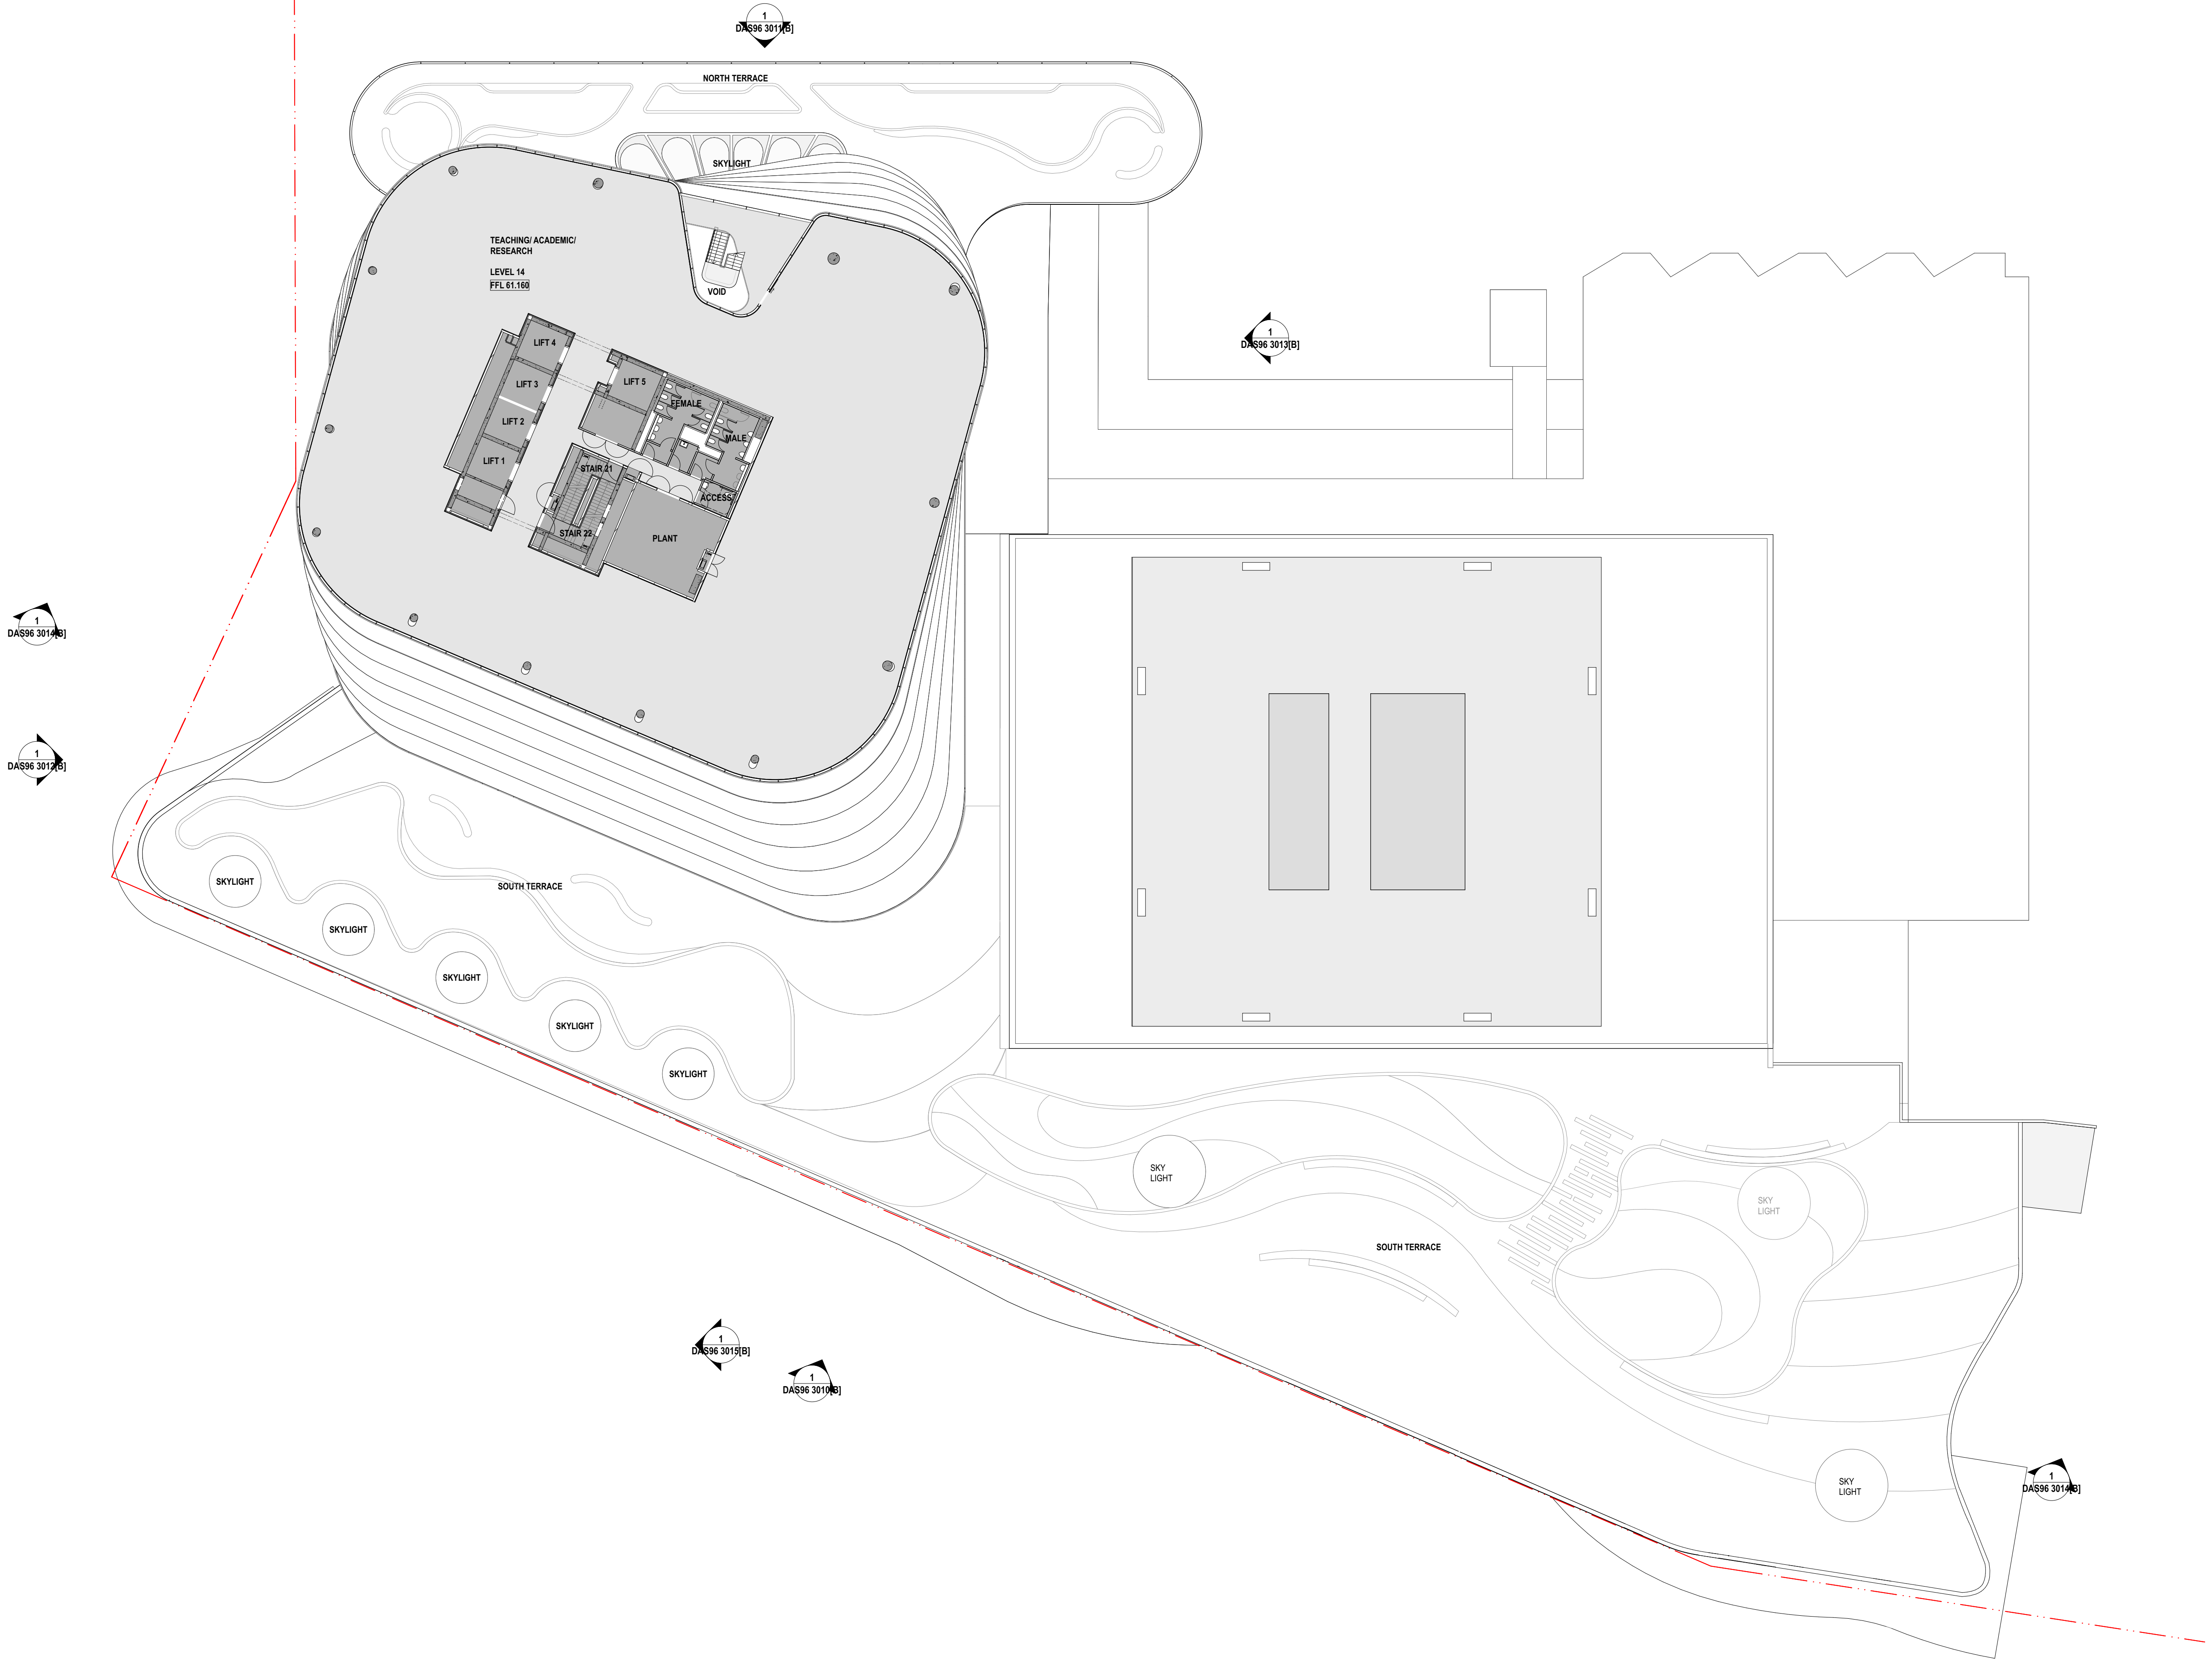
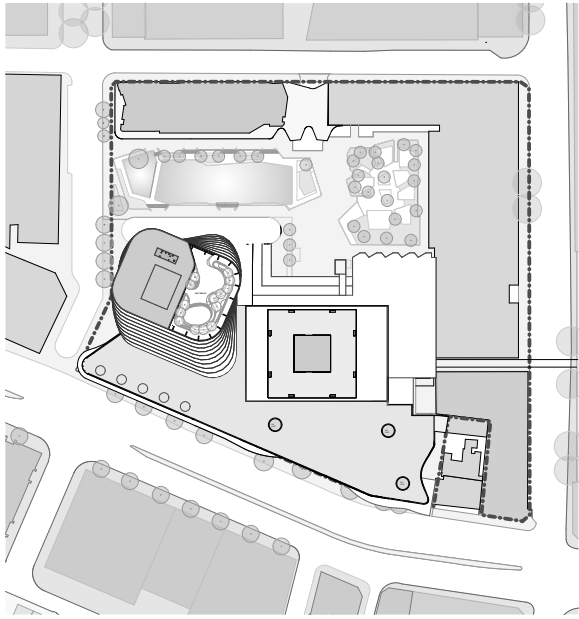


B	ISSUED FOR DEVELOPMENT APPLICATION S96	01/2017
REV.	DESCRIPTION	DATE

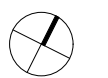


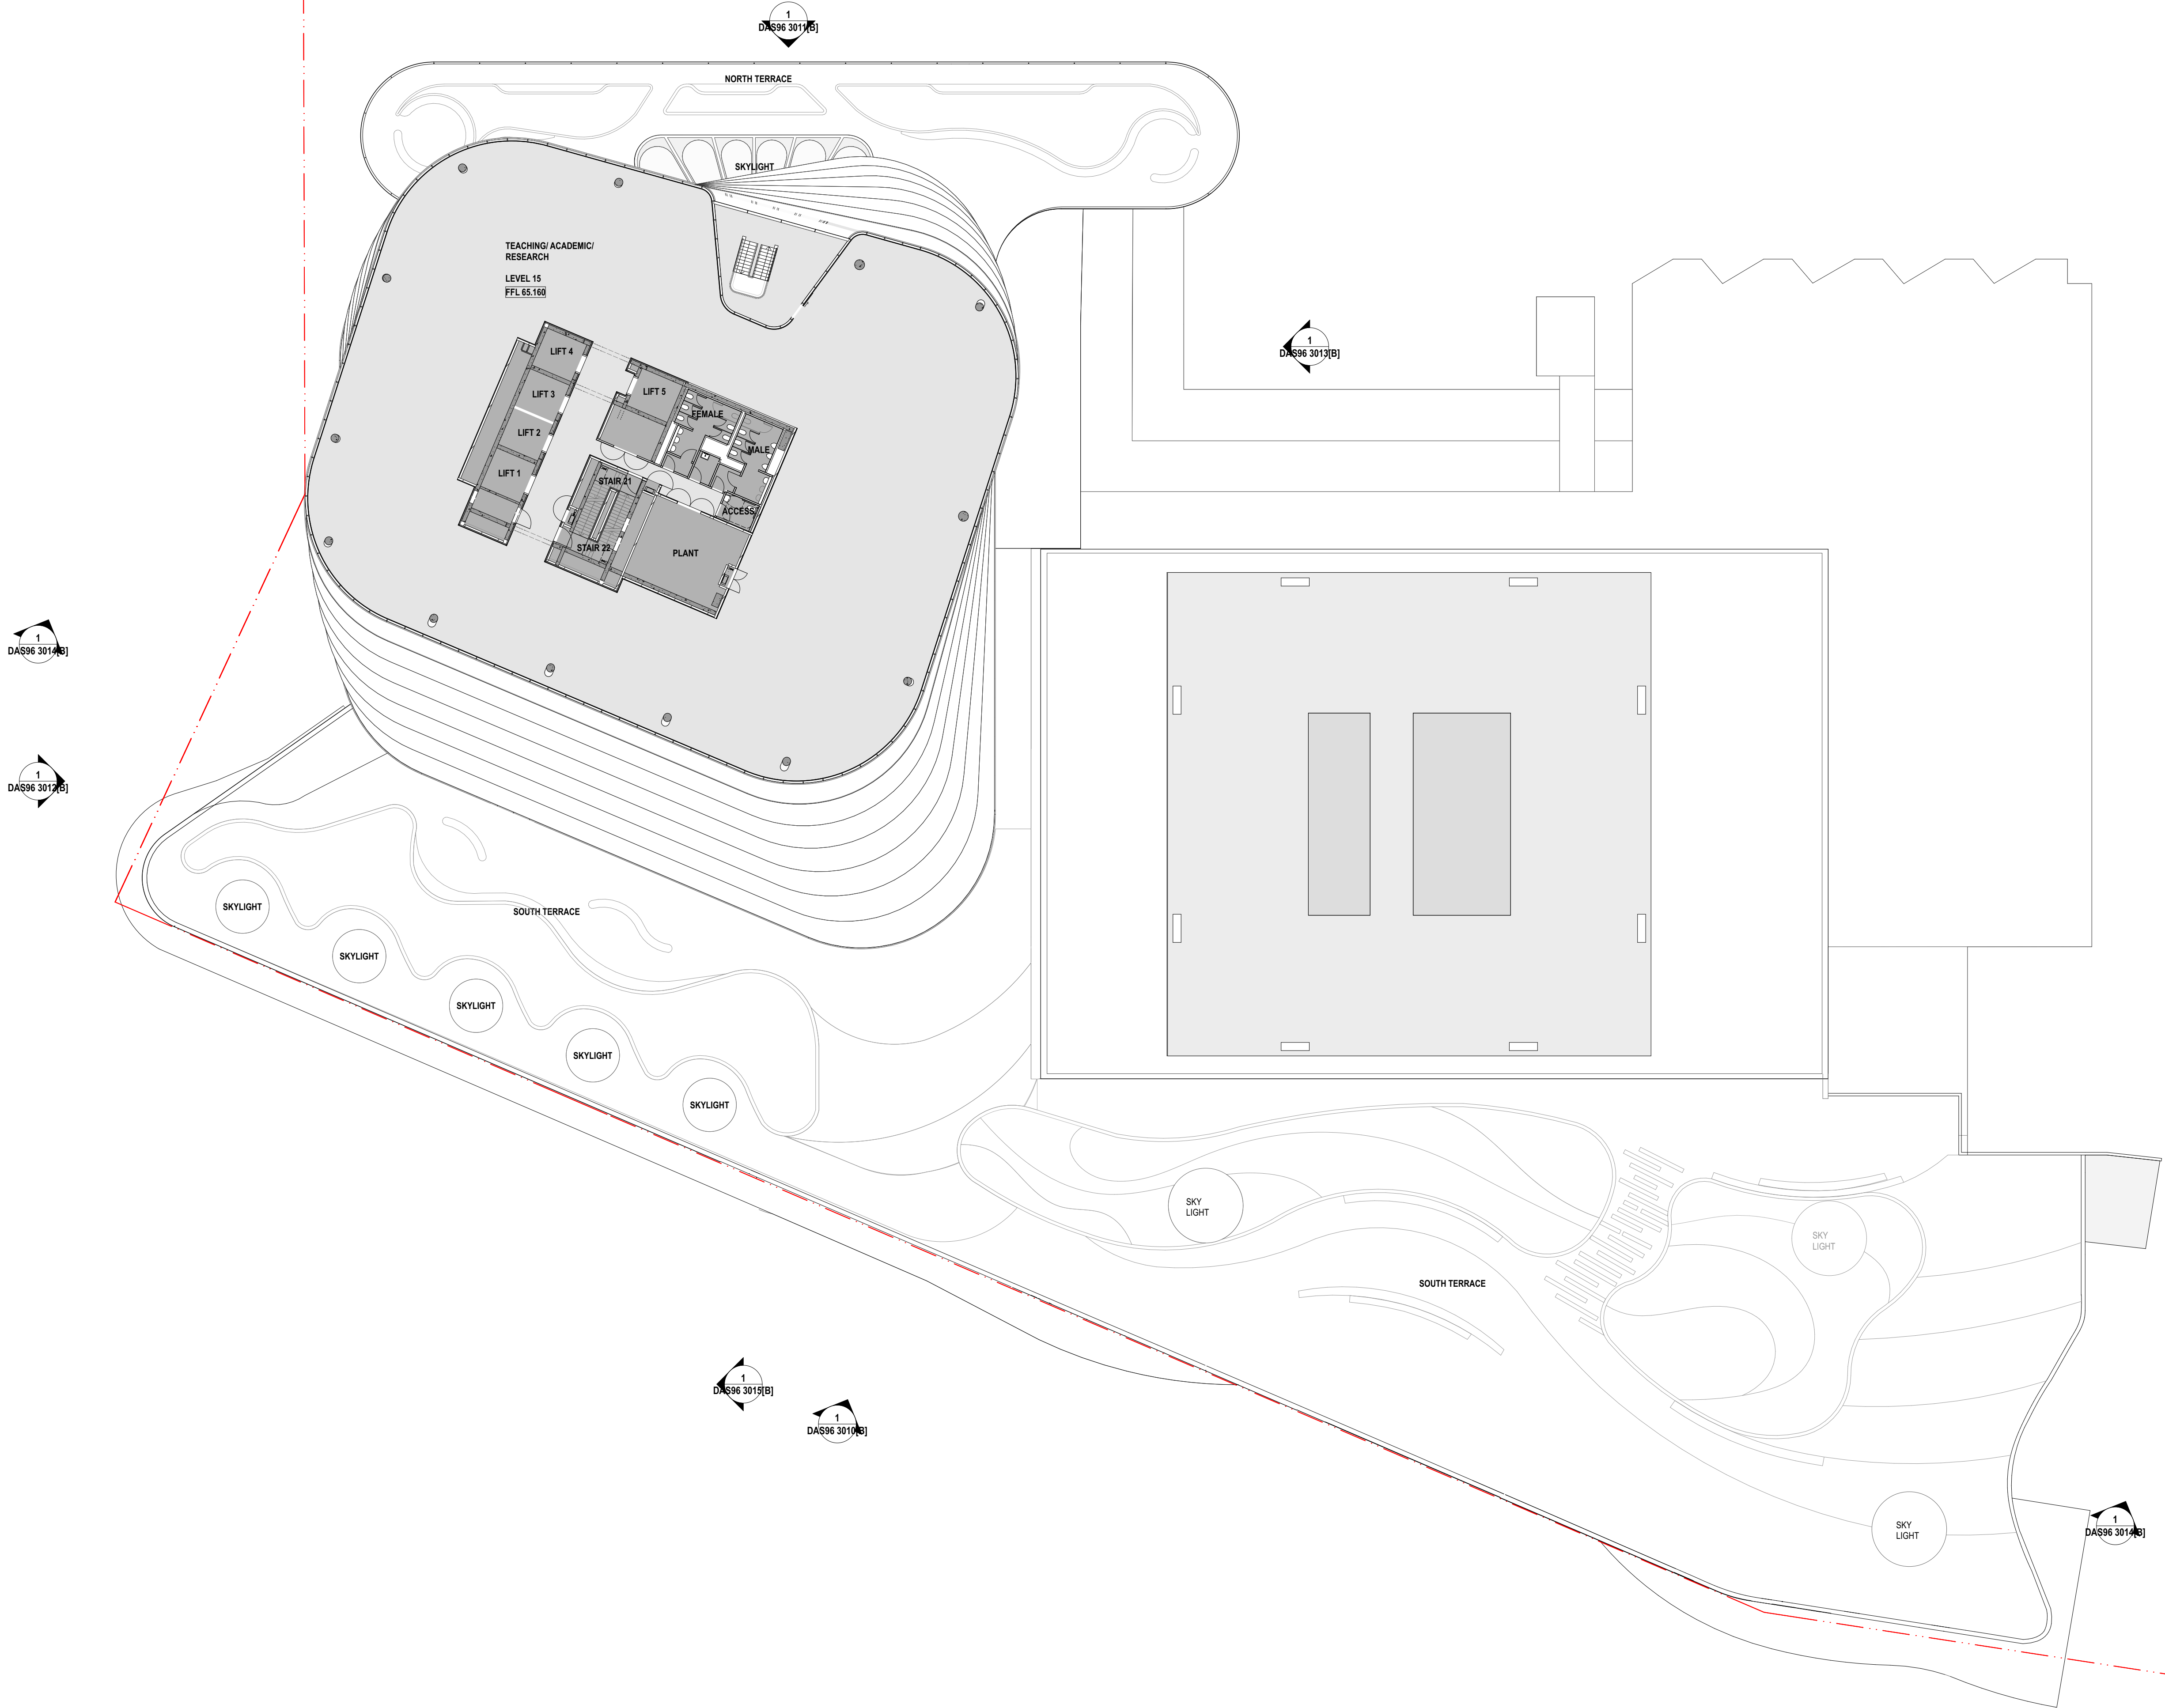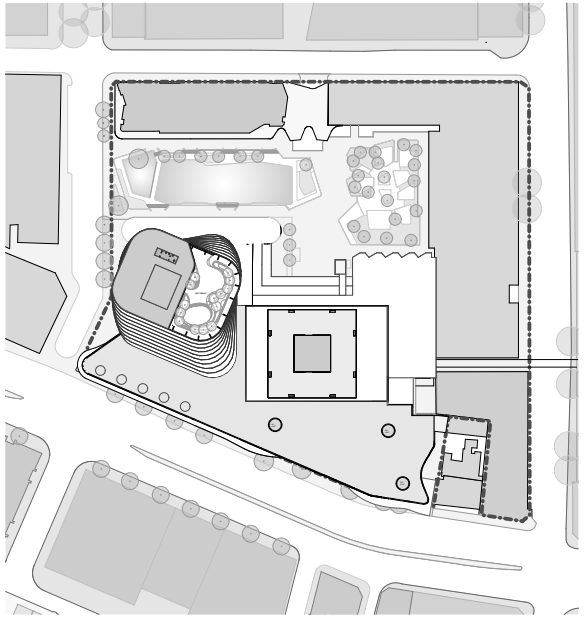


B	ISSUED FOR DEVELOPMENT APPLICATION S96	01/2017
REV.	DESCRIPTION	DATE

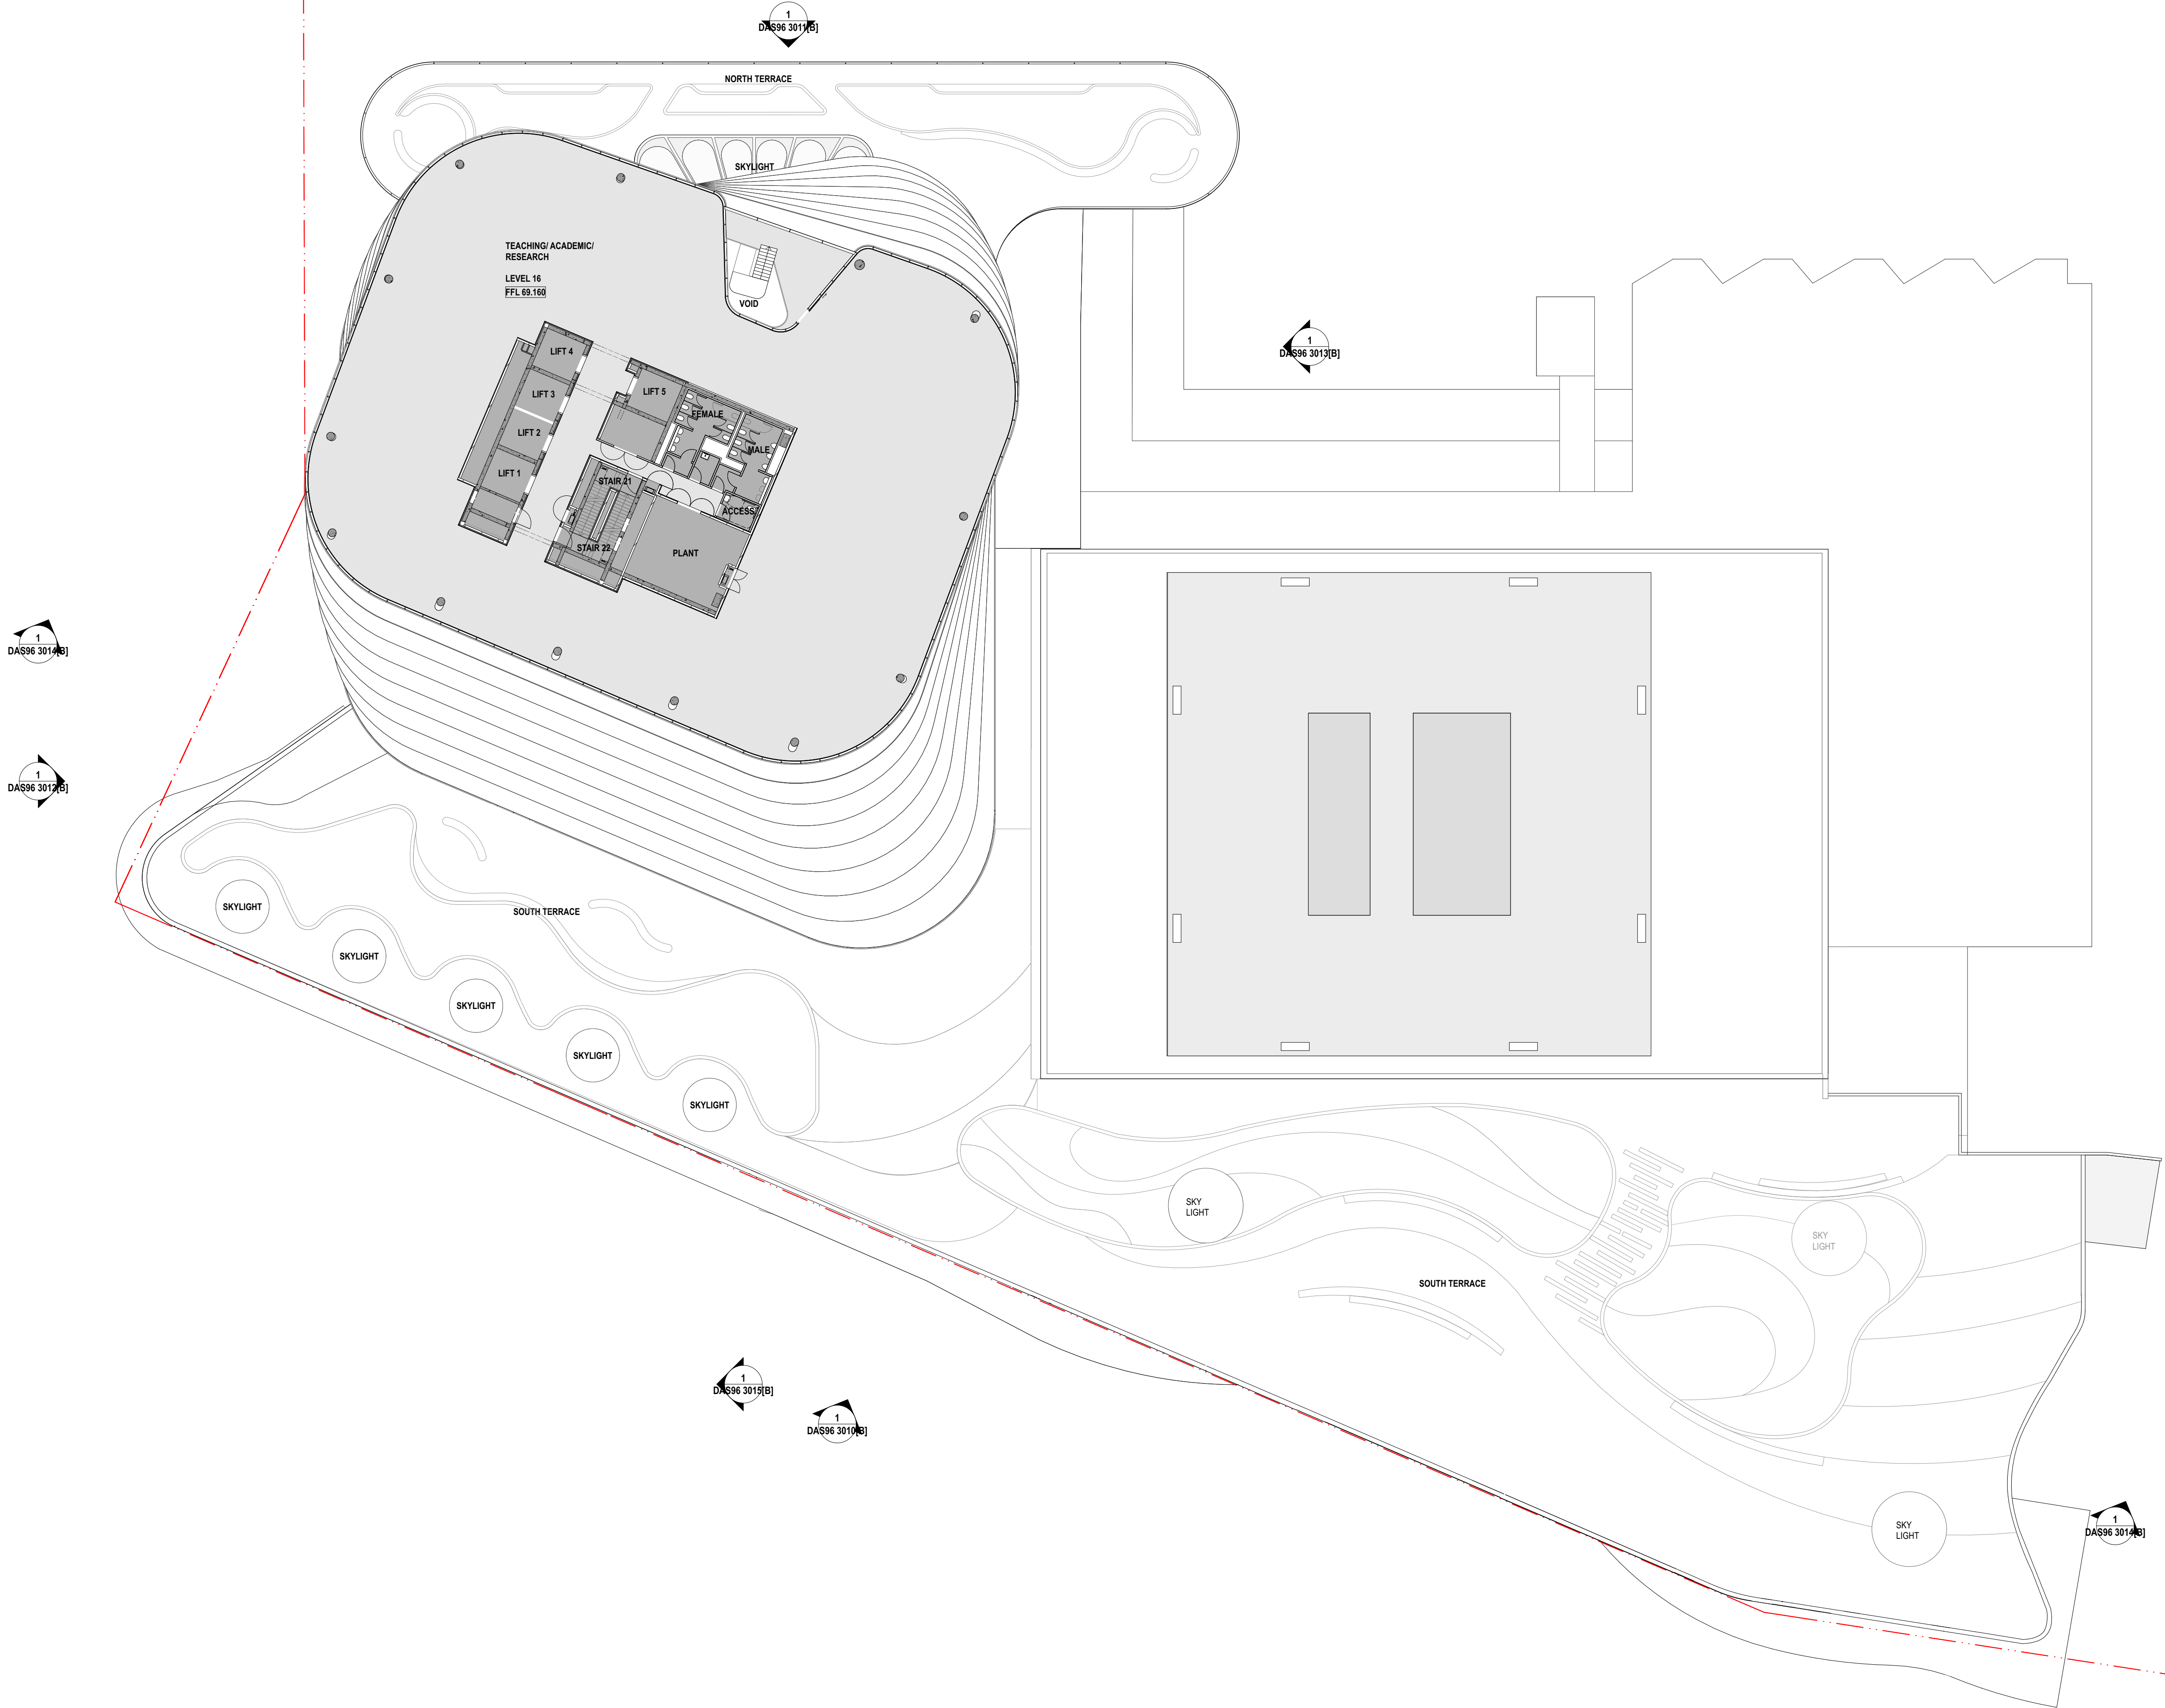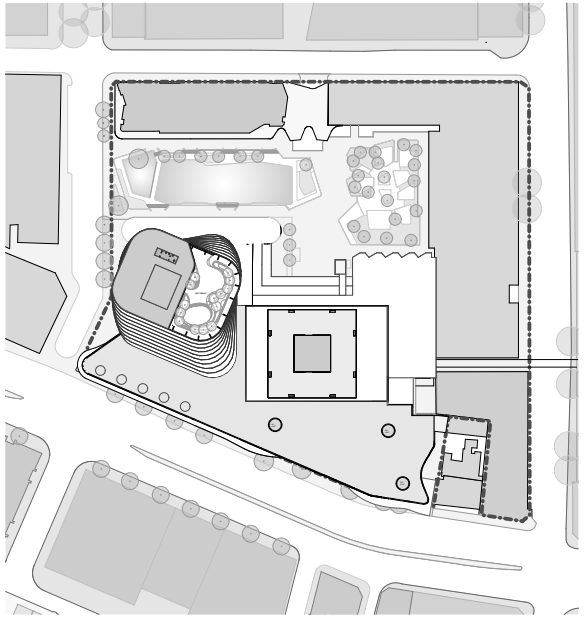

B	ISSUED FOR DEVELOPMENT APPLICATION S96	01/2017
REV.	DESCRIPTION	DATE

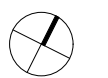


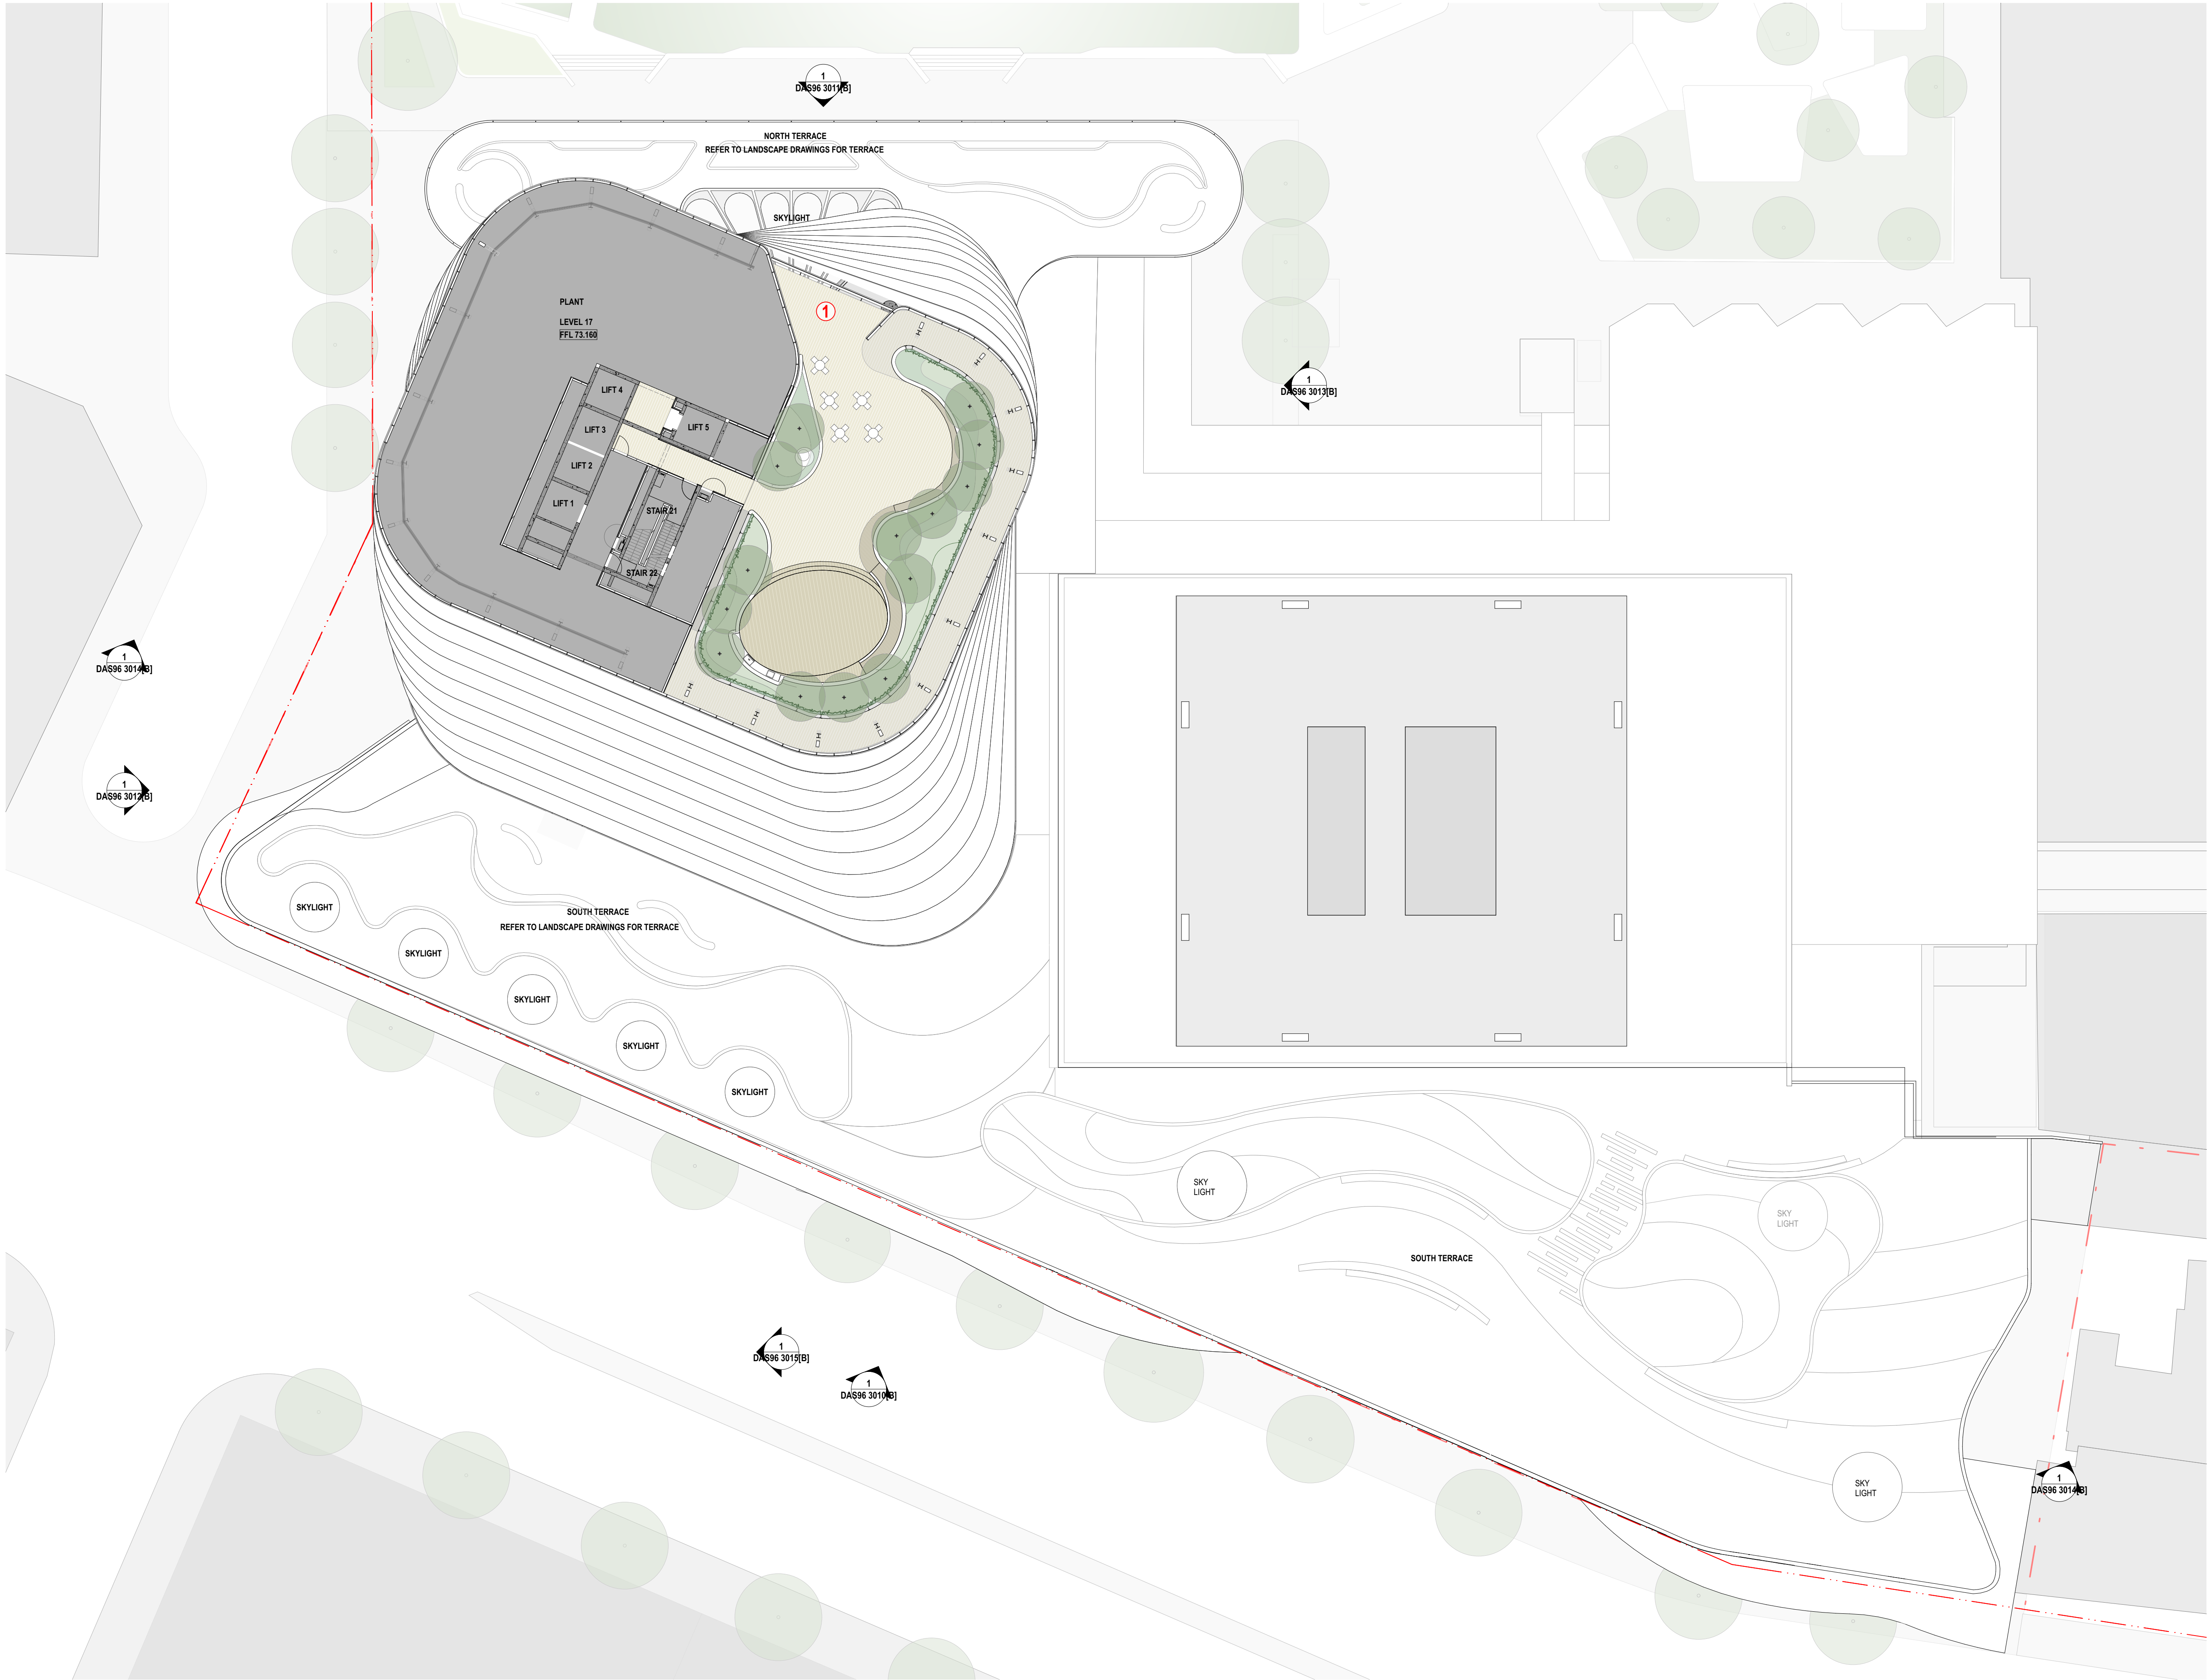

CHANGES


- ① ADJUSTMENT TO OPEN ROOF TERRACE EXTENT

B	ISSUED FOR DEVELOPMENT APPLICATION S96	01/2017
REV.	DESCRIPTION	DATE

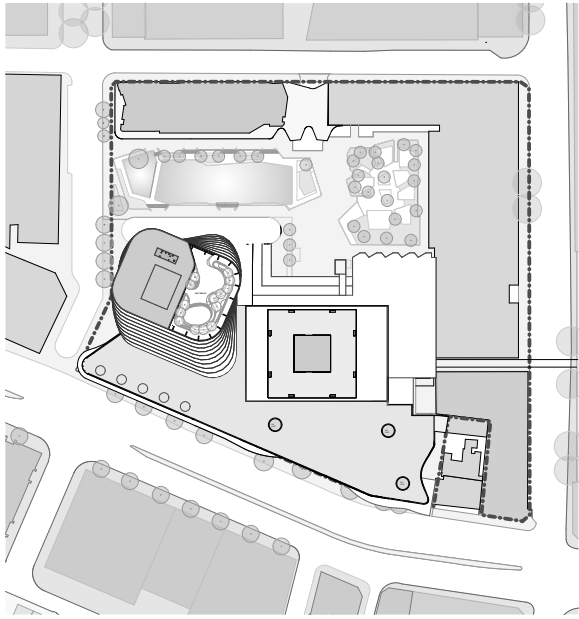


CHANGES

- ① SUPERLAB FLUES

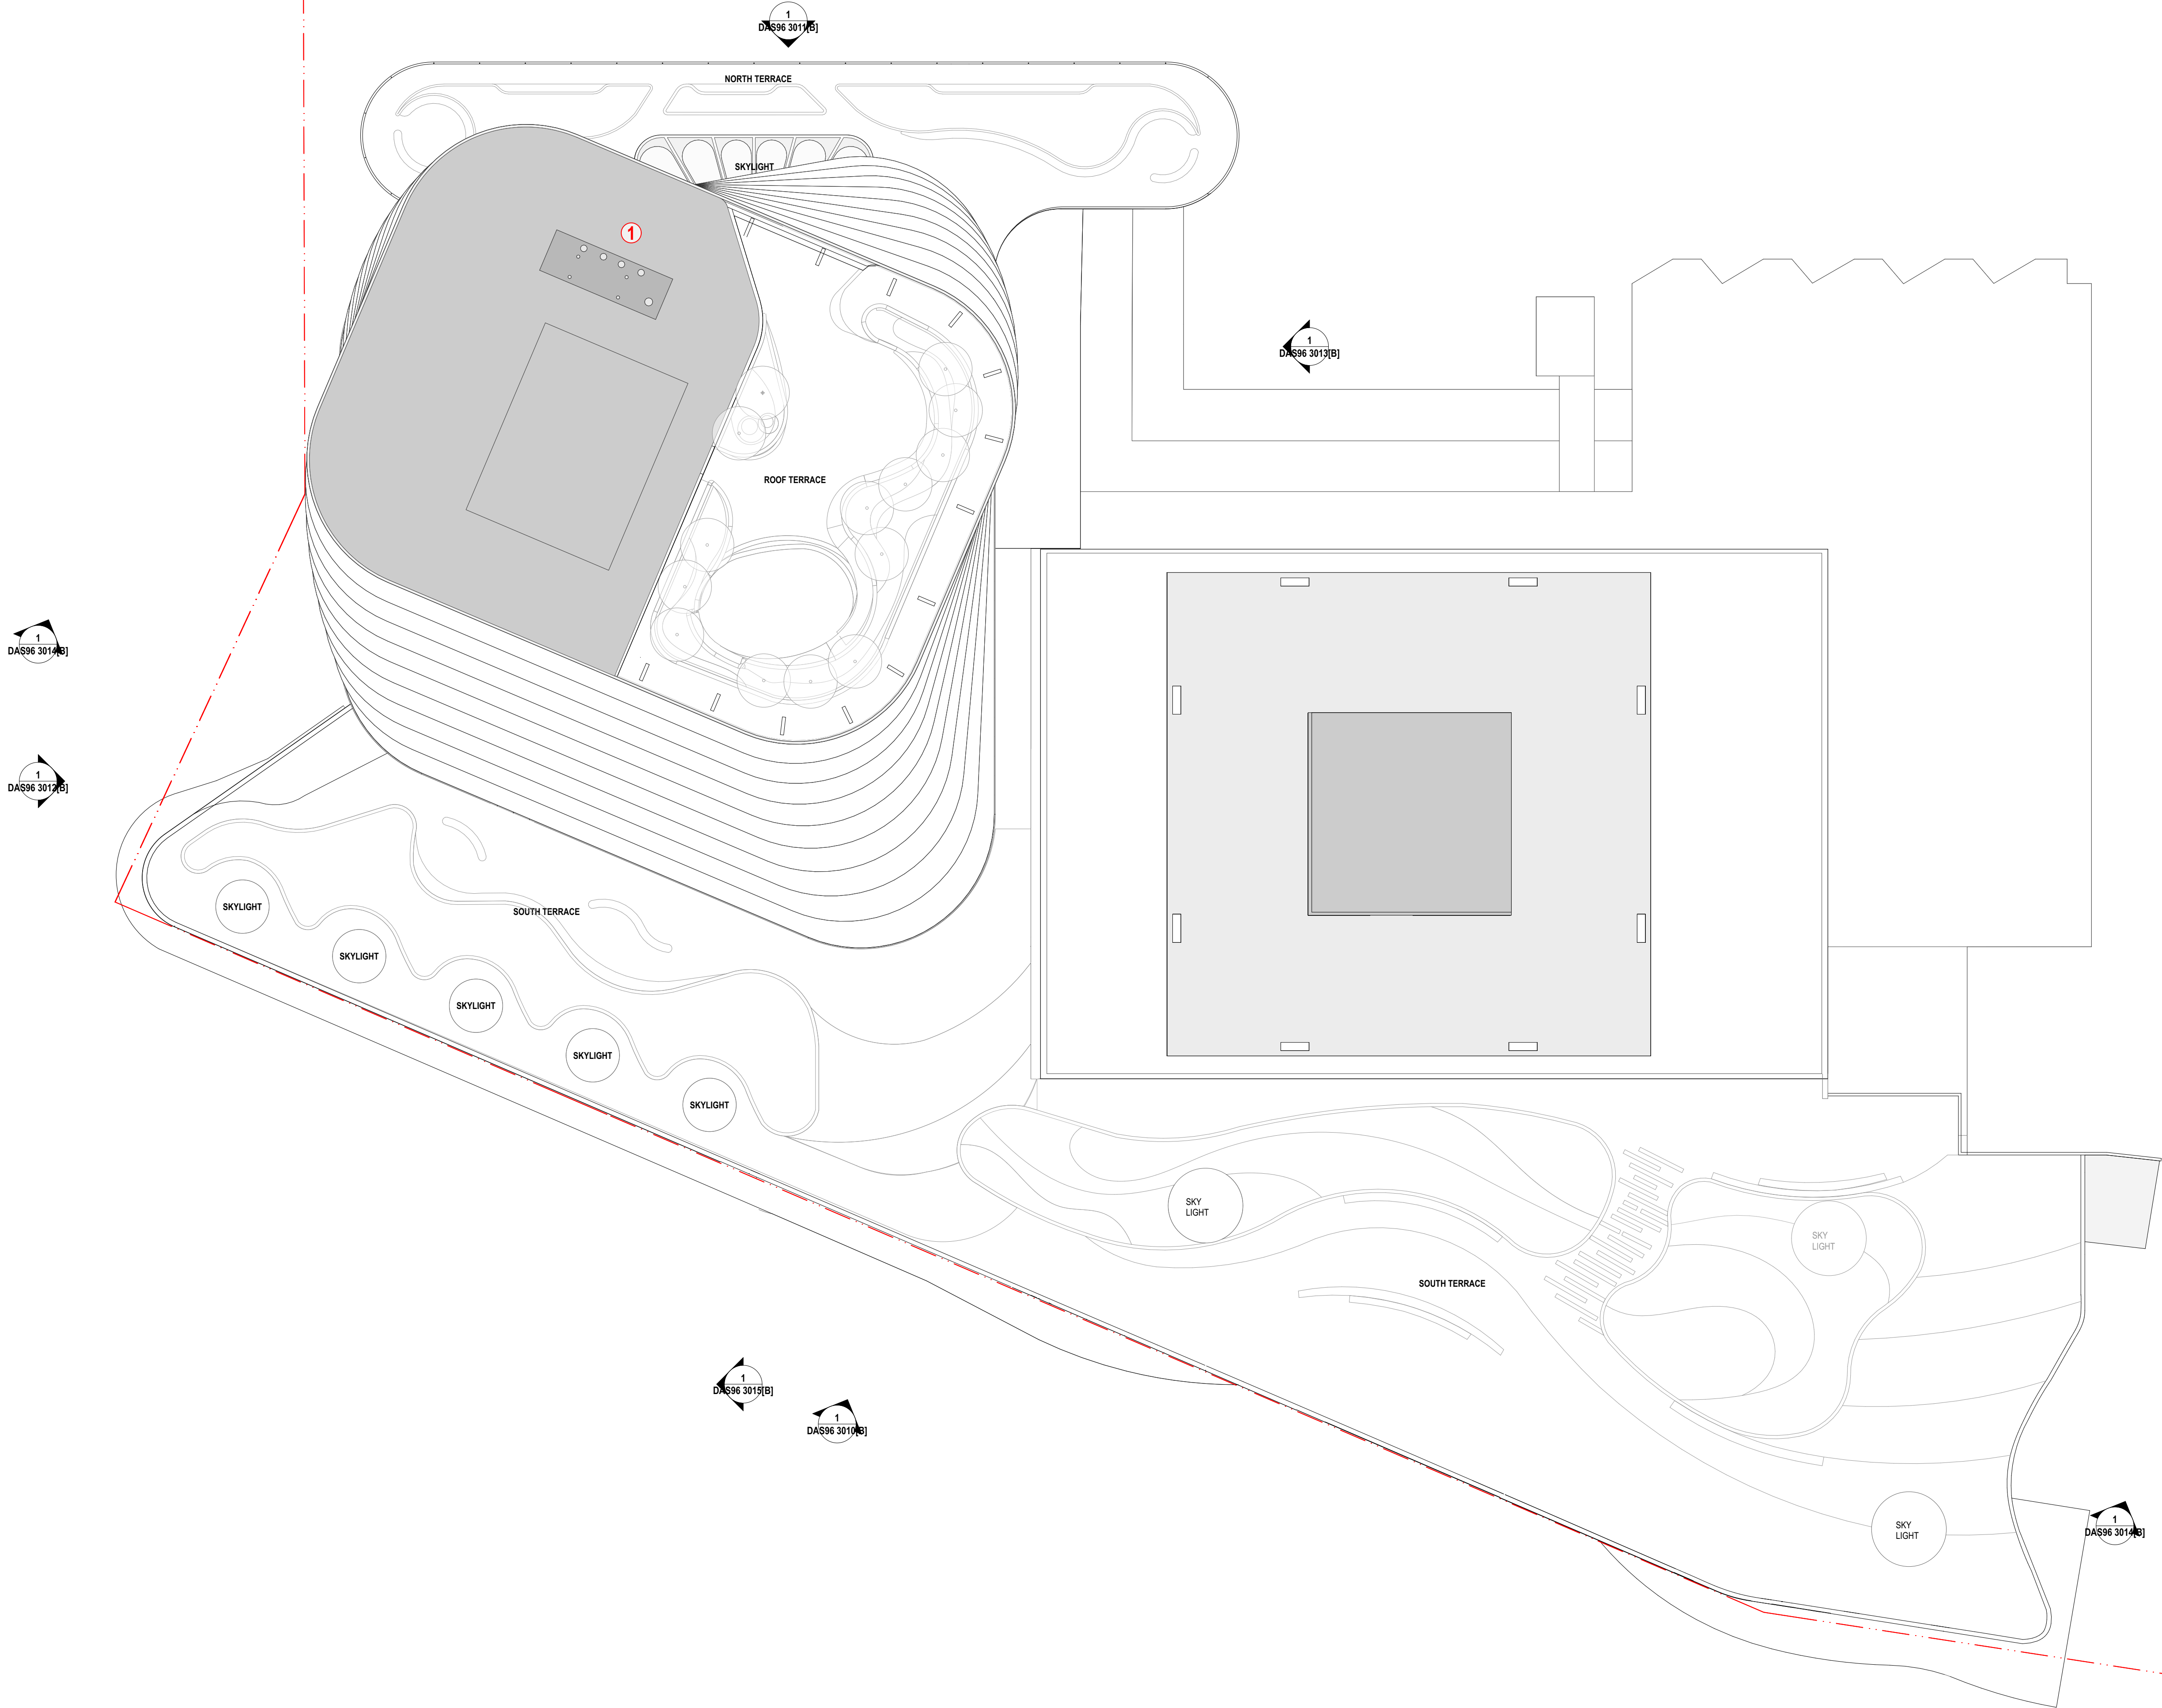

B	ISSUED FOR DEVELOPMENT APPLICATION S96	01/2017
REV.	DESCRIPTION	DATE

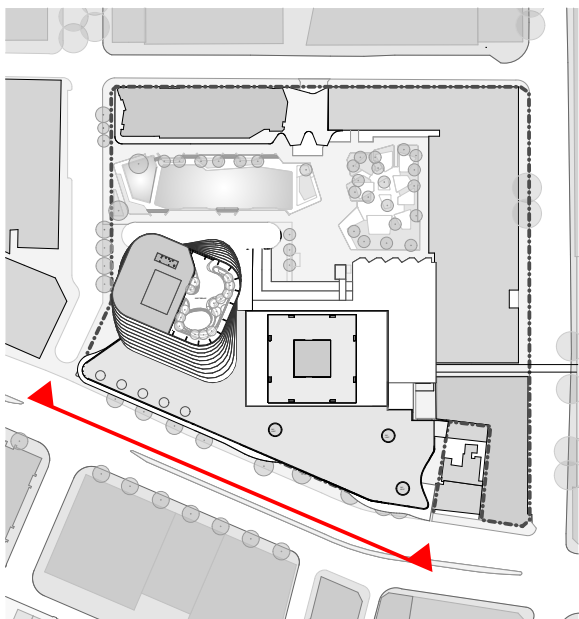

CHANGES

- ① SUPERLAB FLUES
- A PHASE 1 & 2 ADJUSTMENT
 - ADJUSTMENT TO BROADWAY / JONES STREET FACADE & JONES STREET ENTRY

FACADE TYPE LEGEND

- FT01 ALUMINIUM FRAMED CLOSED CAVITY CURTAIN WALL SYSTEM WITH INTEGRATED ALUMINIUM VENETIAN BLINDS.
- FT02 GLAZED FIN SUPPORTED SINGLE LEAF GLAZING SYSTEM
- FT03 GLAZED FIN SUPPORTED SHOPFRONT GLAZING SYSTEM
- FT04 GLAZED FACADE COMPRISING VISION AND SPANDREL STRIPS WITH EXTERNAL BATTENS
- FT05 GLAZED FACADE COMPRISING VISION AND SPANDREL STRIPS. STEEL FRAMED HORIZONTAL SYSTEM WITH 3 TRANSOMS NOM. PER FLOOR
- FT06 GLAZED FRAMELESS FACADE
- FT08 FIXED SINGLE SKIN GLAZING WITH BANKS OF OPERABLE LOUVRES
- SC01 NATURAL SANDSTONE PANELS ON PROPRIETARY SUB FRAMING OR STUB WALL

B	ISSUED FOR DEVELOPMENT APPLICATION S96	01/2017
REV.	DESCRIPTION	DATE





CHANGES

- ① SUPERLAB FLUES
- A PHASE 1 & 2 ADJUSTMENT
- ADJUSTMENT TO BROADWAY / JONES STREET FACADE & JONES STREET ENTRY

FACADE TYPE LEGEND

- FT01 ALUMINIUM FRAMED CLOSED CAVITY CURTAIN WALL SYSTEM WITH INTEGRATED ALUMINIUM VENETIAN BLINDS.
- FT02 GLAZED FIN SUPPORTED SINGLE LEAF GLAZING SYSTEM
- FT03 GLAZED FIN SUPPORTED SHOPFRONT GLAZING SYSTEM
- FT04 GLAZED FACADE COMPRISING VISION AND SPANDREL STRIPS WITH EXTERNAL BATTENS
- FT05 GLAZED FACADE COMPRISING VISION AND SPANDREL STRIPS. STEEL FRAMED HORIZONTAL SYSTEM WITH 3 TRANSOMS NOM. PER FLOOR
- FT06 GLAZED FRAMELESS FACADE
- FT08 FIXED SINGLE SKIN GLAZING WITH BANKS OF OPERABLE LOUVRES
- SC01 NATURAL SANDSTONE PANELS ON PROPRIETARY SUB FRAMING OR STUB WALL

REV.	DESCRIPTION	DATE
B	ISSUED FOR DEVELOPMENT APPLICATION S96	01/2017

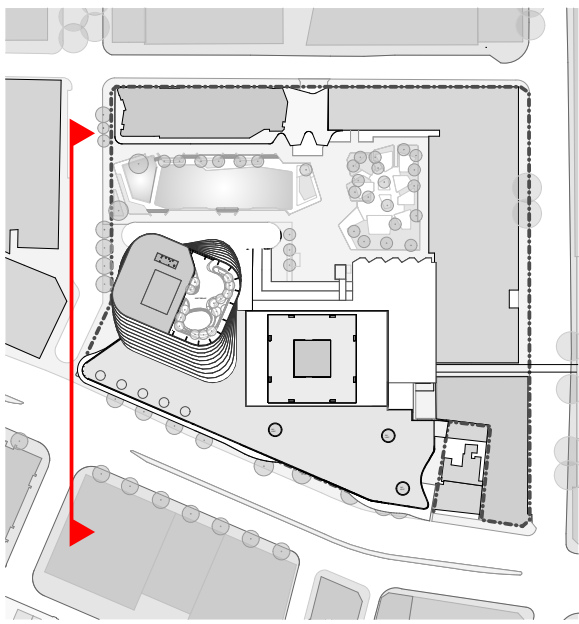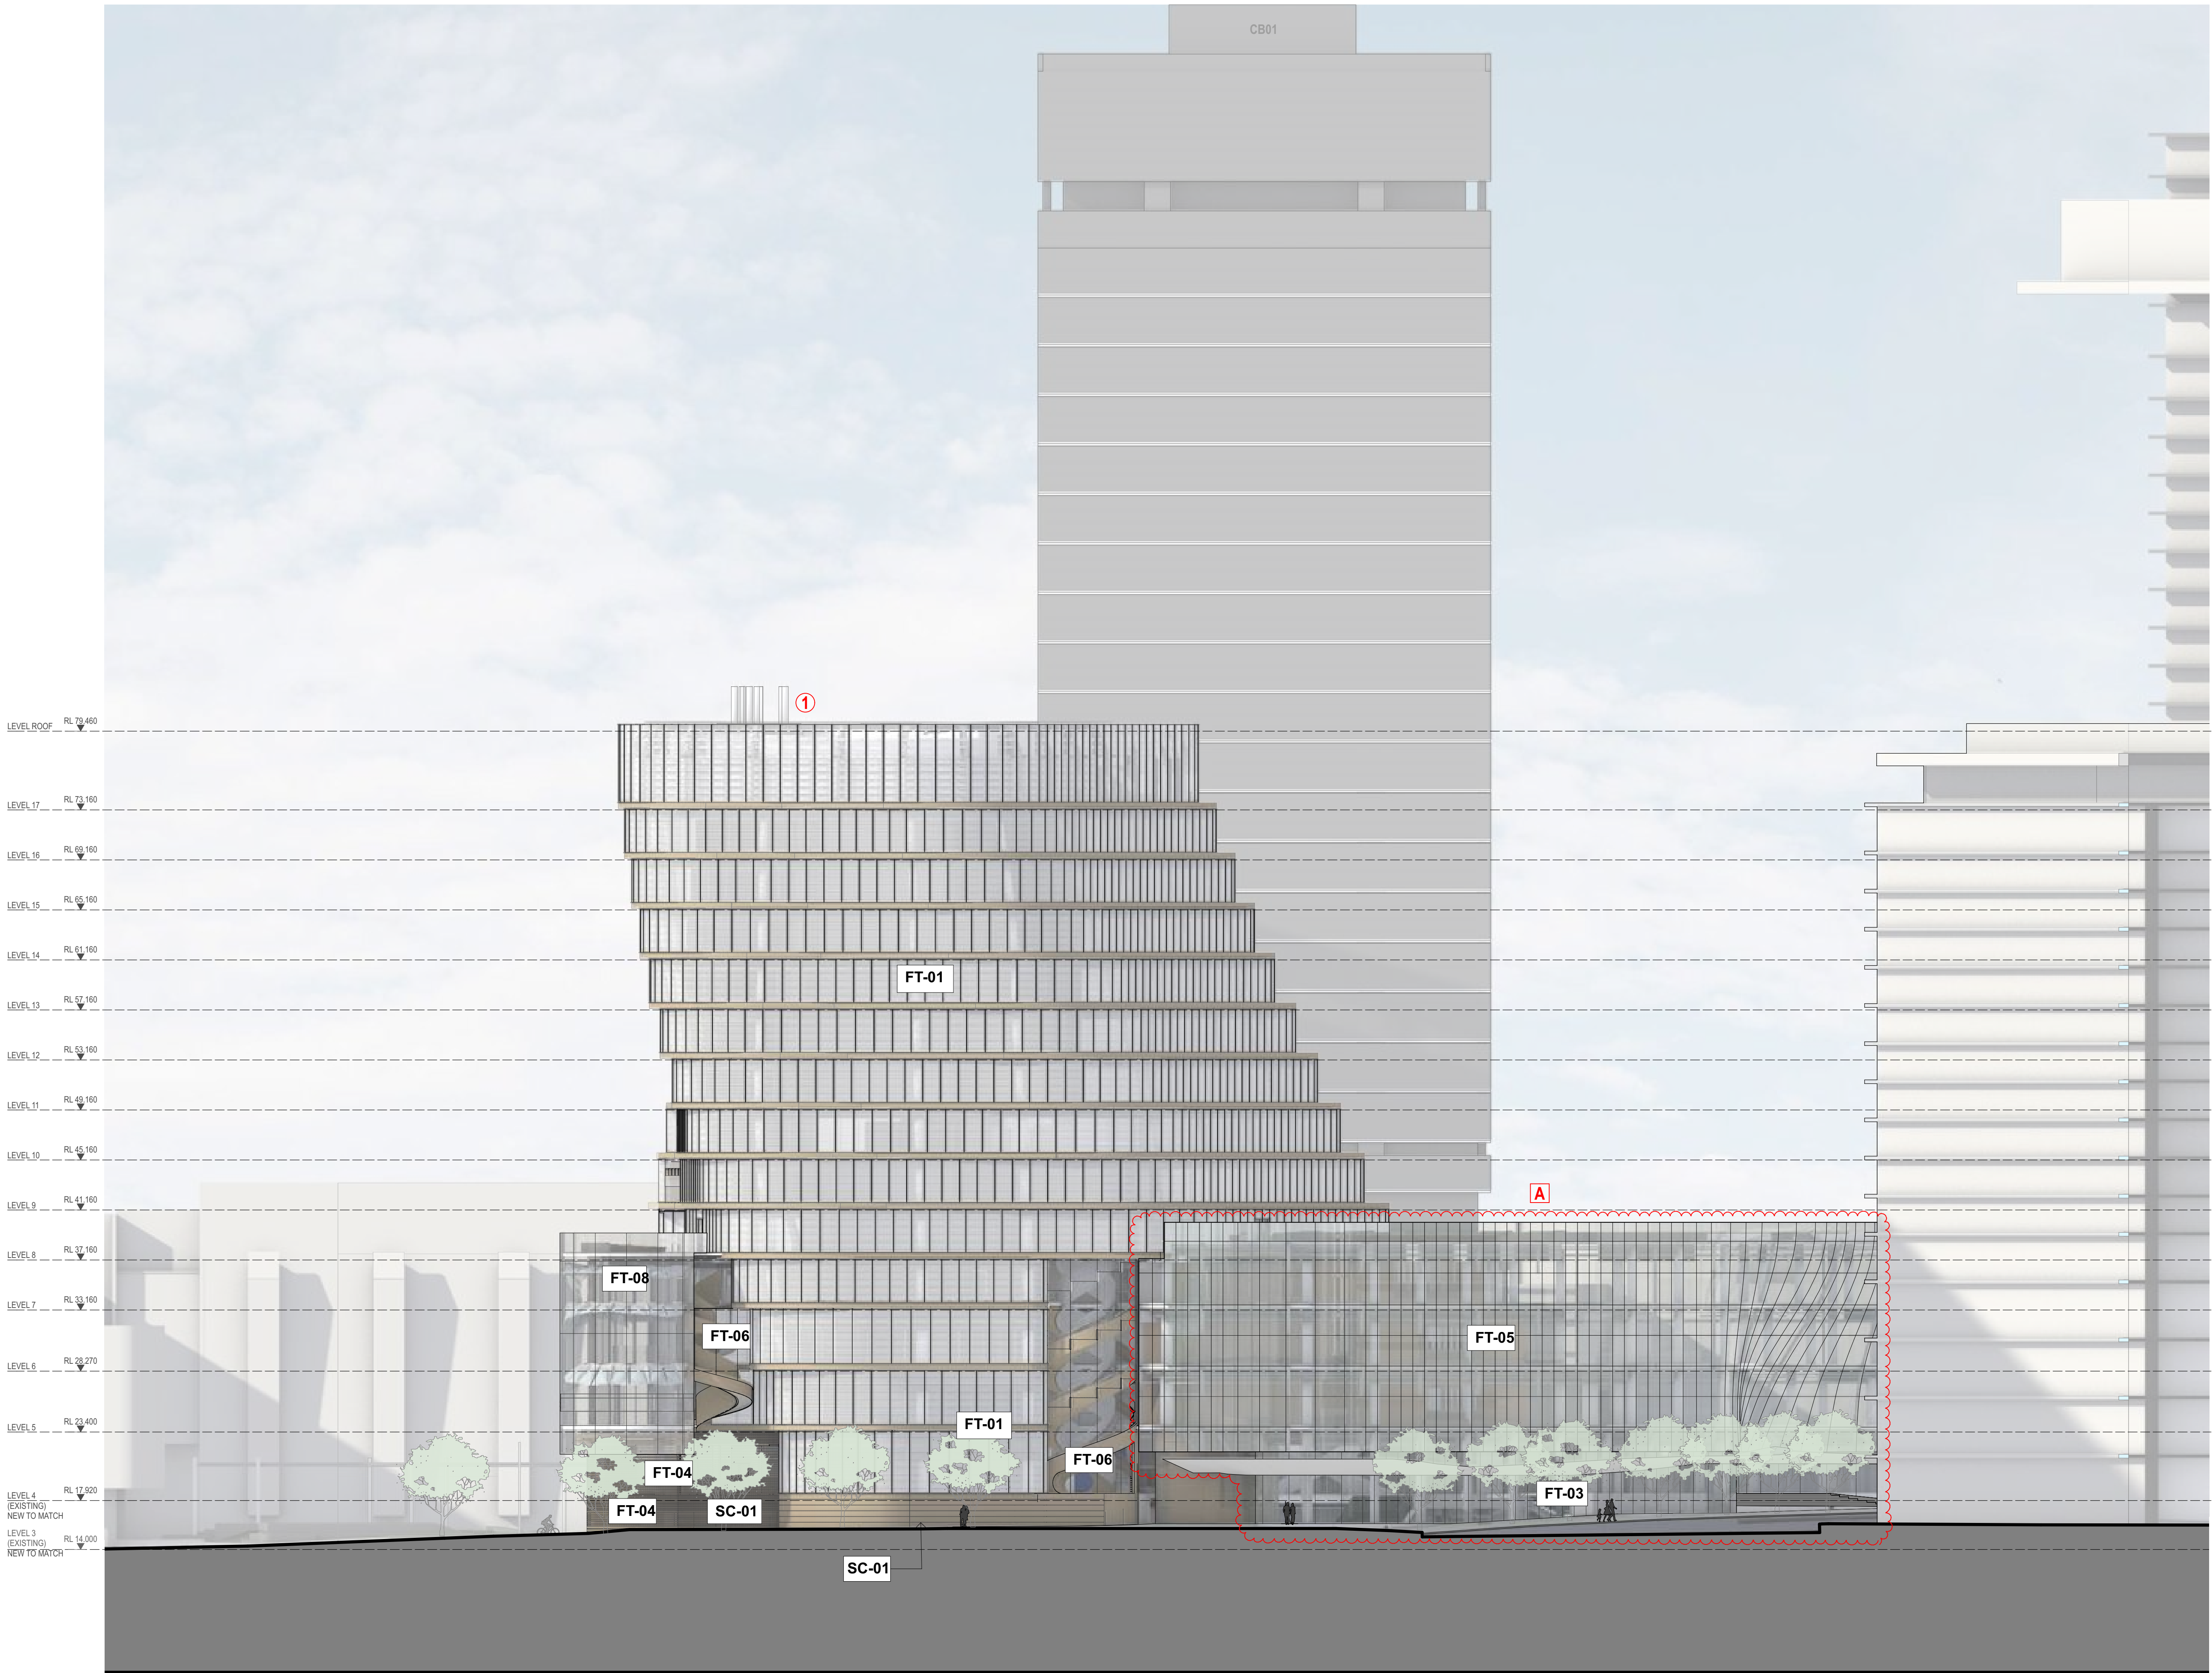



CHANGES

- ① SUPERLAB FLUES
- A PHASE 1 & 2 ADJUSTMENT
 - ADJUSTMENT TO BROADWAY / JONES STREET FACADE & JONES STREET ENTRY


FACADE TYPE LEGEND

- FT01 ALUMINIUM FRAMED CLOSED CAVITY CURTAIN WALL SYSTEM WITH INTEGRATED ALUMINIUM VENETIAN BLINDS.
- FT02 GLAZED FIN SUPPORTED SINGLE LEAF GLAZING SYSTEM
- FT03 GLAZED FIN SUPPORTED SHOPFRONT GLAZING SYSTEM
- FT04 GLAZED FACADE COMPRISING VISION AND SPANDREL STRIPS WITH EXTERNAL BATTENS
- FT05 GLAZED FACADE COMPRISING VISION AND SPANDREL STRIPS. STEEL FRAMED HORIZONTAL SYSTEM WITH 3 TRANSOMS NOM. PER FLOOR
- FT06 GLAZED FRAMELESS FACADE
- FT08 FIXED SINGLE SKIN GLAZING WITH BANKS OF OPERABLE LOUVRES
- SC01 NATURAL SANDSTONE PANELS ON PROPRIETARY SUB FRAMING OR STUB WALL

REV.	DESCRIPTION	DATE
B	ISSUED FOR DEVELOPMENT APPLICATION S96	01/2017

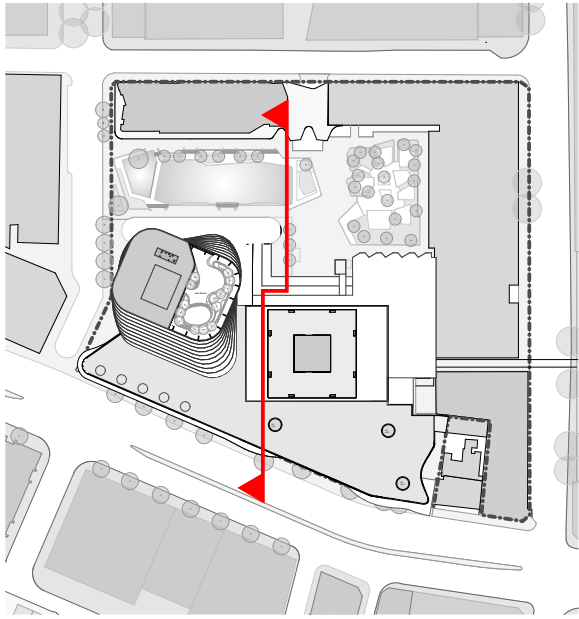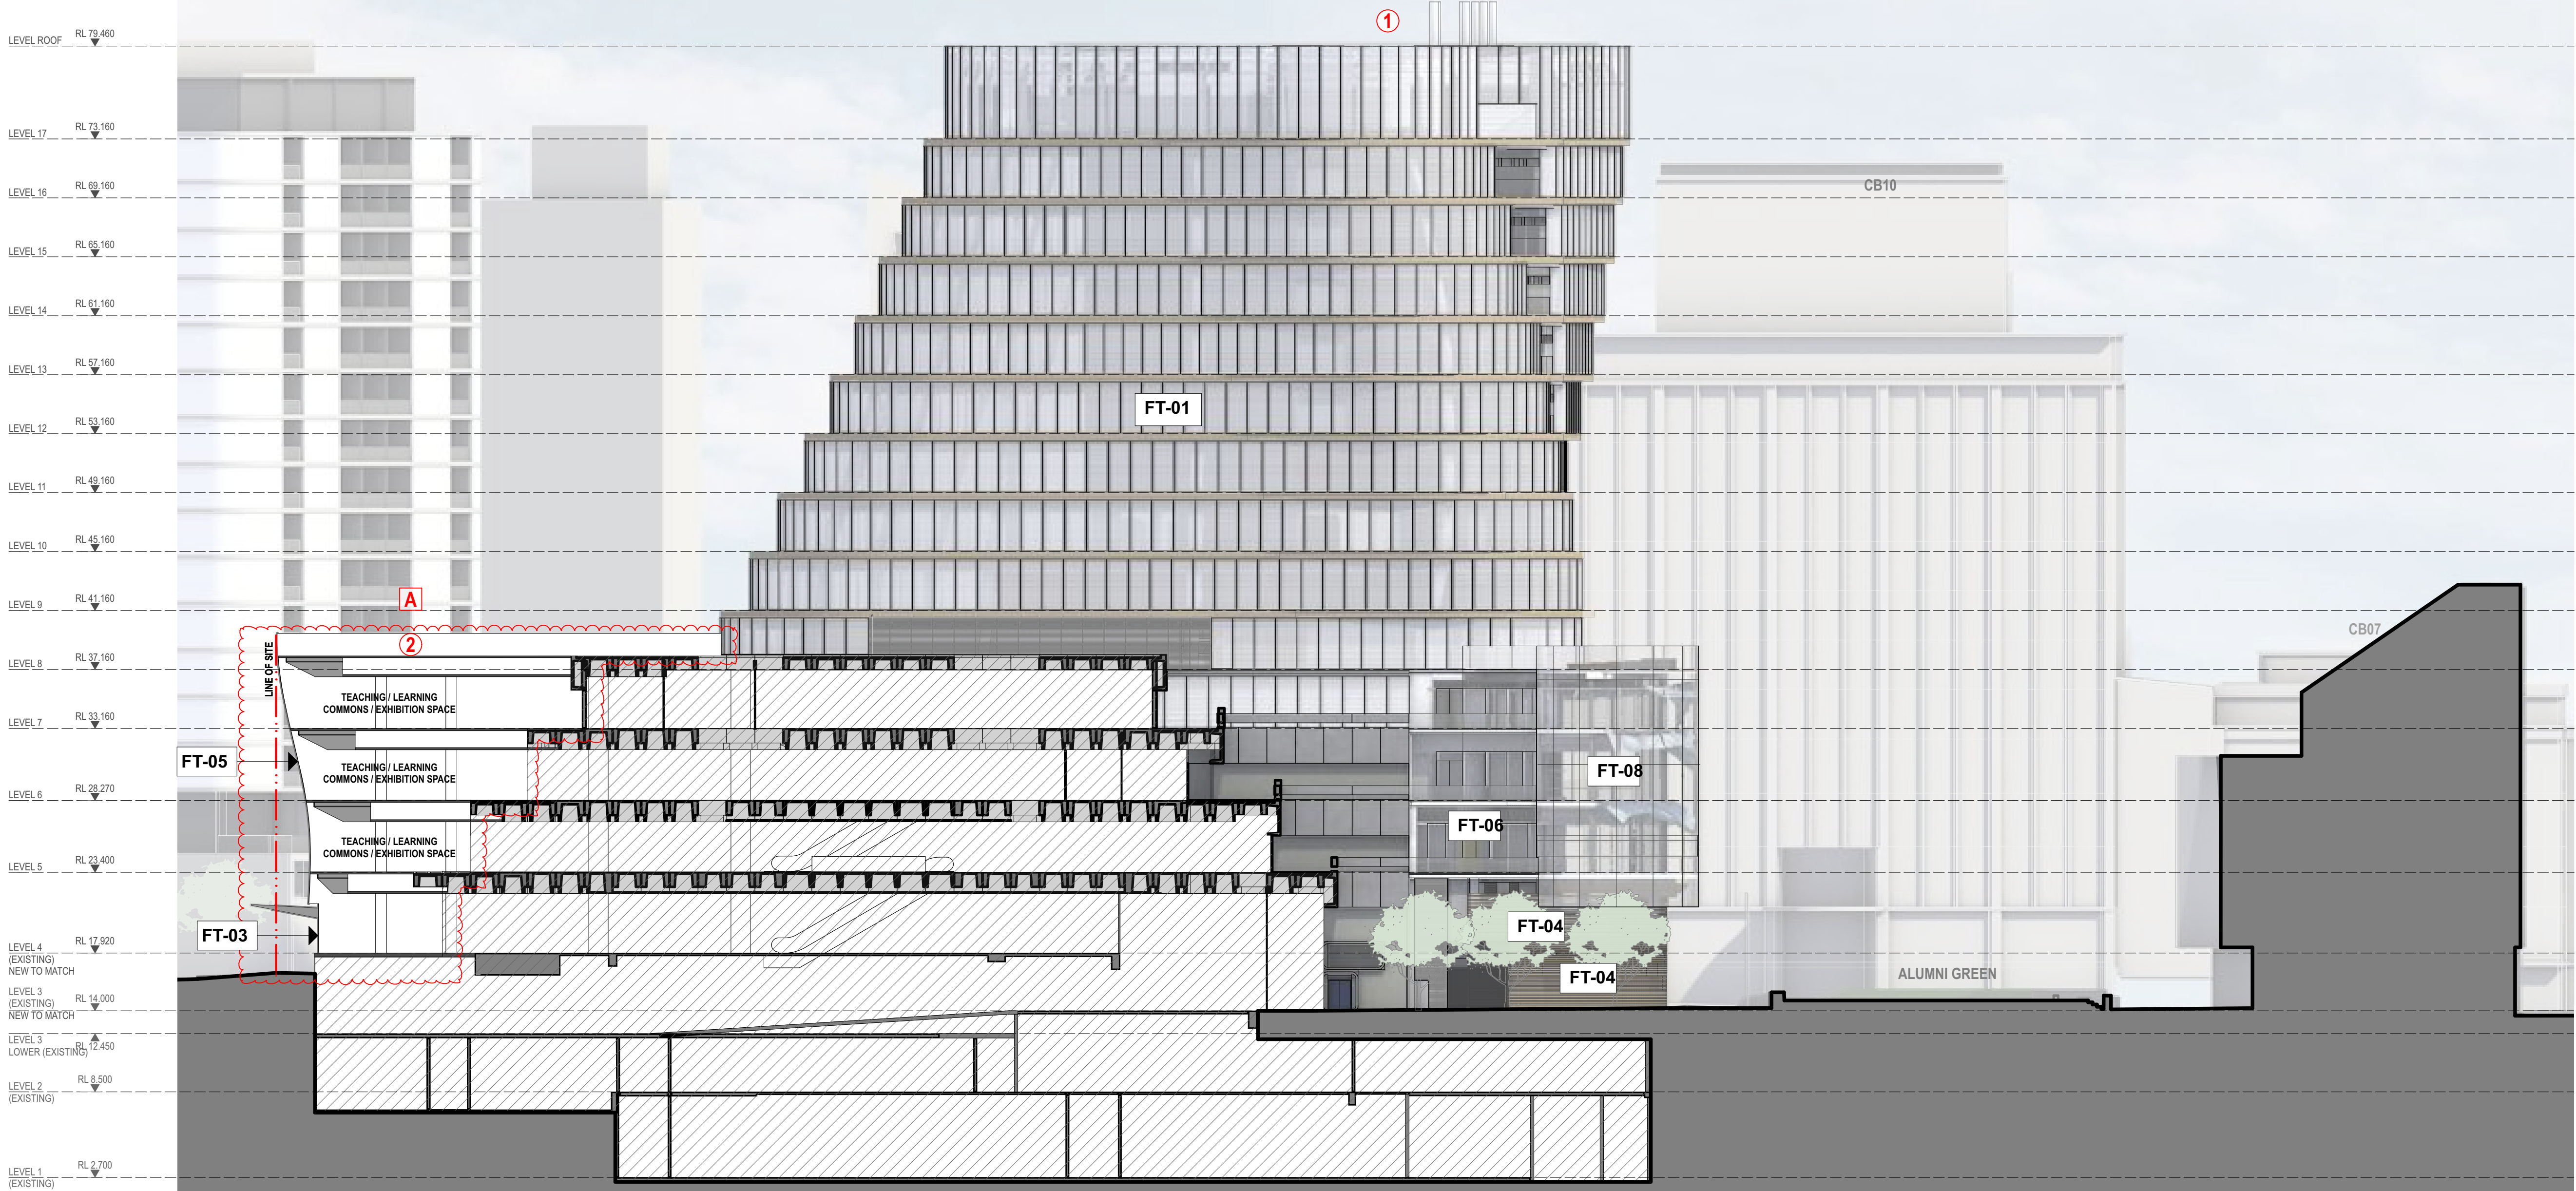

LEGEND

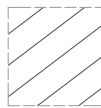 EXTENT OF EXISTING BUILDING



CHANGES

- ① SUPERLAB FLUES
- ② CHANGE TO RL OF TERRACE TO ALIGN WITH PHASE 2 FOOR SLAB
- A PHASE 1 ADJUSTMENT
 - ADJUSTMENT TO BROADWAY / JONES STREET FACADE & JONES STREET ENTRY

FACADE TYPE LEGEND

- FT01 ALUMINIUM FRAMED CLOSED CAVITY CURTAIN WALL SYSTEM WITH INTEGRATED ALUMINIUM VENETIAN BLINDS.
- FT02 GLAZED FIN SUPPORTED SINGLE LEAF GLAZING SYSTEM
- FT03 GLAZED FIN SUPPORTED SHOPFRONT GLAZING SYSTEM
- FT04 GLAZED FACADE COMPRISING VISION AND SPANDREL STRIPS WITH EXTERNAL BATTENS
- FT05 GLAZED FACADE COMPRISING VISION AND SPANDREL STRIPS. STEEL FRAMED HORIZONTAL SYSTEM WITH 3 TRANSOMS NOM. PER FLOOR
- FT06 GLAZED FRAMELESS FACADE
- FT08 FIXED SINGLE SKIN GLAZING WITH BANKS OF OPERABLE LOUVRES
- SC01 NATURAL SANDSTONE PANELS ON PROPRIETARY SUB FRAMING OR STUB WALL

REV.	DESCRIPTION	DATE
B	ISSUED FOR DEVELOPMENT APPLICATION S96	01/2017

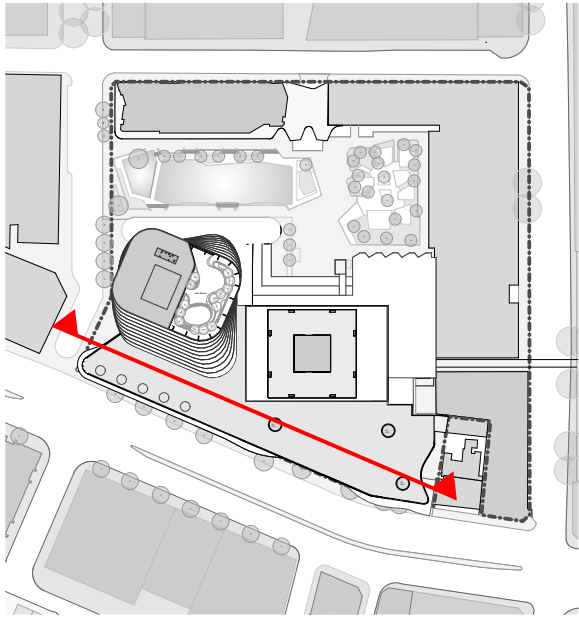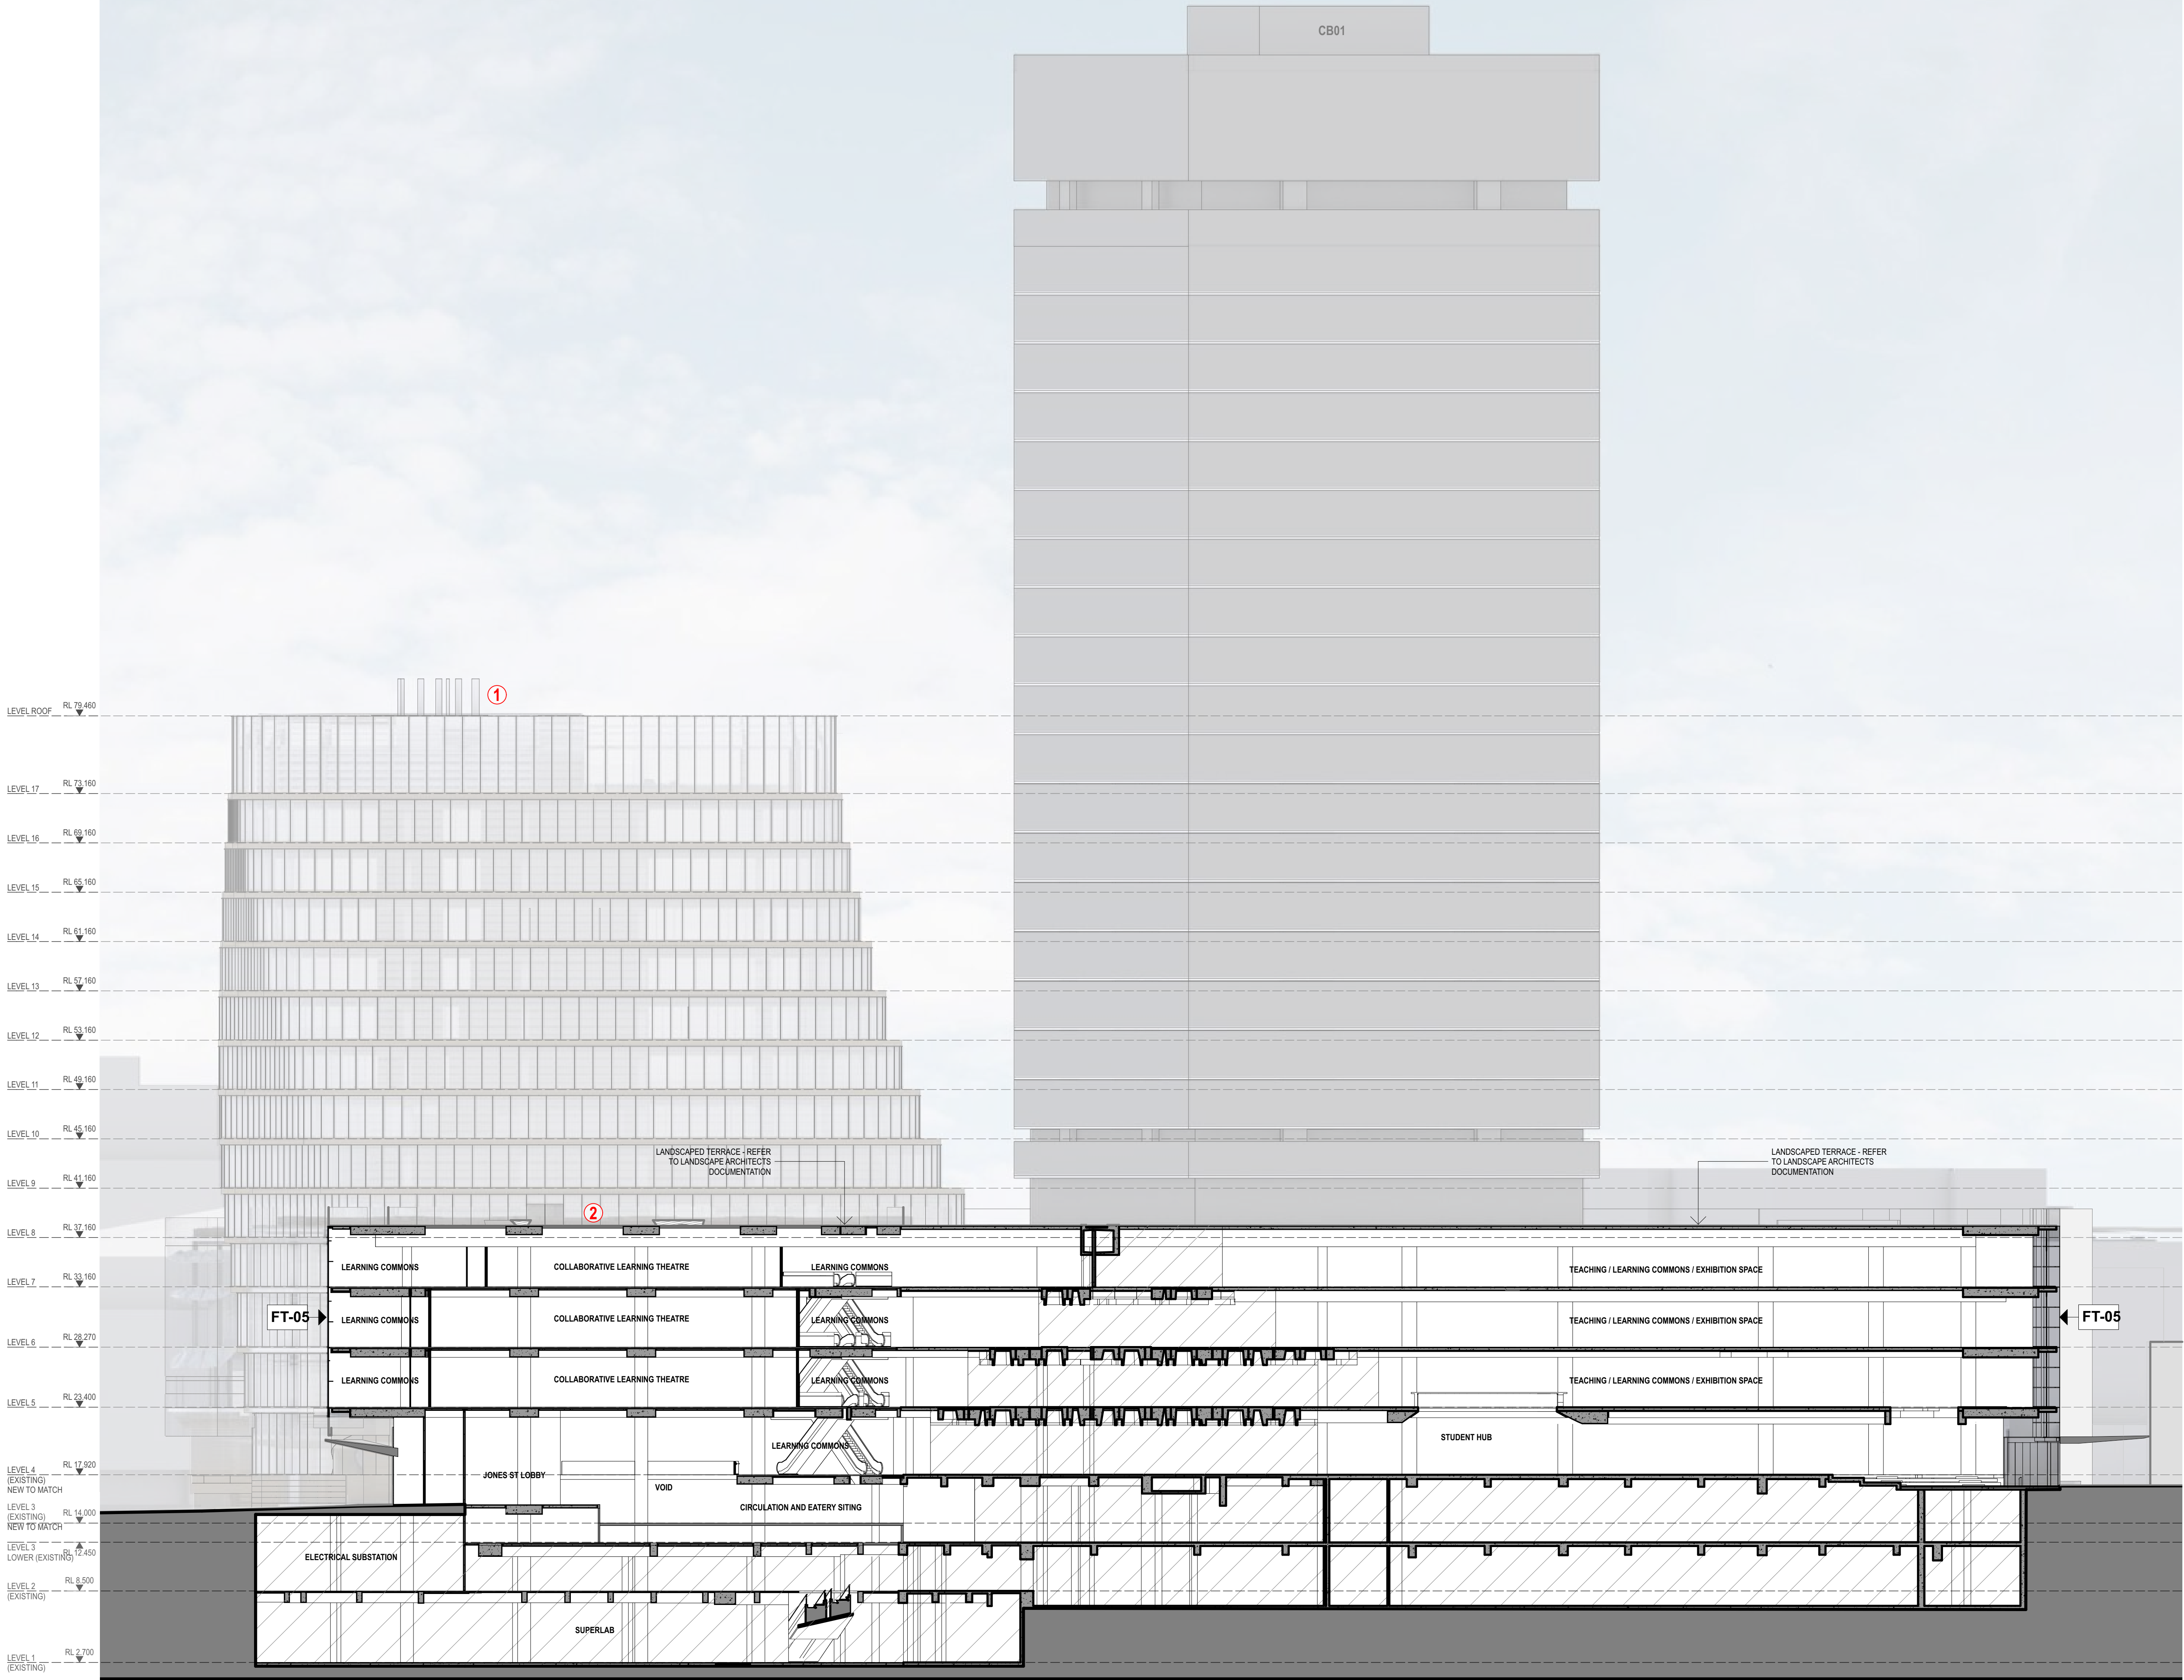

LEGEND

EXTENT OF EXISTING BUILDING

CHANGES


- 1 SUPERLAB FLUES
- 2 CHANGE TO RL OF TERRACE TO ALIGN WITH PHASE 2 FLOOR SLAB

FACADE TYPE LEGEND

- FT01 ALUMINIUM FRAMED CLOSED CAVITY CURTAIN WALL SYSTEM WITH INTEGRATED ALUMINIUM VENETIAN BLINDS.
- FT02 GLAZED FIN SUPPORTED SINGLE LEAF GLAZING SYSTEM
- FT03 GLAZED FIN SUPPORTED SHOPFRONT GLAZING SYSTEM
- FT04 GLAZED FACADE COMPRISING VISION AND SPANDREL STRIPS WITH EXTERNAL BATTENS
- FT05 GLAZED FACADE COMPRISING VISION AND SPANDREL STRIPS. STEEL FRAMED HORIZONTAL SYSTEM WITH 3 TRANSOMS NOM. PER FLOOR
- FT06 GLAZED FRAMELESS FACADE
- FT08 FIXED SINGLE SKIN GLAZING WITH BANKS OF OPERABLE LOUVRES
- SC01 NATURAL SANDSTONE PANELS ON PROPRIETARY SUB FRAMING OR STUB WALL

B	ISSUED FOR DEVELOPMENT APPLICATION S96	01/2017
REV.	DESCRIPTION	DATE

1:250 @ A1
JANUARY 2017
For information
DA S96 3014[B]

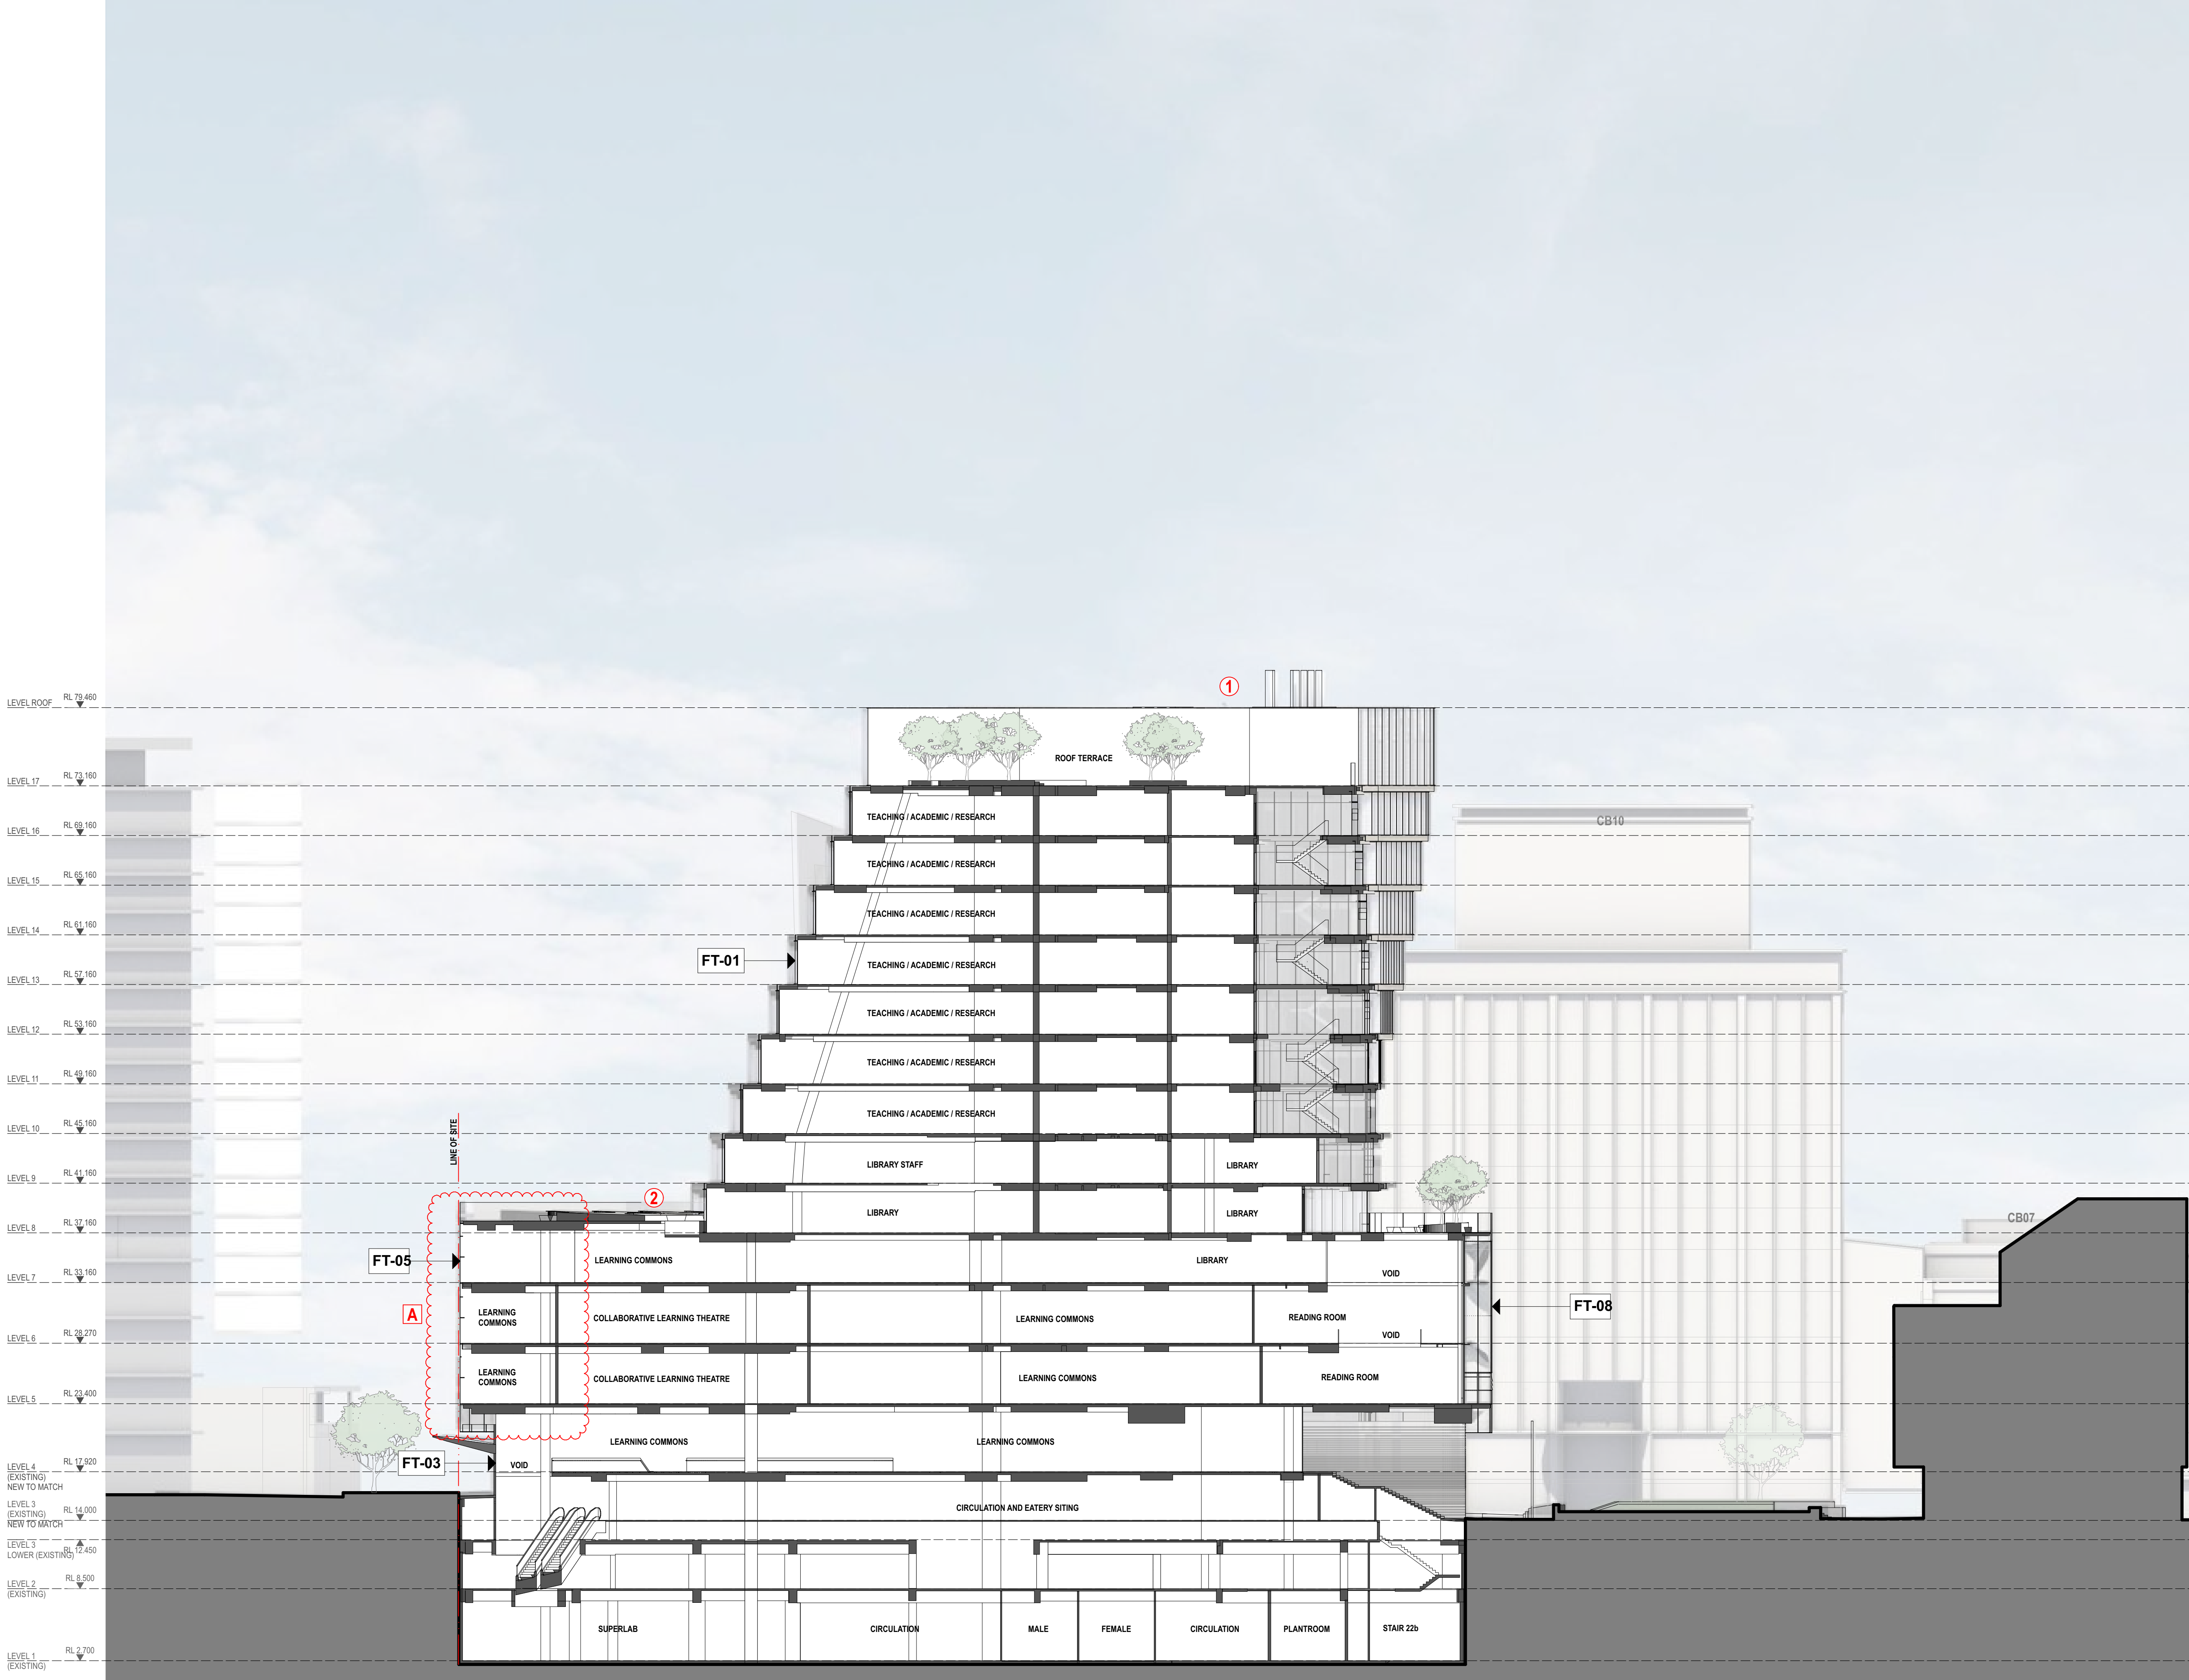


CHANGES

- ① SUPERLAB FLUES
- ② CHANGE TO RL OF TERRACE TO ALIGN WITH PHASE 2 FOOR SLAB
- A PHASE 1 ADJUSTMENT
 - ADJUSTMENT TO BROADWAY / JONES STREET FACADE & JONES STREET ENTRY


FACADE TYPE LEGEND

- FT01 ALUMINIUM FRAMED CLOSED CAVITY CURTAIN WALL SYSTEM WITH INTEGRATED ALUMINIUM VENETIAN BLINDS.
- FT02 GLAZED FIN SUPPORTED SINGLE LEAF GLAZING SYSTEM
- FT03 GLAZED FIN SUPPORTED SHOPFRONT GLAZING SYSTEM
- FT04 GLAZED FACADE COMPRISING VISION AND SPANDREL STRIPS WITH EXTERNAL BATTENS
- FT05 GLAZED FACADE COMPRISING VISION AND SPANDREL STRIPS. STEEL FRAMED HORIZONTAL SYSTEM WITH 3 TRANSOMS NOM. PER FLOOR
- FT06 GLAZED FRAMELESS FACADE
- FT08 FIXED SINGLE SKIN GLAZING WITH BANKS OF OPERABLE LOUVRES
- SC01 NATURAL SANDSTONE PANELS ON PROPRIETARY SUB FRAMING OR STUB WALL

B	ISSUED FOR DEVELOPMENT APPLICATION S96	01/2017
REV.	DESCRIPTION	DATE

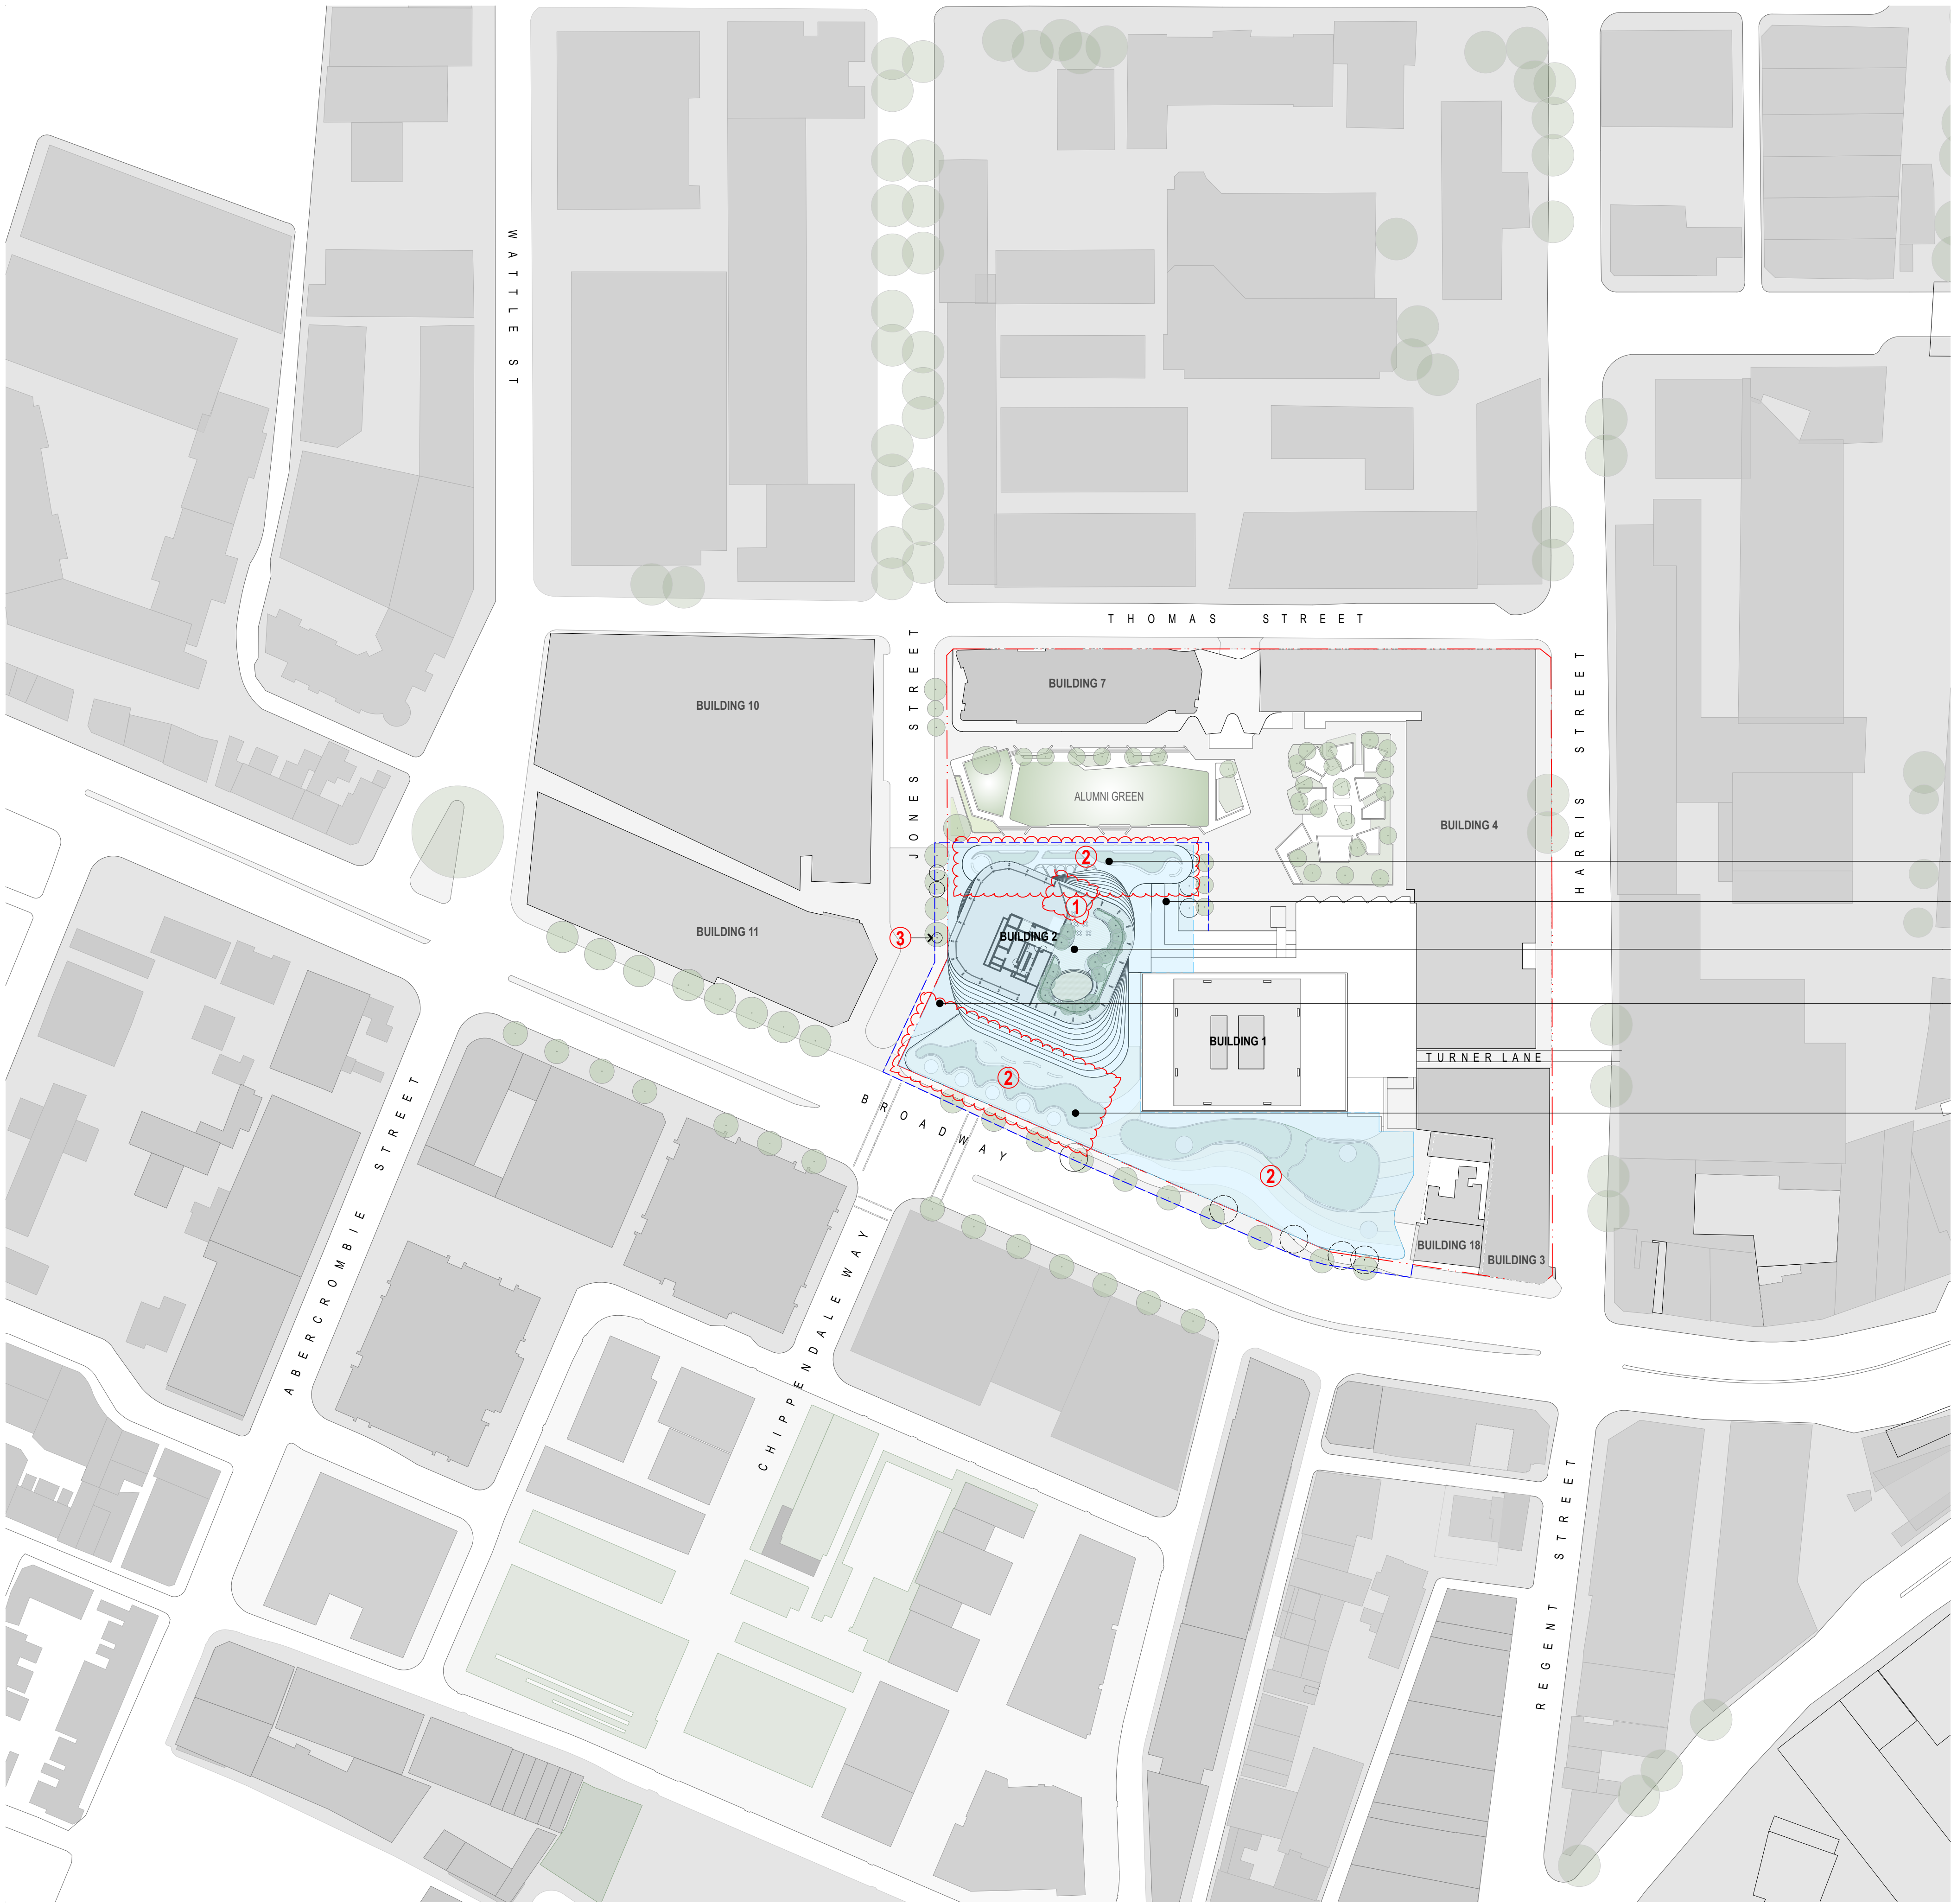

PLANTING SCHEDULE			
BOTANICAL NAME	COMMON NAME	CONTAINER SIZE	SPACING
TREES			
Lophospermum Confertus	Brush Box	200L	As shown
Celtis Australis	Southern Hackberry	200L	As shown
Lagerstroemia indica "Majestic"	Crape Myrtle	600L	As shown
Olea Europaea	European Olive	600L	As shown
SHRUBS			
Acmena "Allyn Magic"	Allyn Magic	200mm	6 per m2
Asplenium marginata	Birds Nest Fern	200mm	6 per m2
Melaleuca linifolia "Little Red"	Little Red	200mm	6 per m2
Ficus Lyrata	Fiddle leaf- Fig	200mm	6 per m2
Philodendron "Xanadu"	Xanadu	200mm	6 per m2
Philodendron "Rip Congo"	Philodendron Congo	200mm	6 per m2
Rhaphiolepis indica "Oriental Pearl"	Indian Hawthorn	200mm	6 per m2
Syzygium "Cascade"	Syzygium "Cascade"	200mm	6 per m2
Westringia fruticosa "Zena"	Coast Rosemary	200mm	6 per m2
GROUND COVERS			
Carpobrotus glaucescens	Pig Face	150mm	6 per m2
Cissua antarctica	Kangaroo Vine	150mm	6 per m2
Convolvulus mauritanicus	Purple convolvulus	150mm	6 per m2
Correa alba	White Correa	150mm	6 per m2
Convolvulus ononum	Silver bush	150mm	6 per m2
Dichondra "Silver Falls"	Silver Falls	150mm	6 per m2
Elettaria cardamomum	Cardamom	150mm	6 per m2
Juniperus conferta	Shore Juniper	150mm	6 per m2
Leucopogon parviflorus	Coastal Beard-Heath, Native Currant	150mm	6 per m2
Myrsorum parvifolium	Cresping Boobialla	150mm	6 per m2
Pterisantha sericea	Native Iris / Purple Flag	150mm	6 per m2
Trachelospermum jasminoides	Star Jasmine	150mm	6 per m2
Dichondra "Silver Falls"	Silver Falls	150mm	9 per m2
Trachelospermum jasminoides	Star Jasmine	150mm	9 per m2
GRASSES			
Austrodanthonia sp.	Wallaby Grass	150mm	9 per m2
Dianella caerulea "Breeze"	Blue Flax-lily "Breeze"	150mm	9 per m2
Dianella longifolia	Spreading Flax Lily	150mm	9 per m2
Liberia parviflora	Basket Grass	150mm	9 per m2
Theropoda "Ming"	Kangaroo grass	100mm	9 per m2
Liriope muscari "Evergreen Giant"	New Zealand Iris	150mm	9 per m2
Lomandra latifolia	Mak-Rush	150mm	9 per m2
GREEN TRELLIS			
Trachelospermum jasminoides	Star Jasmine	300mm	650 cts

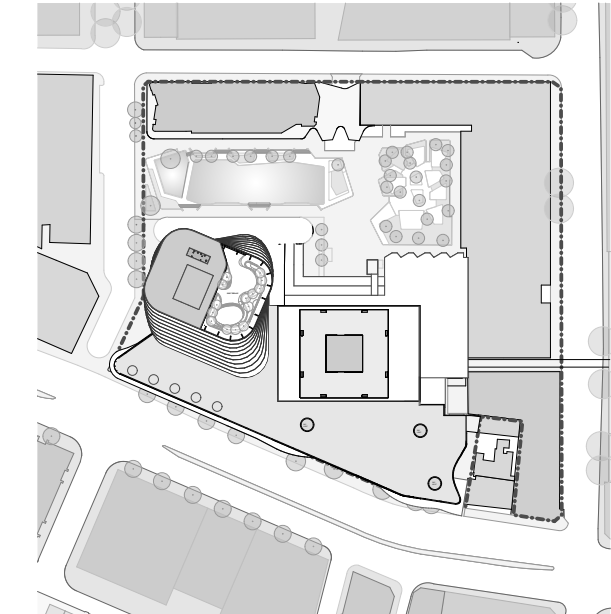

- LEGEND
- NEW TREES

TREES TO BE RETAINED

TREES TO BE REMOVED

BOUNDARY LINE

SCOPE OF WORKS

- MPB

AREAS OF MASS PLANTING
- TRF

AREAS OF TURF
- PAV1

NEW GRANITE PAVING TO CITY OF SYDNEY SPECIFICATION
- PAV2

NEW PRECAST CONCRETE PAVING WITH VARIOUS FINISHES (RADIAL PATTERN)
- TD2

NEW TIMBER DECKING
- PAV3

PAVING LAID ON PAVING SUPPORTS OR SIMILAR
- PAV4

PRECAST CONCRETE PLANKS
- RTW1

RETAINING WALLS
- HR1

HANDRAIL
- BO1

BOLLARD
- TD1

TIMBER BENCH SEATS

- S96 UPDATES
- 1

MODIFIED LAYOUT BASED ON REVISED PLANT ROOM & FACADE SHAPE



2

REVISED LEVEL 8 TERRACE AND SHAPE BASED ON SKYLIGHT DESIGN AND FACADE SHAPE

3

TREE REMOVED

EXTENT OF DEVELOPMENT APPLICATION PROPOSAL

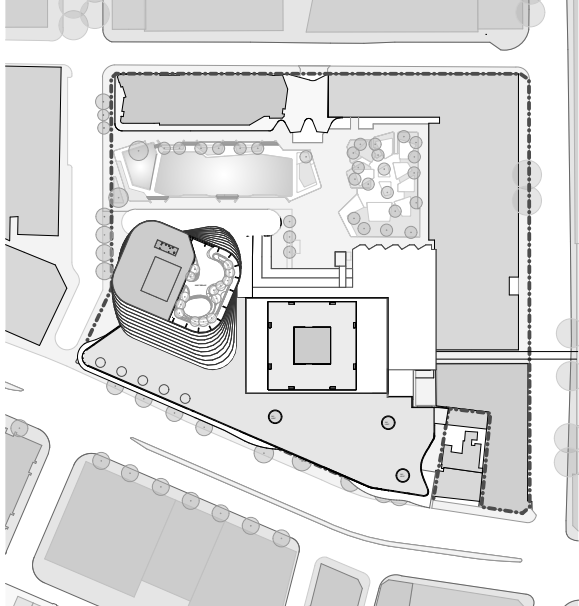
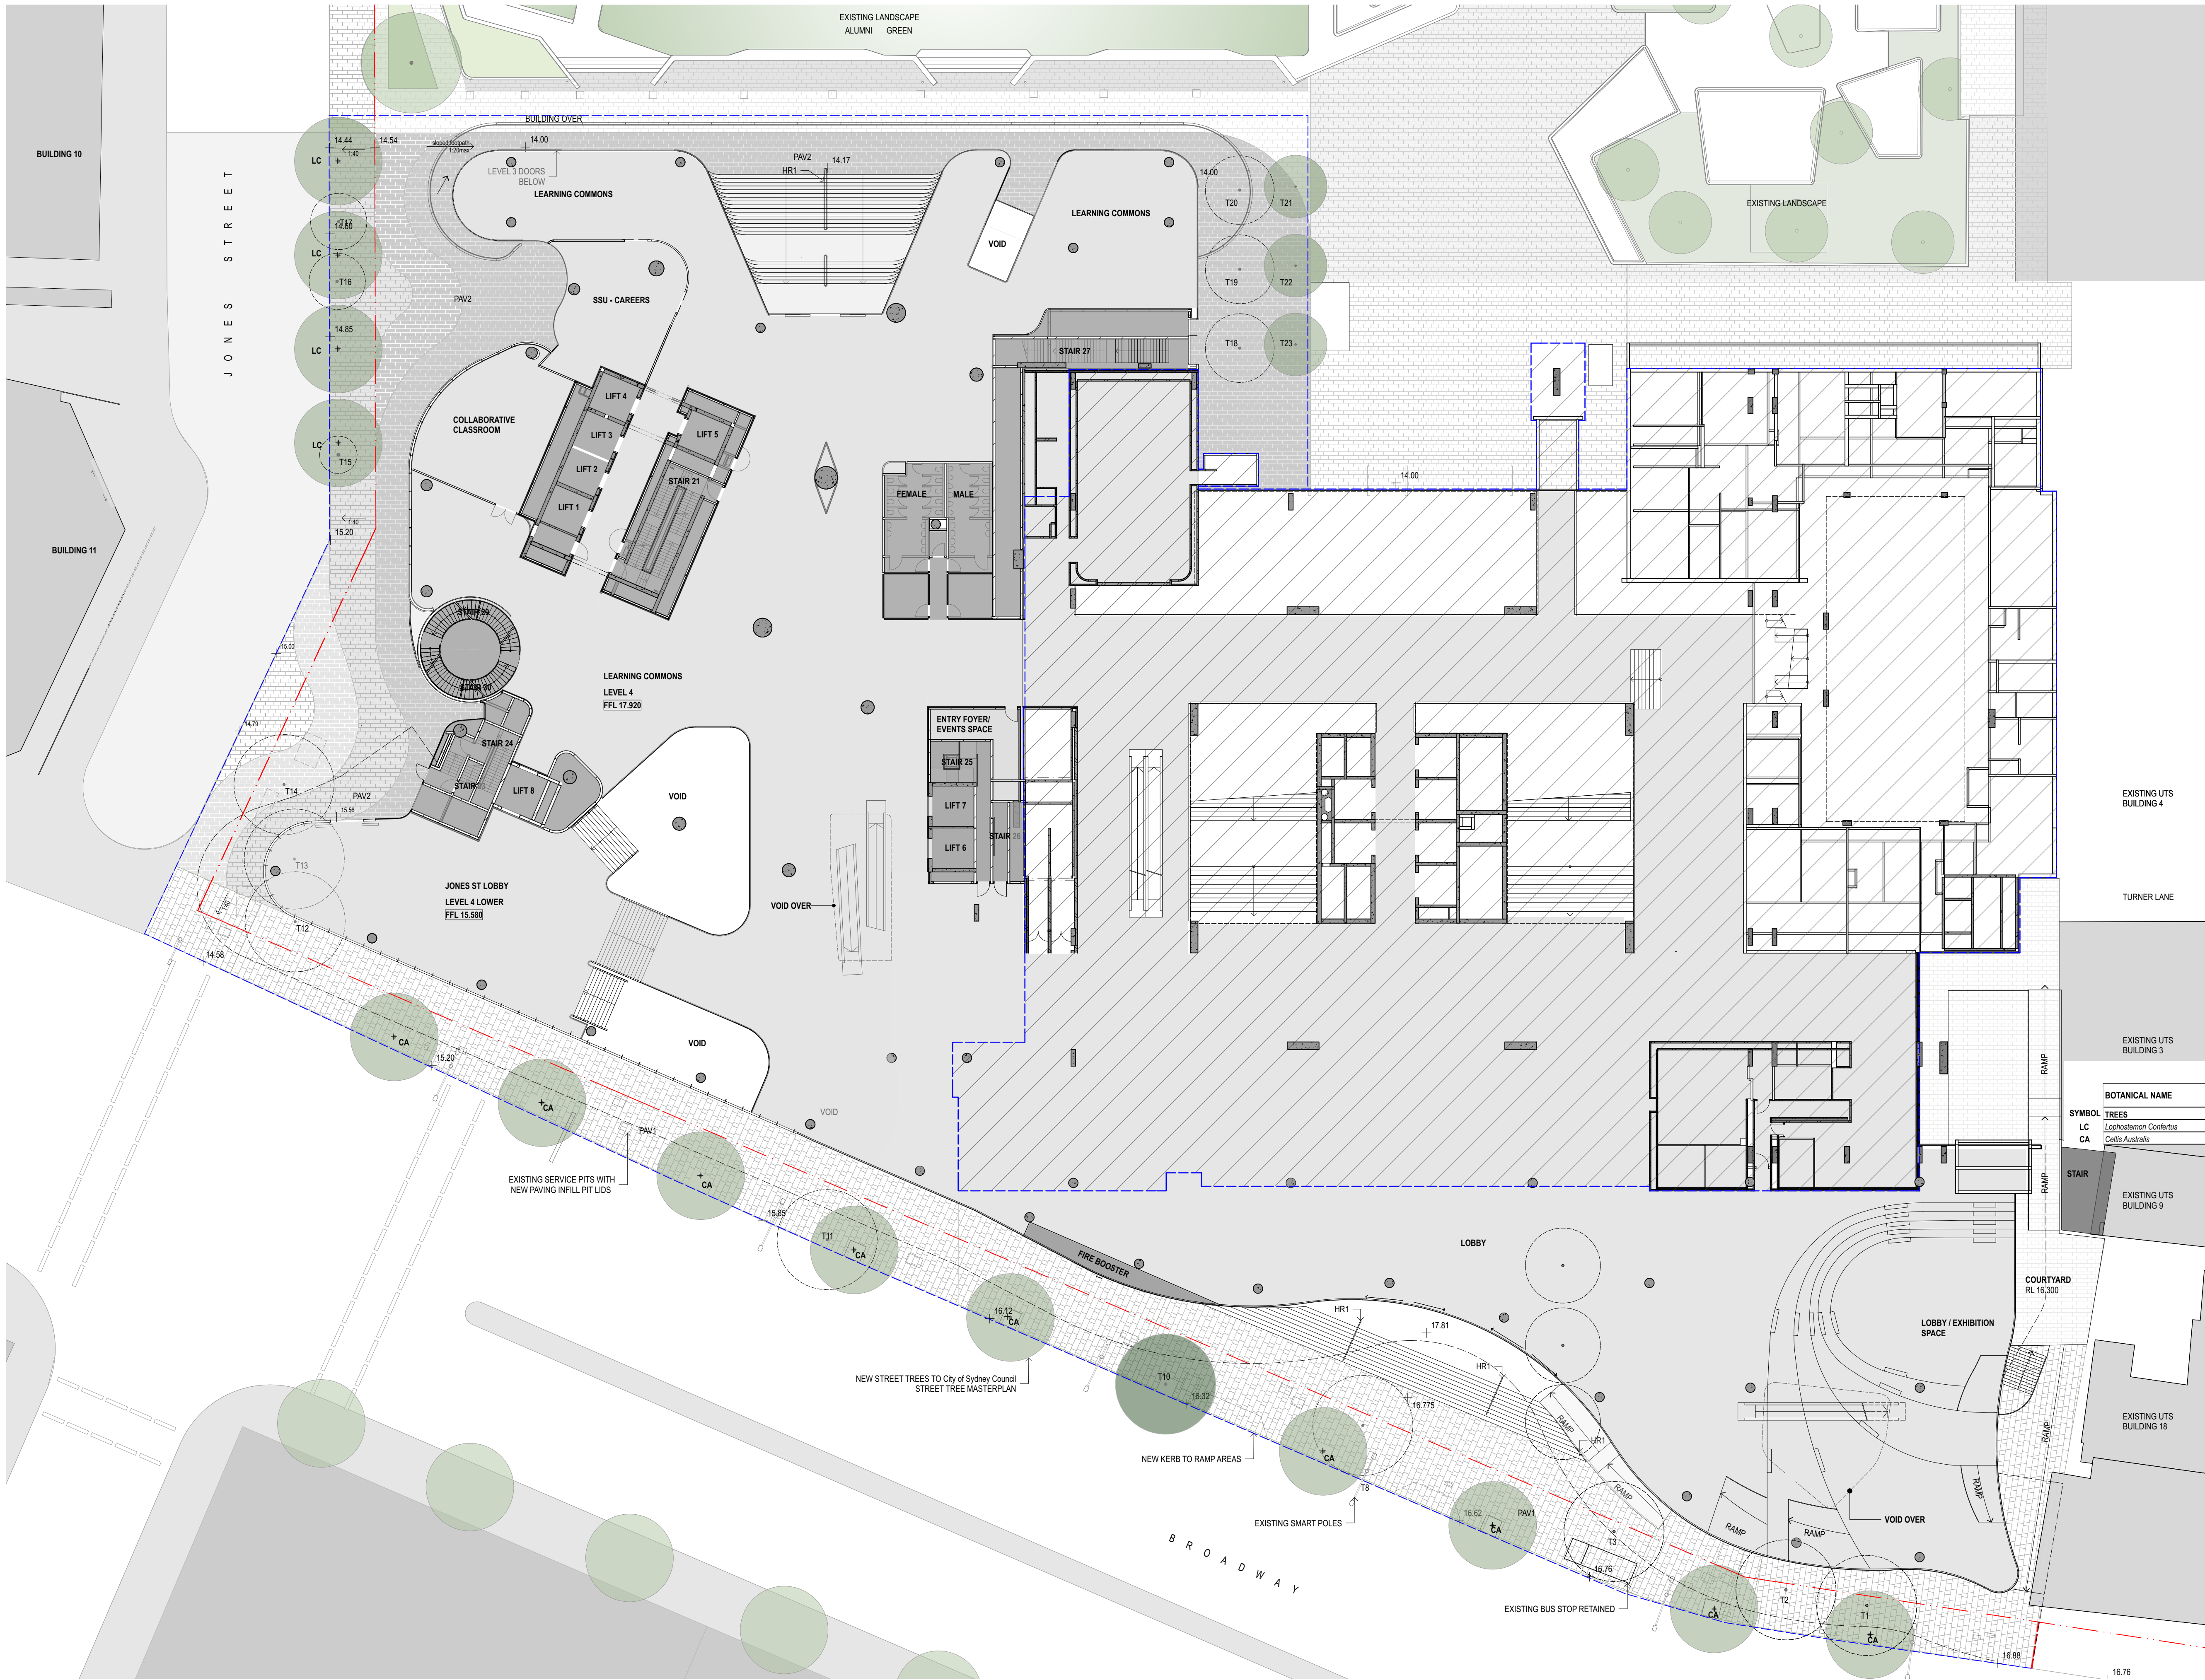


- LEGEND**
- NEW TREES
 - TREES TO BE RETAINED
 - TREES TO BE REMOVED
 - BOUNDARY LINE
 - SCOPE OF WORKS
- MPB** AREAS OF MASS PLANTING
- TRF** AREAS OF TURF
- PAV1** NEW GRANITE PAVING TO CITY OF SYDNEY SPECIFICATION
- PAV2** NEW PRECAST CONCRETE PAVING WITH VARIOUS FINISHES (RADIAL PATTERN)
- TD2** NEW TIMBER DECKING
- PAV3** PAVING LAID ON PAVING SUPPORTS OR SIMILAR
- PAV4** PRECAST CONCRETE PLANKS
- RTW1** RETAINING WALLS
- HR1** HANDRAIL
- BO1** BOLLARD
- TD1** TIMBER BENCH SEATS

PLANTING SCHEDULE

BOTANICAL NAME	COMMON NAME	CONTAINER SIZE	SPACING
SYMBOL TREES			
LC	Leptospermum Corlettii	Brush Box	200L As shown
CA	Callitris Australis	Southern Hackberry	200L As shown

B	ISSUED FOR DEVELOPMENT APPLICATION S96	01/2017
REV.	DESCRIPTION	DATE

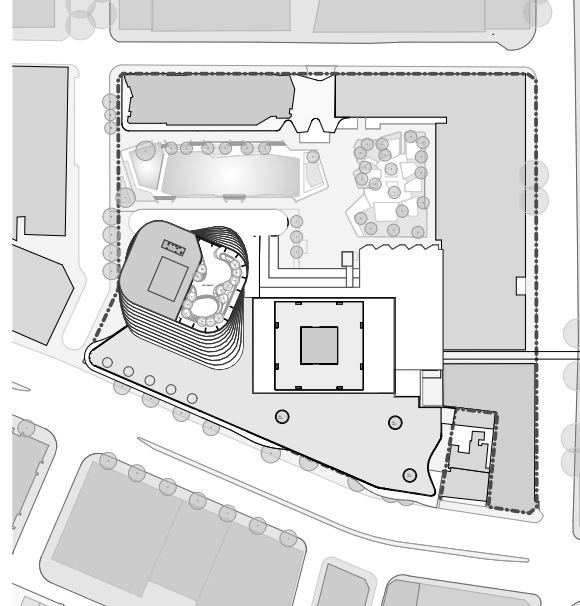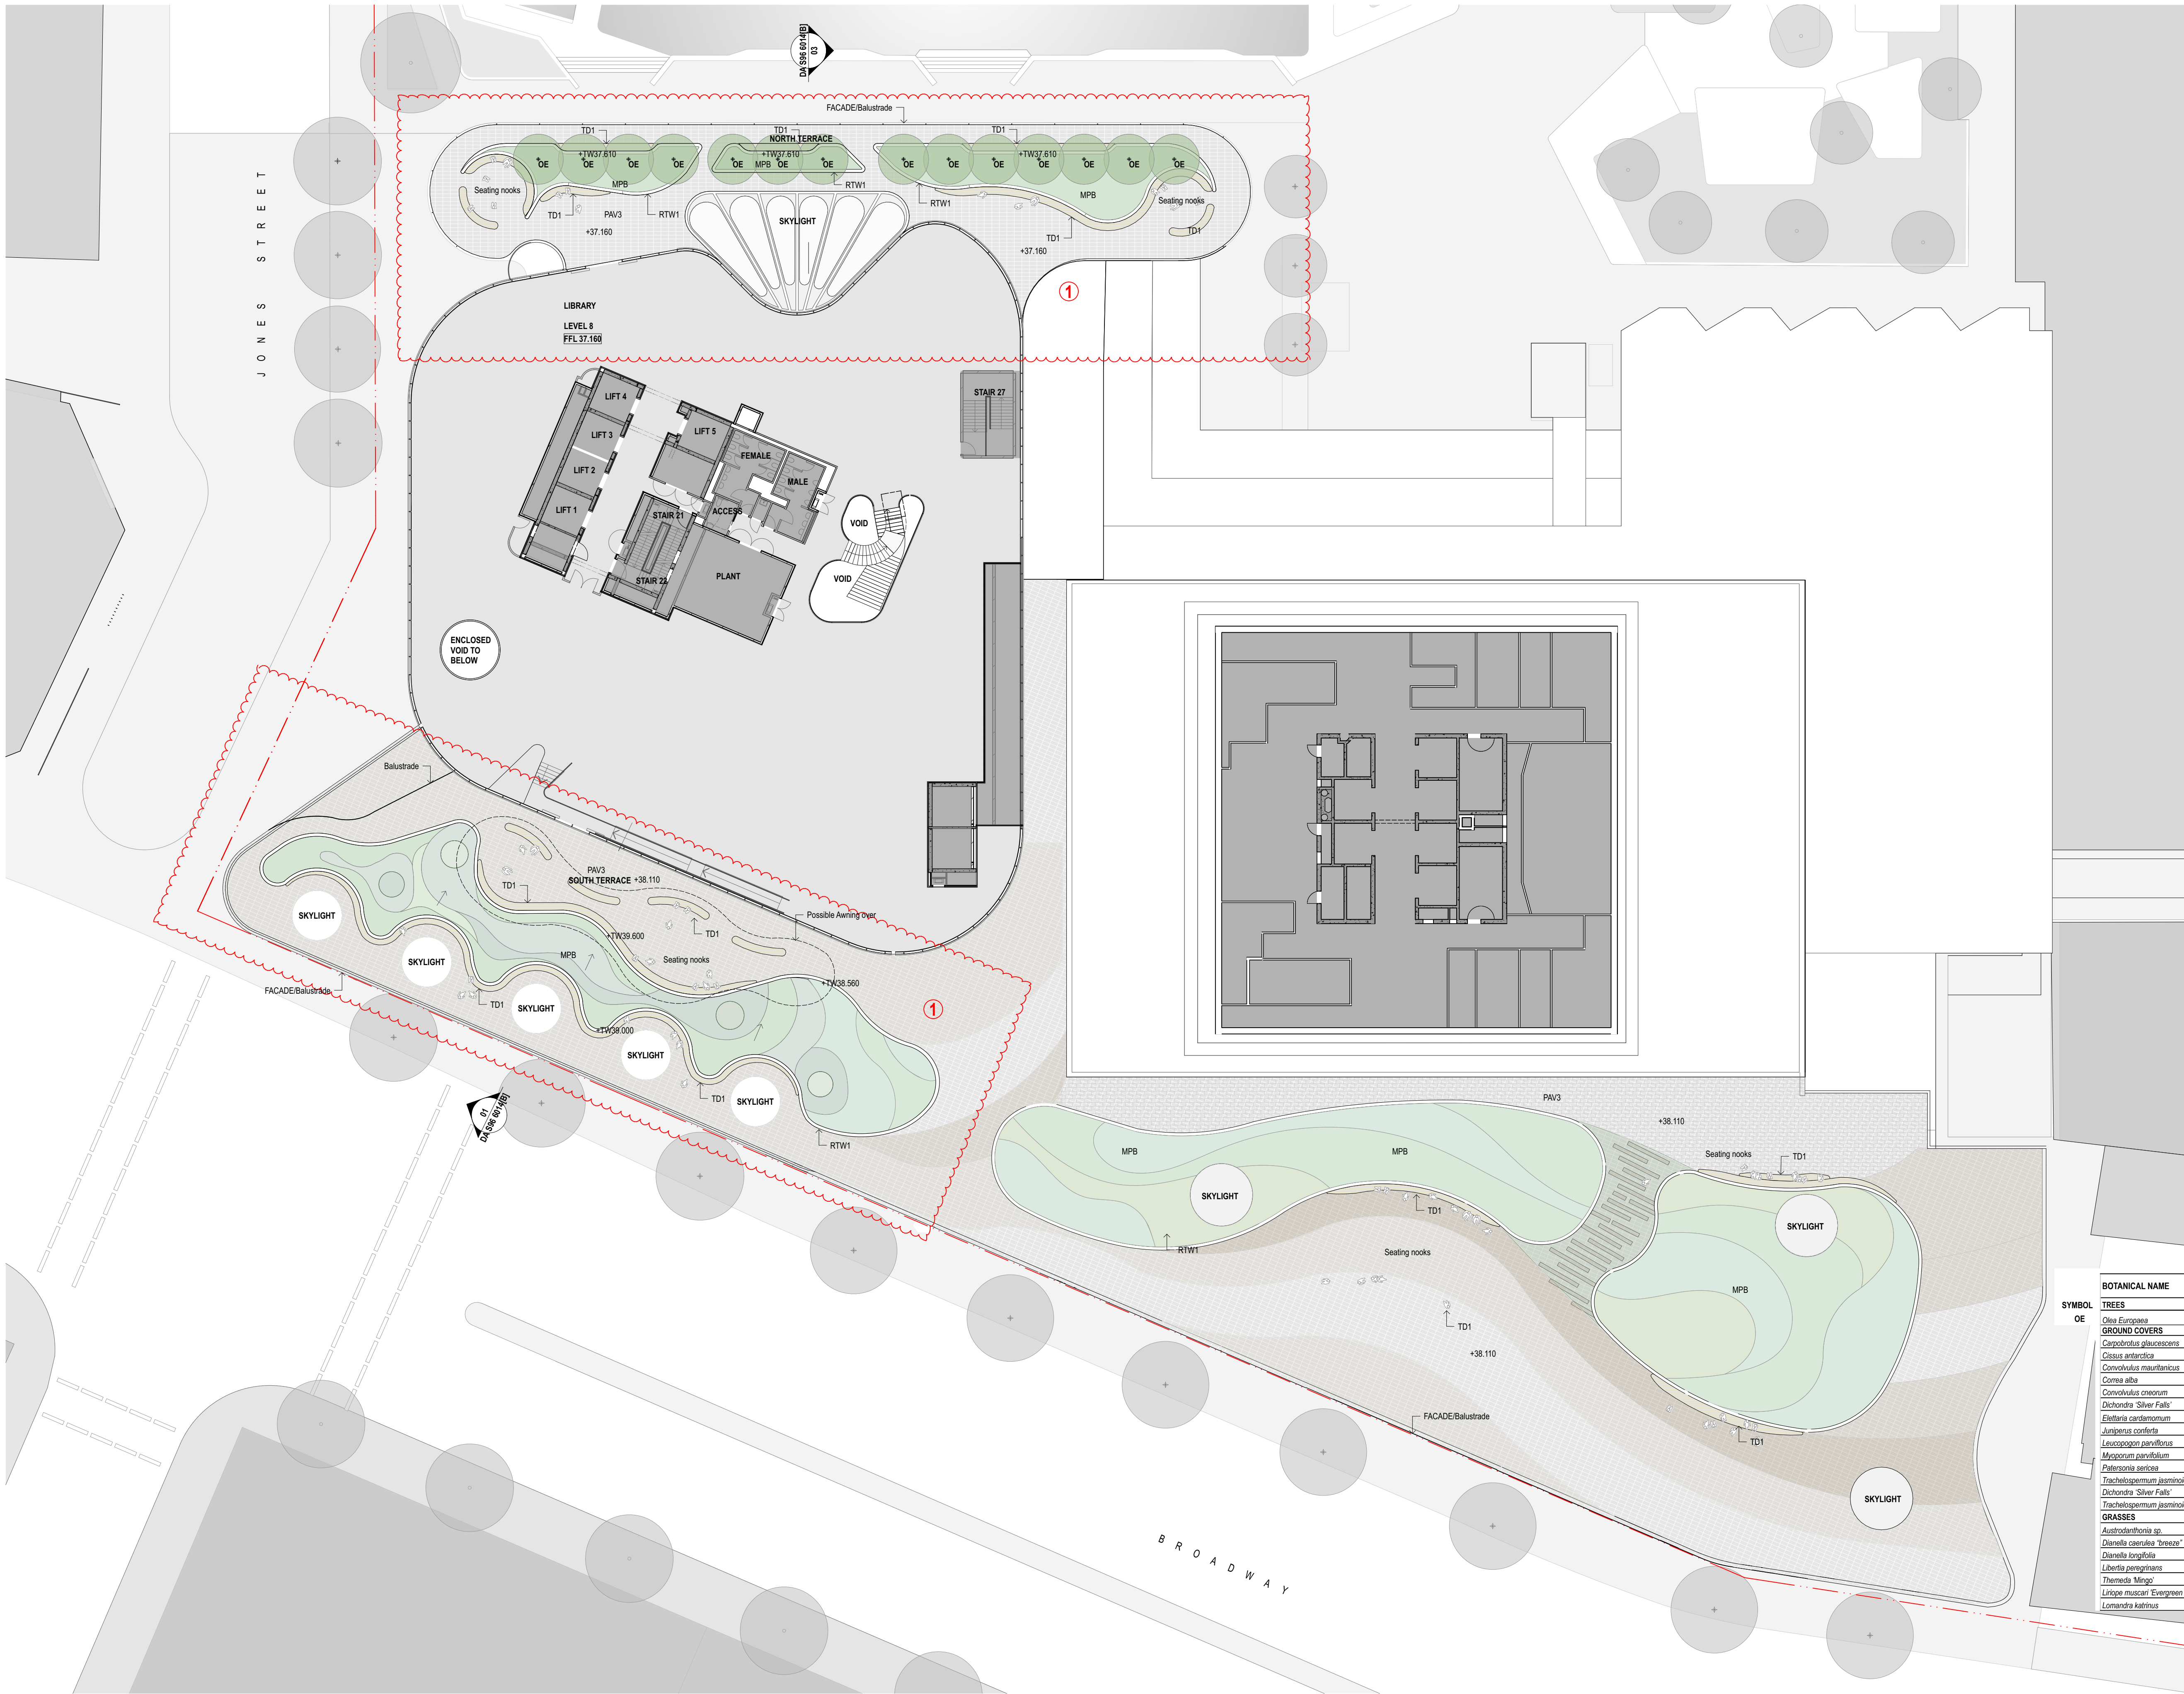

- LEGEND**
- NEW TREES
 - TREES TO BE RETAINED
 - TREES TO BE REMOVED
 - BOUNDARY LINE
 - SCOPE OF WORKS
- MPB** AREAS OF MASS PLANTING
- TRF** AREAS OF TURF
- PAV1** NEW GRANITE PAVING TO CITY OF SYDNEY SPECIFICATION
- PAV2** NEW PRECAST CONCRETE PAVING WITH VARIOUS FINISHES (RADIAL PATTERN)
- TD2** NEW TIMBER DECKING
- PAV3** PAVING LAID ON PAVING SUPPORTS OR SIMILAR
- PAV4** PRECAST CONCRETE PLANKS
- RTW1** RETAINING WALLS
- HR1** HANDRAIL
- BO1** BOLLARD
- TD1** TIMBER BENCH SEATS

S96 UPDATES

① REVISED LANDSCAPE GEOMETRY TO ACCOMMODATE SKYLIGHTS & REVISED LEVEL

PLANTING SCHEDULE

	BOTANICAL NAME	COMMON NAME	CONTAINER SIZE	SPACING
SYMBOL	TREES			
	OE	Olea Europaea	European Olive	600L As shown
	GROUND COVERS			
		Carpobrotus glaucescens	Pig Face	150mm 6 per m2
		Cissus antarctica	Kangaroo Vine	150mm 6 per m2
		Convolvulus mauritanicus	Purple Convolvulus	150mm 6 per m2
		Cornus alba	White Cornus	150mm 6 per m2
		Convolvulus creorum	Silver bush	150mm 6 per m2
		Dichondra Silver Falls	Silver Falls	150mm 6 per m2
		Elettaria cardamomum	Cardamom	150mm 6 per m2
		Juniperus conferta	Shore Juniper	150mm 6 per m2
		Leucopogon parviflorus	Coastal Beard-Heath Native Currant	150mm 6 per m2
		Myoporum parviflorum	Creeping Boobialla	150mm 6 per m2
		Native Iris / Purple Flag	Native Iris / Purple Flag	150mm 6 per m2
		Trachelospermum jasminoides	Star Jasmine	150mm 6 per m2
		Dichondra Silver Falls	Silver Falls	150mm 9 per m2
		Trachelospermum jasminoides	Star Jasmine	150mm 9 per m2
	GRASSES			
		Austrodanthonia sp.	Wallaby Grass	150mm 9 per m2
		Dianella caerulea 'Breeze'	Blue Flax-lily 'Breeze'	150mm 9 per m2
		Dianella longifolia	Spreading Flax Lily	150mm 9 per m2
		Libertia perigranans	Basket Grass	150mm 9 per m2
		Themeda 'Mango'	Kangaroo grass	100mm 9 per m2
		Liriodendron 'Evergreen Giant'	New Zealand Iris	150mm 9 per m2
		Lomandra latifolia	Mai-Rush	150mm 9 per m2



B	ISSUED FOR DEVELOPMENT APPLICATION S96	01/2017
REV.	DESCRIPTION	DATE

0 2.5 5 10m

1:250 @ A1

JANUARY 2017

For information **DA S96 6012[B]**


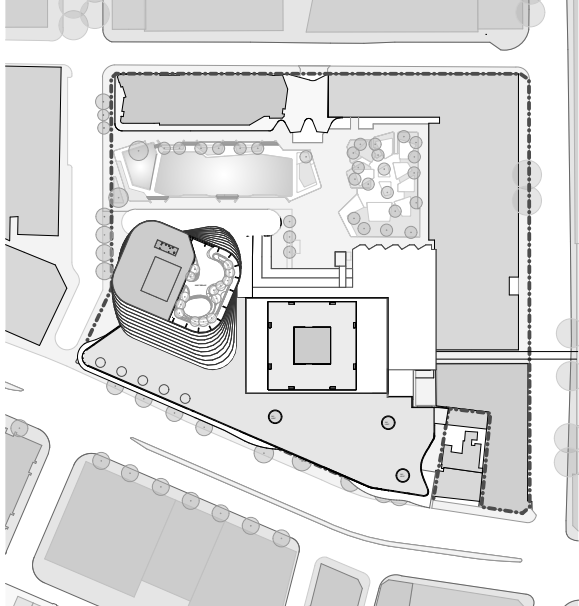
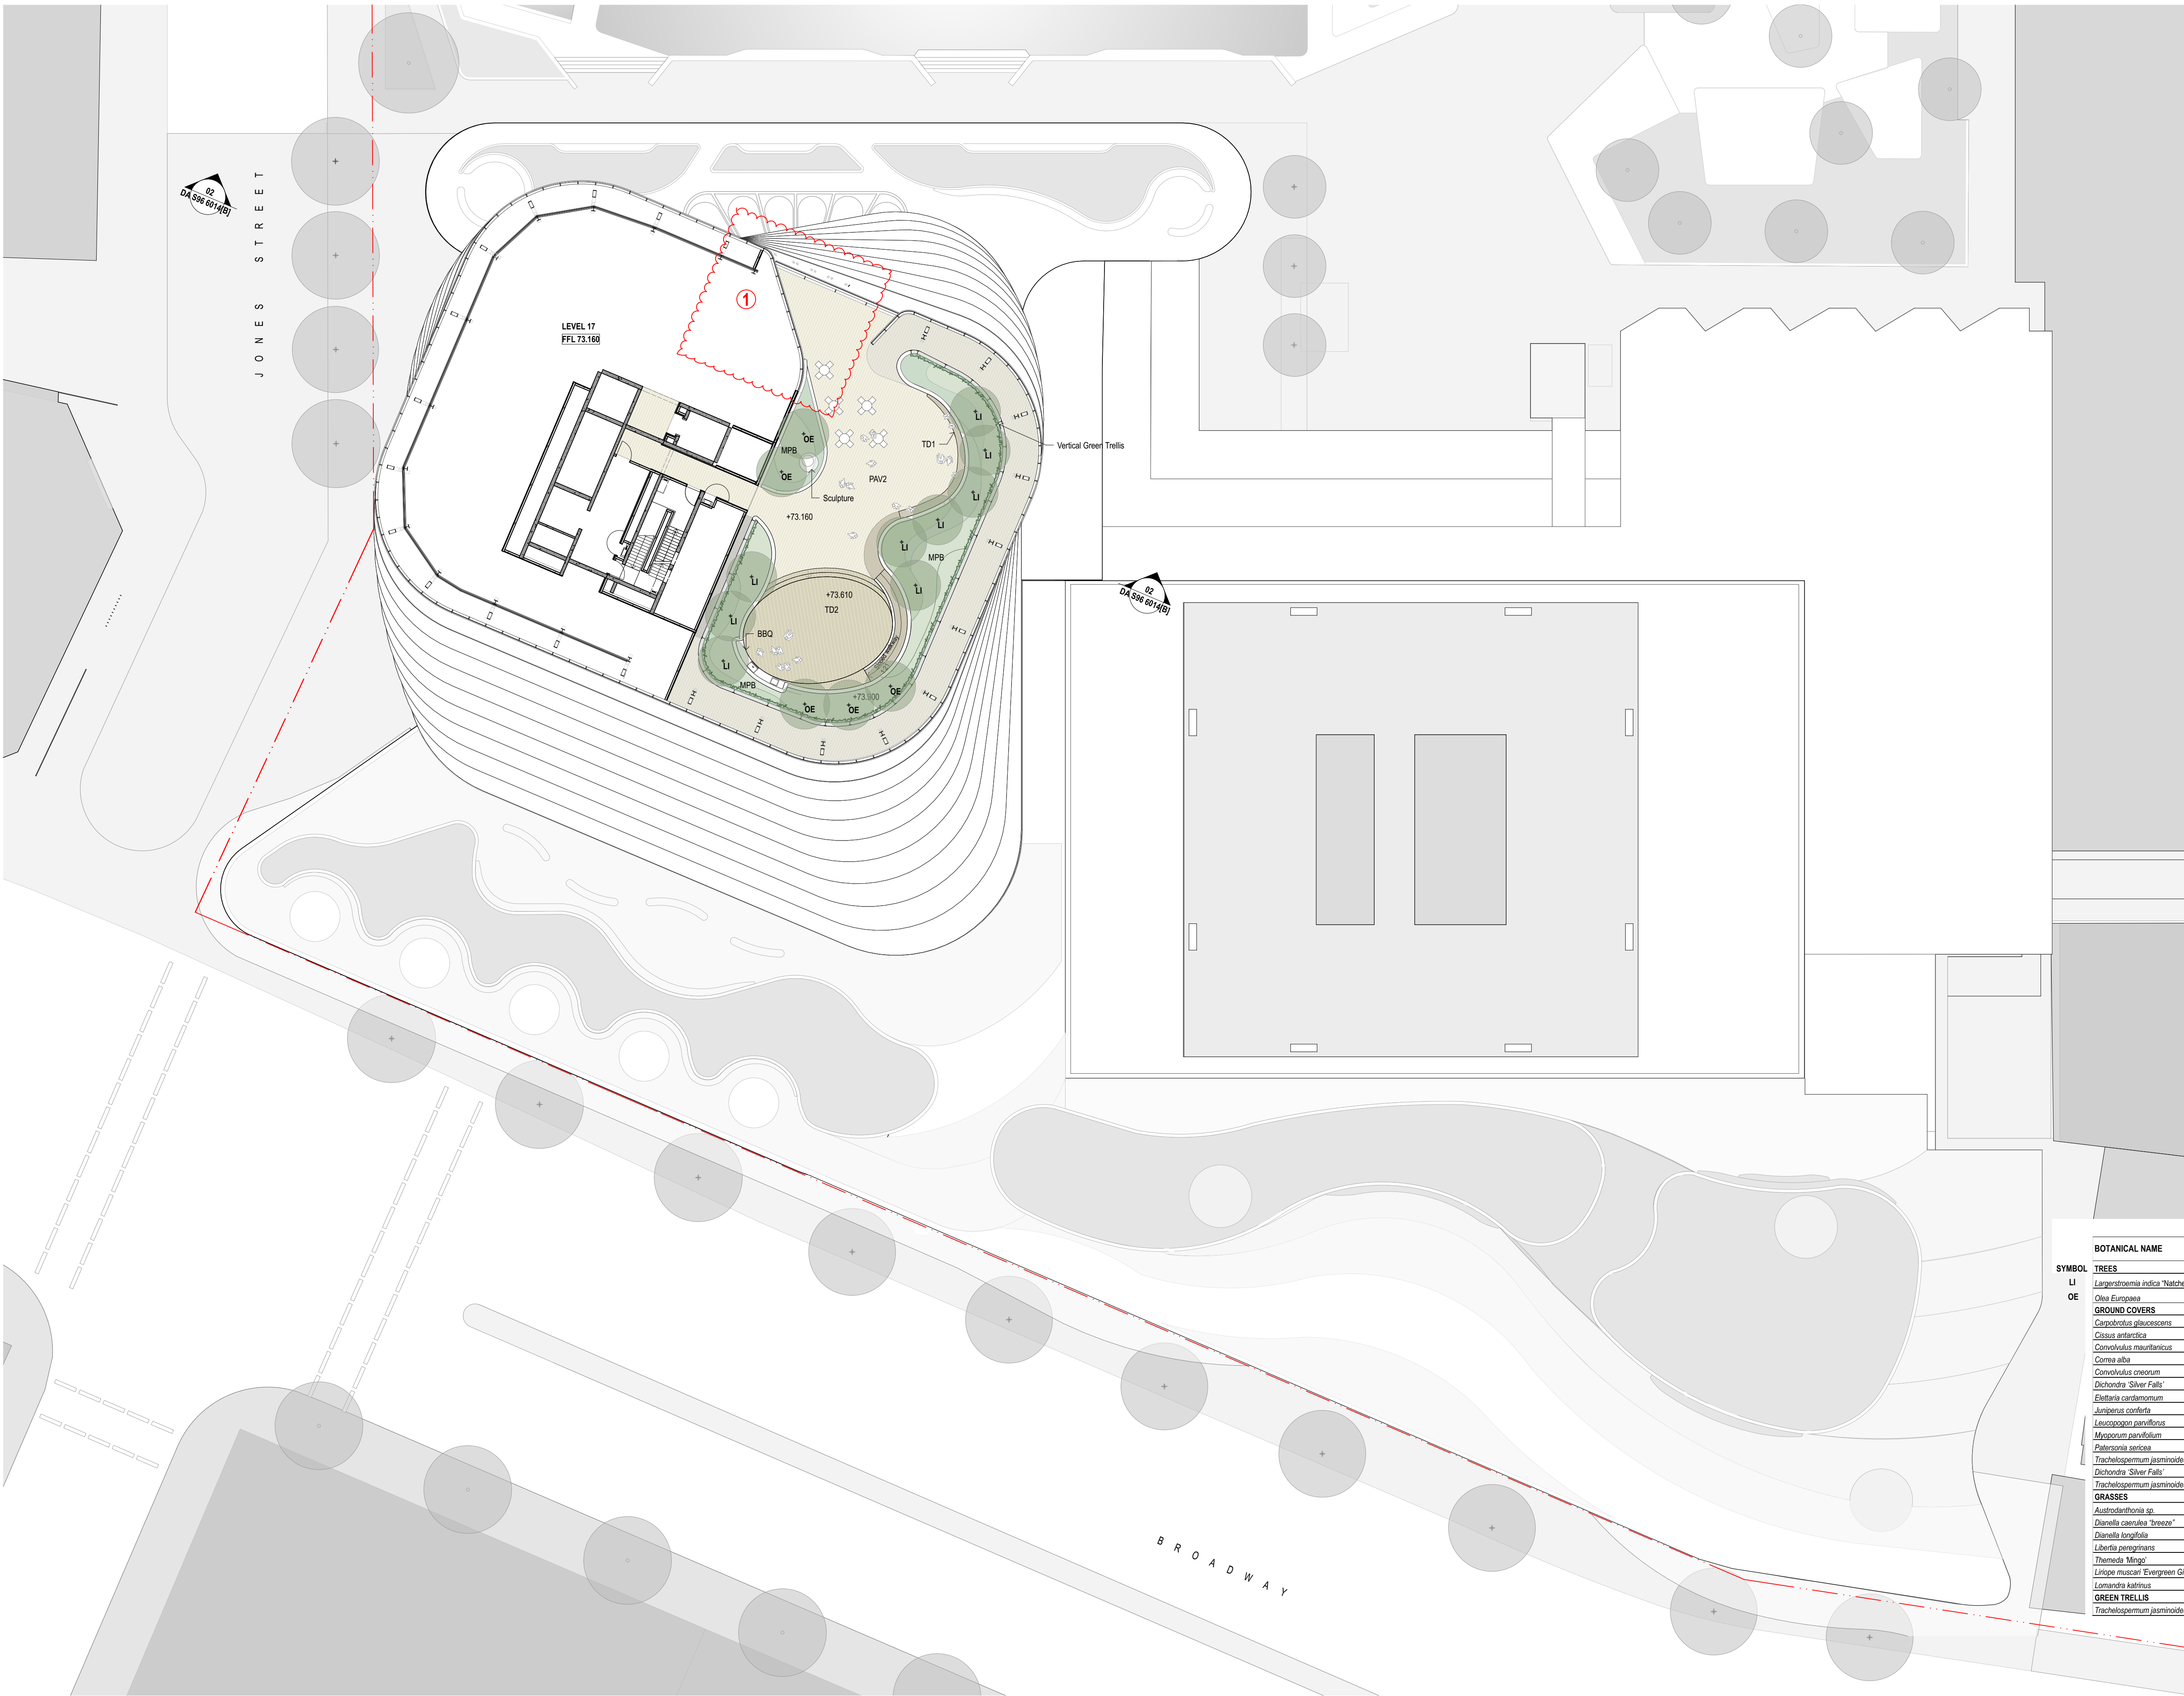


- LEGEND**
- NEW TREES
 - TREES TO BE RETAINED
 - TREES TO BE REMOVED
 - BOUNDARY LINE
 - SCOPE OF WORKS
- MPB** AREAS OF MASS PLANTING
- TRF** AREAS OF TURF
- PAV1** NEW GRANITE PAVING TO CITY OF SYDNEY SPECIFICATION
- PAV2** NEW PRECAST CONCRETE PAVING WITH VARIOUS FINISHES (RADIAL PATTERN)
- TD2** NEW TIMBER DECKING
- PAV3** PAVING LAID ON PAVING SUPPORTS OR SIMILAR
- PAV4** PRECAST CONCRTE PLANKS
- RTW1** RETAINING WALLS
- HR1** HANDRAIL
- BO1** BOLLARD
- TD1** TIMBER BENCH SEATS
- S96 UPDATES**
- 1** MODIFIED LAYOUT BASED ON REVISED PLANT ROOM & FACADE SHAPE

PLANTING SCHEDULE

SYMBOL	BOTANICAL NAME	COMMON NAME	CONTAINER SIZE	SPACING
LI	TREES			
	<i>Lagerstroemia indica</i> 'Natchez'	Crape Myrtle	600L	As shown
OE	<i>Olea Europaea</i>	European Olive	600L	As shown
	GROUND COVERS			
	<i>Carpobrotus glaucescens</i>	Pig Face	150mm	6 per m2
	<i>Cissus antarctica</i>	Kangaroo Vine	150mm	6 per m2
	<i>Convolvulus mauritanicus</i>	Purple convolvulus	150mm	6 per m2
	<i>Correa alba</i>	White Correa	150mm	6 per m2
	<i>Convolvulus cneorum</i>	Silver bush	150mm	6 per m2
	<i>Dichondra Silver Falls</i>	Silver Falls	150mm	6 per m2
	<i>Elettaria cardamomum</i>	Cardamom	150mm	6 per m2
	<i>Juniperus conferta</i>	Shore Juniper	150mm	6 per m2
	<i>Leucopogon parviflorus</i>	Coastal Beard-Heath, Native Currant	150mm	6 per m2
	<i>Myoporum parvifolium</i>	Creeping Boobialla	150mm	6 per m2
	<i>Peltandra sericea</i>	Native Iris / Purple Flag	150mm	6 per m2
	<i>Trachelospermum jasminoides</i>	Star Jasmine	150mm	6 per m2
	<i>Dichondra Silver Falls</i>	Silver Falls	150mm	9 per m2
	<i>Trachelospermum jasminoides</i>	Star Jasmine	150mm	9 per m2
GRASSES	GRASSES			
	<i>Austrodanthonia sp.</i>	Wallaby Grass	150mm	9 per m2
	<i>Dianella caerulea</i> 'breeze'	Blue Flax-lily 'Breeze'	150mm	9 per m2
	<i>Dianella longifolia</i>	Spreading Flax Lily	150mm	9 per m2
	<i>Libertia perigrina</i>	Basket Grass	150mm	9 per m2
	<i>Themedia 'Mingo'</i>	Kangaroo grass	100mm	9 per m2
	<i>Liriope muscari</i> 'Evergreen Giant'	New Zealand Iris	150mm	9 per m2
	<i>Lomandra katinus</i>	Mat-Rush	150mm	9 per m2
	GREEN TRELLIS			
	<i>Trachelospermum jasminoides</i>	Star Jasmine	300mm	650 cts

B	ISSUED FOR DEVELOPMENT APPLICATION S96	01/2017
REV.	DESCRIPTION	DATE

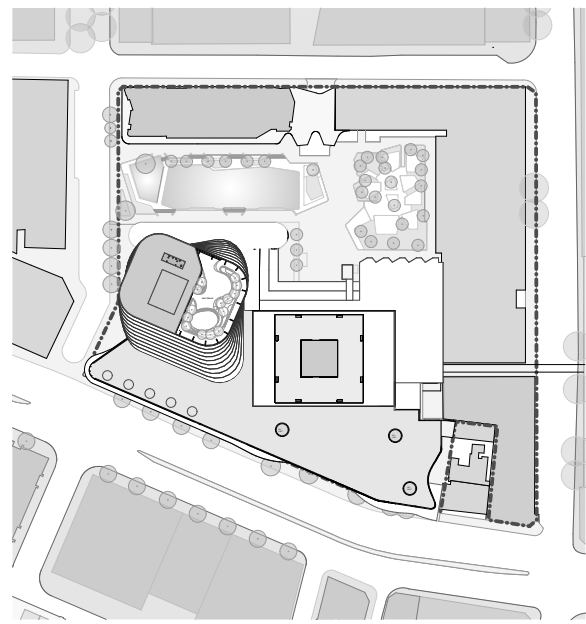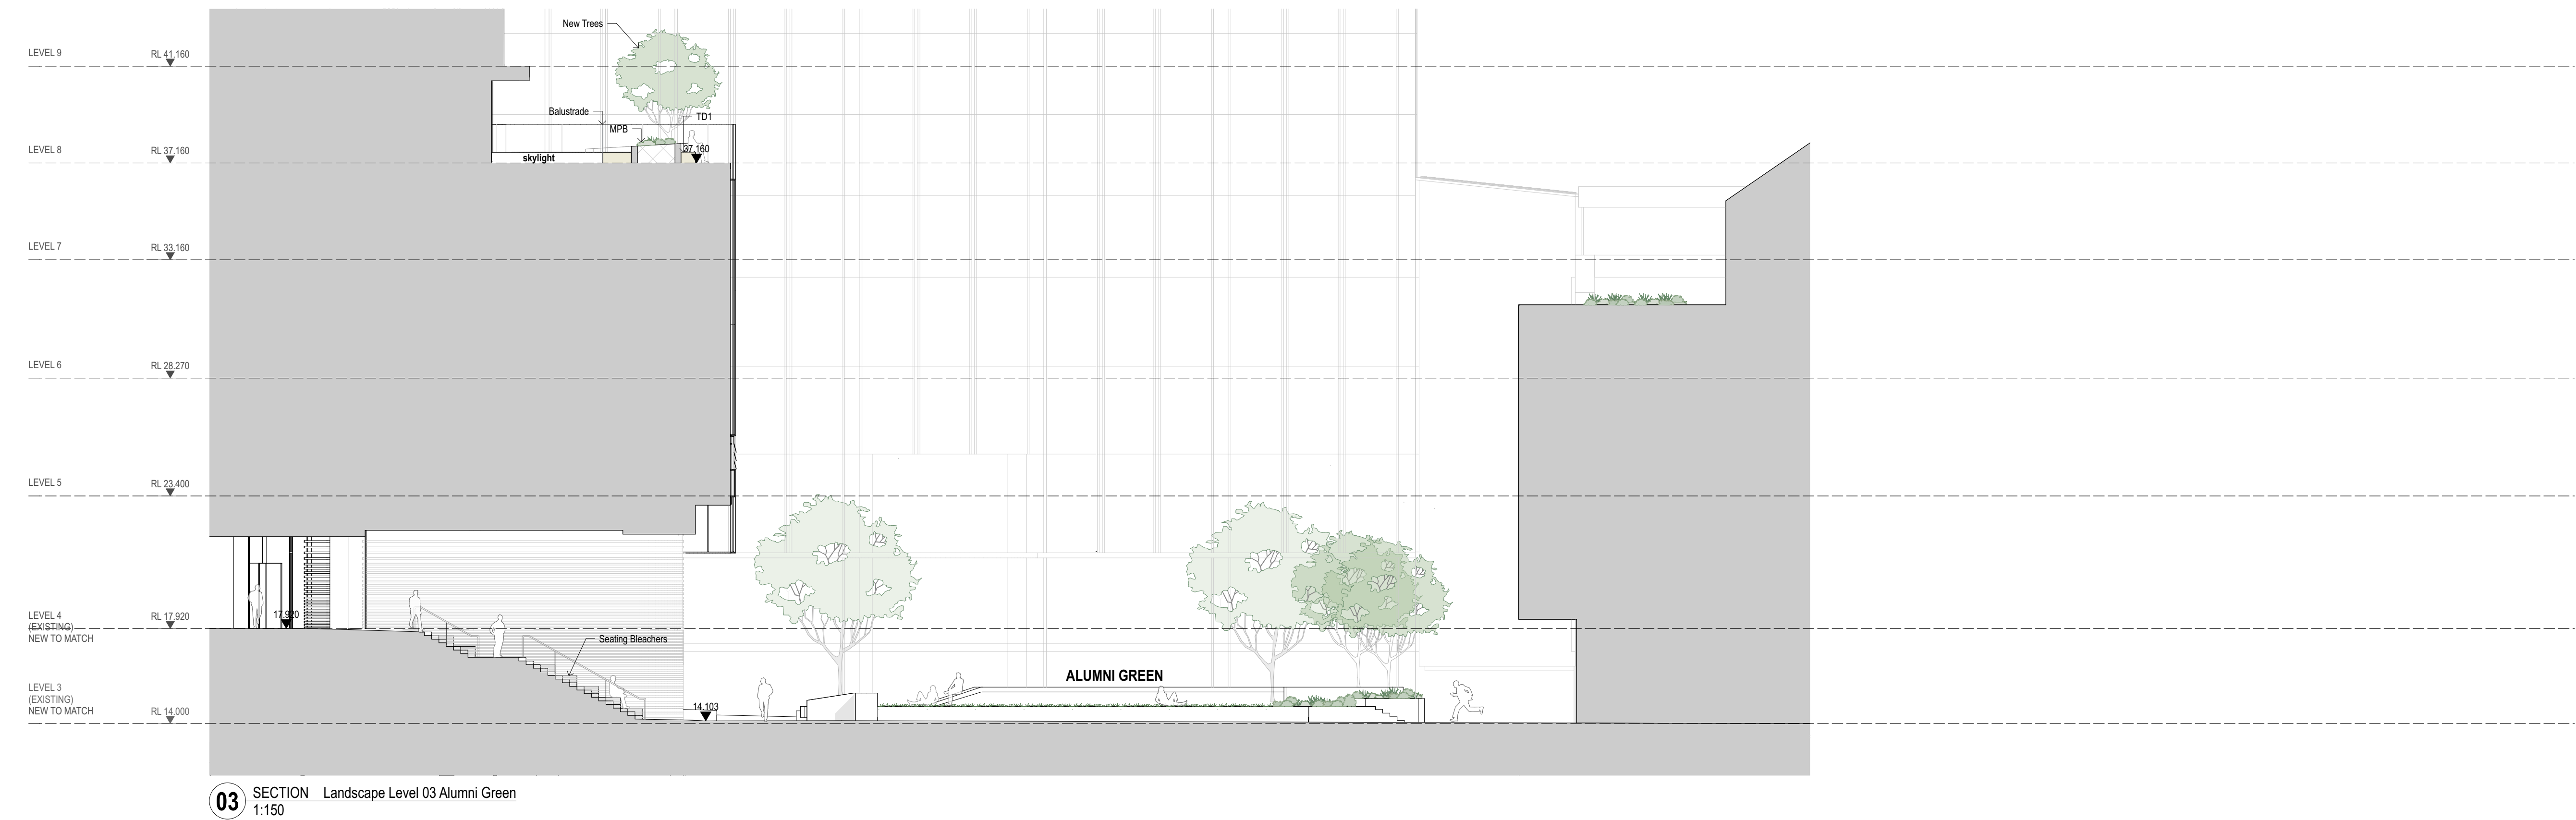
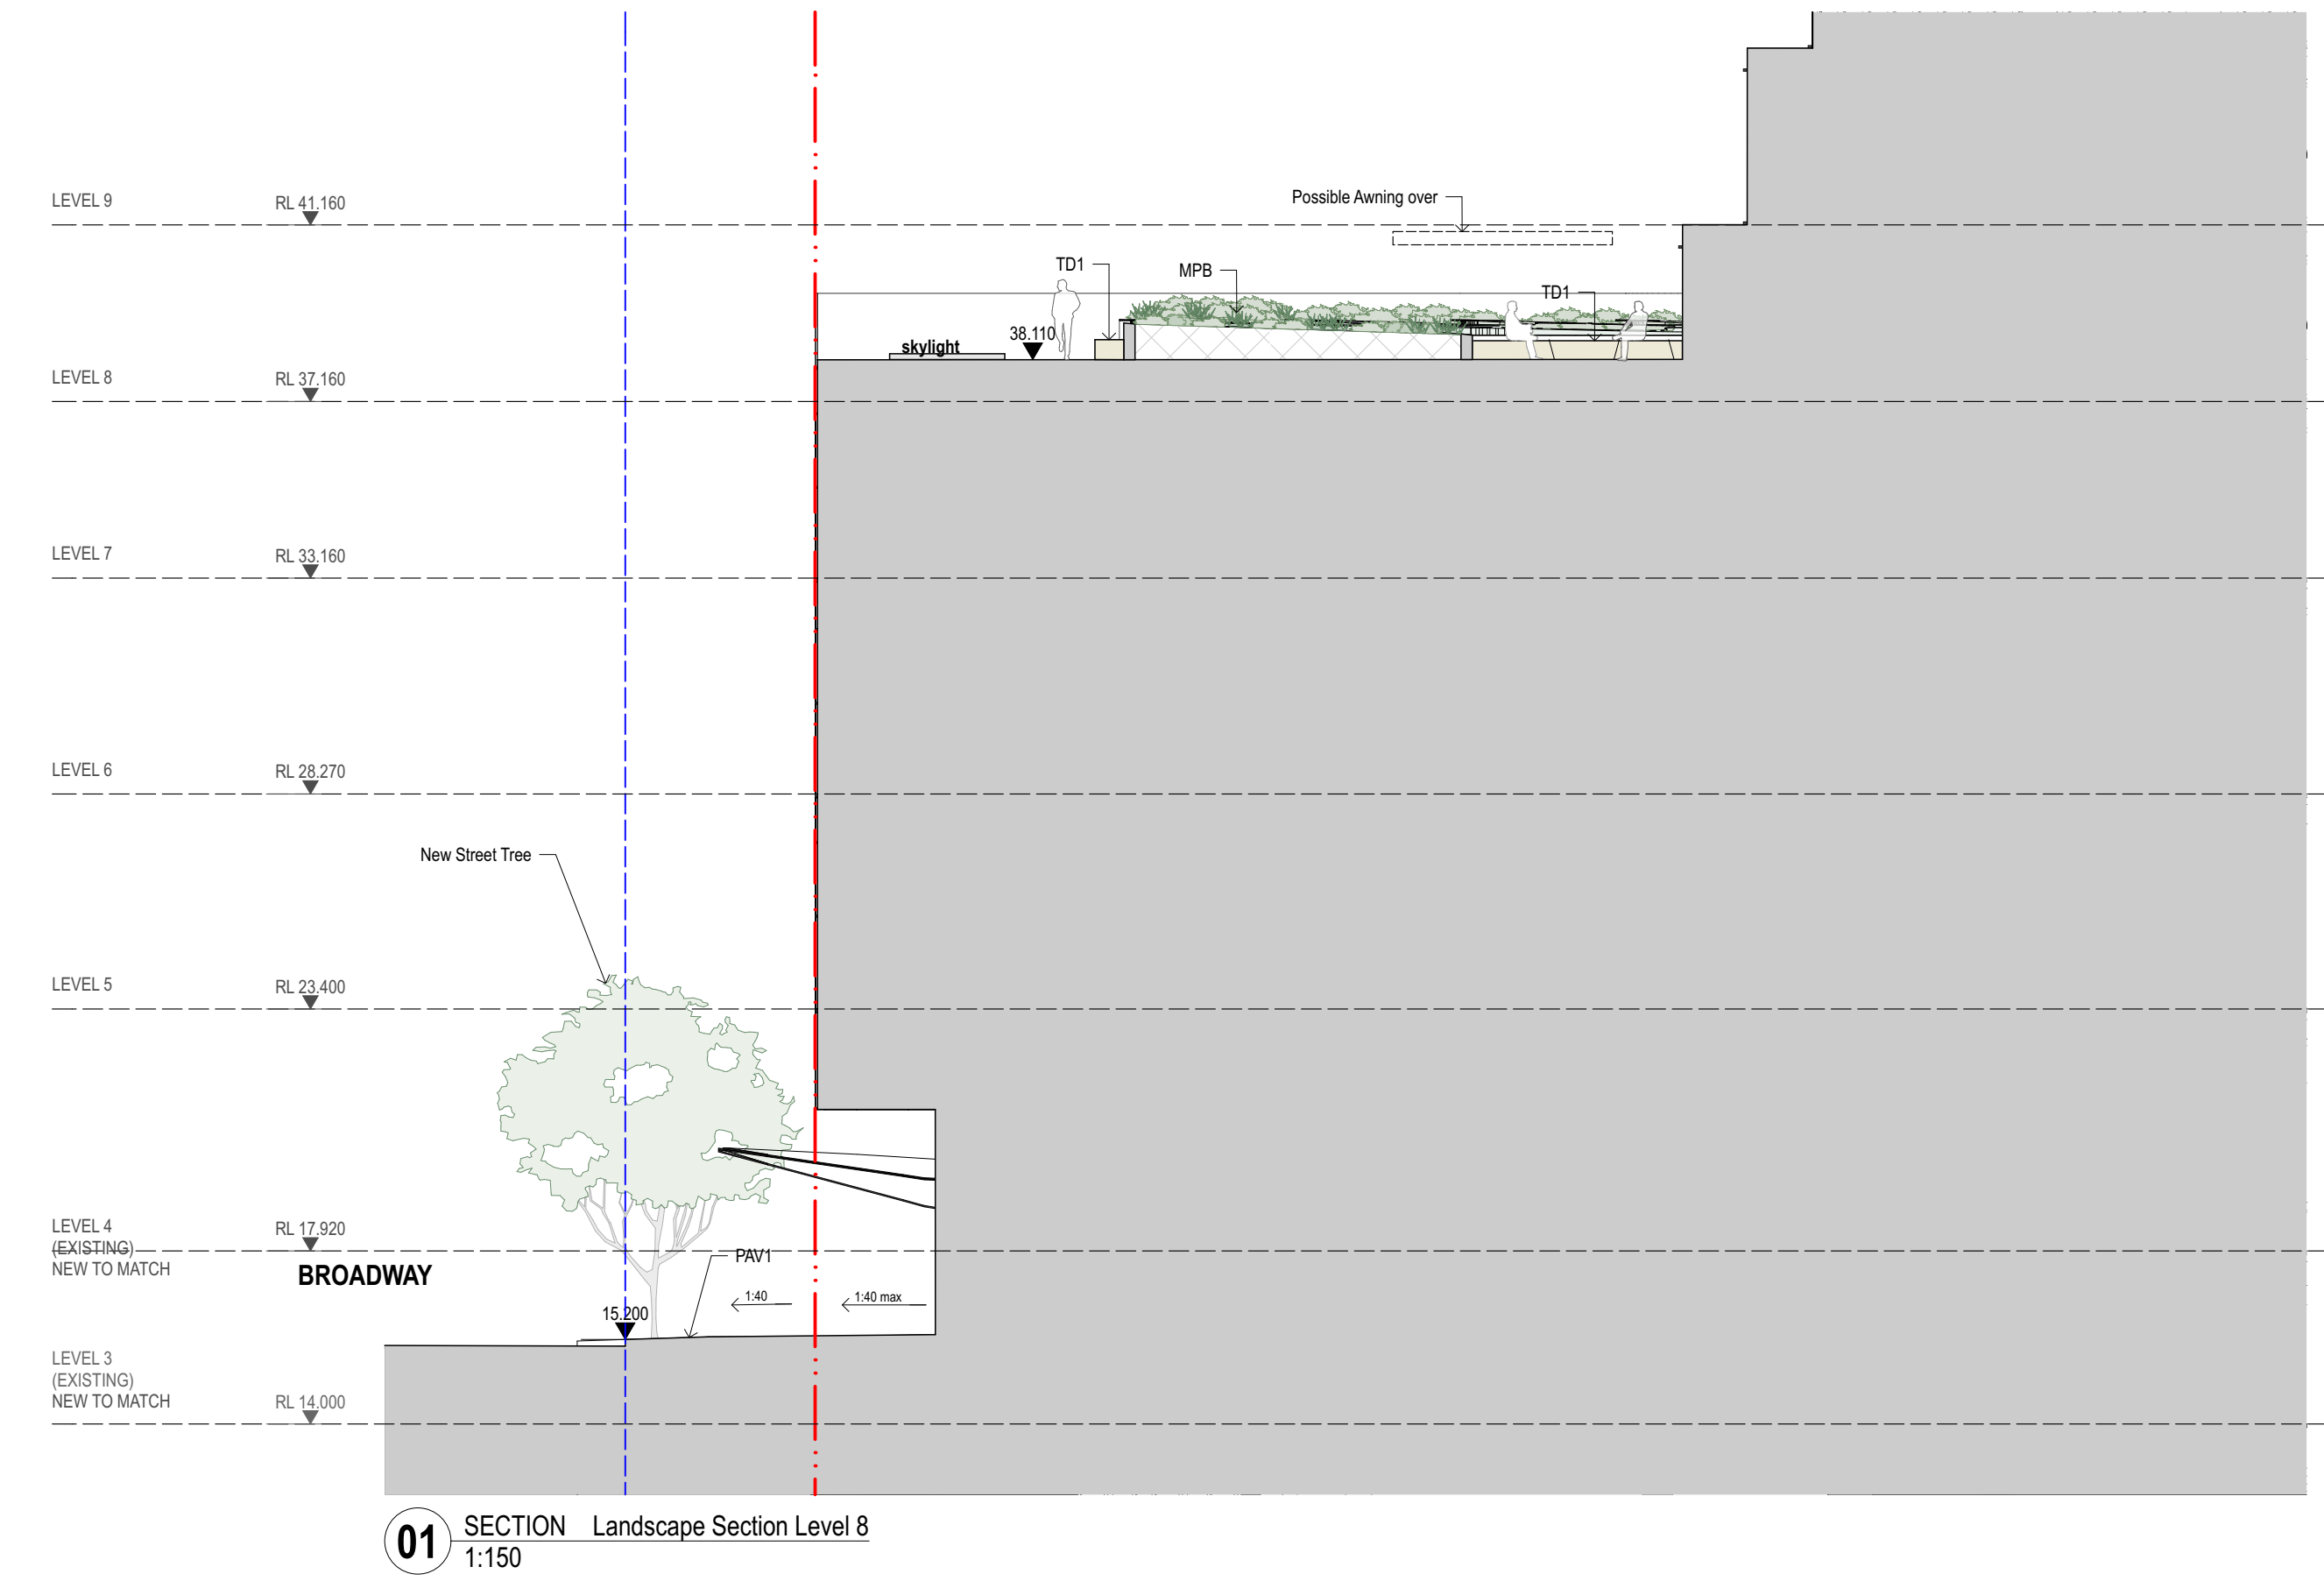


LEGEND

- NEW TREES
- TREES TO BE RETAINED
- TREES TO BE REMOVED
- BOUNDARY LINE
- SCOPE OF WORKS

- MPB AREAS OF MASS PLANTING
- TRF AREAS OF TURF
- PAV1 NEW GRANITE PAVING TO CITY OF SYDNEY SPECIFICATION
- PAV2 NEW PRECAST CONCRETE PAVING WITH VARIOUS FINISHES (RADIAL PATTERN)
- TD2 NEW TIMBER DECKING
- PAV3 PAVING LAID ON PAVING SUPPORTS OR SIMILAR
- PAV4 PRECAST CONCRETE PLANKS
- RTW1 RETAINING WALLS
- HR1 HANDRAIL
- BO1 BOLLARD
- TD1 TIMBER BENCH SEATS



B	ISSUED FOR DEVELOPMENT APPLICATION S96	01/2017
REV.	DESCRIPTION	DATE

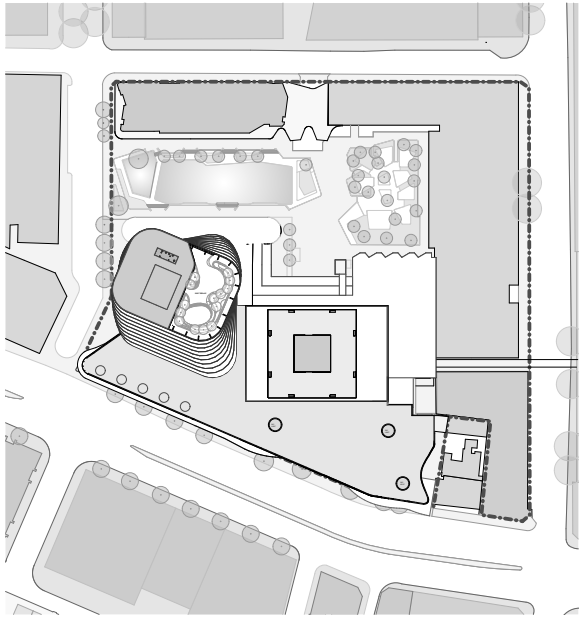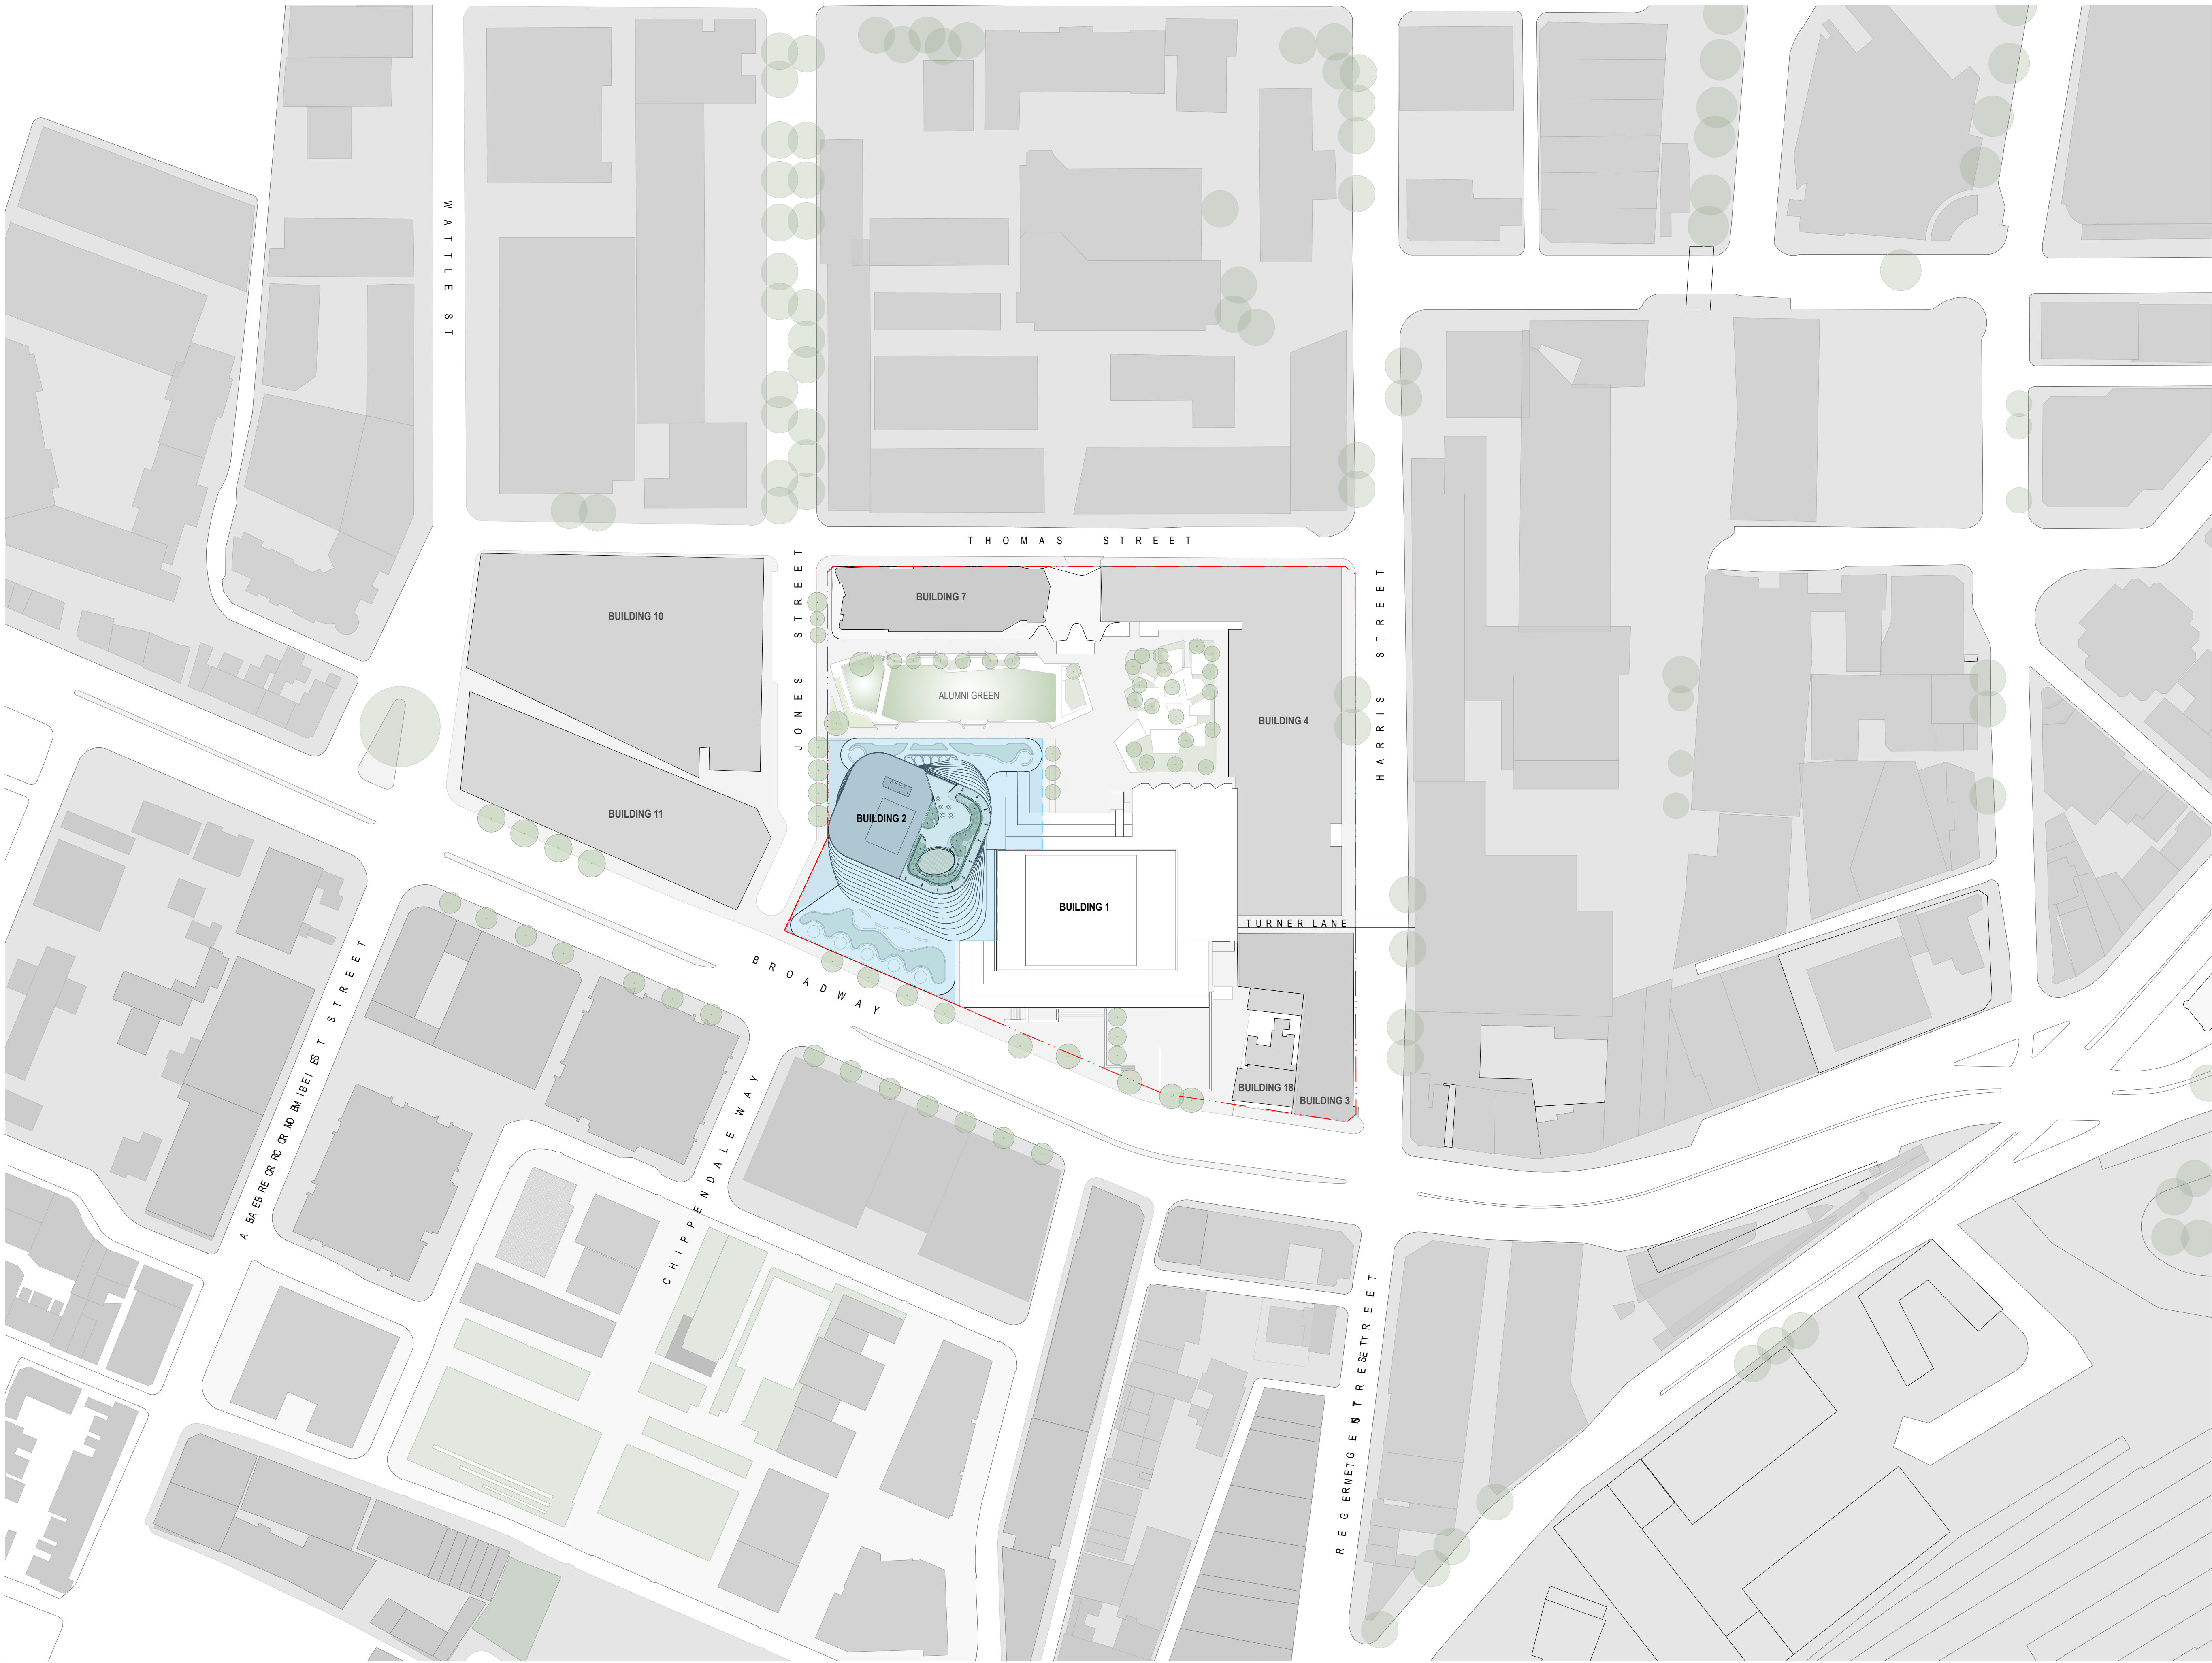

LEGEND

EXTENT OF DEVELOPMENT
APPLICATION PROPOSAL - PHASE 1

A	ISSUED FOR DEVELOPMENT APPLICATION S96	01/2017
REV.	DESCRIPTION	DATE

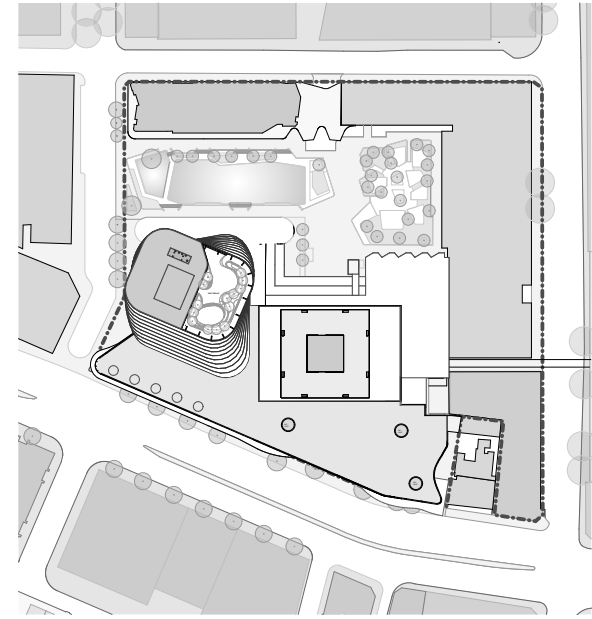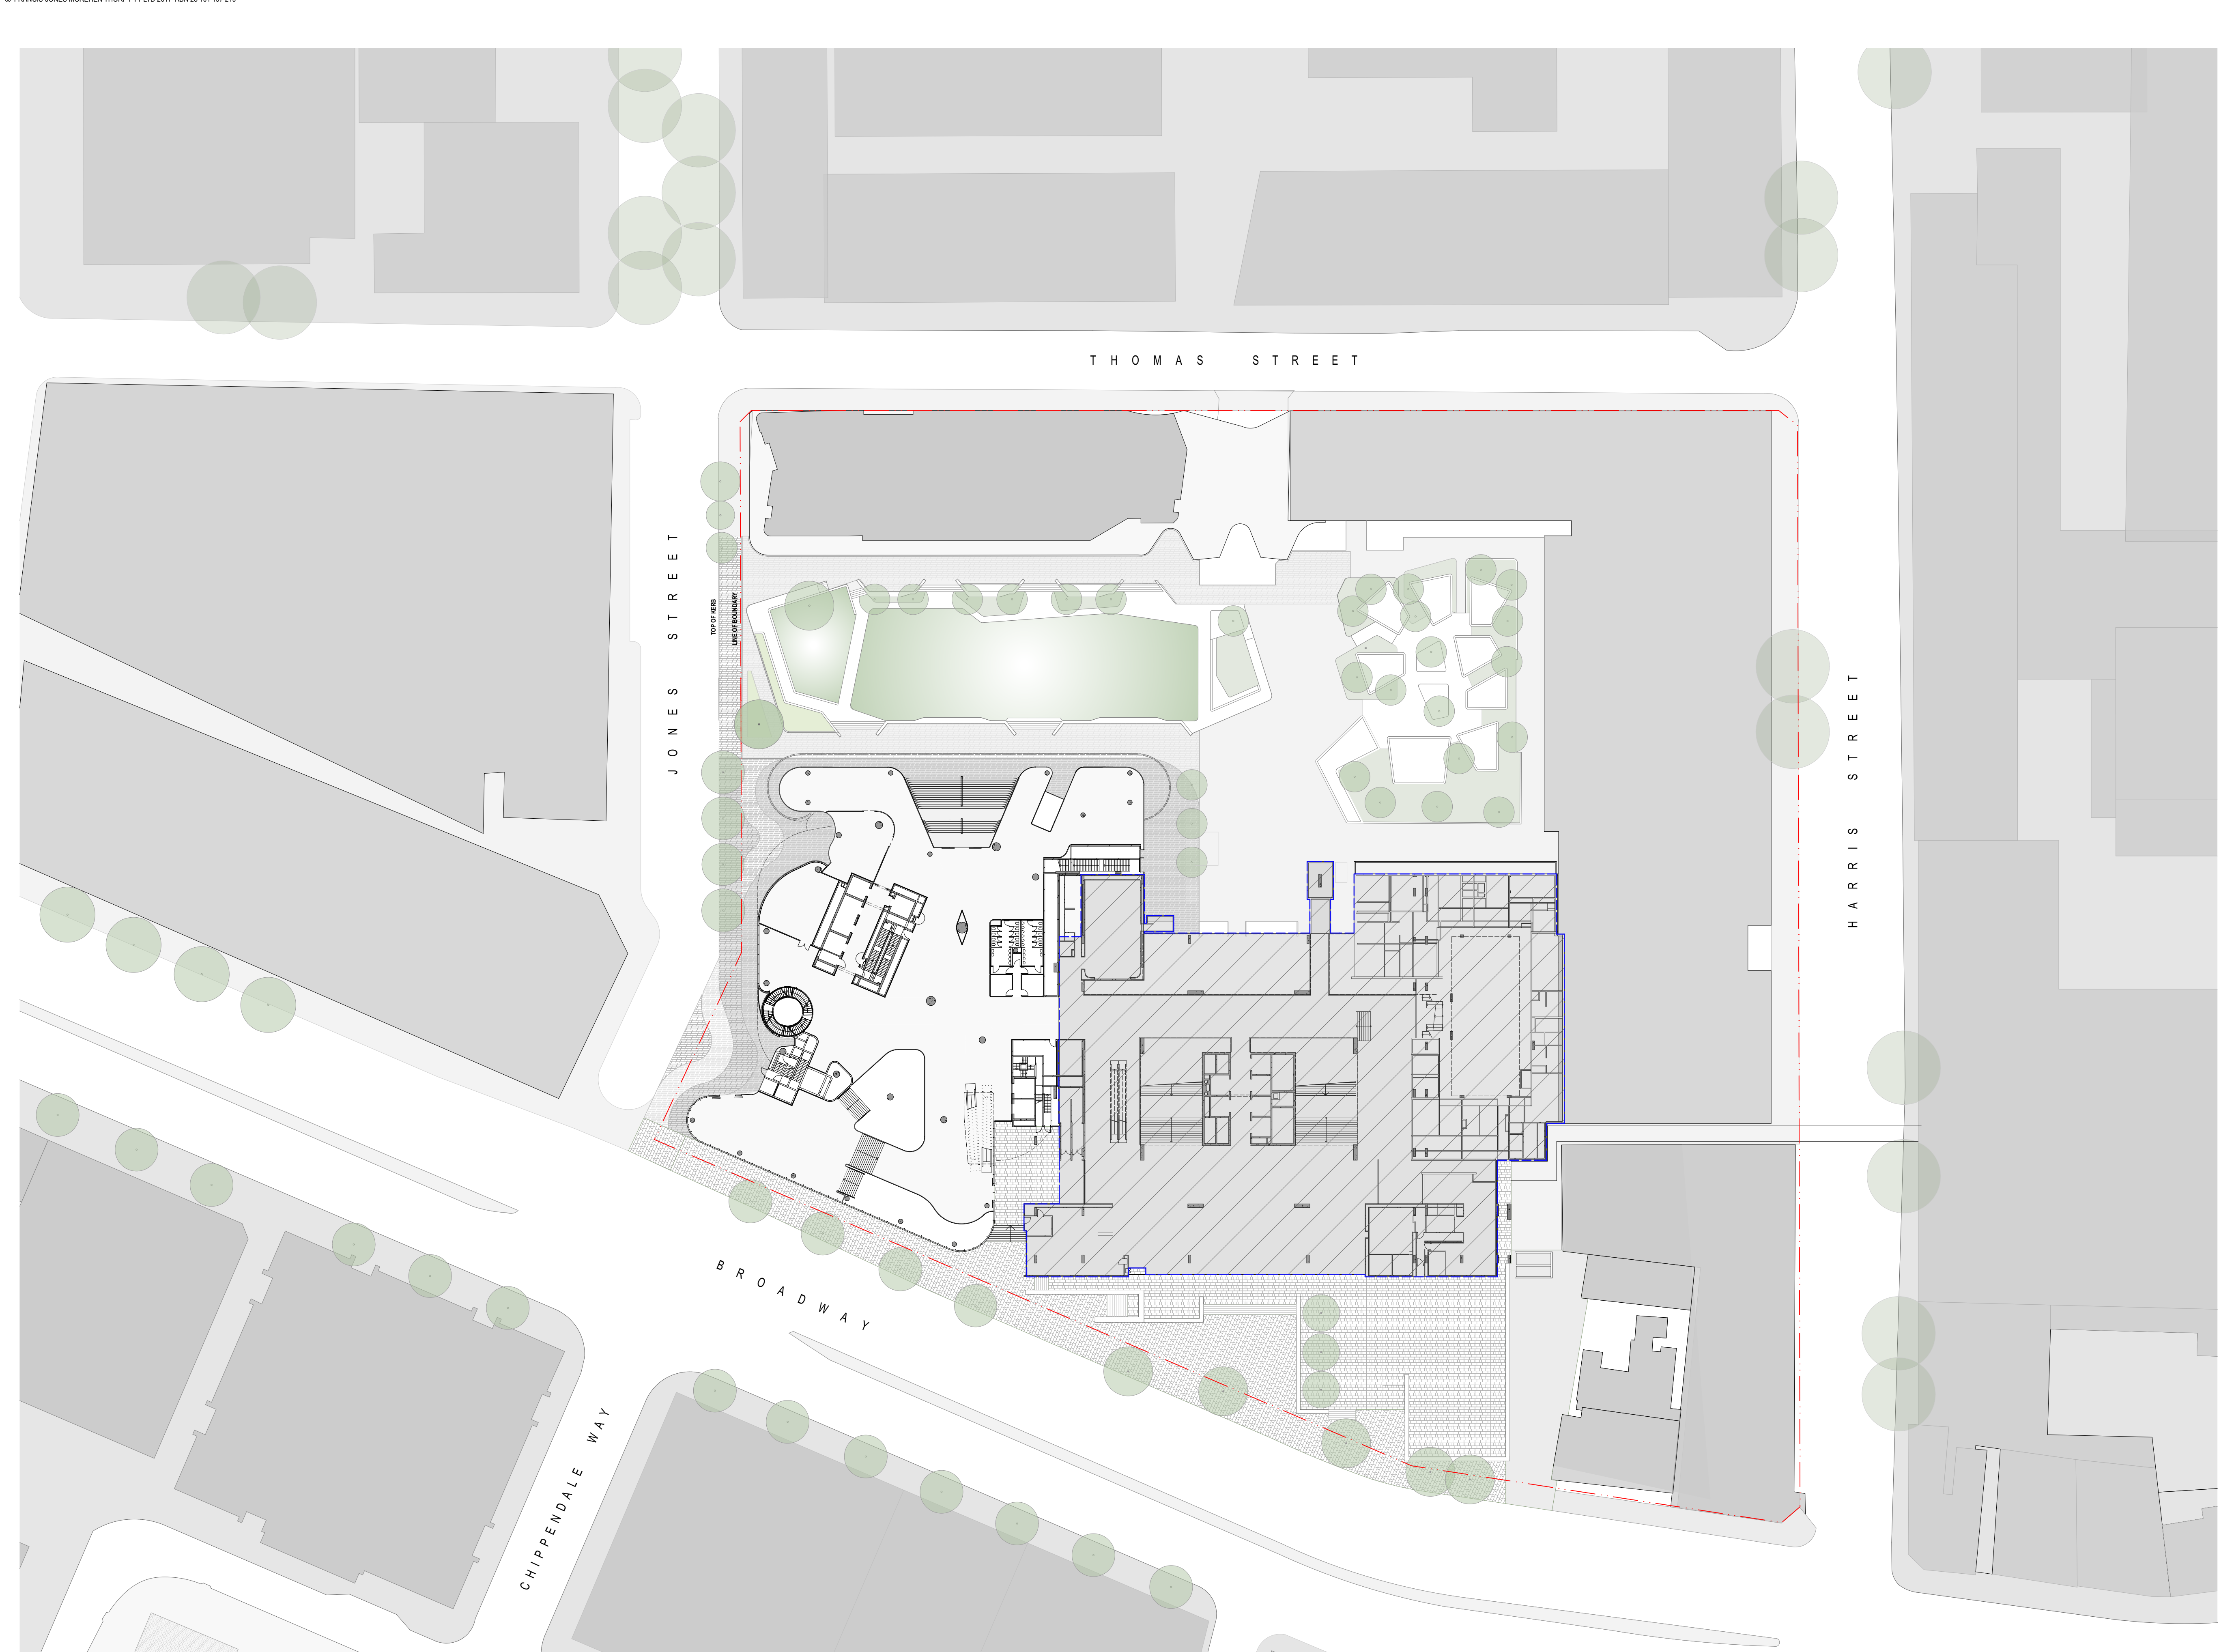

LEGEND


EXTENT OF EXISTING USE

A	ISSUED FOR DEVELOPMENT APPLICATION S96	01/2017
REV.	DESCRIPTION	DATE


1:500 @ A1

JANUARY 2017

For Information **DA S96 1002-1[A]**

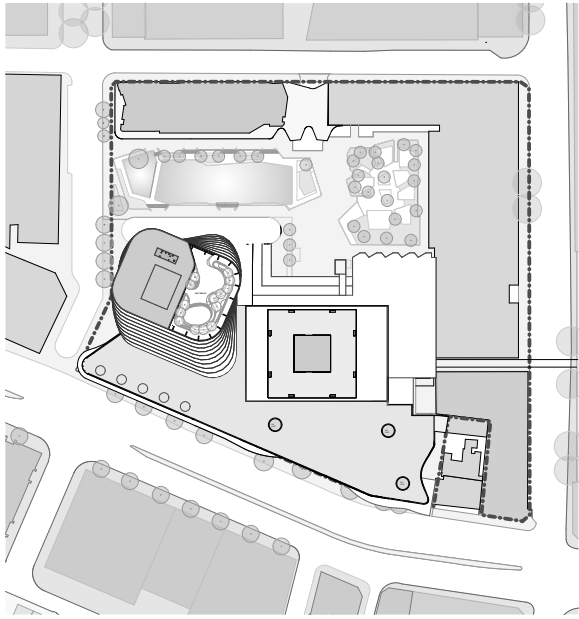


- LEGEND**
- EXTENT OF EXISTING BUILDING
- CHANGES**
- ① RECONFIGURATION OF VERTICAL CIRCULATION
- ② CHANGE OF USE TO SUPERLAB

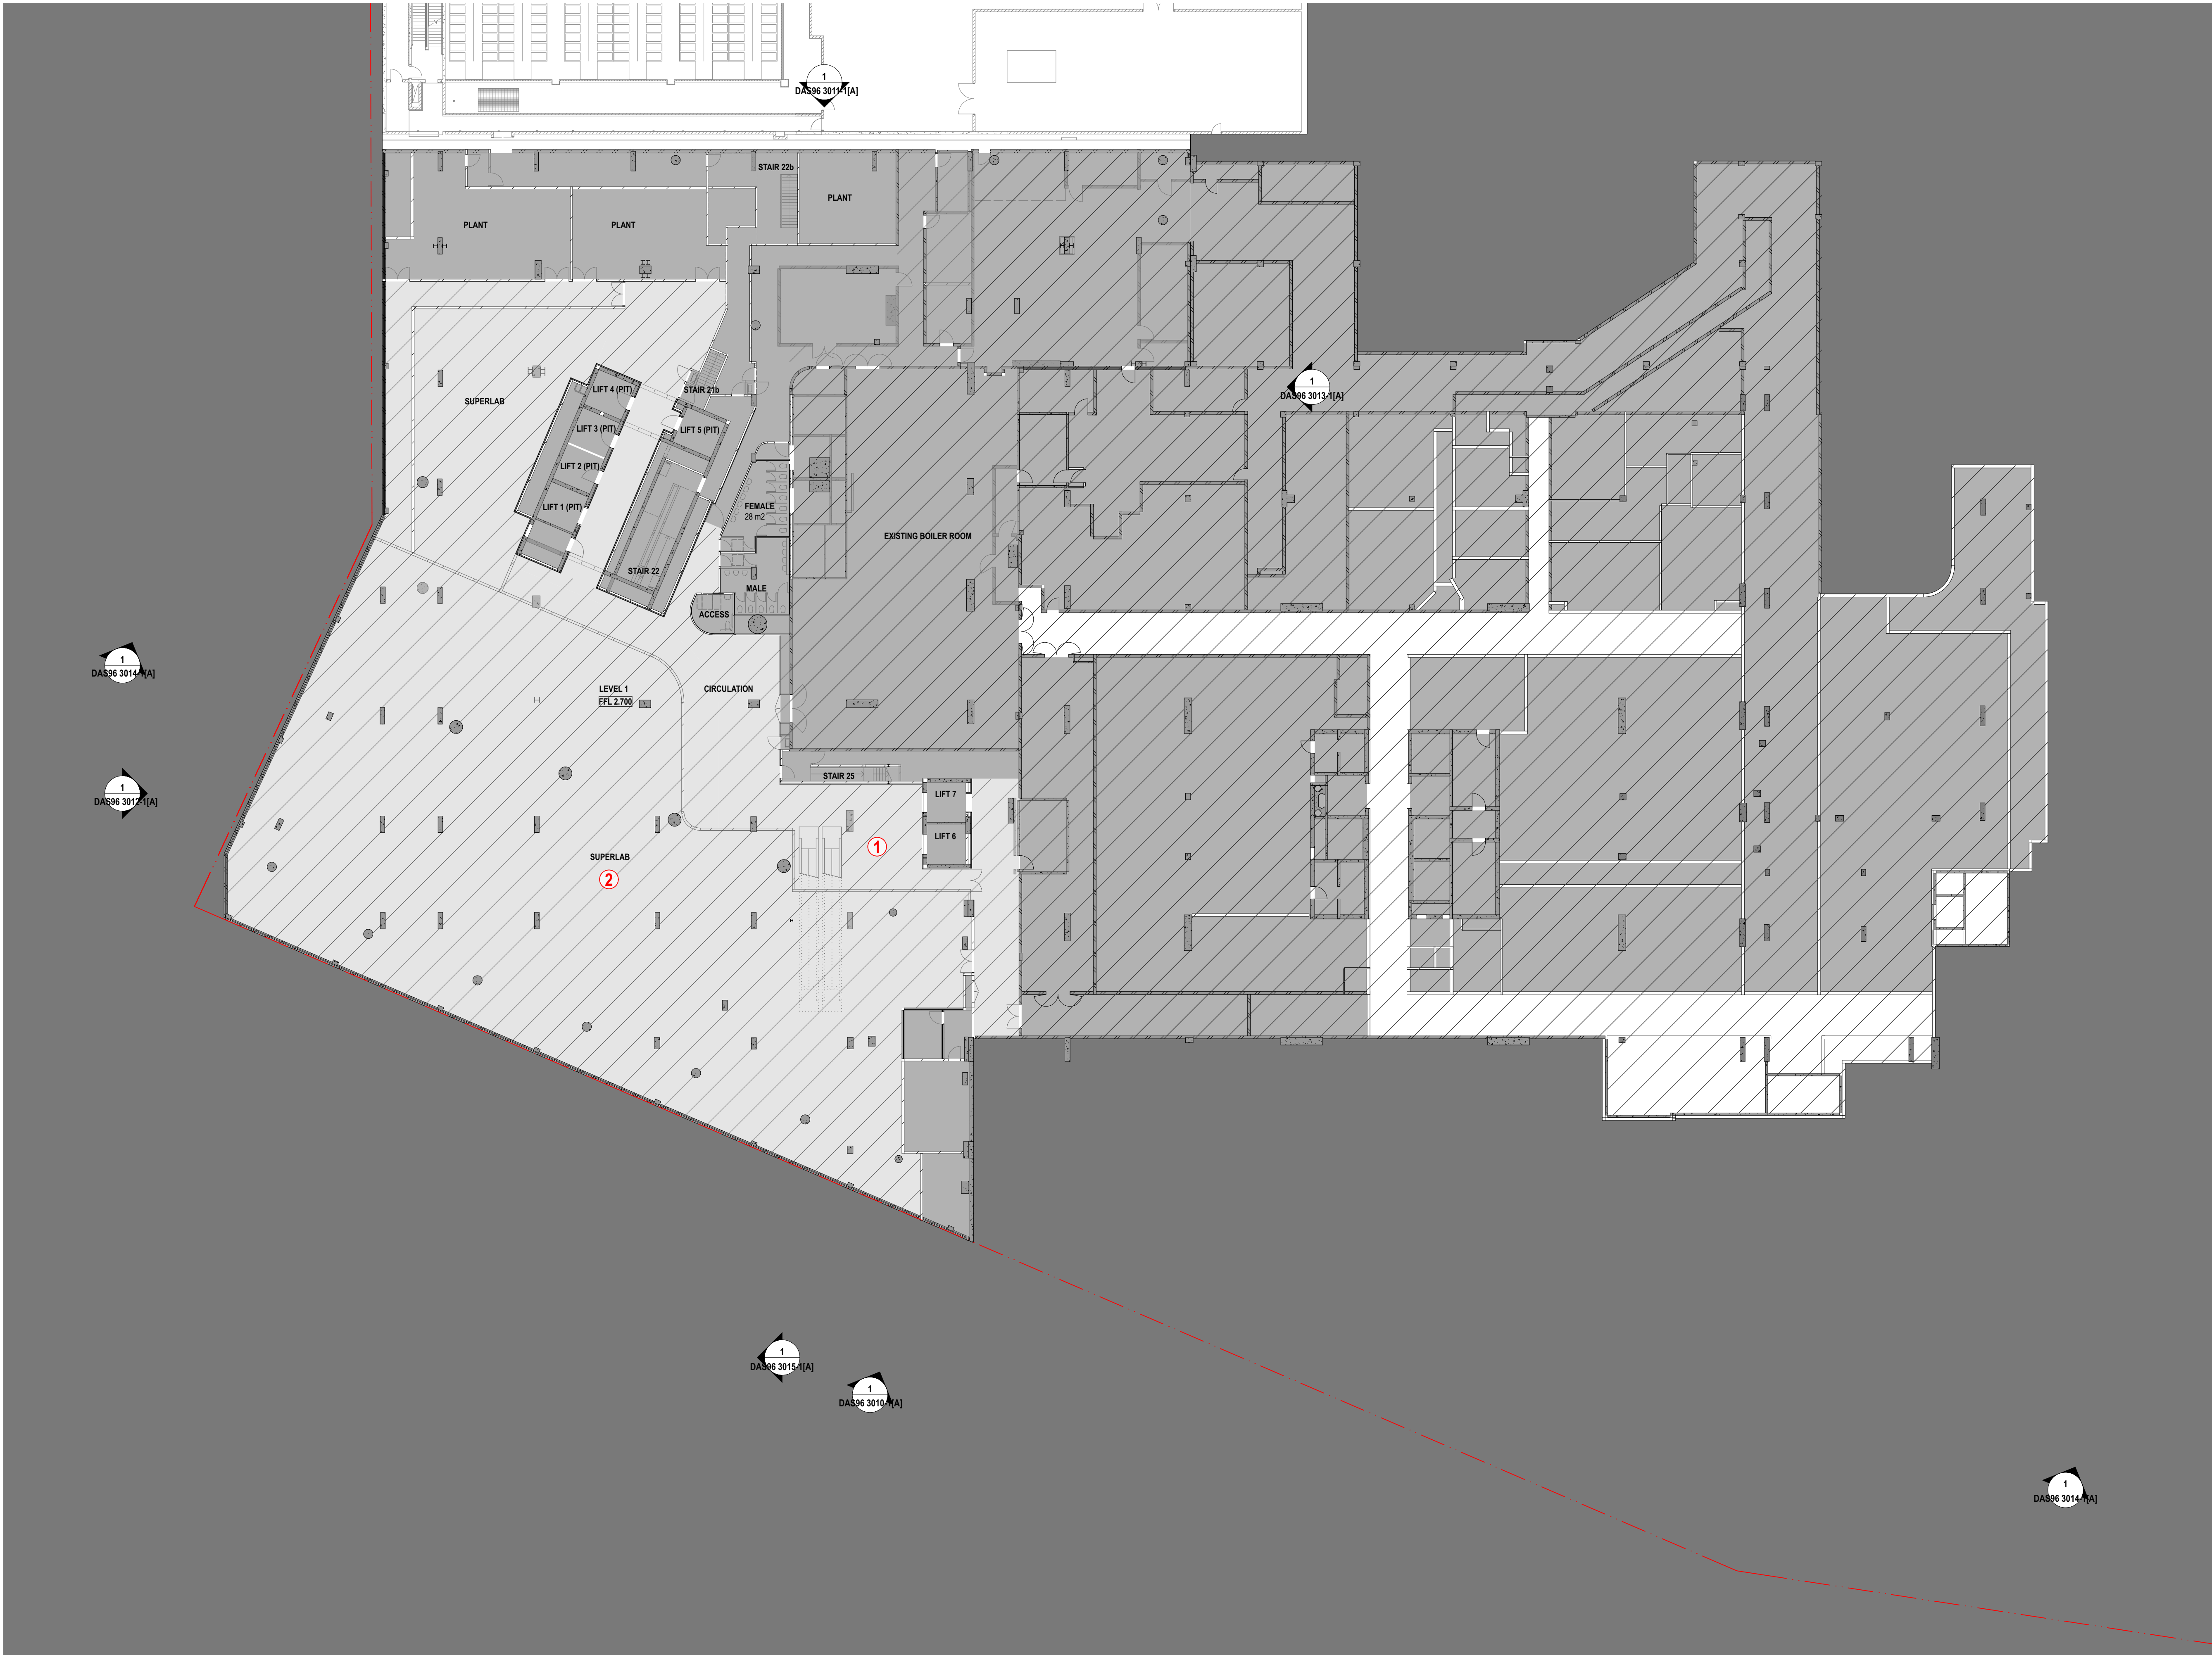

A	ISSUED FOR DEVELOPMENT APPLICATION S96	01/2017
REV.	DESCRIPTION	DATE



0 2.5 5 10m
1:250 @ A1
JANUARY 2017
For Information **DA S96 2201-1[A]**

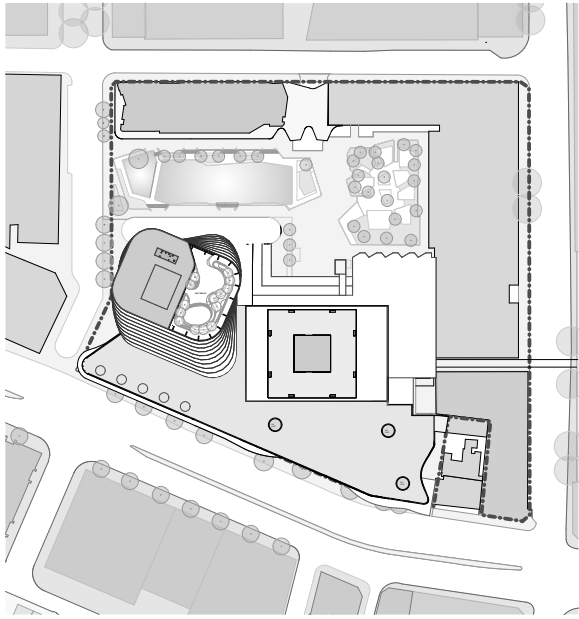

- LEGEND**
- EXTENT OF EXISTING BUILDING
- CHANGES**
- RECONFIGURATION OF VERTICAL CIRCULATION





REV.	DESCRIPTION	DATE
A	ISSUED FOR DEVELOPMENT APPLICATION S96	01/2017

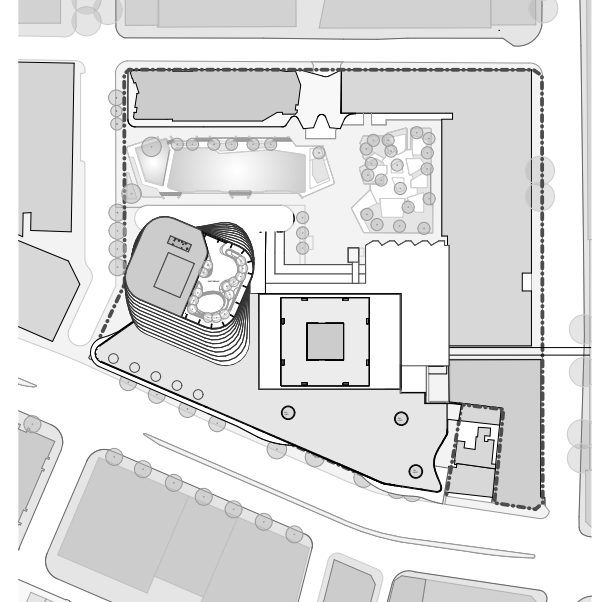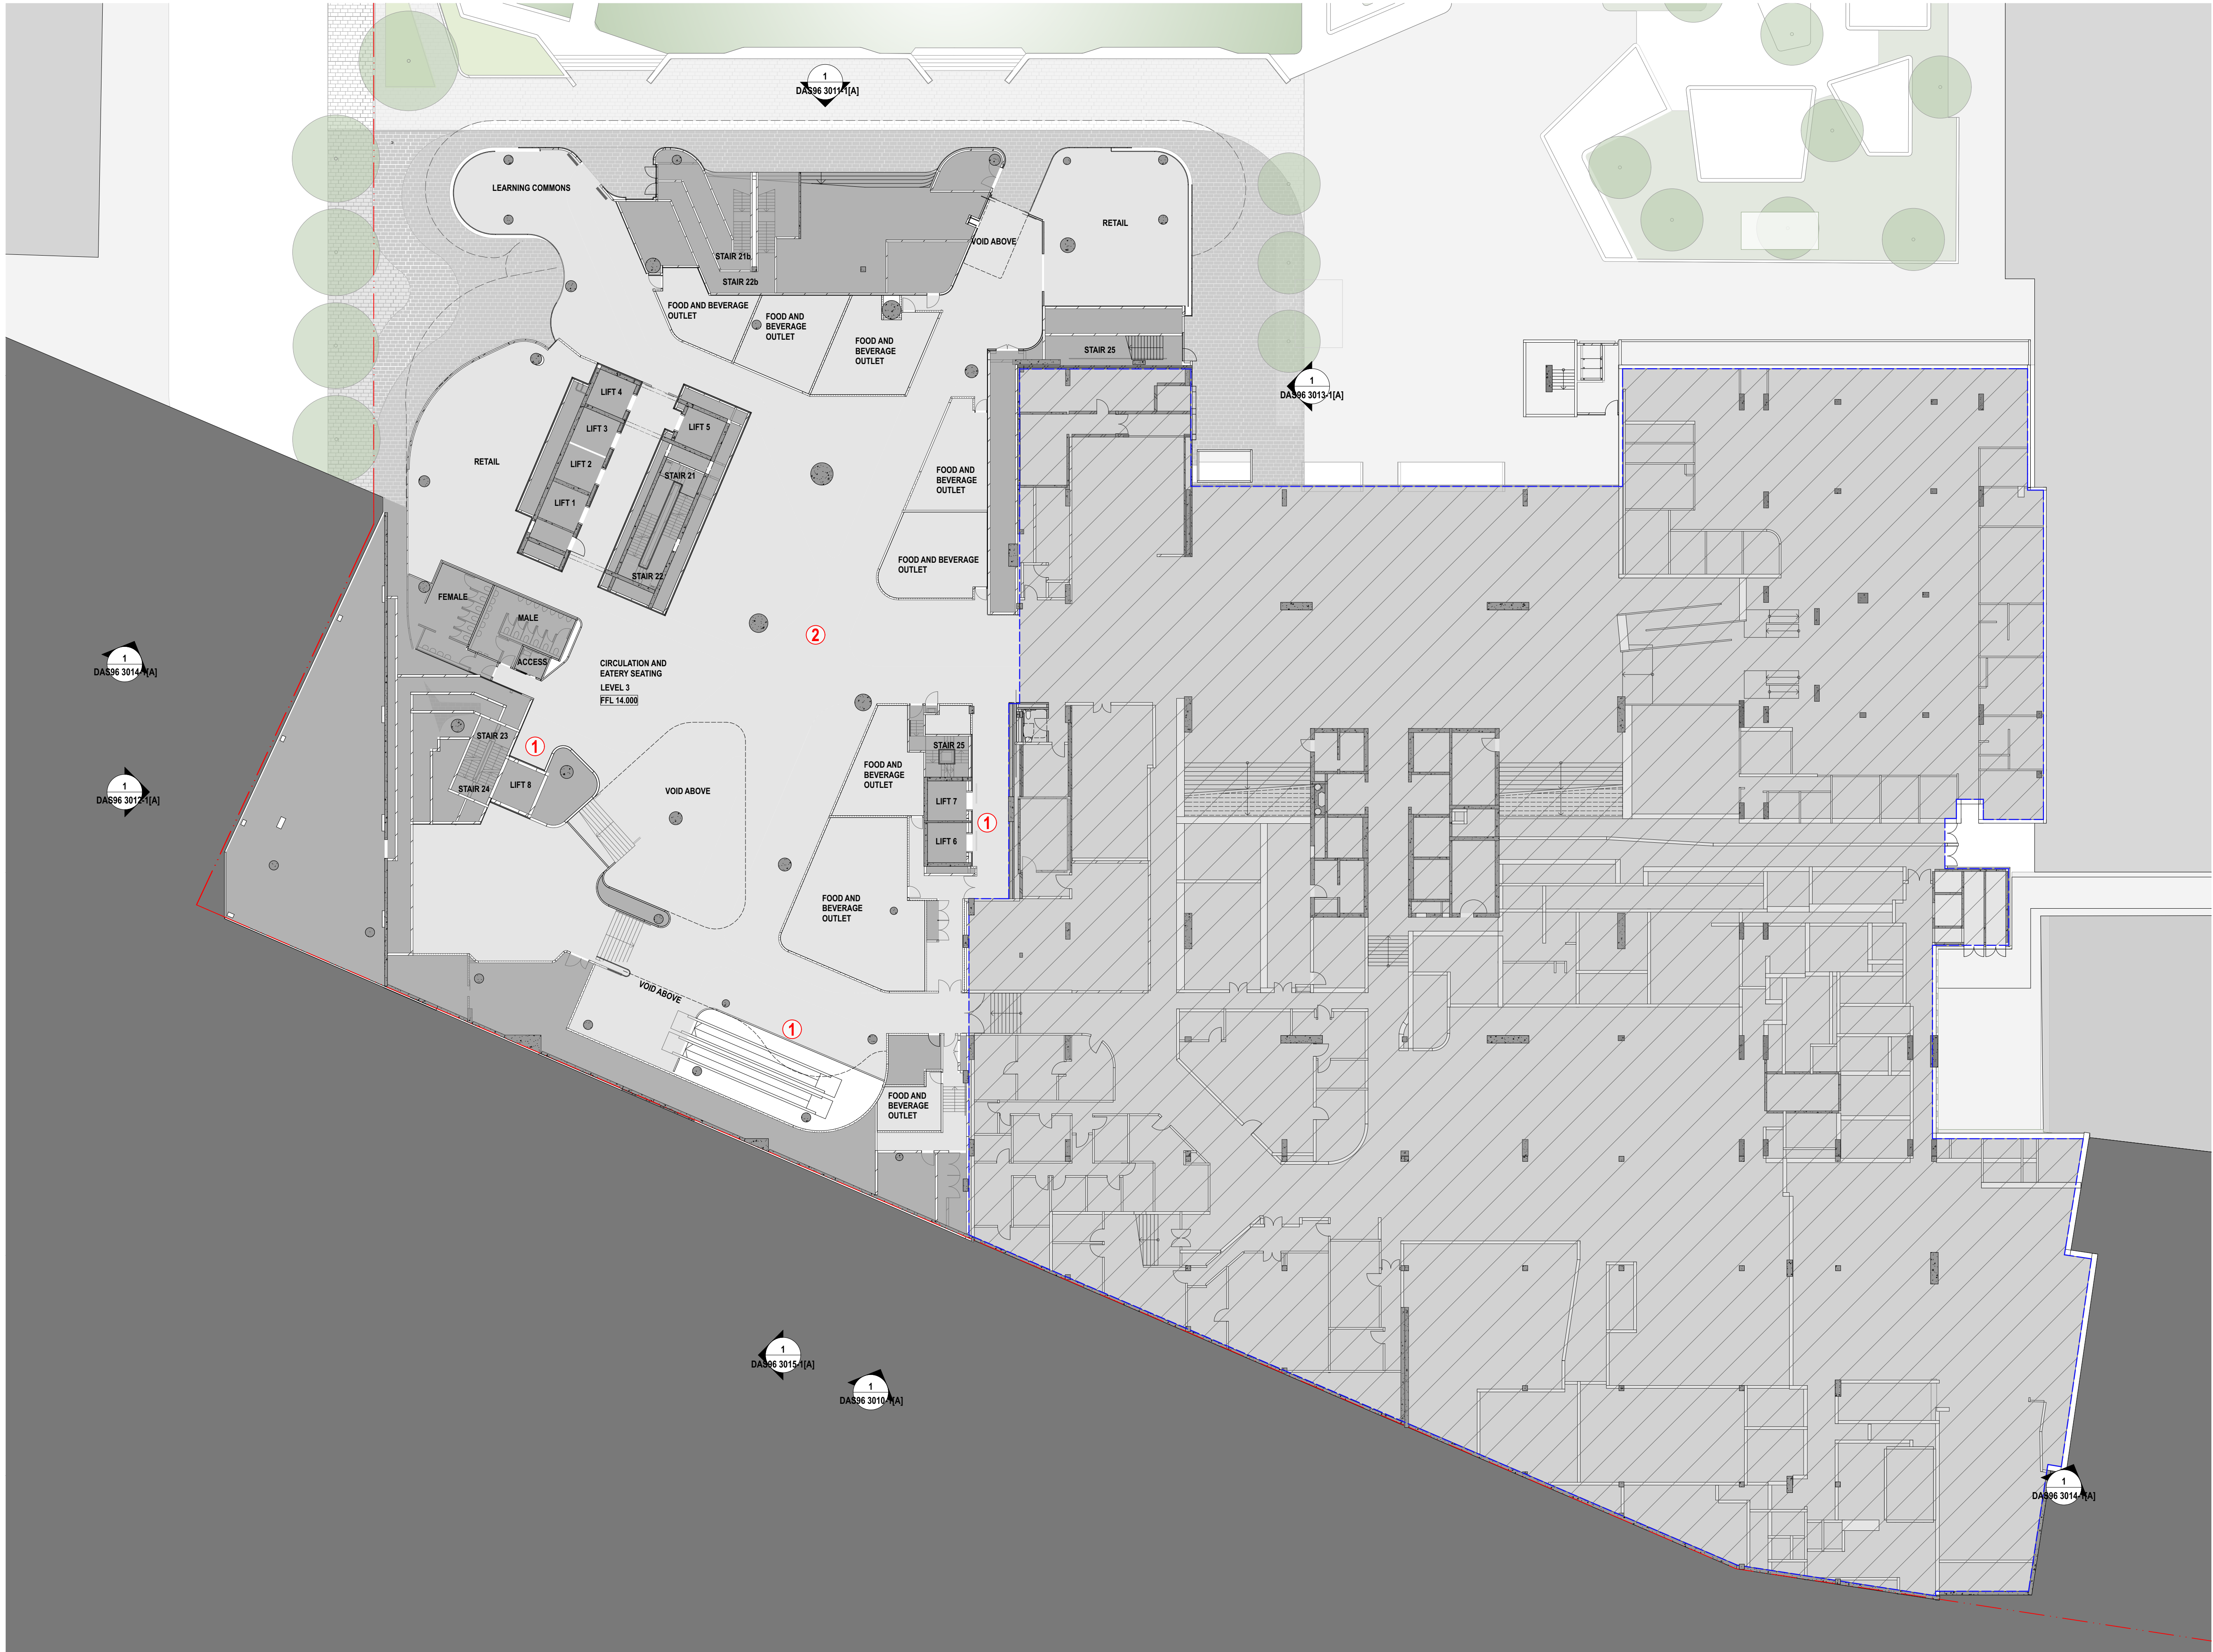

- LEGEND**
- EXTENT OF EXISTING BUILDING
- CHANGES**
- ① RECONFIGURATION OF VERTICAL CIRCULATION
- ② RECONFIGURATION OF FOOD & BEVERAGE/EATERY & CIRCULATION

REV.	DESCRIPTION	DATE
A	ISSUED FOR DEVELOPMENT APPLICATION S96	01/2017

0 2.5 5 10m
1:250 @ A1
JANUARY 2017
For information **DA S96 2203-1[A]**

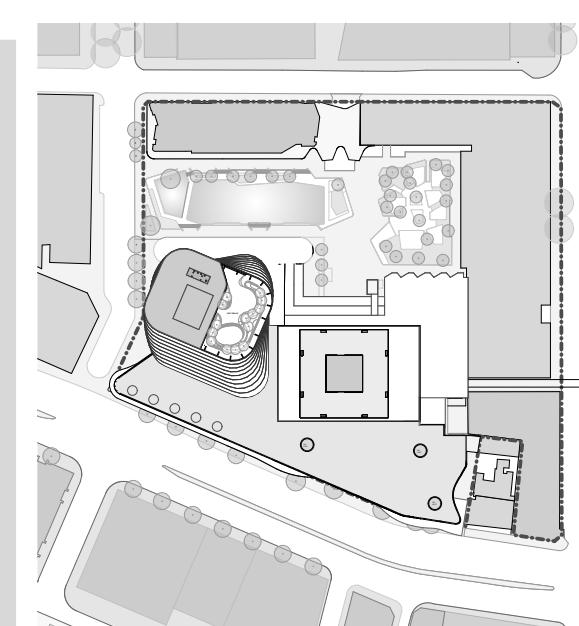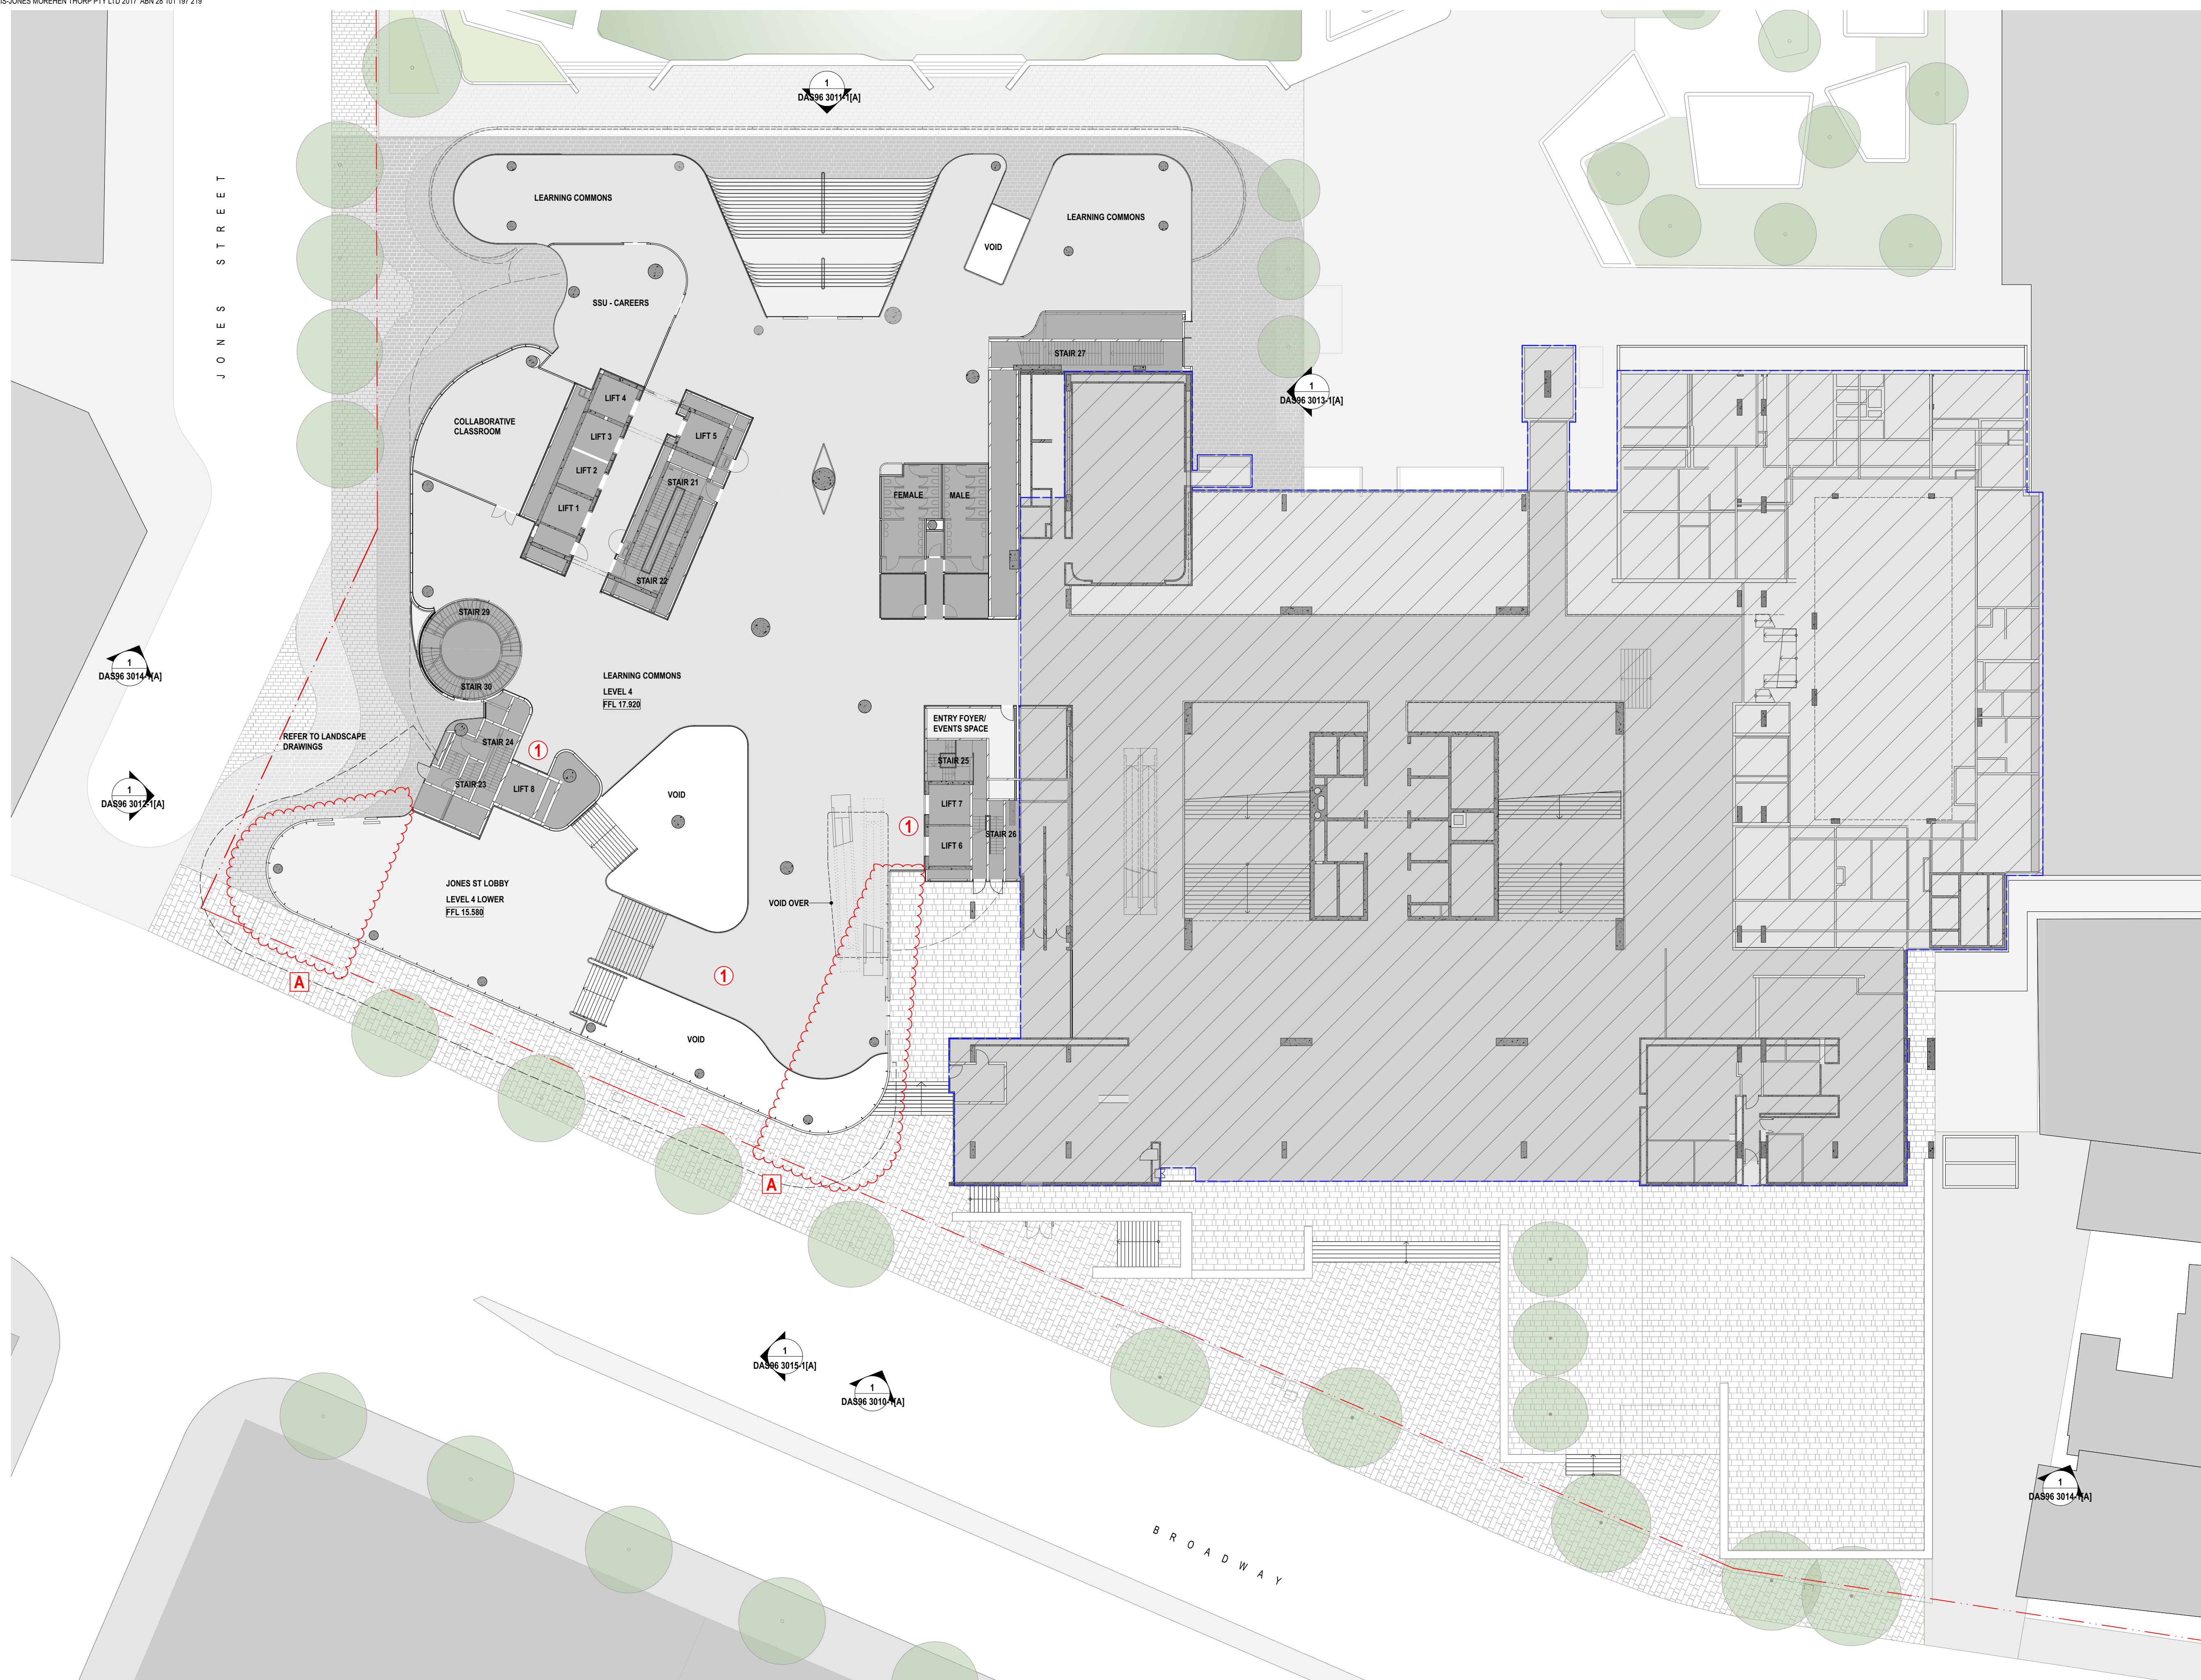

LEGEND



 EXTENT OF EXISTING BUILDING

CHANGES

1 RECONFIGURATION OF VERTICAL CIRCULATION



A PHASE 1 ADJUSTMENT

- ADJUSTMENT TO BROADWAY / JONES STREET FACADE & JONES STREET ENTRY

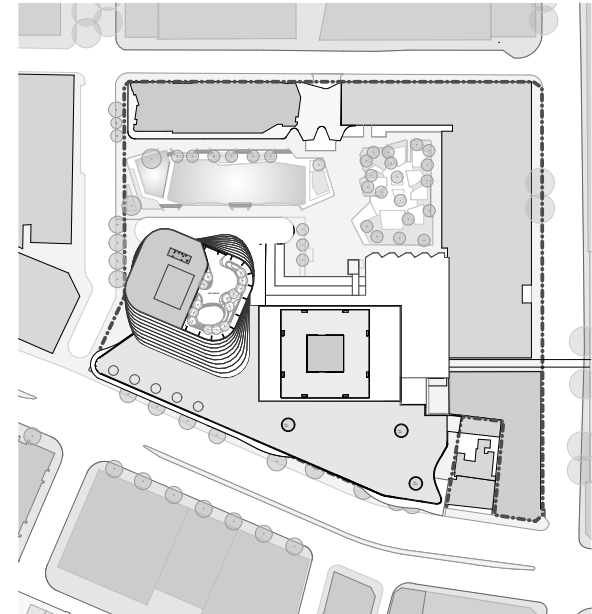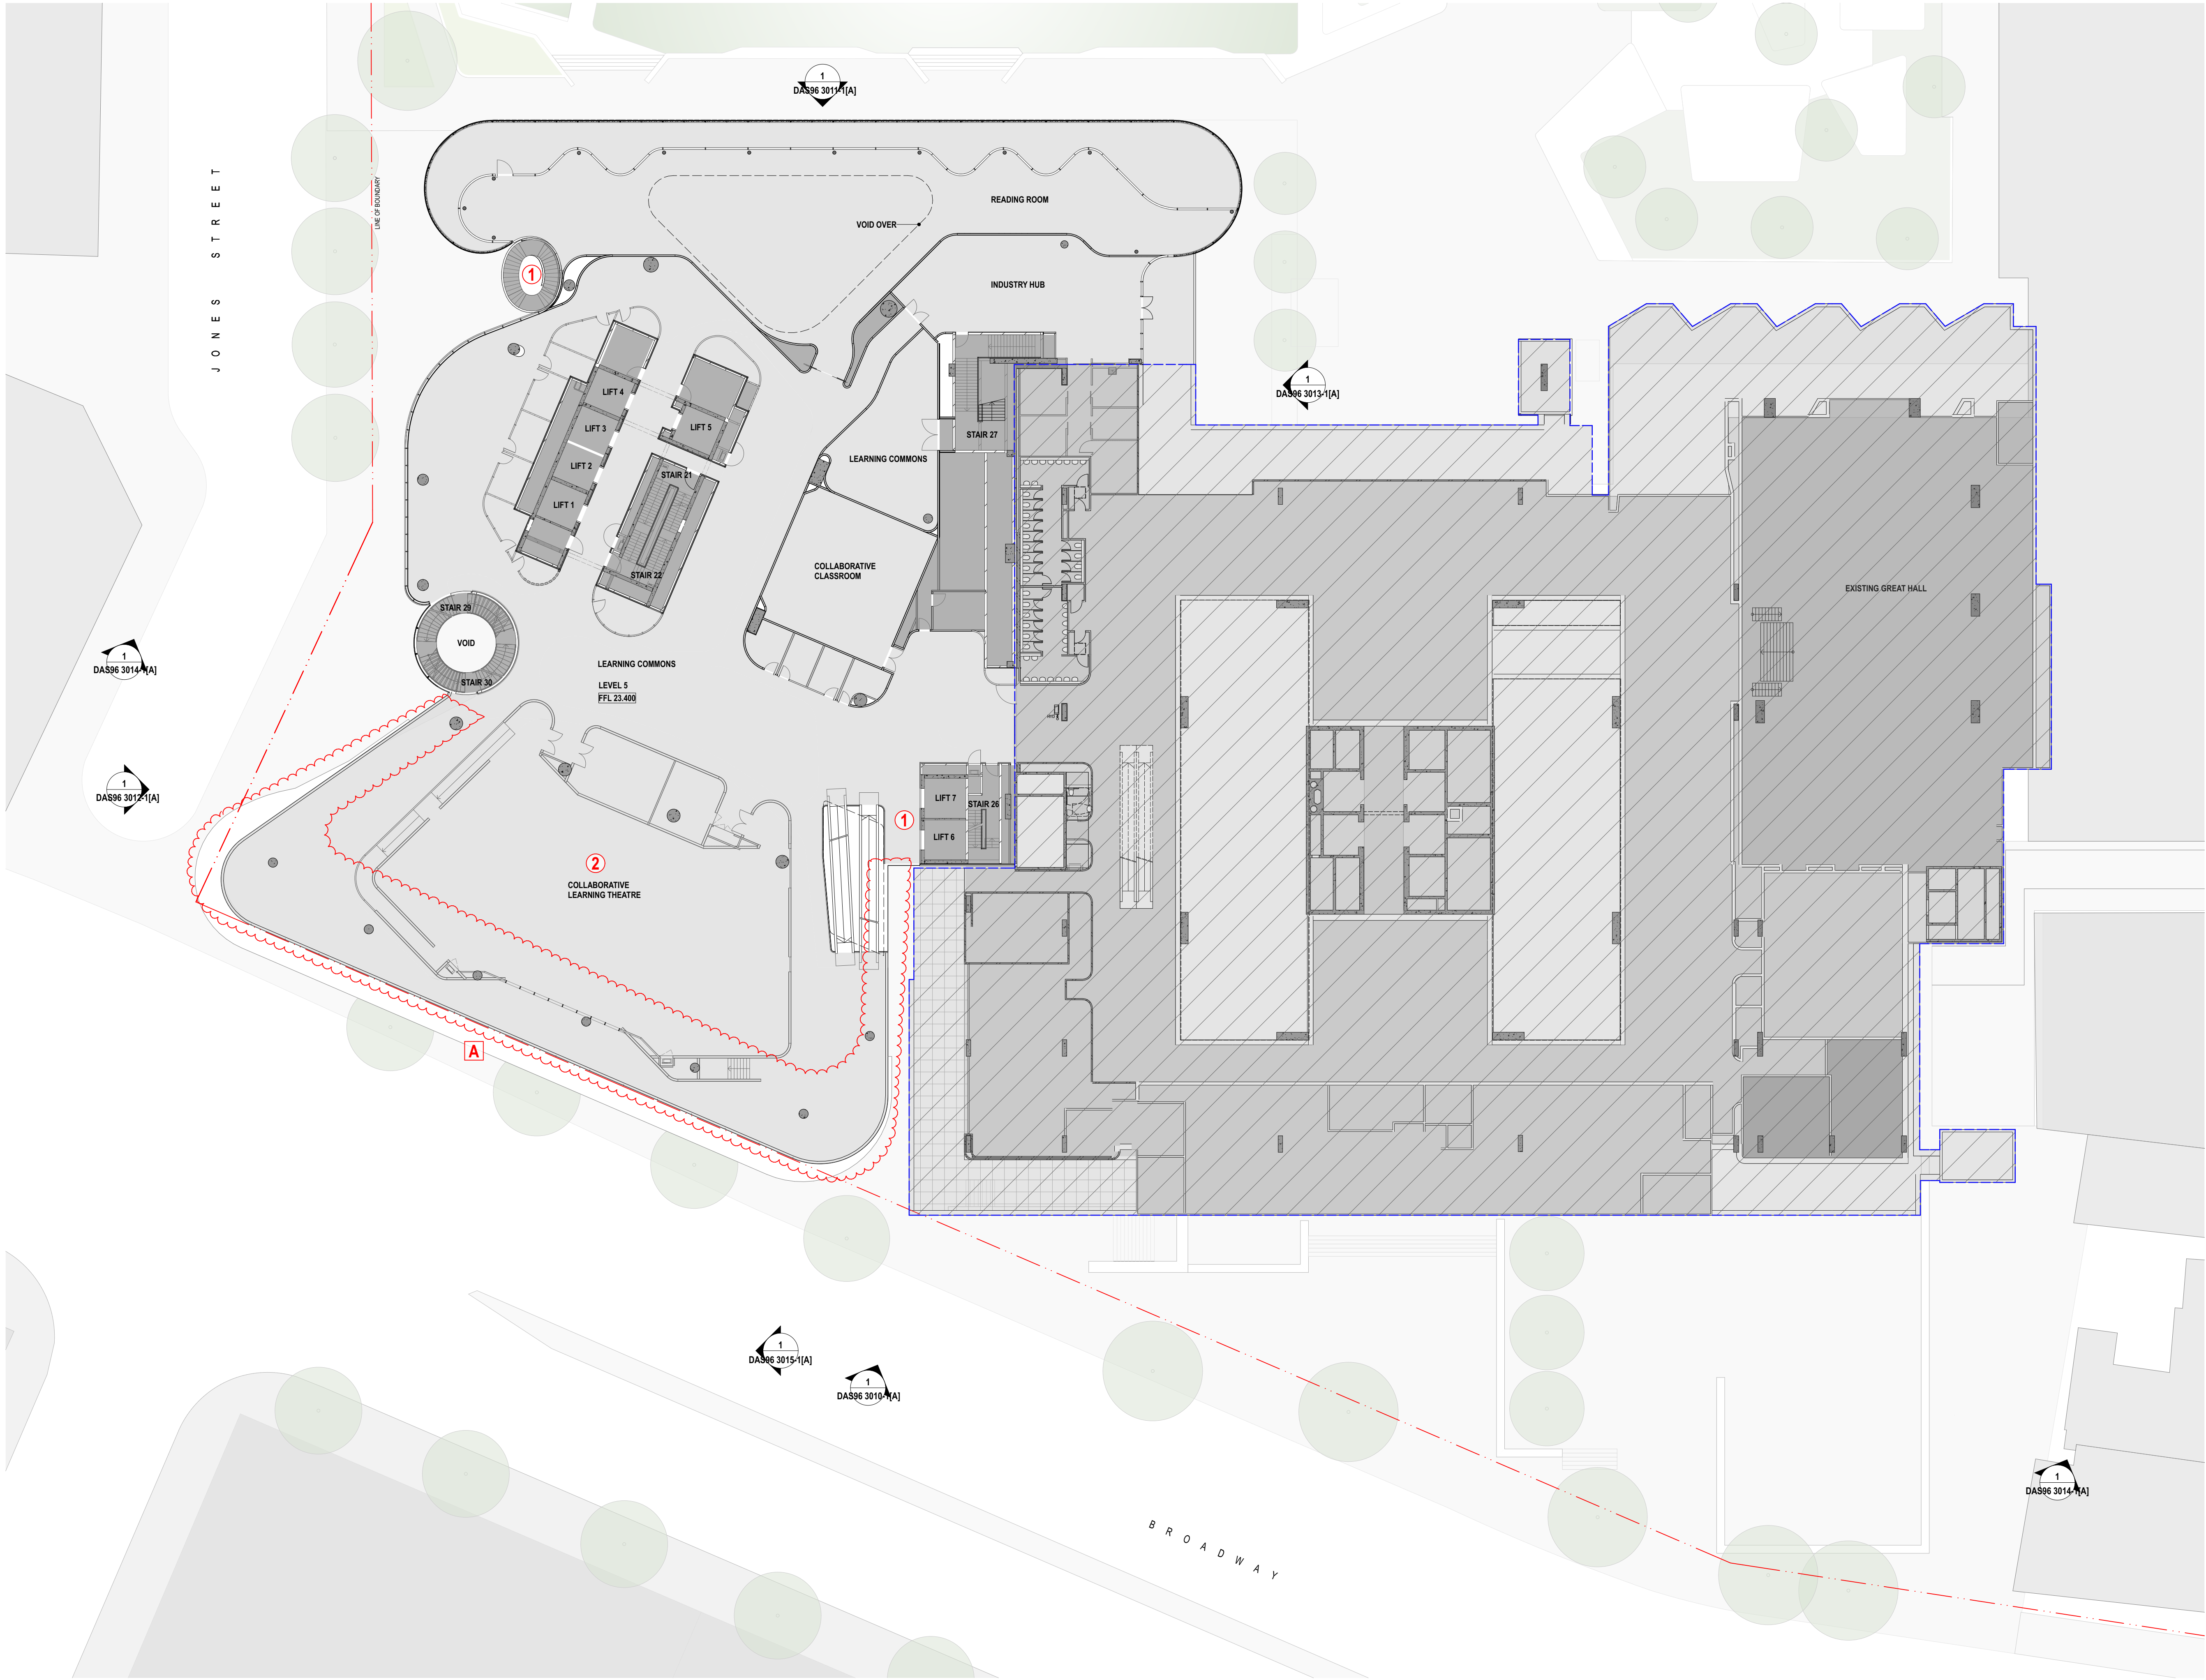



- LEGEND**
- EXTENT OF EXISTING BUILDING
- CHANGES**
- ① RECONFIGURATION OF VERTICAL CIRCULATION
- ② GENERAL TEACHING SPACE MOVED OFF FACADE TO FURTHER PROVIDE ACTIVATED SPACE ALONG BROADWAY AND JONES STREET
- A** PHASE 1 ADJUSTMENT
- POSITION OF BROADWAY FACADE MOVED TO BOUNDARY
 - PROVISION OF ACTIVATED SPACE ALONG BROADWAY FACADE

REV.	DESCRIPTION	DATE
A	ISSUED FOR DEVELOPMENT APPLICATION S96	01/2017

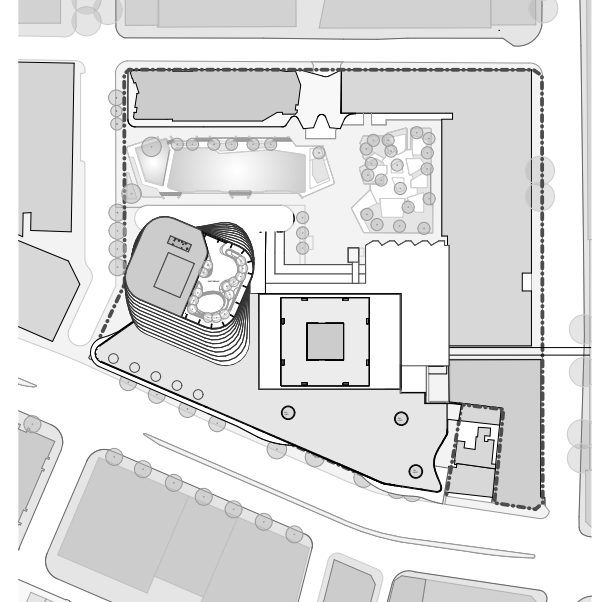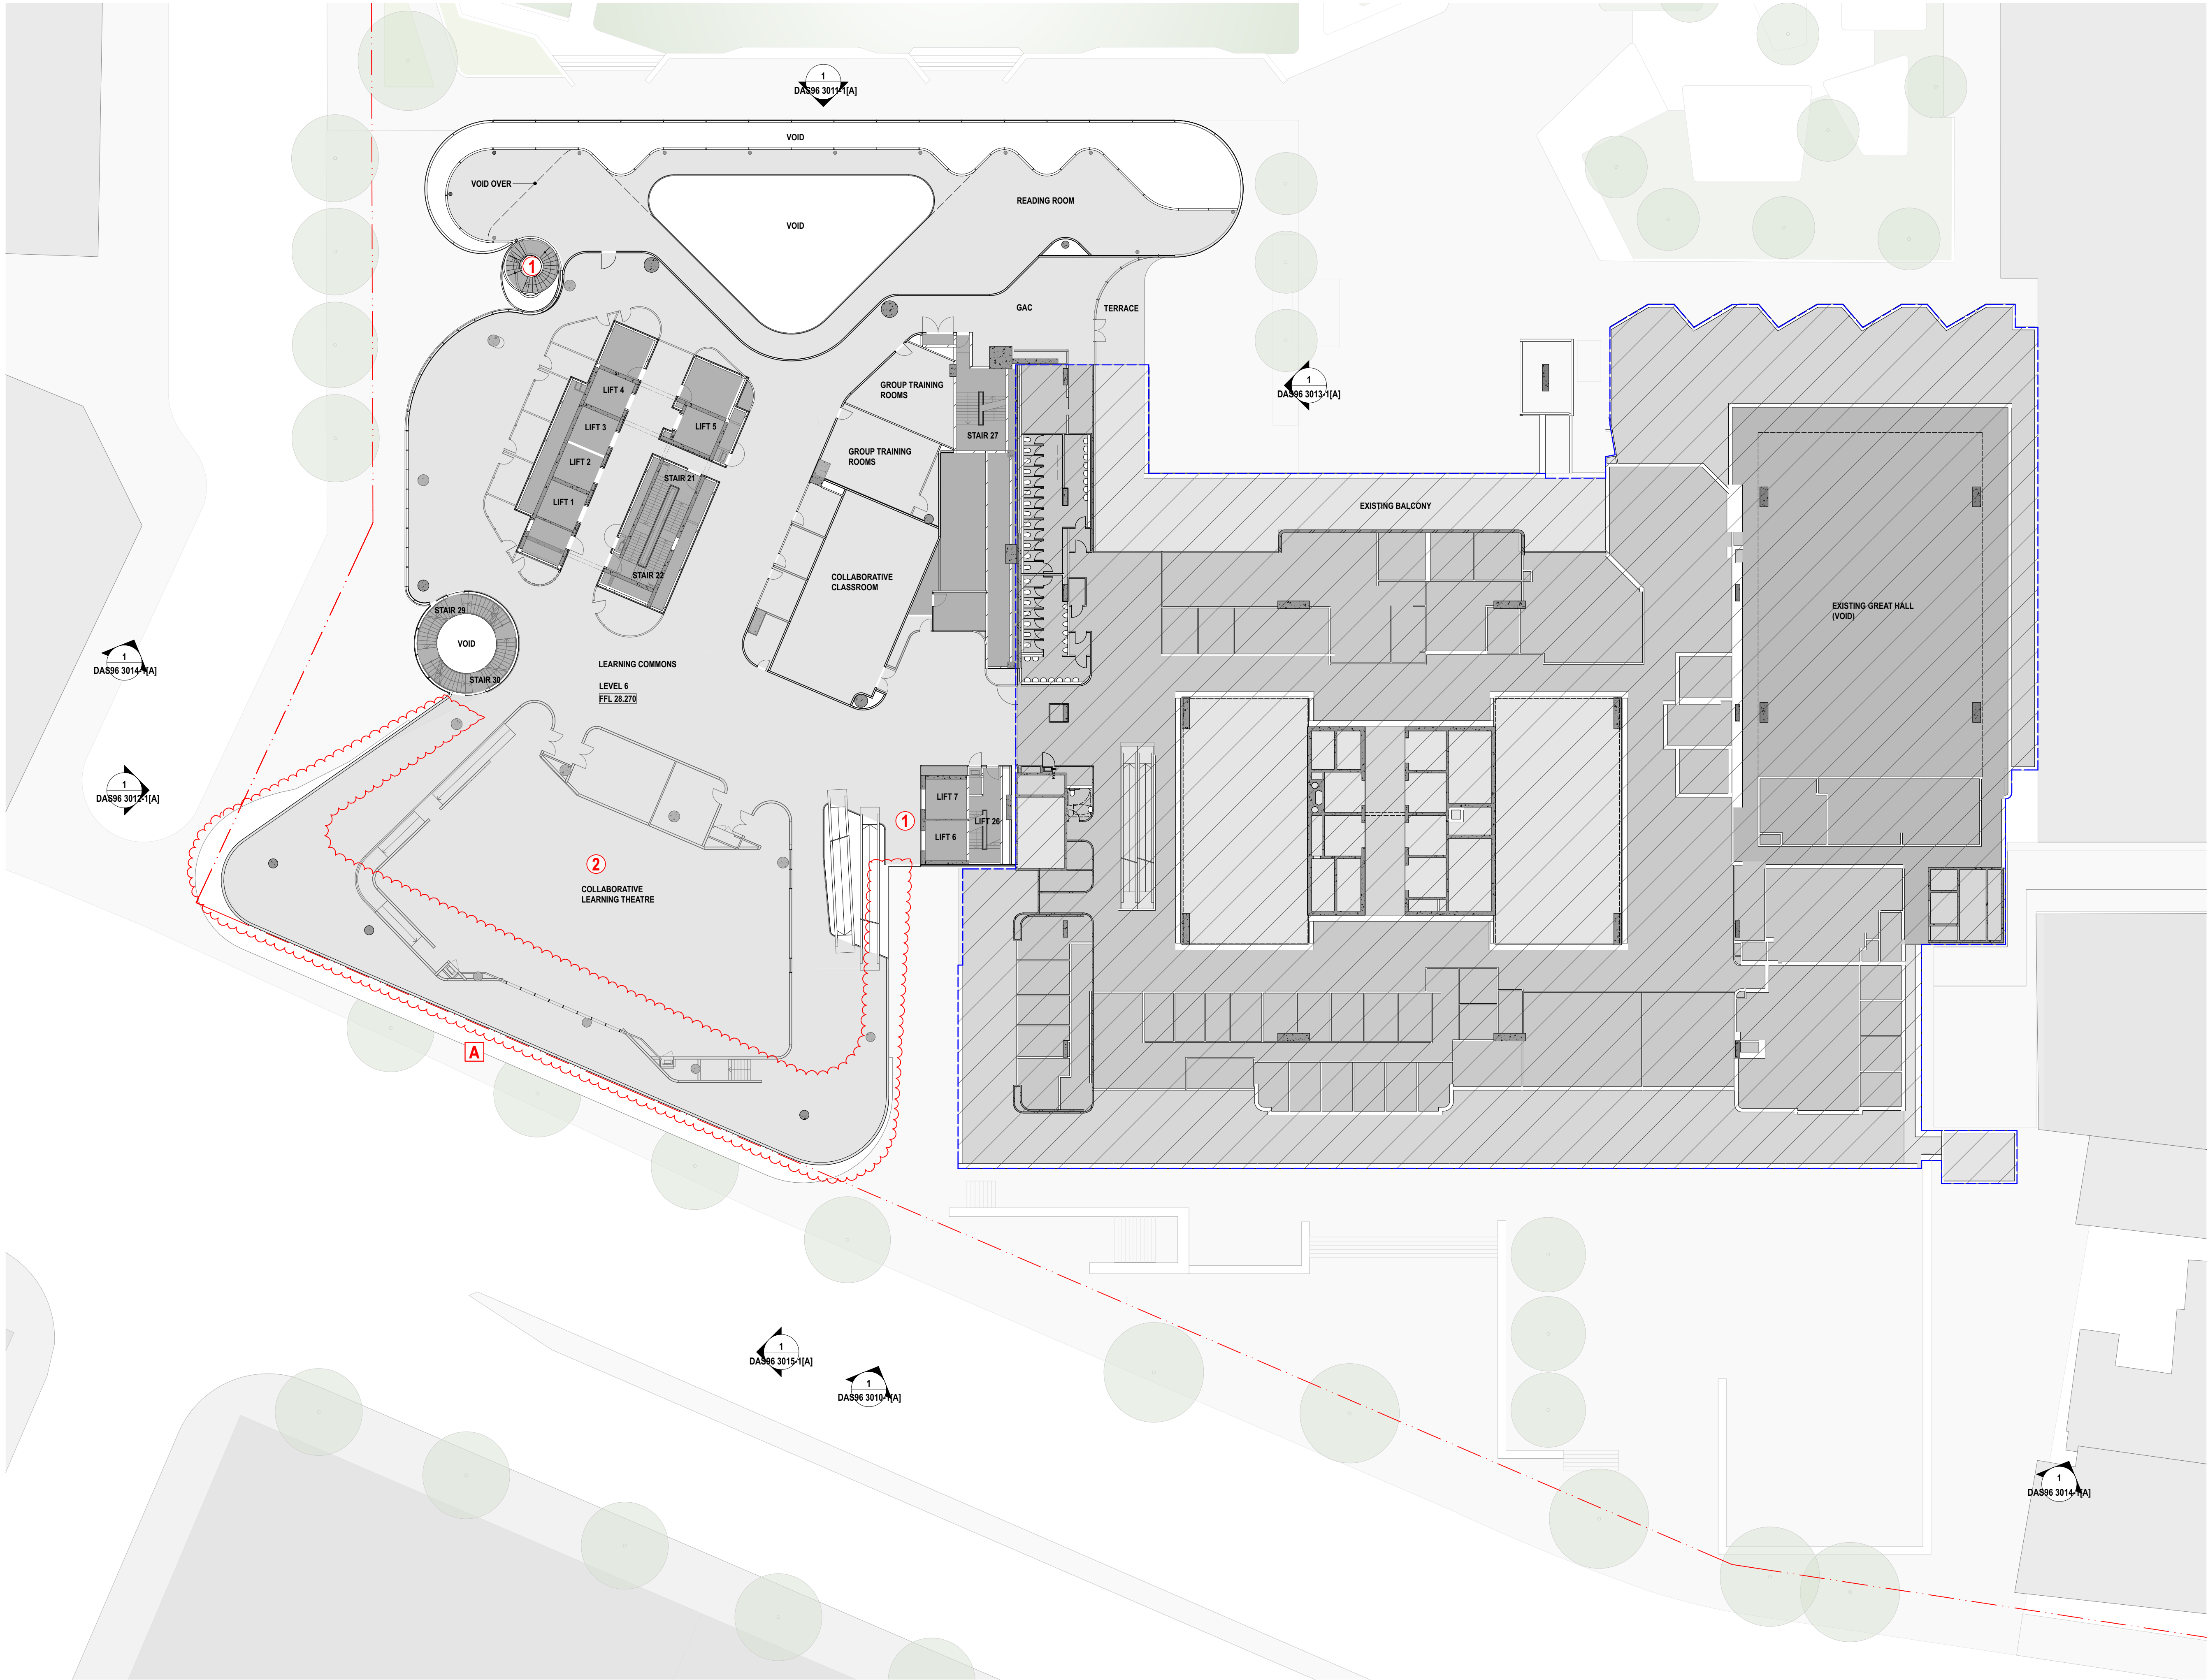


- LEGEND**
- EXTENT OF EXISTING BUILDING
- CHANGES**
- ① RECONFIGURATION OF VERTICAL CIRCULATION
- ② GTS MOVED OFF FACADE TO FURTHER PROVIDE ACTIVATED SPACE ALONG BROADWAY AND JONES STREET
- A** PHASE 1 ADJUSTMENT
- POSITION OF BROADWAY FACADE MOVED TO BOUNDARY
 - PROVISION OF ACTIVATED SPACE ALONG BROADWAY FACADE

REV.	DESCRIPTION	DATE
A	ISSUED FOR DEVELOPMENT APPLICATION S96	01/2017

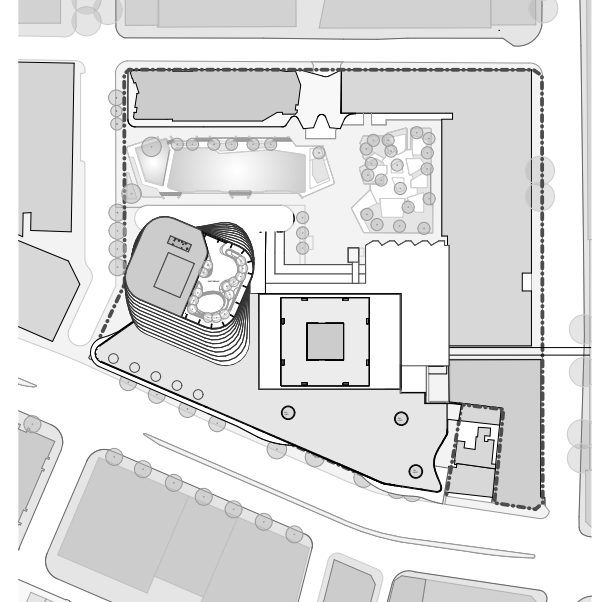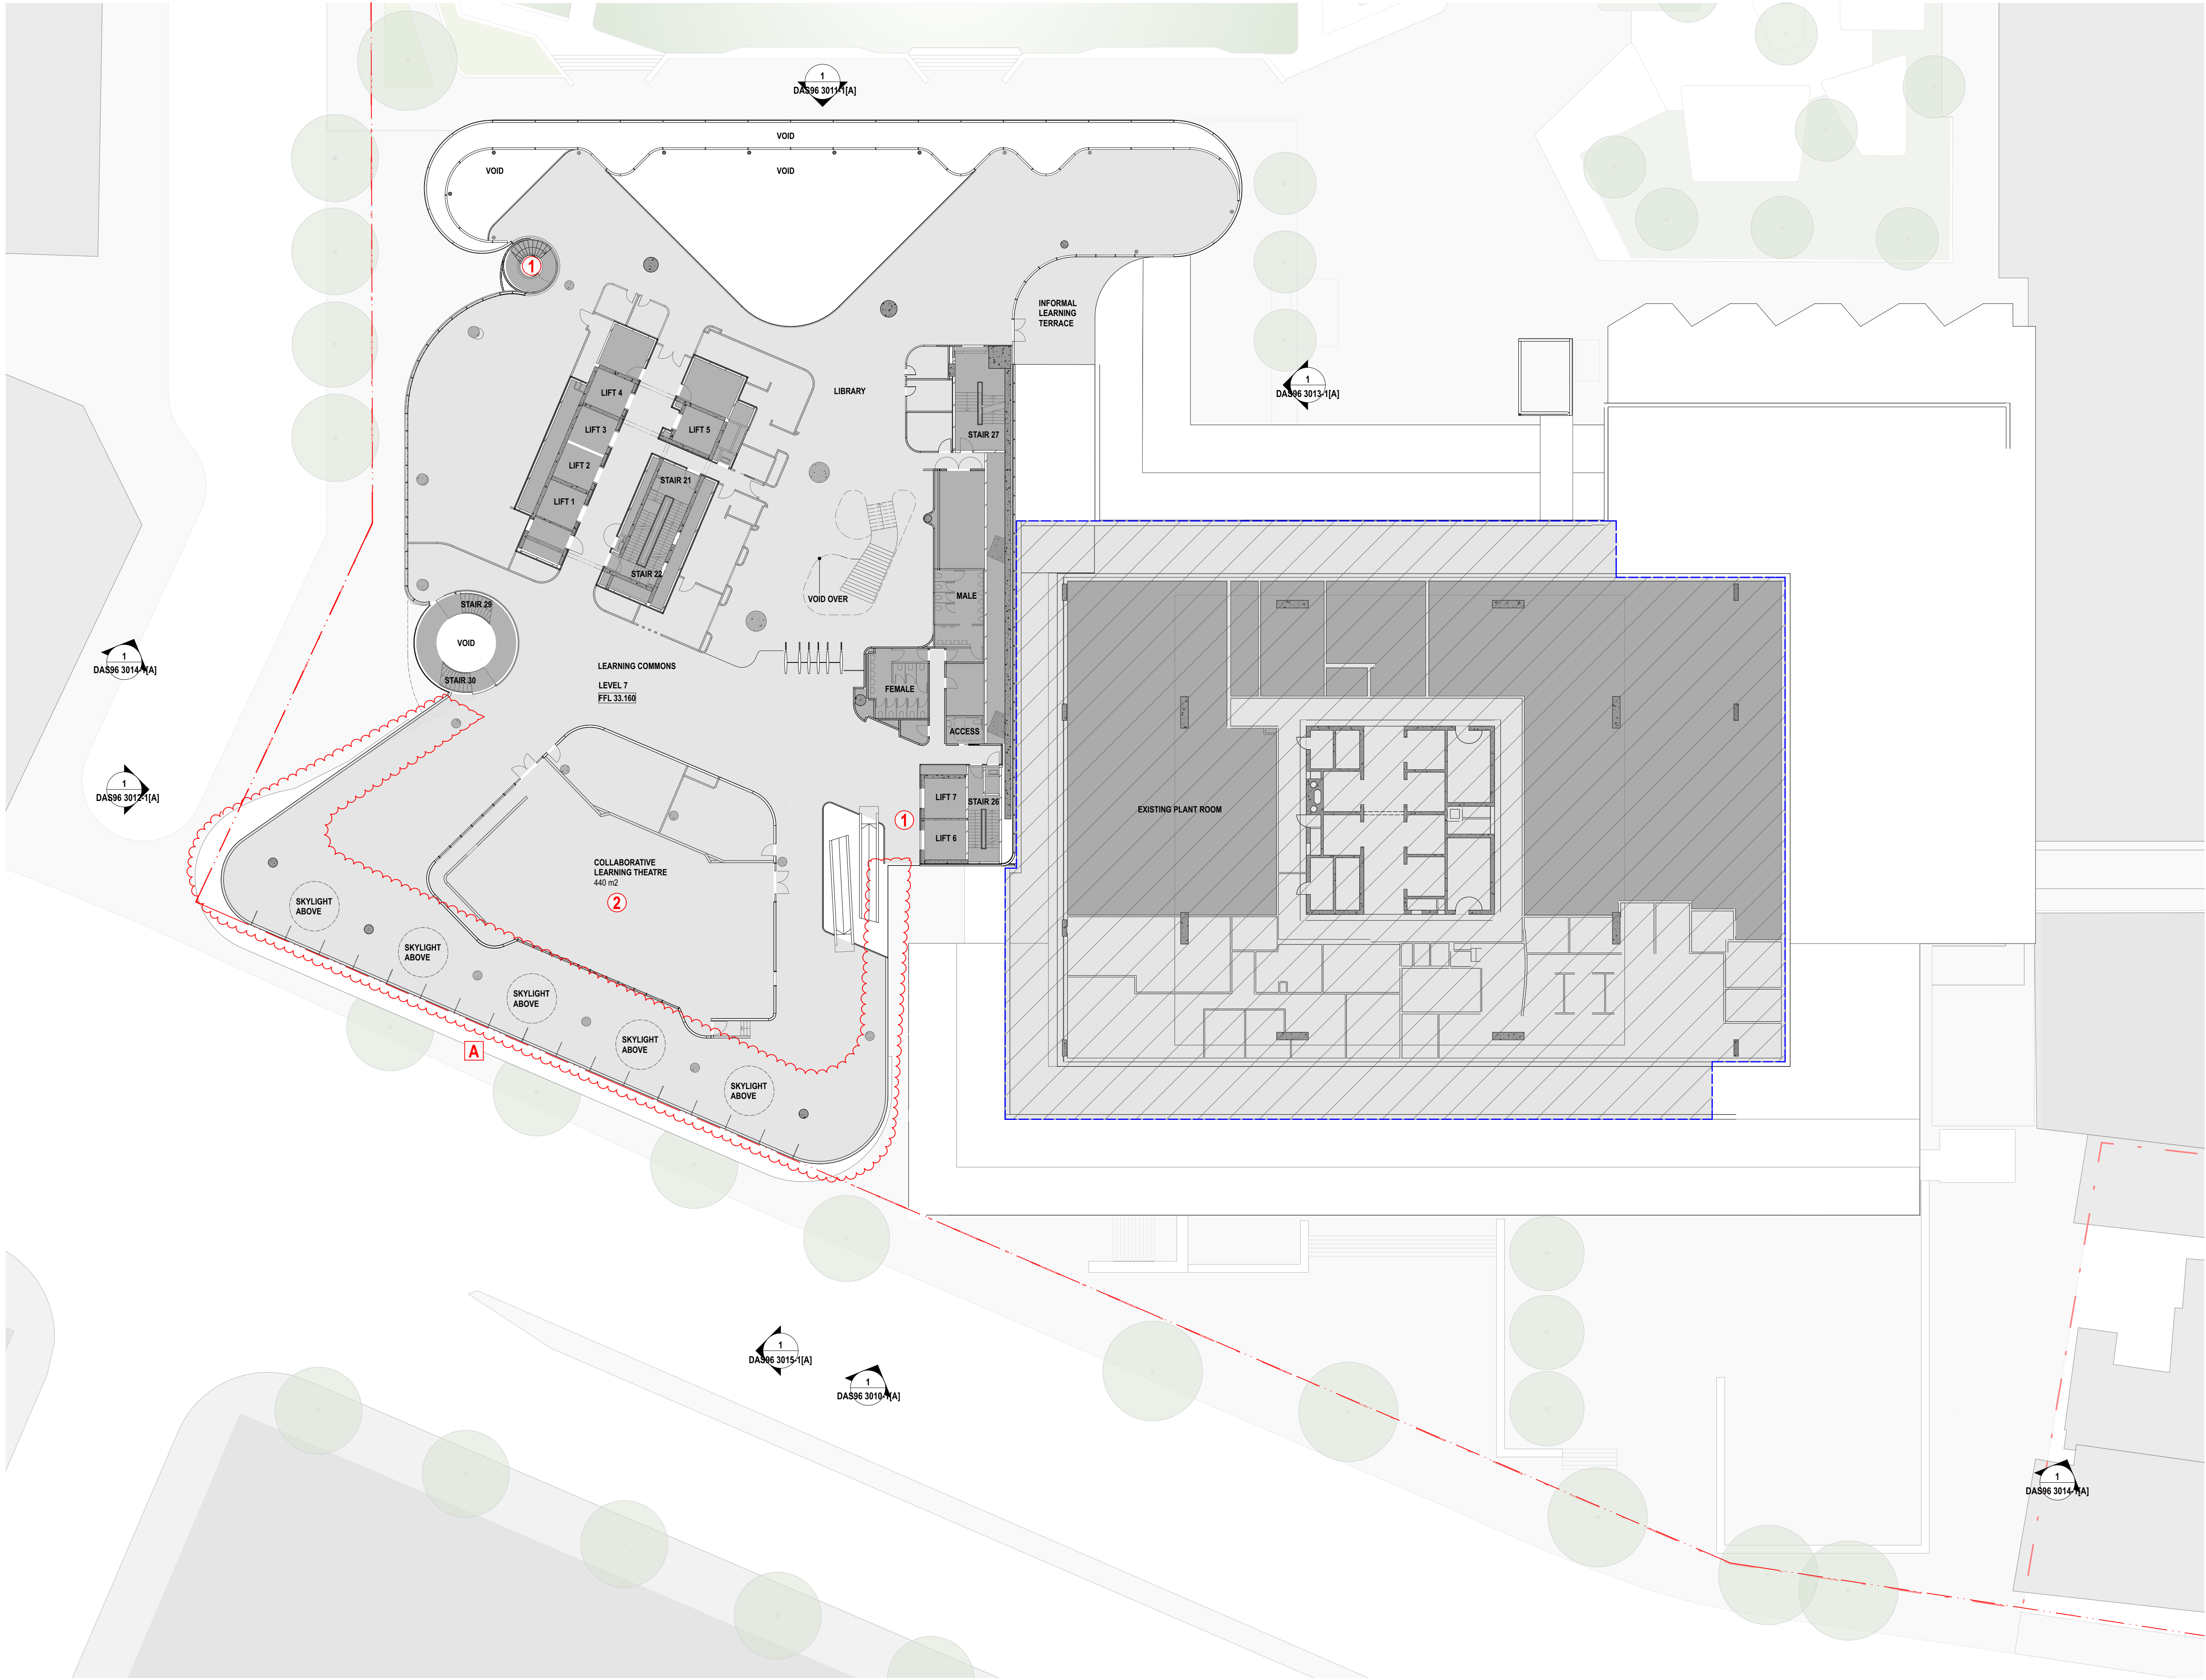


- LEGEND**
- EXTENT OF EXISTING BUILDING
- CHANGES**
- 1 RECONFIGURATION OF VERTICAL CIRCULATION
 - 2 RELOCATION OF COLLABORATIVE LEARNING THEATRE
 - A PHASE 1 ADJUSTMENT
 - POSITION OF BROADWAY FACADE
 - INCREASED NUMBER OF SKYLIGHTS

A	ISSUED FOR DEVELOPMENT APPLICATION S96	01/2017
REV.	DESCRIPTION	DATE


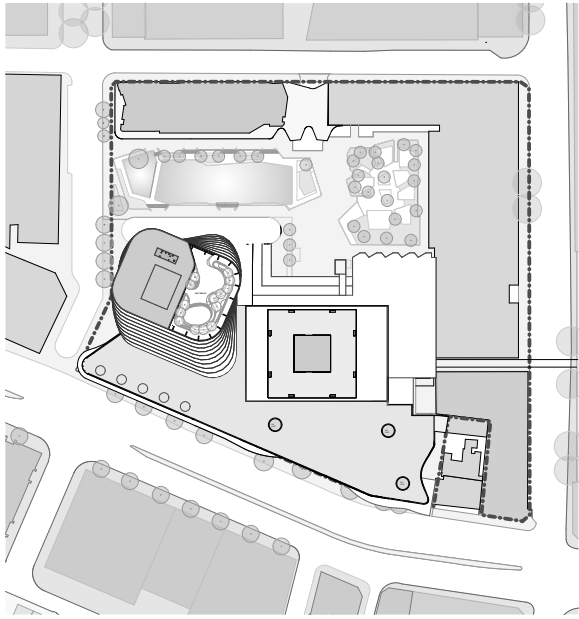


CHANGES



- ① RECONFIGURATION OF VERTICAL CIRCULATION

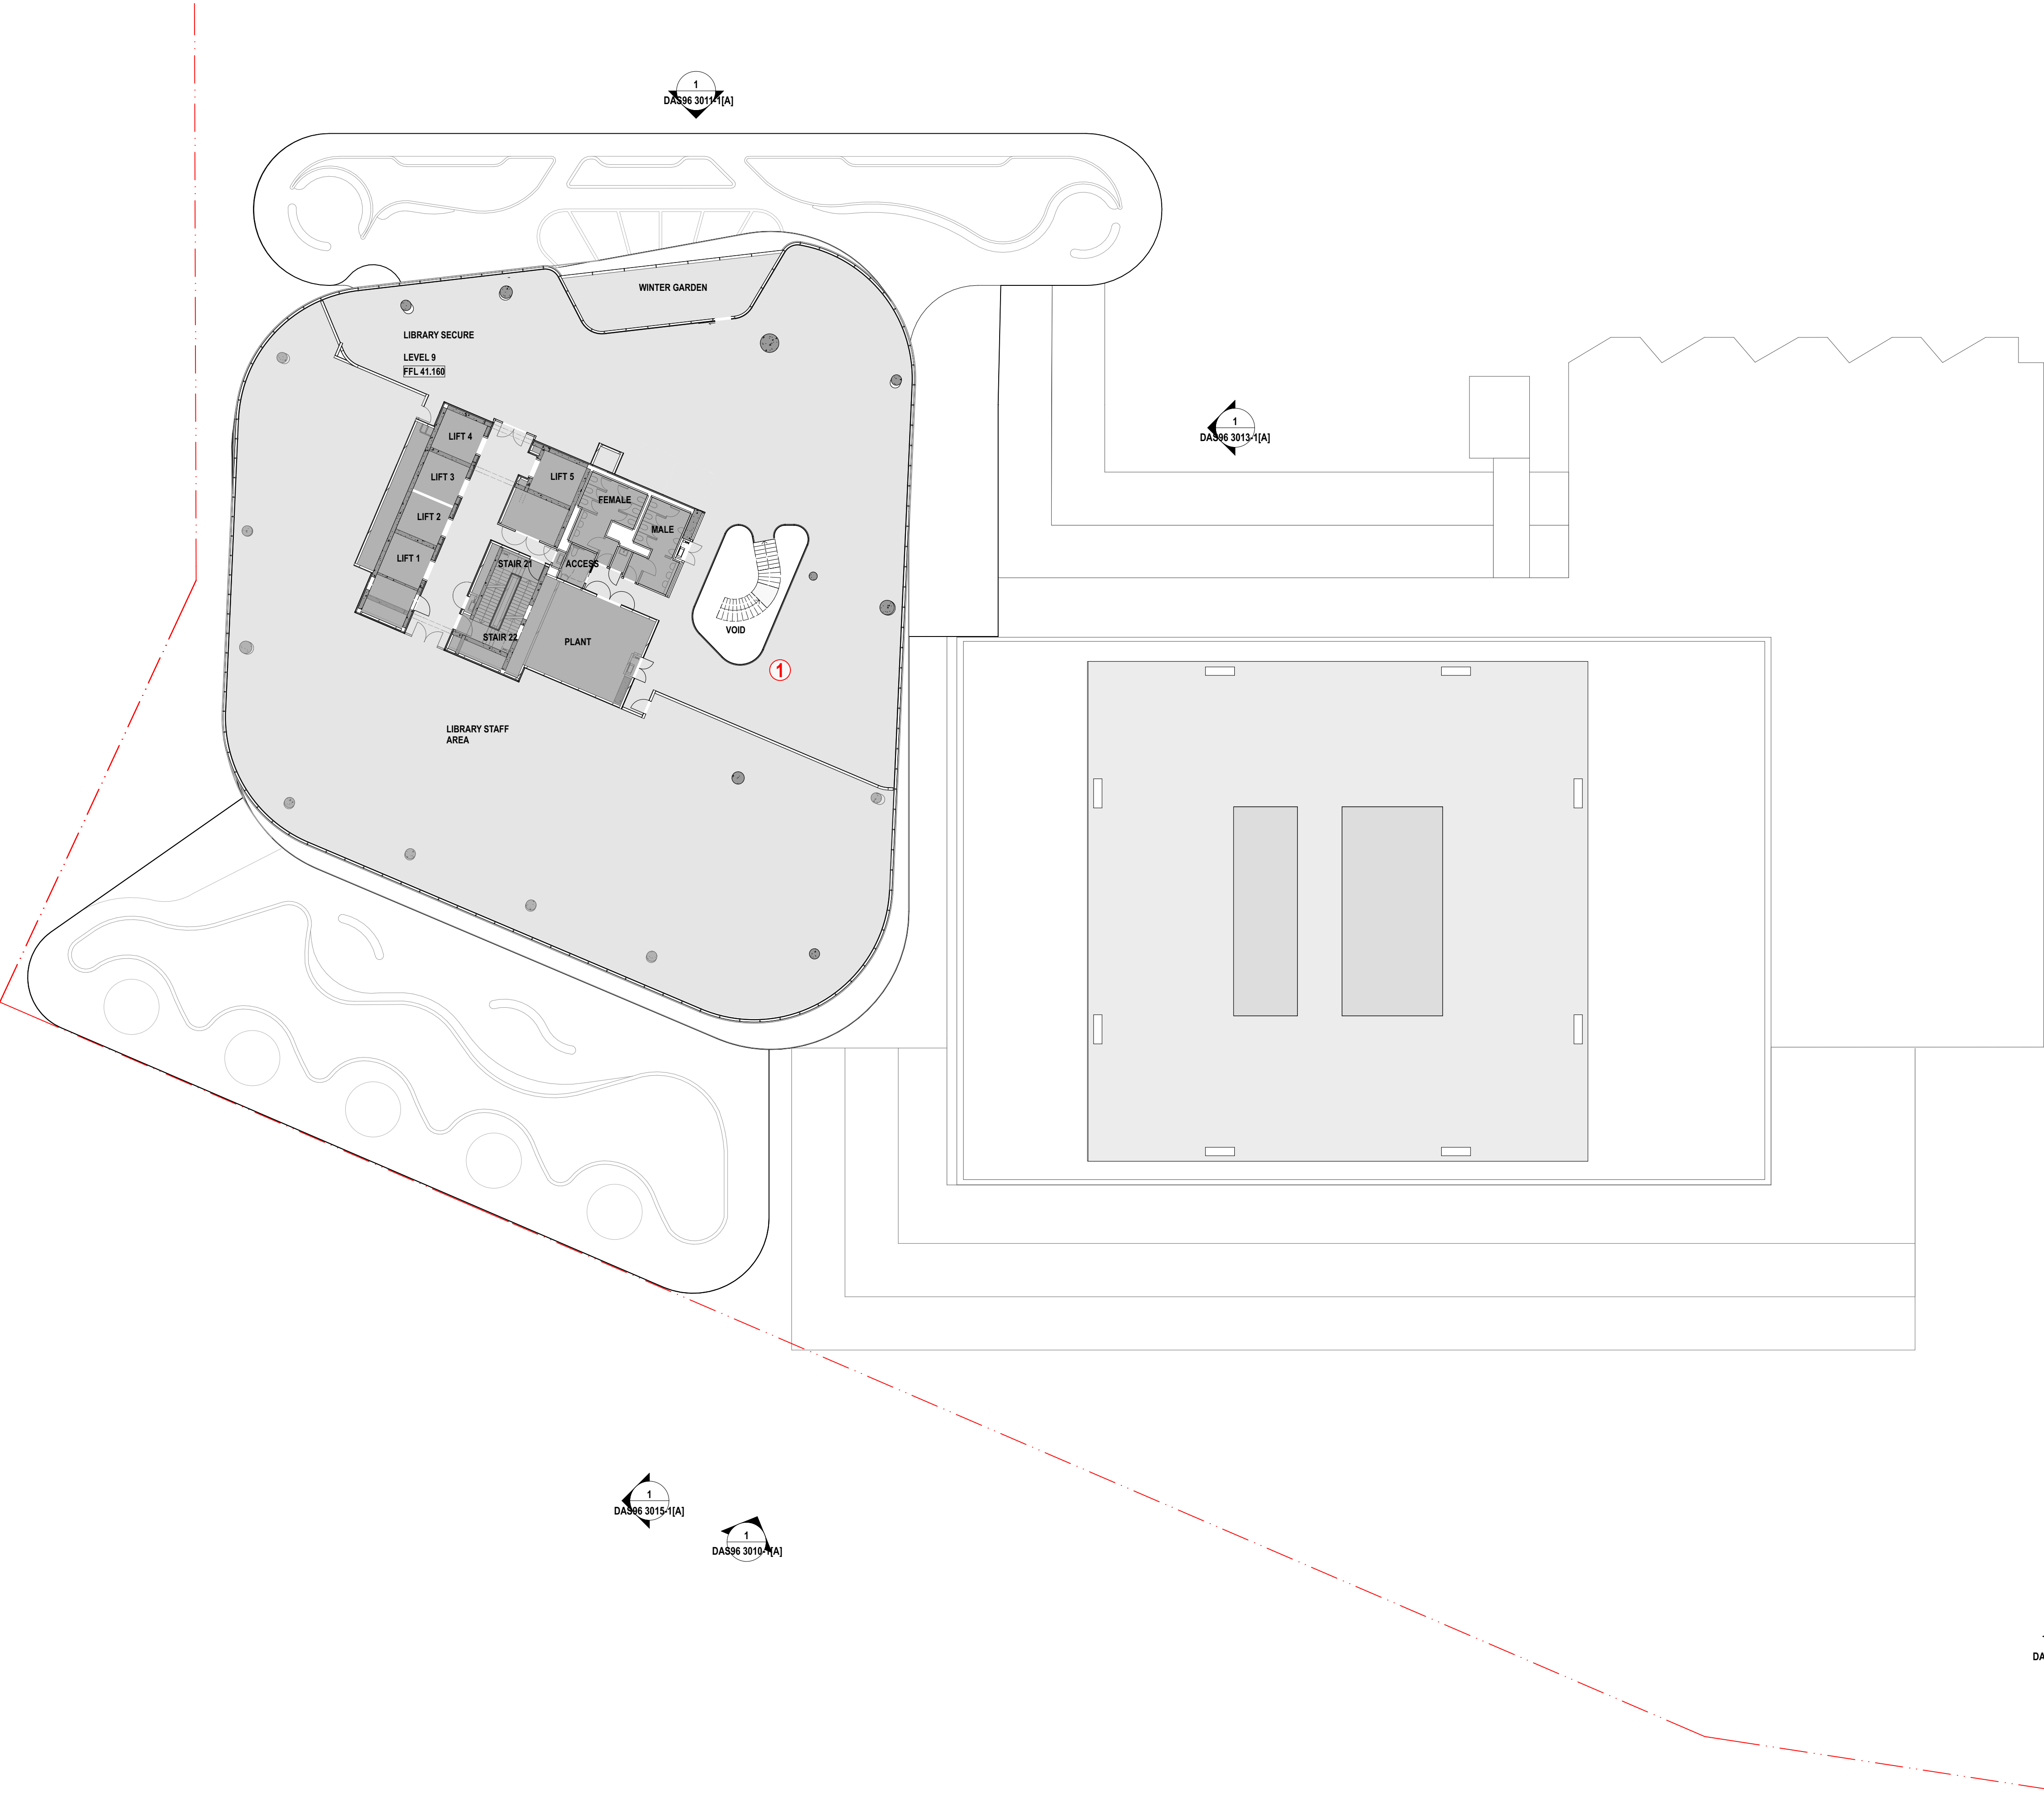



A	ISSUED FOR DEVELOPMENT APPLICATION S96	01/2017
REV.	DESCRIPTION	DATE

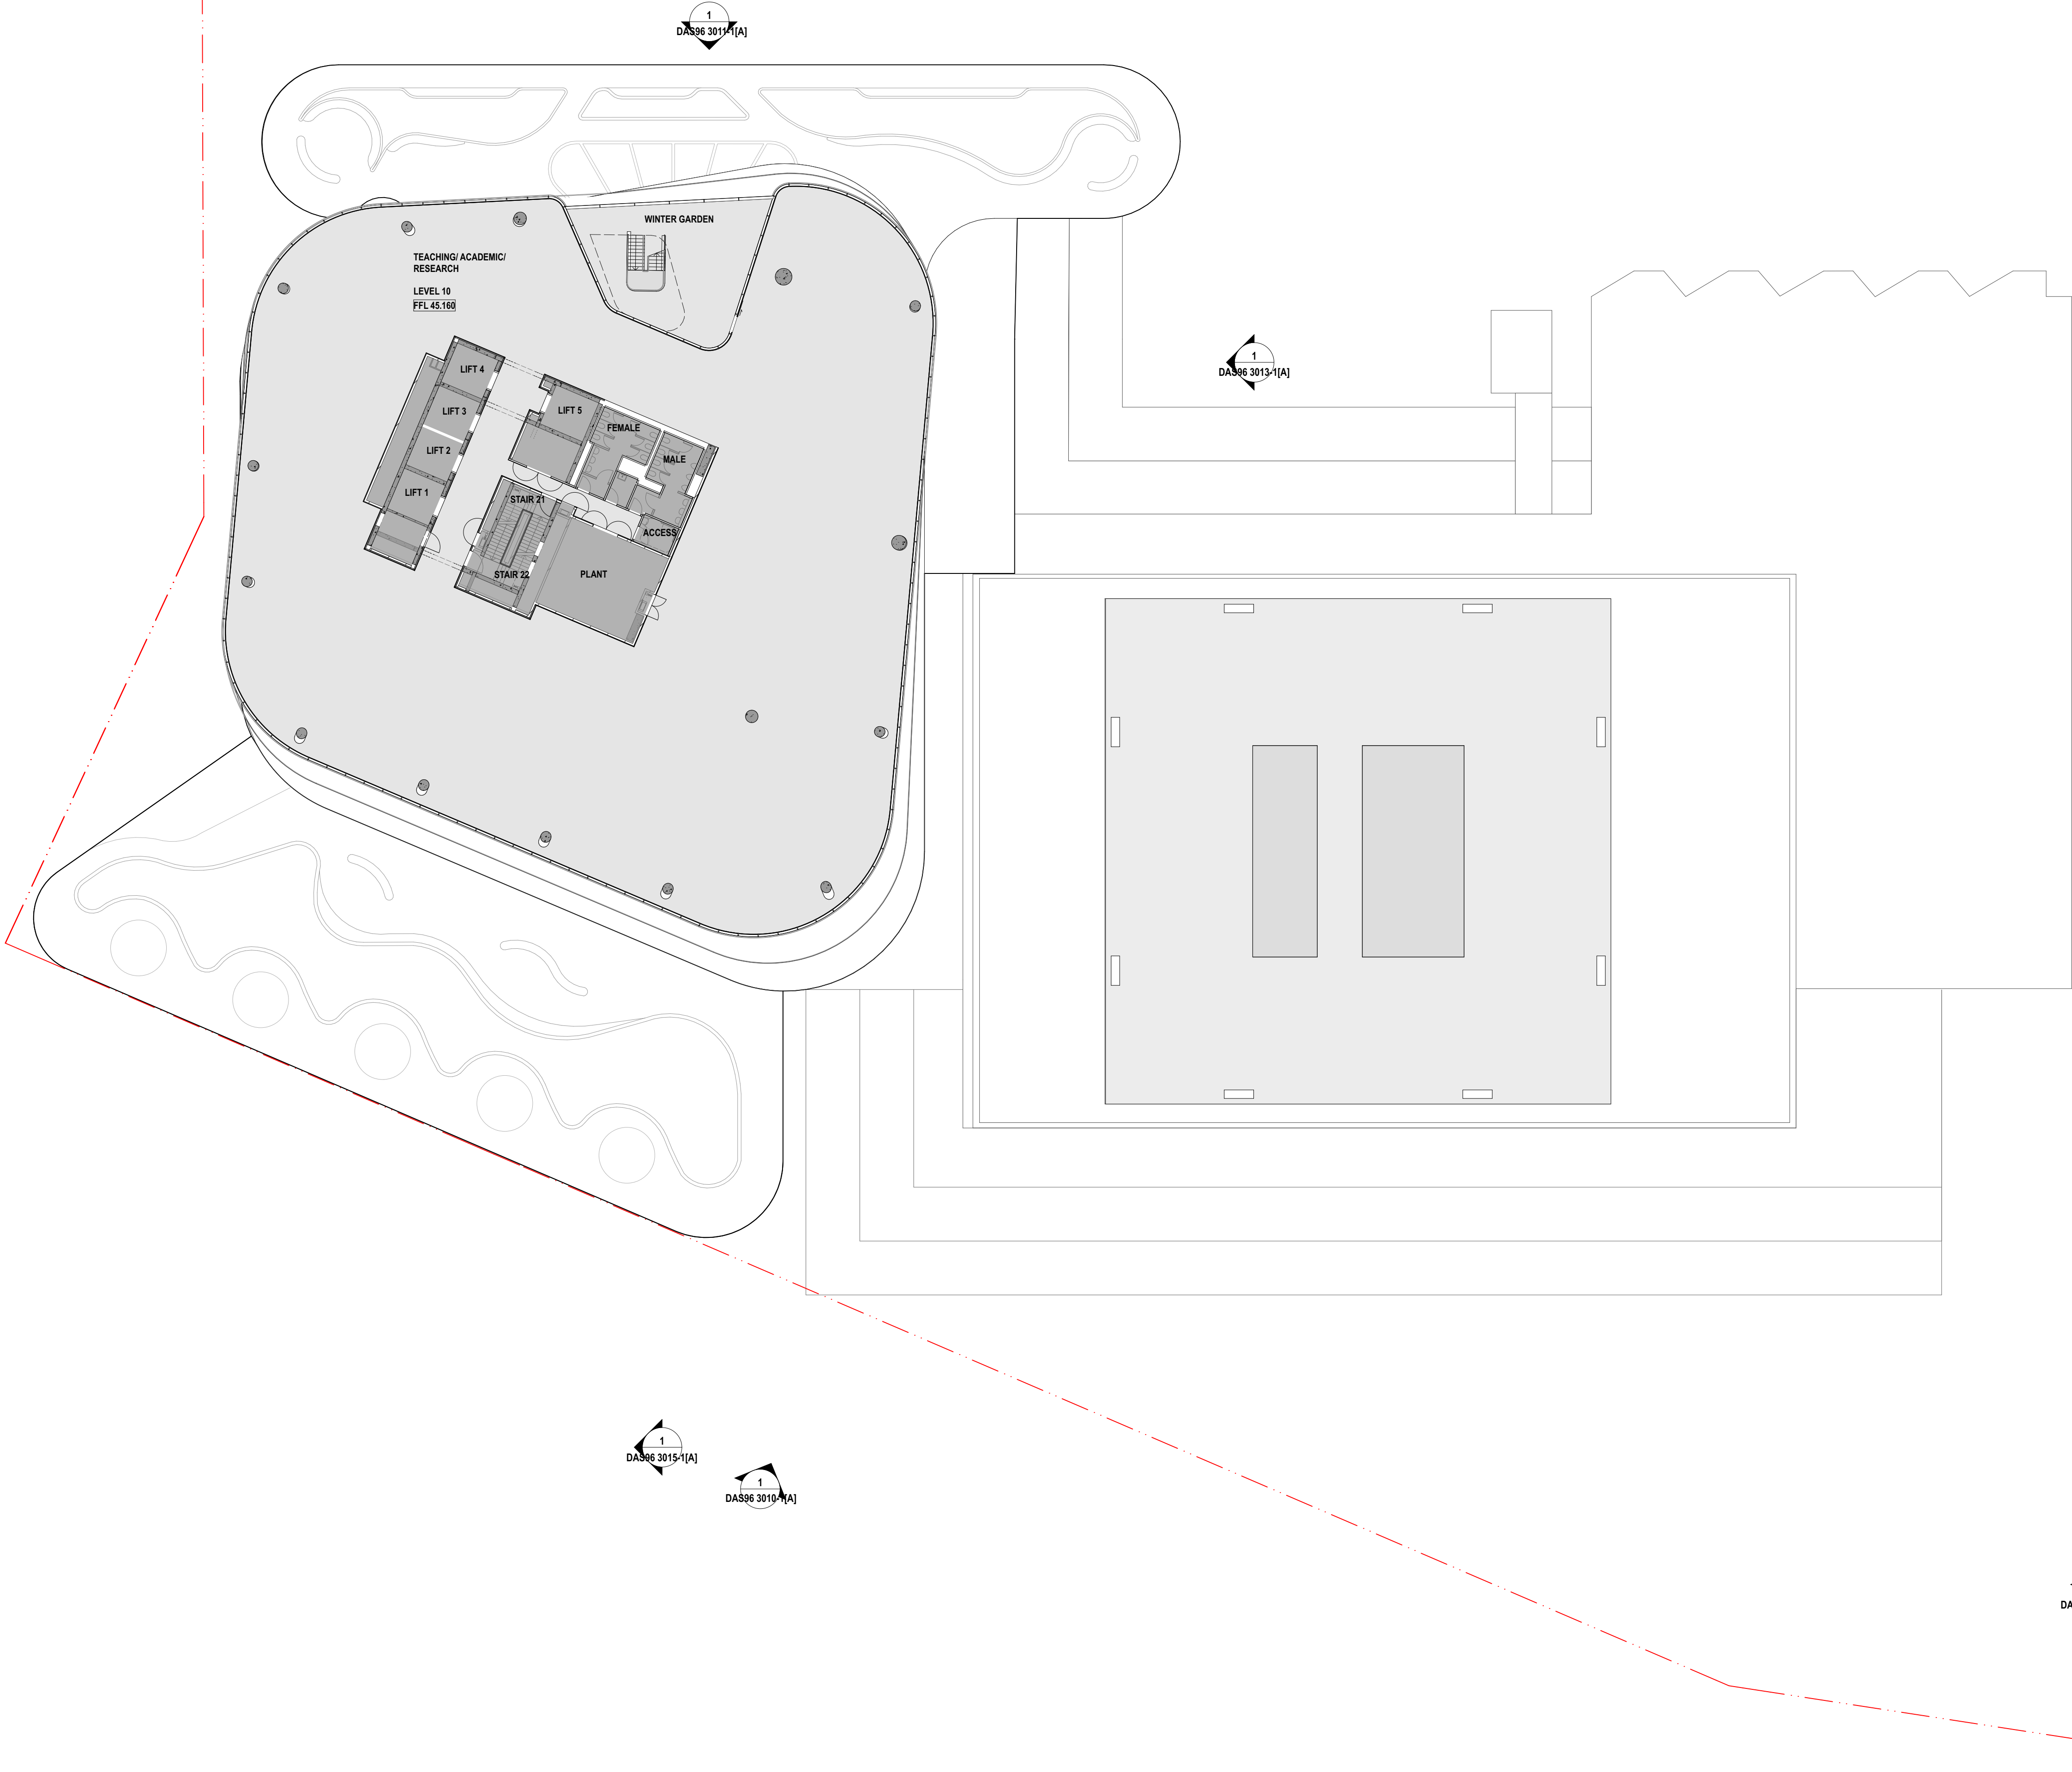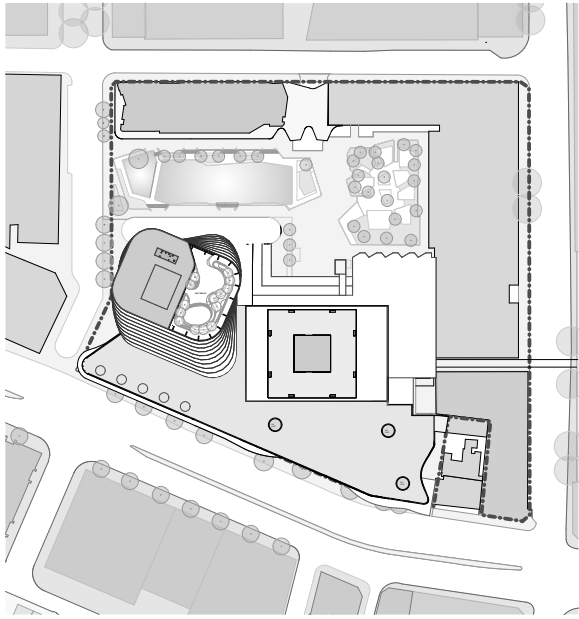



A	ISSUED FOR DEVELOPMENT APPLICATION S96	01/2017
REV.	DESCRIPTION	DATE

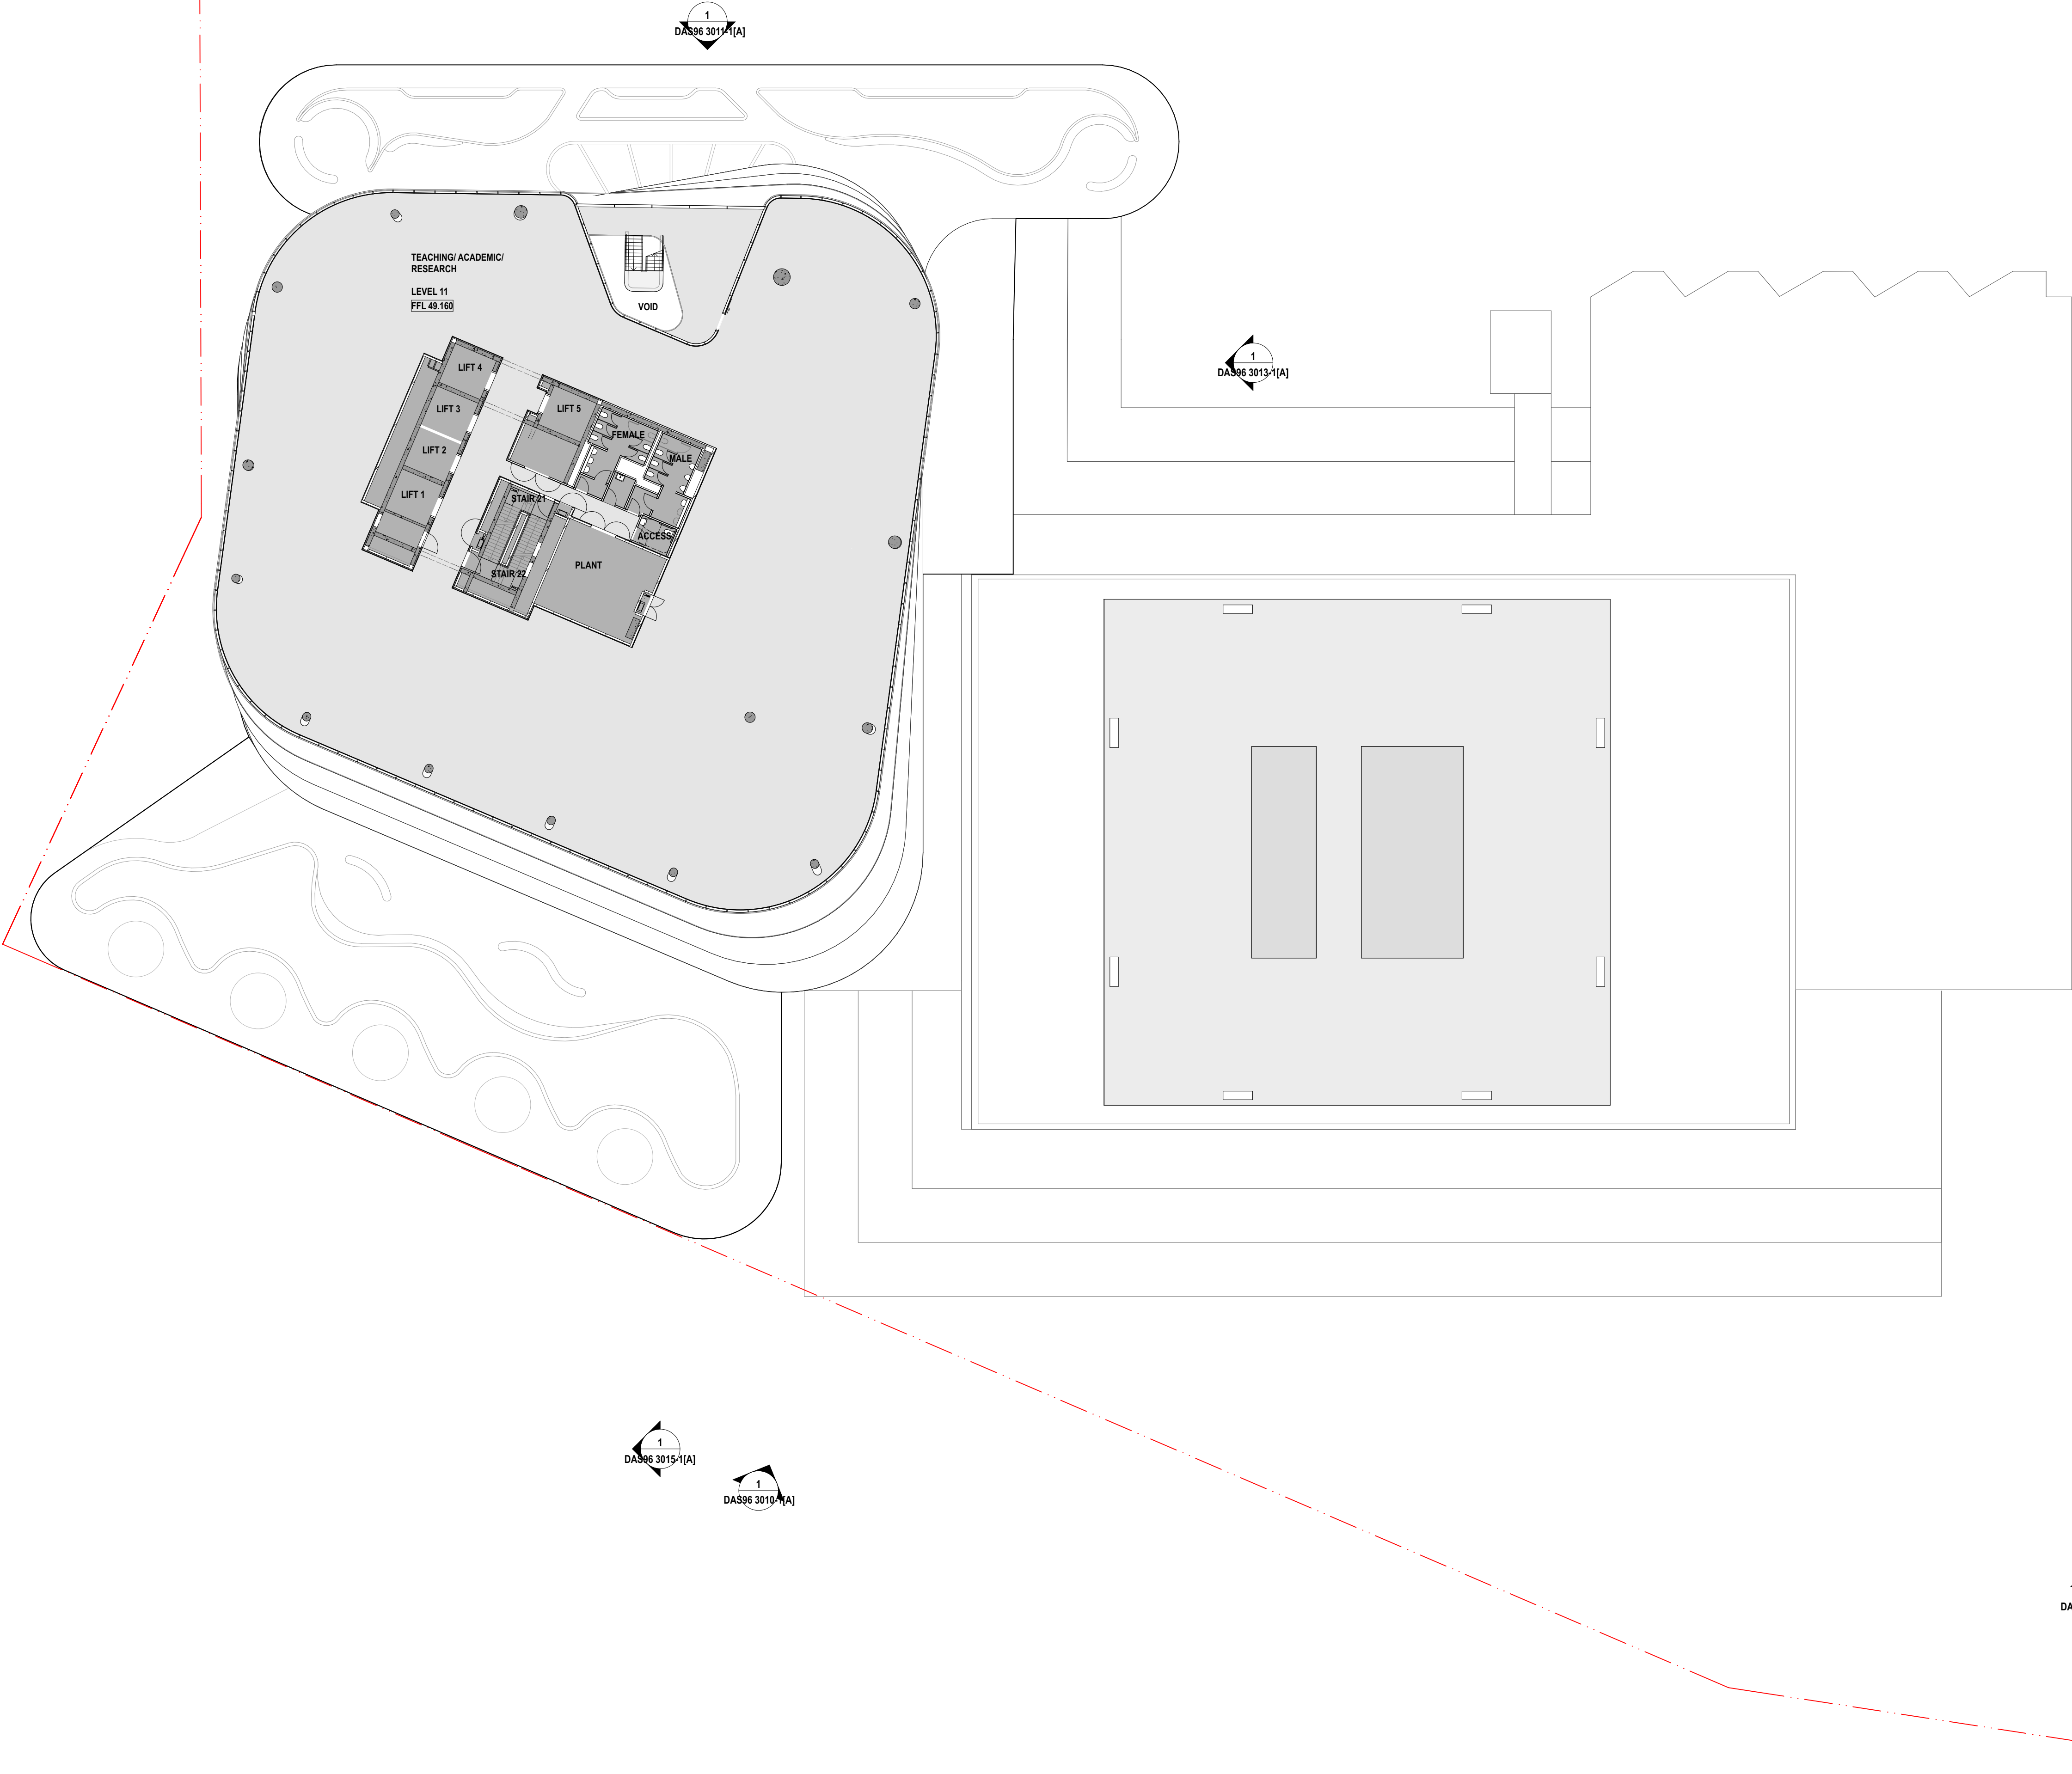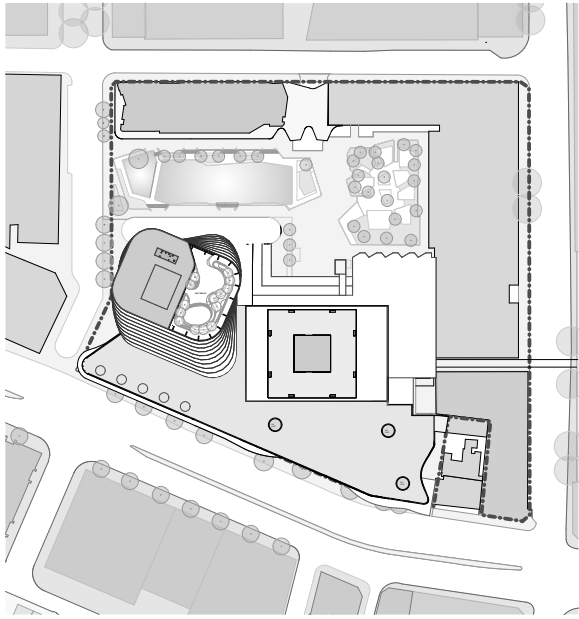



A	ISSUED FOR DEVELOPMENT APPLICATION S96	01/2017
REV.	DESCRIPTION	DATE

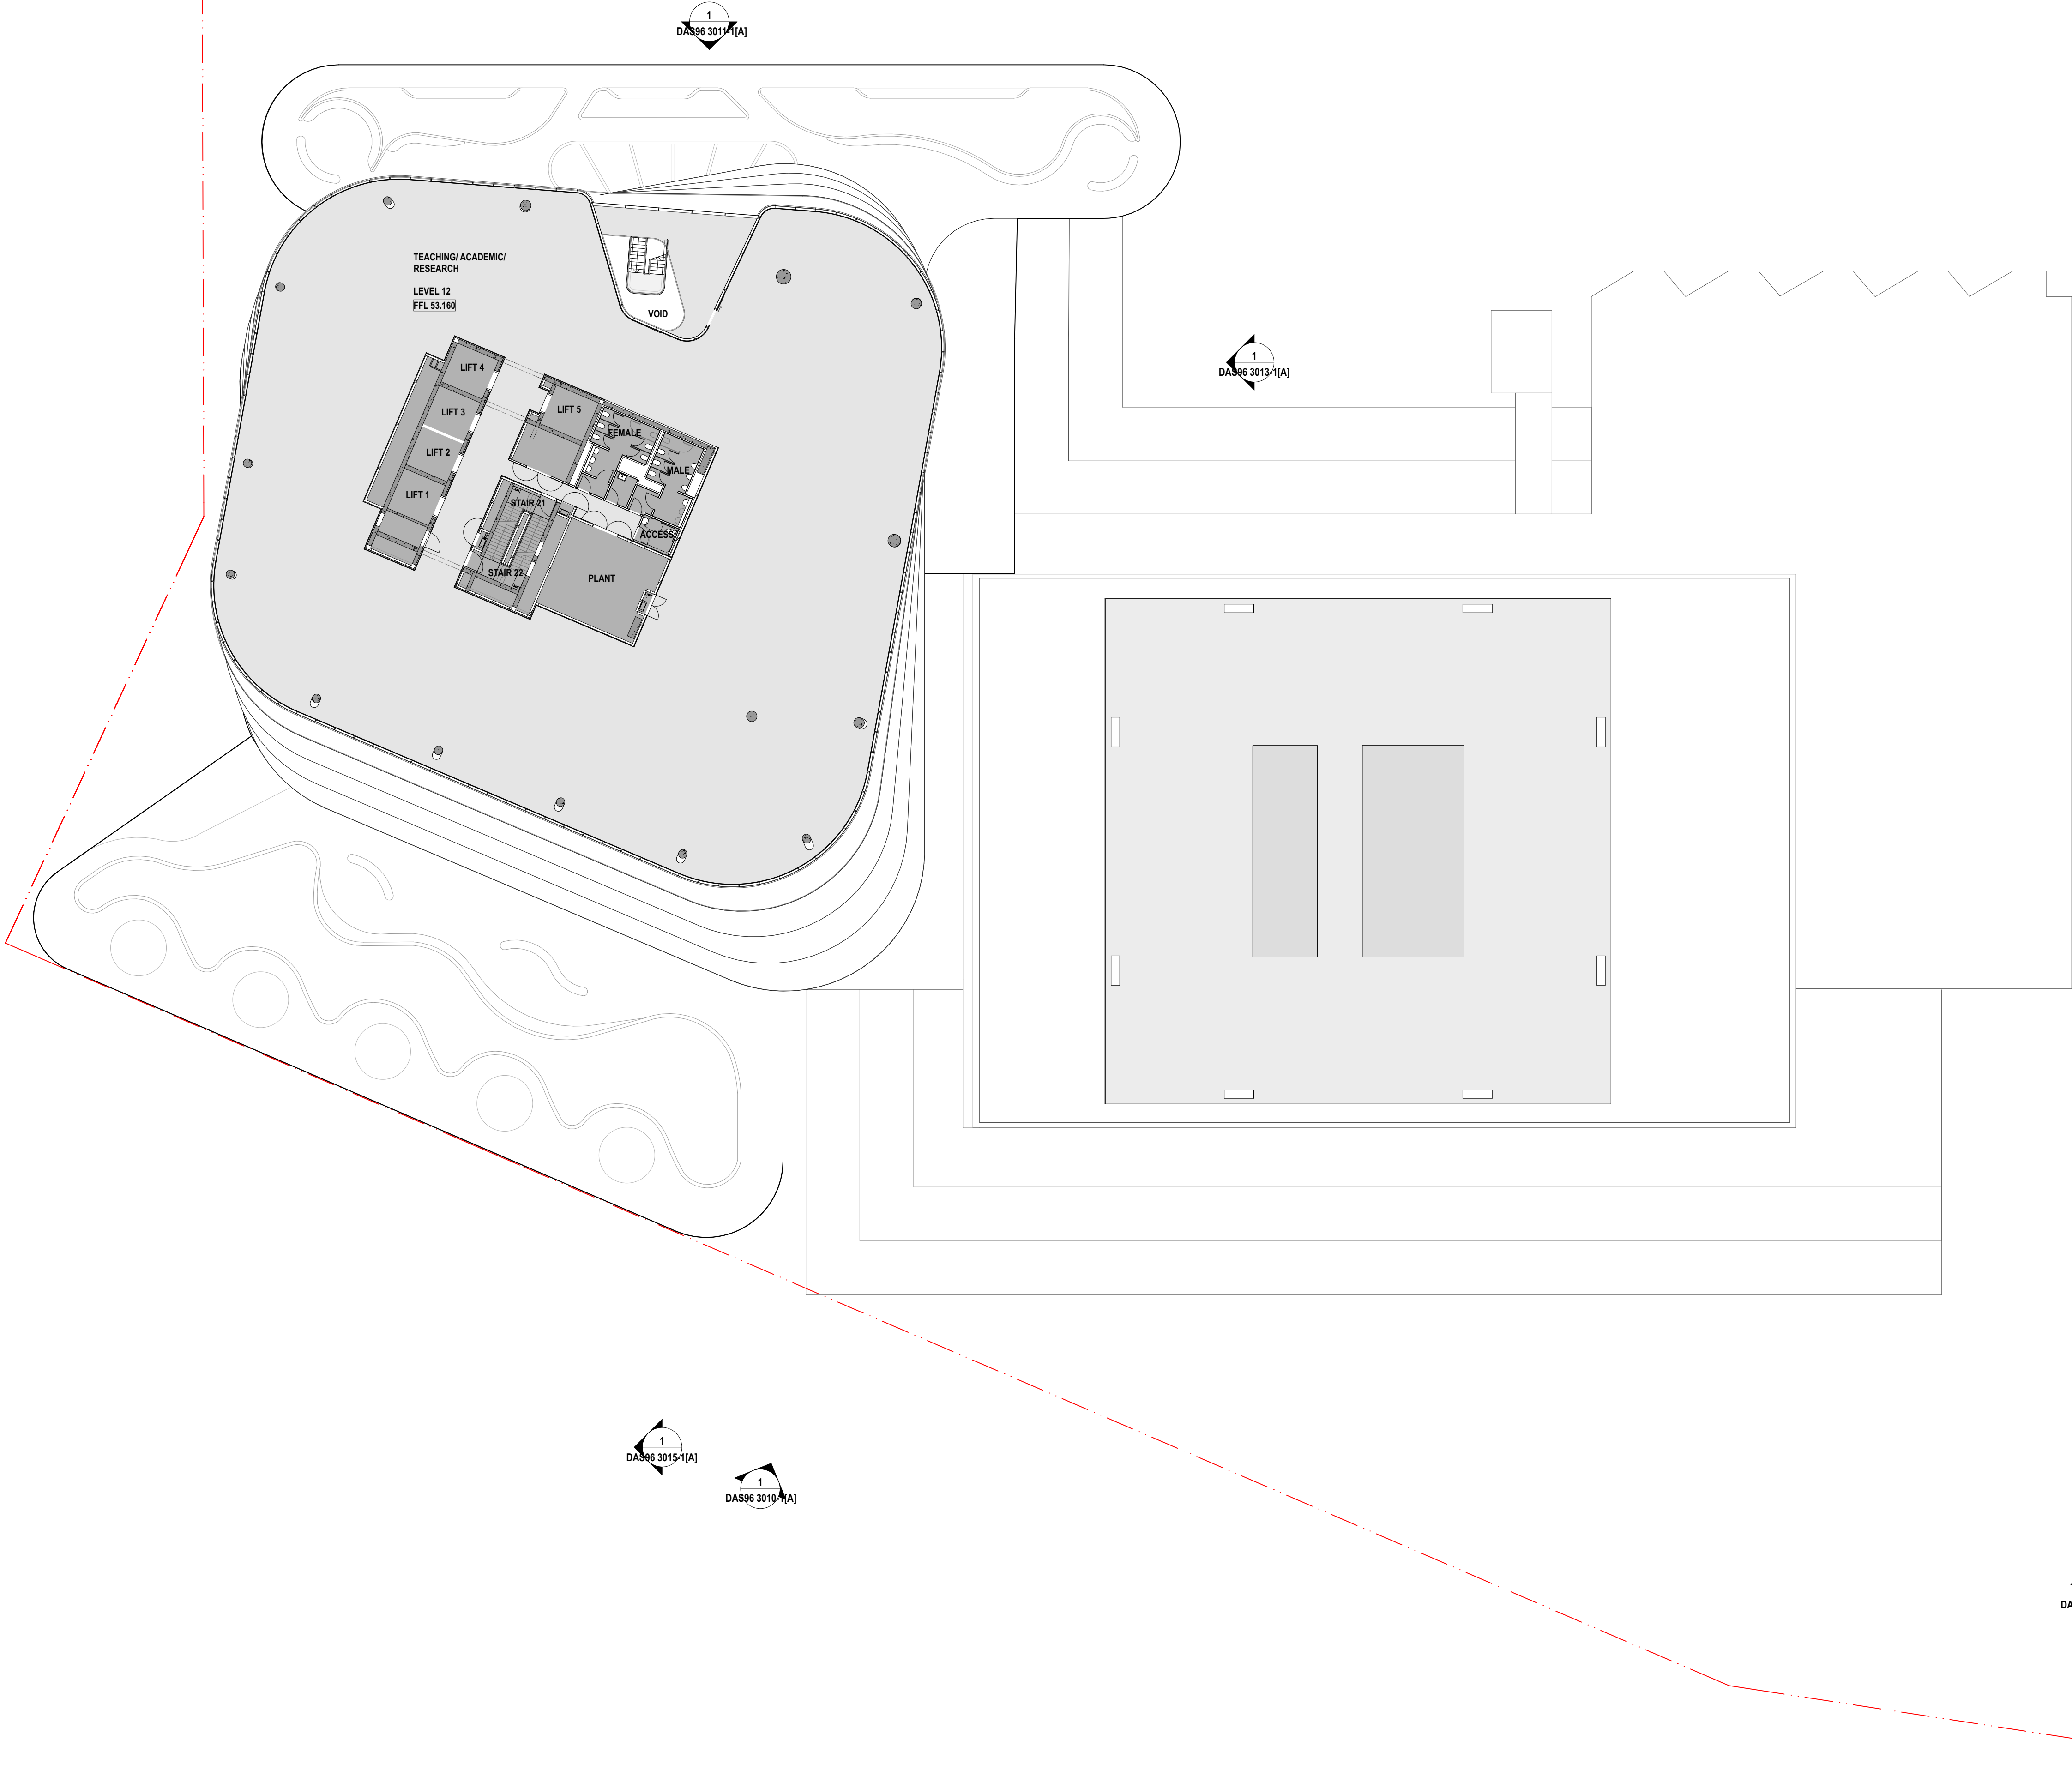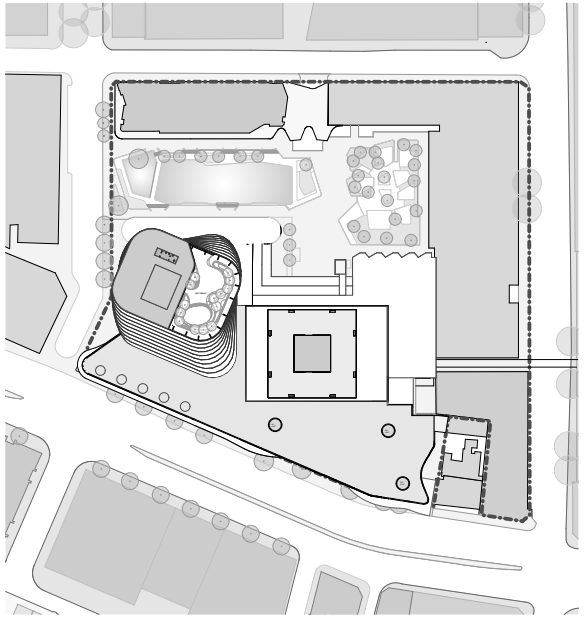



A	ISSUED FOR DEVELOPMENT APPLICATION S96	01/2017
REV.	DESCRIPTION	DATE

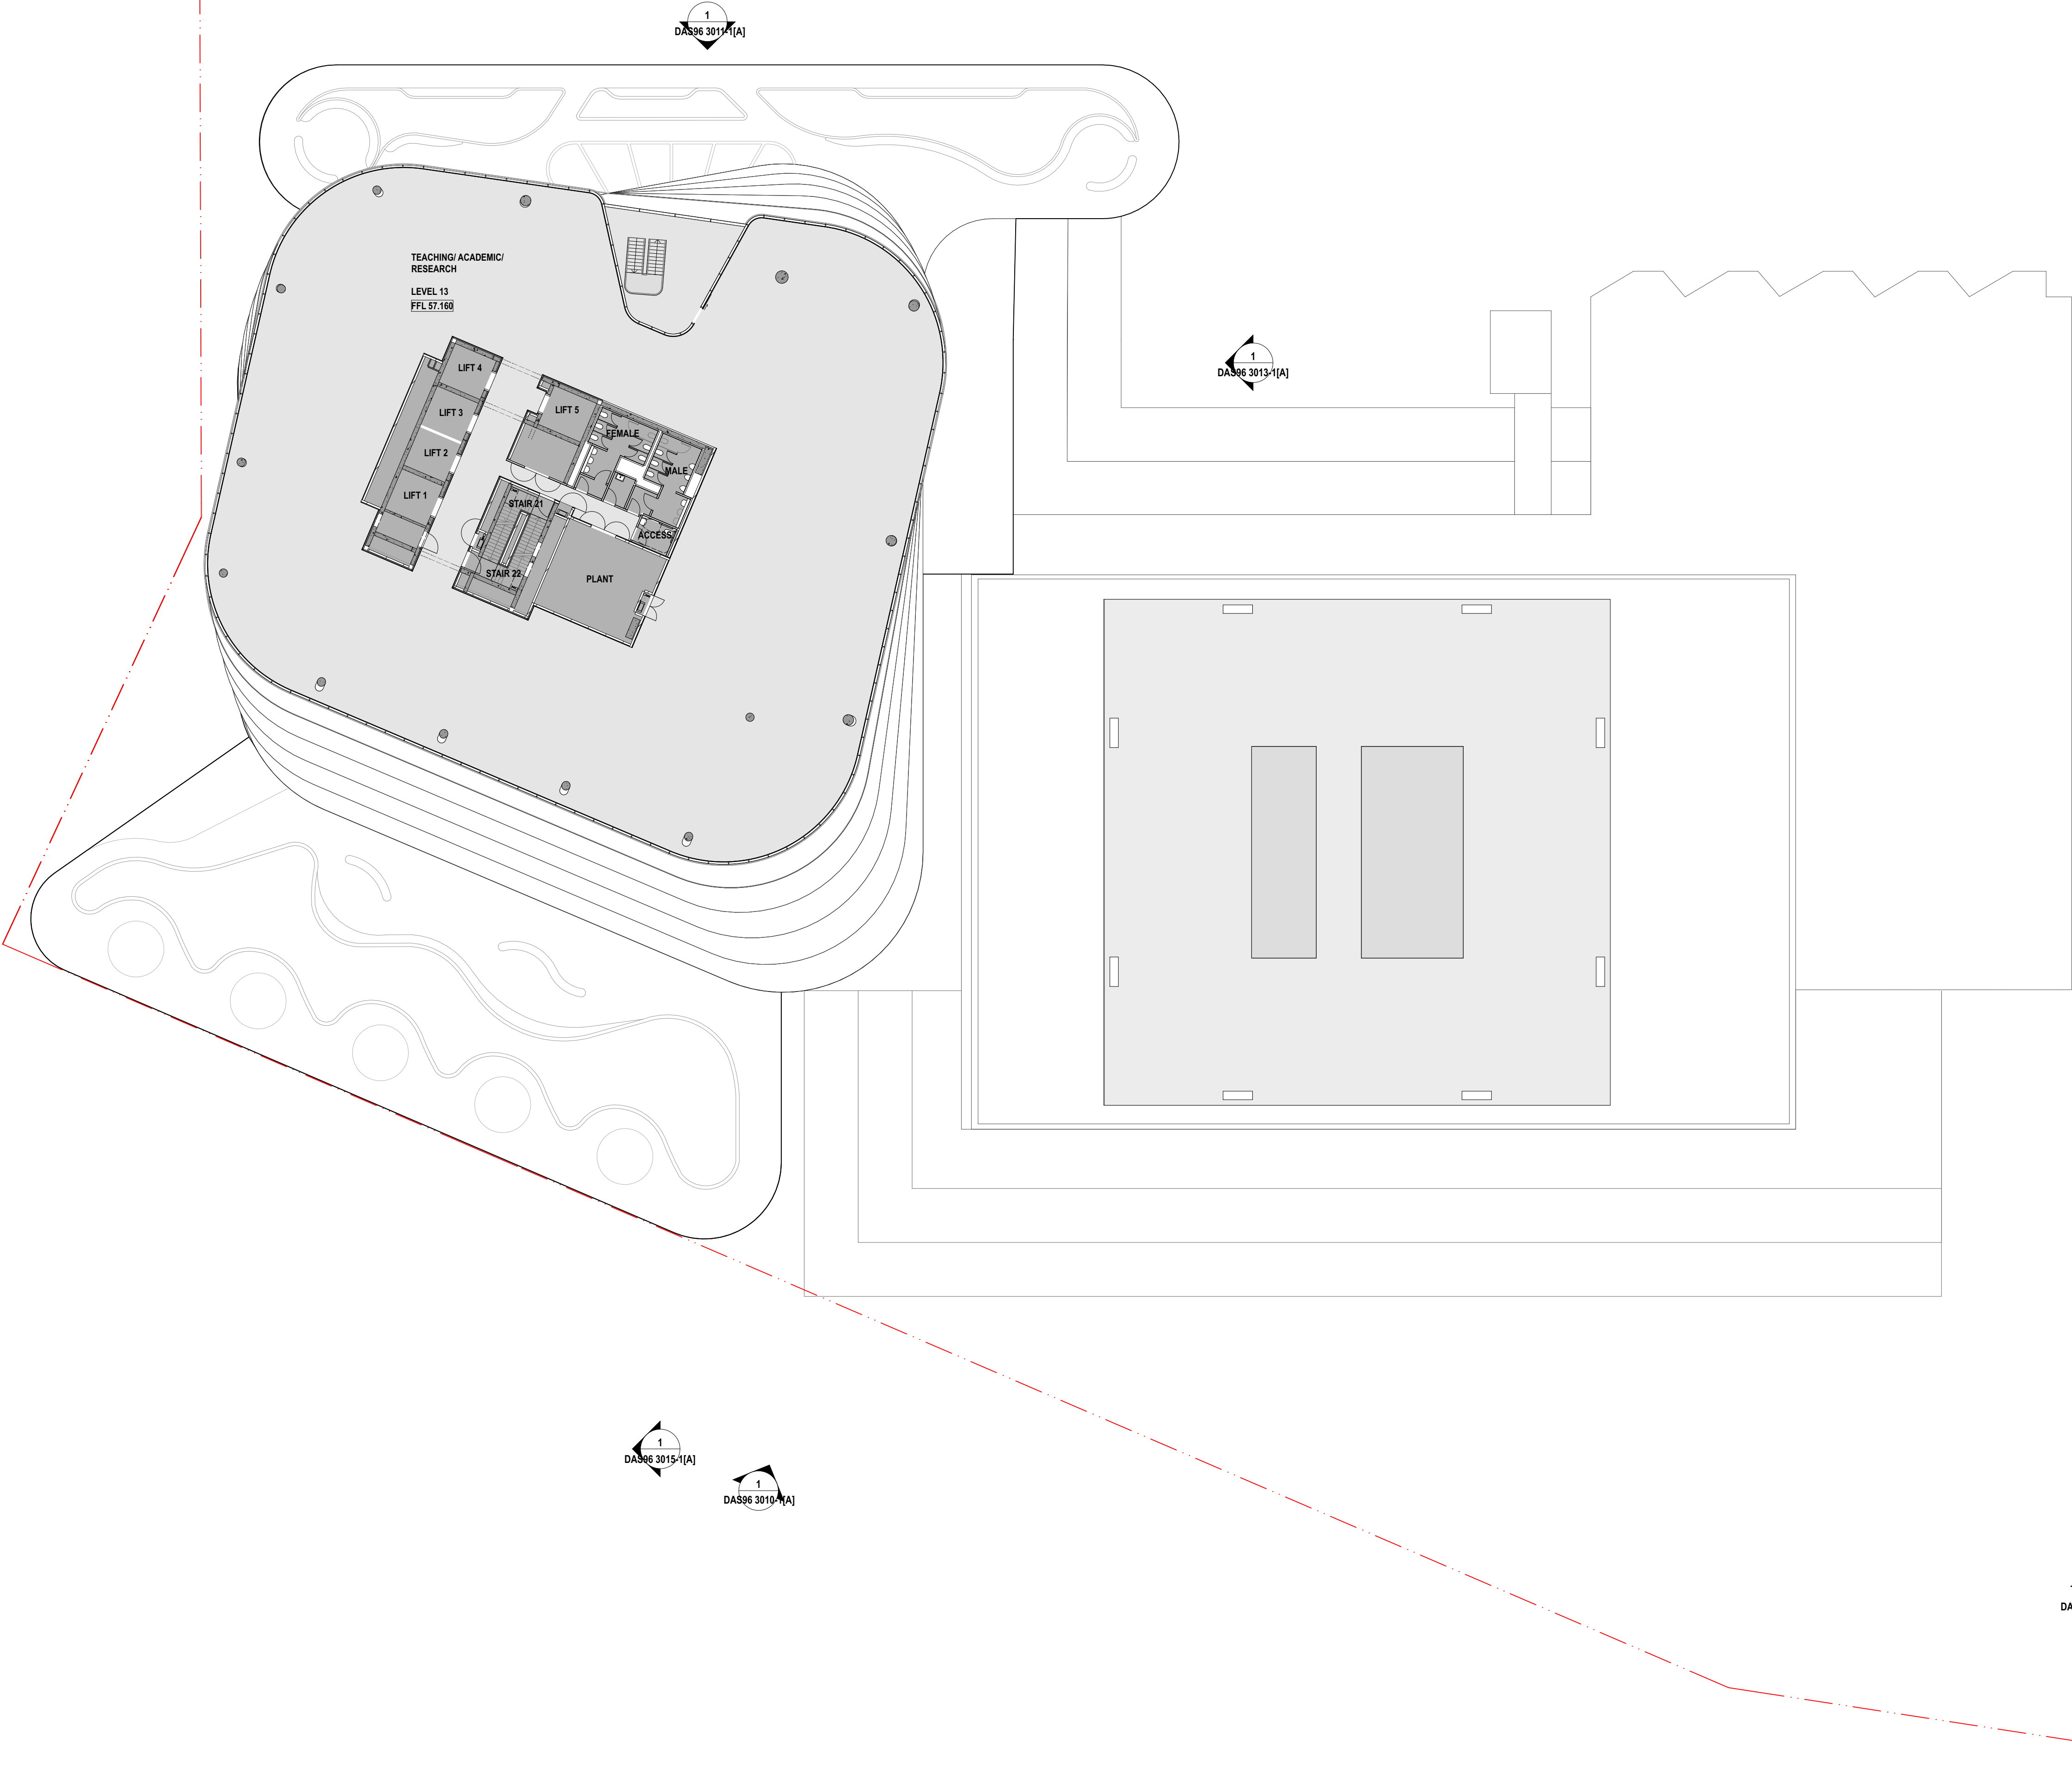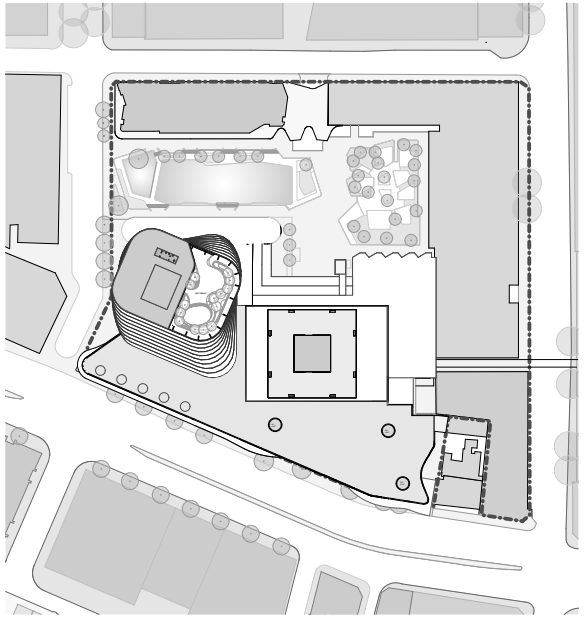



A	ISSUED FOR DEVELOPMENT APPLICATION S96	01/2017
REV.	DESCRIPTION	DATE

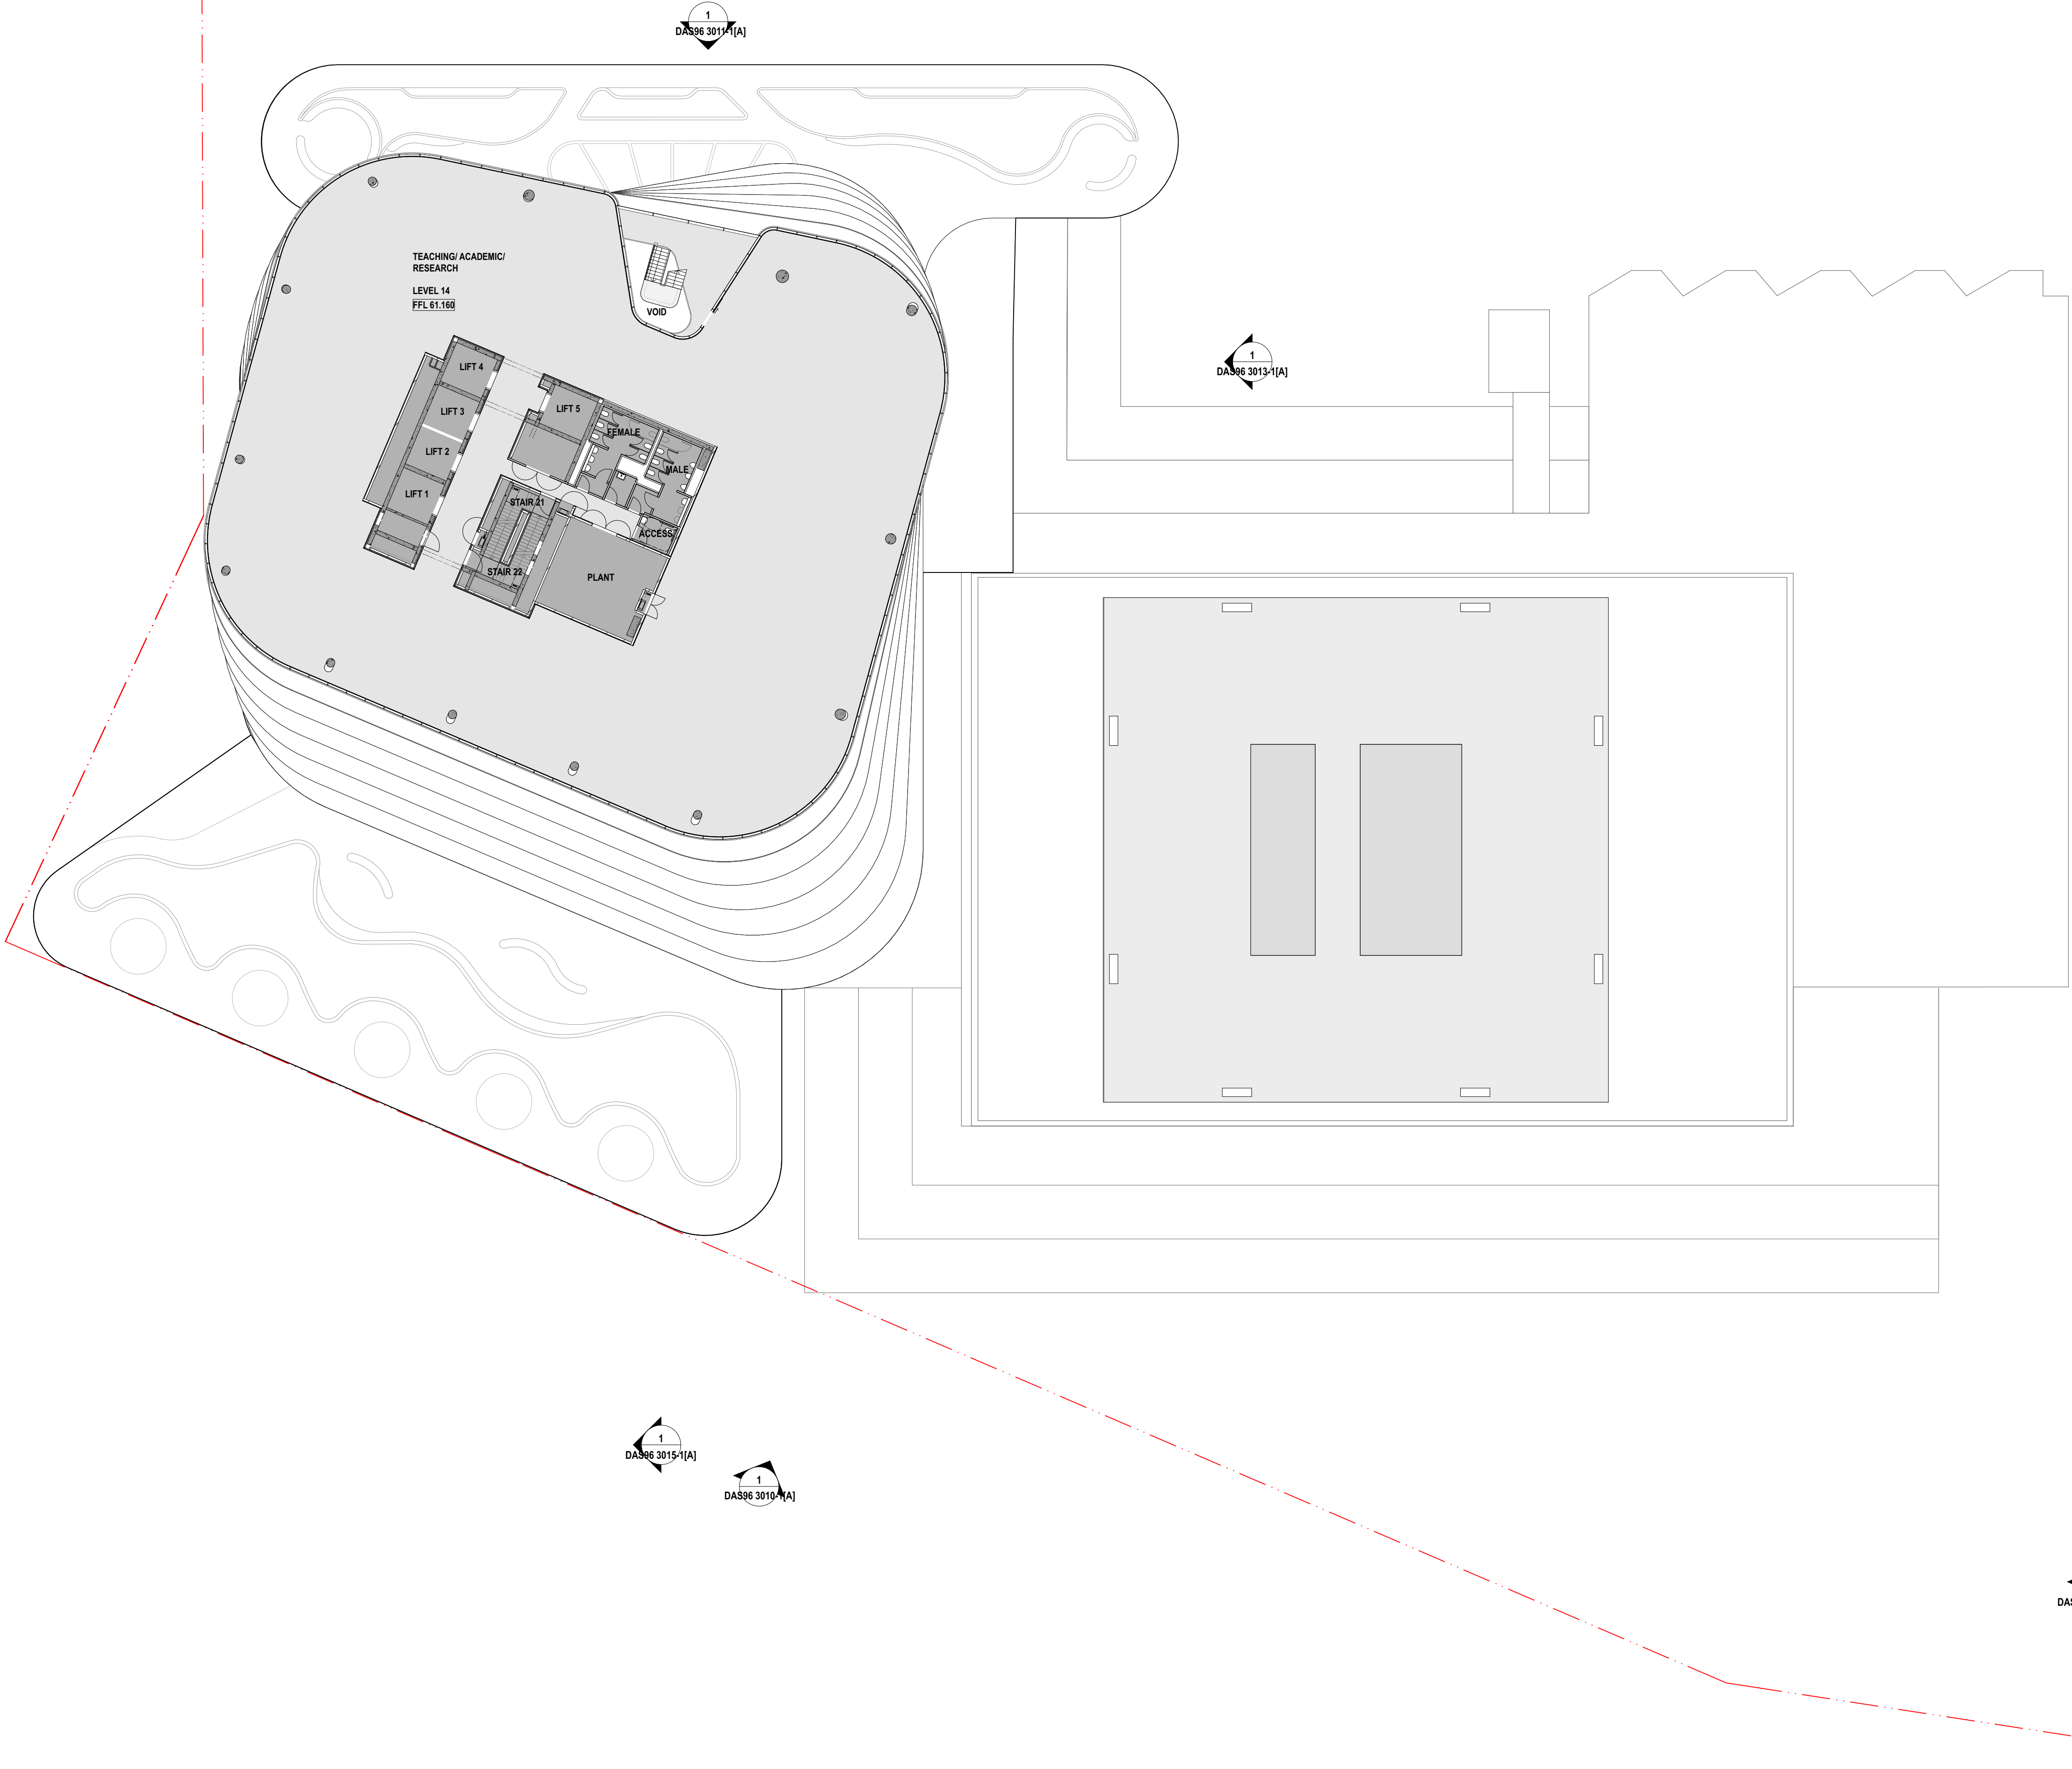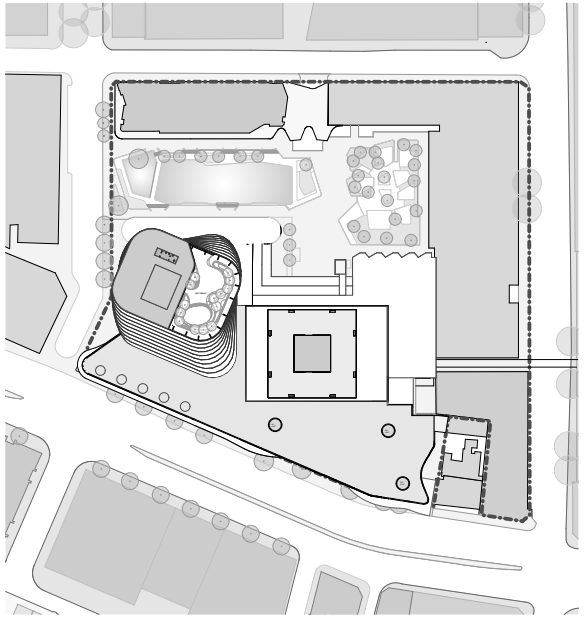


A	ISSUED FOR DEVELOPMENT APPLICATION S96	01/2017
REV.	DESCRIPTION	DATE

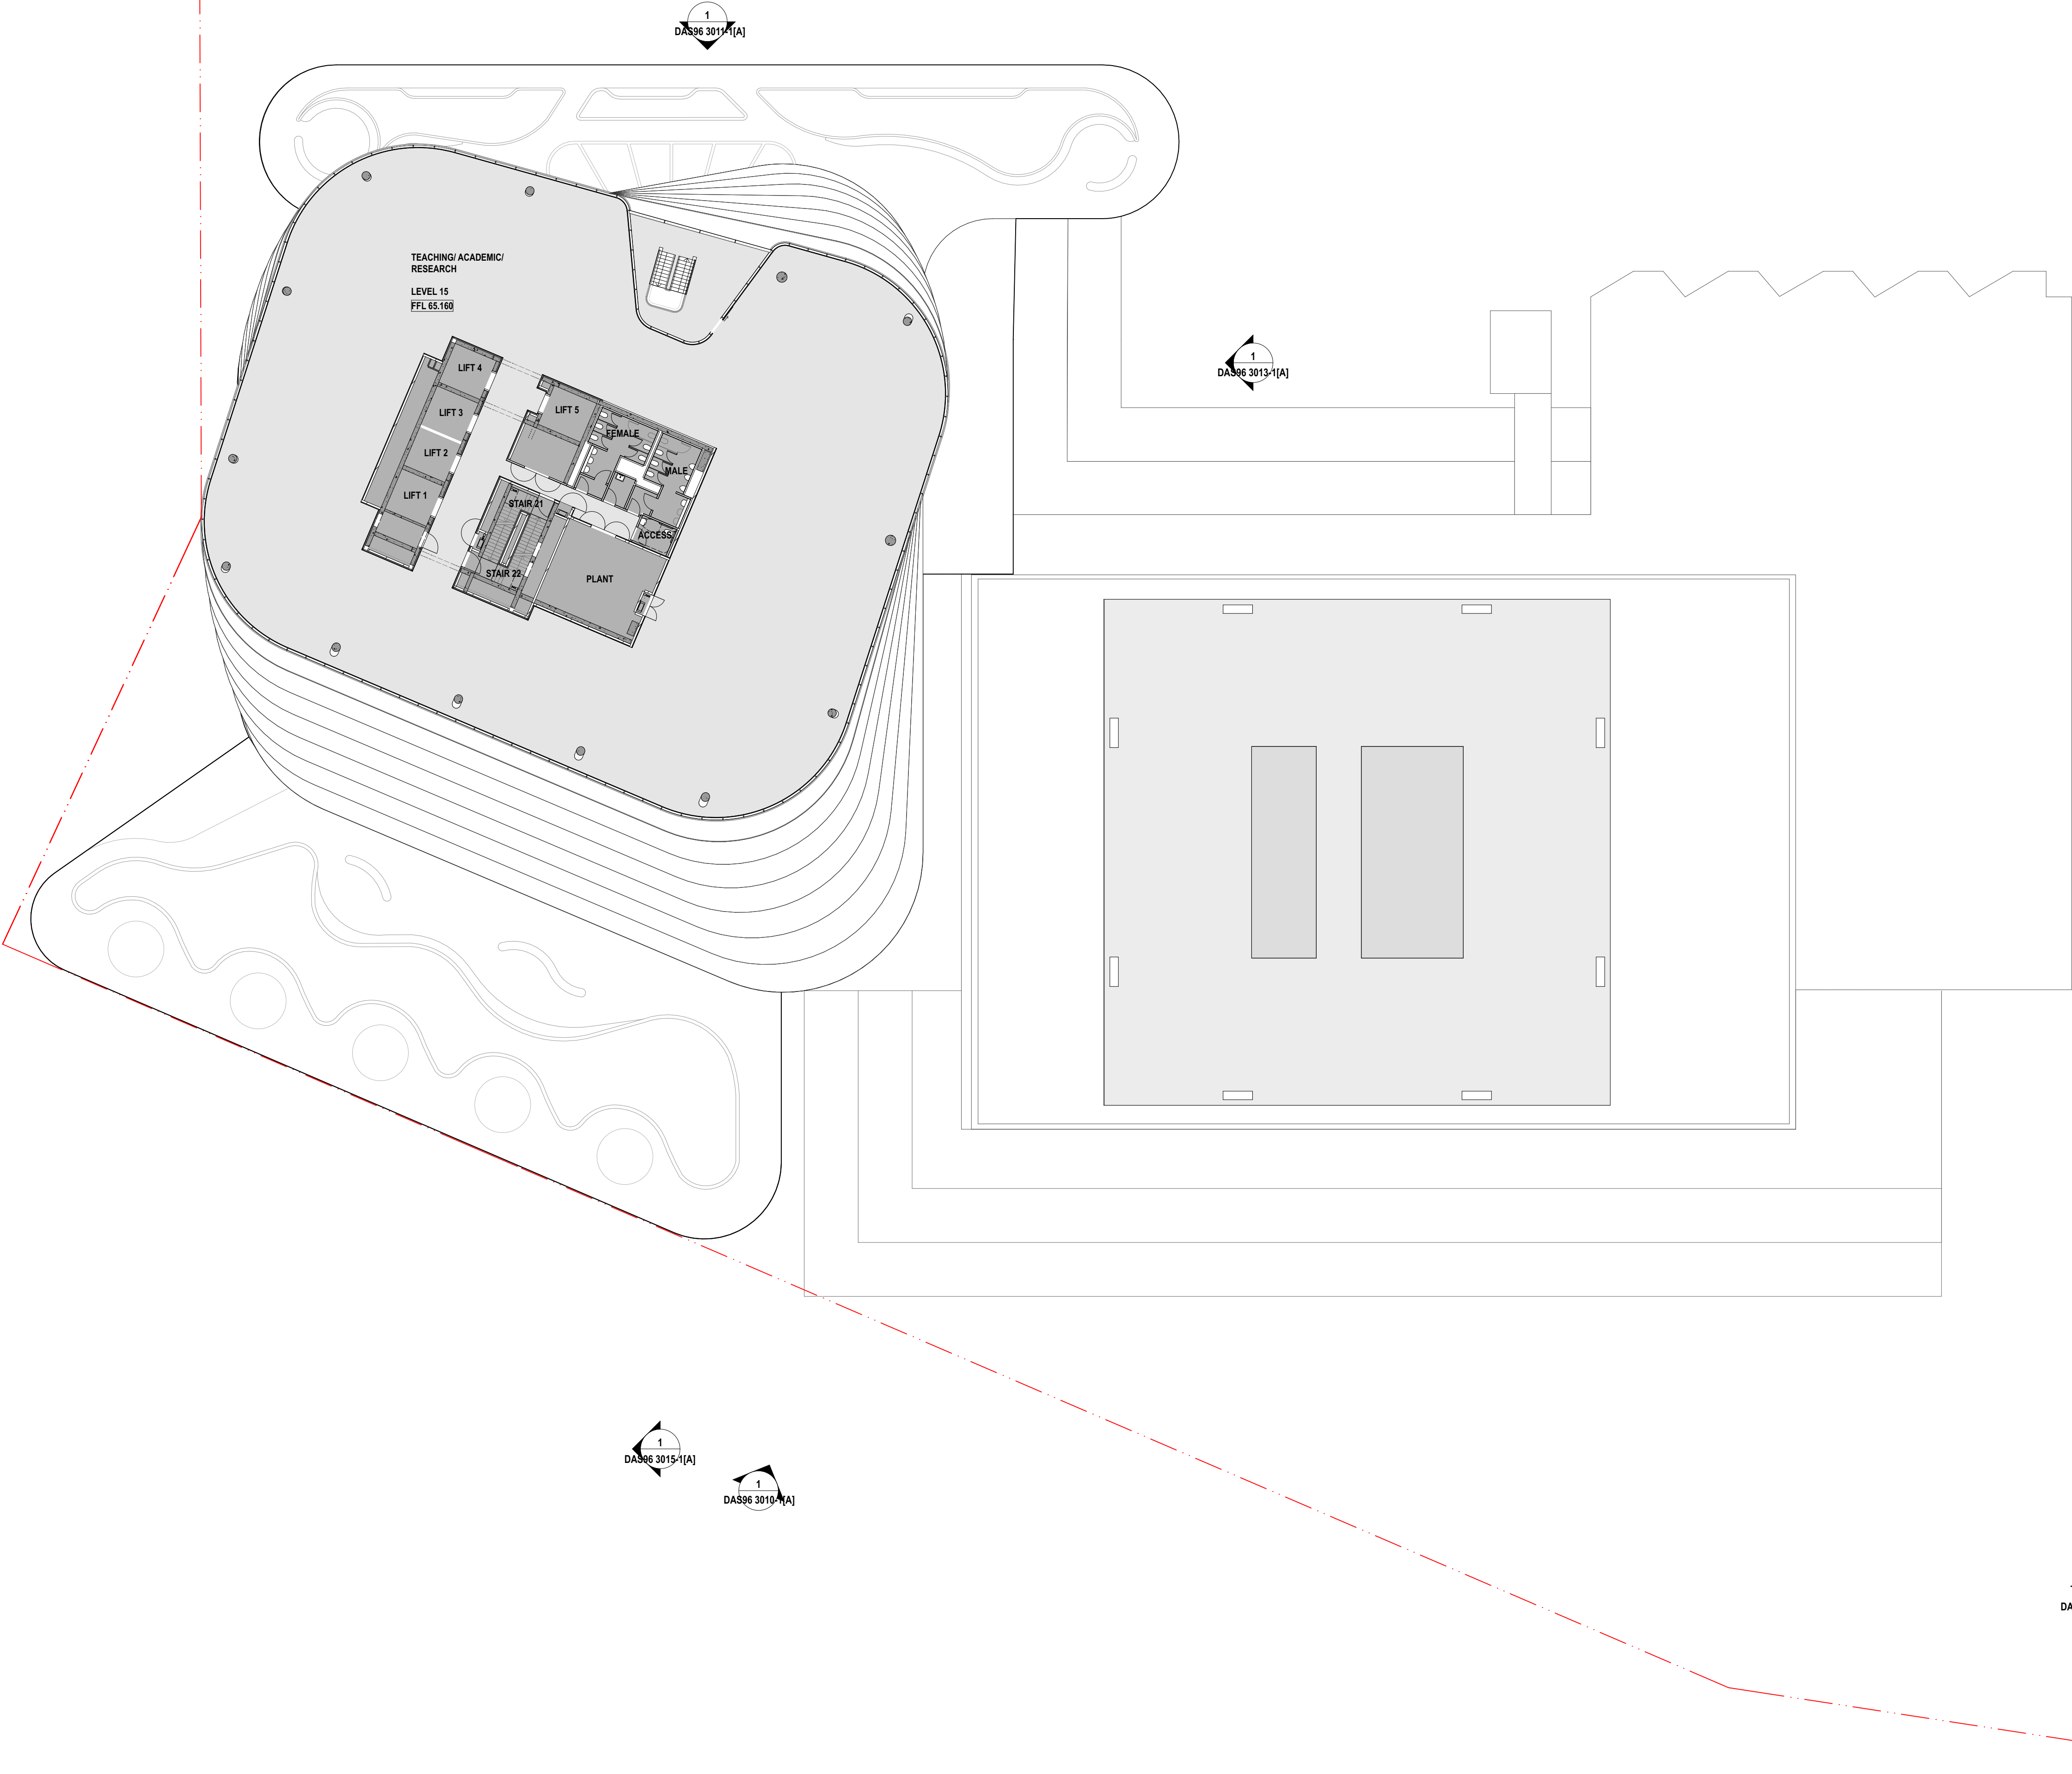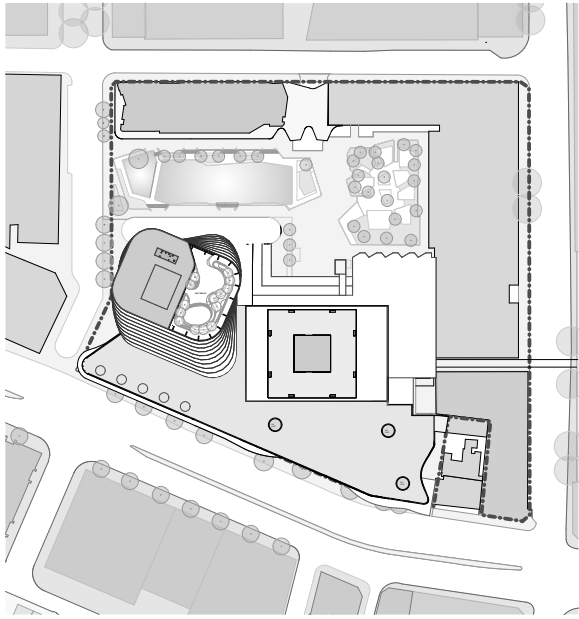

A	ISSUED FOR DEVELOPMENT APPLICATION S96	01/2017
REV.	DESCRIPTION	DATE

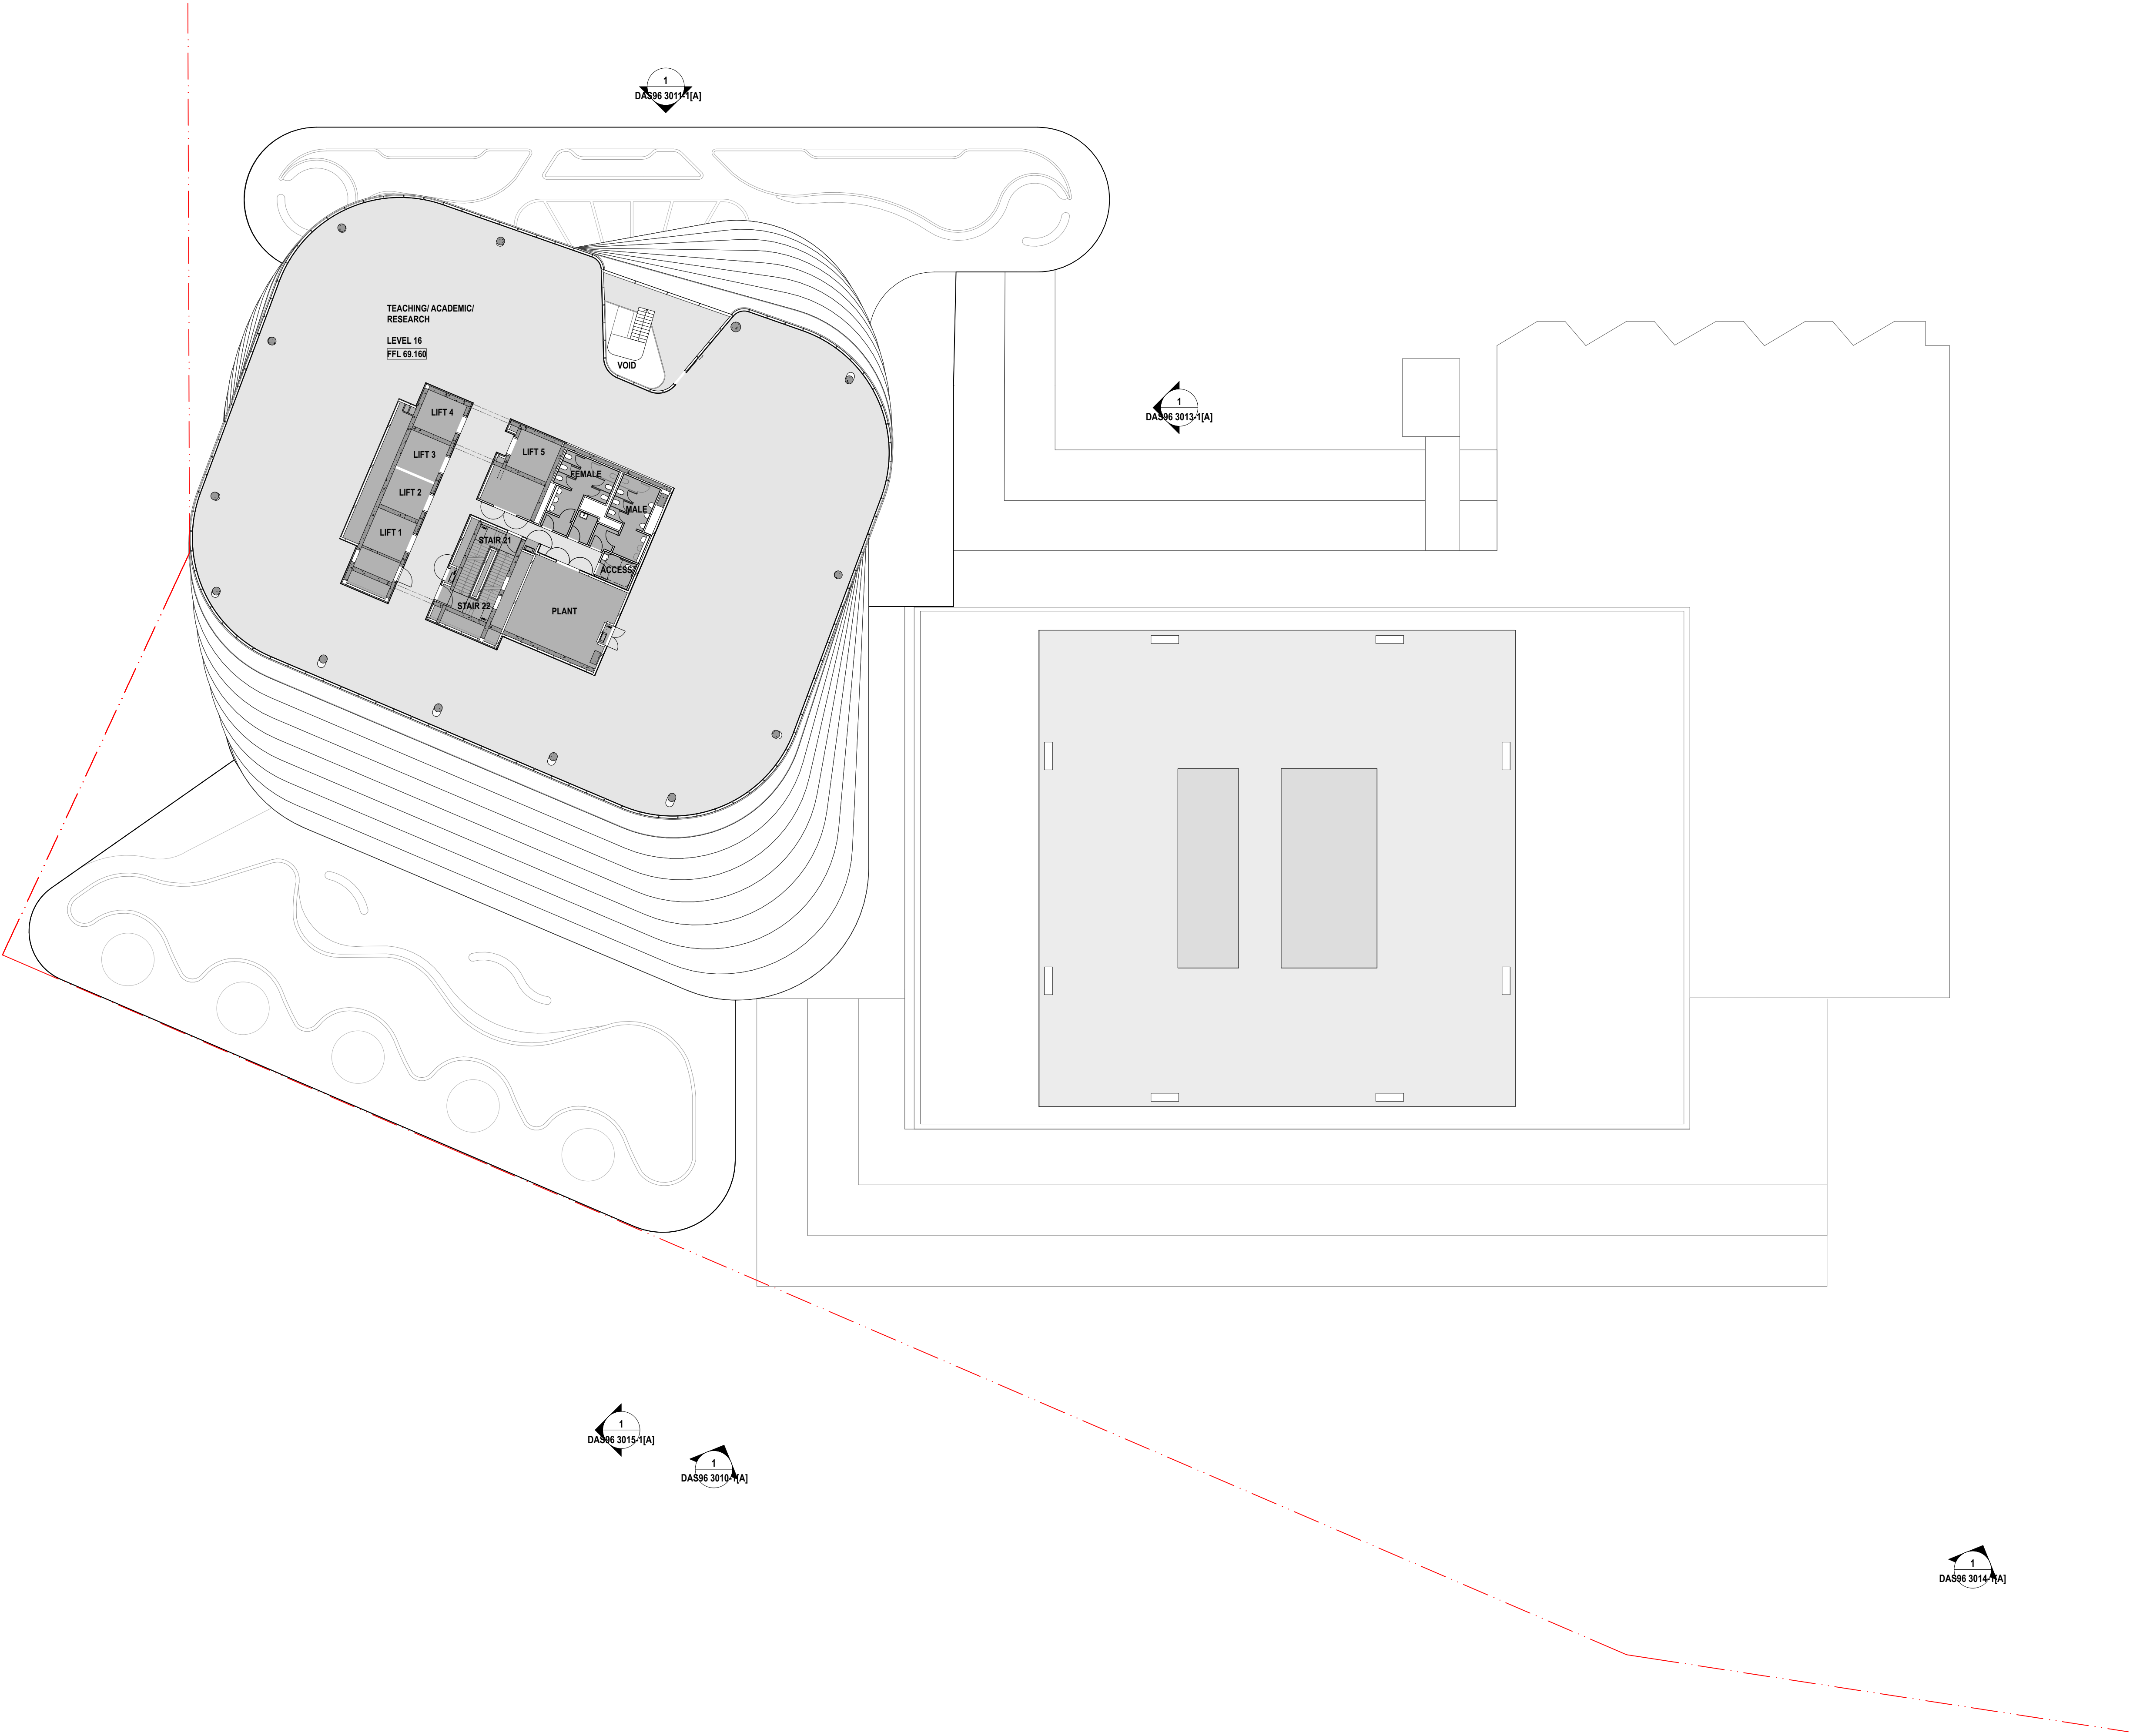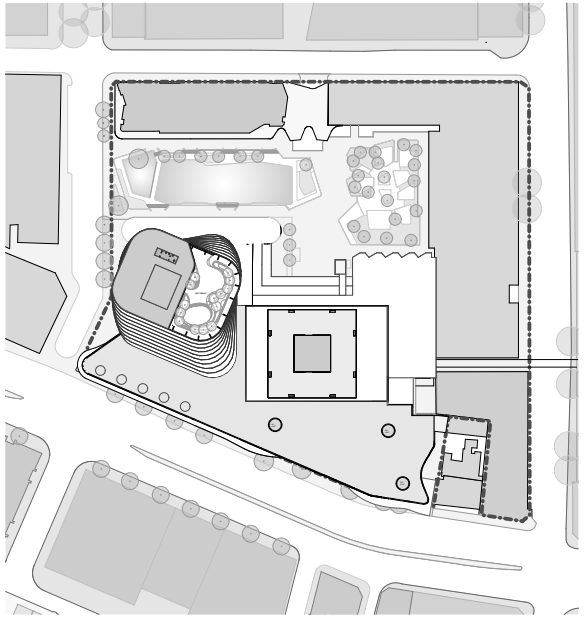


A	ISSUED FOR DEVELOPMENT APPLICATION S96	01/2017
REV.	DESCRIPTION	DATE

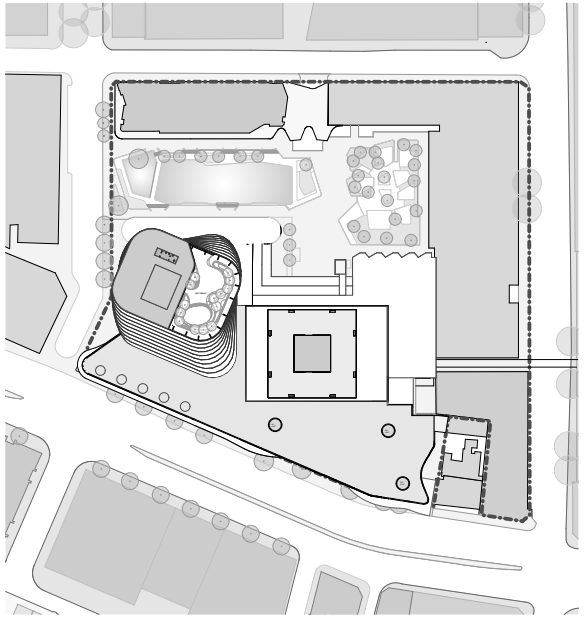


CHANGES

- ① ADJUSTMENT TO OPEN ROOF TERRACE EXTENT

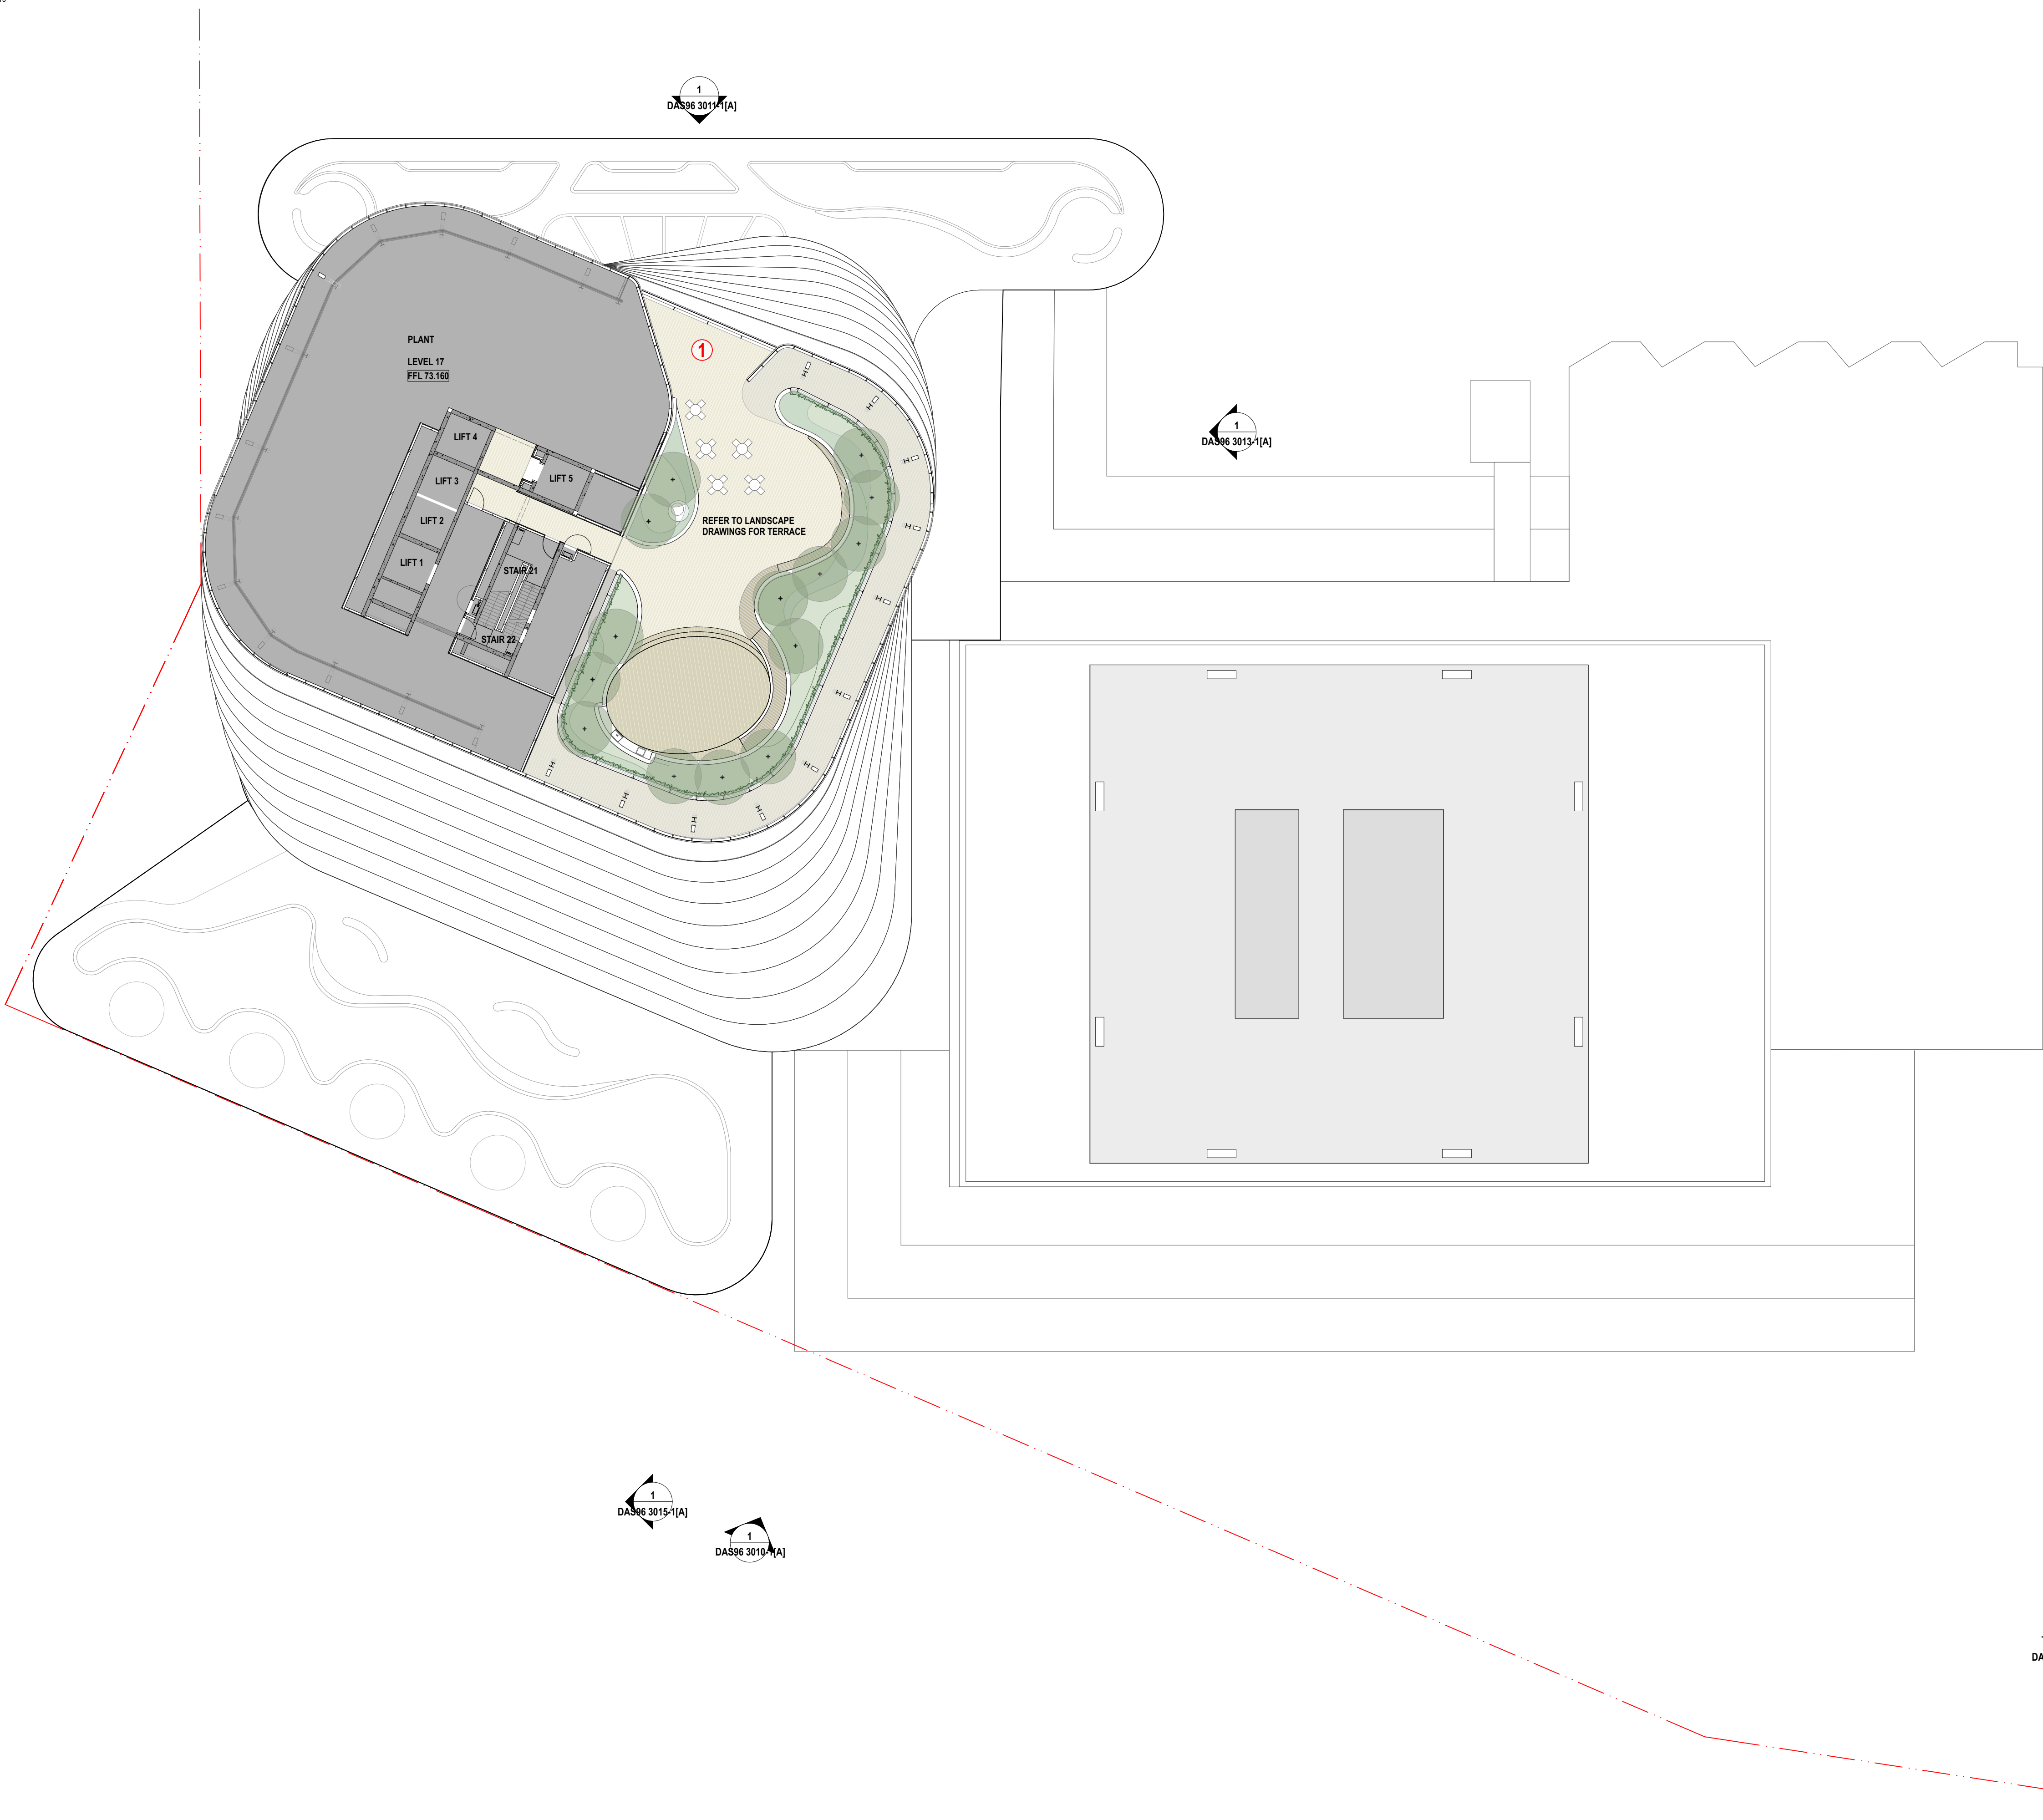


REV.	DESCRIPTION	DATE
A	ISSUED FOR DEVELOPMENT APPLICATION S96	01/2017

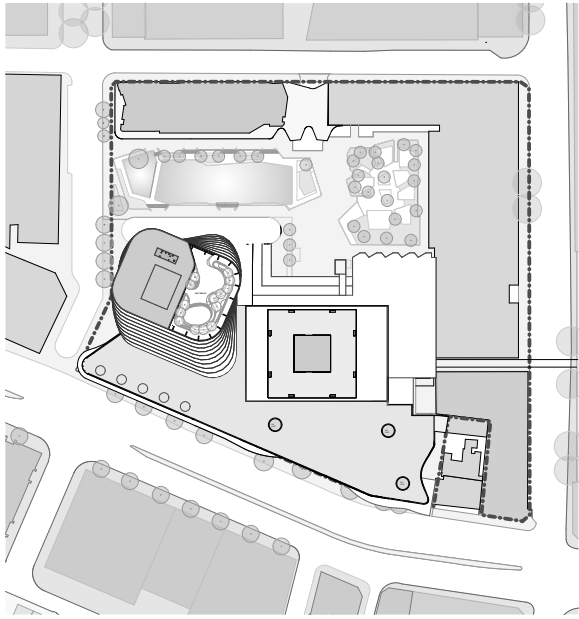


CHANGES

- ① SUPERLAB FLUES

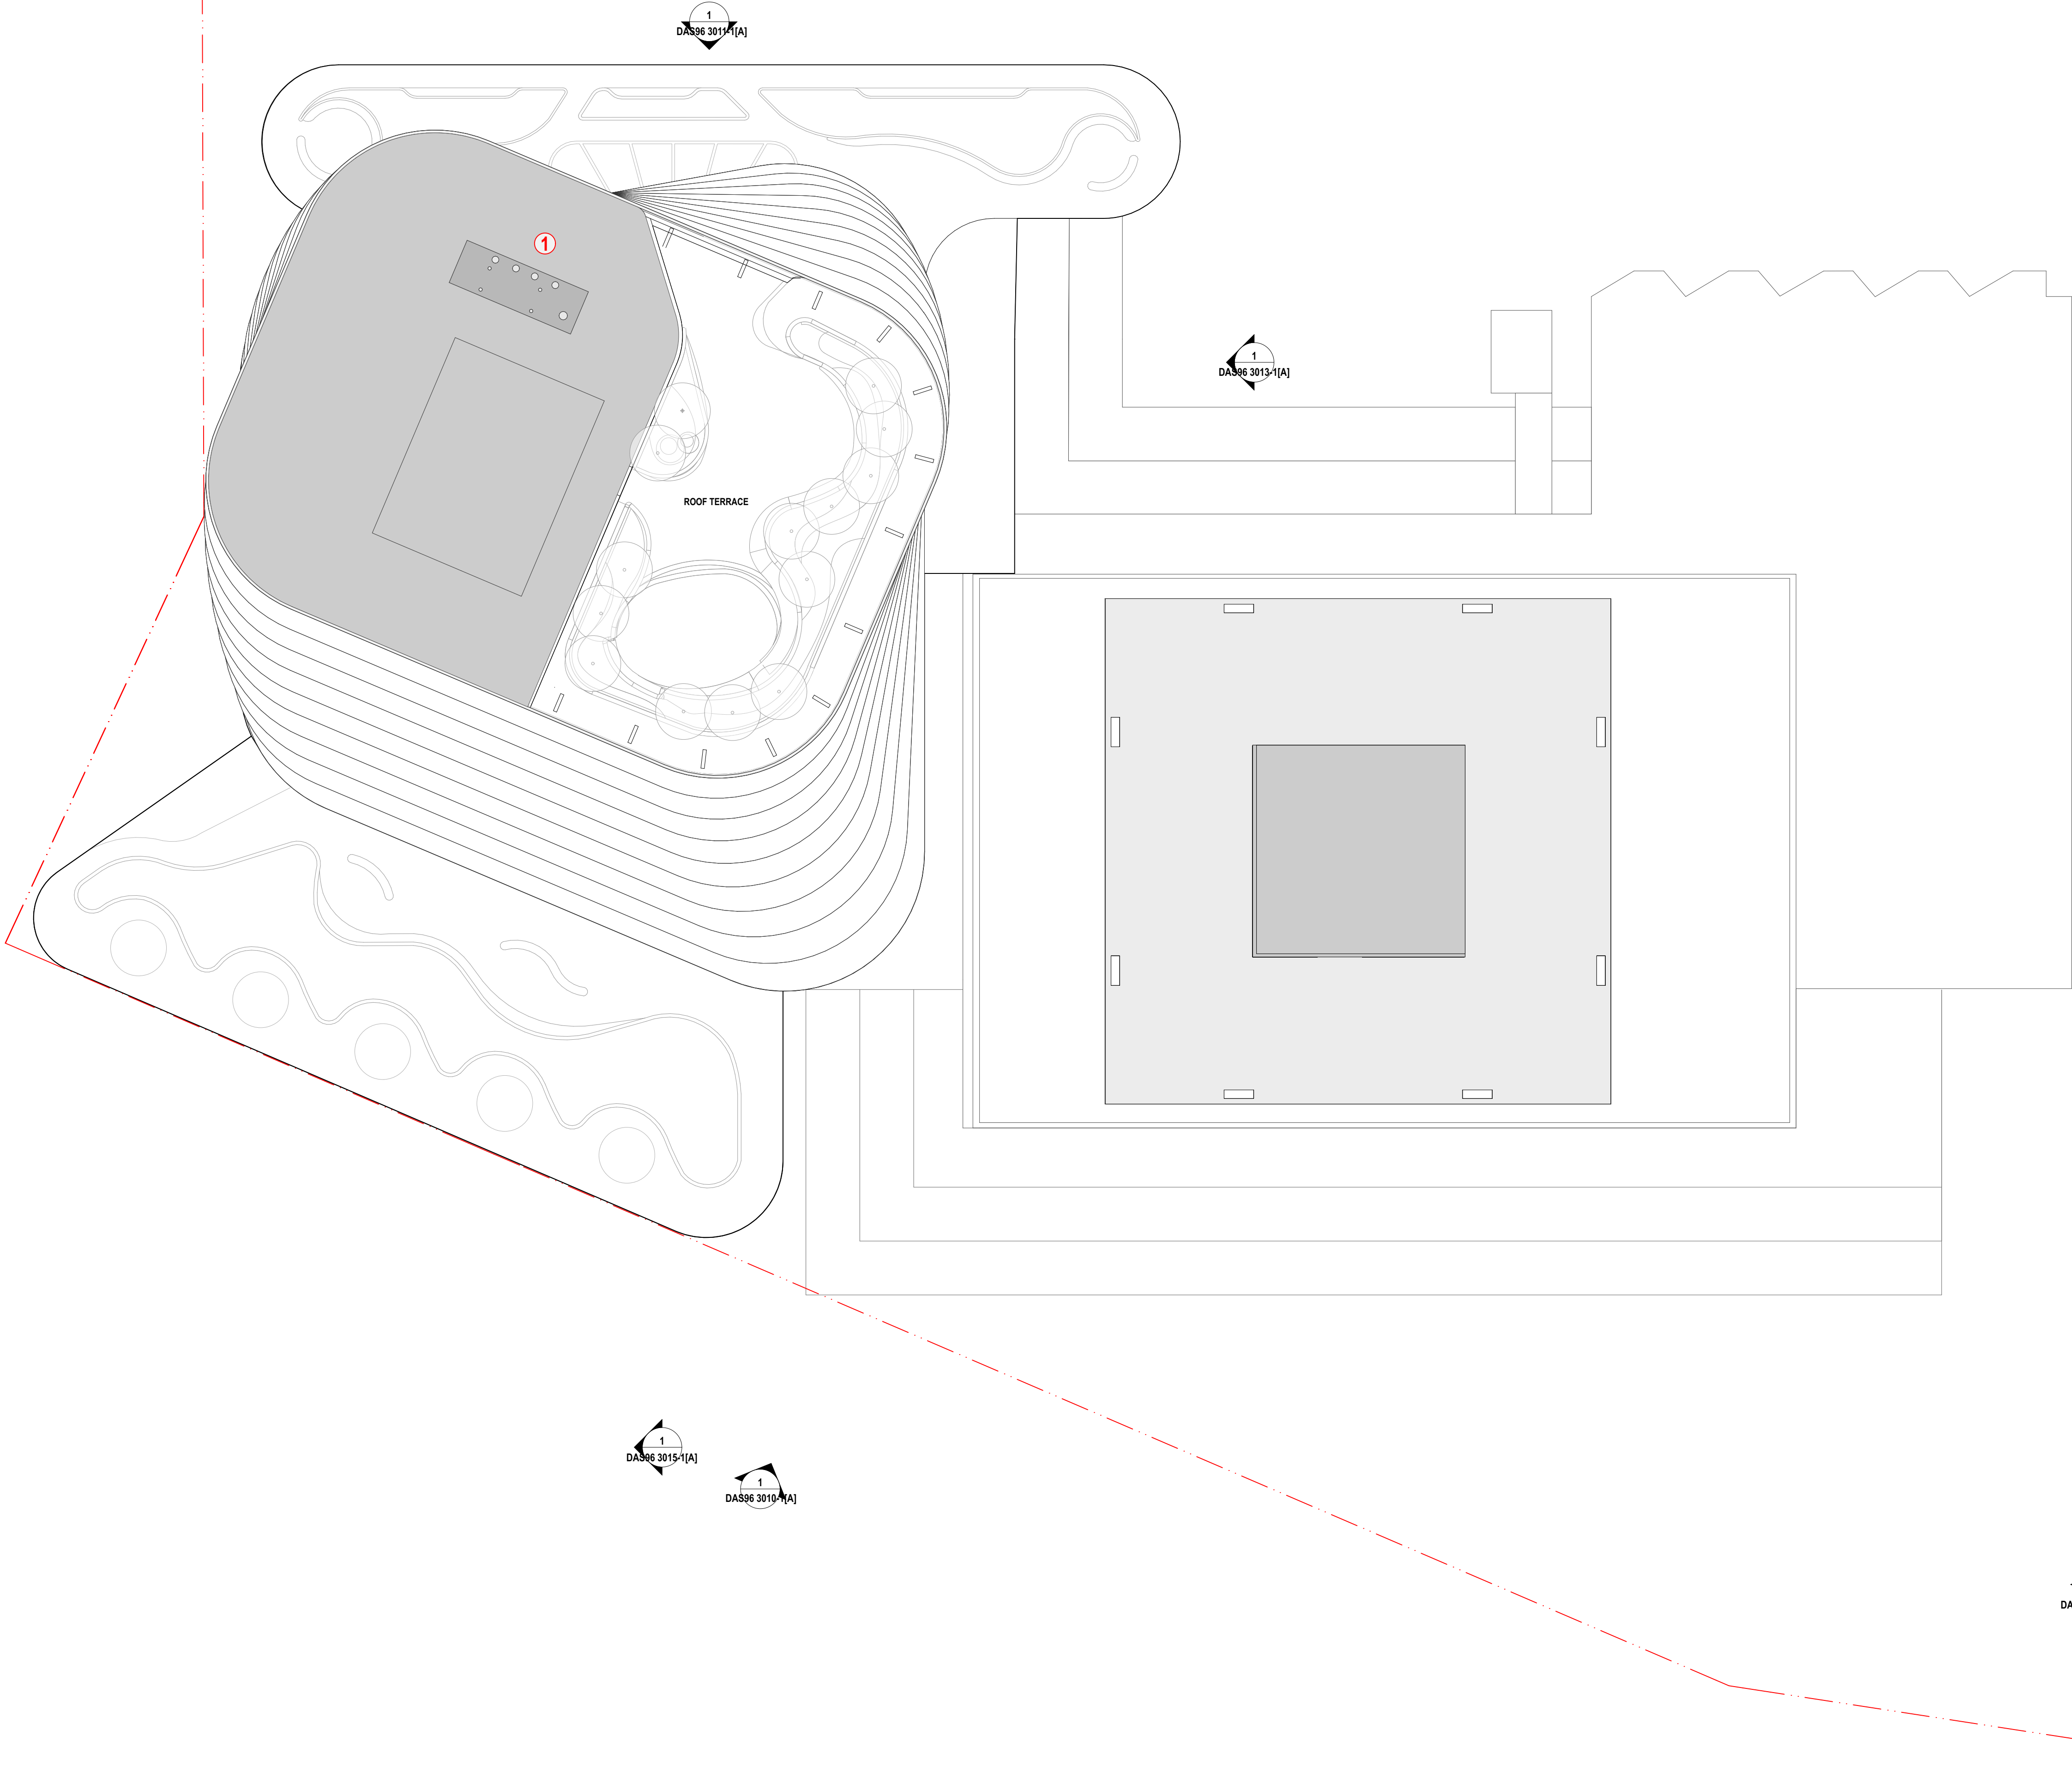

REV.	DESCRIPTION	DATE
A	ISSUED FOR DEVELOPMENT APPLICATION S96	01/2017

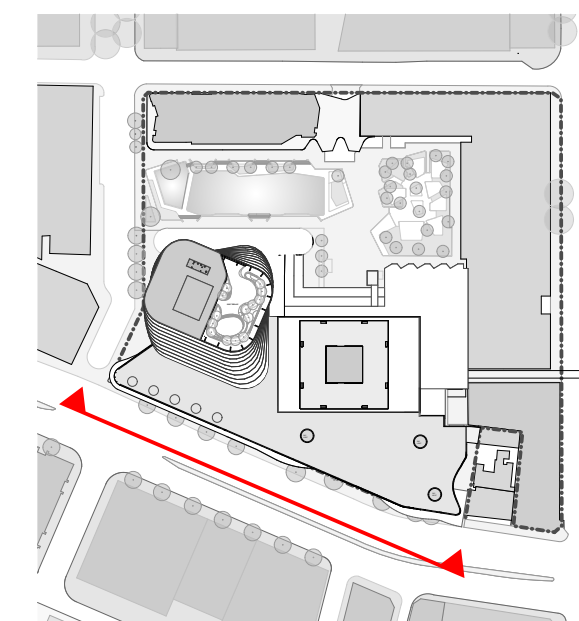

① SUPERLAB FLUES

A PHASE 1 ADJUSTMENT

- ADJUSTMENT TO BROADWAY / JONES STREET FACADE & JONES STREET ENTRY

FT01 ALUMINIUM FRAMED CLOSED CAVITY CURTAIN WALL SYSTEM WITH INTEGRATED ALUMINIUM VENETIAN BLINDS.

FT02 GLAZED FIN SUPPORTED SINGLE LEAF GLAZING SYSTEM

FT03 GLAZED FIN SUPPORTED SHOPFRONT
GLAZING SYSTEM

FT04 GLAZED FACADE COMPRISING VISION
AND SPANDREL STRIPS WITH
EXTERNAL BATTENS

FT05 GLAZED FACADE COMPRISING VISION AND SPANDREL STRIPS. STEEL FRAMED HORIZONTAL SYSTEM WITH 3 TRANSOMS NOM. PER FLOOR

FT06 GLAZED FRAMELESS FACADE

FT08 FIXED SINGLE SKIN GLAZING WITH BANKS OF OPERABLE LOUVRES

SC01 NATURAL SANDSTONE PANELS ON PROPRIETARY SUB FRAMING OR STUB WALL



CHANGES



- ① SUPERLAB FLUES
- A PHASE 1 ADJUSTMENT
- ADJUSTMENT TO BROADWAY / JONES STREET FACADE & JONES STREET ENTRY

FACADE TYPE LEGEND

- FT01 ALUMINIUM FRAMED CLOSED CAVITY CURTAIN WALL SYSTEM WITH INTEGRATED ALUMINIUM VENETIAN BLINDS.
- FT02 GLAZED FIN SUPPORTED SINGLE LEAF GLAZING SYSTEM
- FT03 GLAZED FIN SUPPORTED SHOPFRONT GLAZING SYSTEM
- FT04 GLAZED FACADE COMPRISING VISION AND SPANDREL STRIPS WITH EXTERNAL BATTENS
- FT05 GLAZED FACADE COMPRISING VISION AND SPANDREL STRIPS. STEEL FRAMED HORIZONTAL SYSTEM WITH 3 TRANSOMS NOM. PER FLOOR
- FT06 GLAZED FRAMELESS FACADE
- FT08 FIXED SINGLE SKIN GLAZING WITH BANKS OF OPERABLE LOUVRES
- SC01 NATURAL SANDSTONE PANELS ON PROPRIETARY SUB FRAMING OR STUB WALL

REV.	DESCRIPTION	DATE
A	ISSUED FOR DEVELOPMENT APPLICATION S96	01/2017

0 2.5 5 10m
1:250 @ A1

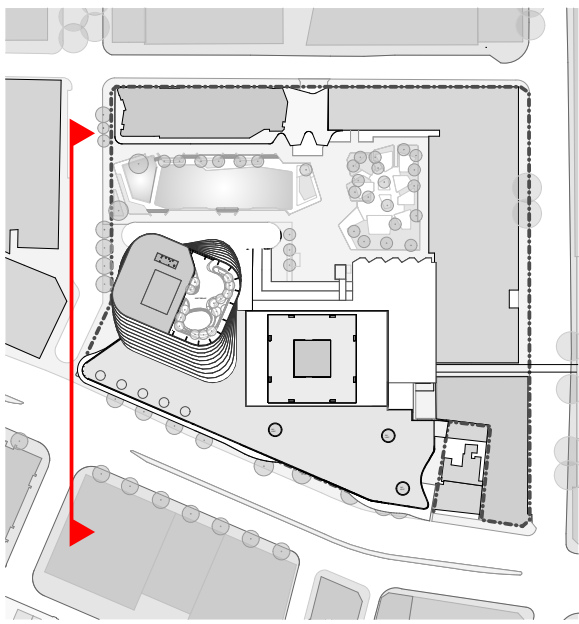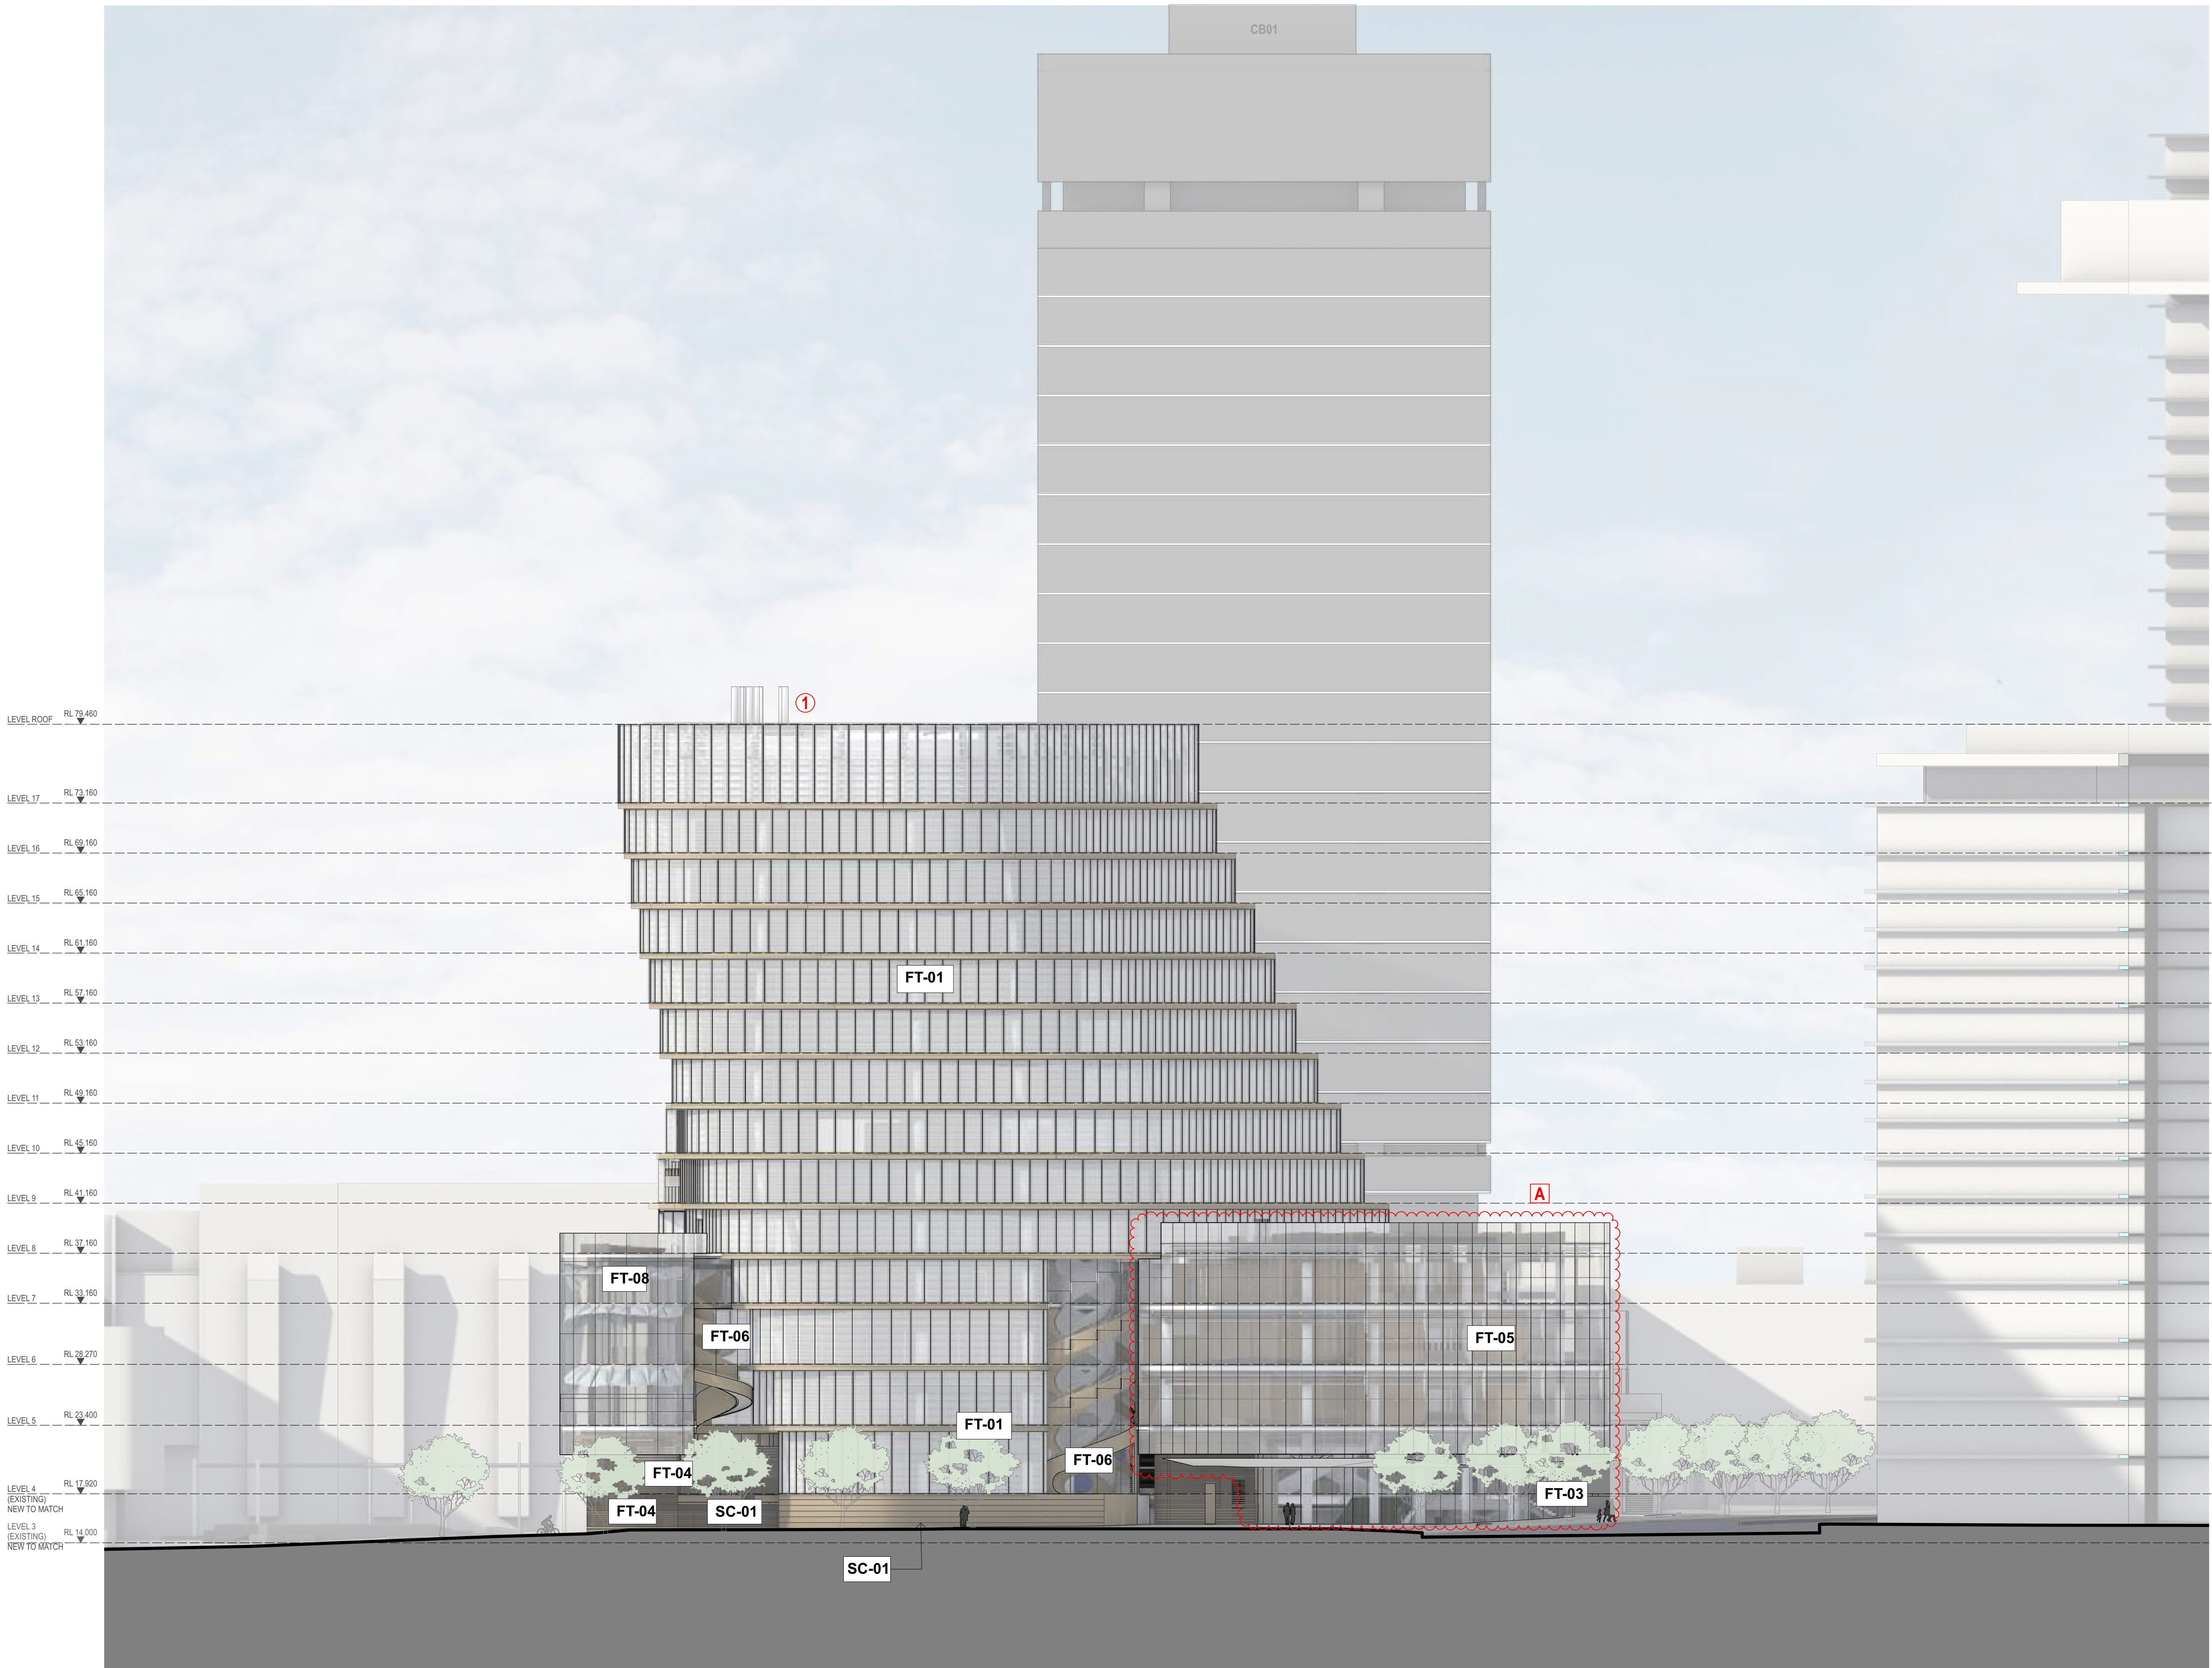


CHANGES

- ① SUPERLAB FLUES
- A PHASE 1 ADJUSTMENT
 - ADJUSTMENT TO BROADWAY / JONES STREET FACADE & JONES STREET ENTRY

FACADE TYPE LEGEND

- FT01 ALUMINIUM FRAMED CLOSED CAVITY CURTAIN WALL SYSTEM WITH INTEGRATED ALUMINIUM VENETIAN BLINDS.
- FT02 GLAZED FIN SUPPORTED SINGLE LEAF GLAZING SYSTEM
- FT03 GLAZED FIN SUPPORTED SHOPFRONT GLAZING SYSTEM
- FT04 GLAZED FACADE COMPRISING VISION AND SPANDREL STRIPS WITH EXTERNAL BATTENS
- FT05 GLAZED FACADE COMPRISING VISION AND SPANDREL STRIPS. STEEL FRAMED HORIZONTAL SYSTEM WITH 3 TRANSOMS NOM. PER FLOOR
- FT06 GLAZED FRAMELESS FACADE
- FT08 FIXED SINGLE SKIN GLAZING WITH BANKS OF OPERABLE LOUVRES
- SC01 NATURAL SANDSTONE PANELS ON PROPRIETARY SUB FRAMING OR STUB WALL

REV.	DESCRIPTION	DATE
A	ISSUED FOR DEVELOPMENT APPLICATION S96	01/2017

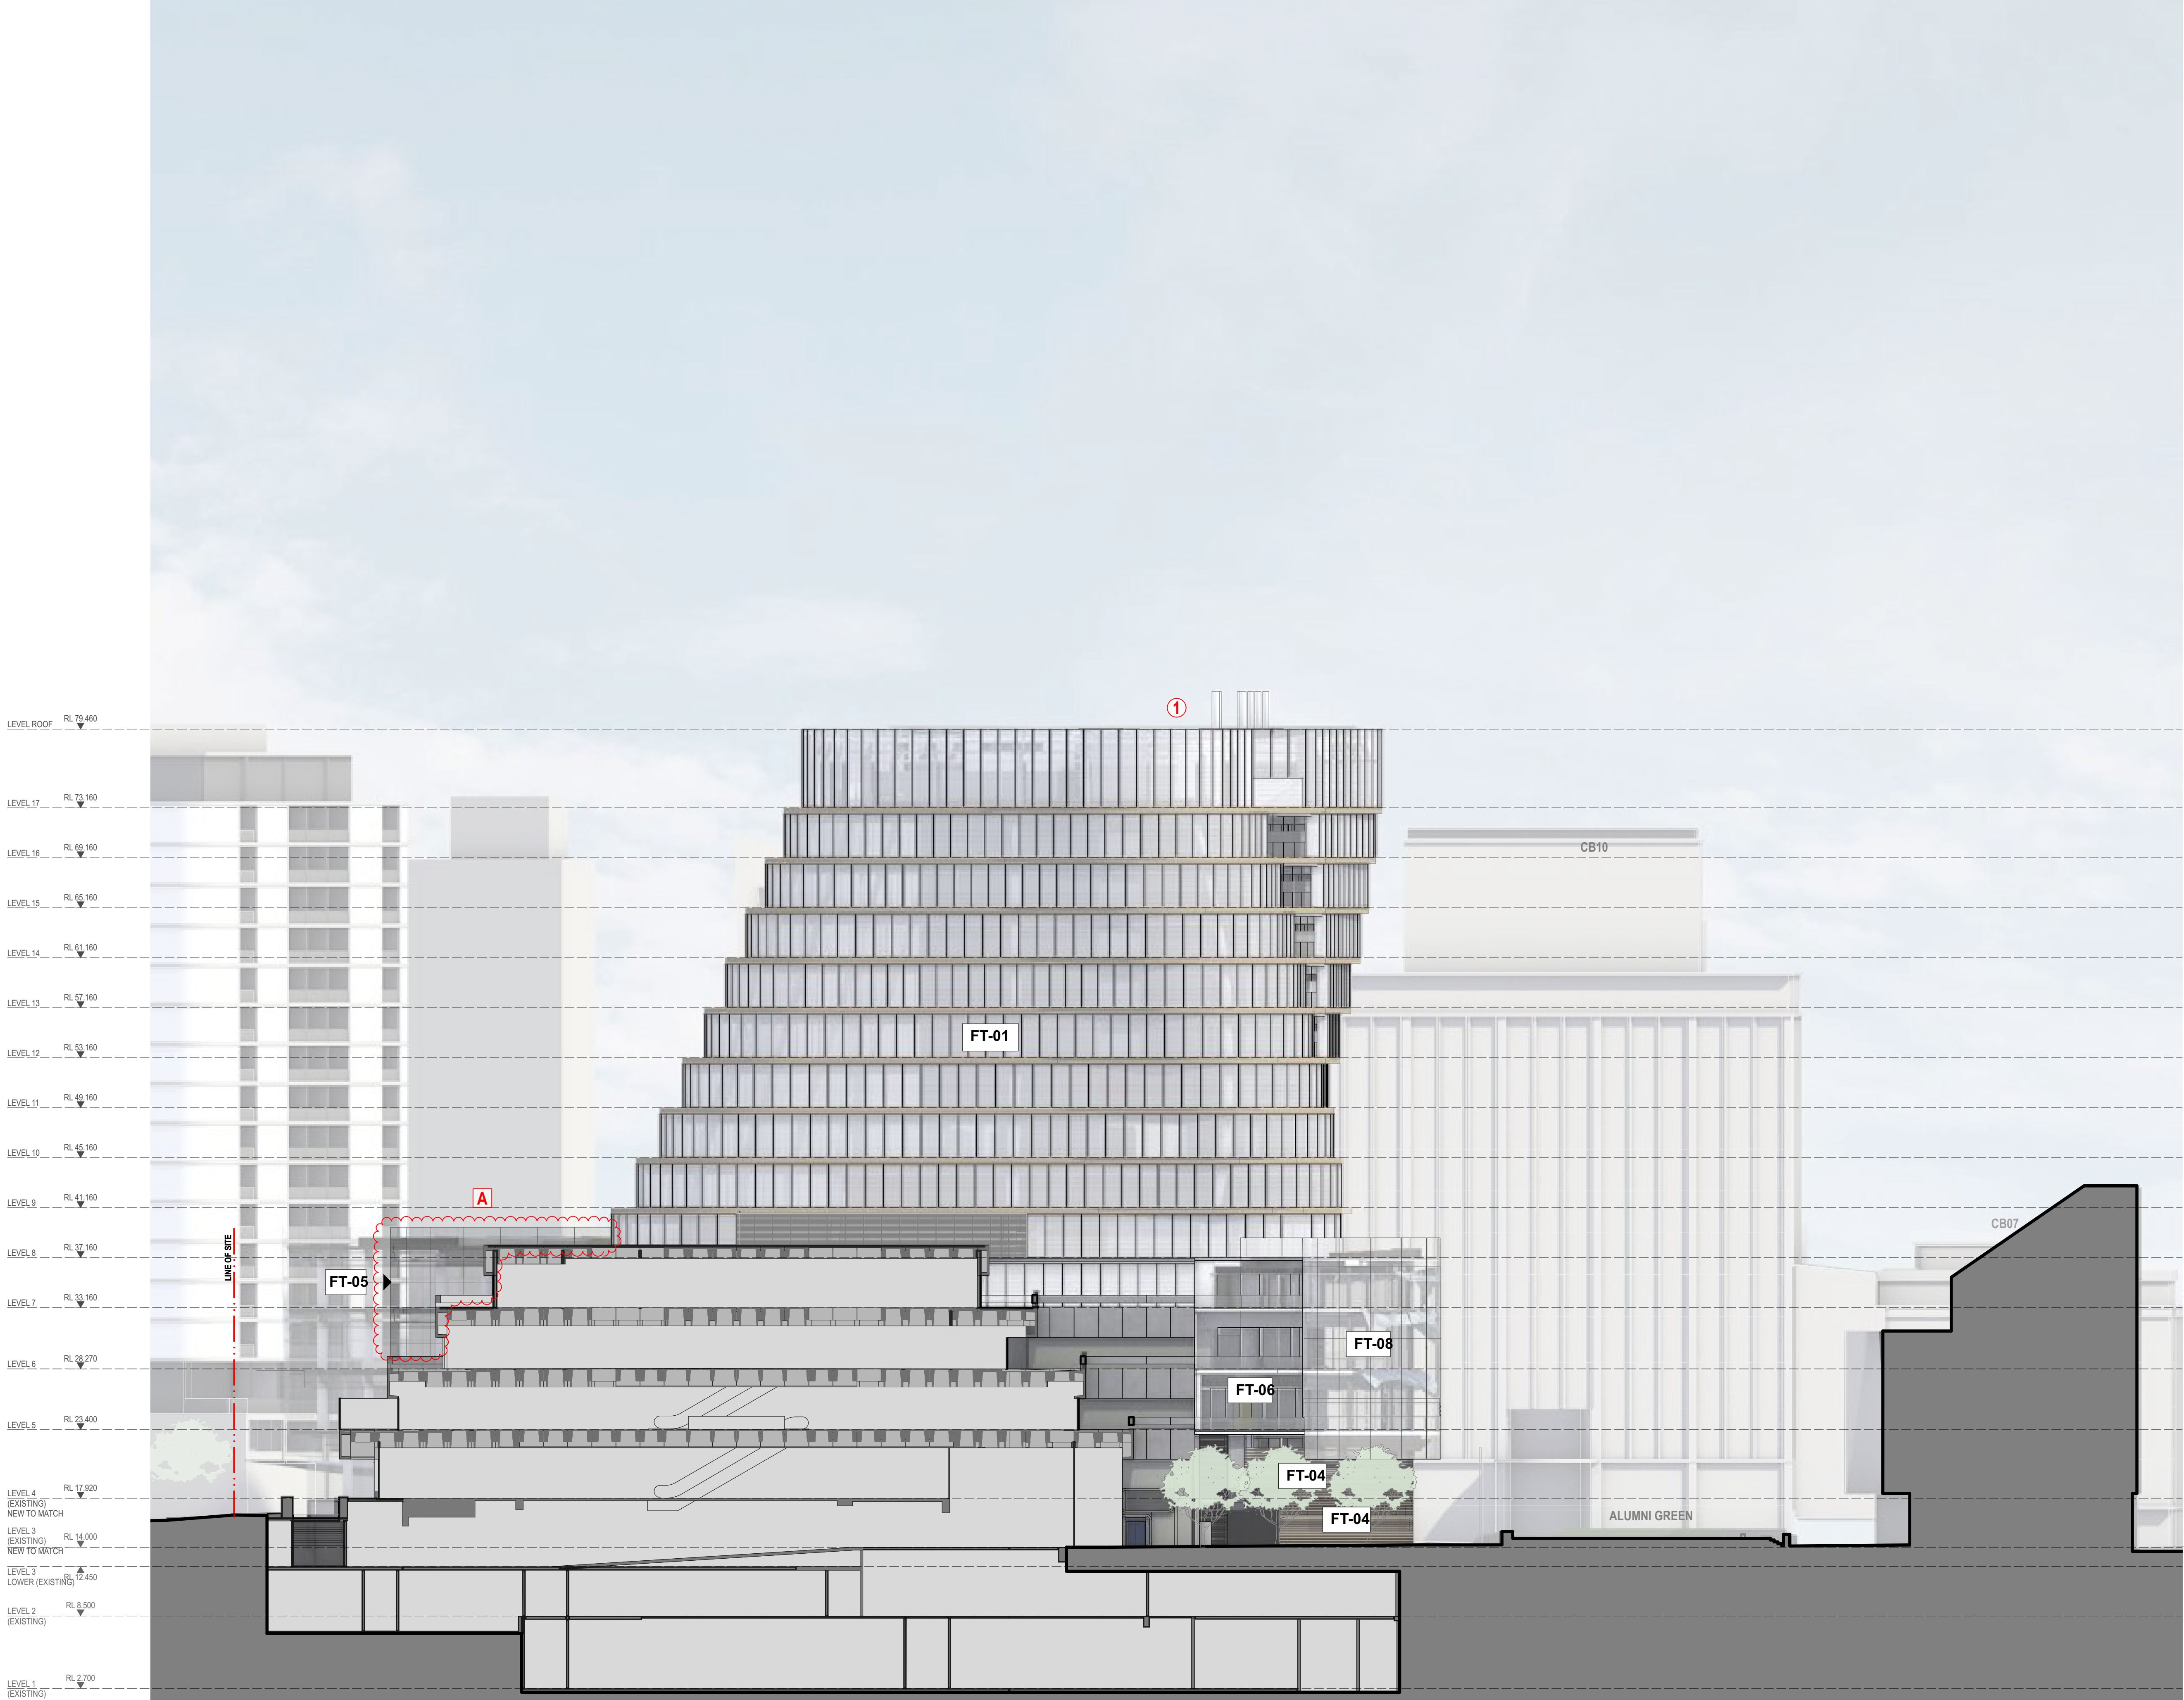



CHANGES

- ① SUPERLAB FLUES
- A PHASE 1 ADJUSTMENT
- ADJUSTMENT TO BROADWAY / JONES STREET FACADE & JONES STREET ENTRY

FACADE TYPE LEGEND

- FT01 ALUMINIUM FRAMED CLOSED CAVITY CURTAIN WALL SYSTEM WITH INTEGRATED ALUMINIUM VENETIAN BLINDS.
- FT02 GLAZED FIN SUPPORTED SINGLE LEAF GLAZING SYSTEM
- FT03 GLAZED FIN SUPPORTED SHOPFRONT GLAZING SYSTEM
- FT04 GLAZED FACADE COMPRISING VISION AND SPANDREL STRIPS WITH EXTERNAL BATTENS
- FT05 GLAZED FACADE COMPRISING VISION AND SPANDREL STRIPS. STEEL FRAMED HORIZONTAL SYSTEM WITH 3 TRANSOMS NOM. PER FLOOR
- FT06 GLAZED FRAMELESS FACADE
- FT08 FIXED SINGLE SKIN GLAZING WITH BANKS OF OPERABLE LOUVRES
- SC01 NATURAL SANDSTONE PANELS ON PROPRIETARY SUB FRAMING OR STUB WALL

A	ISSUED FOR DEVELOPMENT APPLICATION S96	01/2017
REV.	DESCRIPTION	DATE

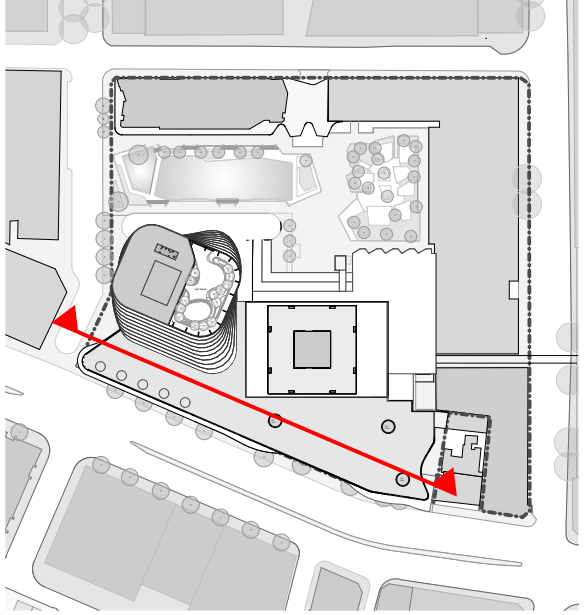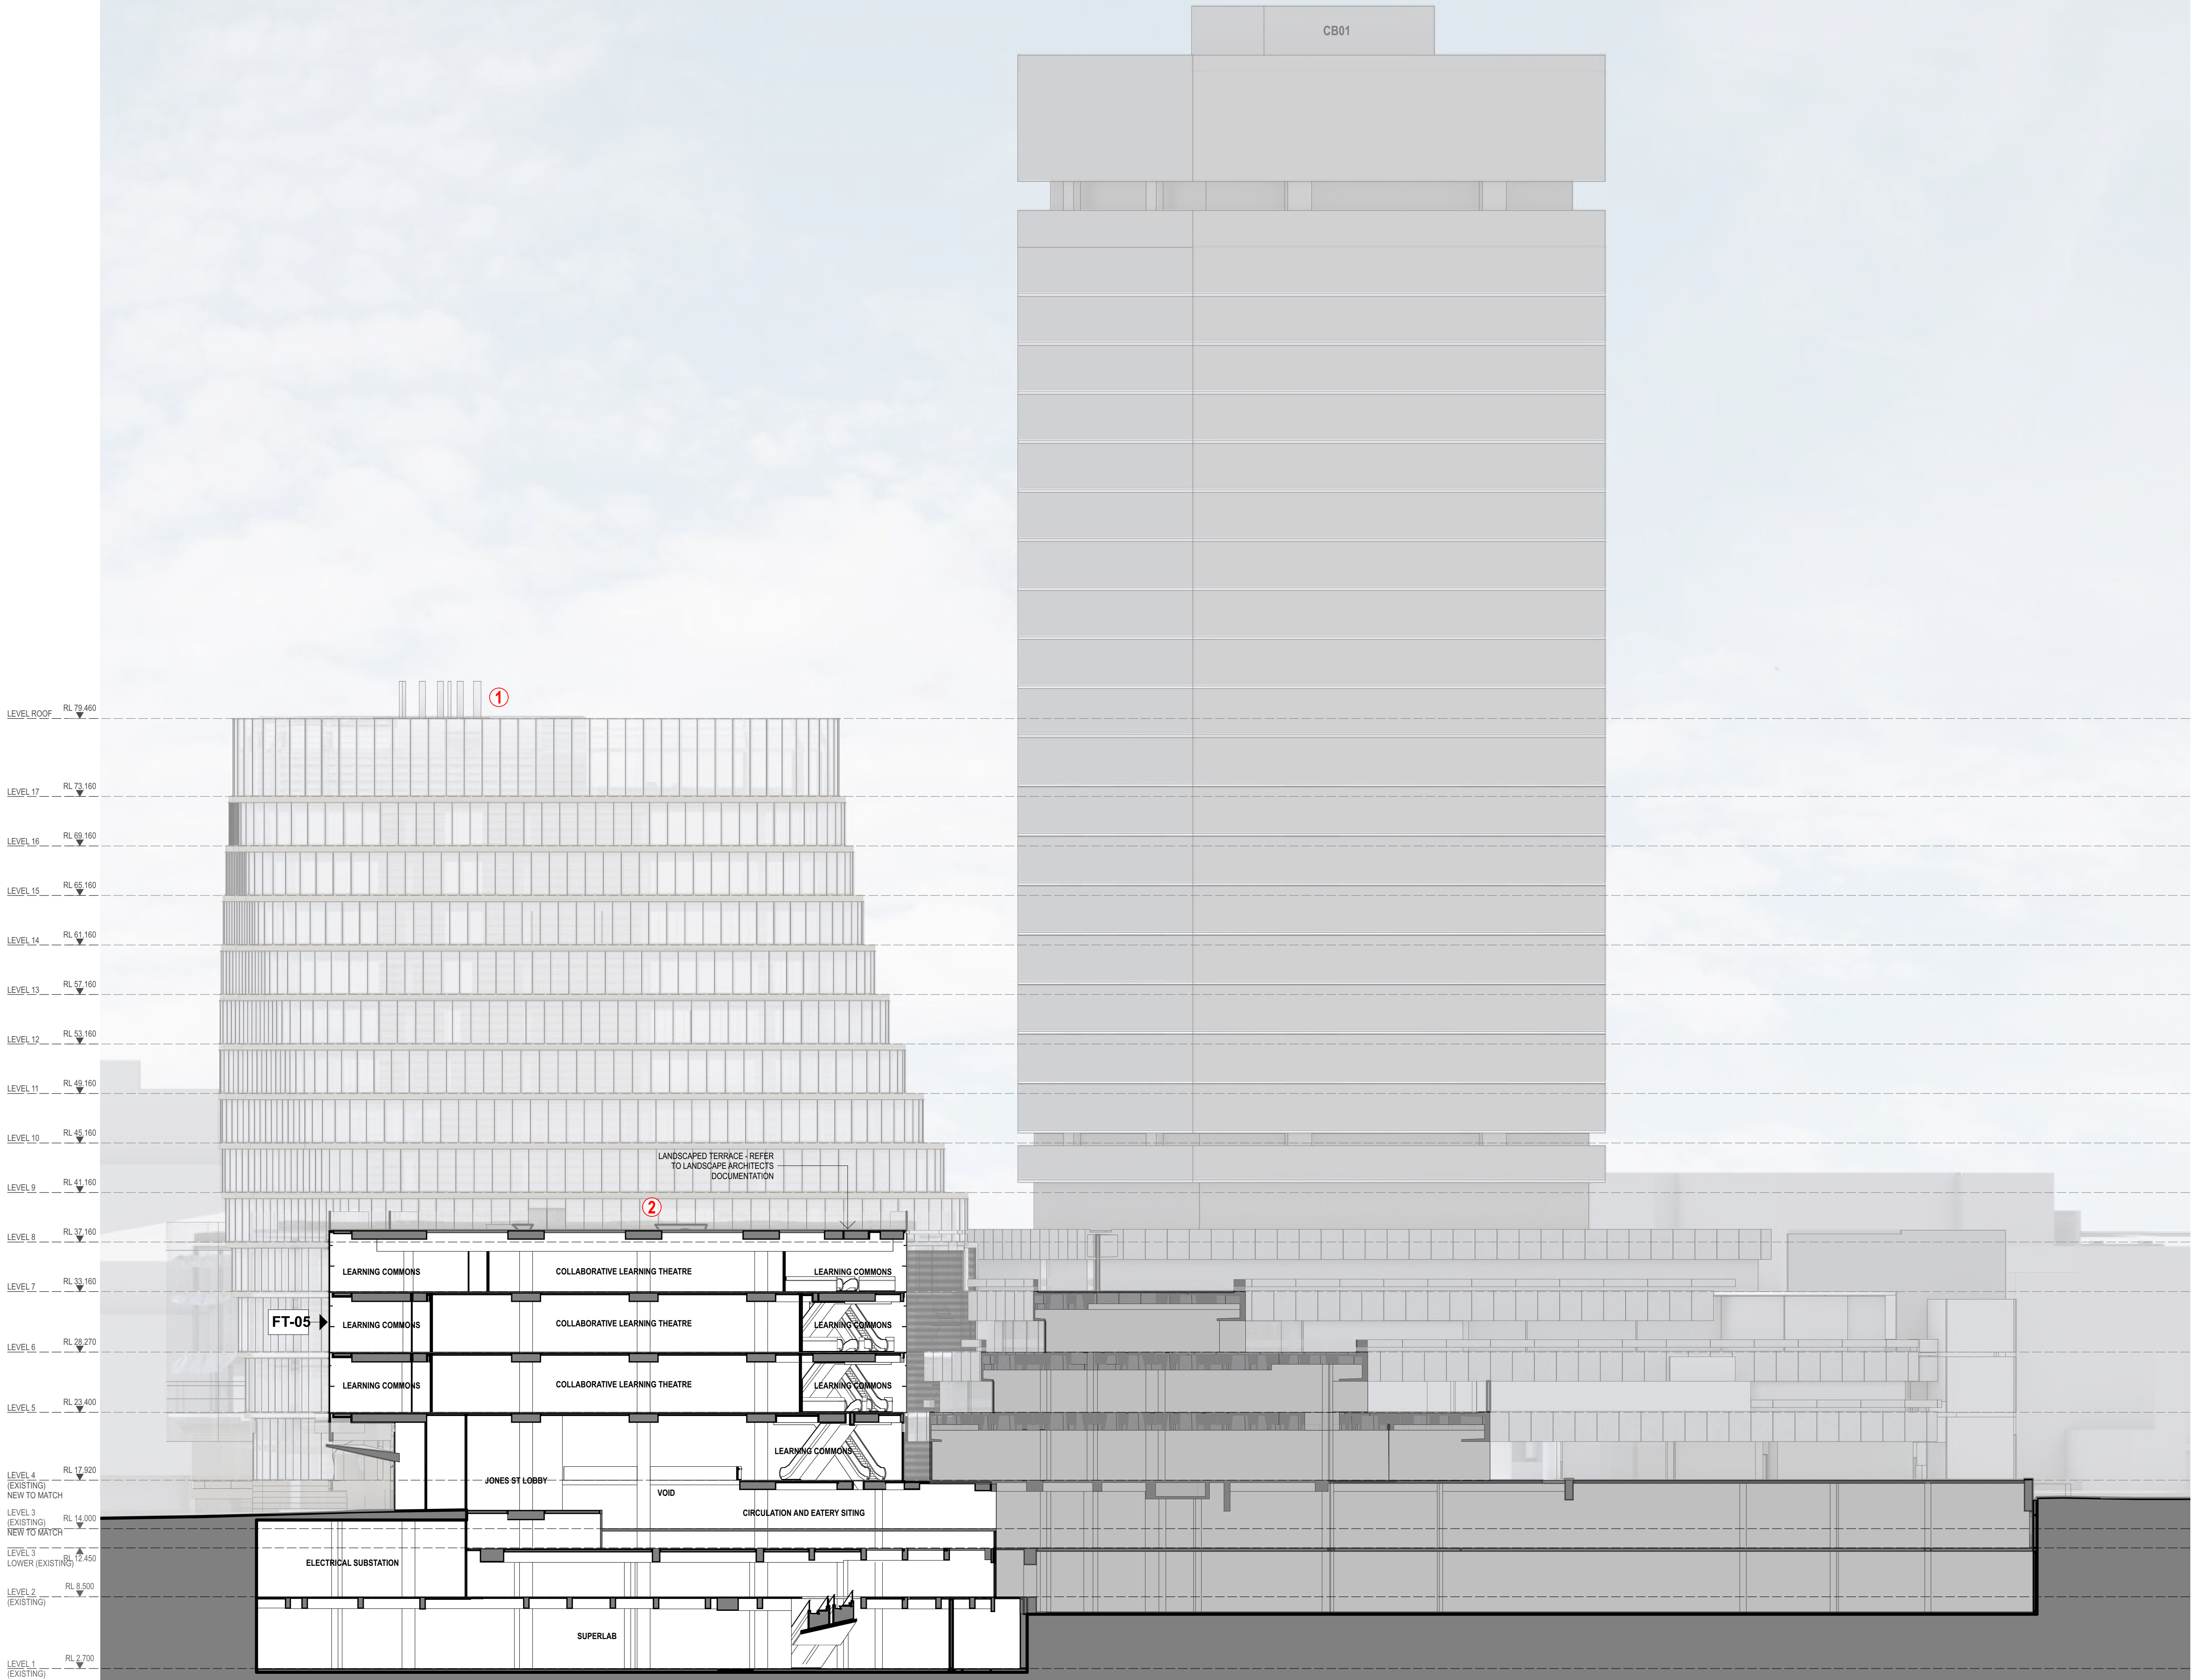


CHANGES


- ① SUPERLAB FLUES
- ② CHANGE TO RL OF TERRACE TO ALIGN WITH PHASE 2 FOOR SLAB

FACADE TYPE LEGEND

- FT01** ALUMINIUM FRAMED CLOSED CAVITY CURTAIN WALL SYSTEM WITH INTEGRATED ALUMINIUM VENETIAN BLINDS.
- FT02** GLAZED FIN SUPPORTED SINGLE LEAF GLAZING SYSTEM
- FT03** GLAZED FIN SUPPORTED SHOPFRONT GLAZING SYSTEM
- FT04** GLAZED FACADE COMPRISING VISION AND SPANDREL STRIPS WITH EXTERNAL BATTENS
- FT05** GLAZED FACADE COMPRISING VISION AND SPANDREL STRIPS. STEEL FRAMED HORIZONTAL SYSTEM WITH 3 TRANSOMS NOM. PER FLOOR
- FT06** GLAZED FRAMELESS FACADE
- FT08** FIXED SINGLE SKIN GLAZING WITH BANKS OF OPERABLE LOUVRES
- SC01** NATURAL SANDSTONE PANELS ON PROPRIETARY SUB FRAMING OR STUB WALL

A	ISSUED FOR DEVELOPMENT APPLICATION S96	01/2017
REV.	DESCRIPTION	DATE

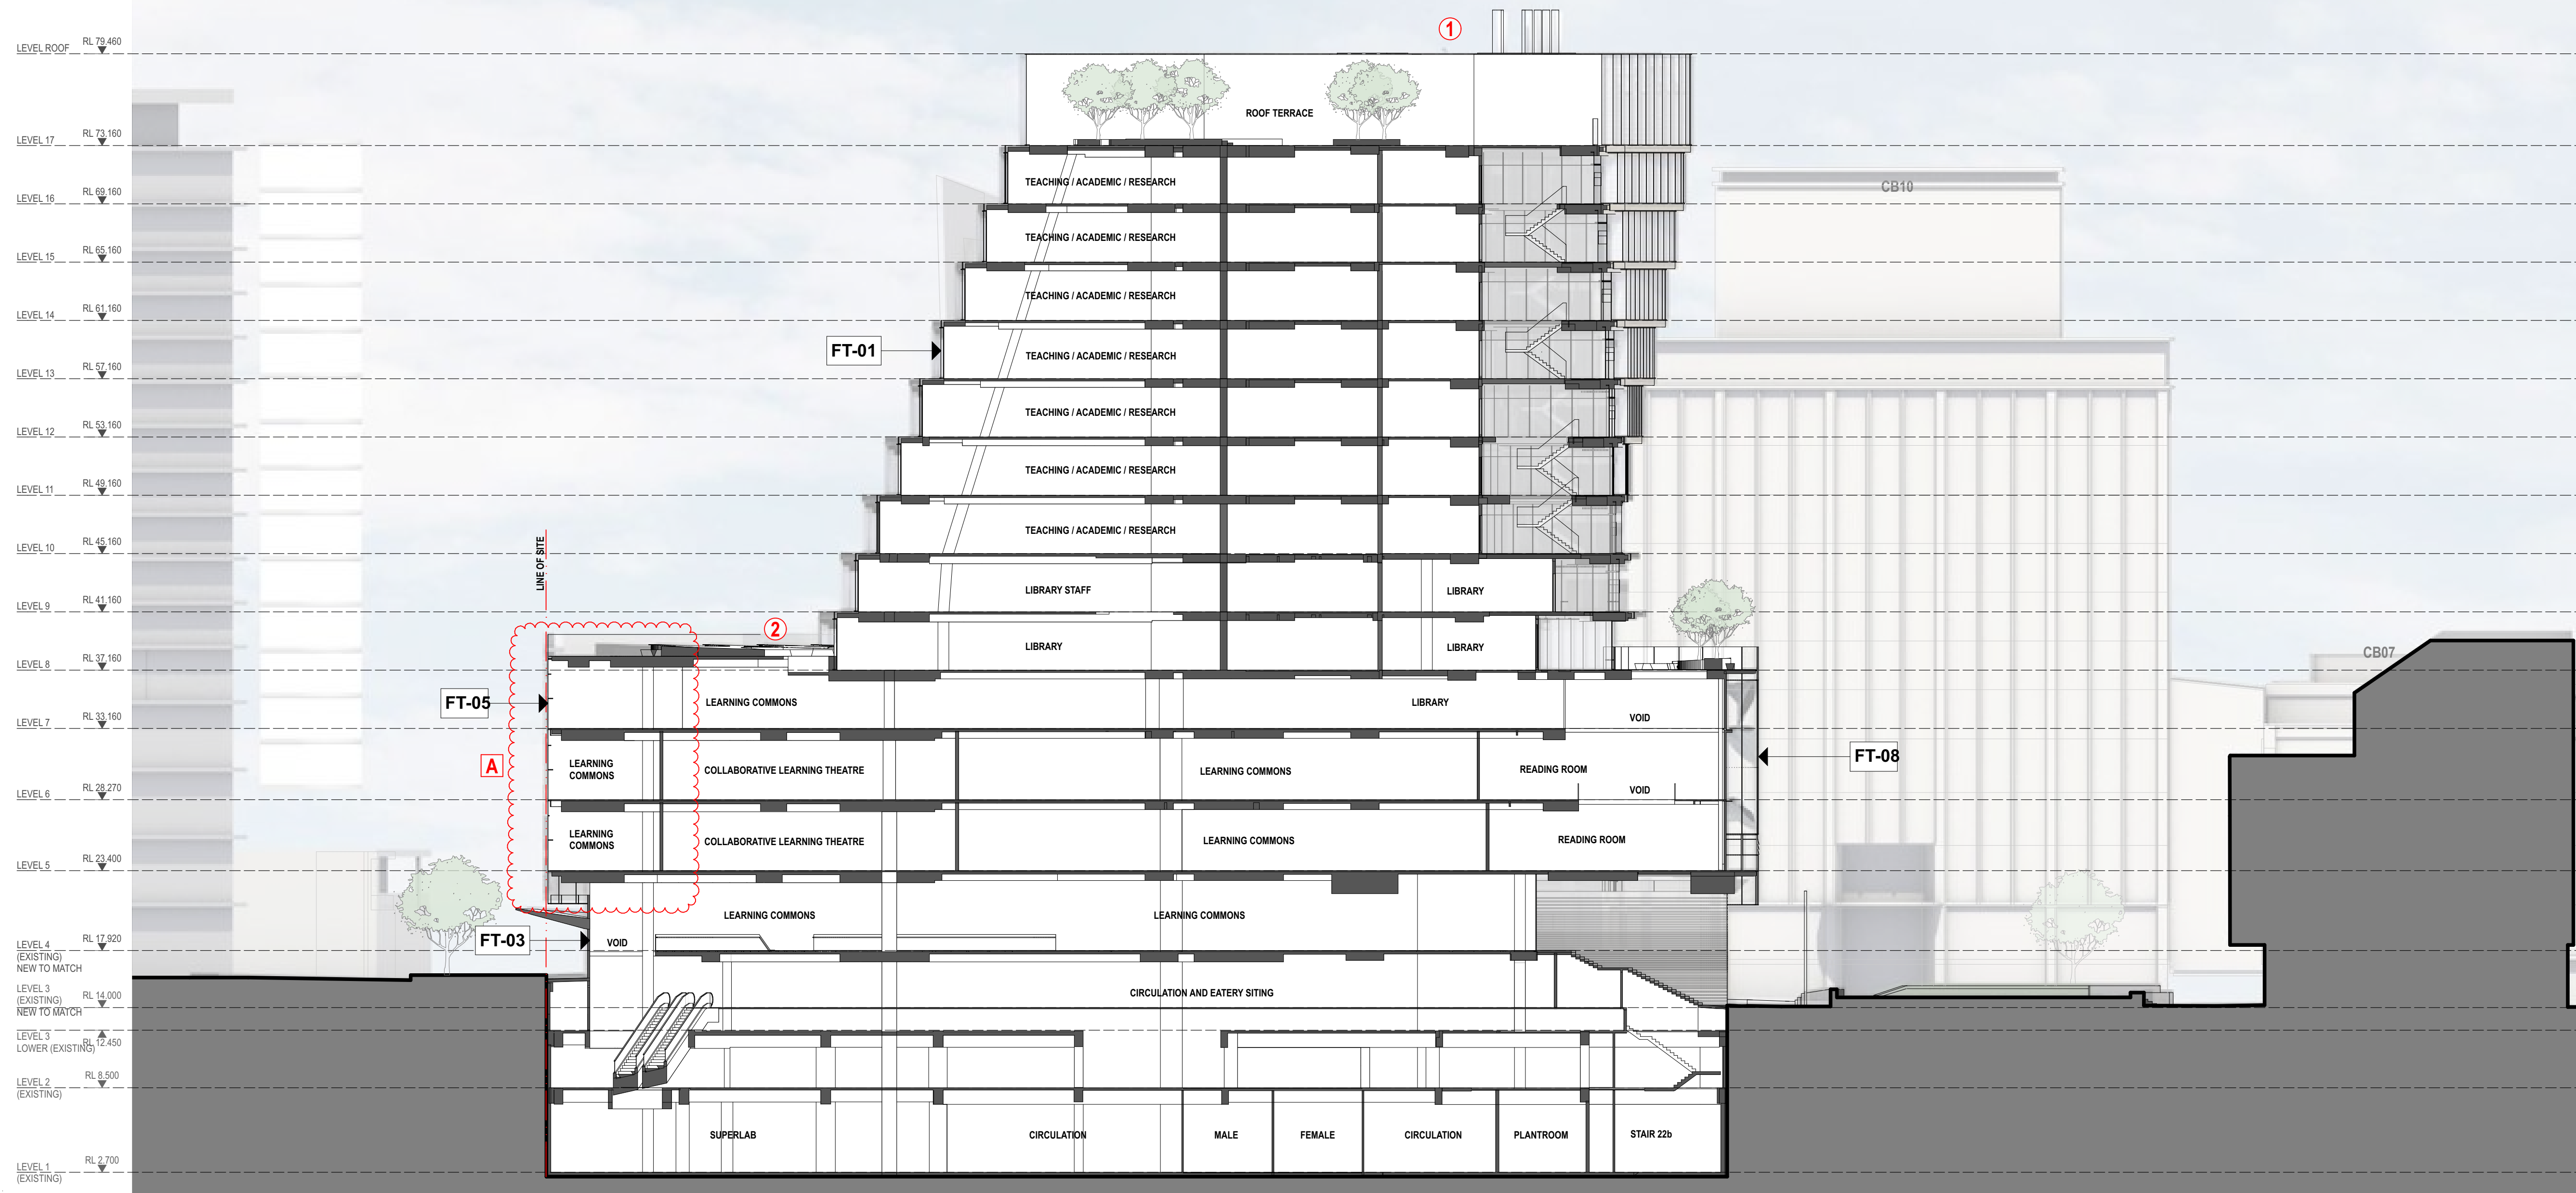

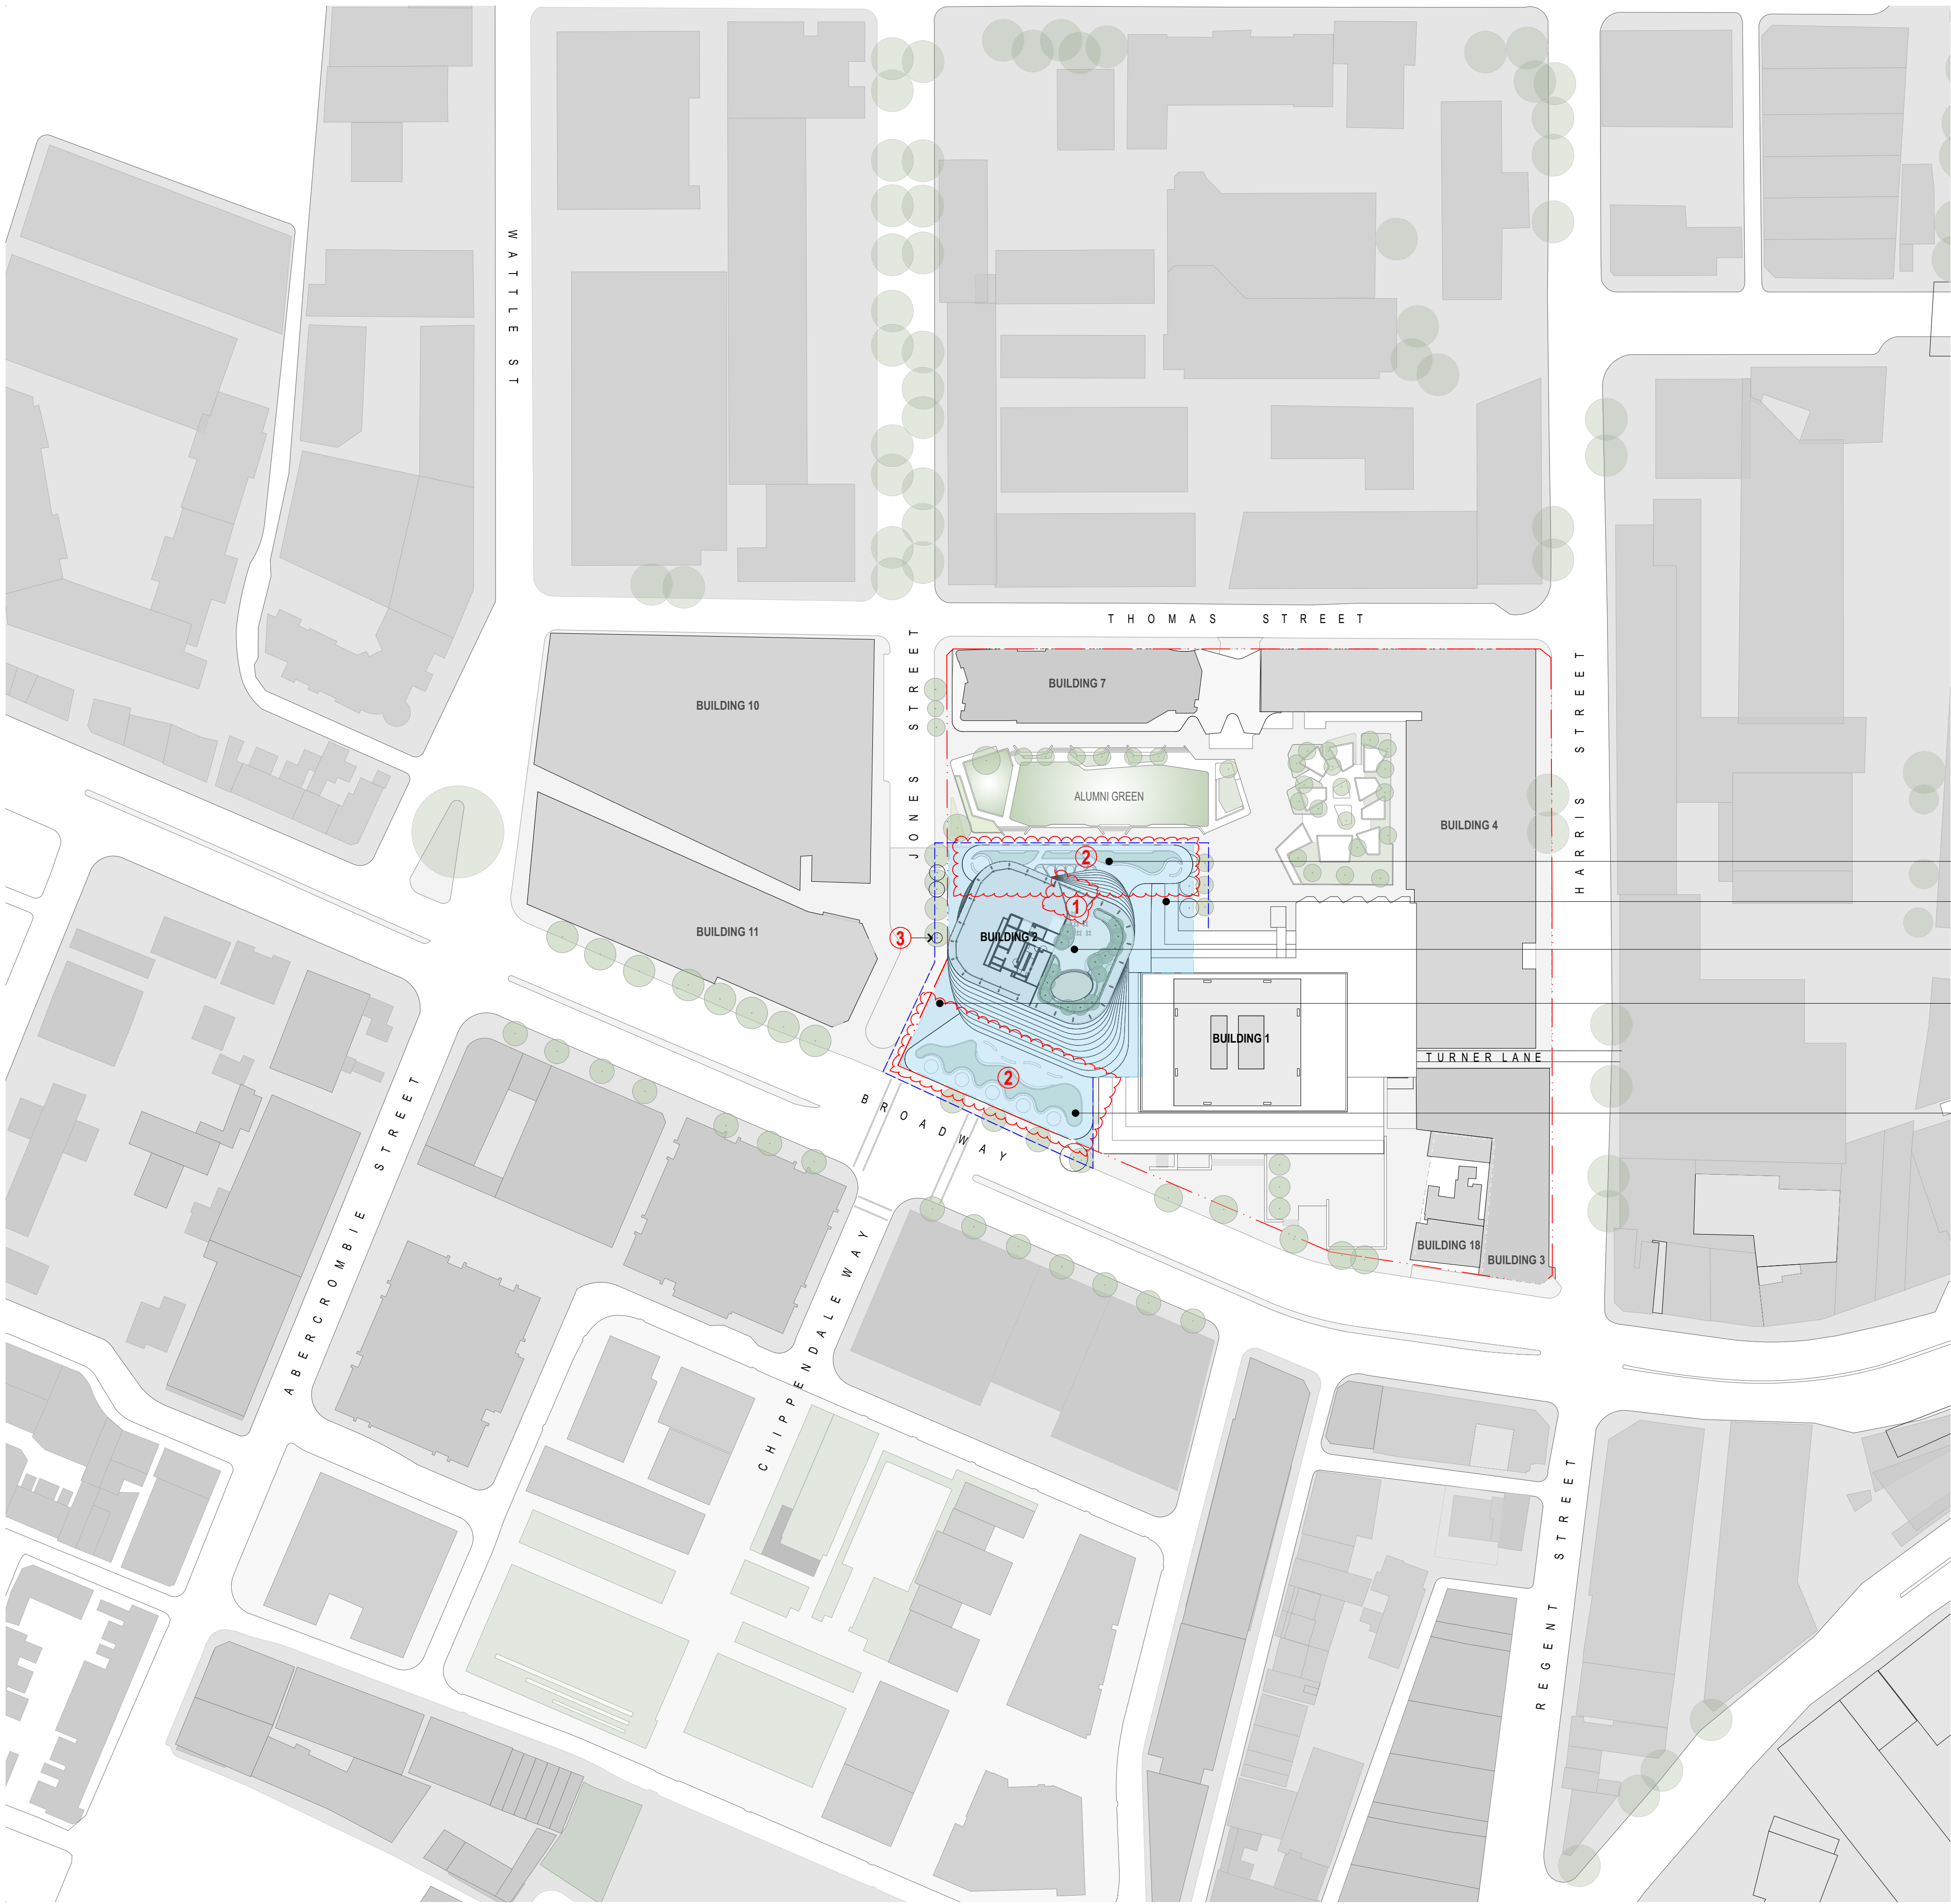

PLANTING SCHEDULE			
BOTANICAL NAME	COMMON NAME	CONTAINER SIZE	SPACING
TREES			
<i>Lophospermum confertus</i>	Brush Box	200L	As shown
<i>Celtis Australis</i>	Southern Hackberry	200L	As shown
<i>Lagerstroemia indica "Majesty"</i>	Crape Myrtle	600L	As shown
<i>Olea Europaea</i>	European Olive	600L	As shown
SHRUBS			
<i>Acronia "Allyn Magic"</i>	Allyn Magic	200mm	6 per m2
<i>Asplenium marginata</i>	Birds Nest Fern	200mm	6 per m2
<i>Melaleuca linifolia "Little Red"</i>	Little Red	200mm	6 per m2
<i>Ficus Lyrata</i>	Fiddle leaf Fig	200mm	6 per m2
<i>Philodendron "Xanadu"</i>	Xanadu	200mm	6 per m2
<i>Philodendron "Rip Congo"</i>	Philodendron Congo	200mm	6 per m2
<i>Rhaphiolepis indica "Oriental Pearl"</i>	Indian Hawthorn	200mm	6 per m2
<i>Syzygium "Cascade"</i>	Syzygium "Cascade"	200mm	6 per m2
<i>Westringia fruticosa "Zena"</i>	Coast Rosemary	200mm	6 per m2
GROUND COVERS			
<i>Carpobrotus glaucescens</i>	Pig Face	150mm	6 per m2
<i>Cissua antarctica</i>	Kangaroo Vine	150mm	6 per m2
<i>Convolvulus mauritanicus</i>	Purple convolvulus	150mm	6 per m2
<i>Correa alba</i>	White Correa	150mm	6 per m2
<i>Convolvulus ononum</i>	Silver bush	150mm	6 per m2
<i>Dichondra "Silver Falls"</i>	Silver Falls	150mm	6 per m2
<i>Elettaria cardamomum</i>	Cardamom	150mm	6 per m2
<i>Juniperus conferta</i>	Shore Juniper	150mm	6 per m2
<i>Leucopogon parviflorus</i>	Coastal Beard-Heath, Native Currant	150mm	6 per m2
<i>Myrsorum parvifolium</i>	Cresping Boobialla	150mm	6 per m2
<i>Pterisantha sericea</i>	Native Iris / Purple Flag	150mm	6 per m2
<i>Trachelospermum jasminoides</i>	Star Jasmine	150mm	6 per m2
<i>Dichondra "Silver Falls"</i>	Silver Falls	150mm	9 per m2
<i>Trachelospermum jasminoides</i>	Star Jasmine	150mm	9 per m2
GRASSES			
<i>Austrodanthonia sp.</i>	Wallaby Grass	150mm	9 per m2
<i>Dianella caerulea "Treaze"</i>	Blue Flax-lily "Treaze"	150mm	9 per m2
<i>Dianella longifolia</i>	Spreading Flax Lily	150mm	9 per m2
<i>Liberia parviflora</i>	Basket Grass	150mm	9 per m2
<i>Themeda "Ming"</i>	Kangaroo grass	100mm	9 per m2
<i>Liriope muscari "Evergreen Giant"</i>	New Zealand Iris	150mm	9 per m2
<i>Lomandra katina</i>	Mak-Rush	150mm	9 per m2
GREEN TRELLIS			
<i>Trachelospermum jasminoides</i>	Star Jasmine	300mm	650 cts

LEGEND

- NEW TREES
- TREES TO BE RETAINED
- TREES TO BE REMOVED
- BOUNDARY LINE
- SCOPE OF WORKS

MPB AREAS OF MASS PLANTING

TRF AREAS OF TURF

PAV1 NEW GRANITE PAVING TO CITY OF SYDNEY SPECIFICATION

PAV2 NEW PRECAST CONCRETE PAVING WITH VARIOUS FINISHES (RADIAL PATTERN)

TD2 NEW TIMBER DECKING

PAV3 PAVING LAID ON PAVING SUPPORTS OR SIMILAR

PAV4 PRECAST CONCRETE PLANKS

RTW1 RETAINING WALLS

HR1 HANDRAIL


BO1 BOLLARD



TD1 TIMBER BENCH SEATS

S96 UPDATES

- ① MODIFIED LAYOUT BASED ON REVISED PLANT ROOM & FACADE SHAPE
- ② REVISED LEVEL 8 TERRACE AND SHAPE BASED ON SKYLIGHT DESIGN AND FACADE SHAPE
- ③ TREE REMOVED

EXTENT OF DEVELOPMENT APPLICATION PROPOSAL - PHASE 1

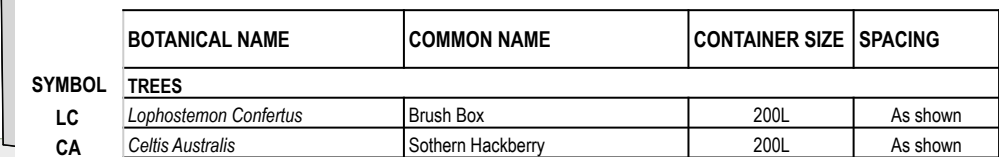

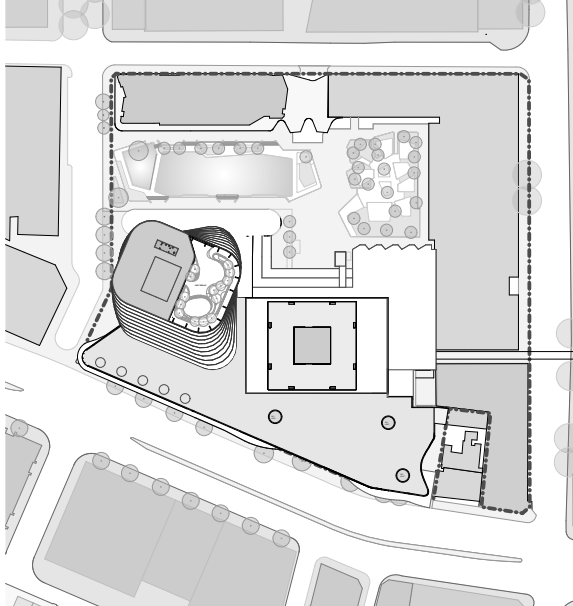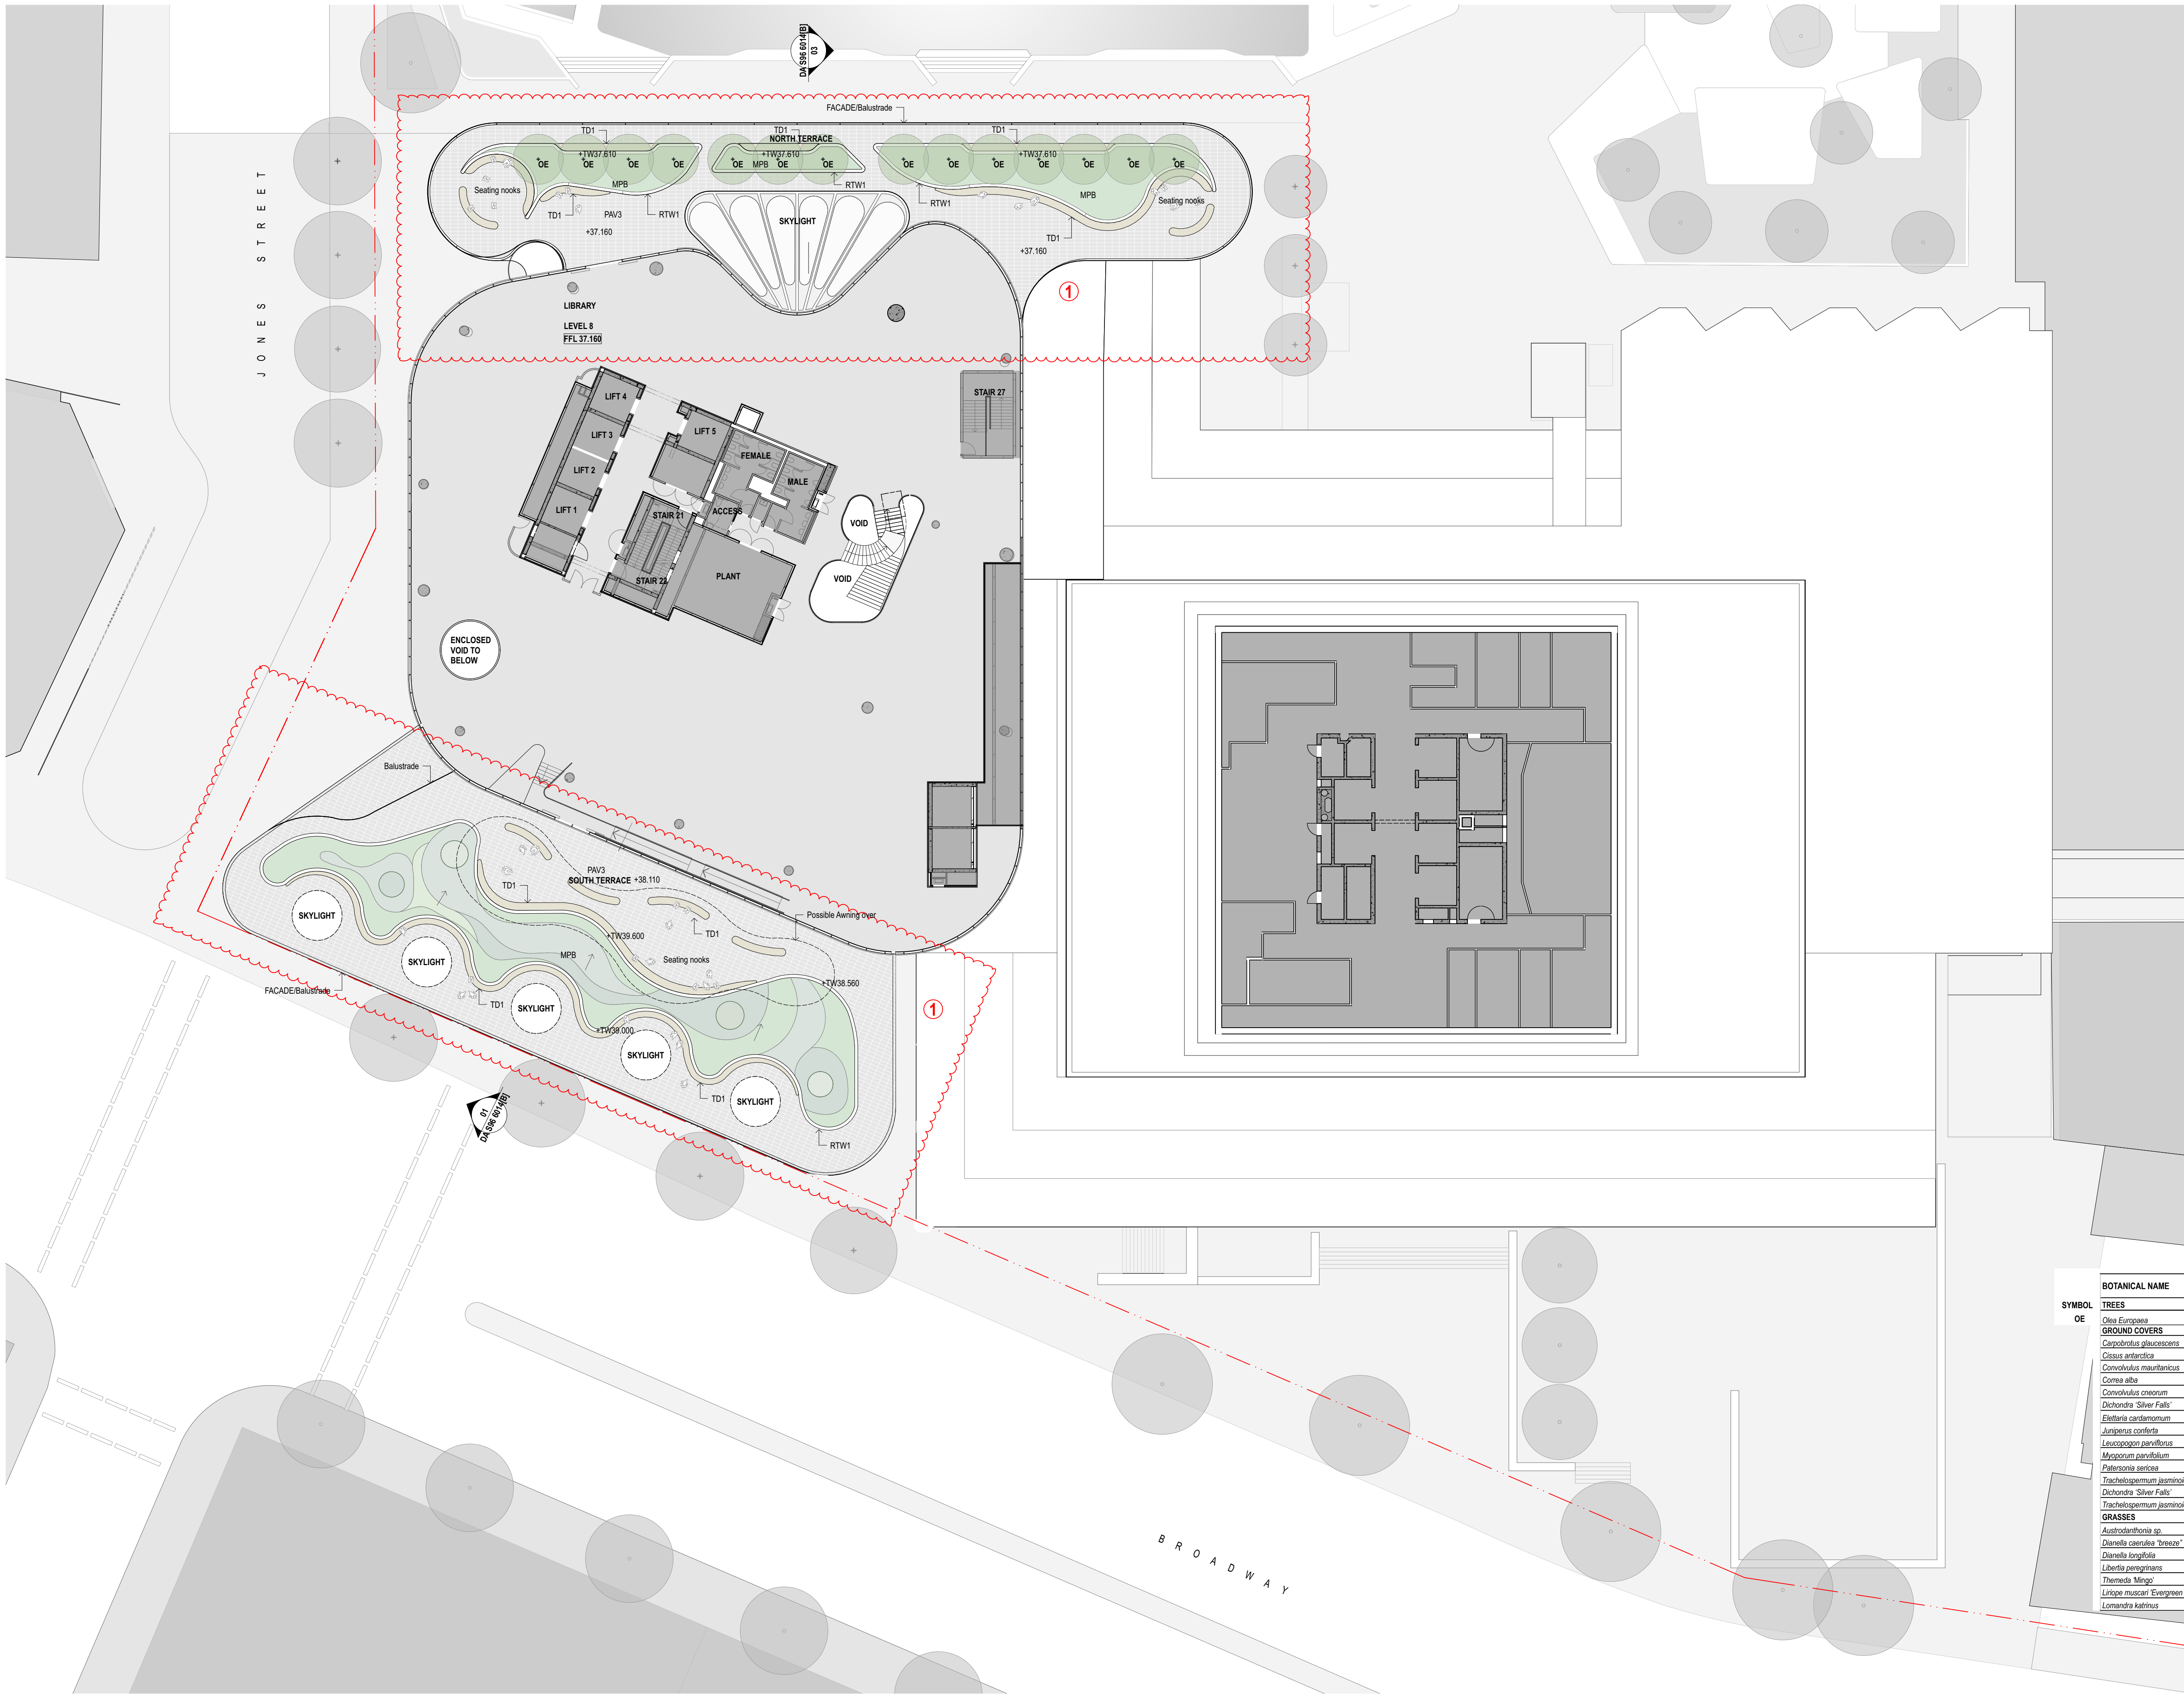

- LEGEND**
- NEW TREES
 - TREES TO BE RETAINED
 - TREES TO BE REMOVED
 - BOUNDARY LINE
 - SCOPE OF WORKS
- MPB** AREAS OF MASS PLANTING
- TRF** AREAS OF TURF
- PAV1** NEW GRANITE PAVING TO CITY OF SYDNEY SPECIFICATION
- PAV2** NEW PRECAST CONCRETE PAVING WITH VARIOUS FINISHES (RADIAL PATTERN)
- TD2** NEW TIMBER DECKING
- PAV3** PAVING LAID ON PAVING SUPPORTS OR SIMILAR
- PAV4** PRECAST CONCRETE PLANKS
- RTW1** RETAINING WALLS
- HR1** HANDRAIL
- BO1** BOLLARD
- TD1** TIMBER BENCH SEATS



- S96 UPDATES**
- ① REVISED LANDSCAPE GEOMETRY TO ACCOMMODATE SKYLIGHTS & REVISED LEVEL

PLANTING SCHEDULE

	BOTANICAL NAME	COMMON NAME	CONTAINER SIZE	SPACING
SYMBOL	TREES			
	OE	Olea Europaea	European Olive	600L As shown
OE	GROUND COVERS			
	Carpobrotus	glaucescens	Pig Face	150mm 6 per m2
	Cissus	antarctica	Kangaroo Vine	150mm 6 per m2
	Convolvulus	mauritanicus	Purple convolvulus	150mm 6 per m2
	Cornus	alba	White Cornus	150mm 6 per m2
	Convolvulus	crenatum	Silver bush	150mm 6 per m2
	Dichondra	'Silver Falls'	Silver Falls	150mm 6 per m2
	Elettaria	cardamomum	Cardamom	150mm 6 per m2
	Juniperus	conferta	Shore Juniper	150mm 6 per m2
	Leucopogon	parviflorus	Coastal Beard-Heath Native Currant	150mm 6 per m2
	Myoporum	parvifolium	Creeping Boobialla	150mm 6 per m2
	Polygonum	sericeum	Native Iris / Purple Flag	150mm 6 per m2
	Trachelospermum	jasmynoides	Star Jasmine	150mm 6 per m2
	Dichondra	'Silver Falls'	Silver Falls	150mm 9 per m2
	Trachelospermum	jasmynoides	Star Jasmine	150mm 9 per m2
	GRASSES			
	Austrodanthonia	sp.	Wallaby Grass	150mm 9 per m2
	Dianella	caerulea 'Breeze'	Blue Flax-lily 'Breeze'	150mm 9 per m2
	Dianella	longifolia	Spreading Flax Lily	150mm 9 per m2
	Libertia	pergrans	Basket Grass	150mm 9 per m2
	Themeda	'Manga'	Kangaroo grass	100mm 9 per m2
	Liriodendron	'New Zealand Giant'	New Zealand Iris	150mm 9 per m2
	Lomandra	kahirns	Mat-Rush	150mm 9 per m2

A	ISSUED FOR DEVELOPMENT APPLICATION S96	01/2017
REV.	DESCRIPTION	DATE

0 2.5 5 10m
1:250 @ A1
JANUARY 2017
For information **DA S96 6012-1[A]**

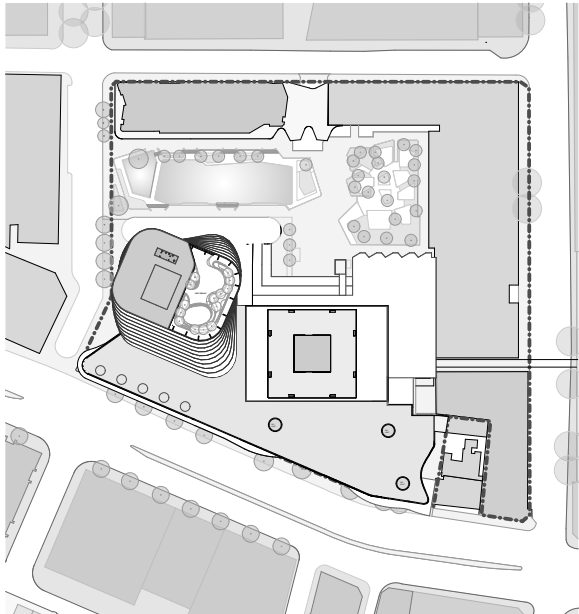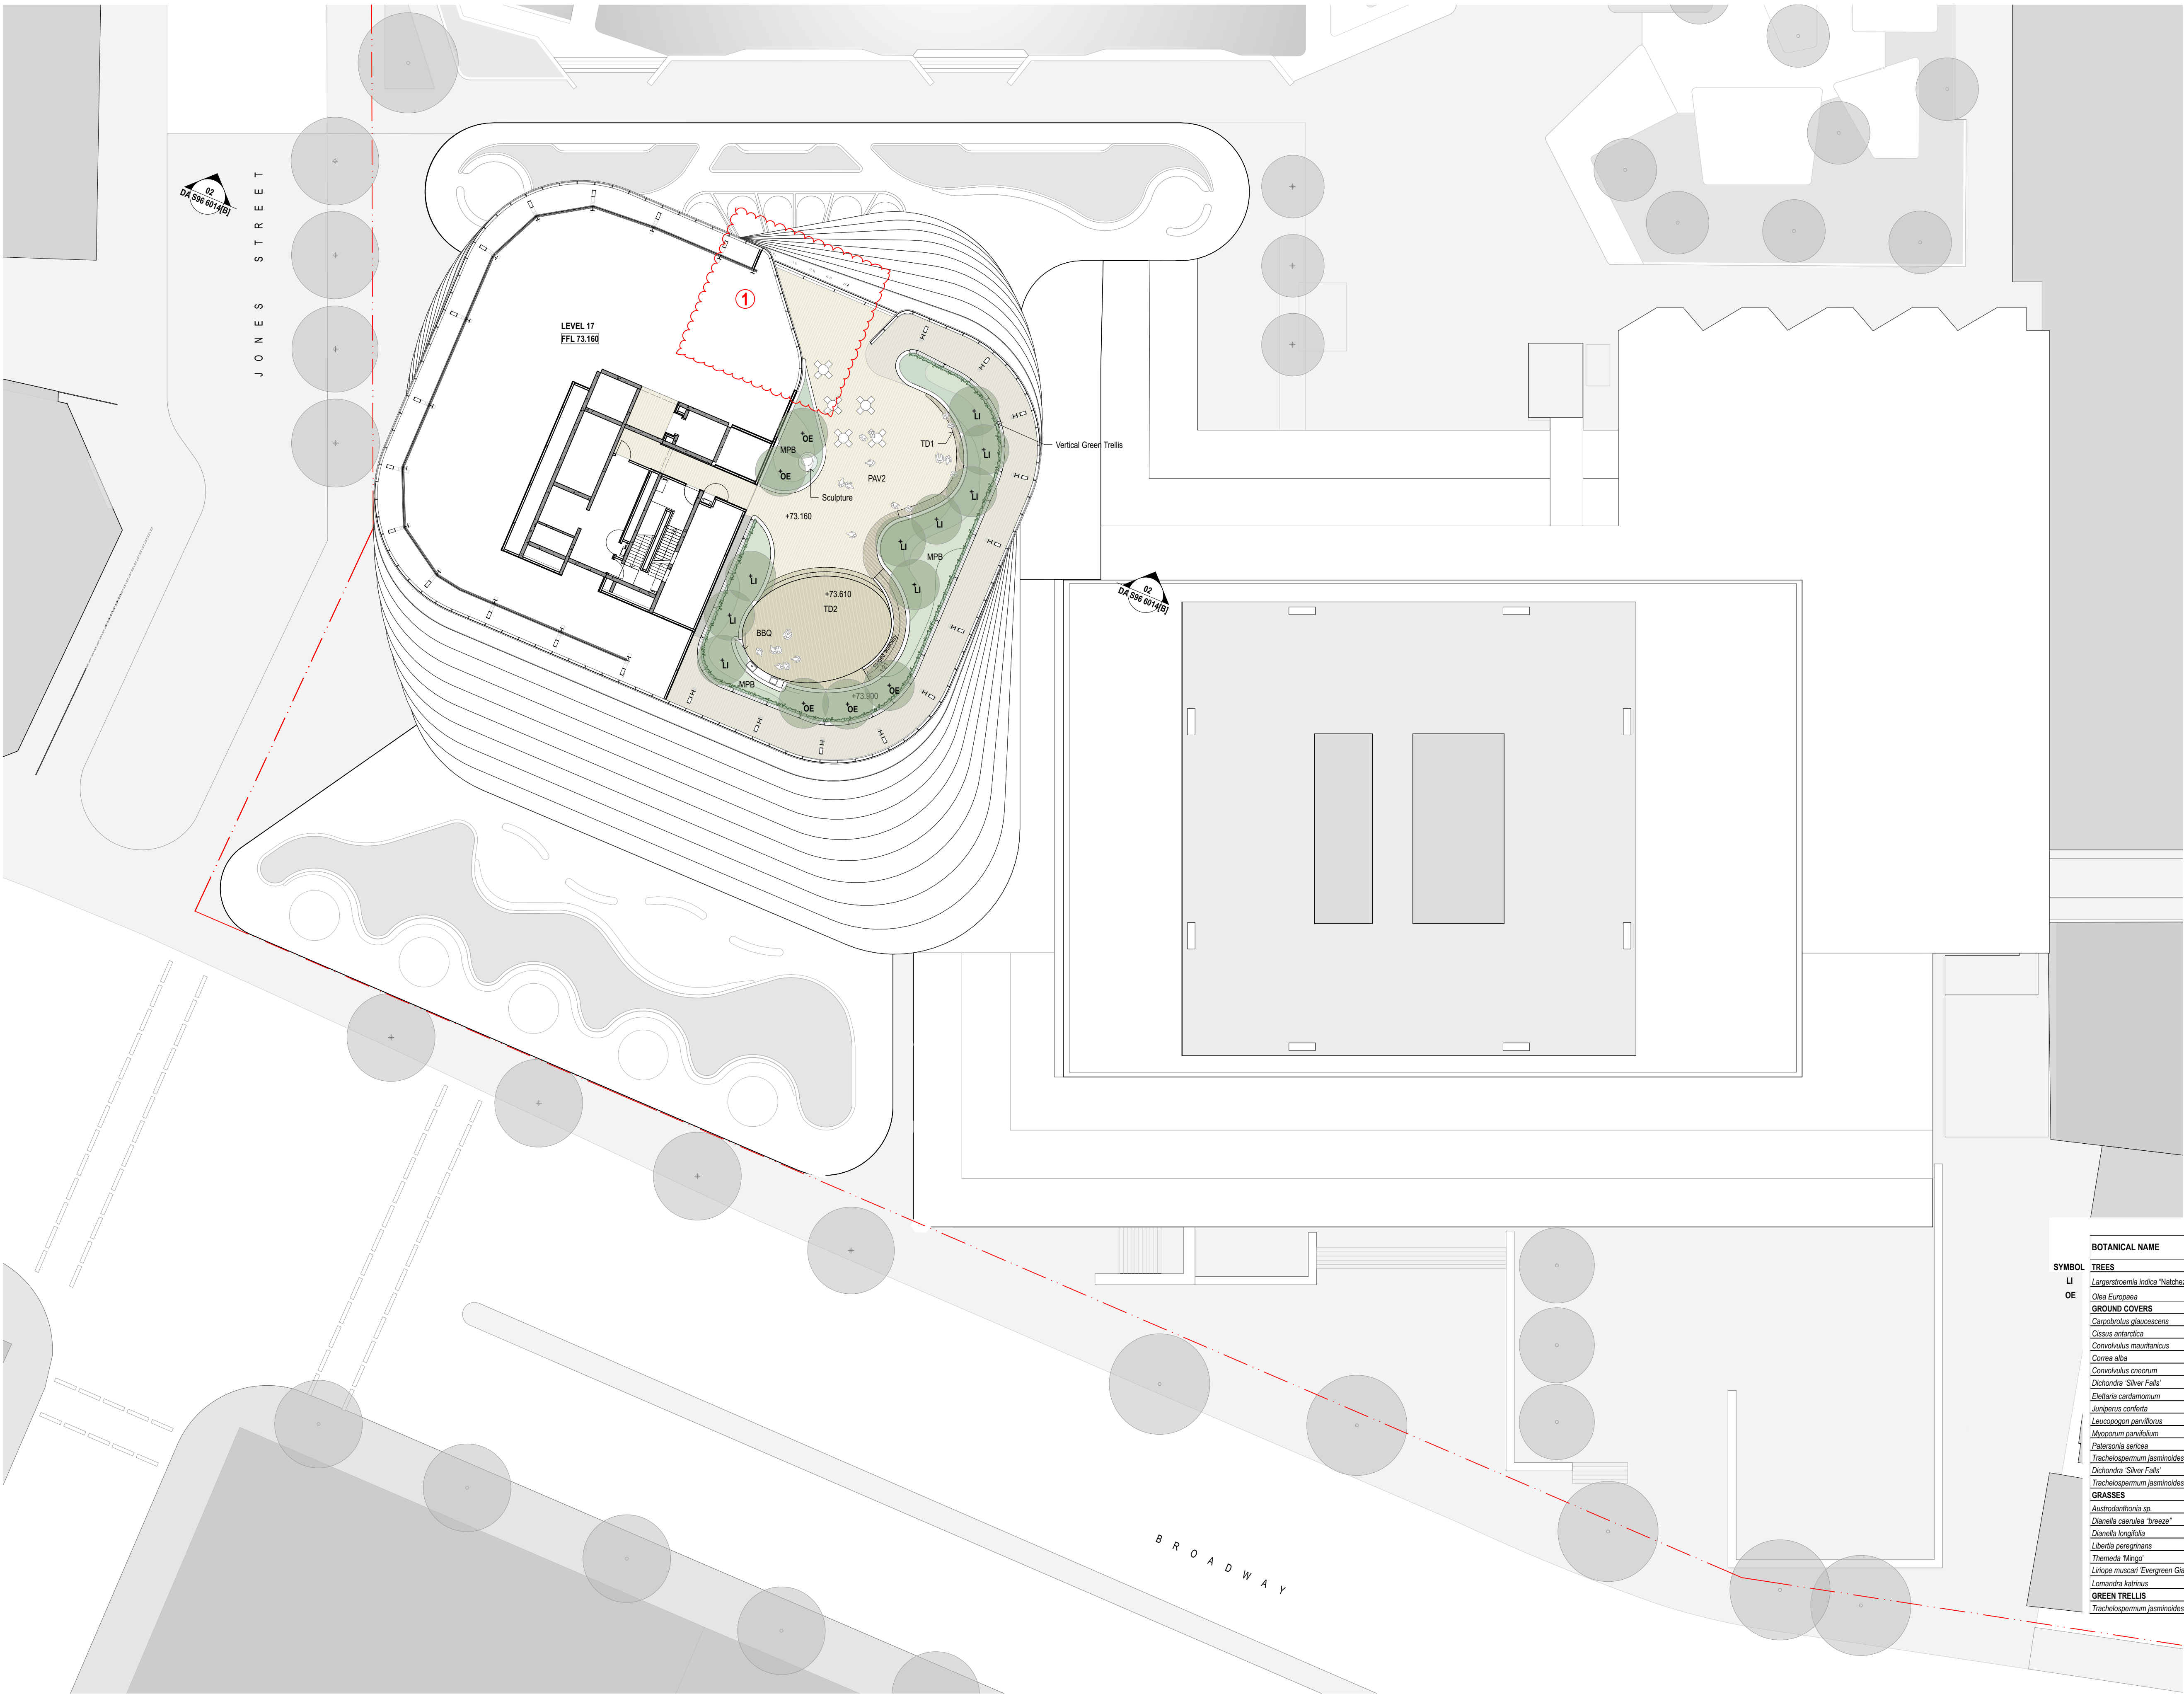

- LEGEND**
- NEW TREES
 - TREES TO BE RETAINED
 - TREES TO BE REMOVED
 - BOUNDARY LINE
 - SCOPE OF WORKS
- MPB** AREAS OF MASS PLANTING
- TRF** AREAS OF TURF
- PAV1** NEW GRANITE PAVING TO CITY OF SYDNEY SPECIFICATION
- PAV2** NEW PRECAST CONCRETE PAVING WITH VARIOUS FINISHES (RADIAL PATTERN)
- TD2** NEW TIMBER DECKING
- PAV3** PAVING LAID ON PAVING SUPPORTS OR SIMILAR
- PAV4** PRECAST CONCRTE PLANKS
- RTW1** RETAINING WALLS
- HR1** HANDRAIL
- BO1** BOLLARD
- TD1** TIMBER BENCH SEATS
- S96 UPDATES**
- ①** MODIFIED LAYOUT BASED ON REVISED PLANT ROOM & FACADE SHAPE

PLANTING SCHEDULE

	BOTANICAL NAME	COMMON NAME	CONTAINER SIZE	SPACING
SYMBOL	TREES			
	LI	<i>Lagerstroemia indica</i> 'Natchez'	Crape Myrtle	600L As shown
OE	OE	<i>Olea europaea</i>	European Olive	600L As shown
	GROUND COVERS			
	<i>Carpobrotus glaucescens</i>	Pig Face	150mm	6 per m2
	<i>Cissus antarctica</i>	Kangaroo Vine	150mm	6 per m2
	<i>Convolvulus mauritanicus</i>	Purple Convolvulus	150mm	6 per m2
	<i>Correa alba</i>	White Correa	150mm	6 per m2
	<i>Convolvulus cneorum</i>	Silver bush	150mm	6 per m2
	<i>Dichondra 'Silver Falls'</i>	Silver Falls	150mm	6 per m2
	<i>Elettaria cardamomum</i>	Cardamom	150mm	6 per m2
	<i>Juniperus conferta</i>	Shore Juniper	150mm	6 per m2
	<i>Leucopogon parviflorus</i>	Coastal Beard-Heath, Native Currant	150mm	6 per m2
	<i>Myoporum laetifolium</i>	Creeping Boobialla	150mm	6 per m2
	<i>Peltandra sericea</i>	Native Iris / Purple Flag	150mm	6 per m2
	<i>Trachelospermum jasminoides</i>	Star Jasmine	150mm	6 per m2
	<i>Dichondra 'Silver Falls'</i>	Silver Falls	150mm	9 per m2
	<i>Trachelospermum jasminoides</i>	Star Jasmine	150mm	9 per m2
GRASSES	GRASSES			
	<i>Austrodanthonia sp.</i>	Wallaby Grass	150mm	9 per m2
	<i>Dianella caerulea</i> 'breeze'	Blue Flax-lily 'Breeze'	150mm	9 per m2
	<i>Dianella longifolia</i>	Spreading Flax Lily	150mm	9 per m2
	<i>Libertia perigrina</i>	Basket Grass	150mm	9 per m2
	<i>Themeda 'Mingo'</i>	Kangaroo grass	100mm	9 per m2
	<i>Liriope muscari</i> 'Evergreen Giant'	New Zealand Iris	150mm	9 per m2
	<i>Lomandra katinus</i>	Mat-Rush	150mm	9 per m2
	GREEN TRELLIS			
	<i>Trachelospermum jasminoides</i>	Star Jasmine	300mm	650 cts

A	ISSUED FOR DEVELOPMENT APPLICATION S96	01/2017
REV.	DESCRIPTION	DATE