ALL INTERNAL LAYOUT INDICATIVE ONLY

DATE: 8 JUNE 2016
STATUS: CONCEPT DA

HEALTH PROJECTS INTERNATIONAL
Suite 1, Ground Floor, 68 Alfred Street
Milsons Point, NSW, 2061
Tel: (02) 94604199
Fax: (02) 94604299
Website: www.hpi.net.au

SITE PLAN

N

0 1 5 10 25 50M

SCALE: 1:500 @ A1

GREGORY HILLS
- CORPORATE PARK -

CAMDEN MEDICAL CAMPUS

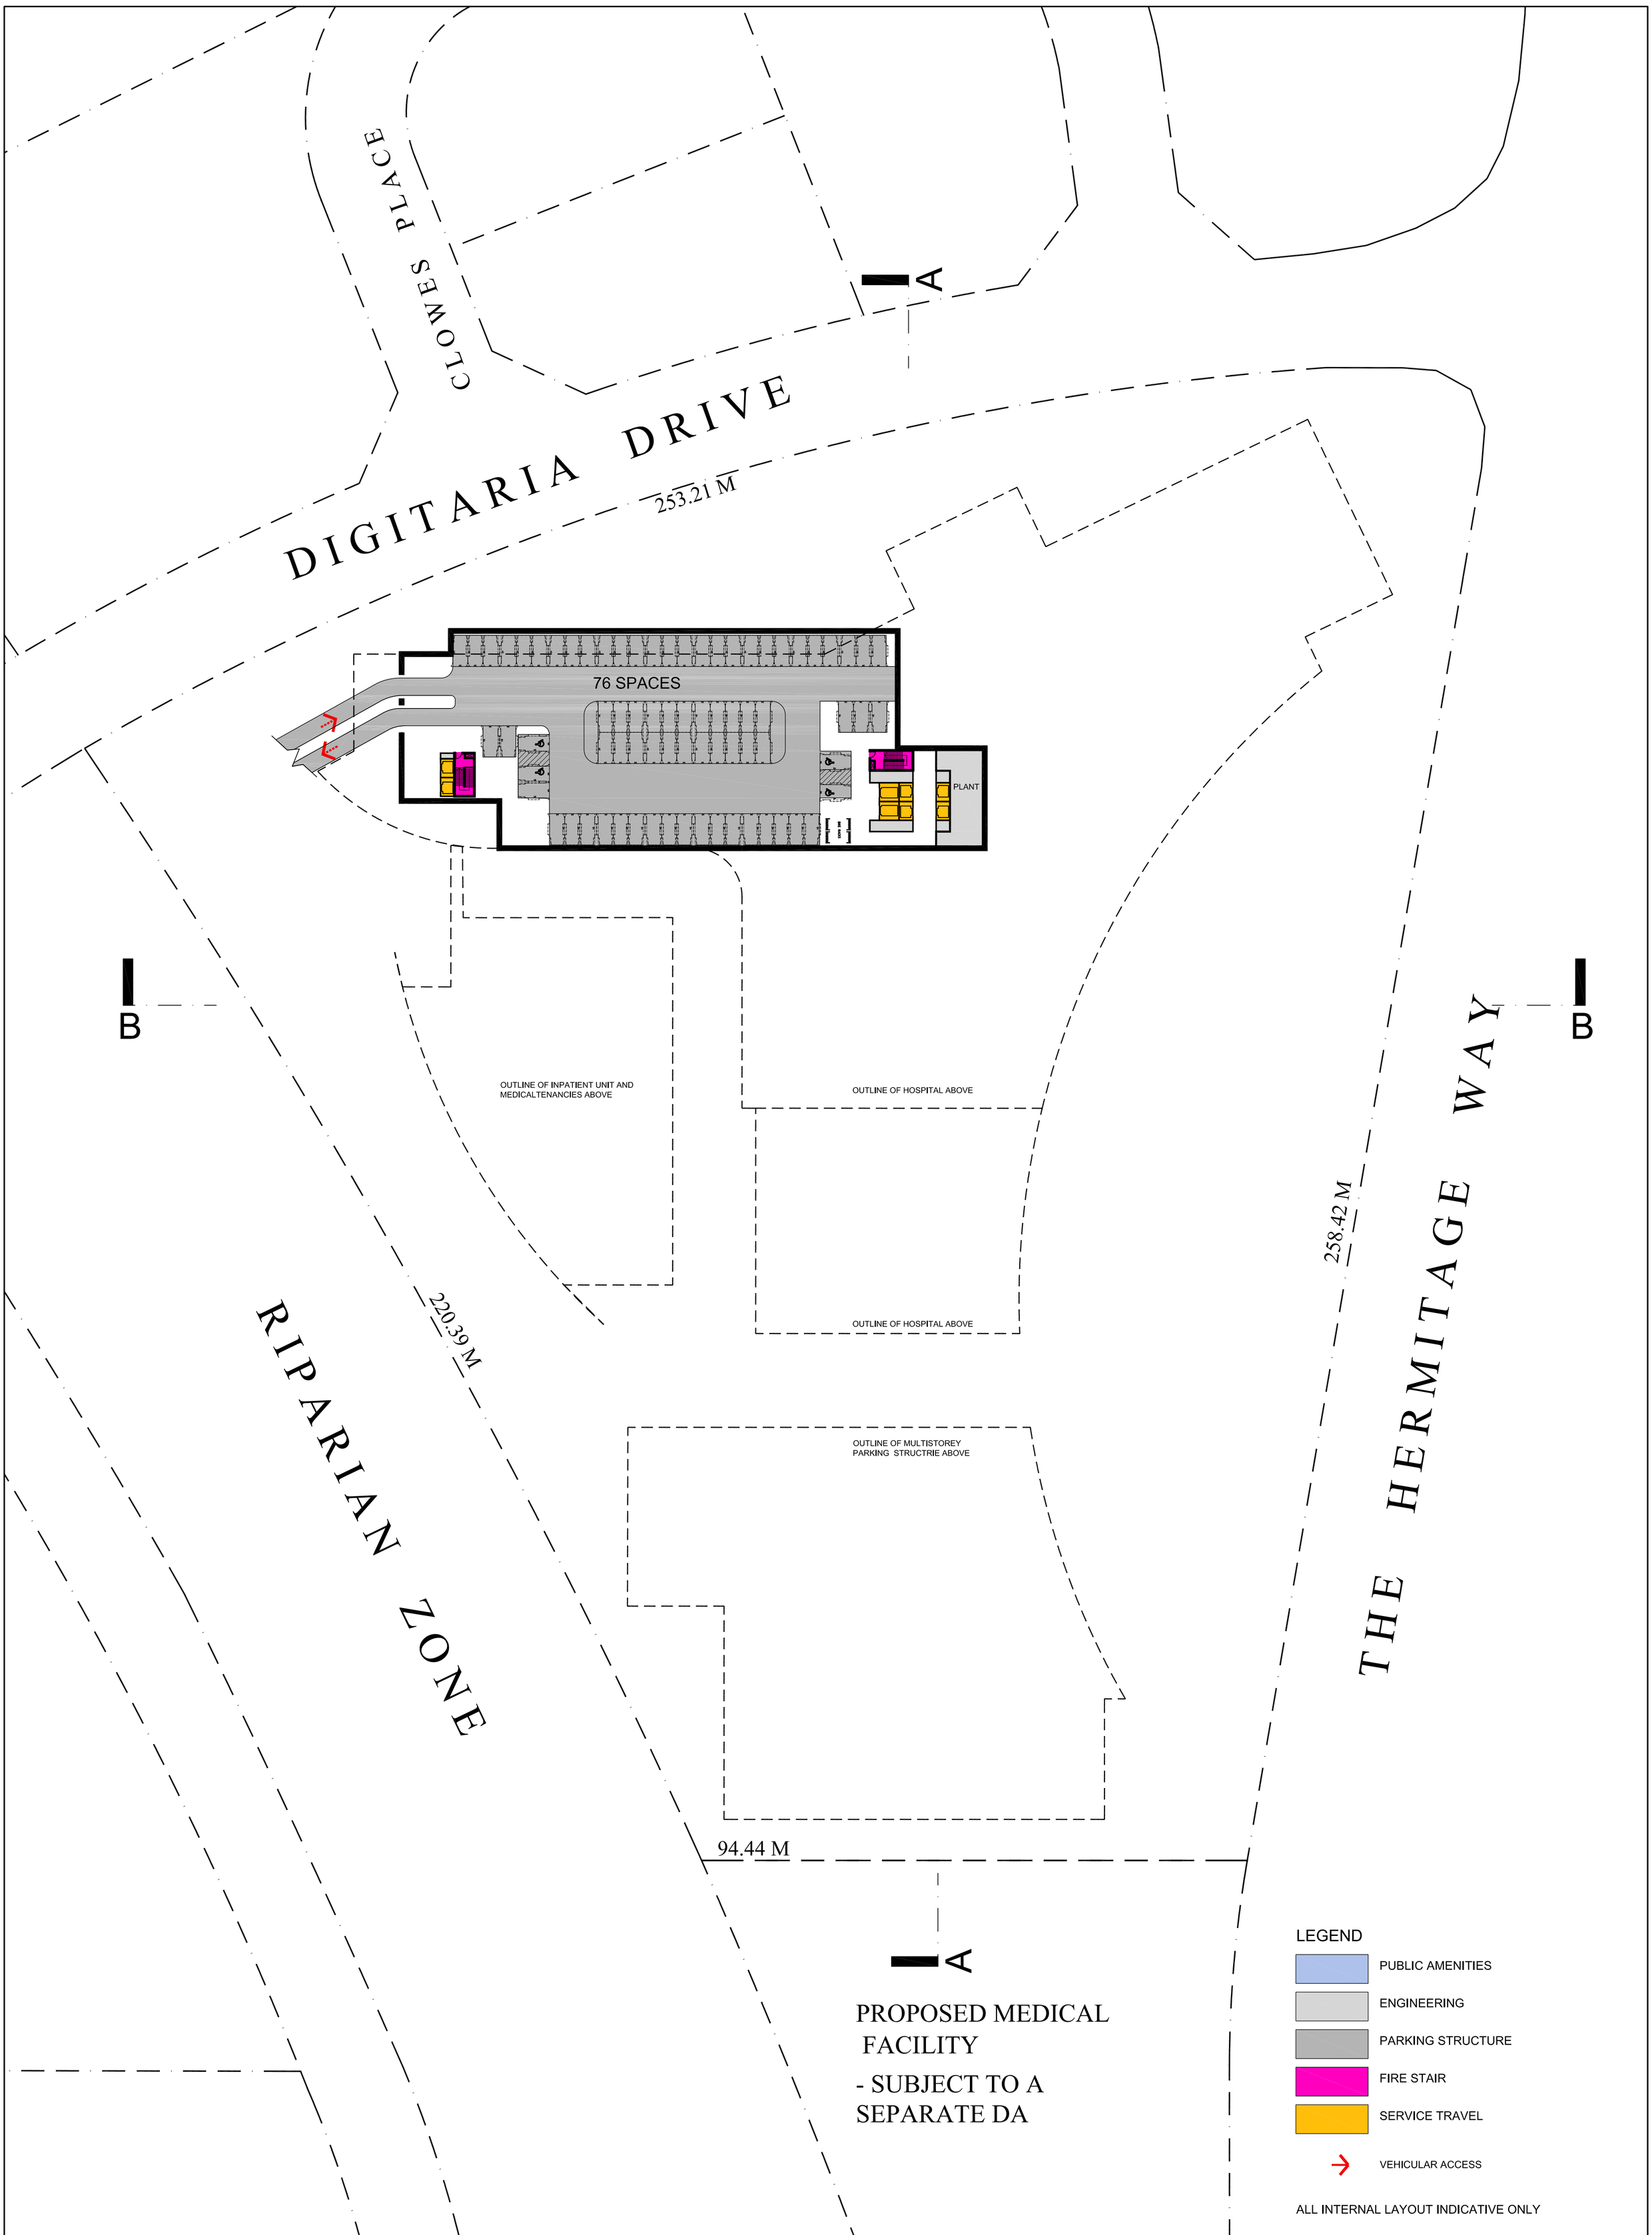

DATE: 1 JUNE 2016
STATUS: CONCEPT DA

HEALTH PROJECTS INTERNATIONAL
Suite 1, Ground Floor, 68 Alfred Street
Milsons Point, NSW, 2061
Tel: (02) 94604199
Fax: (02) 94604299
Website: www.hpi.net.au

BASEMENT LEVEL FLOOR PLAN

N

0 1 5 10 25 50M

SCALE: 1:500 @ A1

GREGORY HILLS
- CORPORATE PARK -

CAMDEN MEDICAL CAMPUS

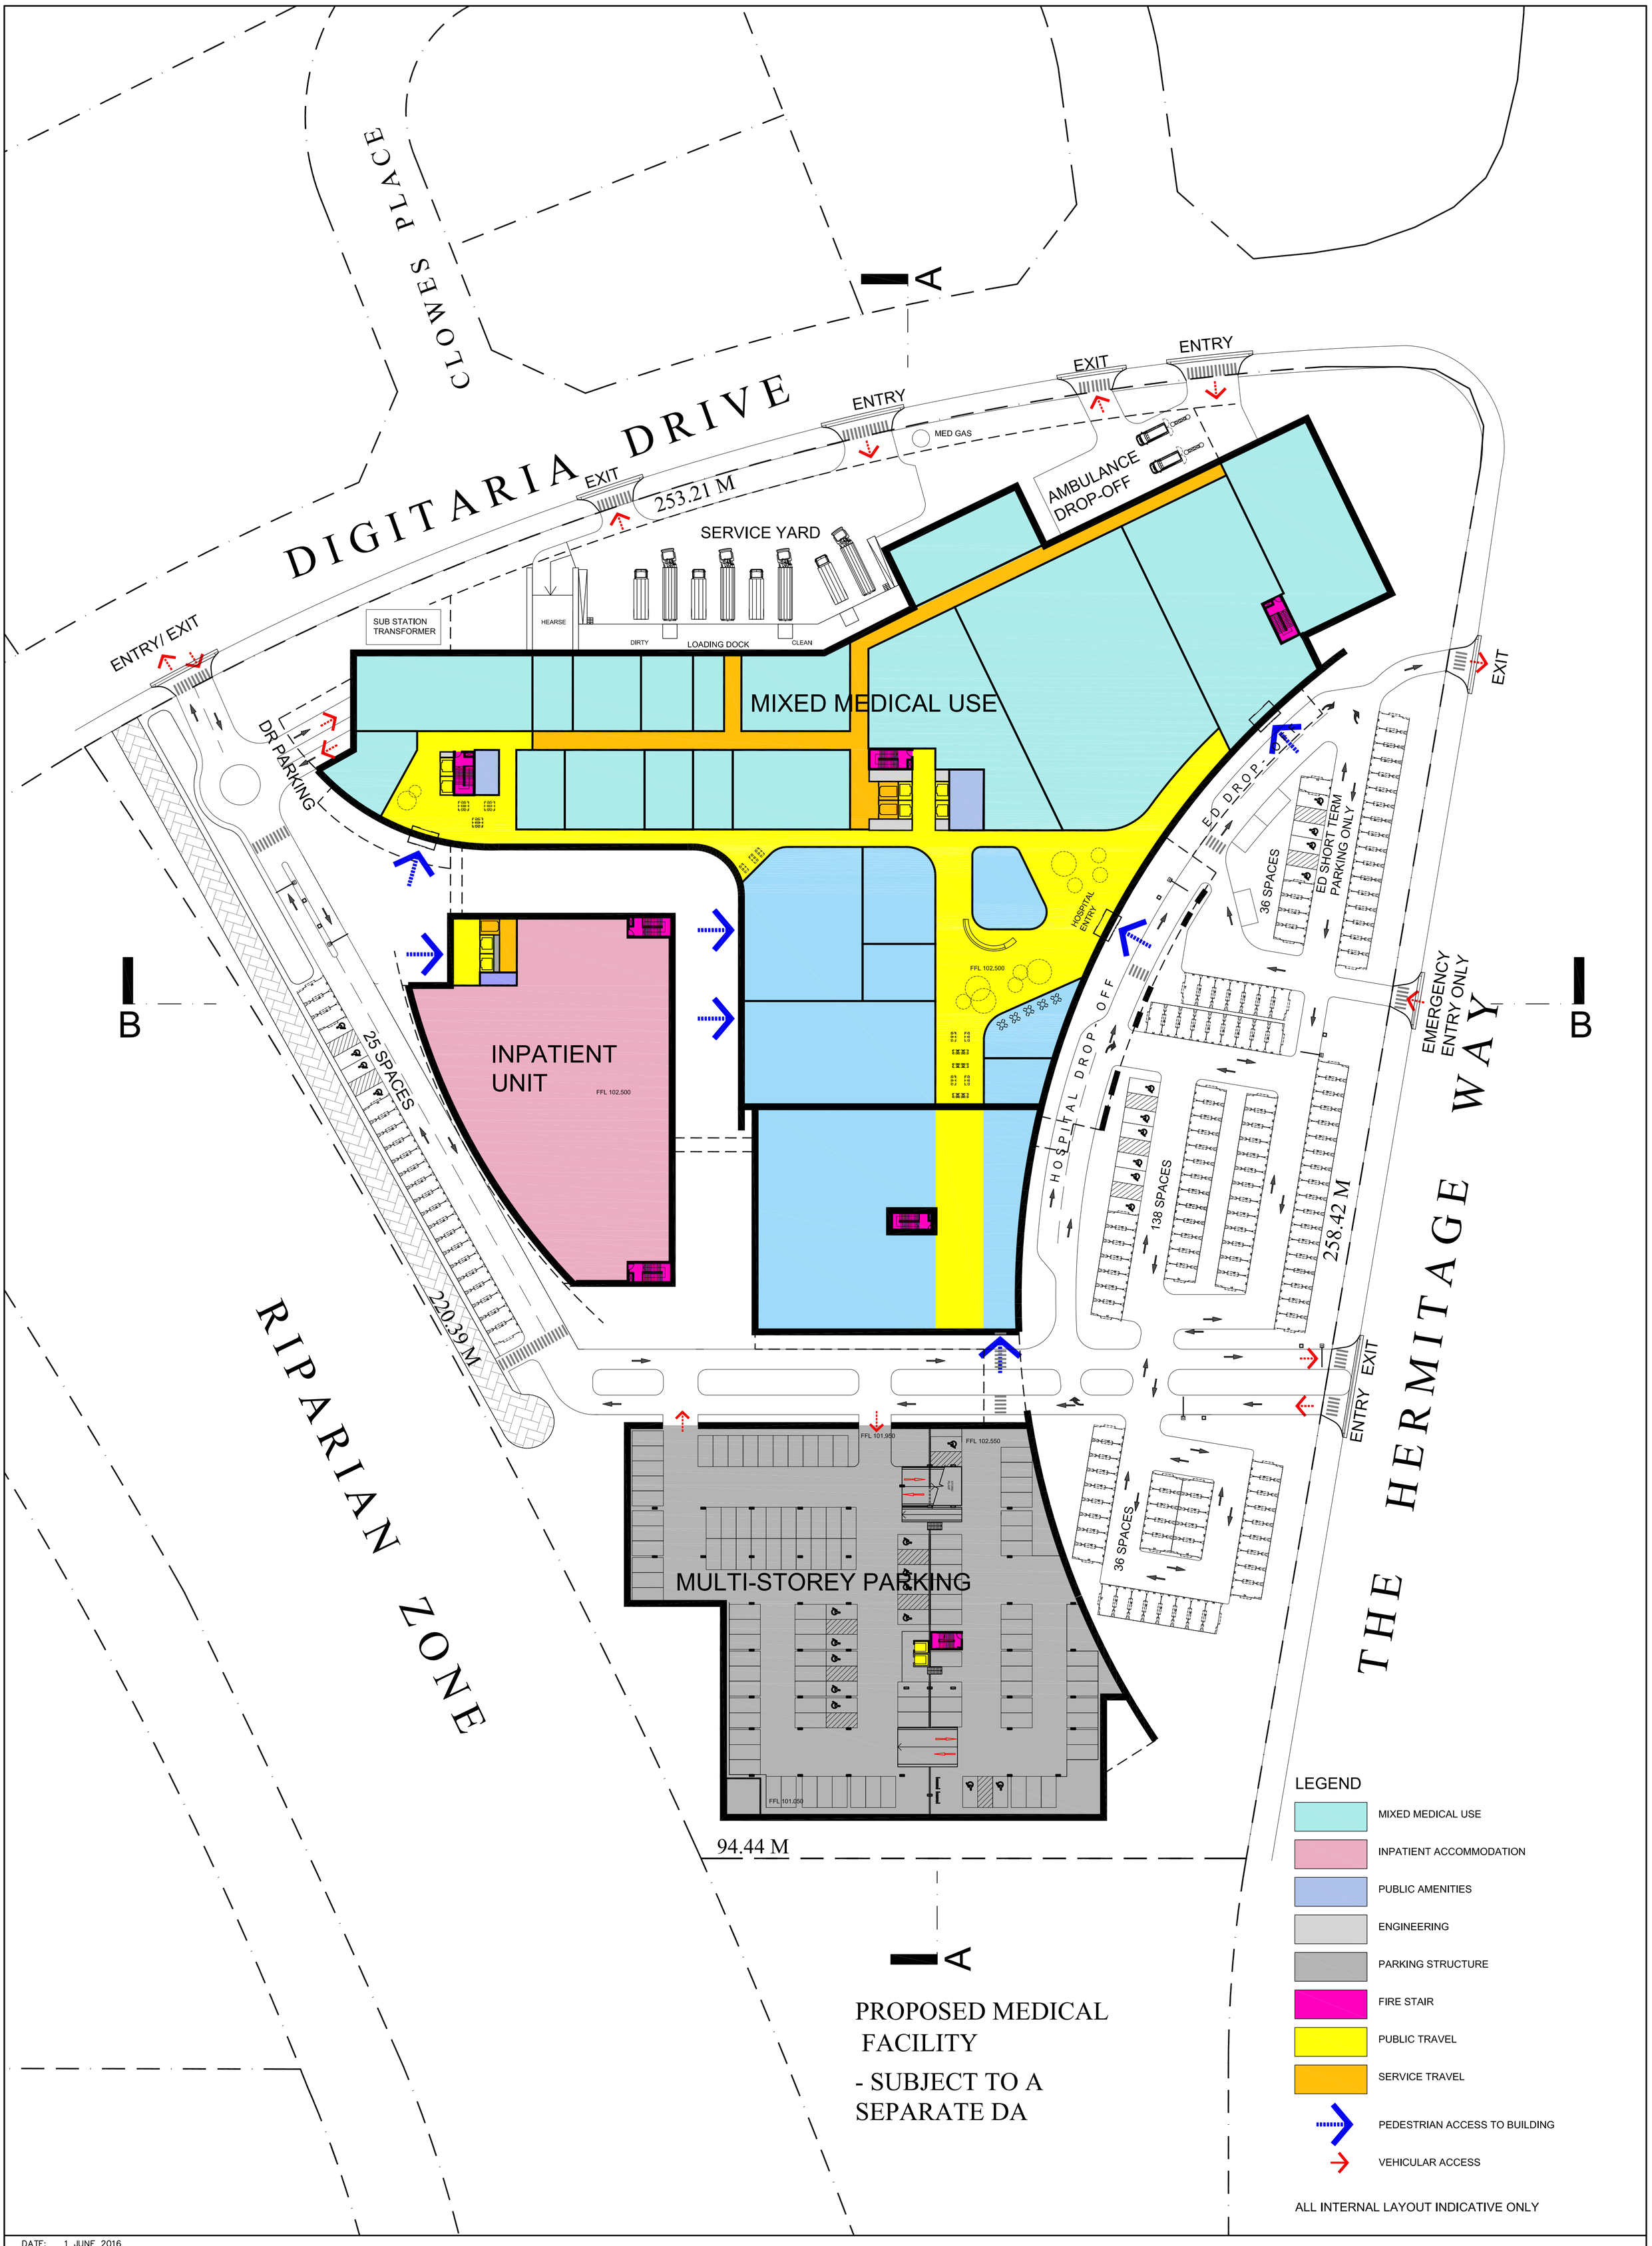

DATE: 1 JUNE 2016
STATUS: CONCEPT DA

HPI HEALTH PROJECTS INTERNATIONAL
Suite 1, Ground Floor, 68 Alfred Street
Milsons Point, NSW, 2061
Tel: (02) 94604199
Fax:(02) 94604299
Website: www.hpi.net.au

GROUND LEVEL FLOOR PLAN

N

0 1 5 10 25 50M

SCALE: 1:500 @ A1

GREGORY HILLS - CORPORATE PARK -

CAMDEN MEDICAL CAMPUS

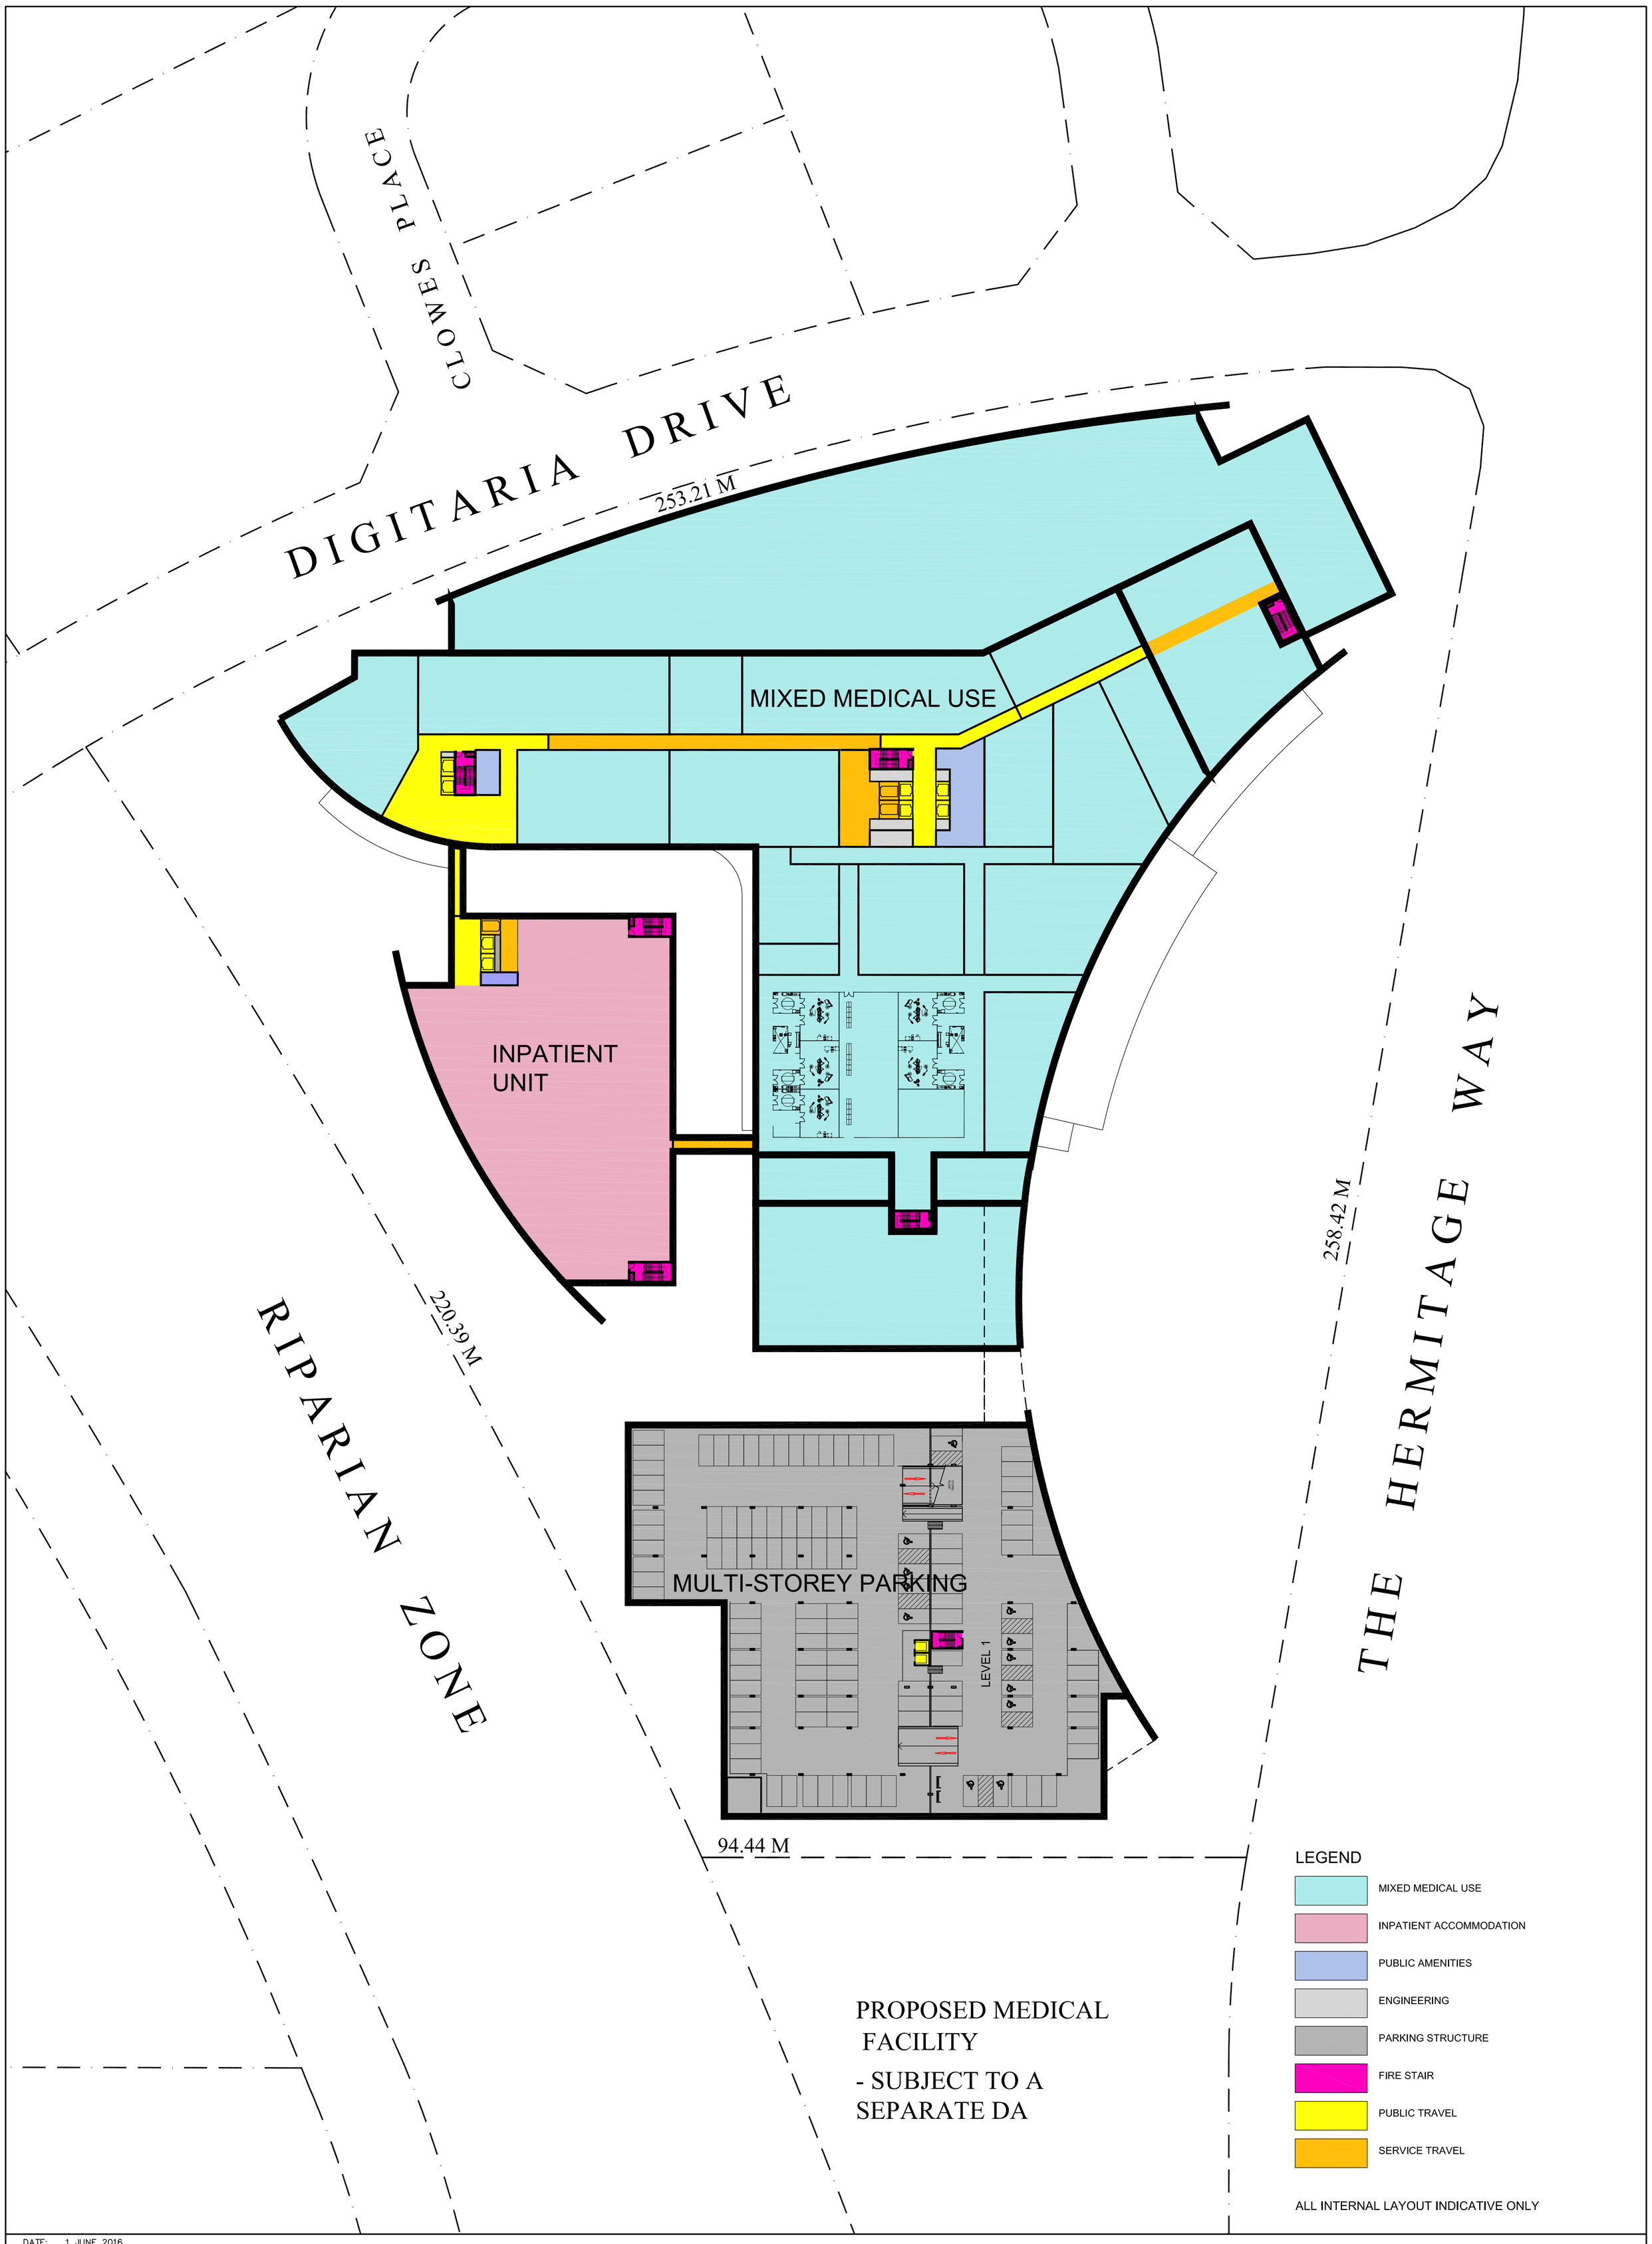

DATE: 1 JUNE 2016
STATUS: CONCEPT DA

HPI HEALTH PROJECTS INTERNATIONAL
Suite 1, Ground Floor, 68 Alfred Street
Milsons Point, NSW, 2061
Tel: (02) 94604199
Fax:(02) 94604299
Website: www.hpi.net.au

LEVEL 1 FLOOR PLAN

N

0 1 5 10 25 50M

SCALE: 1:500 @ A1

GREGORY HILLS
- CORPORATE PARK -

CAMDEN MEDICAL CAMPUS

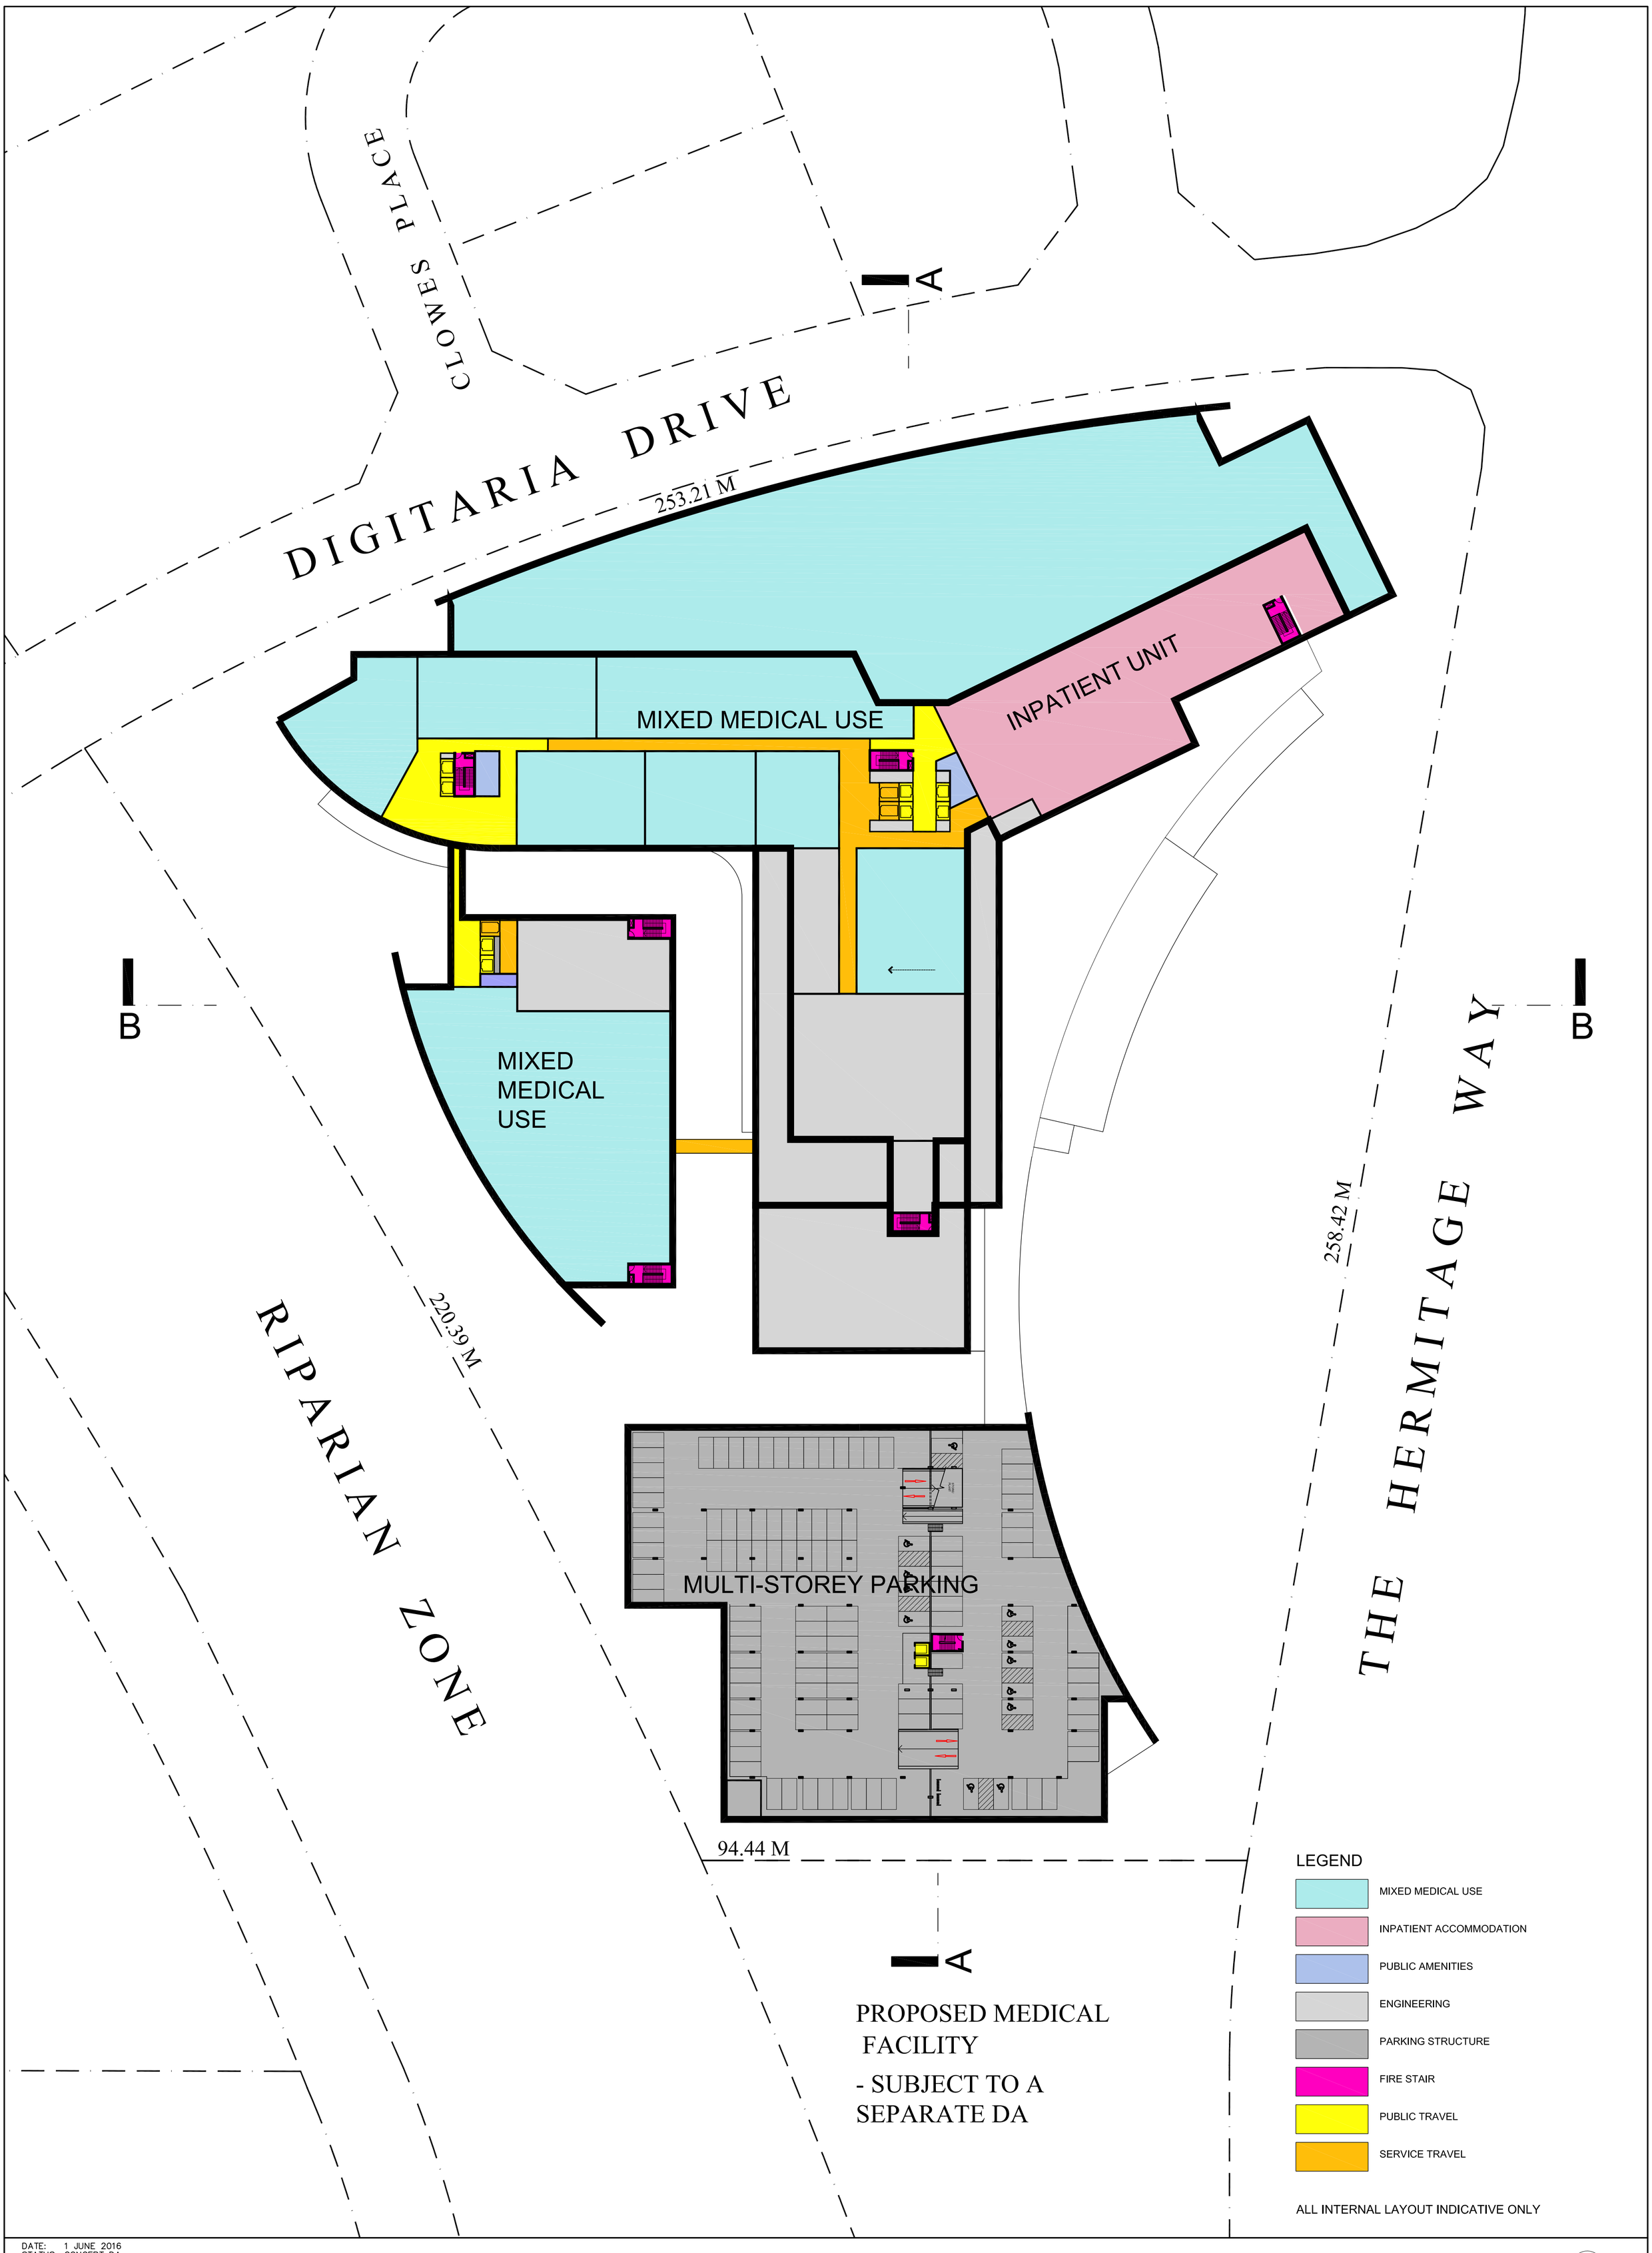

DATE: 1 JUNE 2016
STATUS: CONCEPT DA

HPI HEALTH PROJECTS INTERNATIONAL
Suite 1, Ground Floor, 68 Alfred Street
Milsons Point, NSW, 2061
Tel: (02) 94604199
Fax: (02) 94604299
Website: www.hpi.net.au

LEVEL 2 FLOOR PLAN

N

0 1 5 10 25 50M SCALE: 1:500 @ A1

GREGORY HILLS
- CORPORATE PARK -

CAMDEN MEDICAL CAMPUS

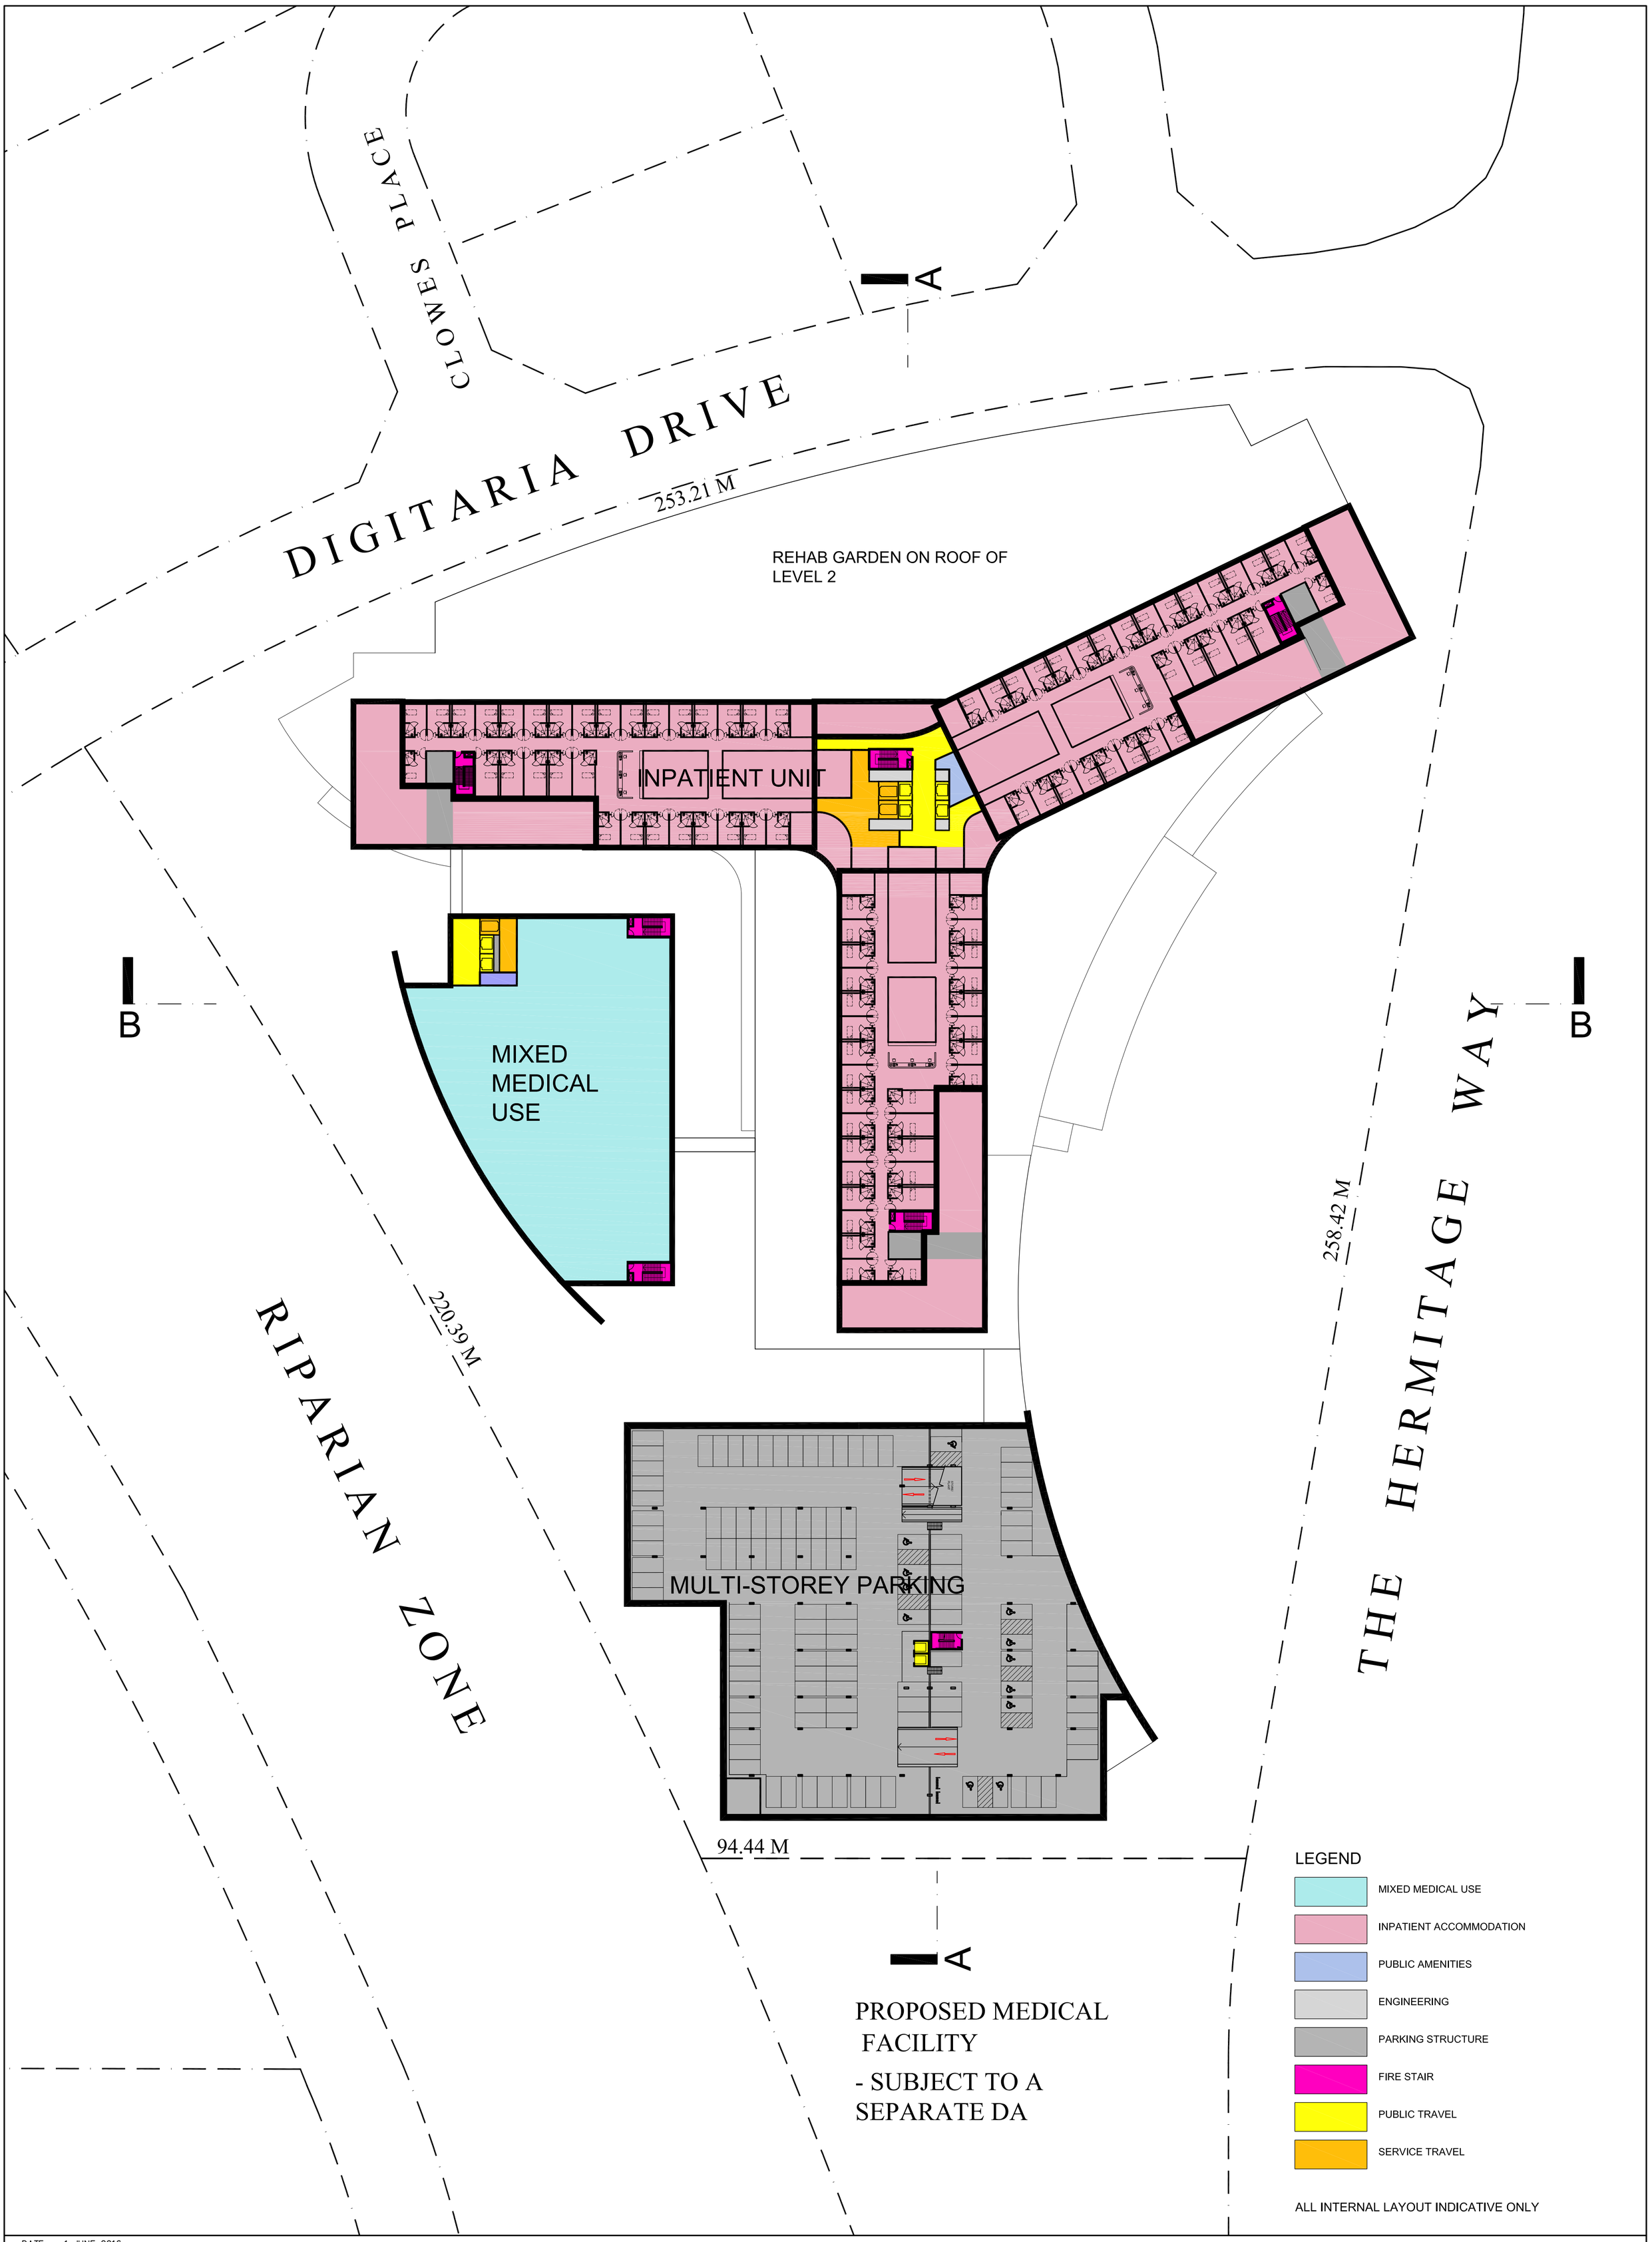

DATE: 1 JUNE 2016
STATUS: CONCEPT DA

HPI HEALTH PROJECTS INTERNATIONAL
Suite 1, Ground Floor, 68 Alfred Street
Milsons Point, NSW, 2061
Tel: (02) 94604199
Fax: (02) 94604299
Website: www.hpi.net.au

LEVEL 3 FLOOR PLAN

N

0 1 5 10 25 50M SCALE: 1:500 @ A1

GREGORY HILLS
- CORPORATE PARK -

CAMDEN VALLEY MEDICAL CAMPUS