

- LEGEND
- SSD ENVELOPE EXTENT
 - APPROVED MOD. 1 EXTENT
 - PROPOSED S4.55 EXTENT

EXISTING VIEW

APPROVED MOD. 1 VIEW

PROPOSED VIEW




W7



W7



W7

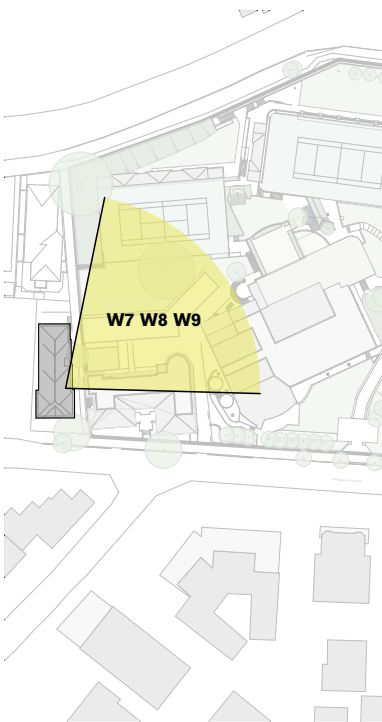


Site Plan



W8



W8

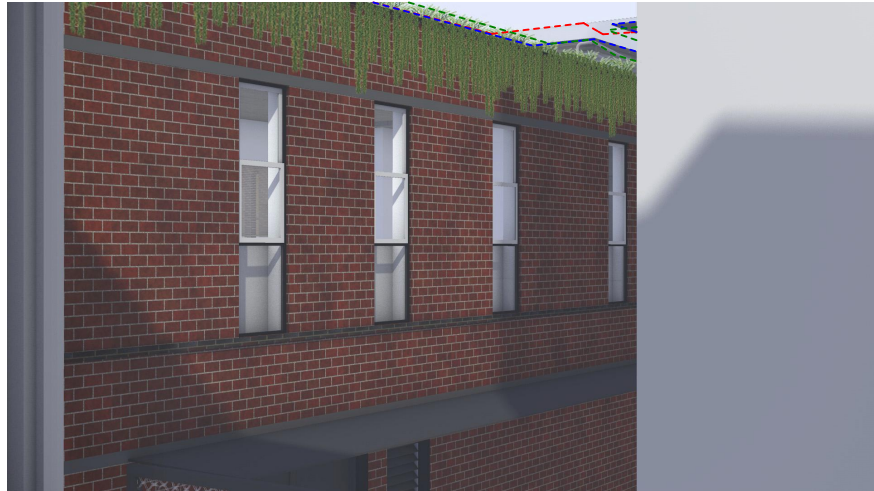

W8



Key Elevation



W9



W9



W9



Street View

NB: - Trees shown are modelled indicatively according to survey (height, spread, diameter of trunk).
- Kurraba point modelled indicatively.

U9/111 Carabella St - Oblique Views

- LEGEND
- SSD ENVELOPE EXTENT


APPROVED MOD. 1 EXTENT

PROPOSED S4.55 EXTENT

EXISTING VIEW

APPROVED MOD. 1 VIEW

PROPOSED VIEW

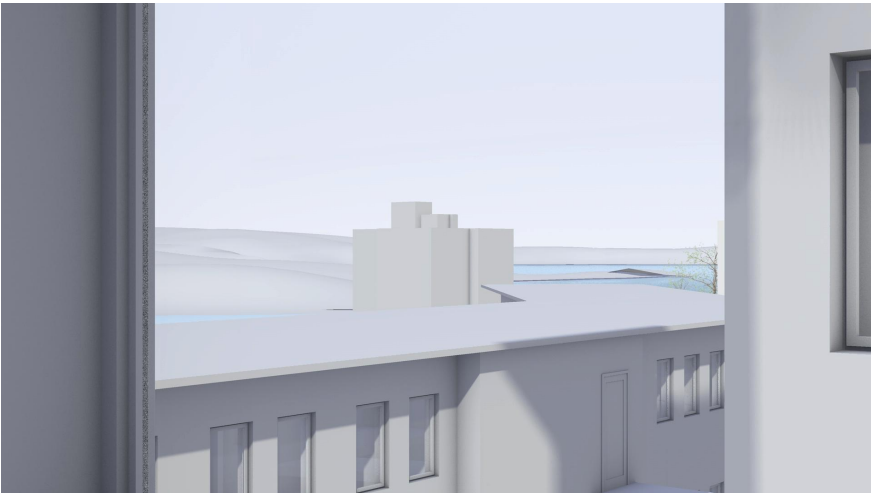


W7 Living Room



W7 Living Room




W7 Living Room

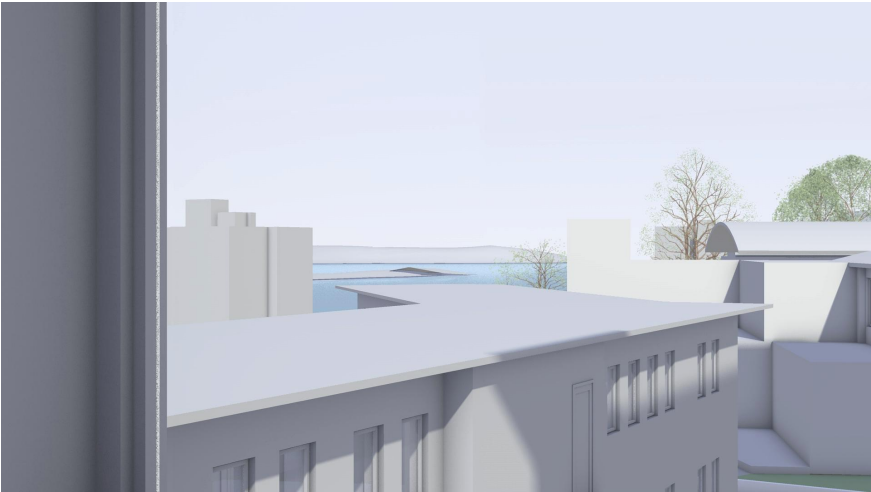


W10 Kitchen



W10 Kitchen

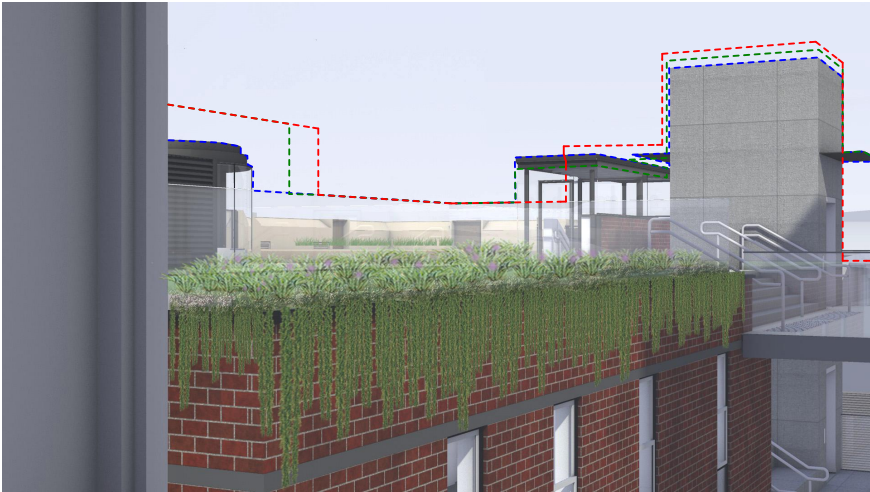

W10 Kitchen

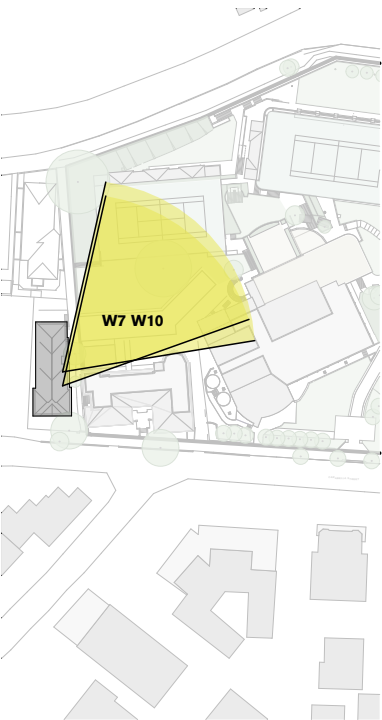

Site Plan



Key Elevation



Street View


NB: - Trees shown are modelled indicatively according to survey (height, spread, diameter of trunk).
- Kurraba point modelled indicatively.

- LEGEND
- SSD ENVELOPE EXTENT
 - APPROVED MOD. 1 EXTENT
 - PROPOSED S4.55 EXTENT

EXISTING VIEW

APPROVED MOD. 1 VIEW

PROPOSED VIEW

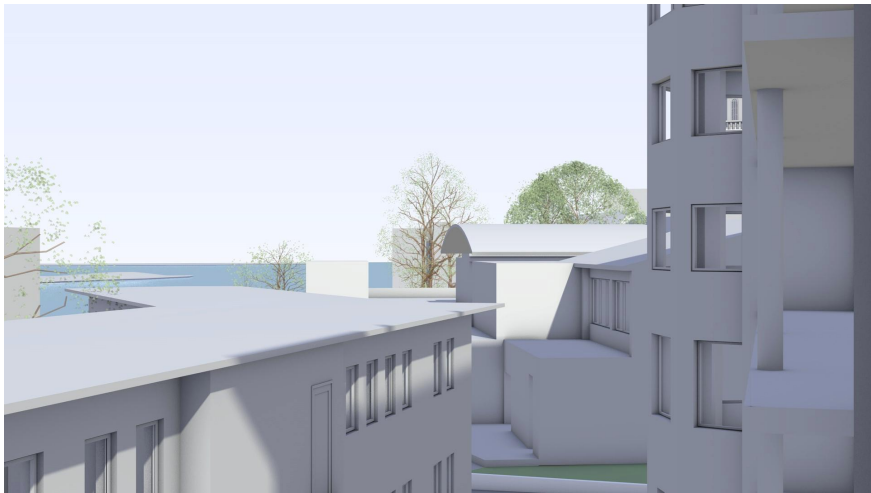


W10



W10



W10

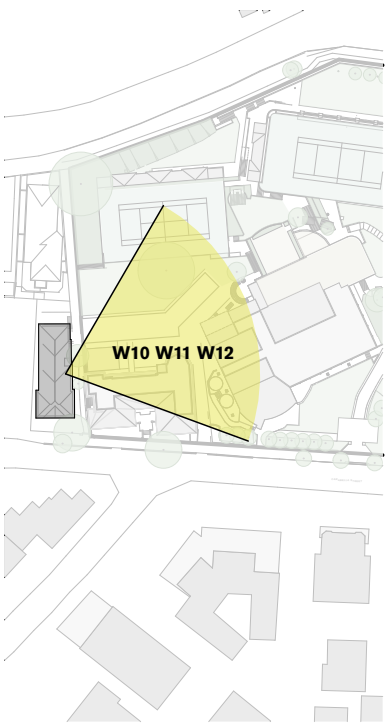

Site Plan




W11



W11




W11

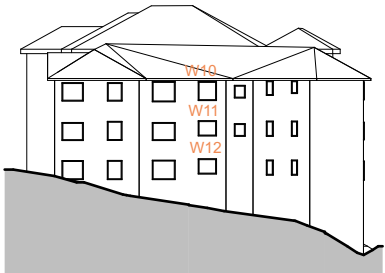


Key Elevation



W12

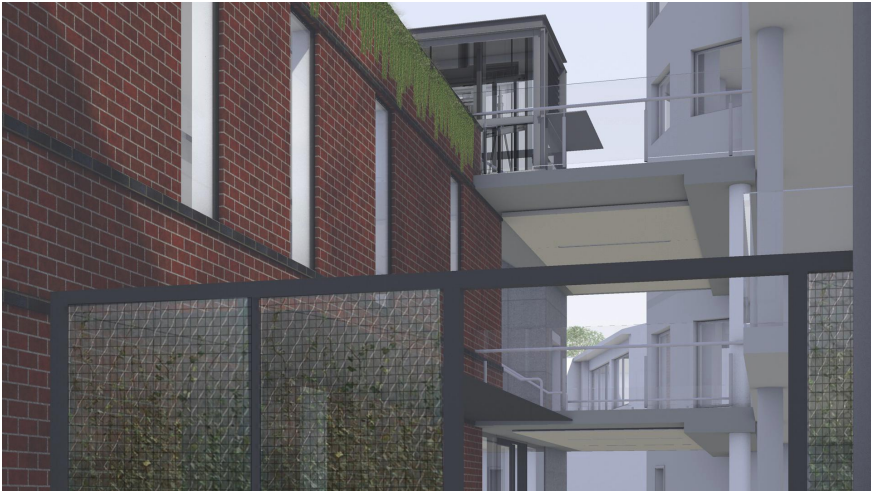

W12

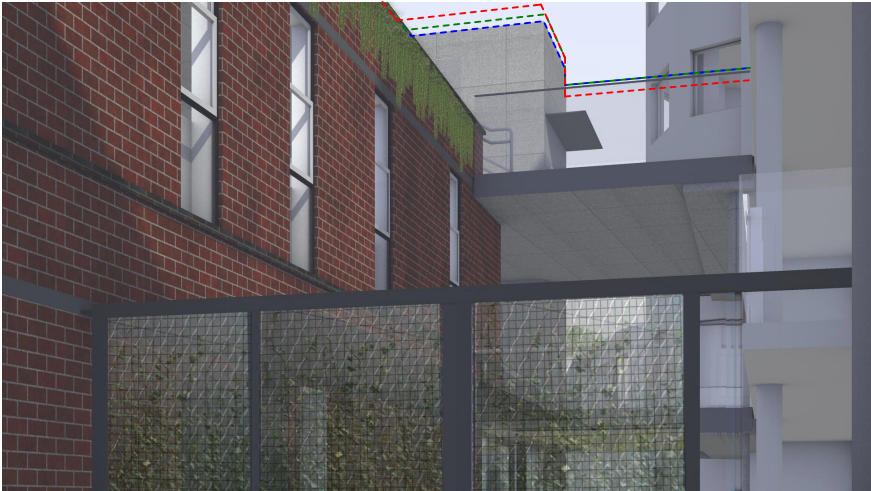

W12



Street View


NB: - Trees shown are modelled indicatively according to survey (height, spread, diameter of trunk).
- Kurraba point modelled indicatively.

- LEGEND
- SSD ENVELOPE EXTENT
 - APPROVED MOD. 1 EXTENT
 - PROPOSED S4.55 EXTENT

EXISTING VIEW

APPROVED MOD. 1 VIEW


PROPOSED VIEW

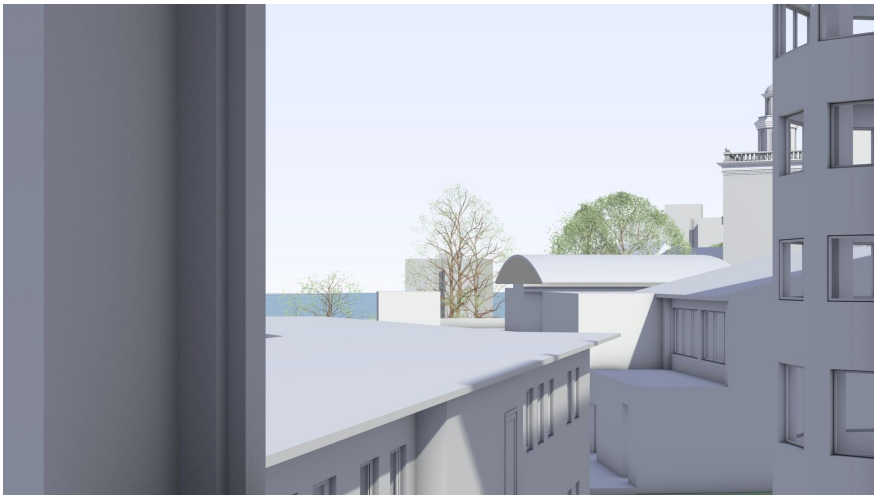


W13



W13 Living Room

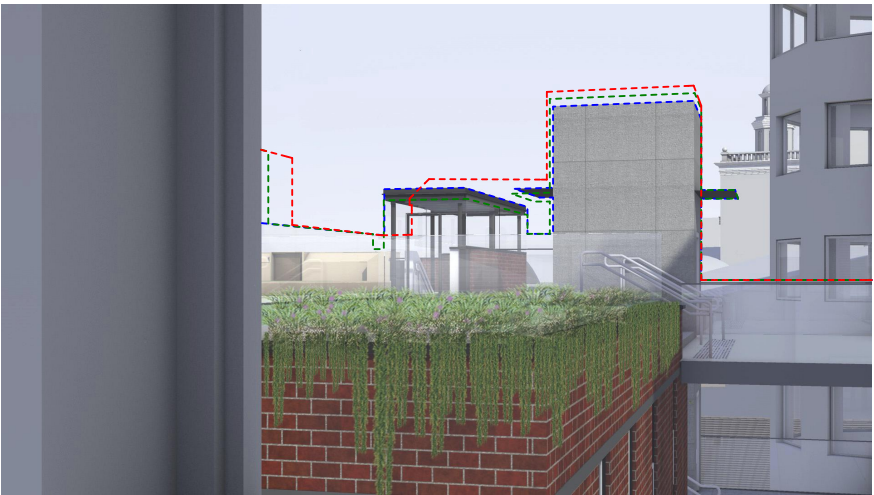

W13

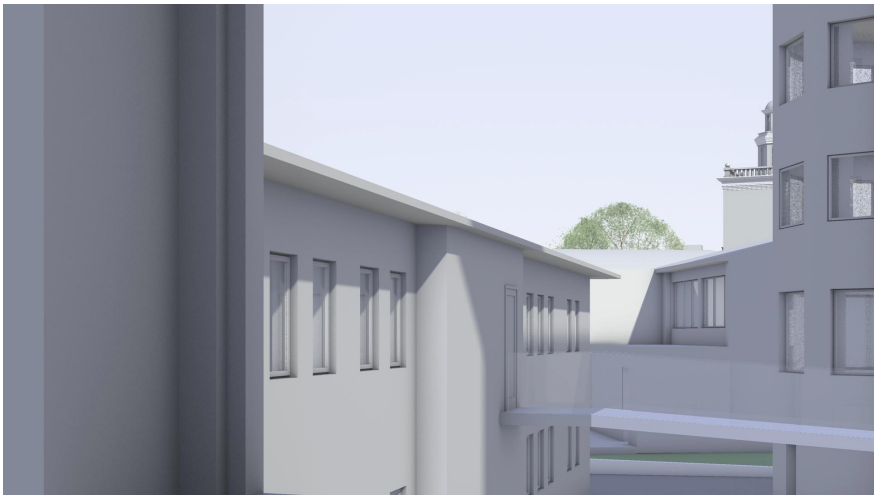


W14



W14 Kitchen



W14

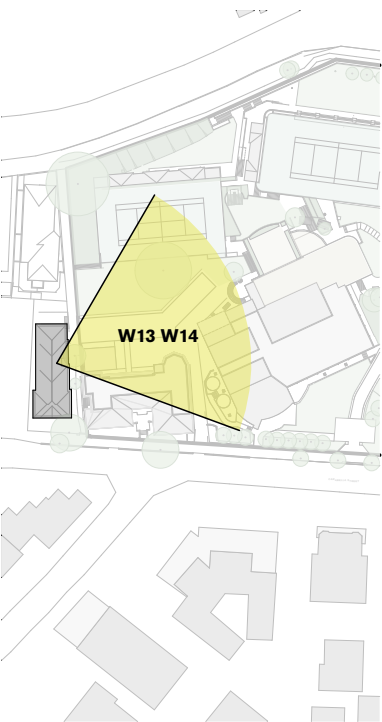

Site Plan



Key Elevation



Street View

NB: - Trees shown are modelled indicatively according to survey (height, spread, diameter of trunk).
- Kurraba point modelled indicatively.

- LEGEND
- SSD ENVELOPE EXTENT
 - APPROVED MOD. 1 EXTENT
 - PROPOSED S4.55 EXTENT


EXISTING VIEW

APPROVED MOD. 1 VIEW


PROPOSED VIEW




W15 Kitchen

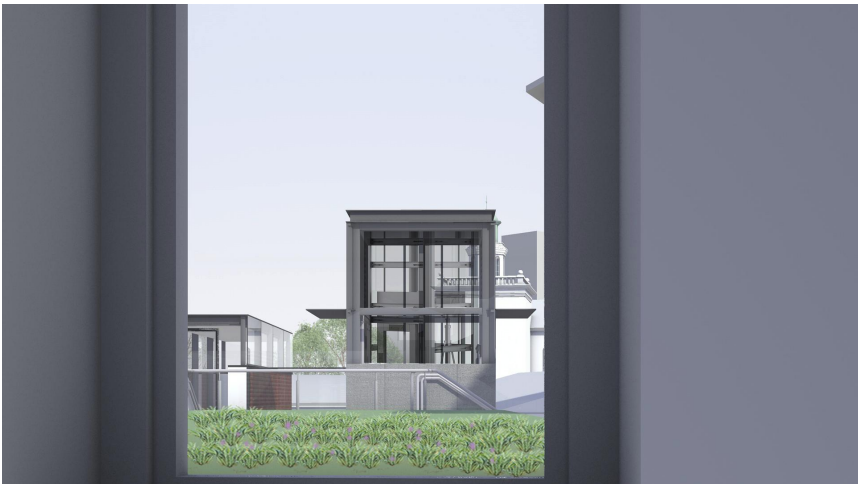


W15 Kitchen

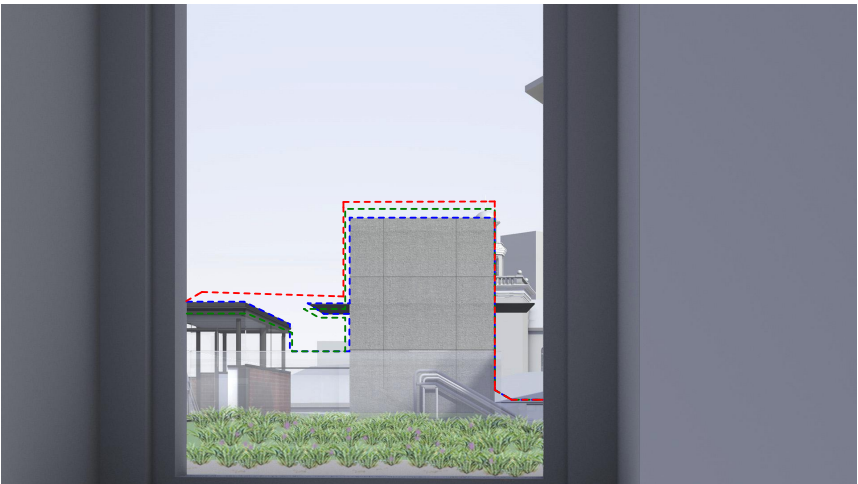

W15 Kitchen

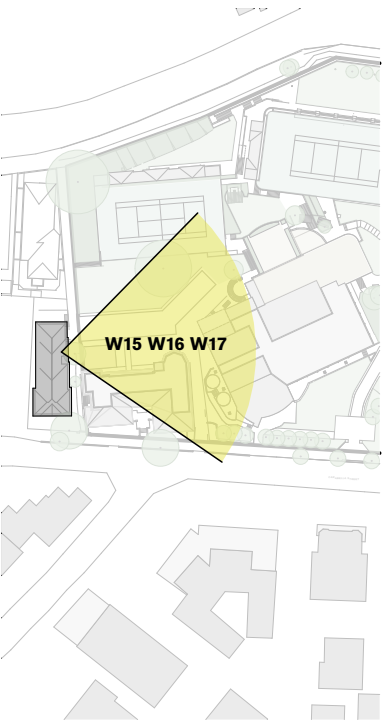

Site Plan

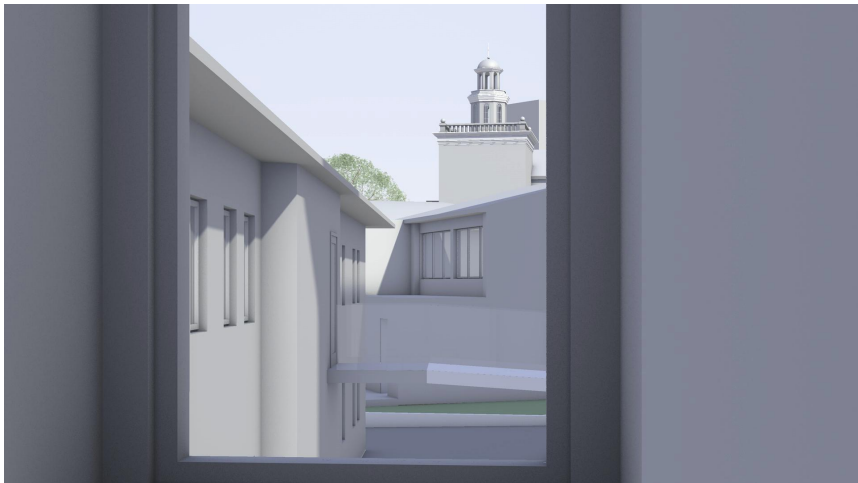


W16 Kitchen




W16 Kitchen



W16 Kitchen

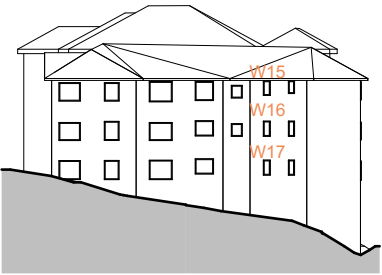

Key Elevation

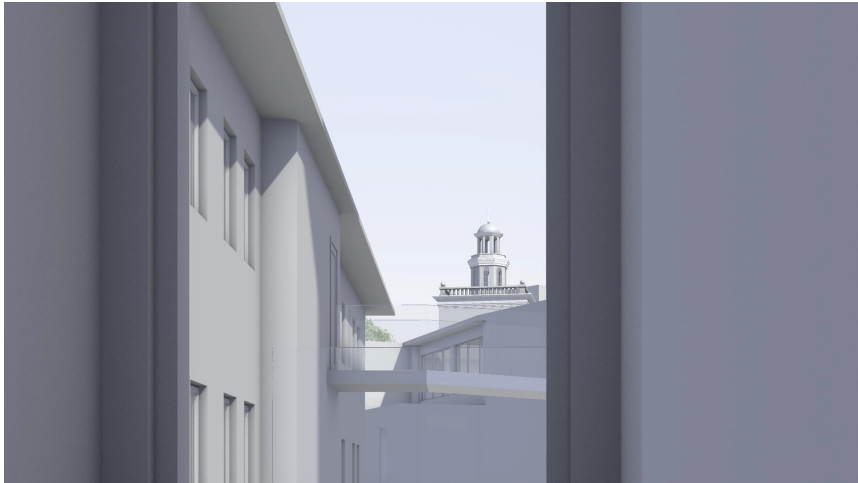

W17 Kitchen



W17 Kitchen



W17




Street View

- LEGEND
- SSD ENVELOPE EXTENT
 - APPROVED MOD. 1 EXTENT
 - PROPOSED S4.55 EXTENT

EXISTING VIEW

APPROVED MOD. 1 VIEW


PROPOSED VIEW

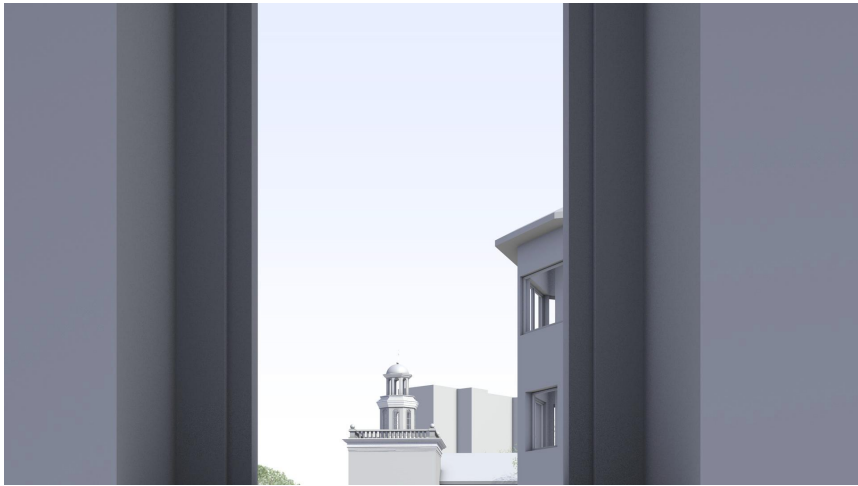


W18 Bathroom




W18 Bathroom

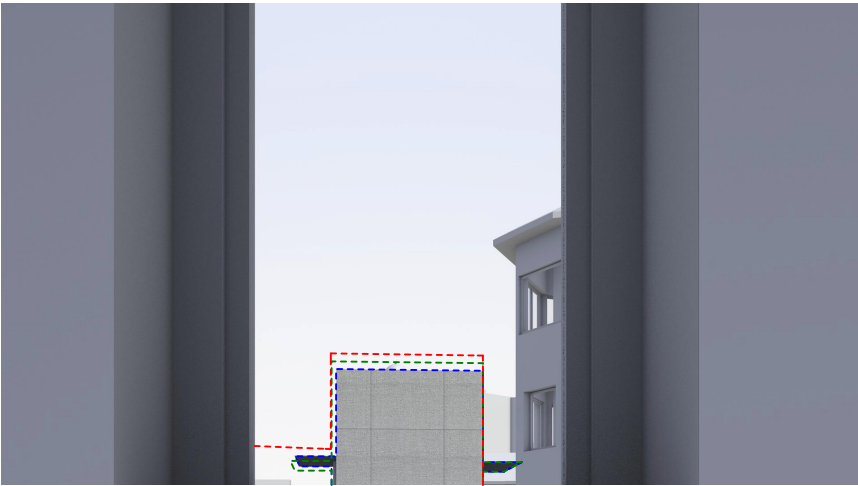

W18 Bathroom

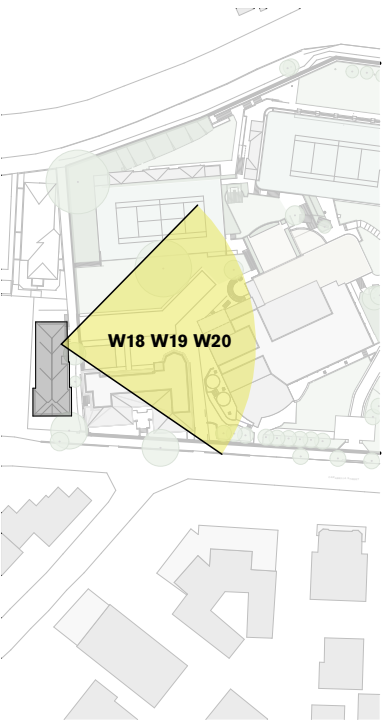

Site Plan

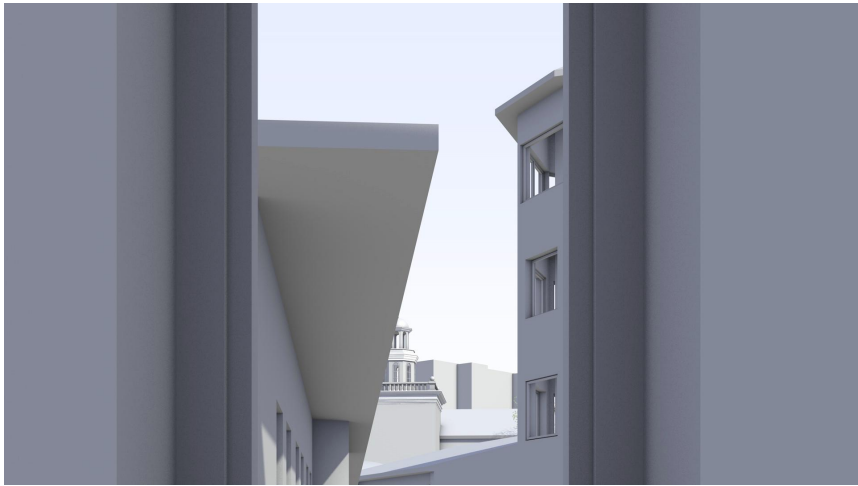

W19 Bathroom



W19 Bathroom



W19 Bathroom



Key Elevation



W20 Bathroom



W20 Bathroom




W20 Bathroom



Street View


- LEGEND
- SSD ENVELOPE EXTENT
 - APPROVED MOD. 1 EXTENT
 - PROPOSED S4.55 EXTENT

EXISTING VIEW

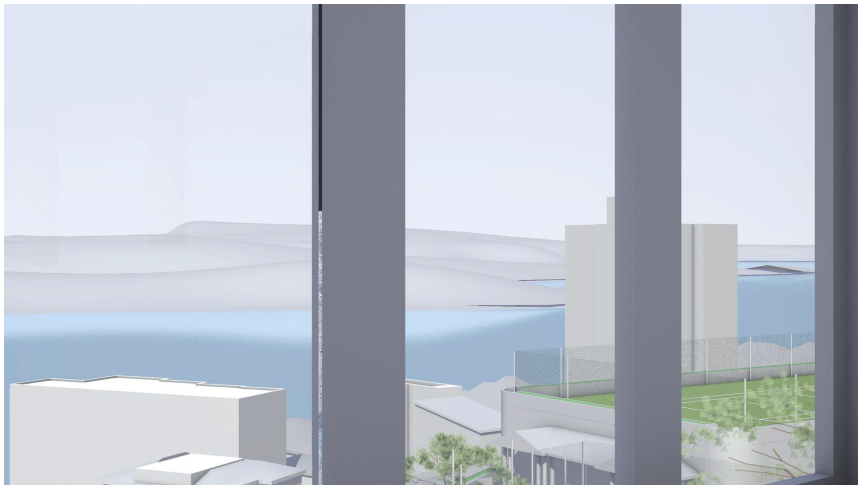


W21 Bedroom

APPROVED MOD. 1 VIEW

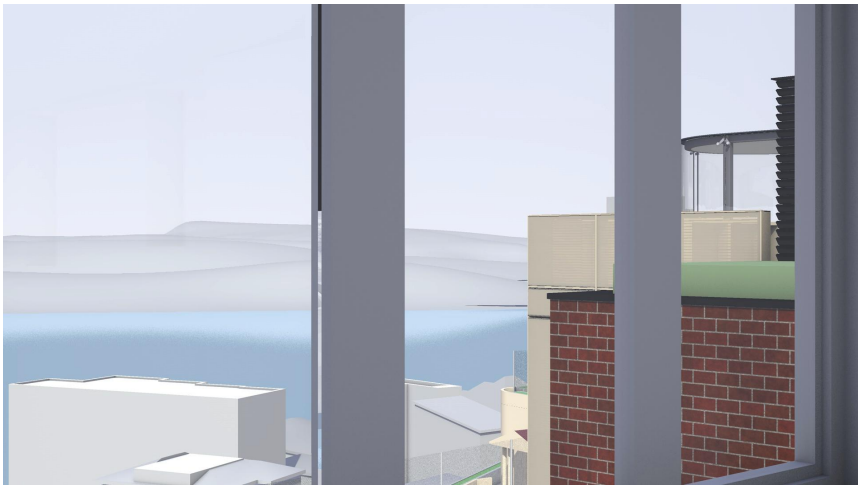


W21 Bedroom

PROPOSED VIEW

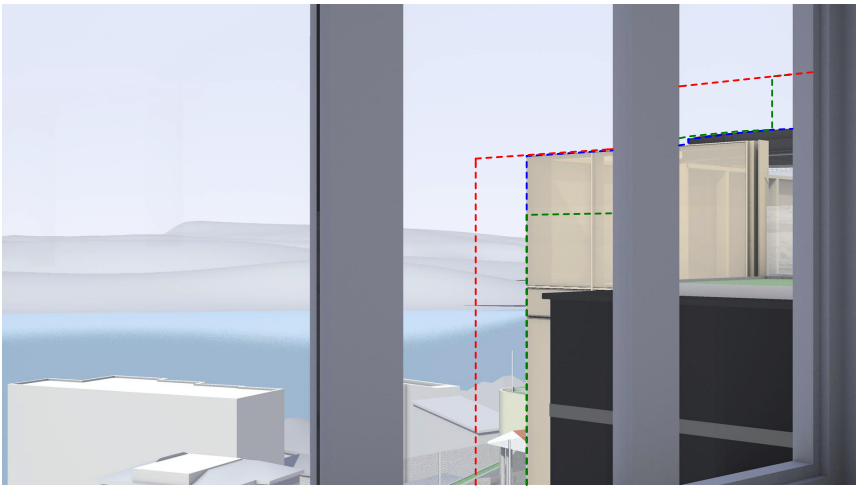

W21 Bedroom

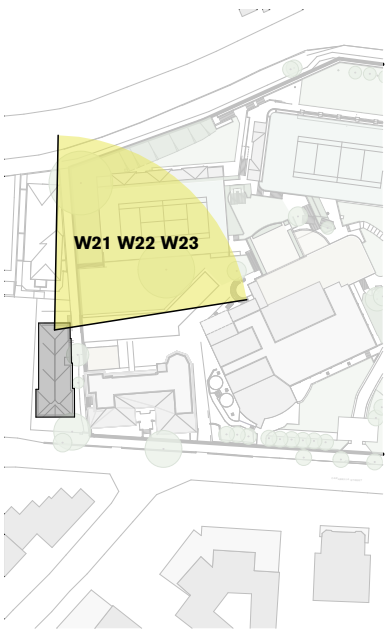

Site Plan



Key Elevation



North Face



Floor Plan


1/111 Carabella Street, Kirribilli




01/04/2020

For Information


MP-62109

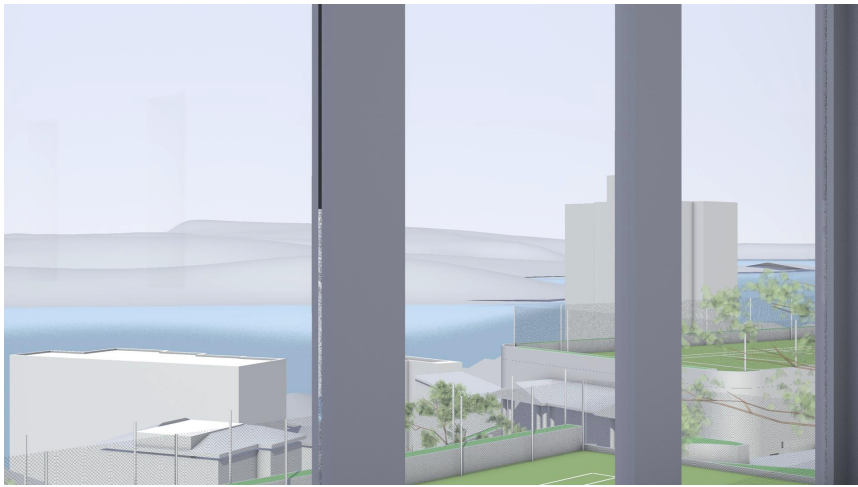


W22 Bedroom

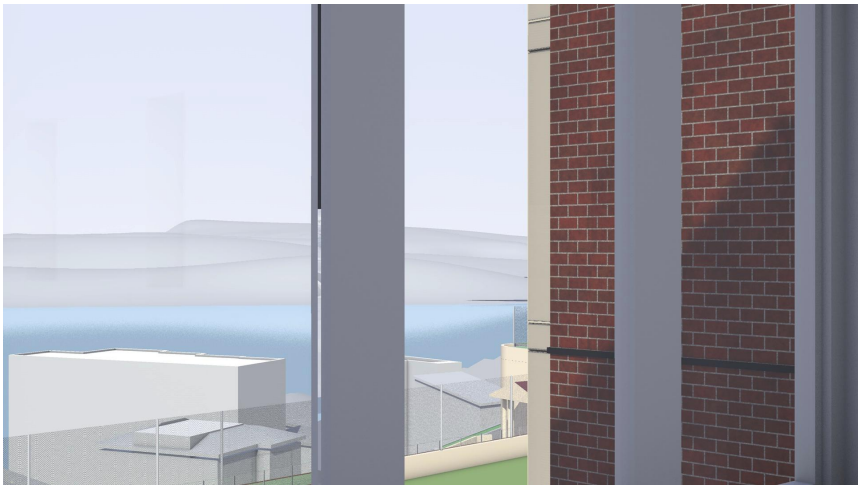


W22 Bedroom

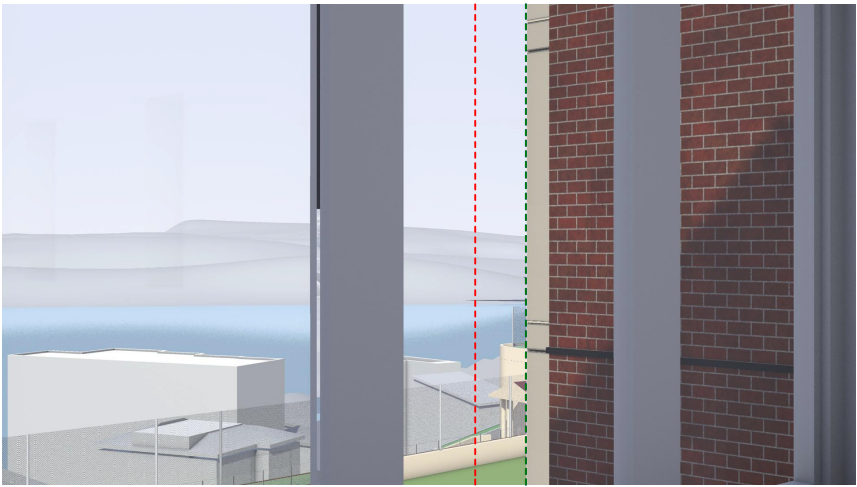


W22 Bedroom

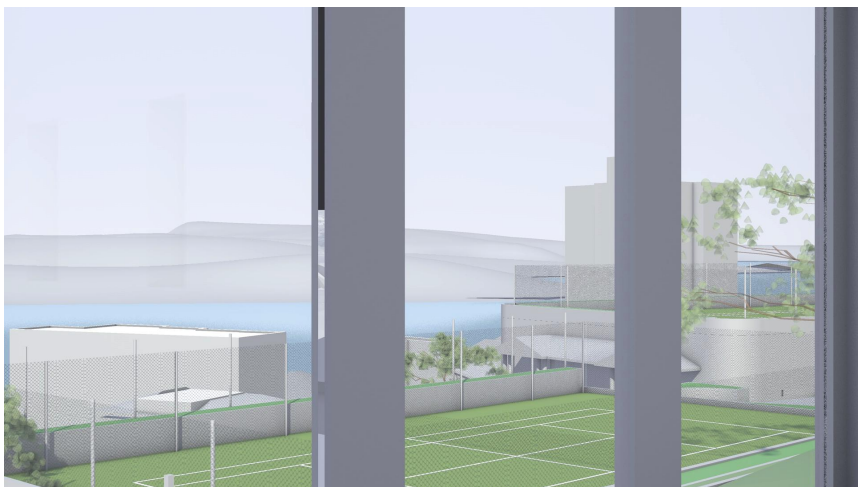

W23 Bedroom

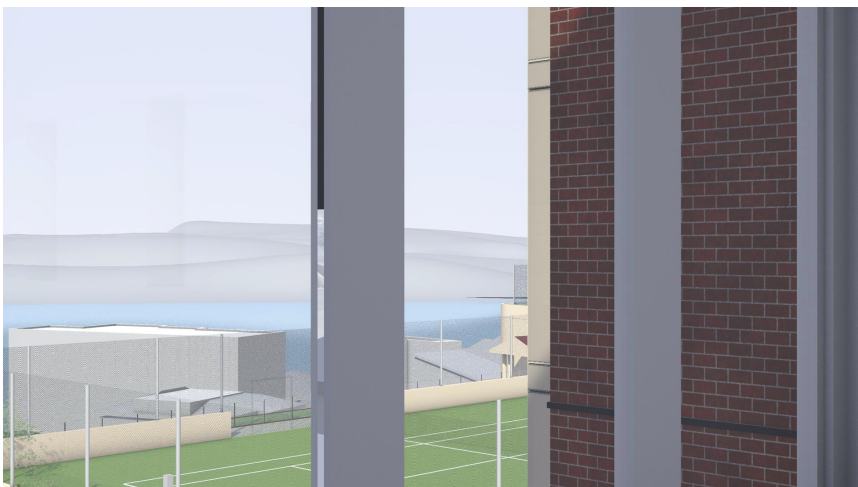

W23 Bedroom

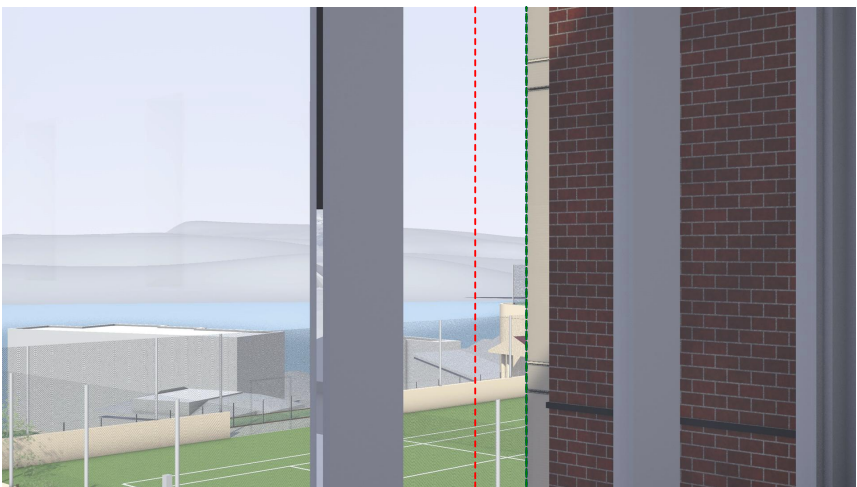

W23 Bedroom

NB: - Trees shown are modelled indicatively according to survey (height, spread, diameter of trunk).
- Kurraba point modelled indicatively.

STAGE 1 - 111 CARABELLA ST - W21 - 23


Loreto Kirribilli - Master plan

- LEGEND
- SSD ENVELOPE EXTENT
 - APPROVED MOD. 1 EXTENT
 - PROPOSED S4.55 EXTENT

EXISTING VIEW

APPROVED MOD. 1 VIEW

PROPOSED VIEW

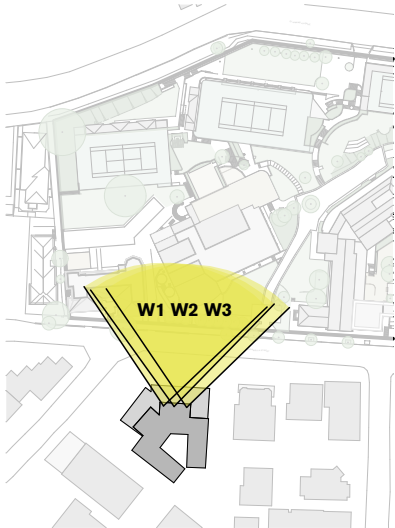

Site Plan



W1

W1


W1



W2

W2


W2

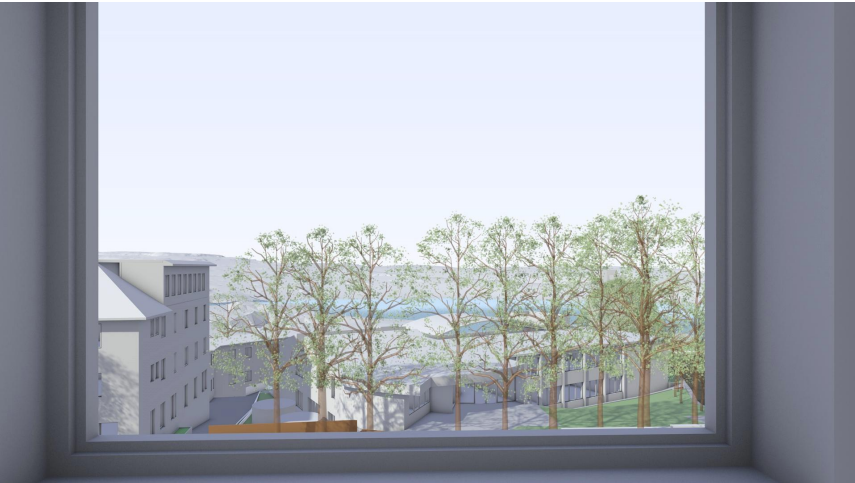

W3

W3

W3

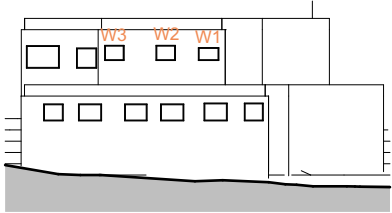

Key Elevation



Street View

NB: - Trees shown are modelled indicatively according to survey (height, spread, diameter of trunk).
- Kurraba point modelled indicatively.

- LEGEND
- SSD ENVELOPE EXTENT
 - APPROVED MOD. 1 EXTENT
 - PROPOSED S4.55 EXTENT

EXISTING VIEW



W4

APPROVED MOD. 1 VIEW



W4

PROPOSED VIEW



W4



Site Plan



W5



W5



W5




W6



W6



W6

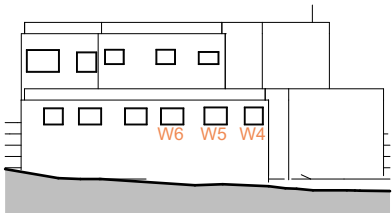

Key Elevation




Street View

NB: - Trees shown are modelled indicatively according to survey (height, spread, diameter of trunk).
- Kurraba point modelled indicatively.


- LEGEND
- SSD ENVELOPE EXTENT
 - APPROVED MOD. 1 EXTENT
 - PROPOSED S4.55 EXTENT

EXISTING VIEW

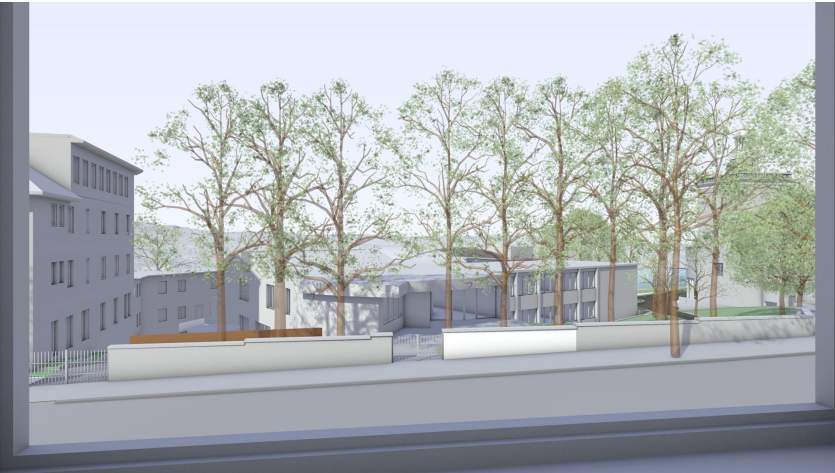


W7

APPROVED MOD. 1 VIEW

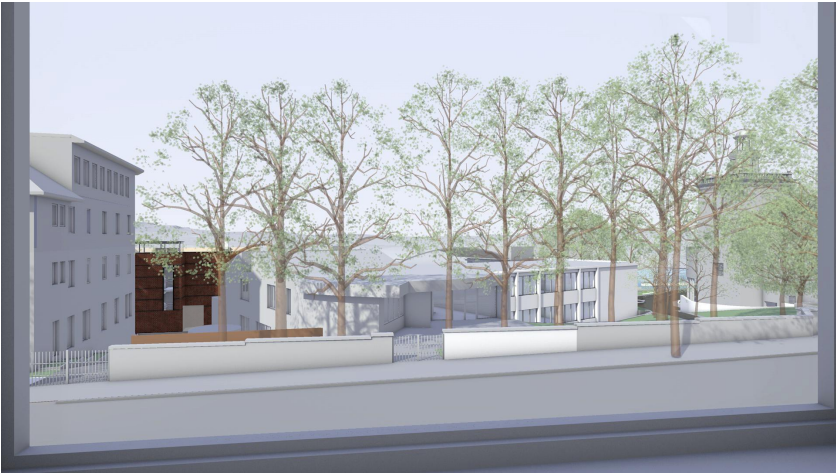

W7

PROPOSED VIEW

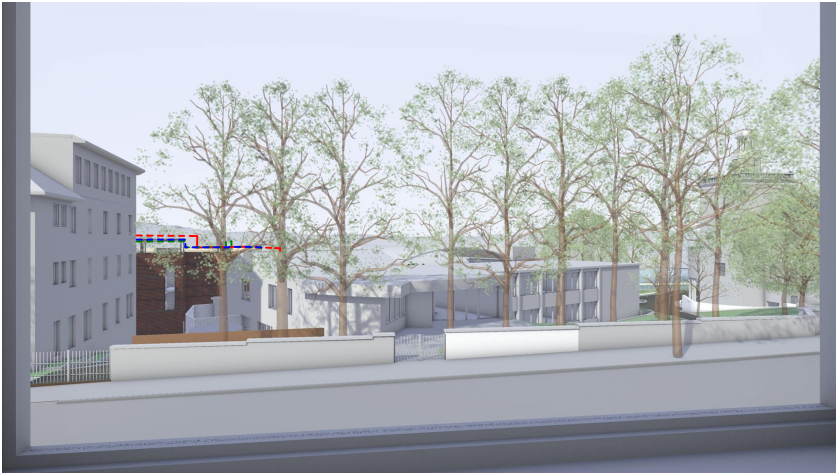


W7




Site Plan




W8

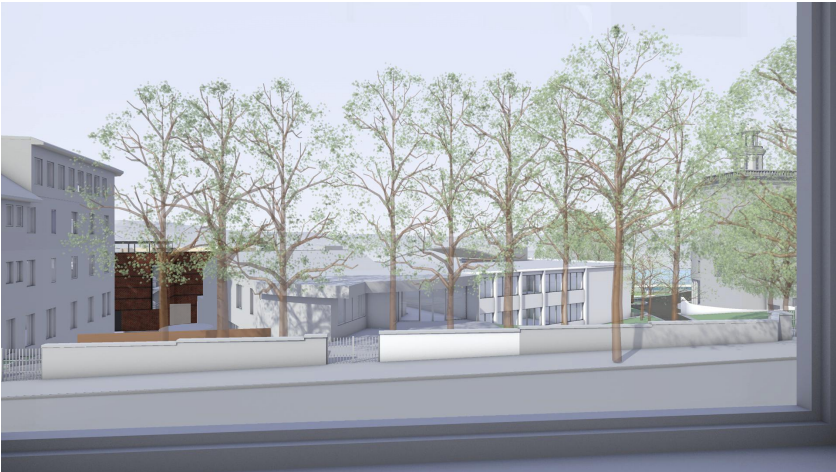

W8

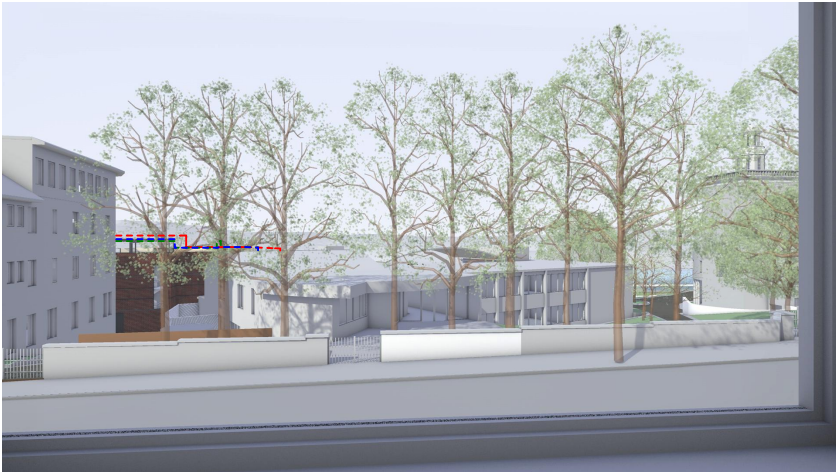


W8

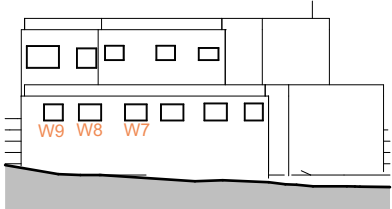

Key Elevation



W9

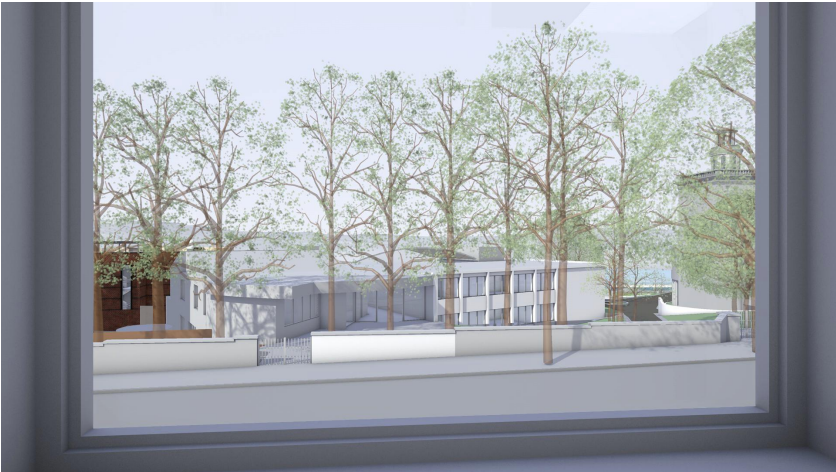

W9



W9




Street View

NB: - Trees shown are modelled indicatively according to survey (height, spread, diameter of trunk).
- Kurraba point modelled indicatively.


- LEGEND
- SSD ENVELOPE EXTENT
 - APPROVED MOD. 1 EXTENT
 - PROPOSED S4.55 EXTENT

EXISTING VIEW

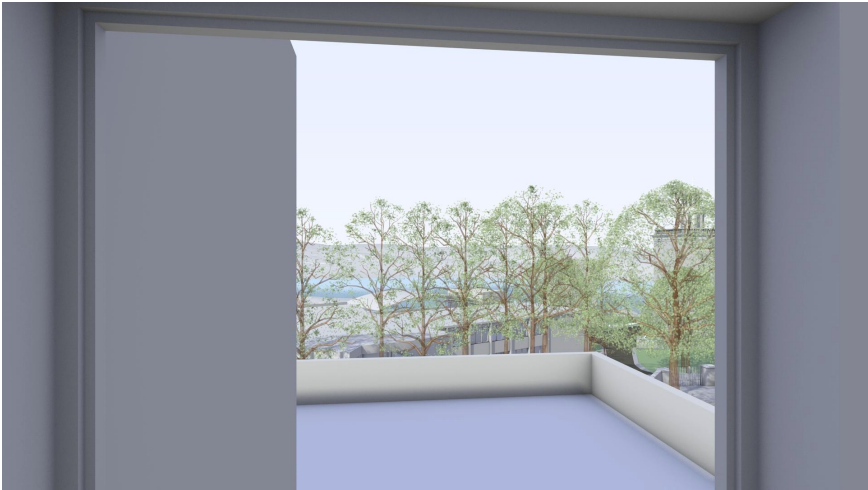


W10

APPROVED MOD. 1 VIEW

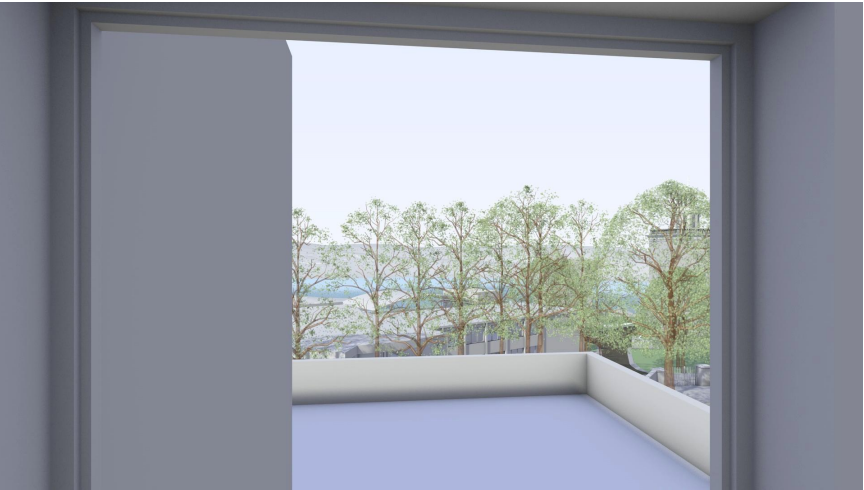


W10


PROPOSED VIEW

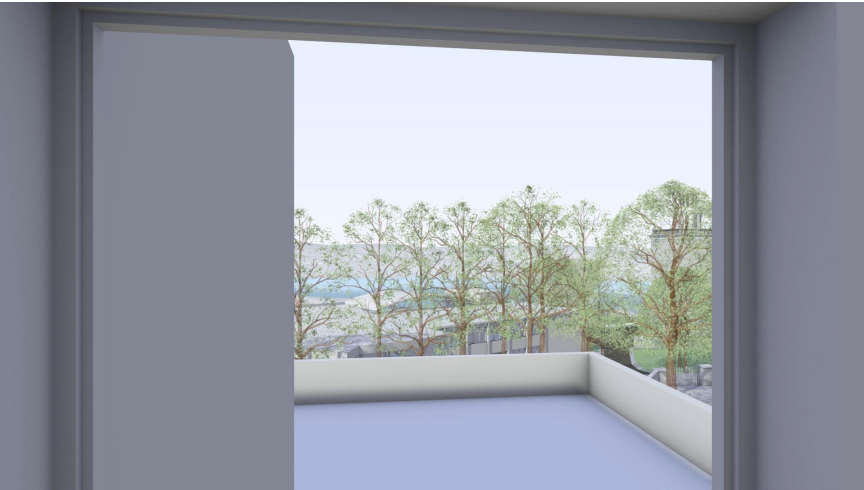


W10

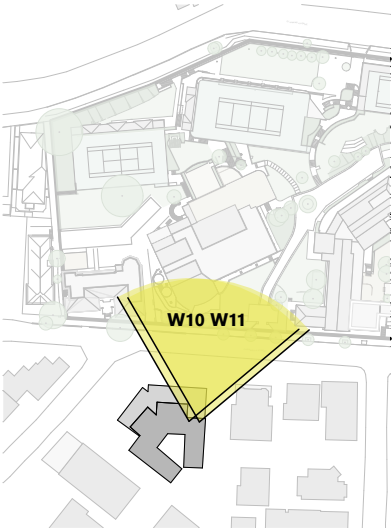


Site Plan

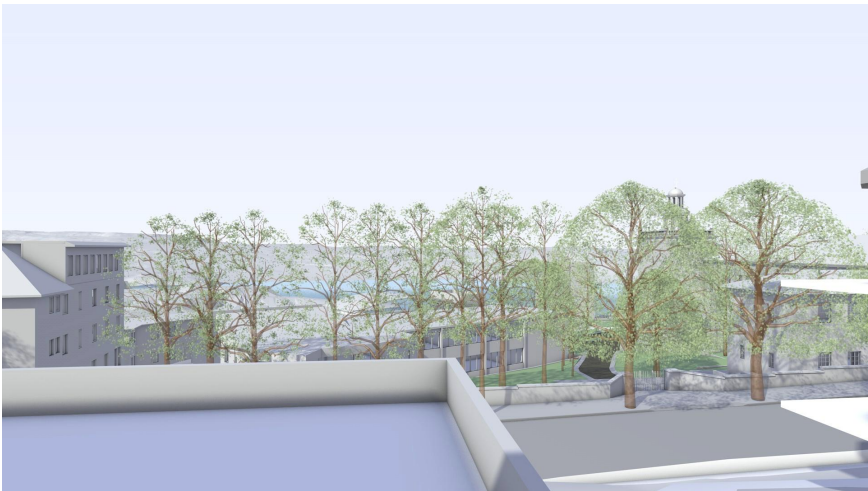


W11

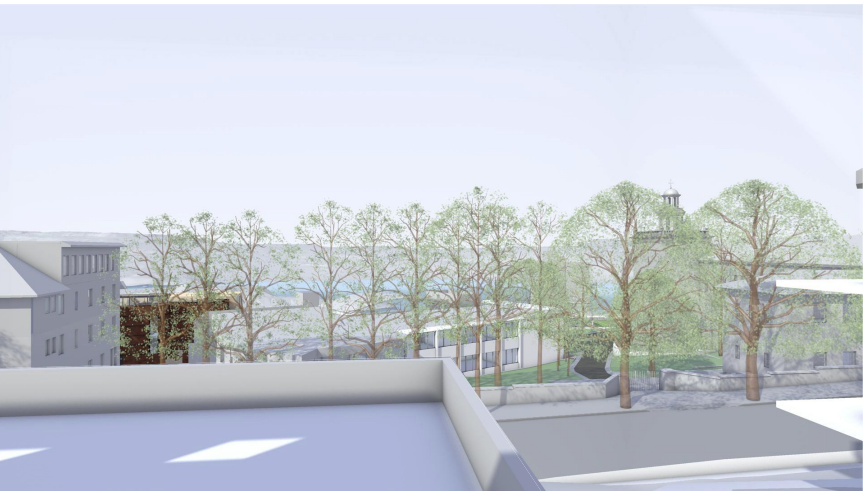

W11

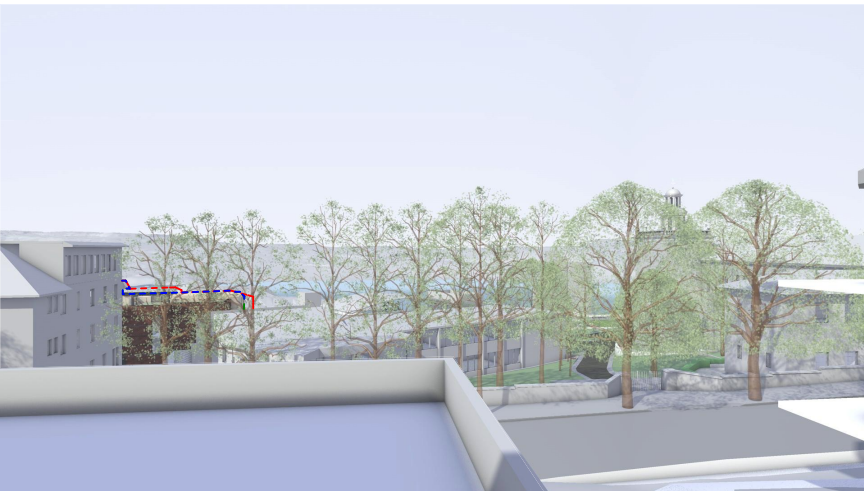

W11

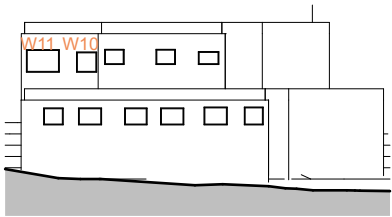


Key Elevation



Street View

NB: - Trees shown are modelled indicatively according to survey (height, spread, diameter of trunk).
- Kurraba point modelled indicatively.

EXISTING VIEW

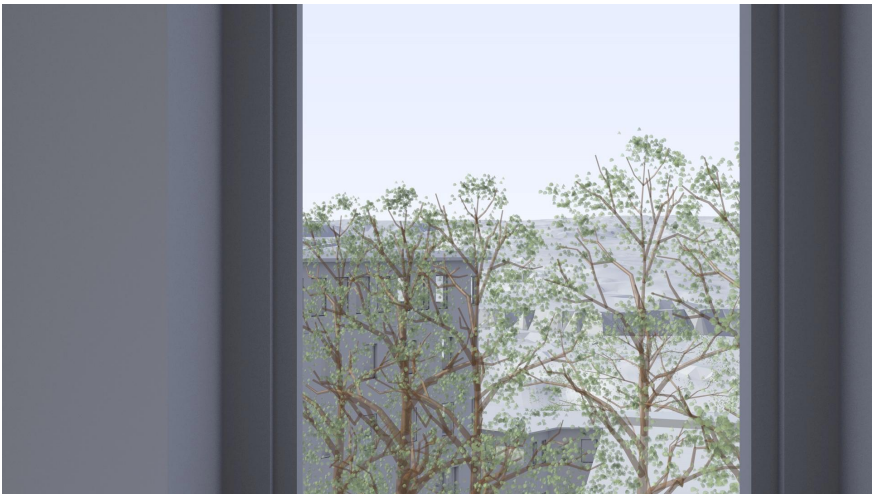

W1

APPROVED MOD. 1 VIEW




W1

PROPOSED VIEW




W1

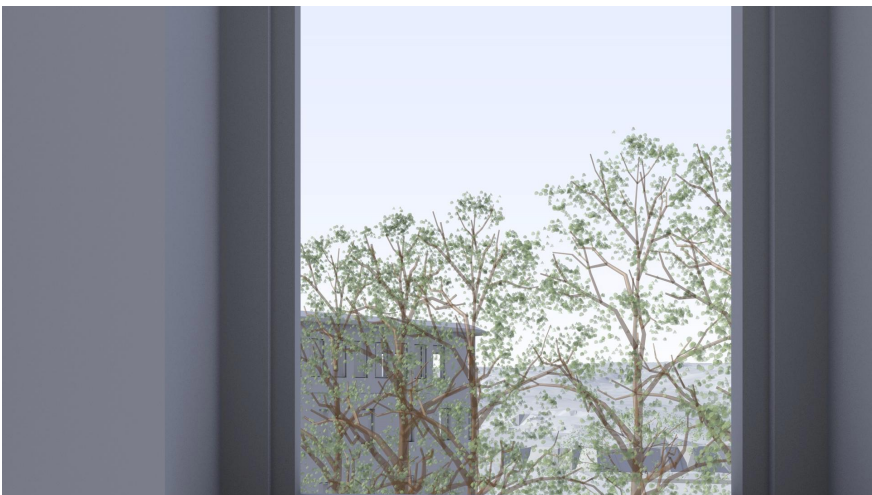

W2




W2

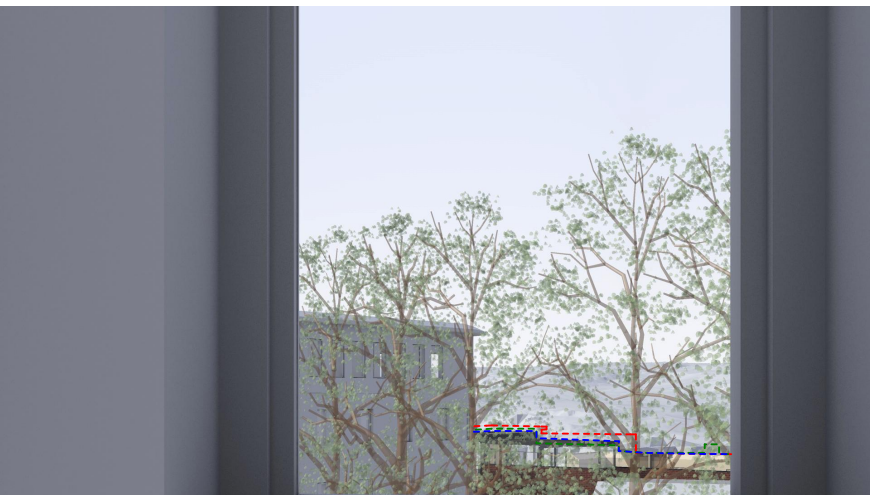

W2

- LEGEND
- SSD ENVELOPE EXTENT
 - APPROVED MOD. 1 EXTENT
 - PROPOSED S4.55 EXTENT

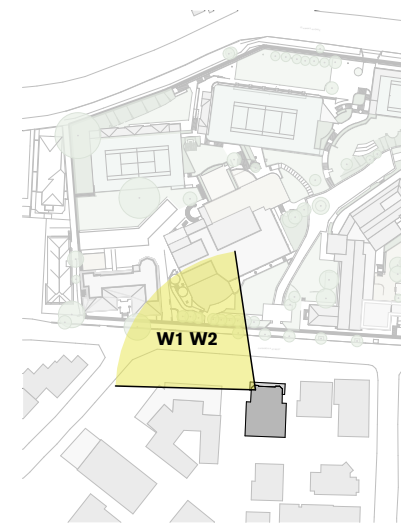

Site Plan



Key Elevation



Street View

NB: - Trees shown are modelled indicatively according to survey (height, spread, diameter of trunk).
- Kurraba point modelled indicatively.