


GENERAL NOTES

- ALL DIMENSIONS AND EXISTING CONDITIONS SHALL BE CHECKED AND VERIFIED BY THE CONTRACTOR BEFORE PROCEEDING WITH THE WORK
- ALL LEVELS RELATIVE TO 'AUSTRALIAN HEIGHT DATUM'
- DO NOT SCALE DRAWINGS
- USE FIGURED DIMENSIONS ONLY

legend

- +27.190ex--- SITE BOUNDARY
- +27.190ex EXISTING SPOT LEVEL
- +30.600 PROPOSED SPOT LEVEL
- TOW TOP OF WALL
- TOF TOP OF FENCE
- 29.000--- PROPOSED CONTOURS
- NEW FENCE
- ASPHALT
- STONE PAVING
- FEATURE STONE BANDING
- STONE PAVING
- GRAVEL PATHWAY WITH TIMBER EDGING
- TURF
- TREE TO BE RETAINED
- TRANSPLANTED PLAN (Howea forsteriana)
- PROPOSED TREE
- ACCENT PLANTING
- REVEGETATION (refer Flora & Fauna report, NARLA July 2016)
- AMENITY PLANTING
- HEDGE PLANTING
- SANDSTONE BLOCKS
- CUSTOM SANDSTONE BOLLARD WITH LIGHTING
- POCKET OF FEATURE PLANTING WITH INTERPRETIVE SIGNAGE
- HOSE COCK
- DRINKING FOUNTAIN
- BIKE HOOP

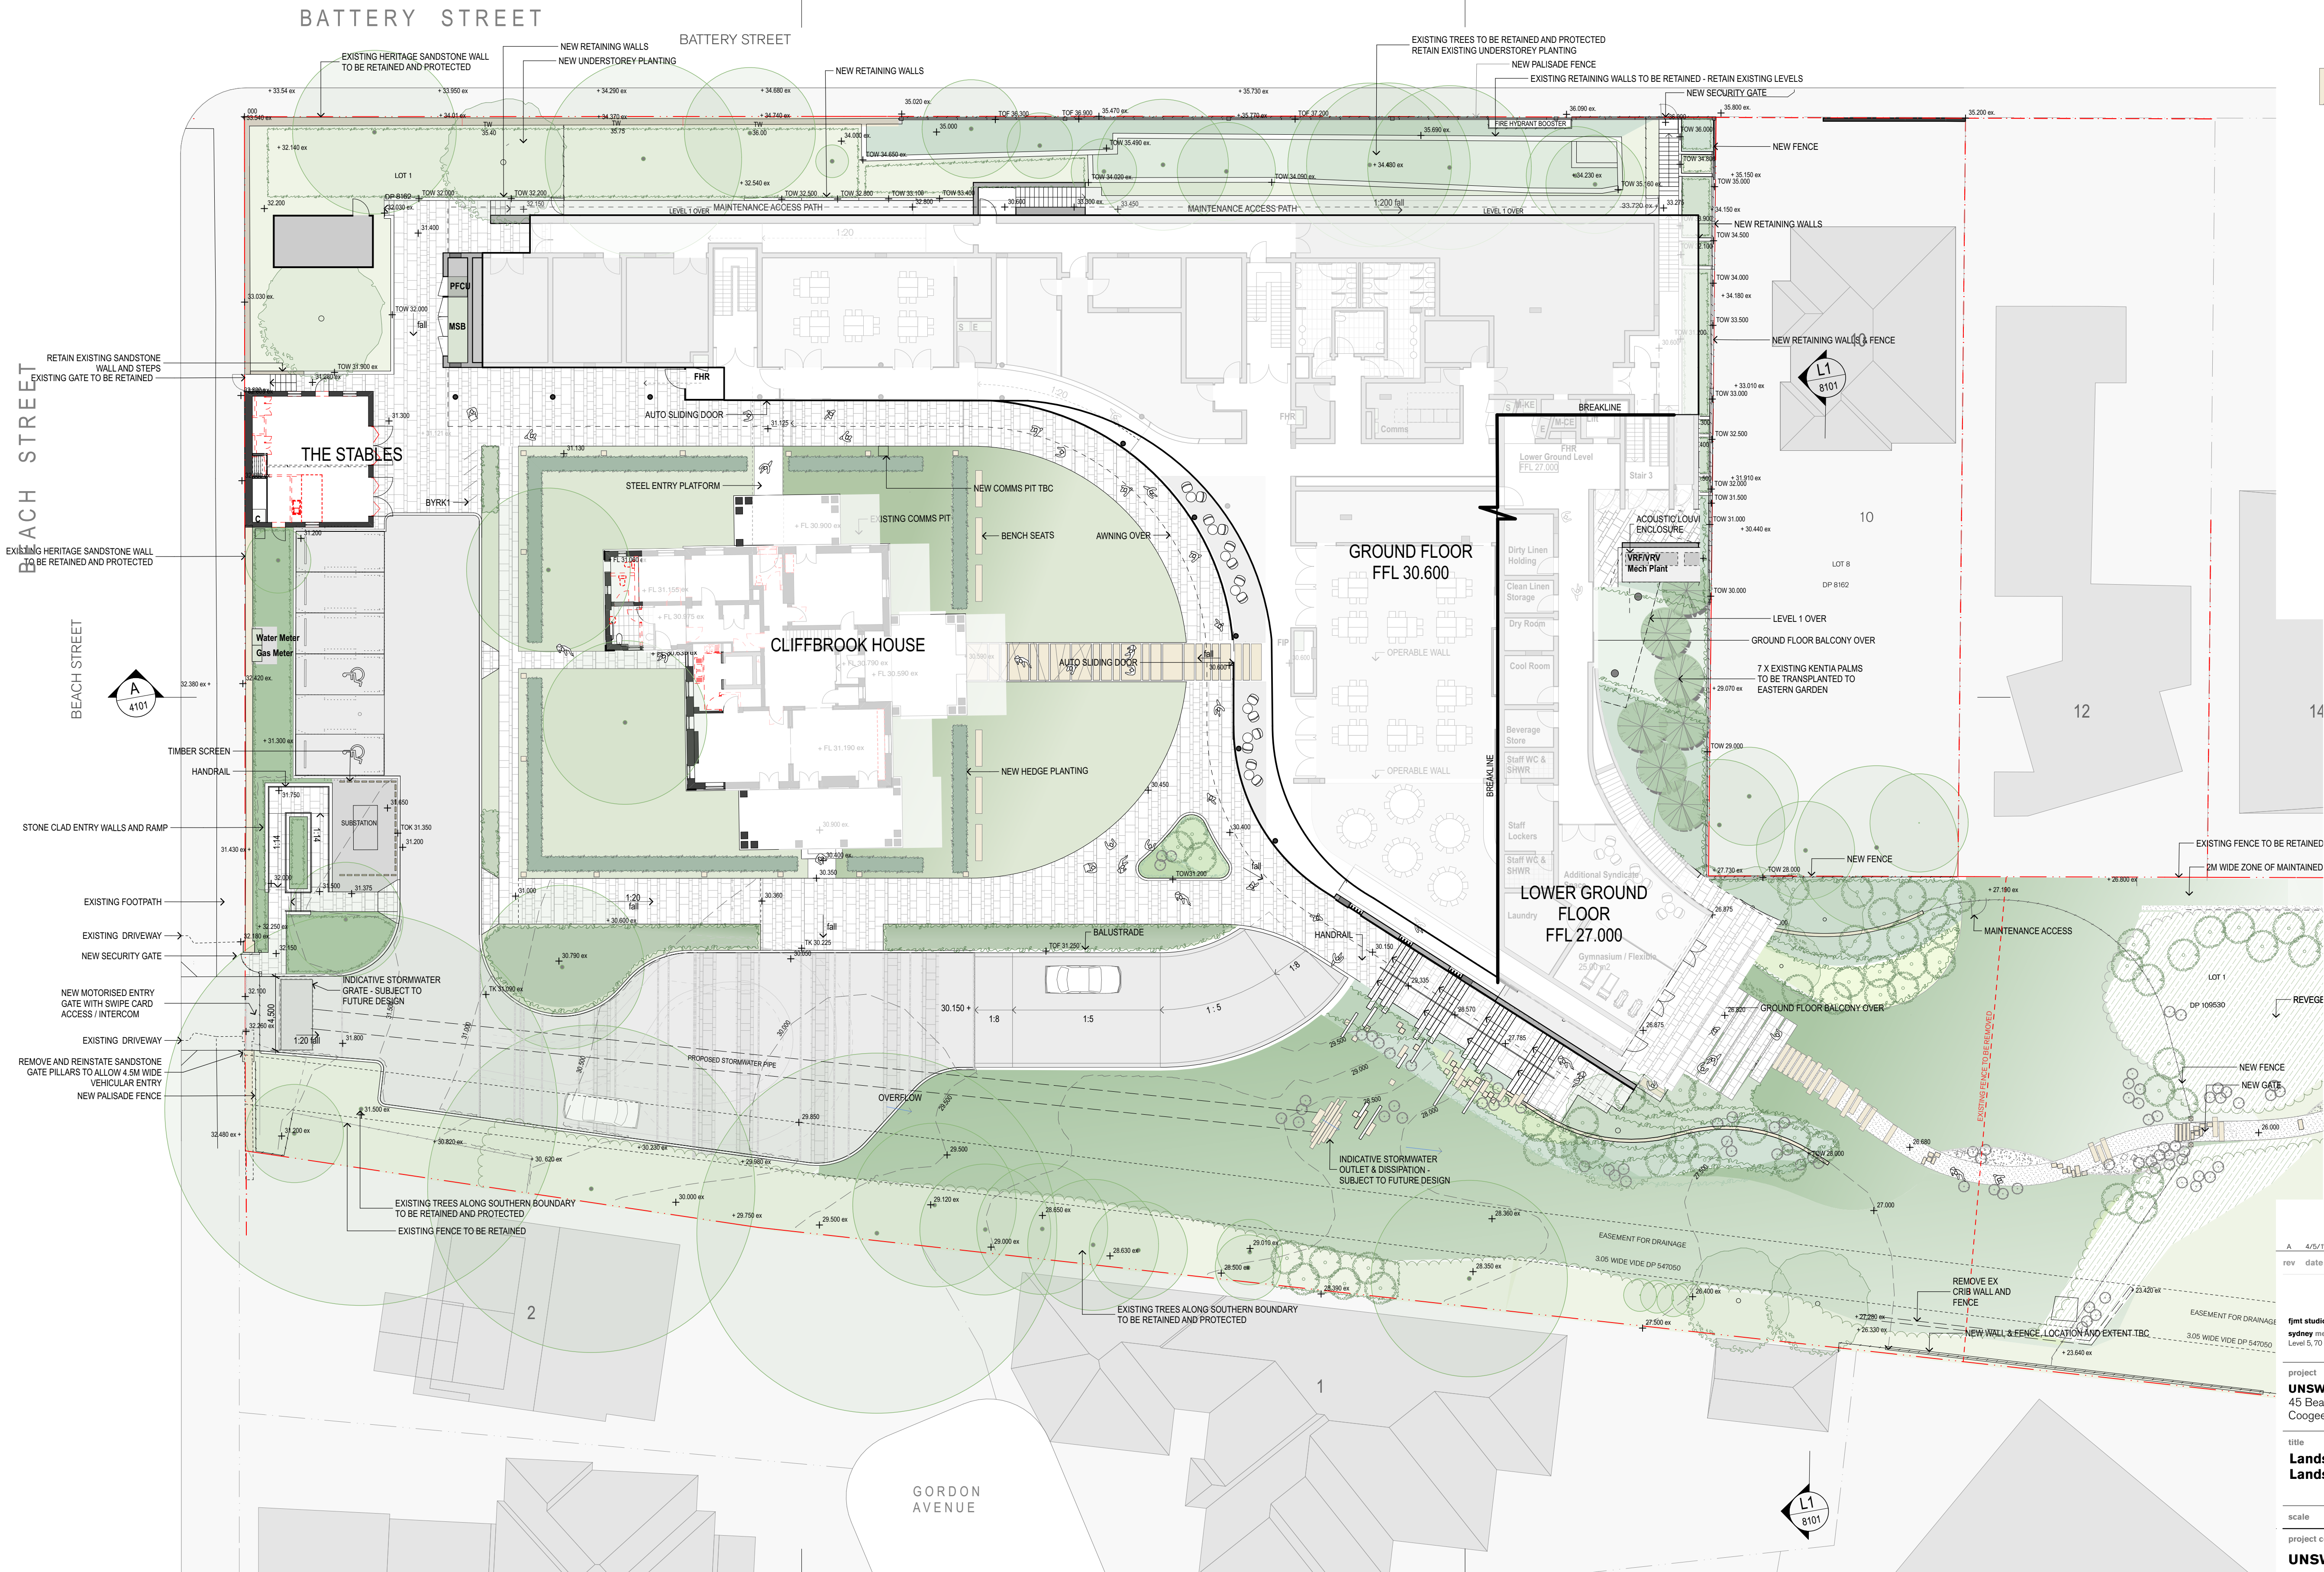

A	4/5/17	SSD	AWY
rev	date	name	by

fjmt studio architecture interiors landscape urban
sydney melbourne oxford
Level 5, 70 King Street & +61 2 9251 7077 www.fjmtstudio.com

project
UNSW CLIFFBROOK CAMPUS
45 Beach Street
Coogee, Sydney NSW 2034

title
Landscape Plans
Landscape Groundplane West

scale 1:200 @ A1 first issued 4/5/17

project code sheet no. revision

UNSWCCR 8001 A