


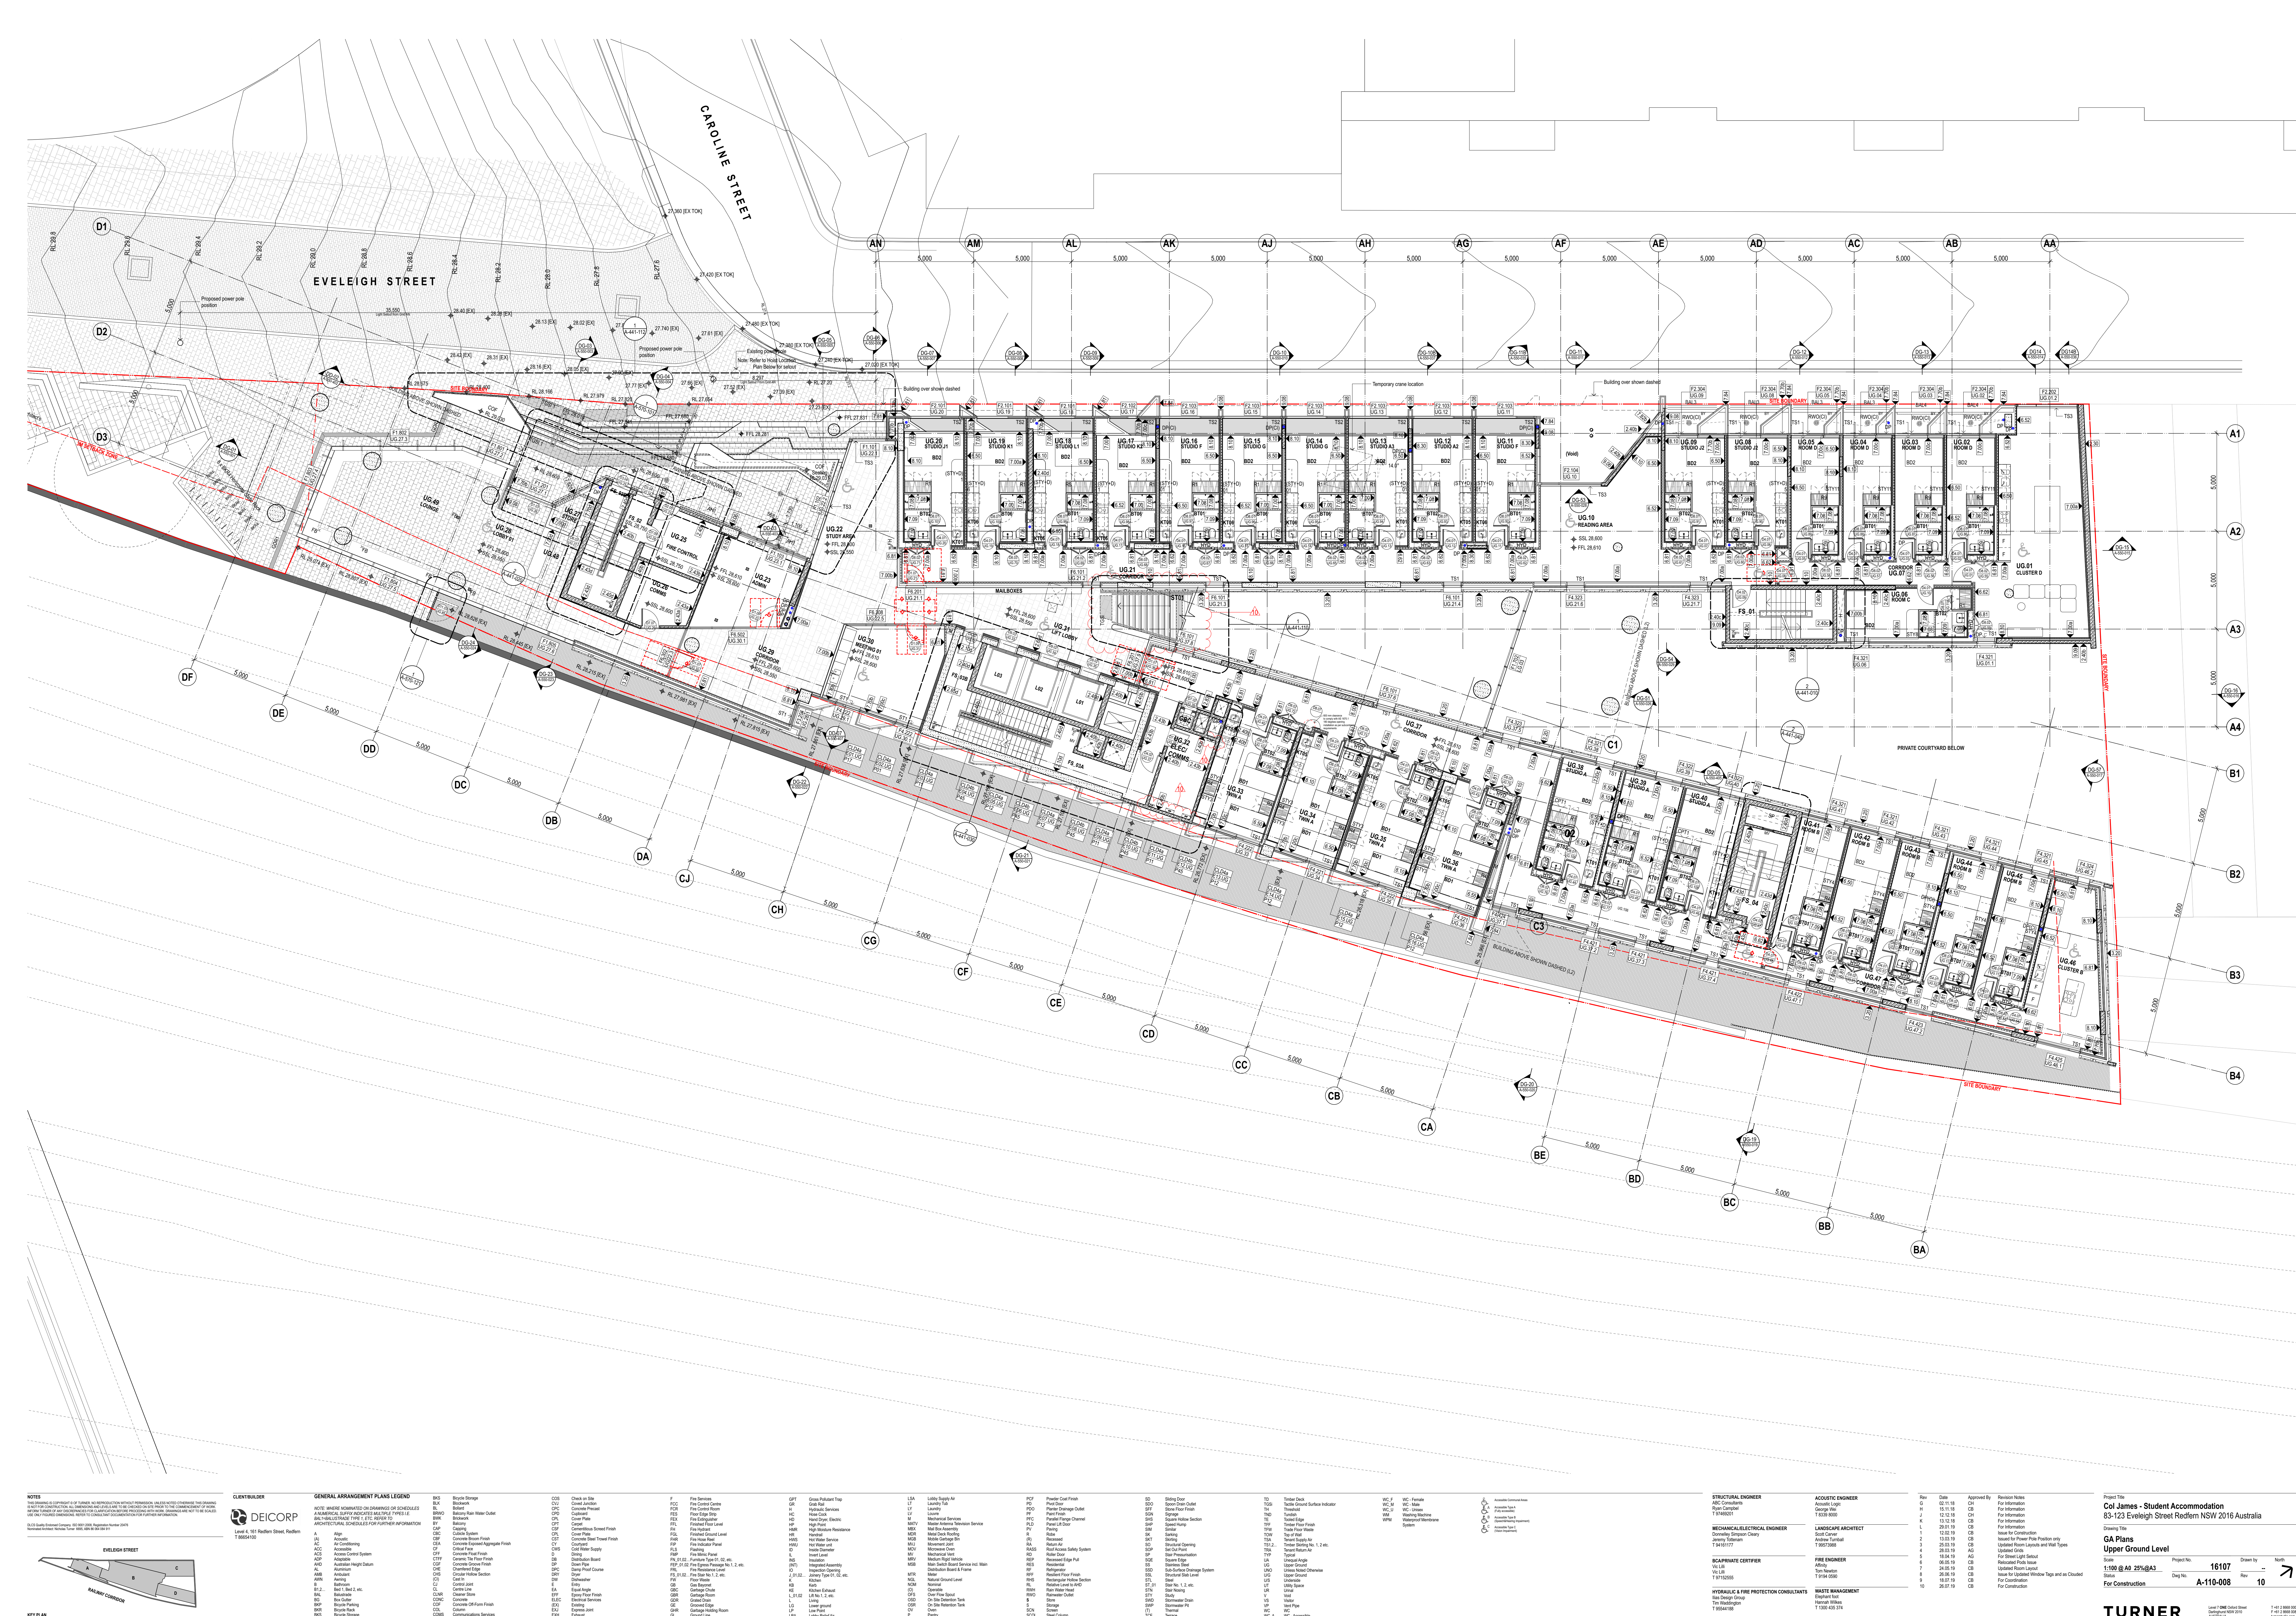

NOTES

THIS DRAWING IS COPYRIGHT © OF TURNER, NO REPRODUCTION WITHOUT PERMISSION. UNLESS NOTES OR OTHERWISE THIS DRAWING IS NOT TO BE CONSTRUCTION. ALL CHANGES AND VARIATIONS ARE TO BE CHECKED ON SITE PRIOR TO THE COMMENCEMENT OF WORK. INFORMATION FOR ANY DISCREPANCIES FOR CLARIFICATION BEFORE PROCEEDING WITH WORK. DRAWINGS ARE NOT TO BE SCALED. USE ONLY POLYMER-DRAWING LETTERS TO CONSULT ANY DOCUMENTATION FOR FURTHER INFORMATION.

DCC Quality Engineering Company 190-0001-2806 Registration Number 25476
Nonmember Architect: Nicholas Turner 0005, ADRN No 364 356 R 9


EVELINE STREET


RAILWAY CORRIDOR


A B C


KEY PLAN


[illegible]

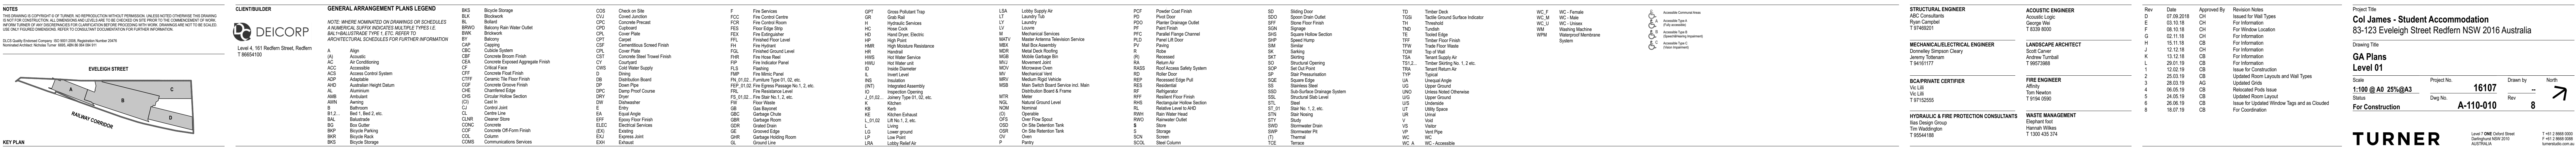

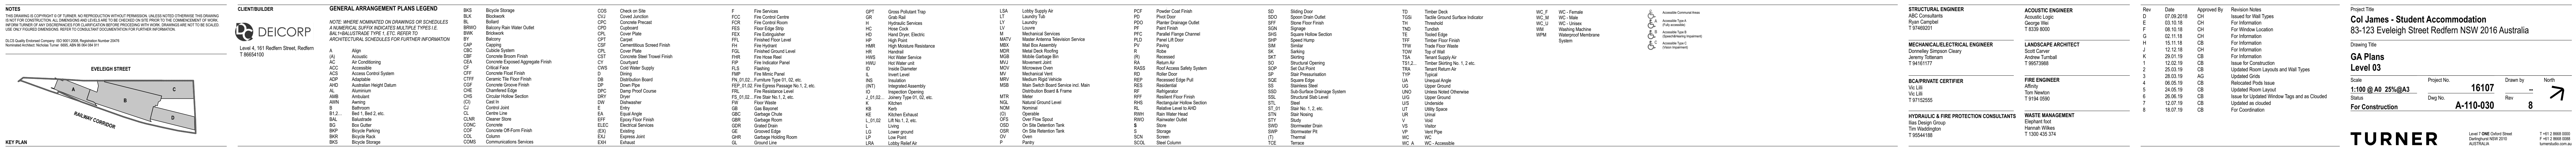

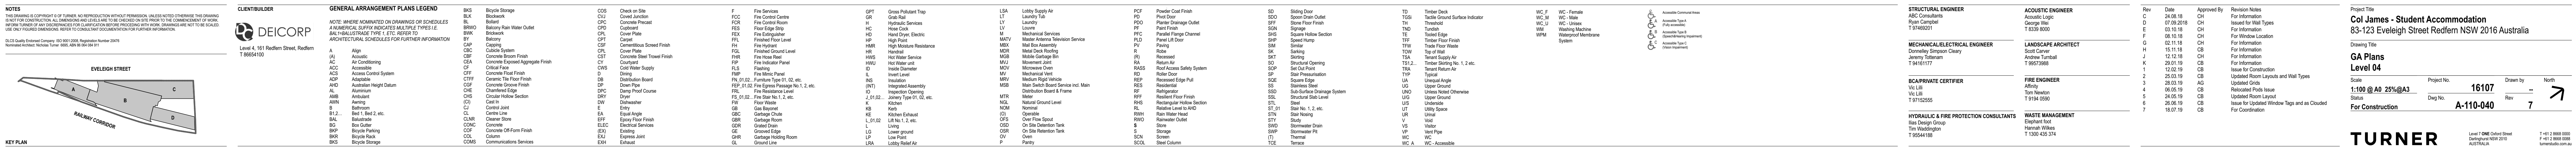

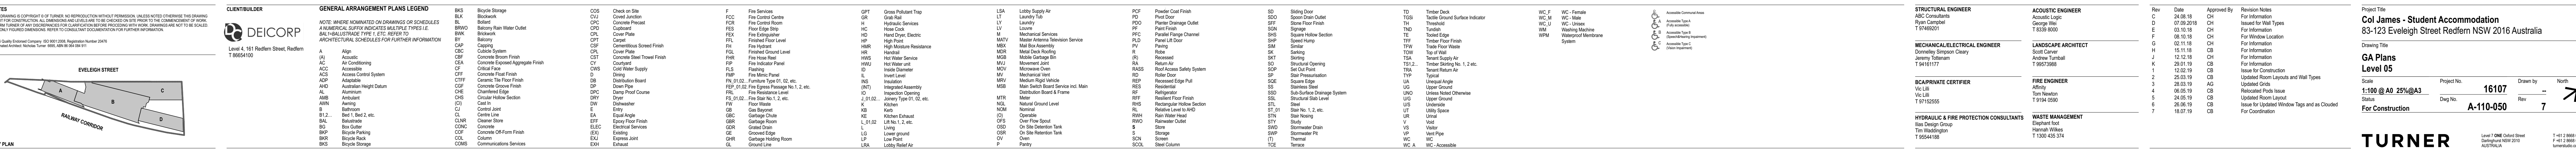

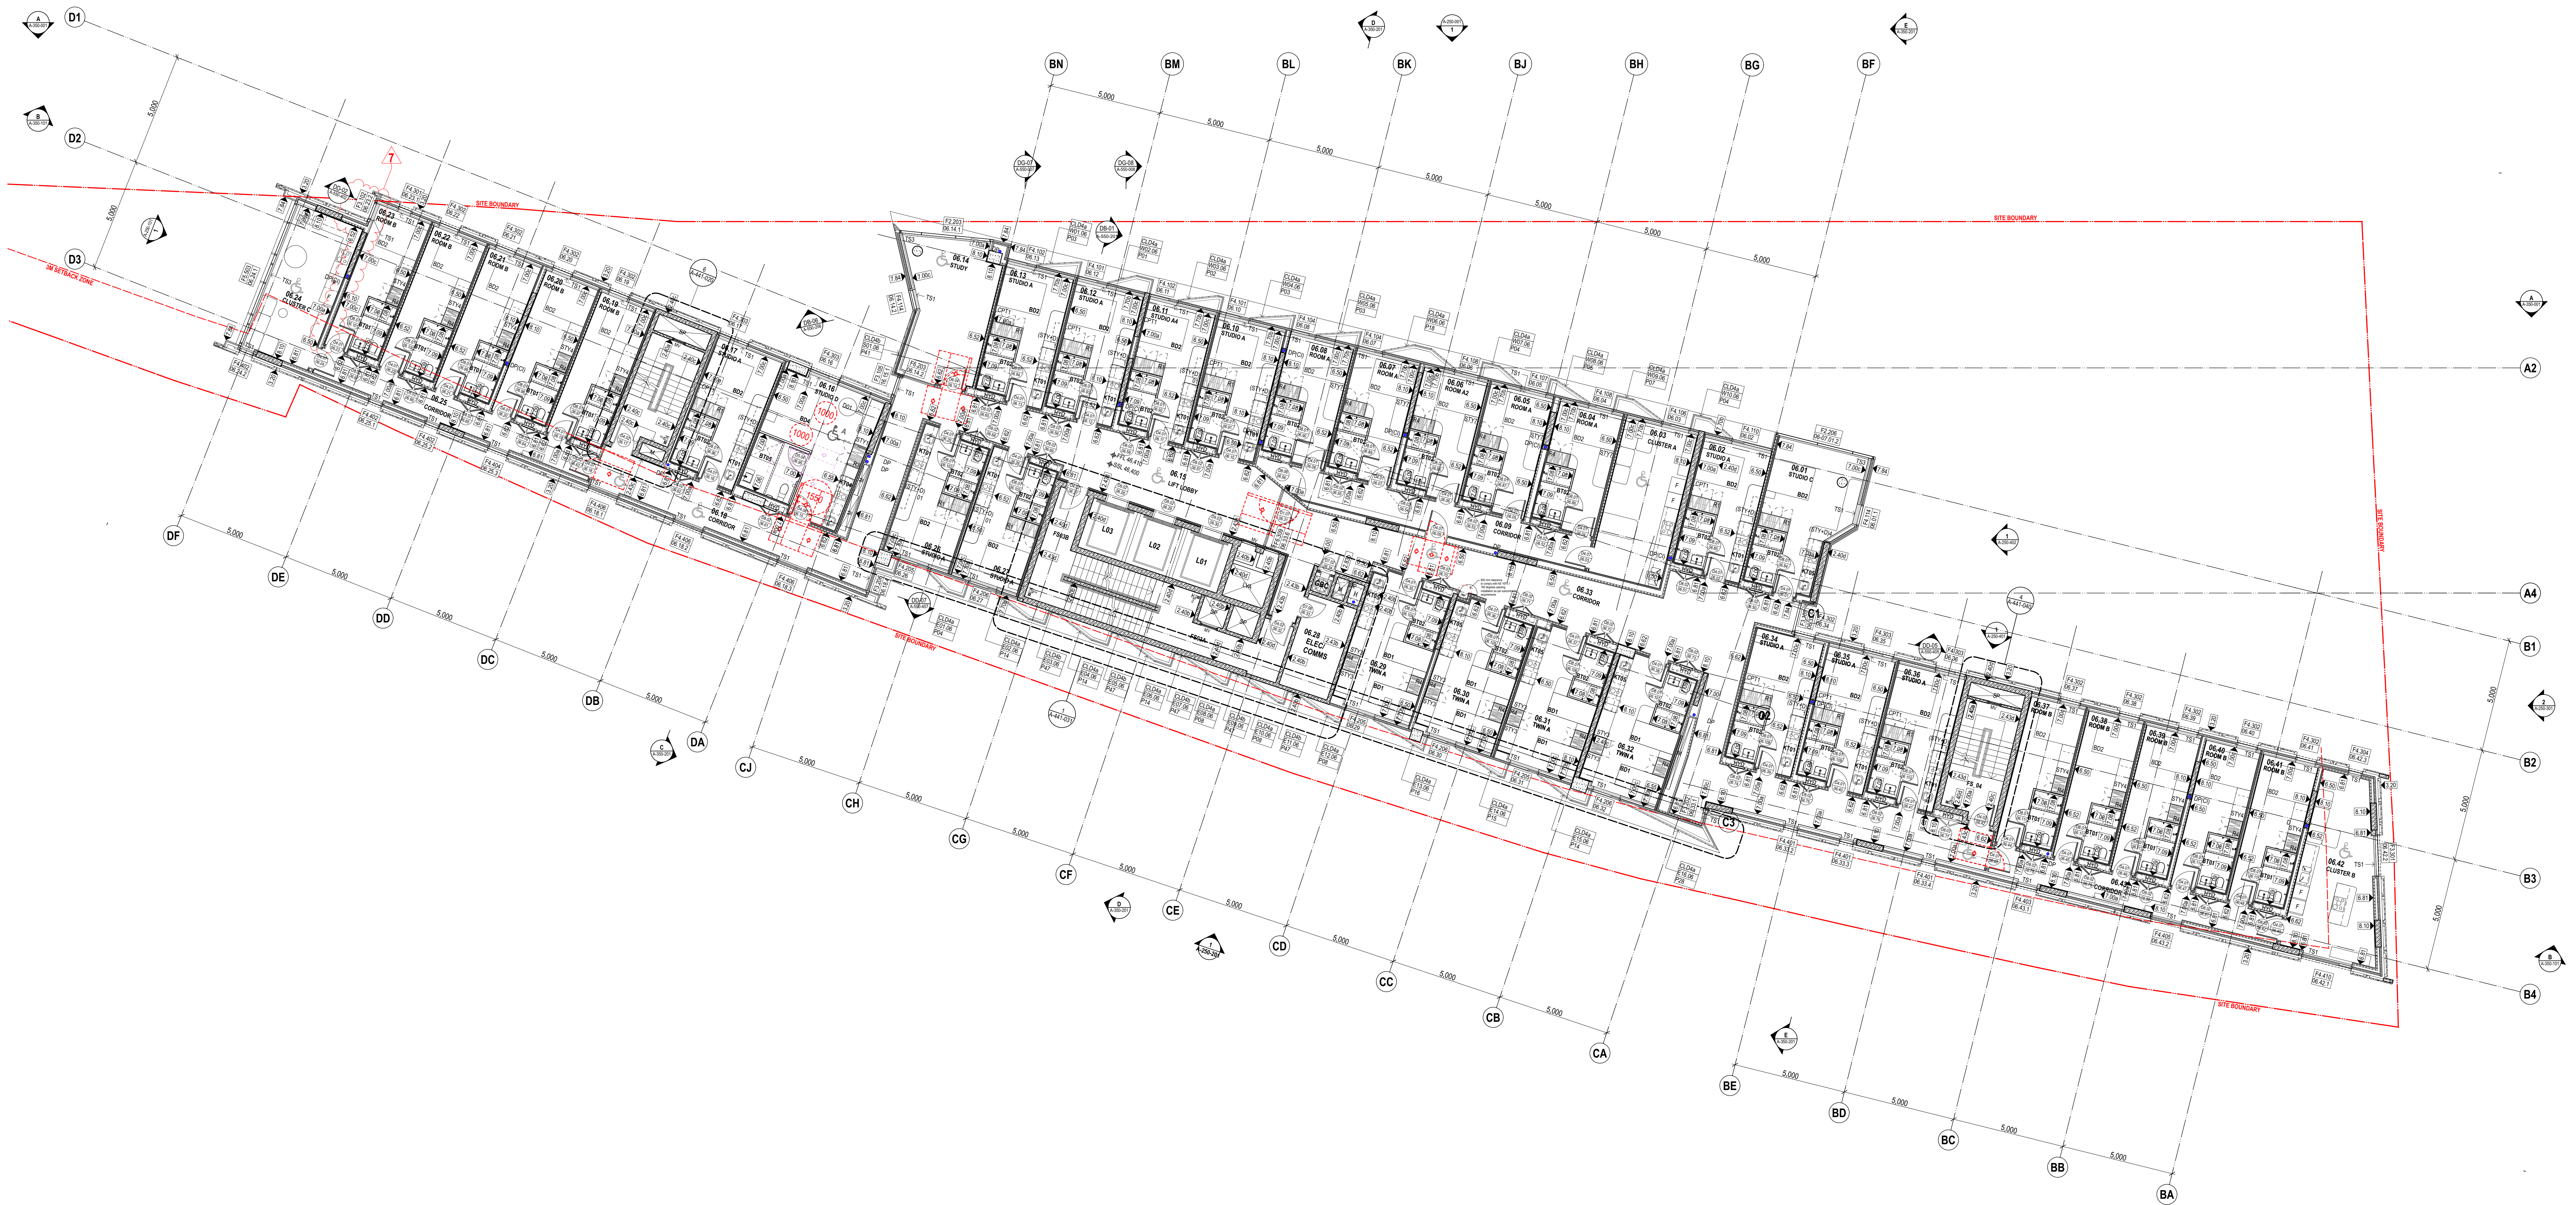[illegible]

