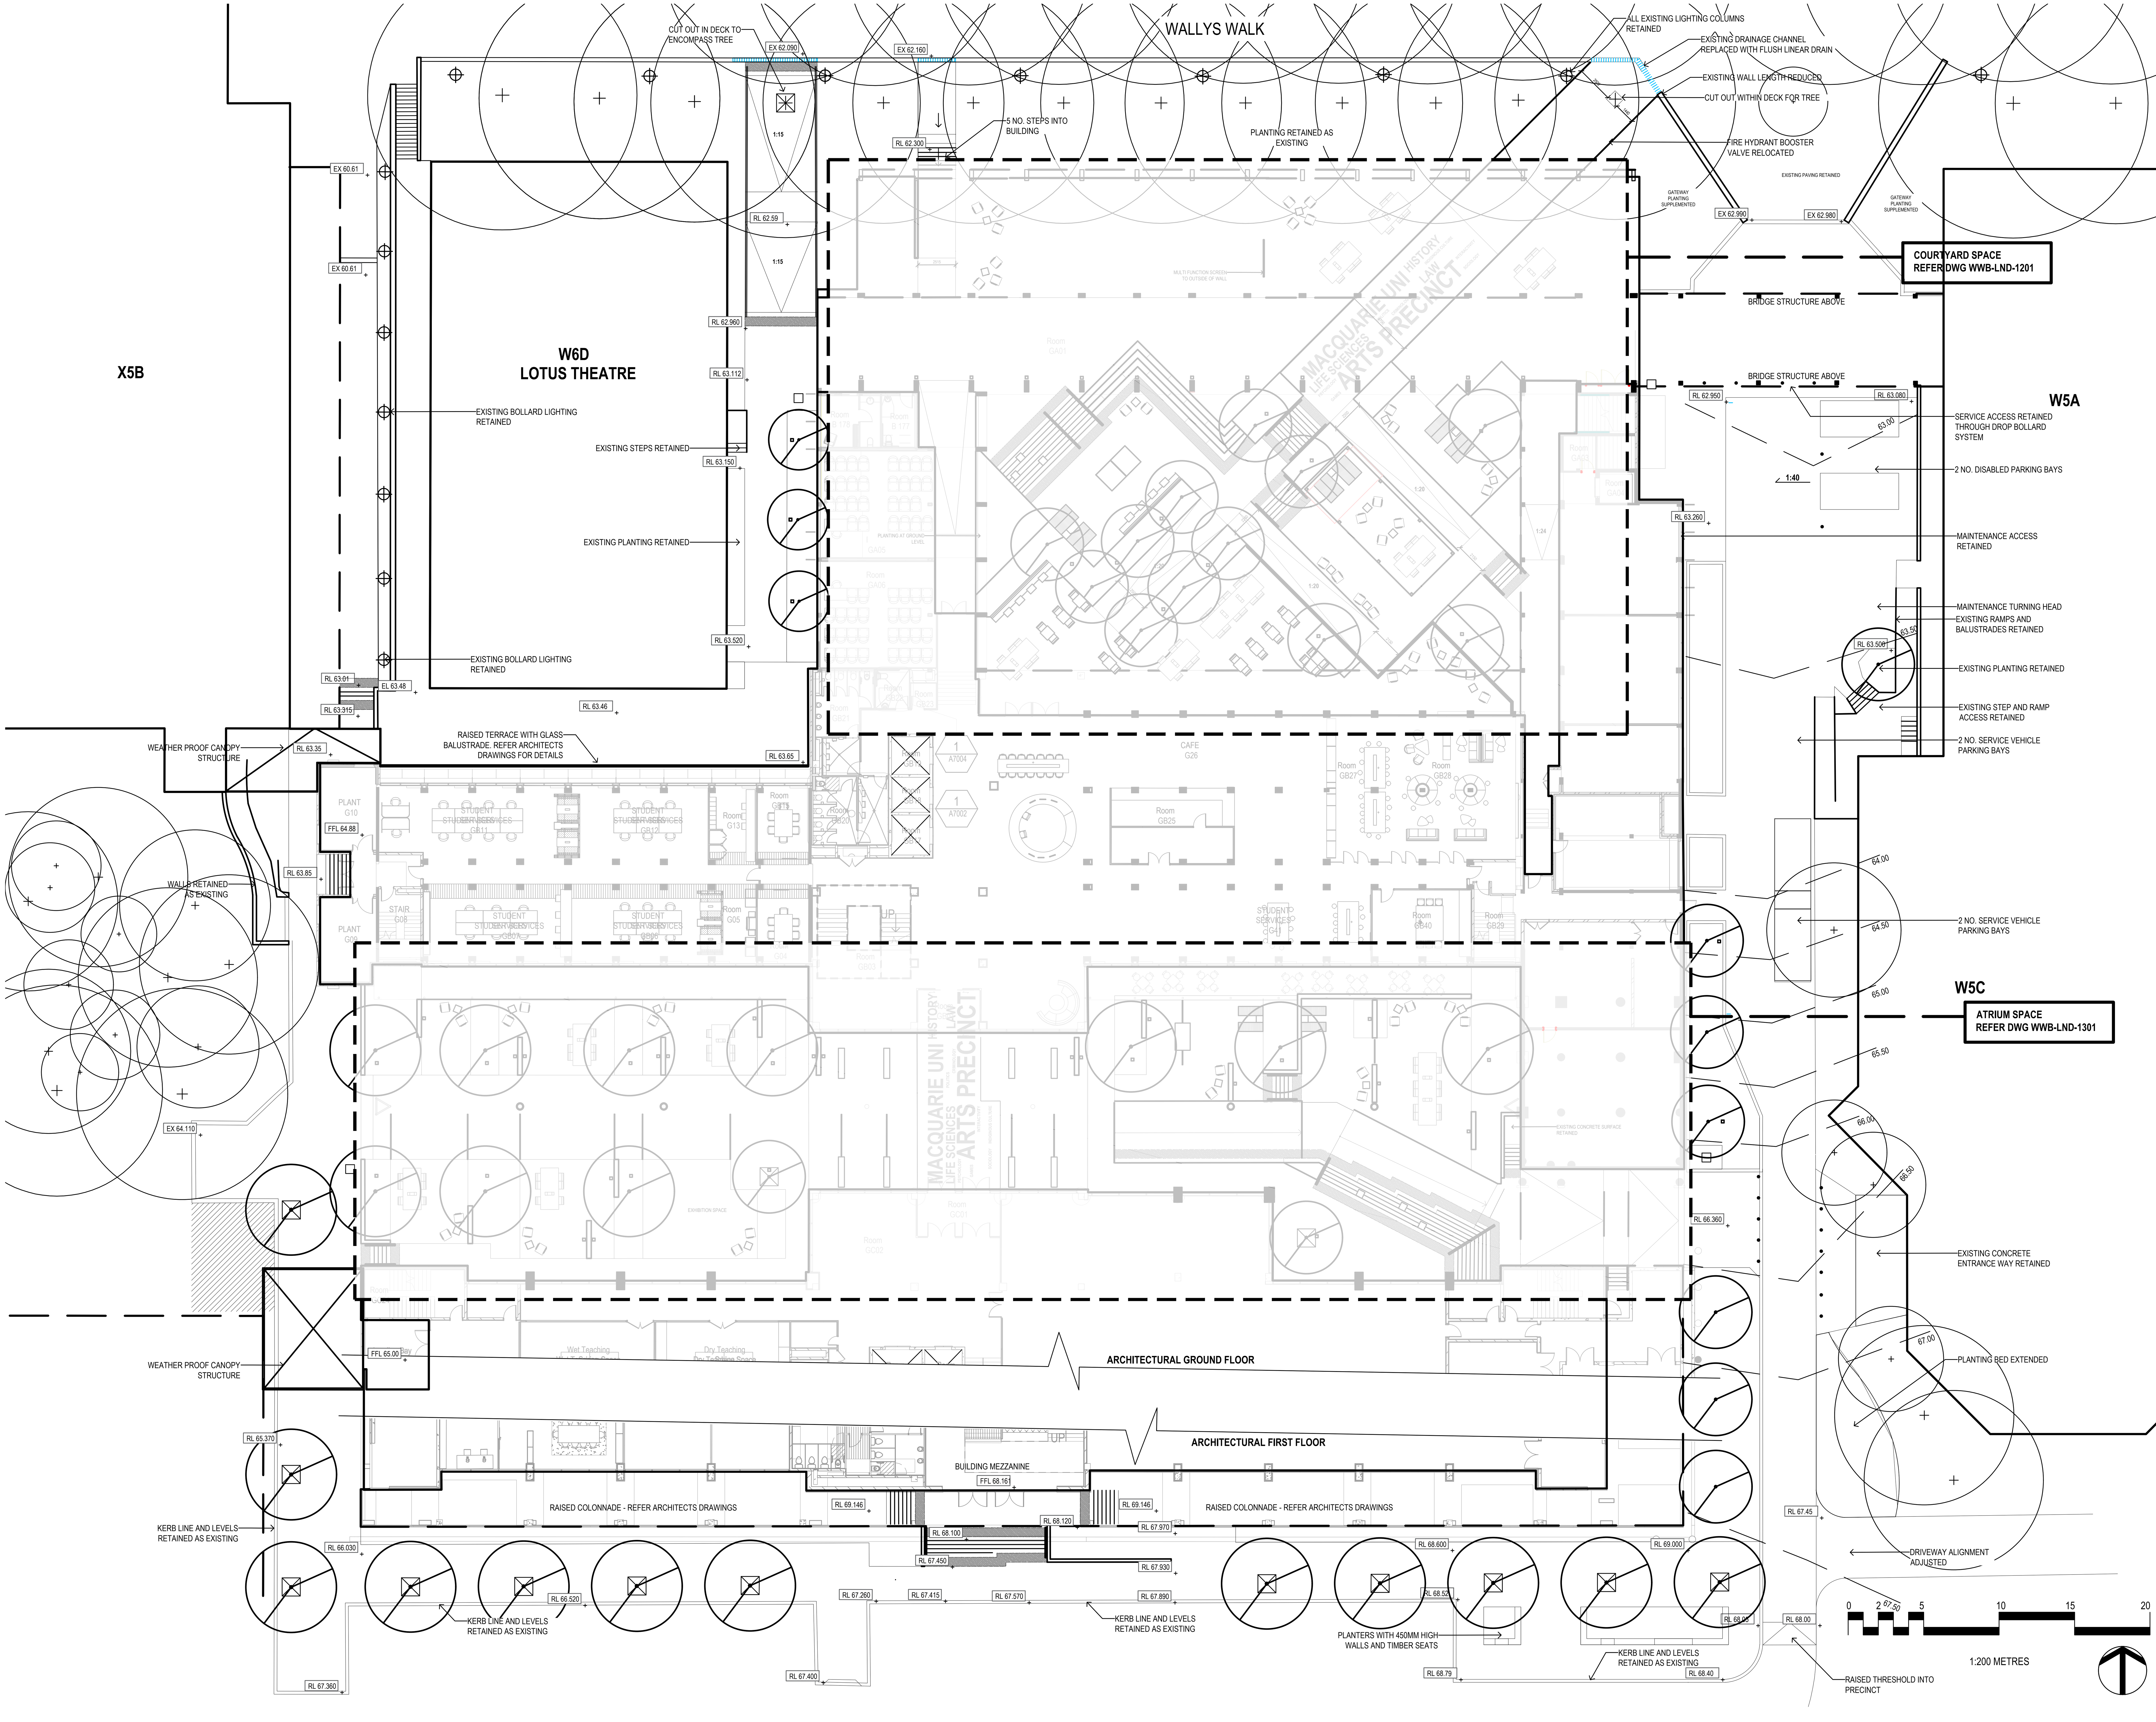

Amendments

Issue	Description	Date
A	50% DD	15/08/2017
B	SSD DA SUBMISSION	28/09/2017

Architects

BUDDEN NANGLE MICHAEL & HUDSON ARCHITECTS

architectus

Client

Macquarie University
Level 6, 77 Berry Street
North Sydney Australia

MACQUARIE University

GROUPGSA

Group GSA Pty Ltd ABN 76 002 113 779
Level 7, 80 William St East Sydney NSW
Australia 2011 www.groupgsa.com
T +612 9361 4144 F +612 9332 3458
architecture interior design urban design landscape
nom architect M. Sheldon 3990

Project Title

MACQUARIE UNIVERSITY ARTS PRECINCT

Drawing Title

GROUND FLOOR PERIPHERY LEVELS & GRADING

Scale	1:200 @A1
Drawing created (date)	14/08/2017
By	MG
Plotted and checked by	MG
Verified	FR
Approved	FR

Drawing No		Issue
APP-LND	1001	B

File	Plot Date
P:\170186 Macquarie Uni Arts Precinct\2 Design	13/06/2017

This drawing is the copyright of Group GSA Pty Ltd and may not be altered, reproduced or transmitted in any form or by any means in part or in whole without the written permission of Group GSA Pty Ltd.
All levels and dimensions are to be checked and verified on site prior to the commencement of any work, making of shop drawings or fabrication of components.
Do not scale drawings. Use figured Dimensions.