SYDNEY FOOTBALL STADIUM REDEVELOPMENT

STATE SIGNIFICANT DEVELOPMENT APPLICATION

Concept Proposal and Stage 1 Demolition

SSDA 9249

APPENDIX B:

Site Survey

NSW GOVERNMENT

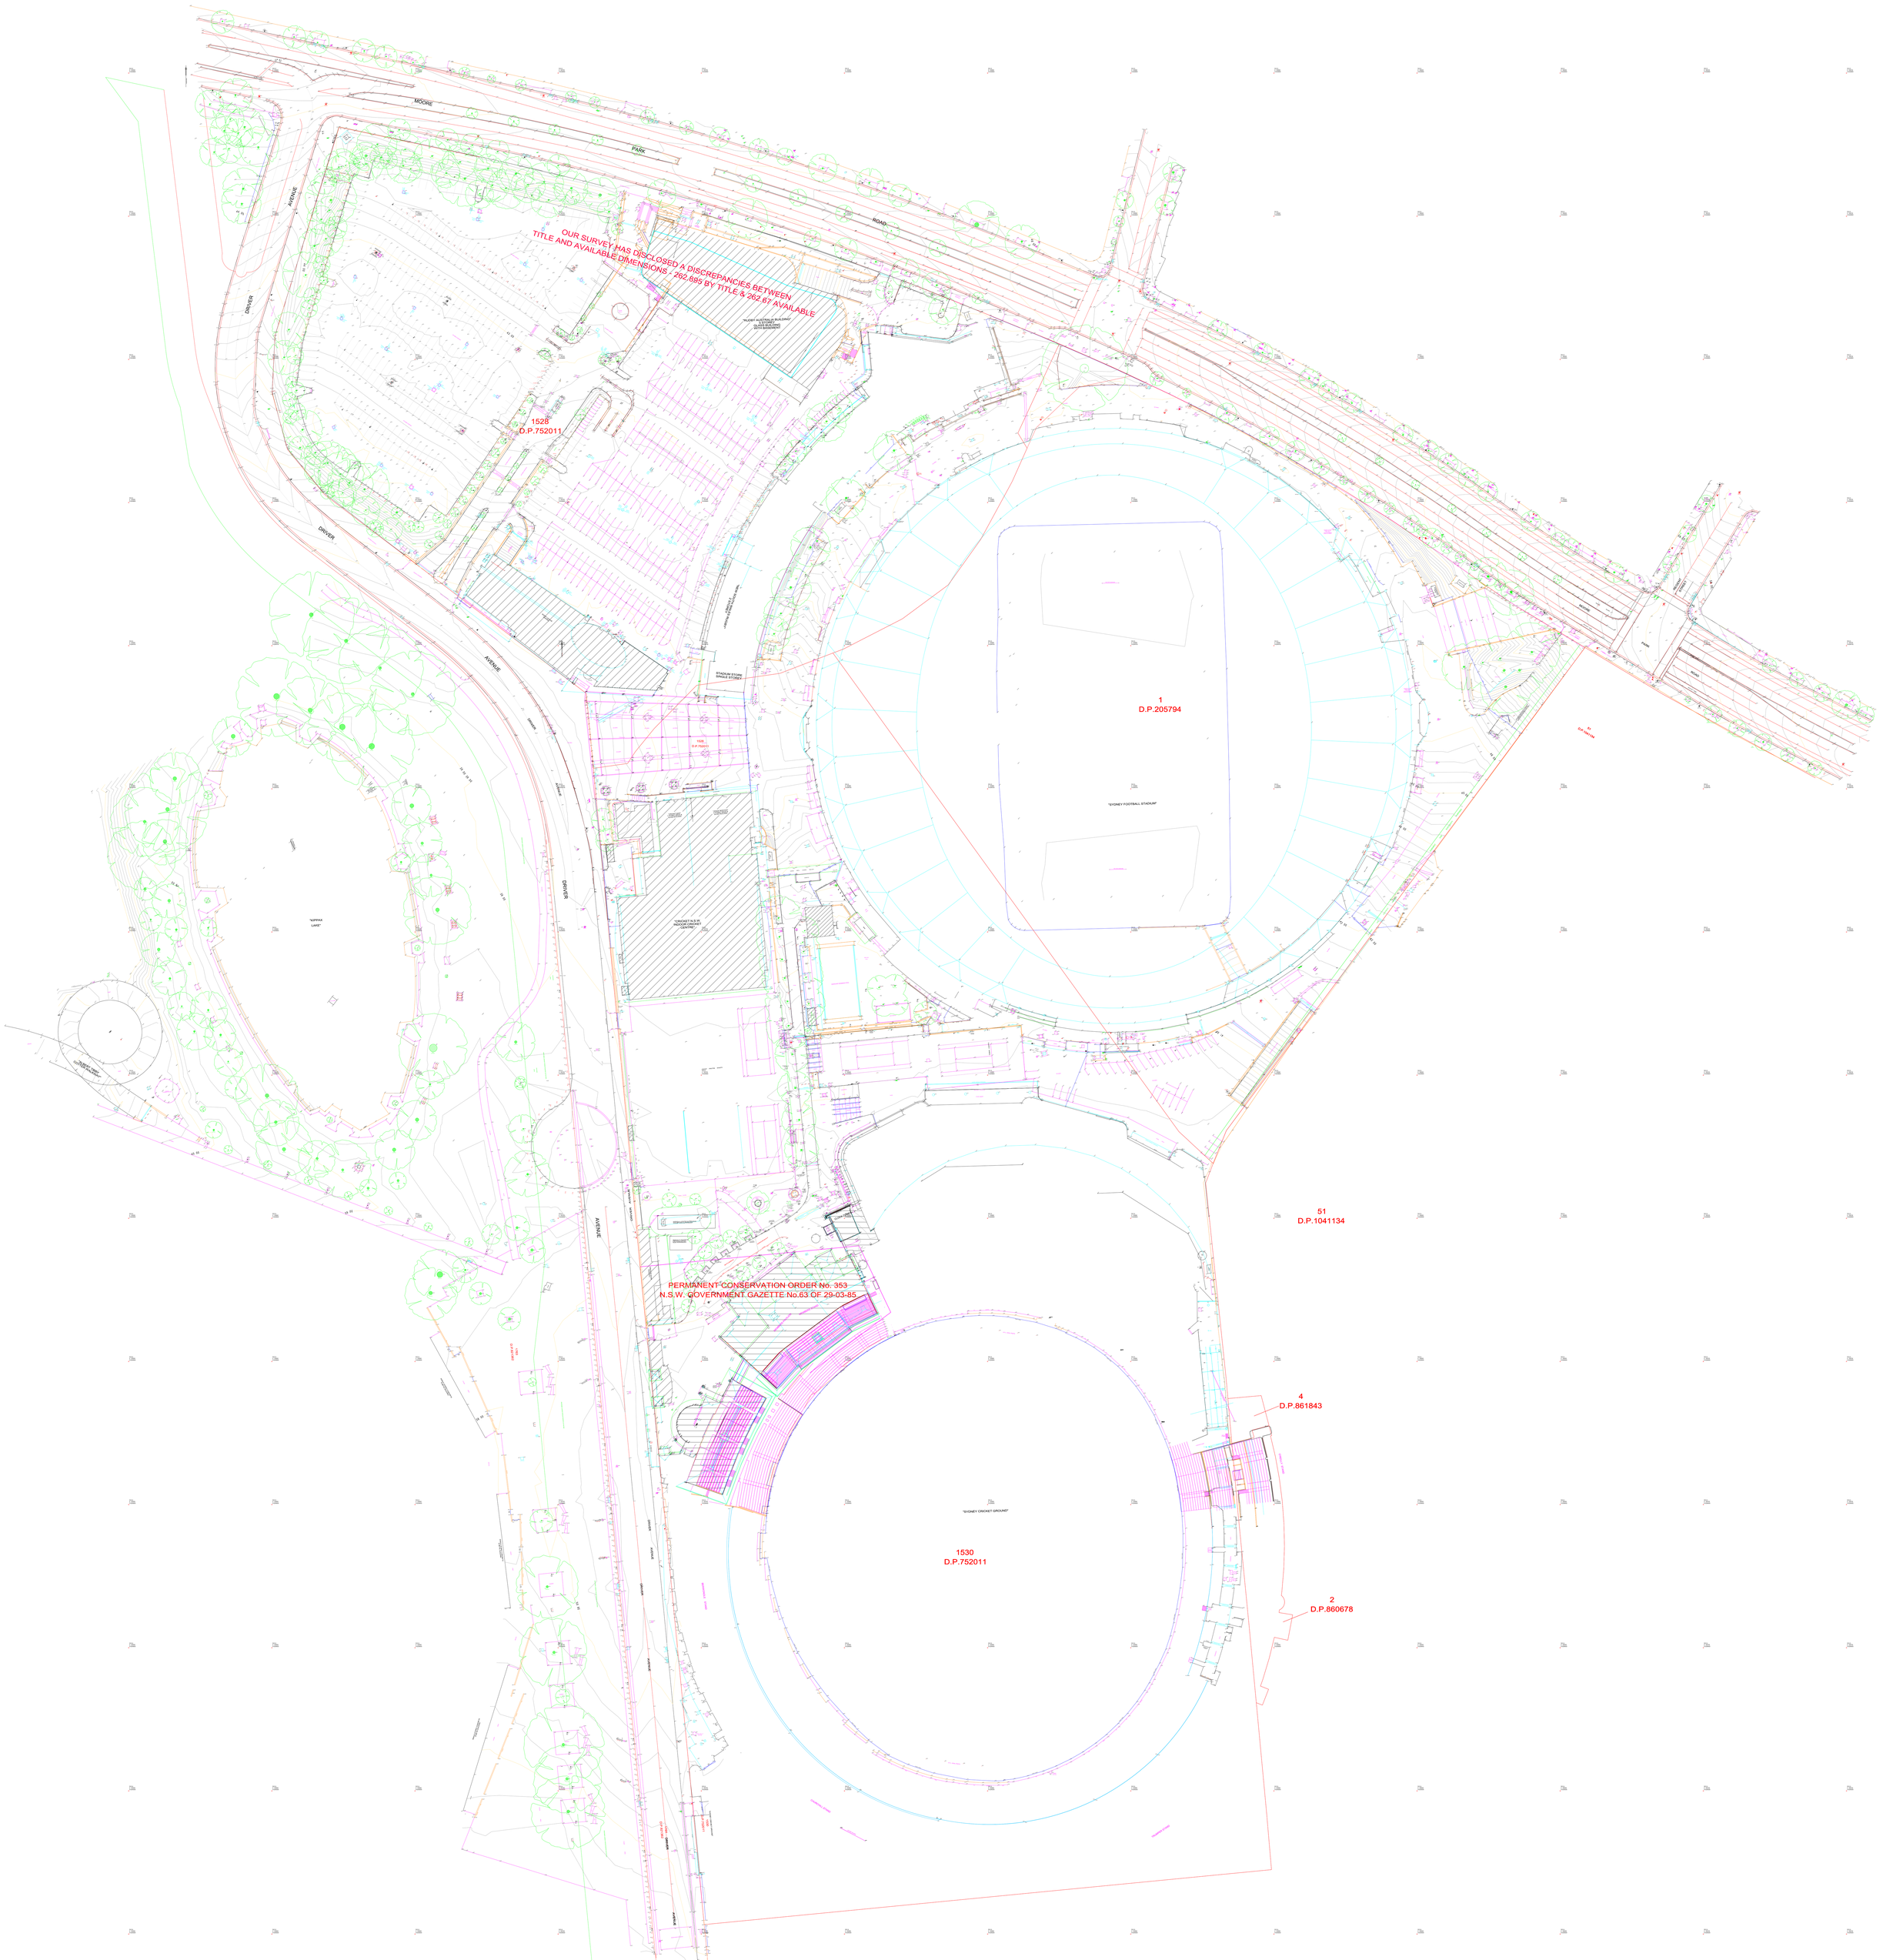
MOORE
PARK
ROAD
AVENUE
DRIVER
OUR SURVEY HAS DISCLOSED A DISCREPANCIES BETWEEN
TITLE AND AVAILABLE DIMENSIONS - 262.88S BY TITLE & 262.67 AVAILABLE
1528
D.P.752011
1
D.P.205794
"SYDNEY FOOTBALL STADIUM"
"SYDNEY CRICKET GROUND"
1530
D.P.752011
51
D.P.1041134
4
D.P.861843
2
D.P.860678
PERMANENT CONSERVATION ORDER No. 353
N.S.W. GOVERNMENT GAZETTE No.63 OF 29-03-85
"SYDNEY CRICKET & SPORTS GROUND TRUST"
STADIUM STORE
SPACE STORES
"CRICKET N.S.W. HIGH PERFORMANCE CENTRE"
"SYDNEY CRICKET & SPORTS GROUND"
"OPPAX LAKE"
"SYDNEY CRICKET & SPORTS GROUND TRUST"
GRASS
GROUND
TRACK
RAMP
STEPS
SEATING
SEATS
SEWER MH
SEWER MH
SEWER MH