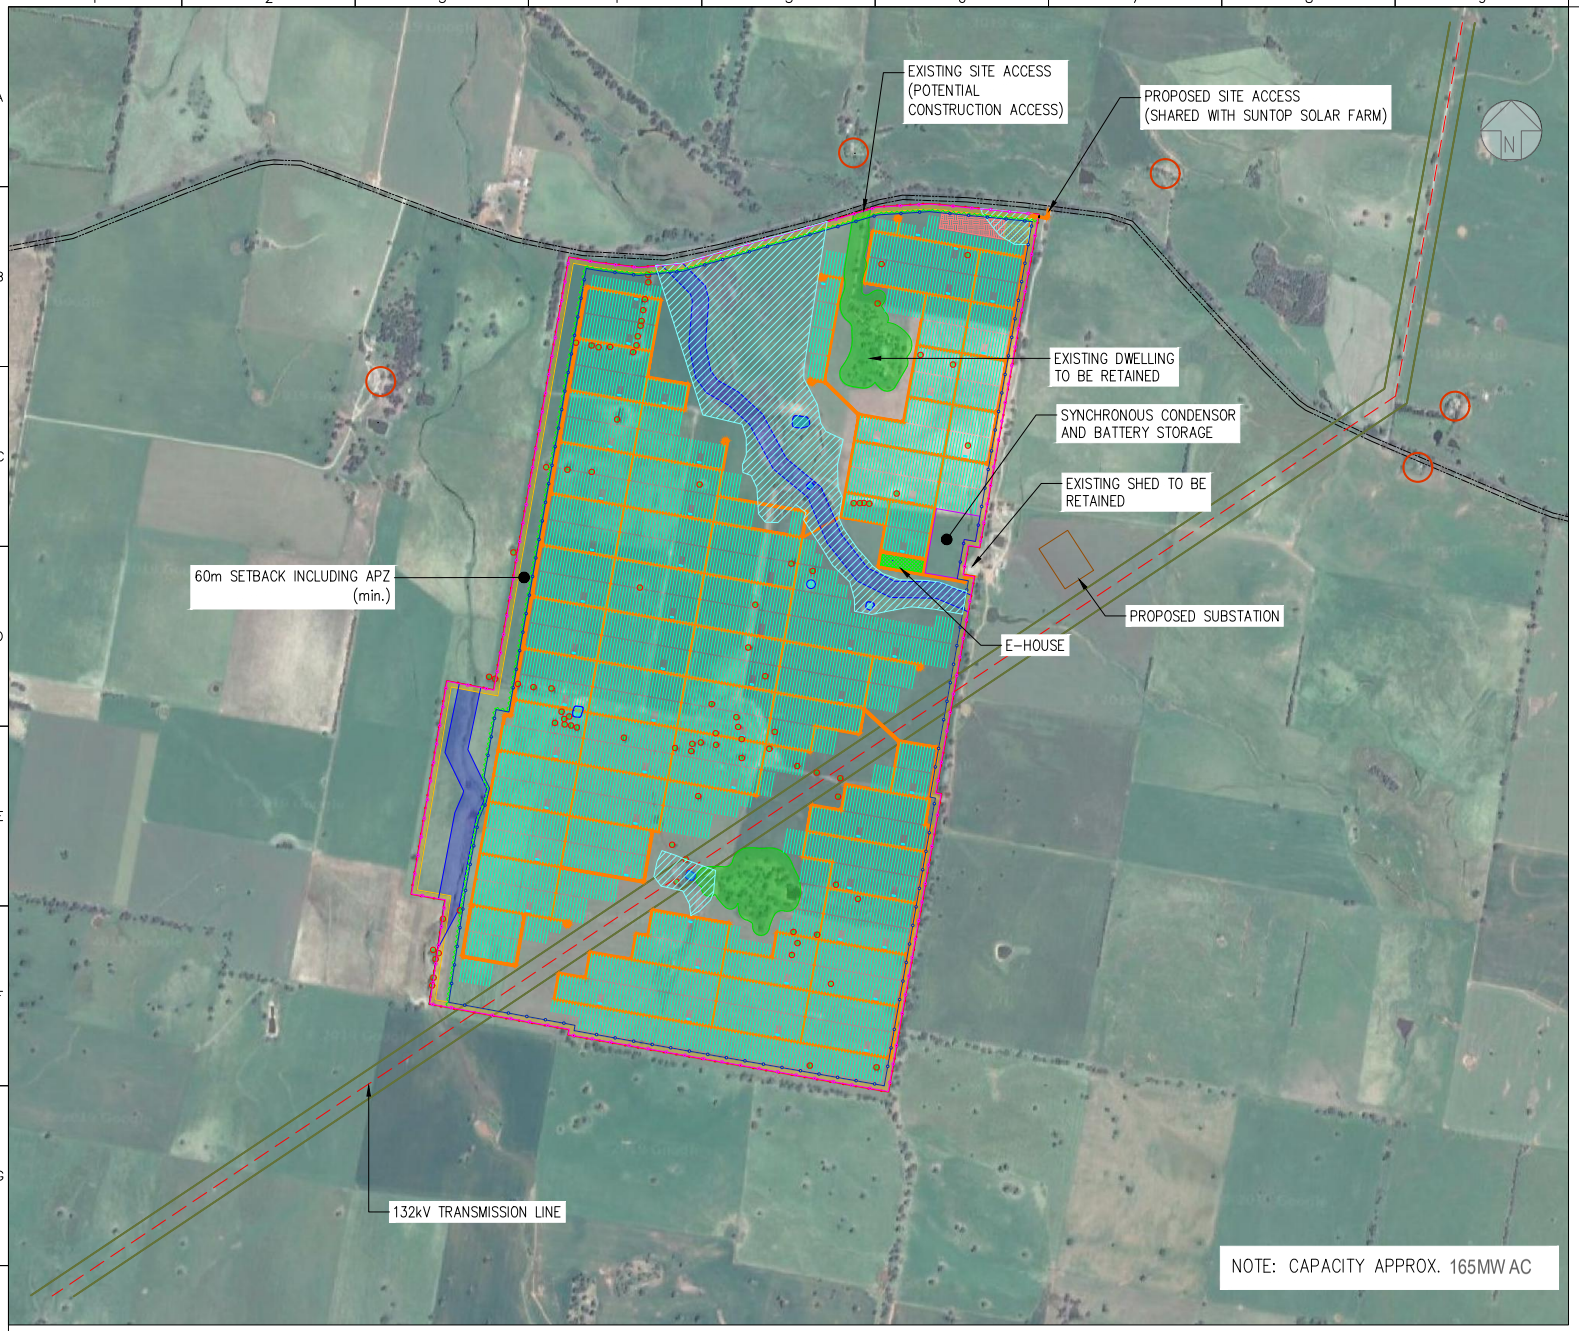

NOTE: CAPACITY APPROX. 165MW AC

0 500 1000 Meters

PRELIMINARY – NOT FOR CONSTRUCTION

VICINITY MAP

LEGEND

- SITE BOUNDARY
- FARM FENCE
- SECURITY FENCE
- 20m TRAFFICABLE DEFENDABLE SPACE
- TRANSMISSION LINE
- TRANSMISSION LINE EASEMENT
- PROPOSED ROAD
- VEGETATION SCREEN (15m WIDE)
- RETAINED VEGETATION (20m BUFFER)
- SENSITIVE RECEIVER
- WATERCOURSE BUFFER
- SALINITY BUFFER
- ISOLATED PADDOCK TREES
- EXISTING DAM
- INVERTER STATION
- SOLAR PV ARRAYS
- SYNCHRONOUS CONDENSOR AND BATTERY STORAGE AREA
- E-HOUSE
- STAGING AREA
- CARPARK

THIS DOCUMENT IS THE PROPERTY OF ZAPD AUSTRALIA HOLDINGS PTY LTD. DOCUMENT NOR ANY INFORMATION CONTAINED HEREIN MAY BE RELEASED OR USED FOR ANY PURPOSE WITHOUT THE WRITTEN CONSENT OF ZAPD ENERGY.

LOCATION:
NSW, AUSTRALIA
-23.446616, 144.359055

SUNTOP 2 SOLAR FARM

SITE CONSTRAINTS AND LAYOUT PLAN

REV.	MOD.	REVISION DESCRIPTION	DATE

APPROVALS

DESIGNED	ALAN WEST
DRAWN	ALAN WEST
CHECKED	ANWAR MOHAMMED
APPROVED	

ZAPD ENERGY

DRAWING SCALE N/A

SHEET SIZE A1

PROJECT NO. SUNTOP2

DRAWING NO. G-1.3