


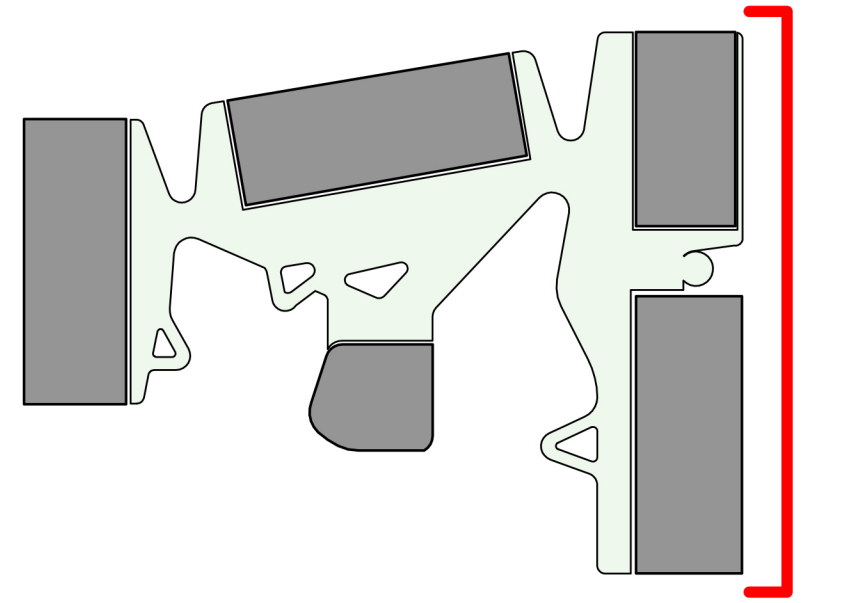


2 SSDA ELEVATION-ROAD B

KEY PLAN



1 SSDA ELEVATIONS - SOUTH

KEY PLAN

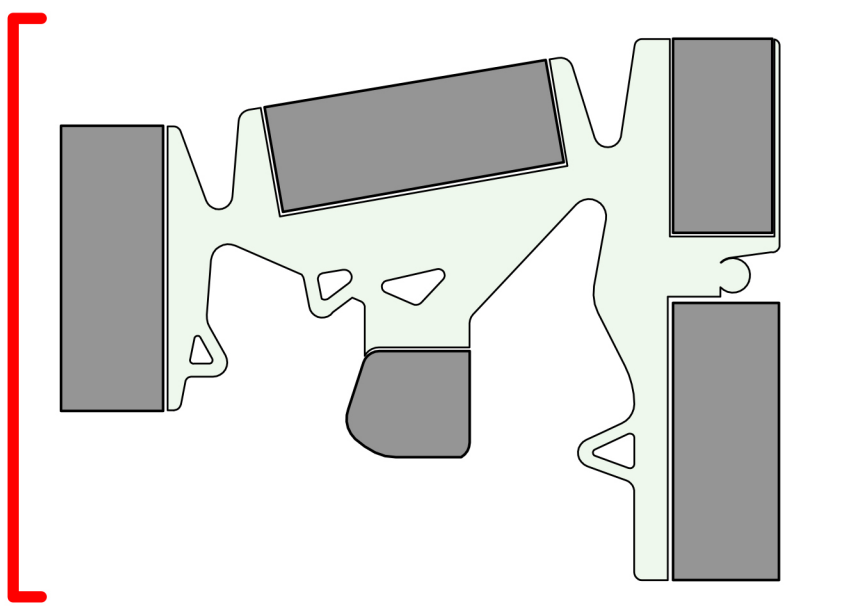

NSW ARCHITECTS REGISTRATION BOARD /
NOMINATED ARCHITECTS
BVM ARCHITECTS
110/112 KINGSWAY
SYDNEY NSW 1585
TEL: 02 9277 7200
FACSIMILE: 02 9277 7201
WWW.BVM.COM.AU

INTELLECTUAL PROPERTY
COPYRIGHT IN THIS DOCUMENT IS RESERVED. ANY REPRODUCTION OR
TRANSMISSION IN ANY FORM OR BY ANY MEANS, WITHOUT THE
WRITTEN PERMISSION OF BVM ARCHITECTS, IS PROHIBITED.
THIS DOCUMENT IS THE PROPERTY OF BVM ARCHITECTS AND IS
LOANED TO YOU FOR YOUR INFORMATION ONLY. IT IS NOT TO BE
REPRODUCED OR TRANSMITTED IN ANY FORM OR BY ANY MEANS,
WITHOUT THE WRITTEN PERMISSION OF BVM ARCHITECTS.

ISSUE	DATE	FOR
1	05/04/19	TEST OF ADEQUACY
2	16/05/19	SSDA

CONSULTANT
NORTHROP
02 9241 4188
CONSULTANT
STEENSEN VARMING
9967 2200
CONSULTANT
ACOR
9438 5098
CONSULTANT
URBS
9439 7288

CLIENT
CEDP
CLIENT NUMBER
PROJECT MANAGER
TSA MANAGEMENT
+61 2 9276 1400

PROJECT
SANTA SOPHIA CATHOLIC COLLEGE
THE GABLES TOWN CENTRE
BVM PROJECT NUMBER
1803009.000

TRUE NORTH
PROJECT NORTH
GRAPHIC SCALE
1:200 (A0)
DO NOT SCALE
STATUS
SSDA

DRAWING
SSDA ELEVATIONS - SOUTH AND WEST
DRAWING NUMBER
SS-C10-NL-02
ISSUE
2