218948

APPENDIX D

Site Survey

Rygate Surveyors

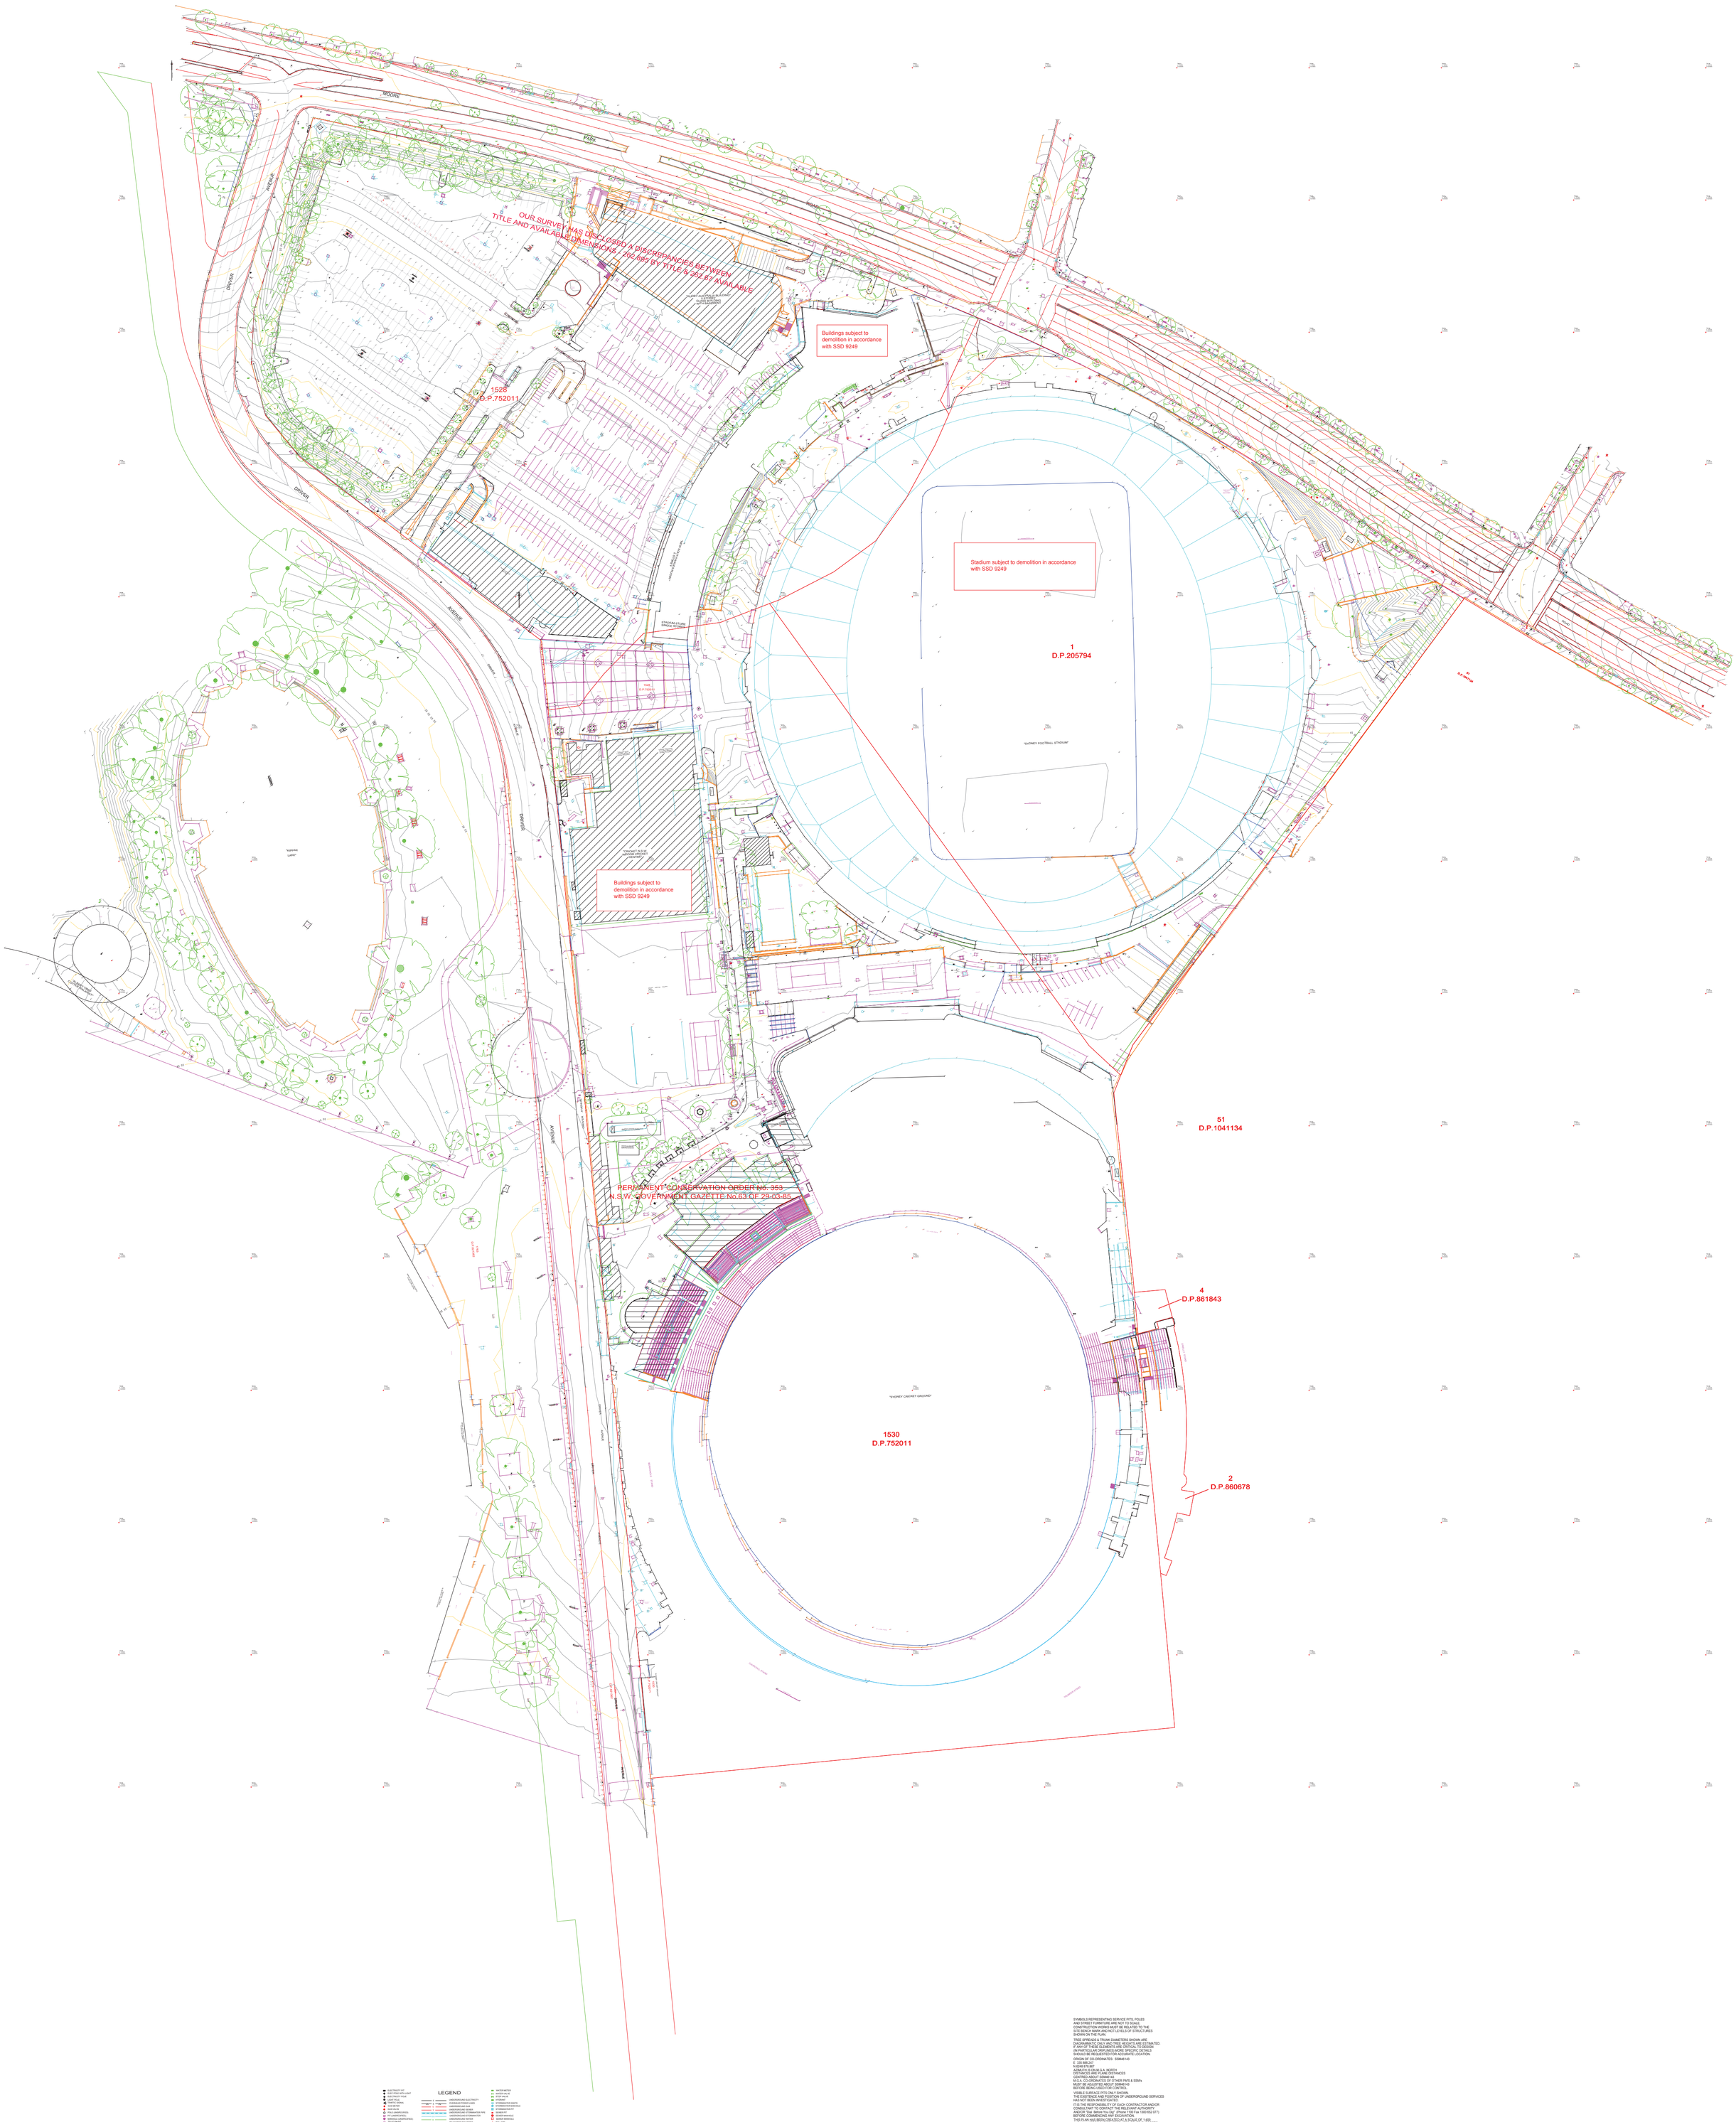

LEGEND

ELECTRICITY PIT
ELECTRIC PIPE (WITH LIGHT)
ELECTRICITY POLE
GAS VALVE
TRAFFIC SIGNAL
GAS METER
FIRE HYDRANT
FIELD LAMPS (PICKED)
PIT (UNINSPECTED)
PIT (INSPECTED & PICKED)
TELECOM PIT
TELECOM PILLAR

UNDERGROUND ELECTRICITY
OVERHEAD POWER LINES
UNDERGROUND GAS
UNDERGROUND WATER
UNDERGROUND STORMWATER PIPE
UNDERGROUND STORMWATER
UNDERGROUND TELECOM
TELECOMMUNICATIONS

WATER METER
WATER VALVE
STOP VALVE
SEWER
STORMWATER GRATE
STORMWATER MANHOLE
SEWER MANHOLE
MANHOLE PIT
SEWER MANHOLE
STORMWATER MANHOLE
WELLARD
SIGN

SYMBOLS REPRESENTING SERVICE PITS, POLES
AND STREET FURNITURE ARE NOT TO SCALE.
CONSTRUCTION WORKS MUST BE RELATED TO THE
SURVEYED TOWN AND NOT LEVELS OF STRUCTURES
SHOWN ON THIS PLAN.
TREE SPREADS & TRUNK DIAMETERS SHOWN ARE
DIAGRAMMATIC ONLY AND TREE HEIGHTS ARE ESTIMATED.
IF ANY OF THESE ELEMENTS ARE CRITICAL TO DESIGN
OR ARE TO BE UNDERTAKEN WITH MORE SPECIFIC DETAILS
SHOULD BE REQUESTED FOR ACCURATE LOCATION.
ORIGIN OF CO-ORDINATES: SSM46143
E 335 885.247
N 6248 878.867
MGA ZONE 56 G.A. NORTH
DISTANCES ARE PLANE DISTANCES
CENTRED ABOUT SSM46143
M.G.A. CO-ORDINATES OF OTHER PNTS & SSM's
MUST BE CALCULATED FROM SSM46143
BEFORE BEING USED FOR CONTROL.
VISIBLE SURFACE PITS ONLY SHOWN.
THE EXISTENCE AND POSITION OF UNDERGROUND SERVICES
HAS NOT BEEN INVESTIGATED.
IT IS THE RESPONSIBILITY OF EACH CONTRACTOR AND/OR
OWNER TO CONTACT "DIGAL" (Phone 1100 Fax 1300 652 077)
AND/OR "Dial Before You Dig" (Phone 1100 Fax 1300 652 077)
BEFORE COMMENCING ANY EXCAVATION.
THIS PLAN HAS BEEN PLOTTED AT A SCALE OF 1:400
AND MAY NOT BE SATISFACTORY FOR OTHER PURPOSES.
THE ACCURACY OF ANY ENLARGEMENT OF OTHER
REPRODUCTION MAY BE LESS THAN THAT OF THE ORIGINAL.

REV	DATE	AMENDMENTS
A	09/03/2018	CONTOURS ADDED

NOTES:

COPYRIGHT © RYGATE & COMPANY PTY. LIMITED 2016.
NO PART OF THIS PLAN MAY BE REPRODUCED,
COMMUNICATED, STORED IN A RETRIEVAL SYSTEM OR
TRANSMITTED IN ANY FORM WITHOUT THE WRITTEN
PERMISSION OF THE COPYRIGHT OWNER EXCEPT AS
PERMITTED BY THE COPYRIGHT ACT. NO PART PERMITTED
DOWNLOADING, ELECTRONIC STORAGE, DISPLAY, PRINT,
COPY, REPRODUCTION OR COMMUNICATION OF THIS SURVEY
MAY BE MADE WITHOUT NO ALTERATION OR ADDITION TO THE
ORIGINAL SURVEY.

REDUCTION RATIO 1:1

0 10 20 30 40

THIS TITLE BLOCK AND NOTES FORM AN INTEGRAL PART OF THE PLAN
AND MUST BE REPRODUCED IN ANY USE, DUPLICATION OR AMENDMENT.

DATUM : AUSTRALIAN HEIGHT DATUM

CONTOUR INTERVAL : N/A

ORIGIN OF LEVELS : S.S.M.46143. R.L. 46.080 (A.H.D.)

RYGATE & COMPANY PTY. LIMITED
SURVEYING SINCE 1893
Rygate & Company Pty Limited
P.W. Rygate & West
ABN 61 001 264 897
Suite 304 Level 3, 55 York St
Sydney NSW 2000
P +61 2 9262 6800
F +61 2 9262 6843
E surveyor@rygate.com.au
W rygate.com.au

SUBDIVISION | STRATA PLANS | STRATUM SUBDIVISION | LEASE PLANS | TOPOGRAPHIC SURVEYS | GPS SURVEYS | 3D MODELLING | RACECOURSE DESIGN | PROJECT MANAGEMENT | SUN SHADOW DIAGRAMS

SUPERVISOR	DRAWN	CHECKED	APPROVED
M.T.	G.J.F.		

CLIENT: INFRASTRUCTURE N.S.W.

LOCALITY: MOORE PARK

L.G.A.: CITY OF SYDNEY

PLAN
SHOWING DETAIL & LEVELS
S.C. & S.G. TRUST
LANDS AND SURROUNDS

REFERENCE No.	PLAN No.	DATE	SHEET No.
78439-A	78439	MARCH 2018	1 OF 1 SHEETS