



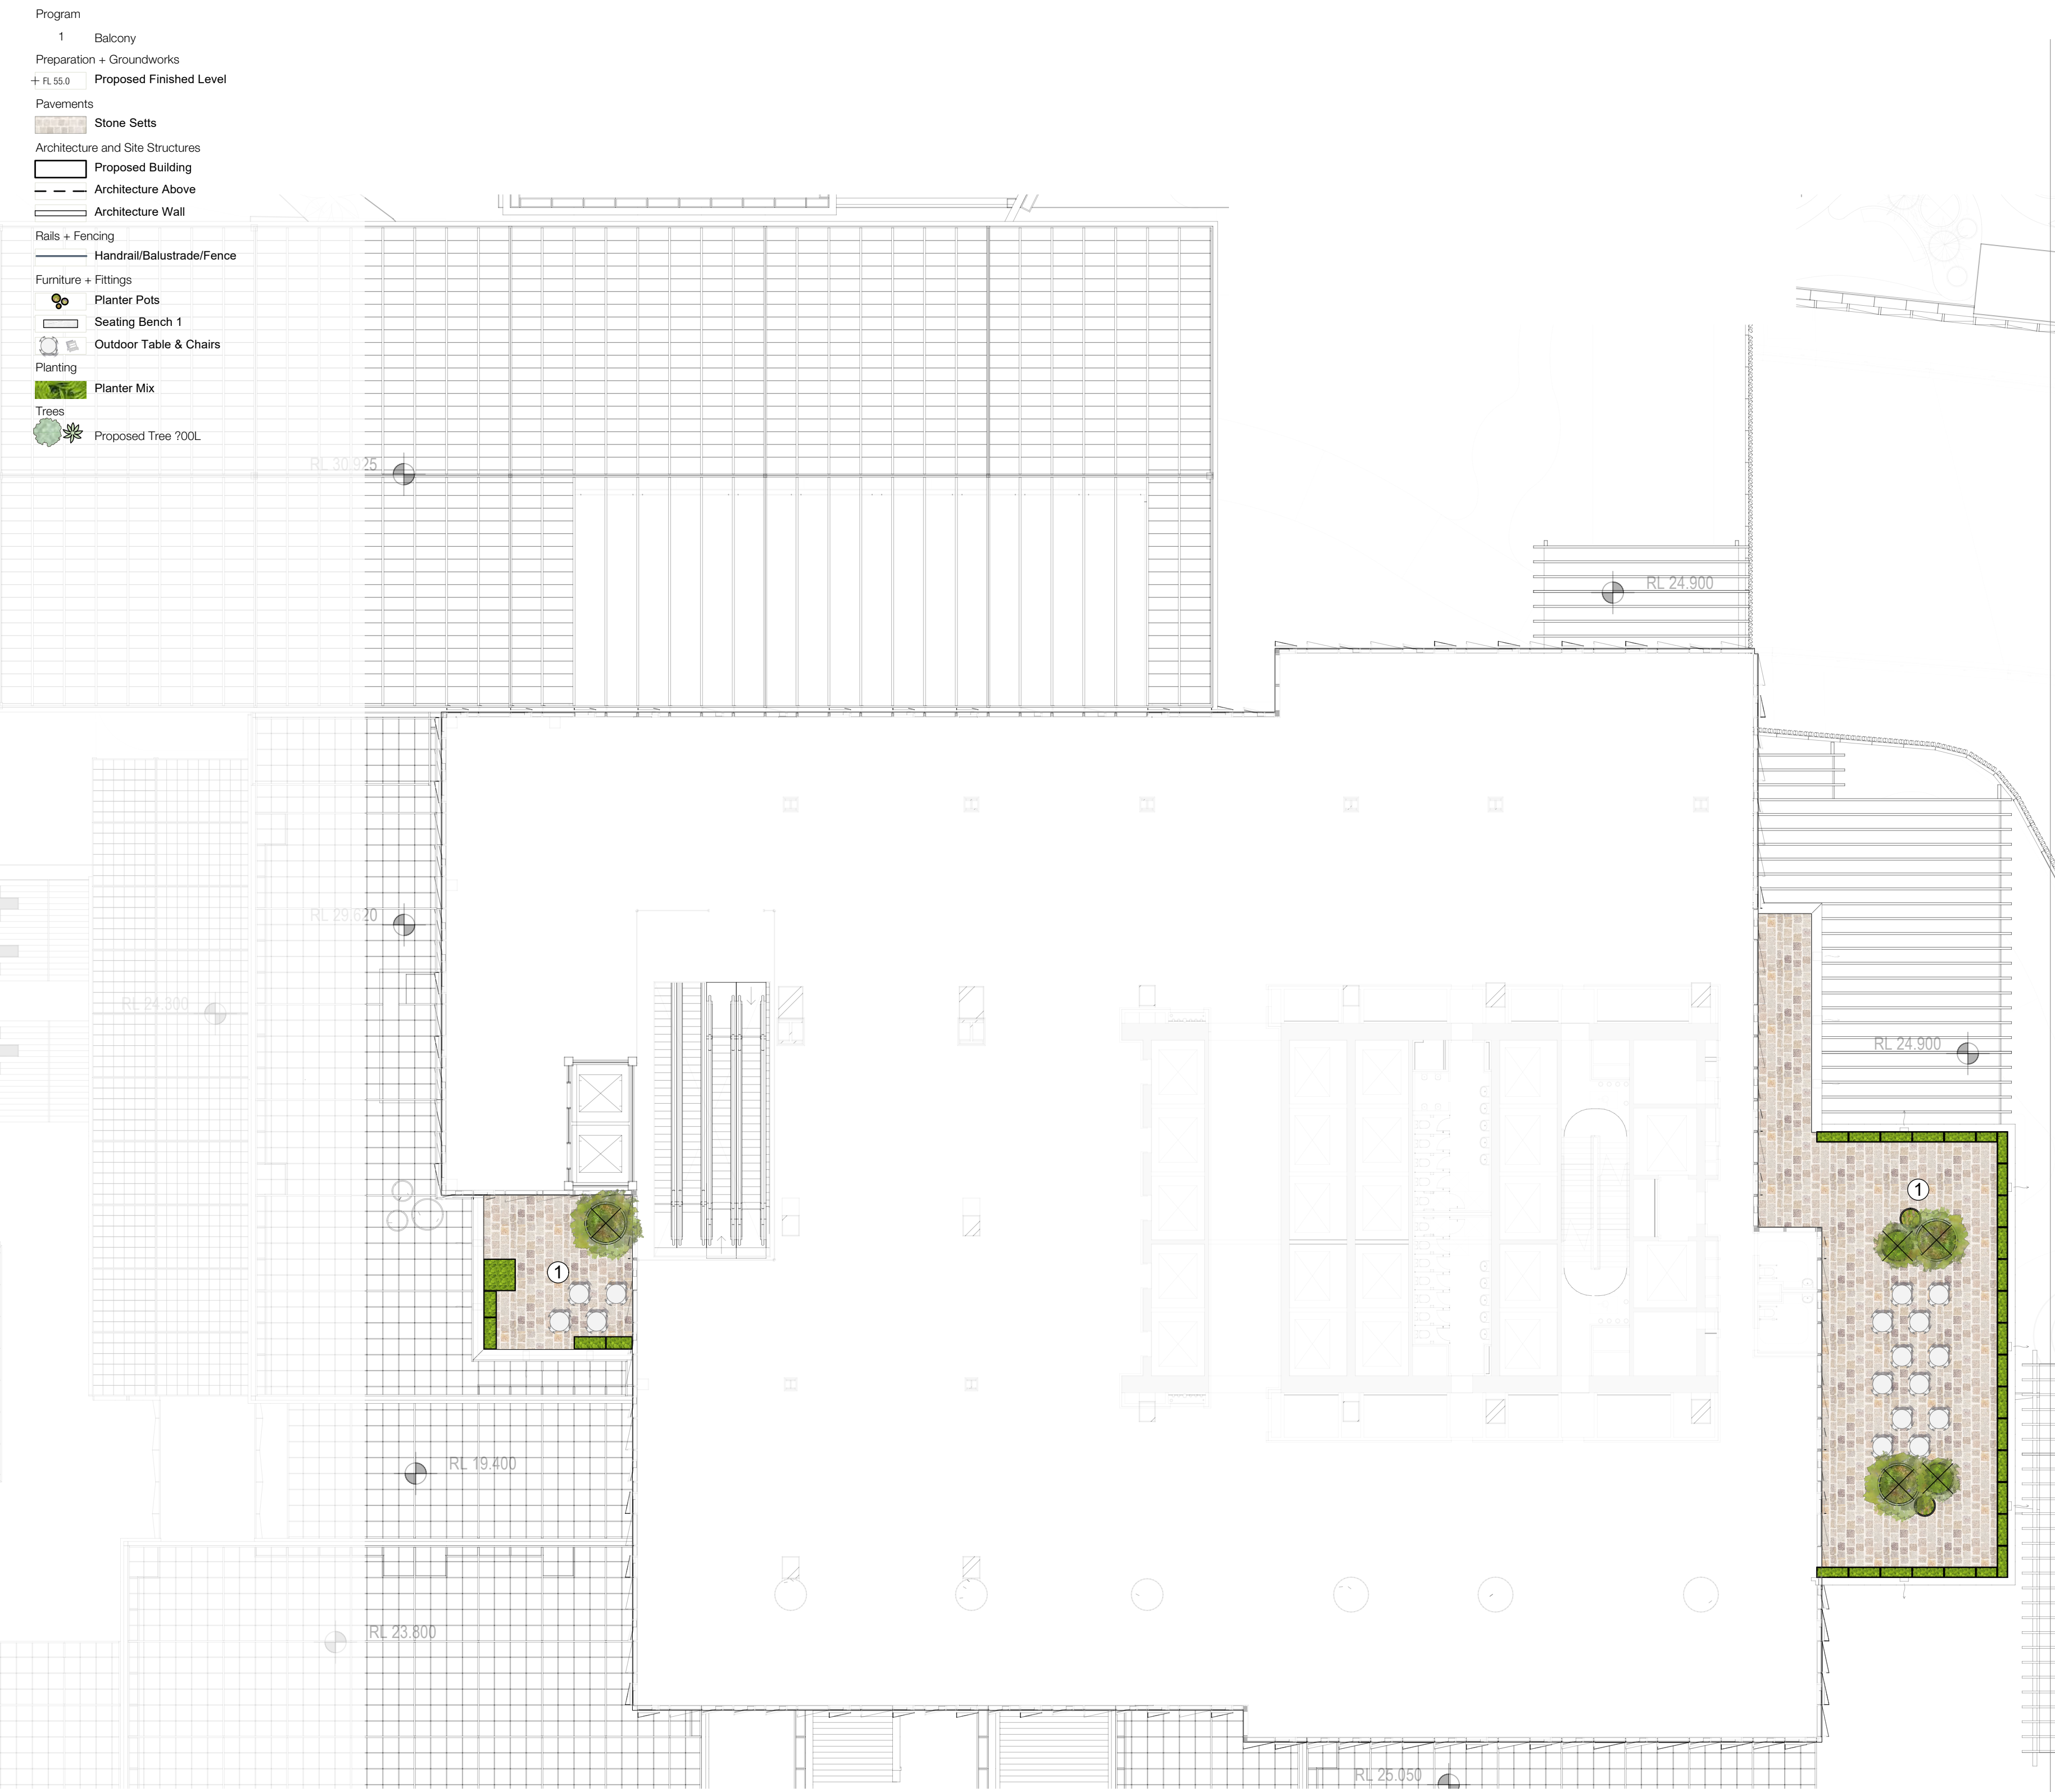

1 Tower Landscape Plan - LEVEL 5
Scale: 1:200

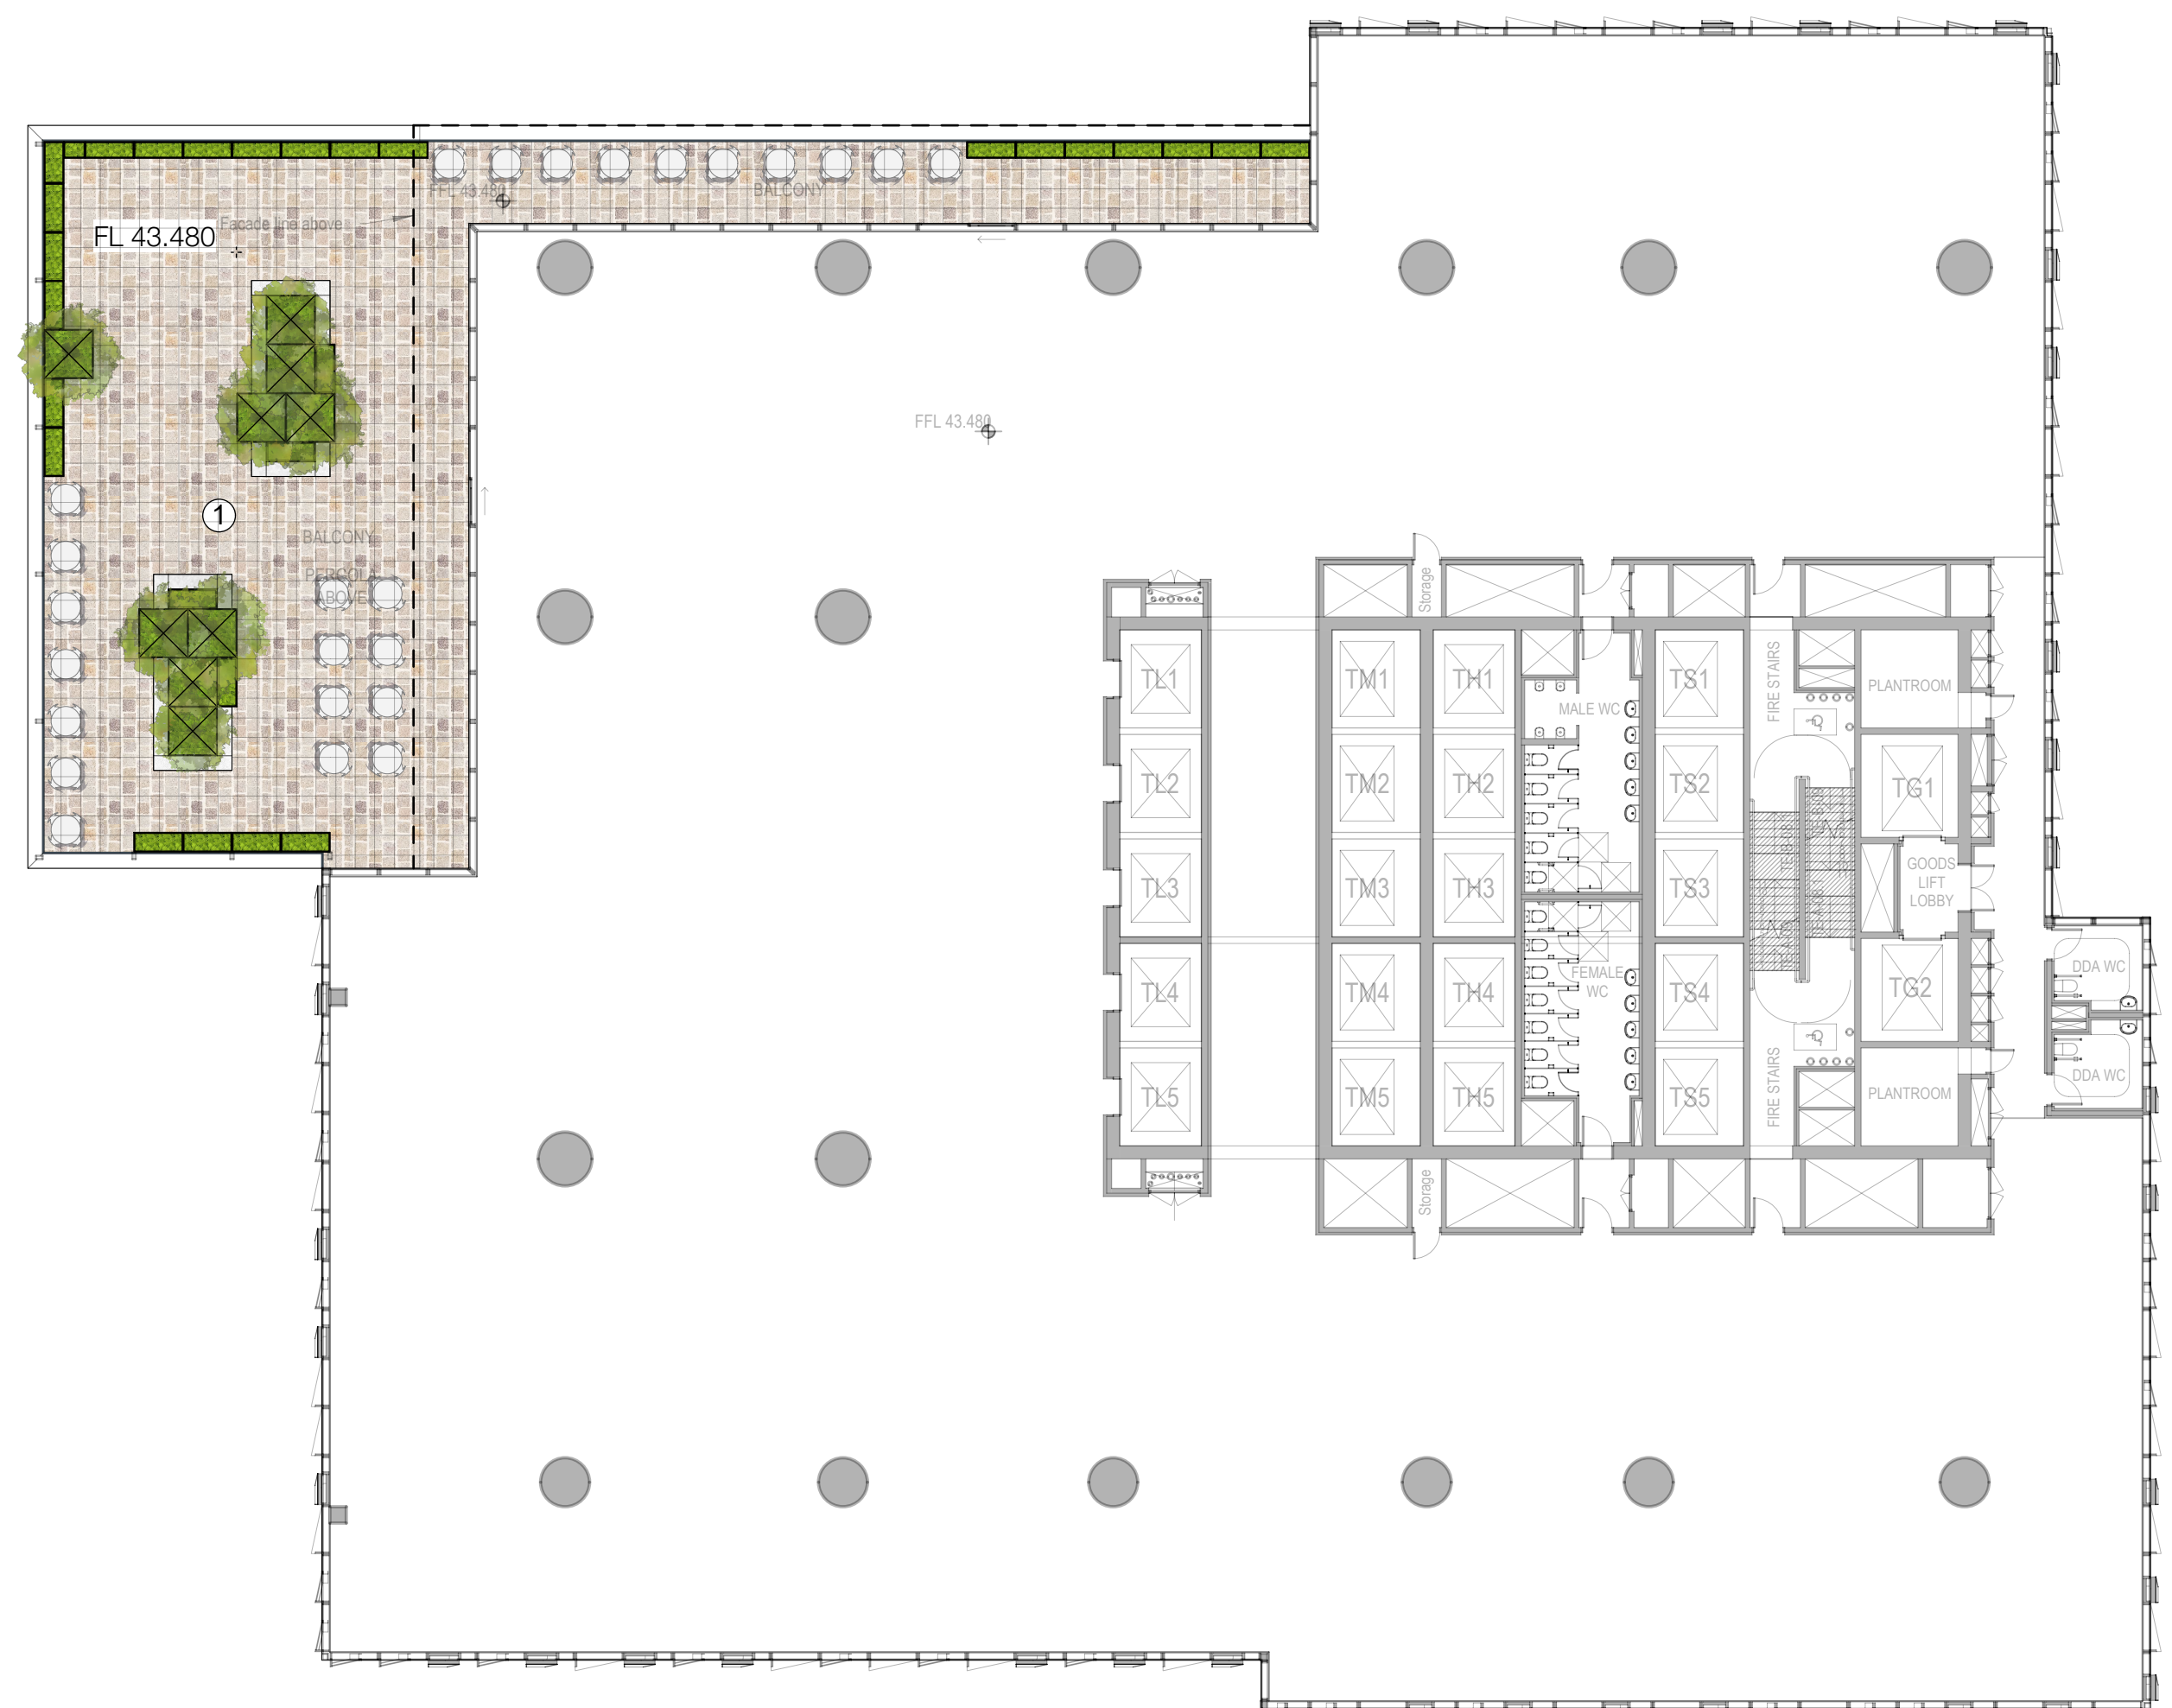

2 Tower Landscape Plan - LEVEL 8
Scale: 1:200

- Program
- 1 Balcony
- Preparation + Groundworks
- + FL 55.0 Proposed Finished Level
- Pavements
- Stone Setts
- Architecture and Site Structures
- Proposed Building
- Architecture Above
- Architecture Wall
- Rails + Fencing
- Handrail/Balustrade/Fence
- Furniture + Fittings
- Planter Pots
- Seating Bench 1
- Outdoor Table & Chairs
- Planting
- Planter Mix
- Trees
- Proposed Tree 700L



1 Tower Landscape Plan - LEVEL 9
Scale: 1:200




2 Tower Landscape Plan - LEVEL 10
Scale: 1:200



© Copyright McGregor Coxall
AUS ACN 082 334 290
UK 10199853
PRC ID NO. 06000002201607080008
Sydney Melbourne Shenzhen Bristol
www.mcgregorcoxall.com

Client
The GPT Group
AMP Capital
Project Team
Henning Larsen

Project Name
Cockle Bay Park
Project No.
0827SYD
Address
Cockle Bay, Sydney NSW 2000

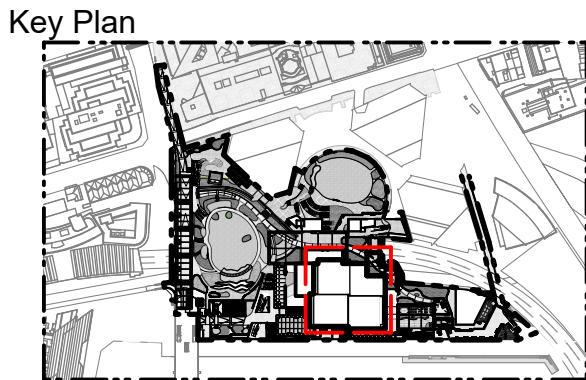

Issue Log				
3	Draft SSDA	IR / KE	24/09/2021	
4	Draft SSDA	IR / KE	1/10/2021	
5	Draft SSDA	DW / KE	8/10/2021	
Rev	Revision Description	By / Checked	Date	

Scale
1: 200 @ A1 1: 400 @ A3


All dimensions are in millimetres unless otherwise noted.
Do not scale from this drawing.



Phase
Development Application
Sheet Title
Tower Landscape - Lvl 9 & 10
Sheet No.
CBP-MGC-DRW-L-10-15

Rev
5

- Program
- 1 Balcony
- Preparation + Groundworks
- + FL 55.0 Proposed Finished Level
- Pavements
- Stone Setts
- Architecture and Site Structures
- Proposed Building
- Architecture Above
- Architecture Wall
- Rails + Fencing
- Handrail/Balustrade/Fence
- Furniture + Fittings
- Planter Pots
- Seating Bench 1
- Outdoor Table & Chairs
- Planting
- Planter Mix
- Trees
- Proposed Tree 700L

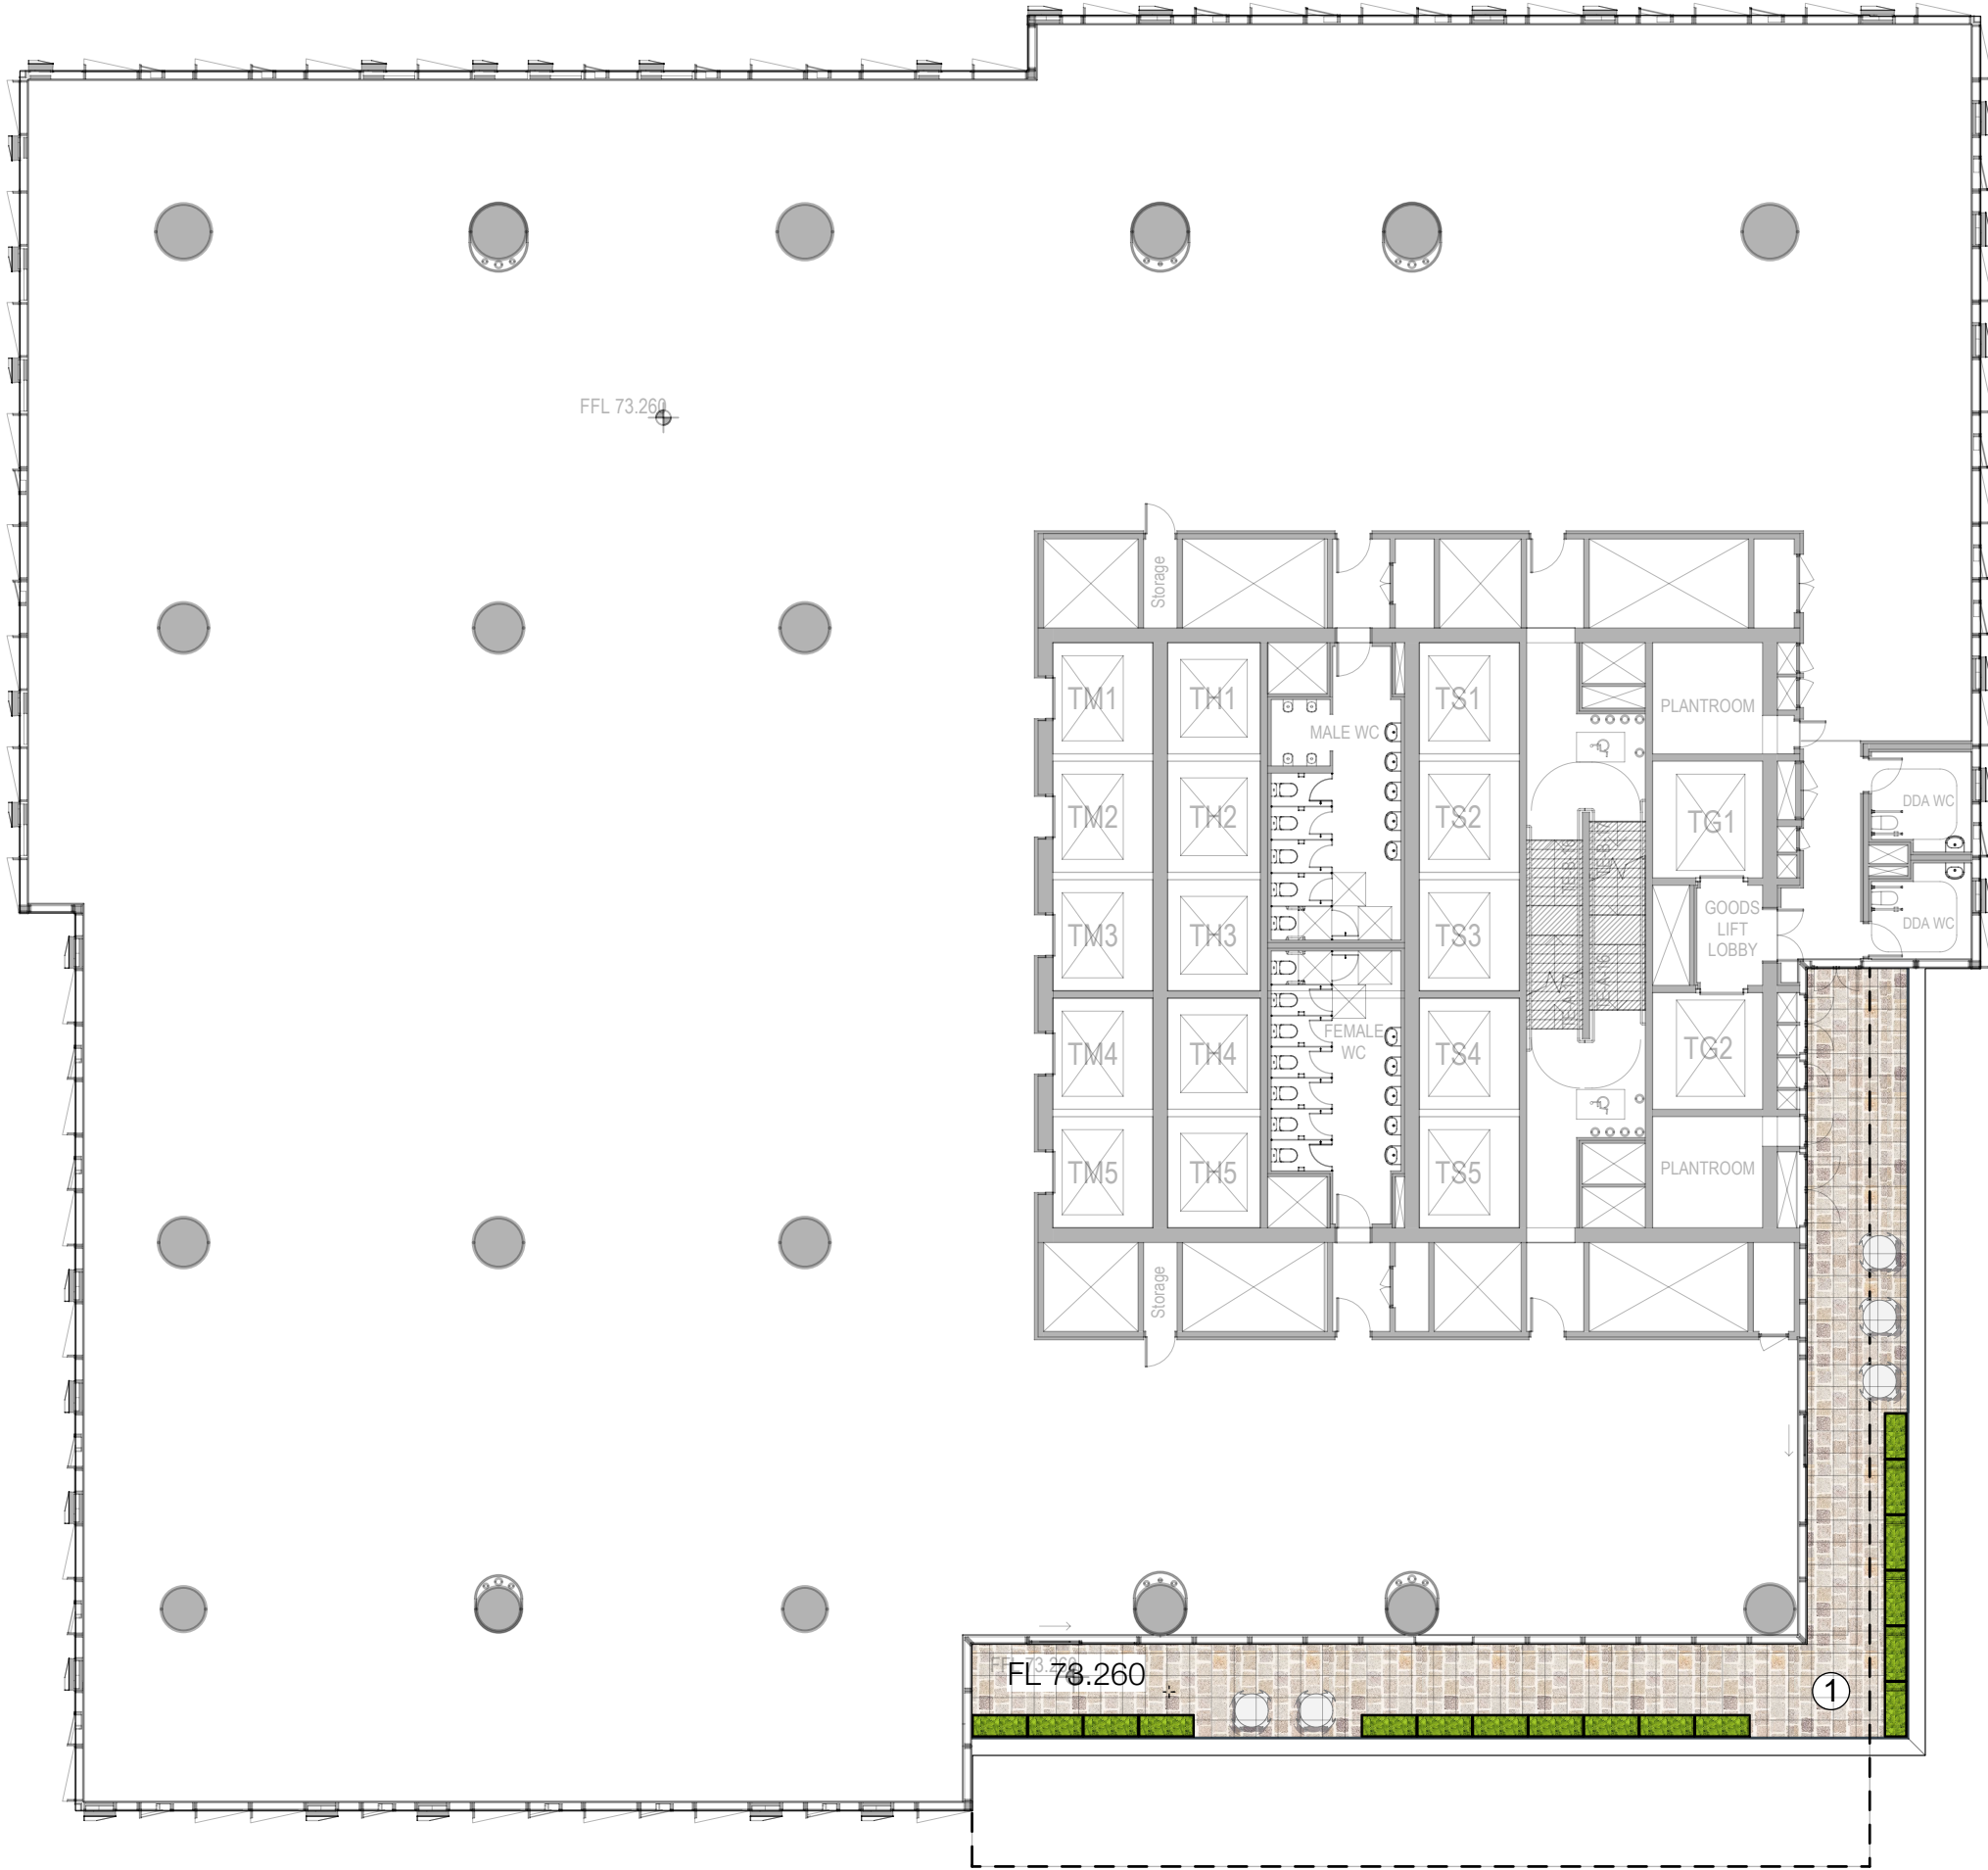


1 Tower Landscape Plan - LEVEL 16
Scale: 1:200



© Copyright McGregor Coxall
AUS ACN 082 334 290
UK 10199853
PRC ID NO. 06000002201607080008
Sydney Melbourne Shenzhen Bristol
www.mcgregorcoxall.com

Client
The GPT Group
AMP Capital
Project Team
Henning Larsen

Project Name
Cockle Bay Park
Project No.
0827SYD
Address
Cockle Bay, Sydney NSW 2000

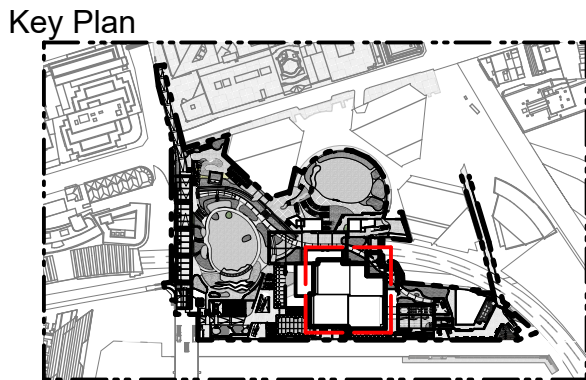

Issue Log				
3	Draft SSDA	IR / KE	24/09/2021	
4	Draft SSDA	IR / KE	1/10/2021	
5	Draft SSDA	DW / KE	8/10/2021	
Rev	Revision Description	By / Checked	Date	


Scale
1: 200 @ A1 1: 400 @ A3

All dimensions are in millimetres unless otherwise noted.
Do not scale from this drawing.



Phase
Development Application
Sheet Title
Tower Landscape - Lvl 16
Sheet No.
CBP-MGC-DRW-L-10-16

- Program
1 Balcony
- Preparation + Groundworks
+ FL 55.0 Proposed Finished Level
- Pavements
Stone Setts
- Architecture and Site Structures
Proposed Building
Architecture Above
Architecture Wall
- Rails + Fencing
Handrail/Balustrade/Fence
- Furniture + Fittings
Planter Pots
Seating Bench 1
Outdoor Table & Chairs
- Planting
Planter Mix
- Trees
Proposed Tree 700L

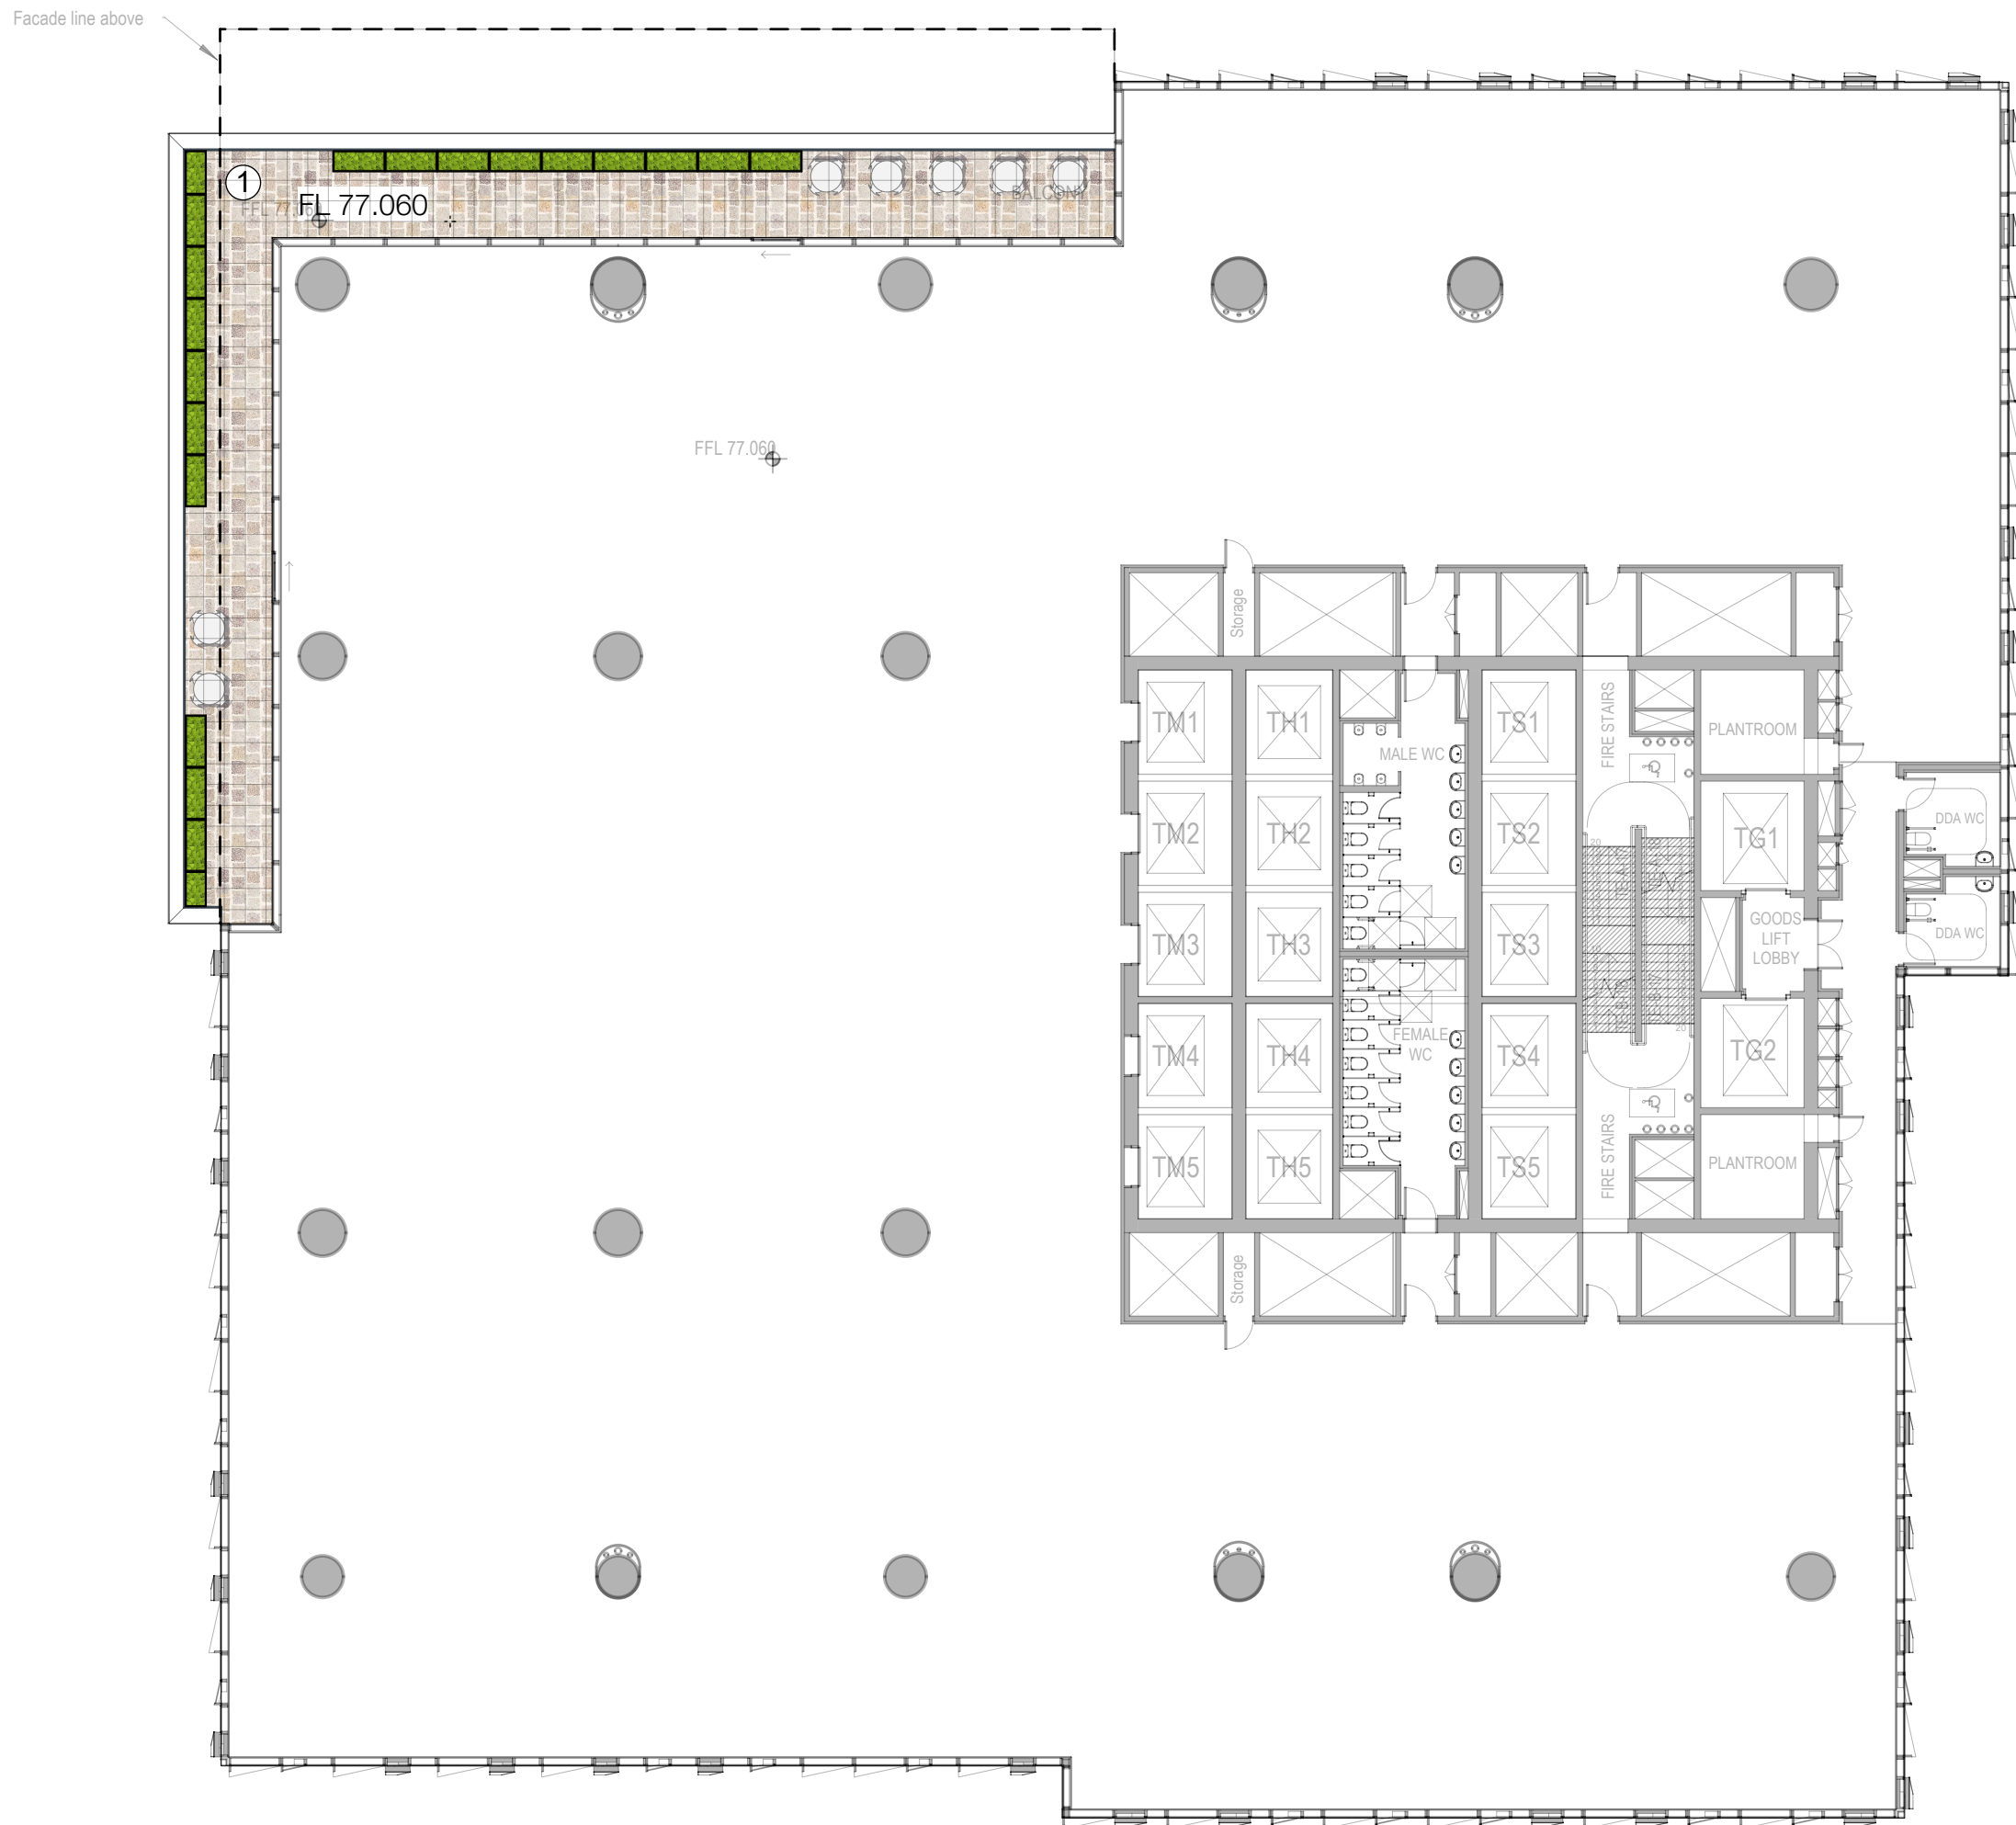

1 Tower Landscape Plan - LEVEL 13
Scale: 1:200




2 Tower Landscape Plan - LEVEL 16
Scale: 1:200



© Copyright McGregor Coxall
AUS ACN 082 334 290
UK 10199853
PRC ID NO. 06000002201607080008
Sydney Melbourne Shenzhen Bristol
www.mcgregorcoxall.com

Client
The GPT Group
AMP Capital
Project Team
Henning Larsen

Project Name
Cockle Bay Park
Project No.
0827SYD
Address
Cockle Bay, Sydney NSW 2000

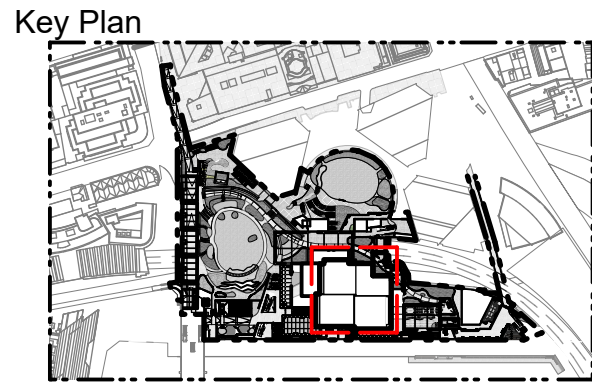

Issue Log				
3	Draft SSDA	IR / KE	24/09/2021	
4	Draft SSDA	IR / KE	1/10/2021	
5	Draft SSDA	DW / KE	8/10/2021	
Rev	Revision Description	By / Checked	Date	


Scale
1: 200 @ A1 1: 400 @ A3

All dimensions are in millimetres unless otherwise noted.
Do not scale from this drawing.



Phase
Development Application
Sheet Title
Tower Landscape - Lvl 17 & 18
Sheet No.
CBP-MGC-DRW-L-10-17


Rev
5

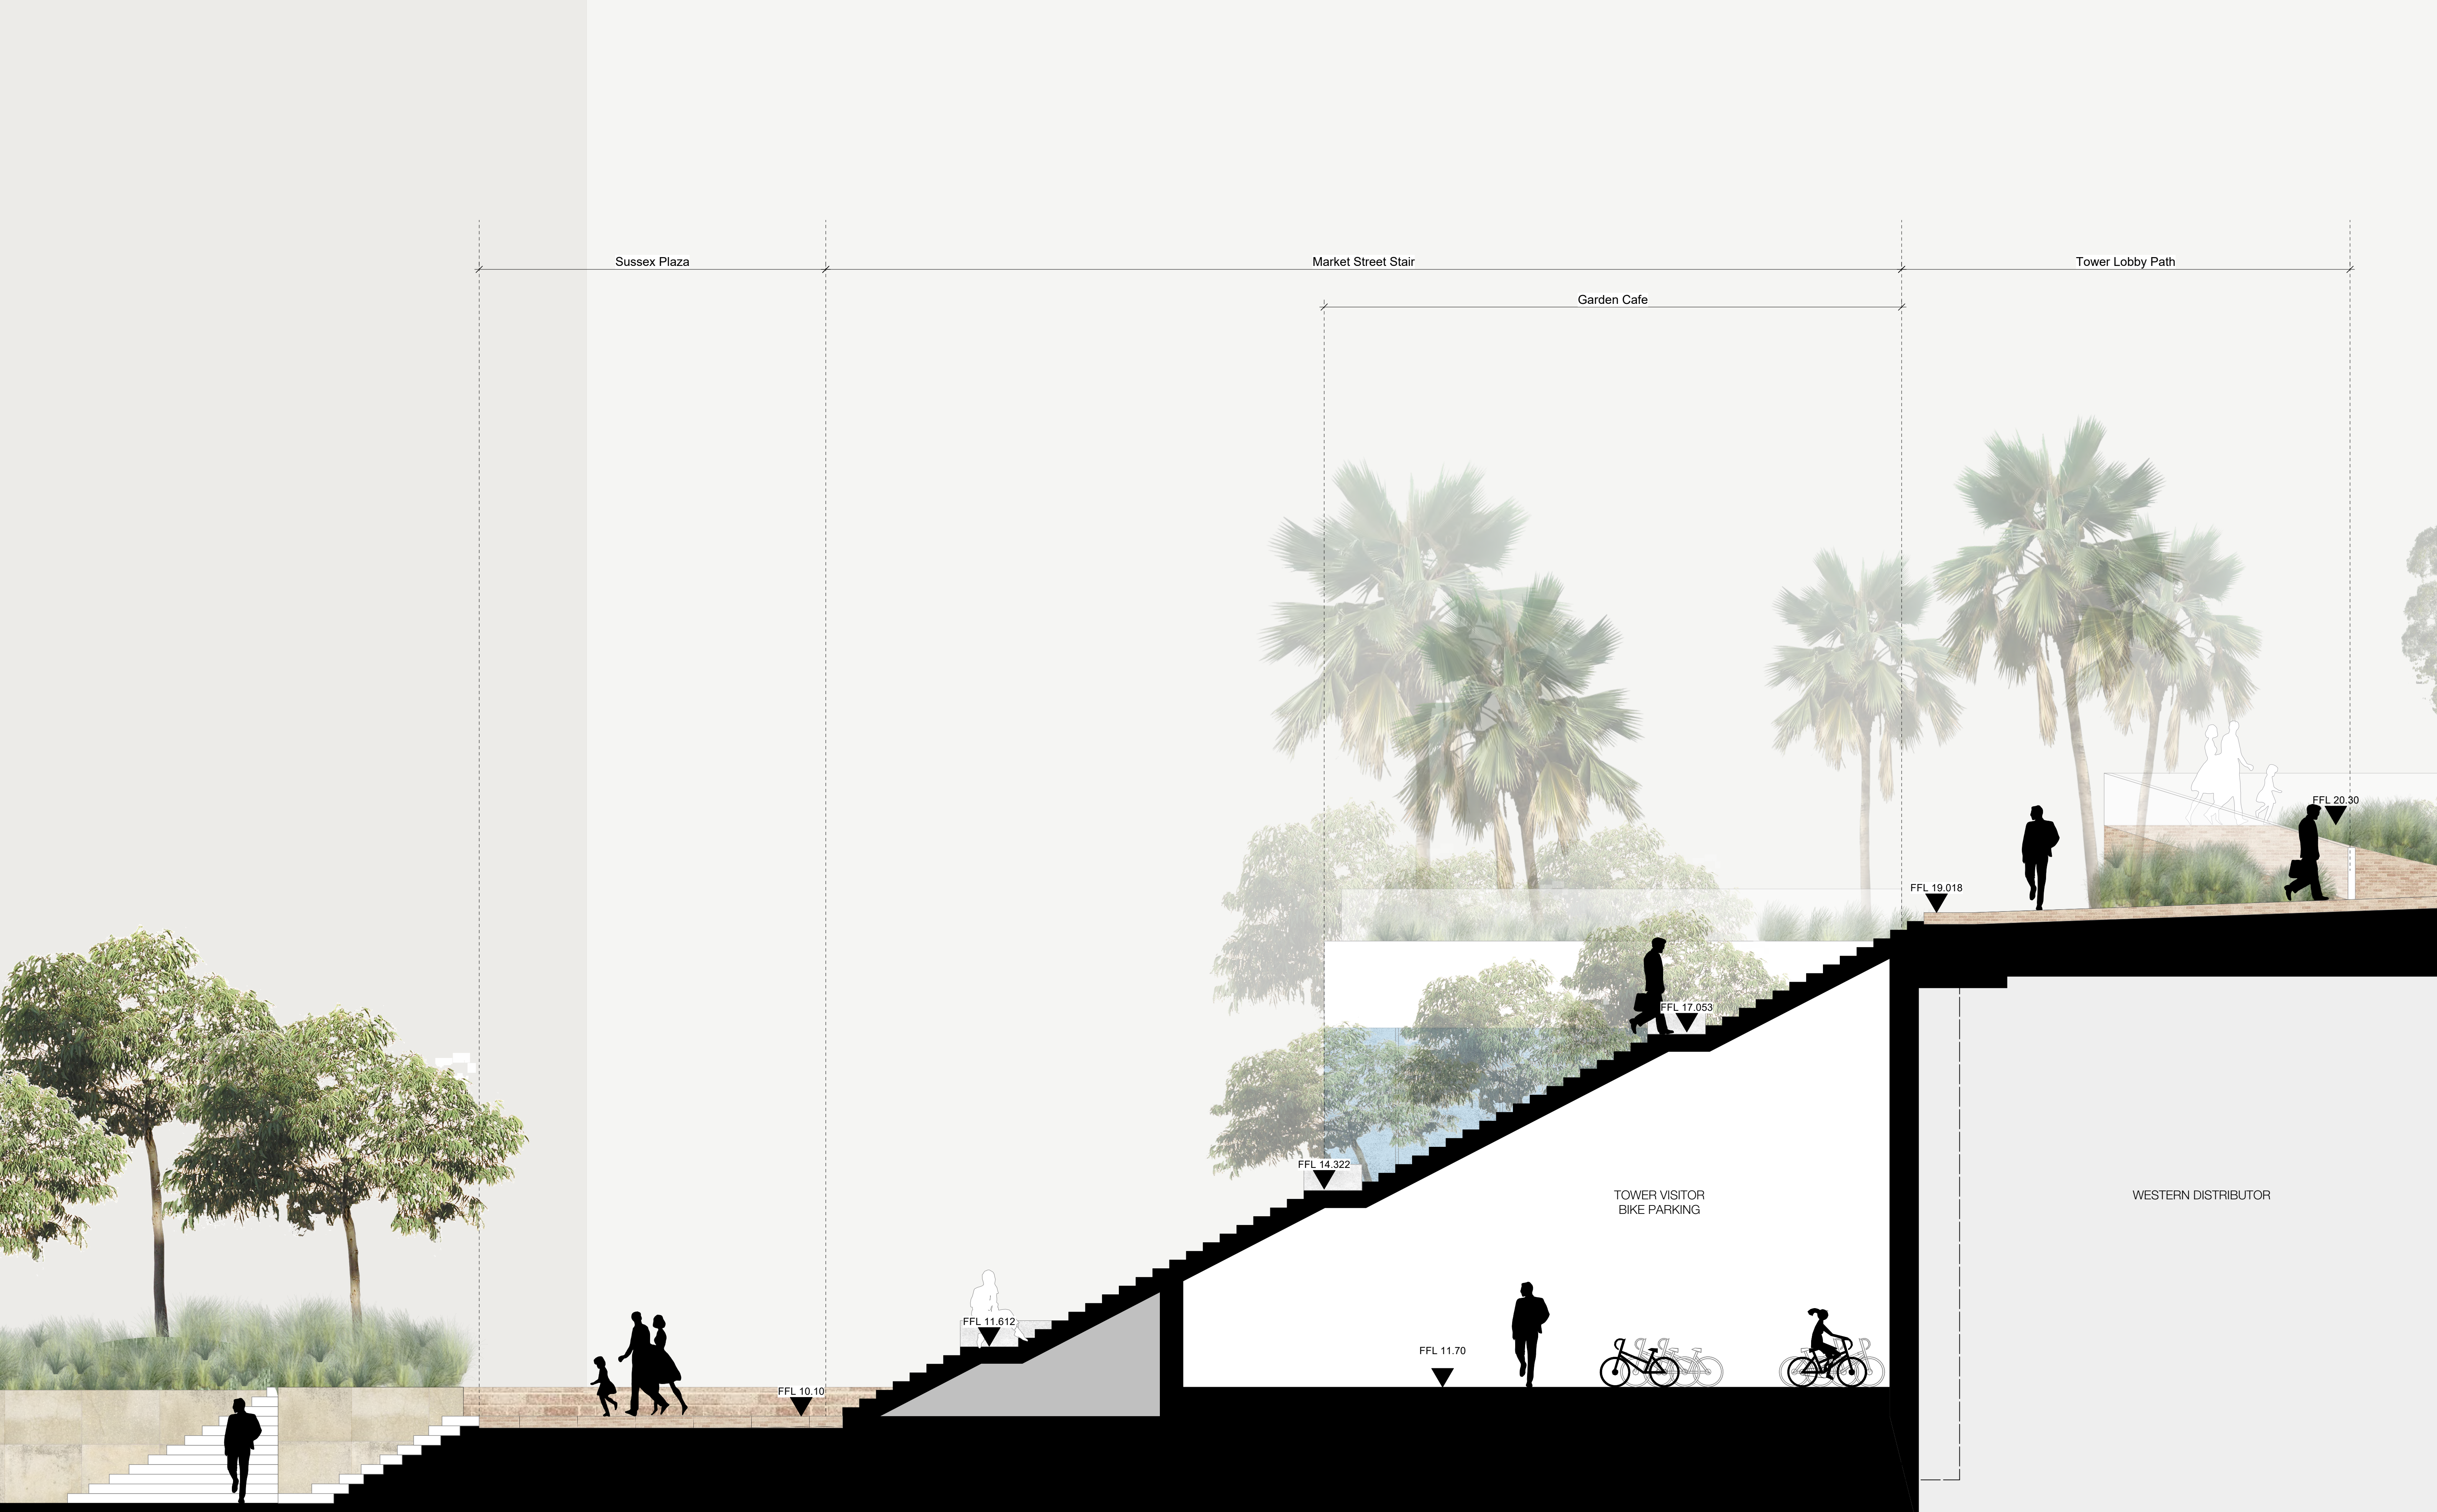

© Copyright McGregor Coxall
AUS ACN 082 334 290
UK 10199853
PRC ID NO. 06000002201607080008
Sydney Melbourne Shenzhen Bristol
www.mcgregorcoxall.com

Client
The GPT Group
AMP Capital
Project Team
Henning Larsen

Project Name
Cockle Bay Park
Project No.
0827SYD
Address
Cockle Bay, Sydney NSW 2000

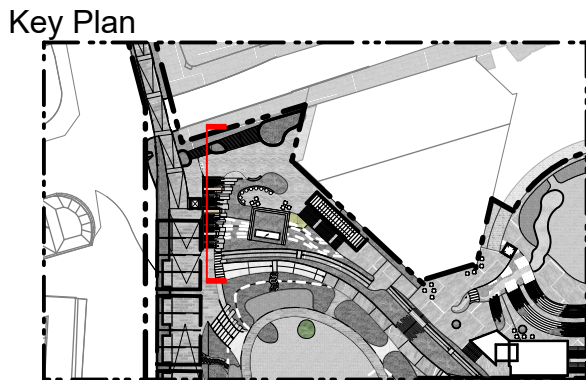

Issue Log			
3	Draft SSDA	IR / KE	24/09/2021
4	Draft SSDA	IR / KE	1/10/2021
5	Draft SSDA	DW / KE	12/10/2021
Rev	Revision Description	By / Checked	Date

Scale
1: 50 @ A1 / 1: 100 @ A3



0 1 2 3 4 5 m

North

All dimensions are in millimetres unless otherwise noted.
Do not scale from this drawing.


Phase
Development Application
Sheet Title
Section - Sussex Square 1
Sheet No.
CBP-MGC-DRW-L-20-01




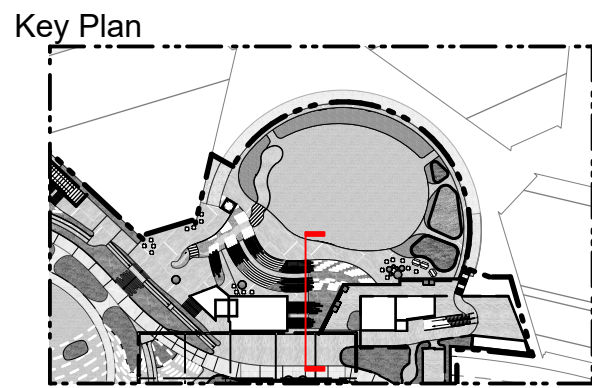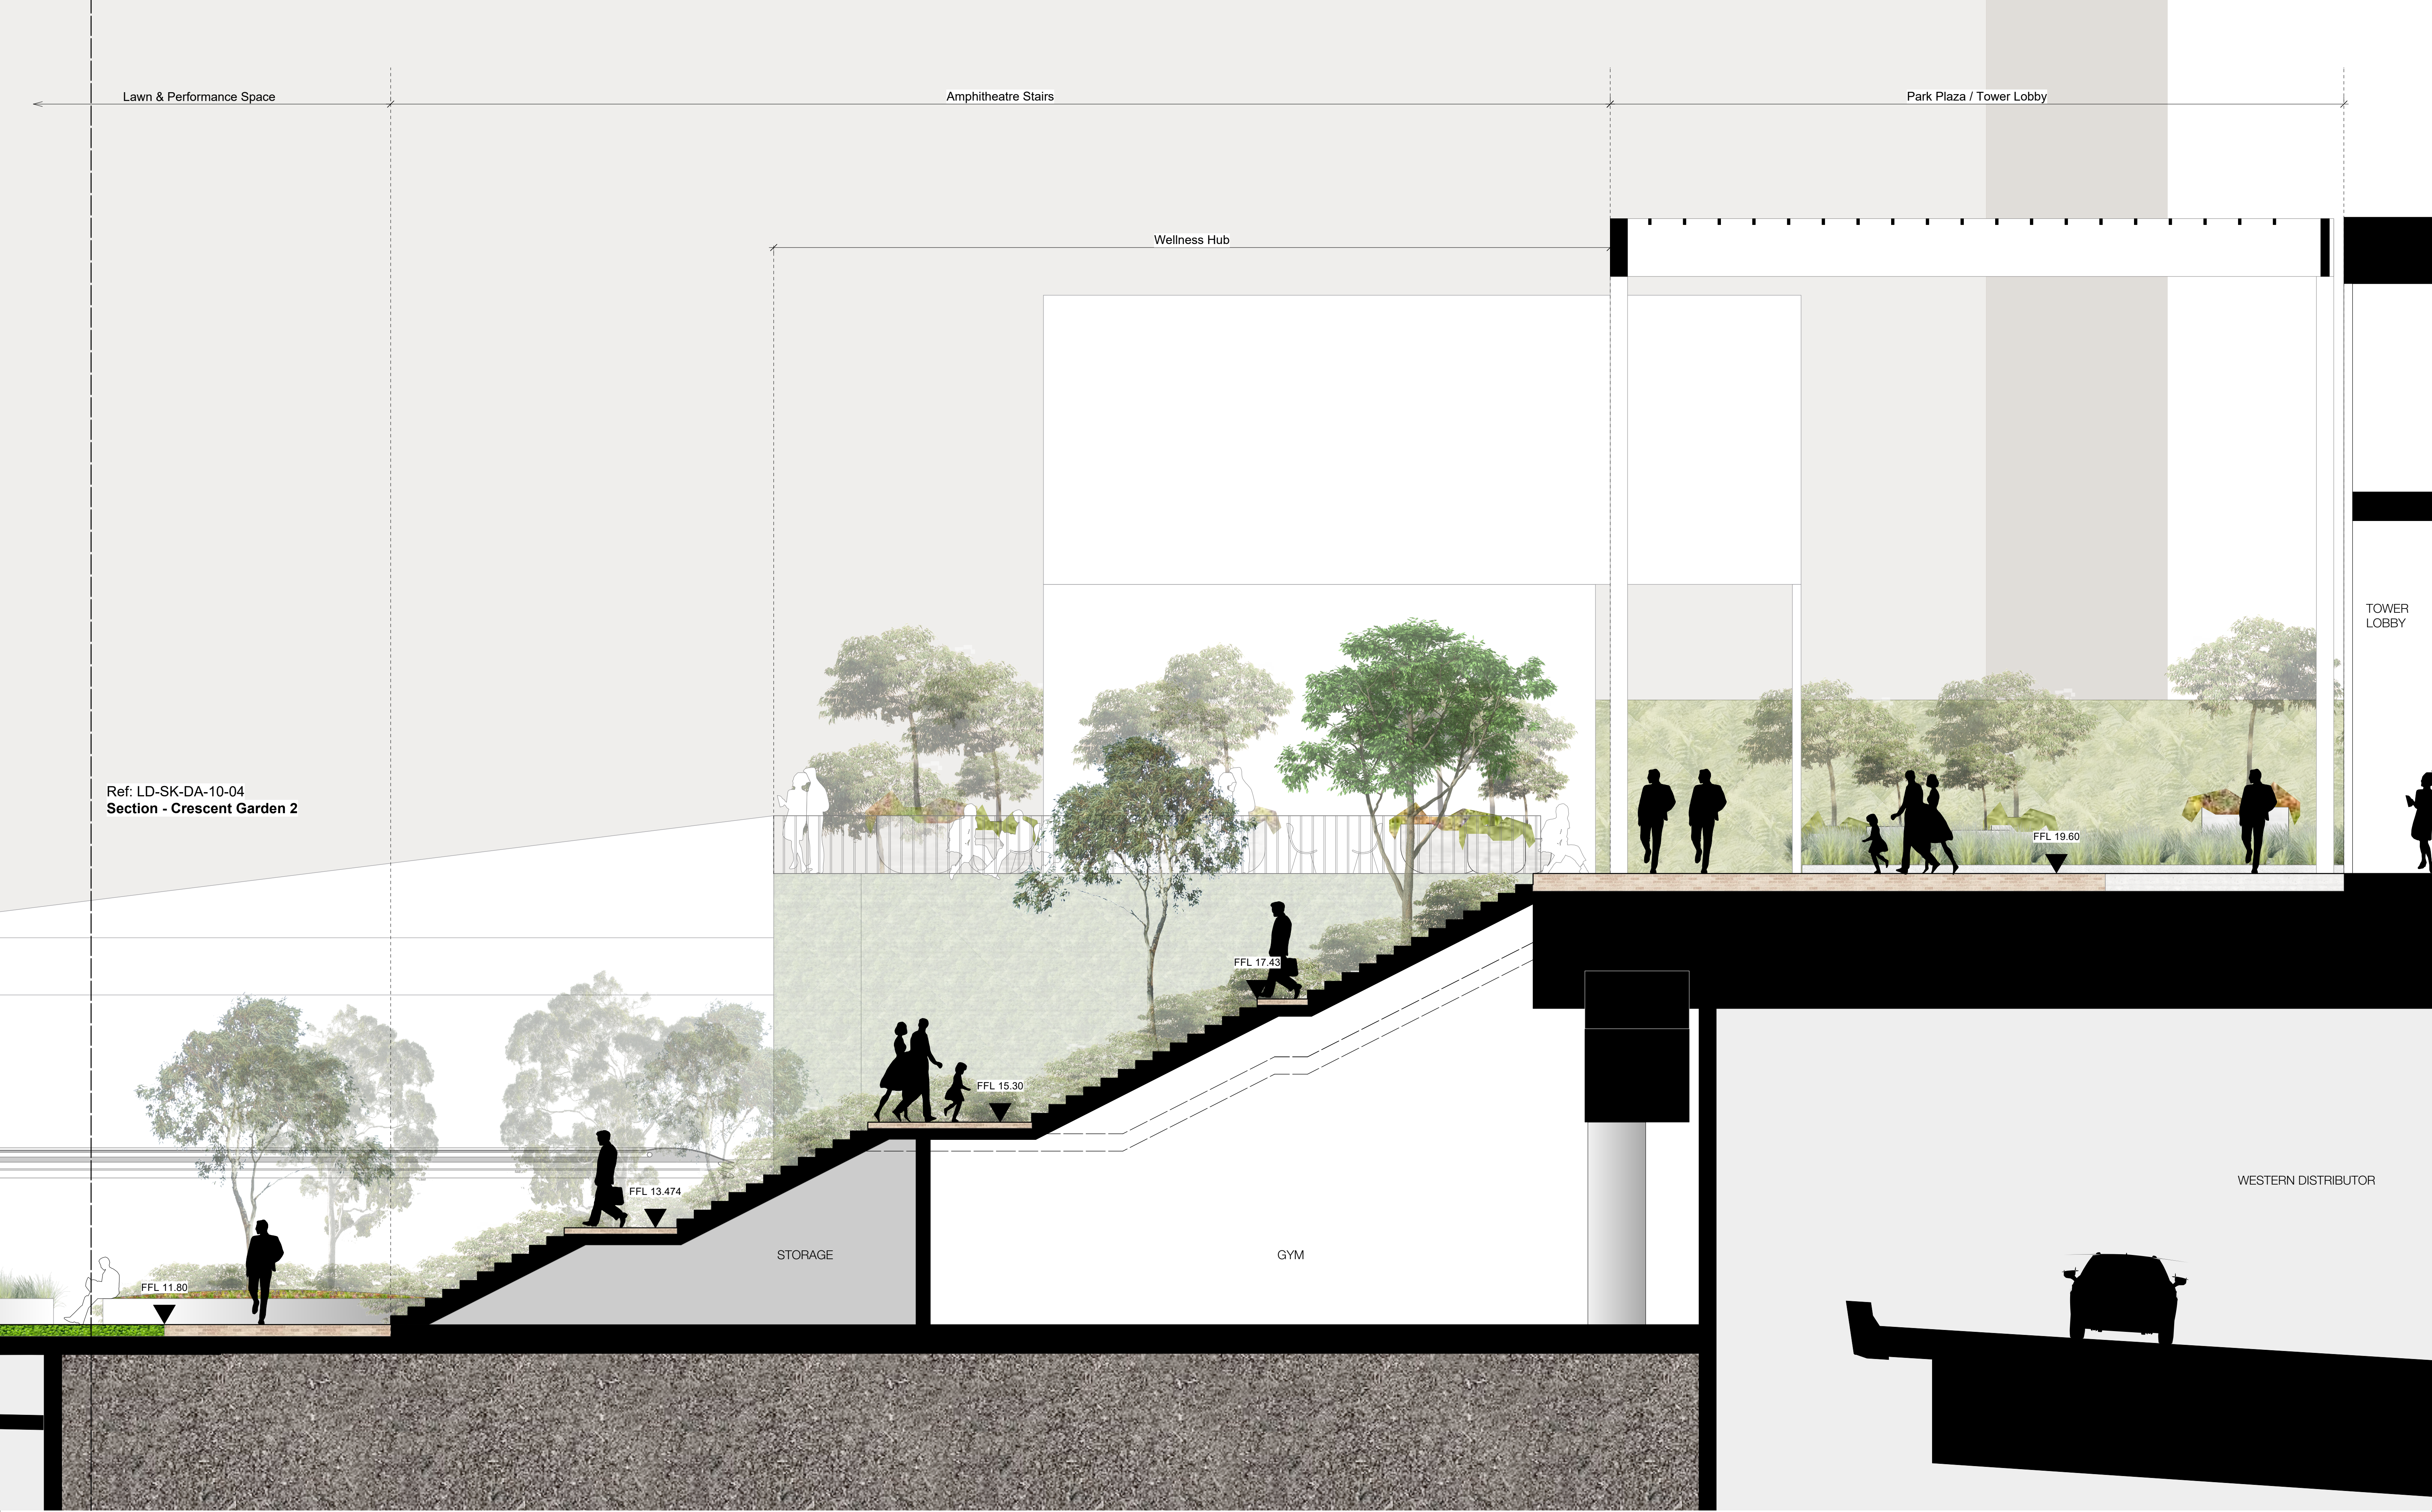

Issue Log			
3	Draft SSDA	IR / KE	24/09/2021
4	Draft SSDA	IR / KE	1/10/2021
5	Draft SSDA	DW / KE	8/10/2021
Rev	Revision Description	By / Checked	Date

Scale	
1: 50 @ A1 / 1: 100 @ A3	
All dimensions are in millimetres unless otherwise noted. Do not scale from this drawing.	

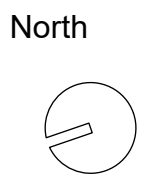


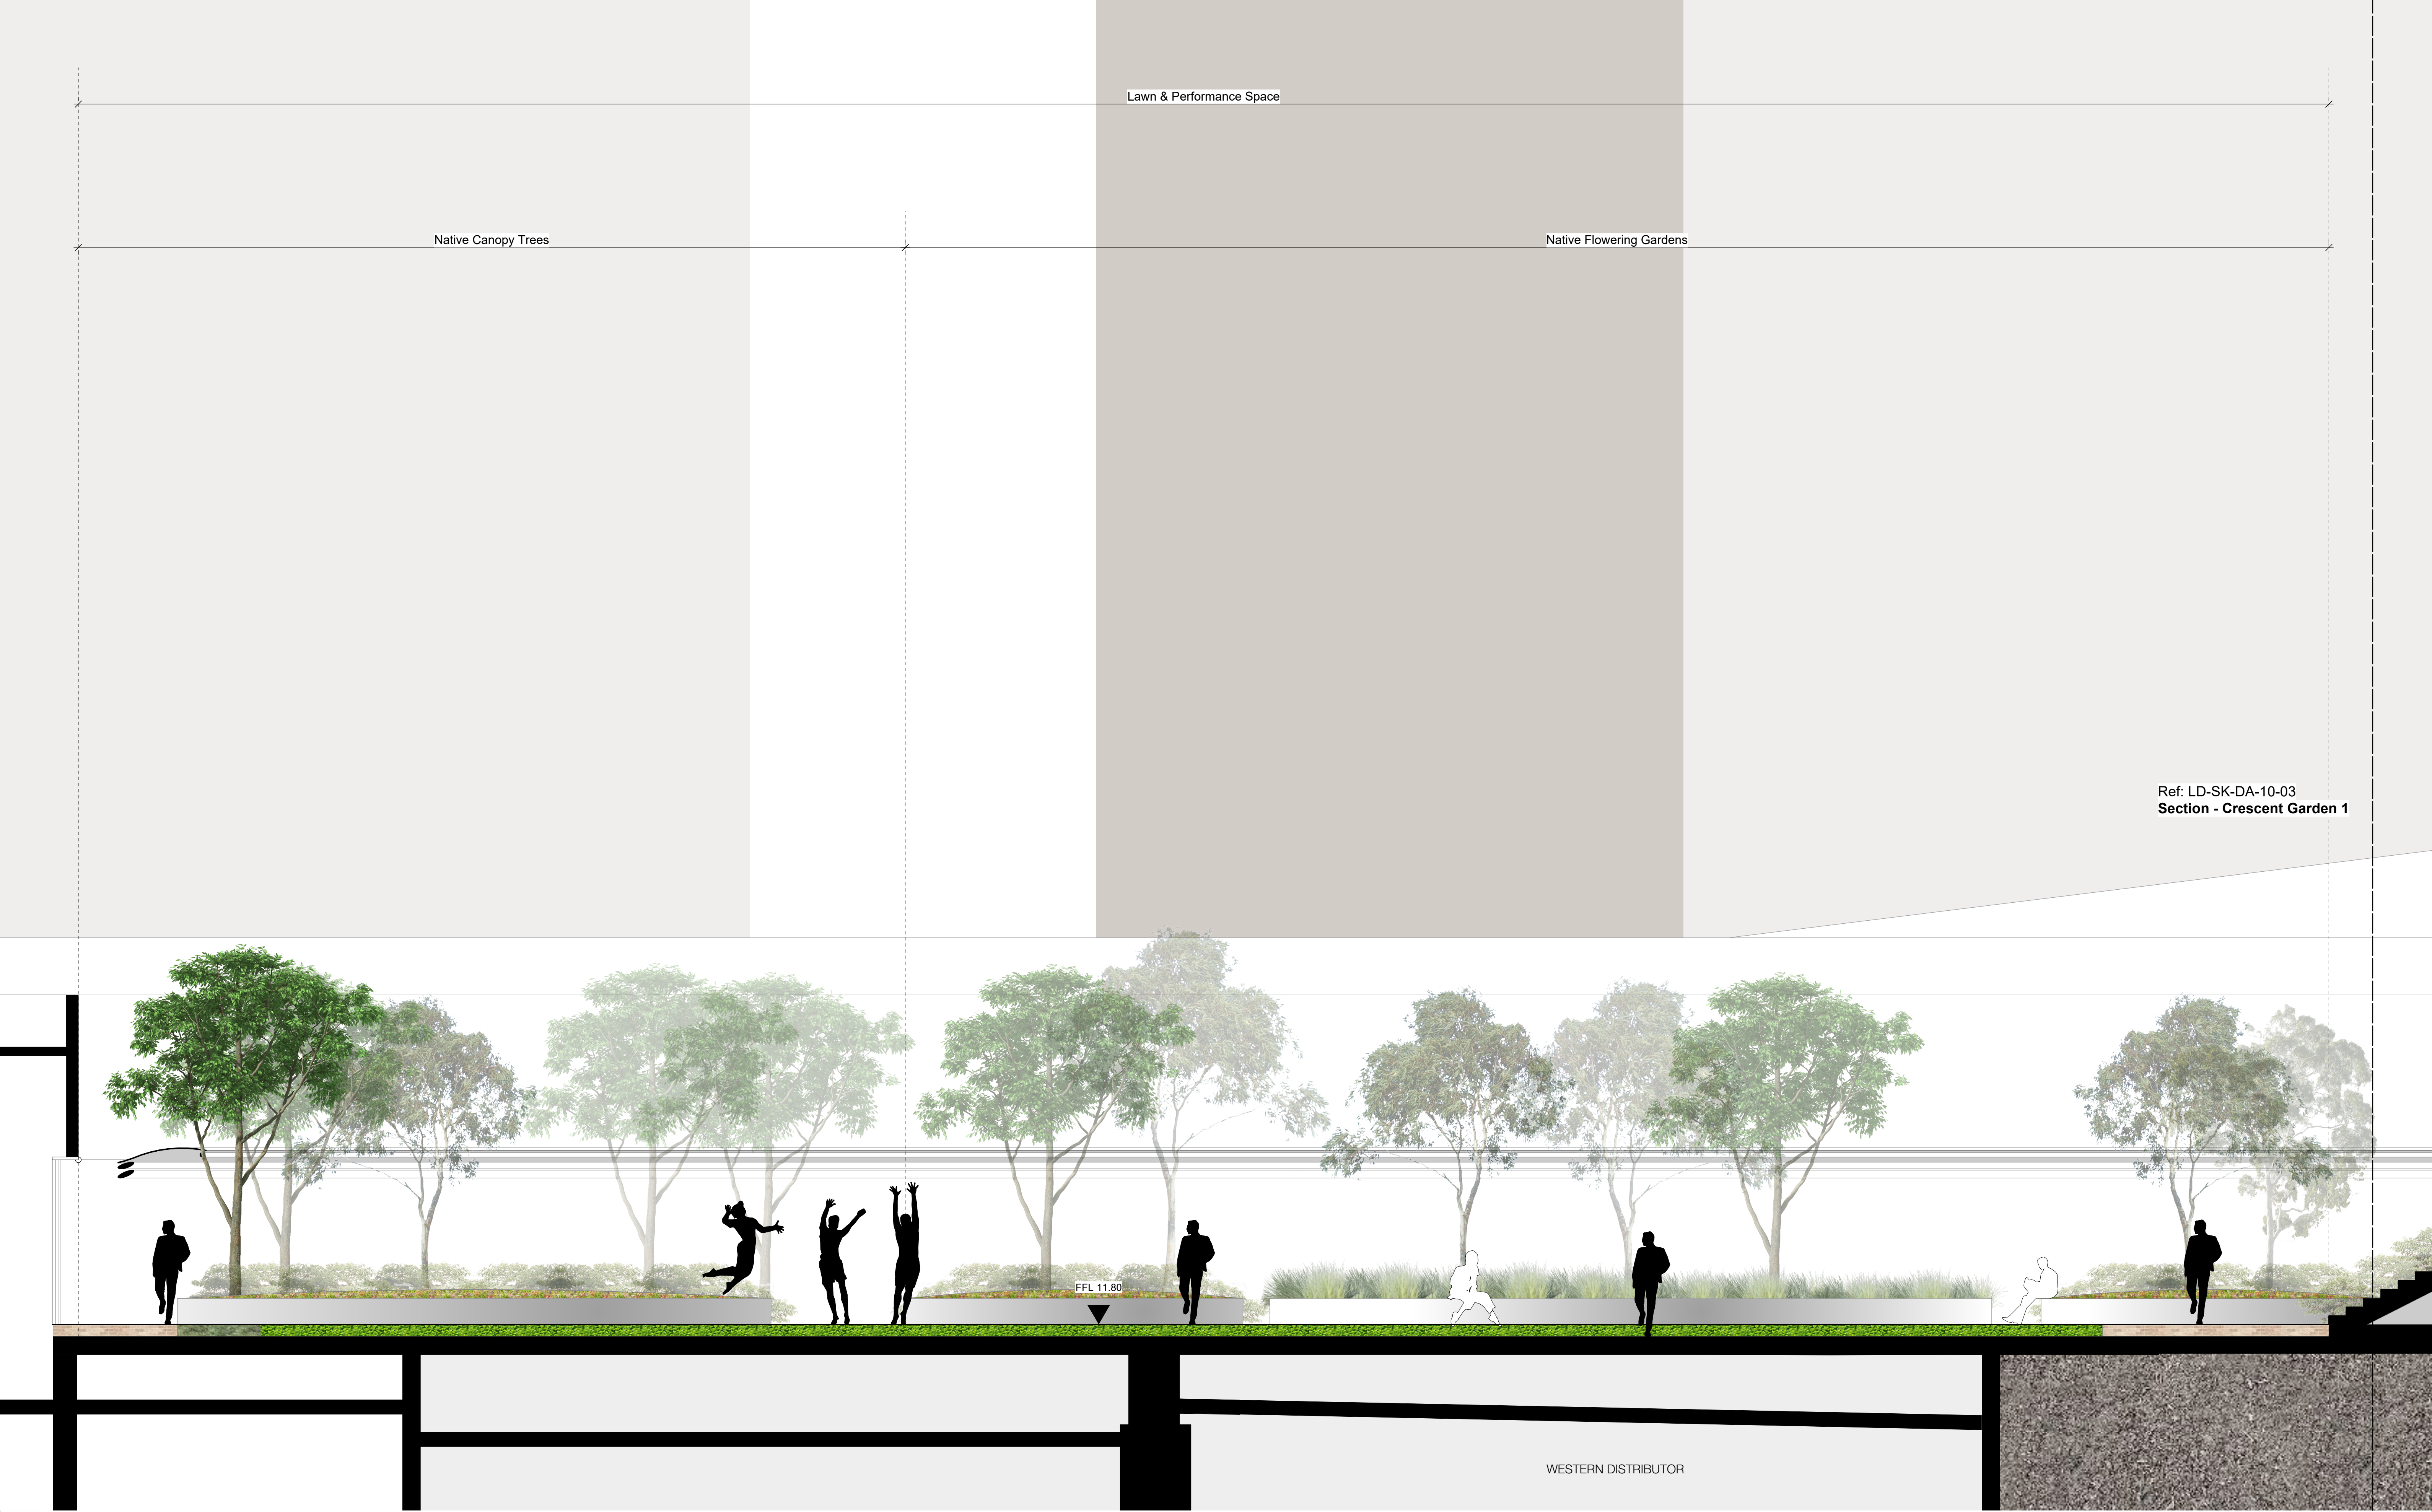

© Copyright McGregor Coxall
AUS ACN 082 334 290
UK 10199853
PRC ID NO. 06000002201607080008
Sydney Melbourne Shenzhen Bristol
www.mcgregorcoxall.com

Client
The GPT Group
AMP Capital
Project Team
Henning Larsen

Project Name
Cockle Bay Park
Project No.
0827SYD
Address
Cockle Bay, Sydney NSW 2000

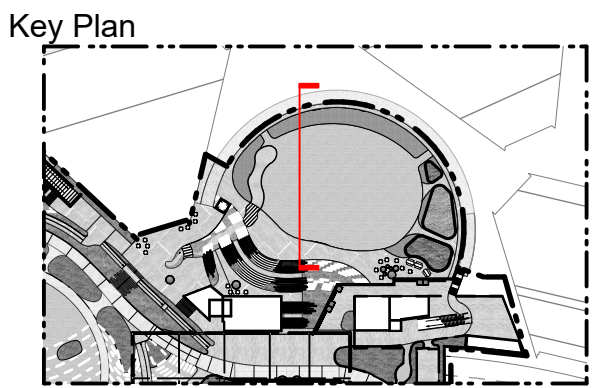

Issue Log			
3	Draft SSDA	IR / KE	24/09/2021
4	Draft SSDA	IR / KE	1/10/2021
5	Draft SSDA	DW / KE	8/10/2021
Rev	Revision Description	By / Checked	Date

Scale
1: 50 @ A1 / 1: 100 @ A3



0 1 2 3 4 5 m

All dimensions are in millimetres unless otherwise noted.
Do not scale from this drawing.



Phase
Development Application
Sheet Title
Section - Crescent Garden 2
Sheet No.
CBP-MGC-DRW-L-20-04

Rev
5

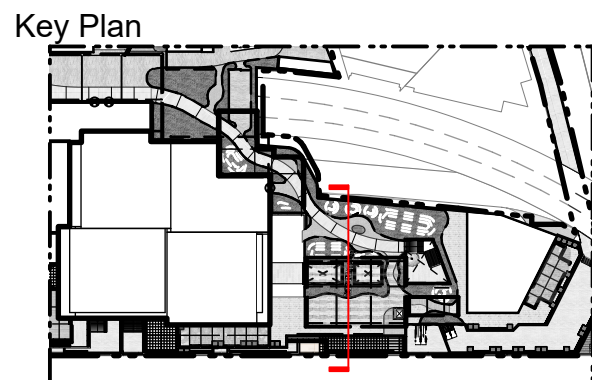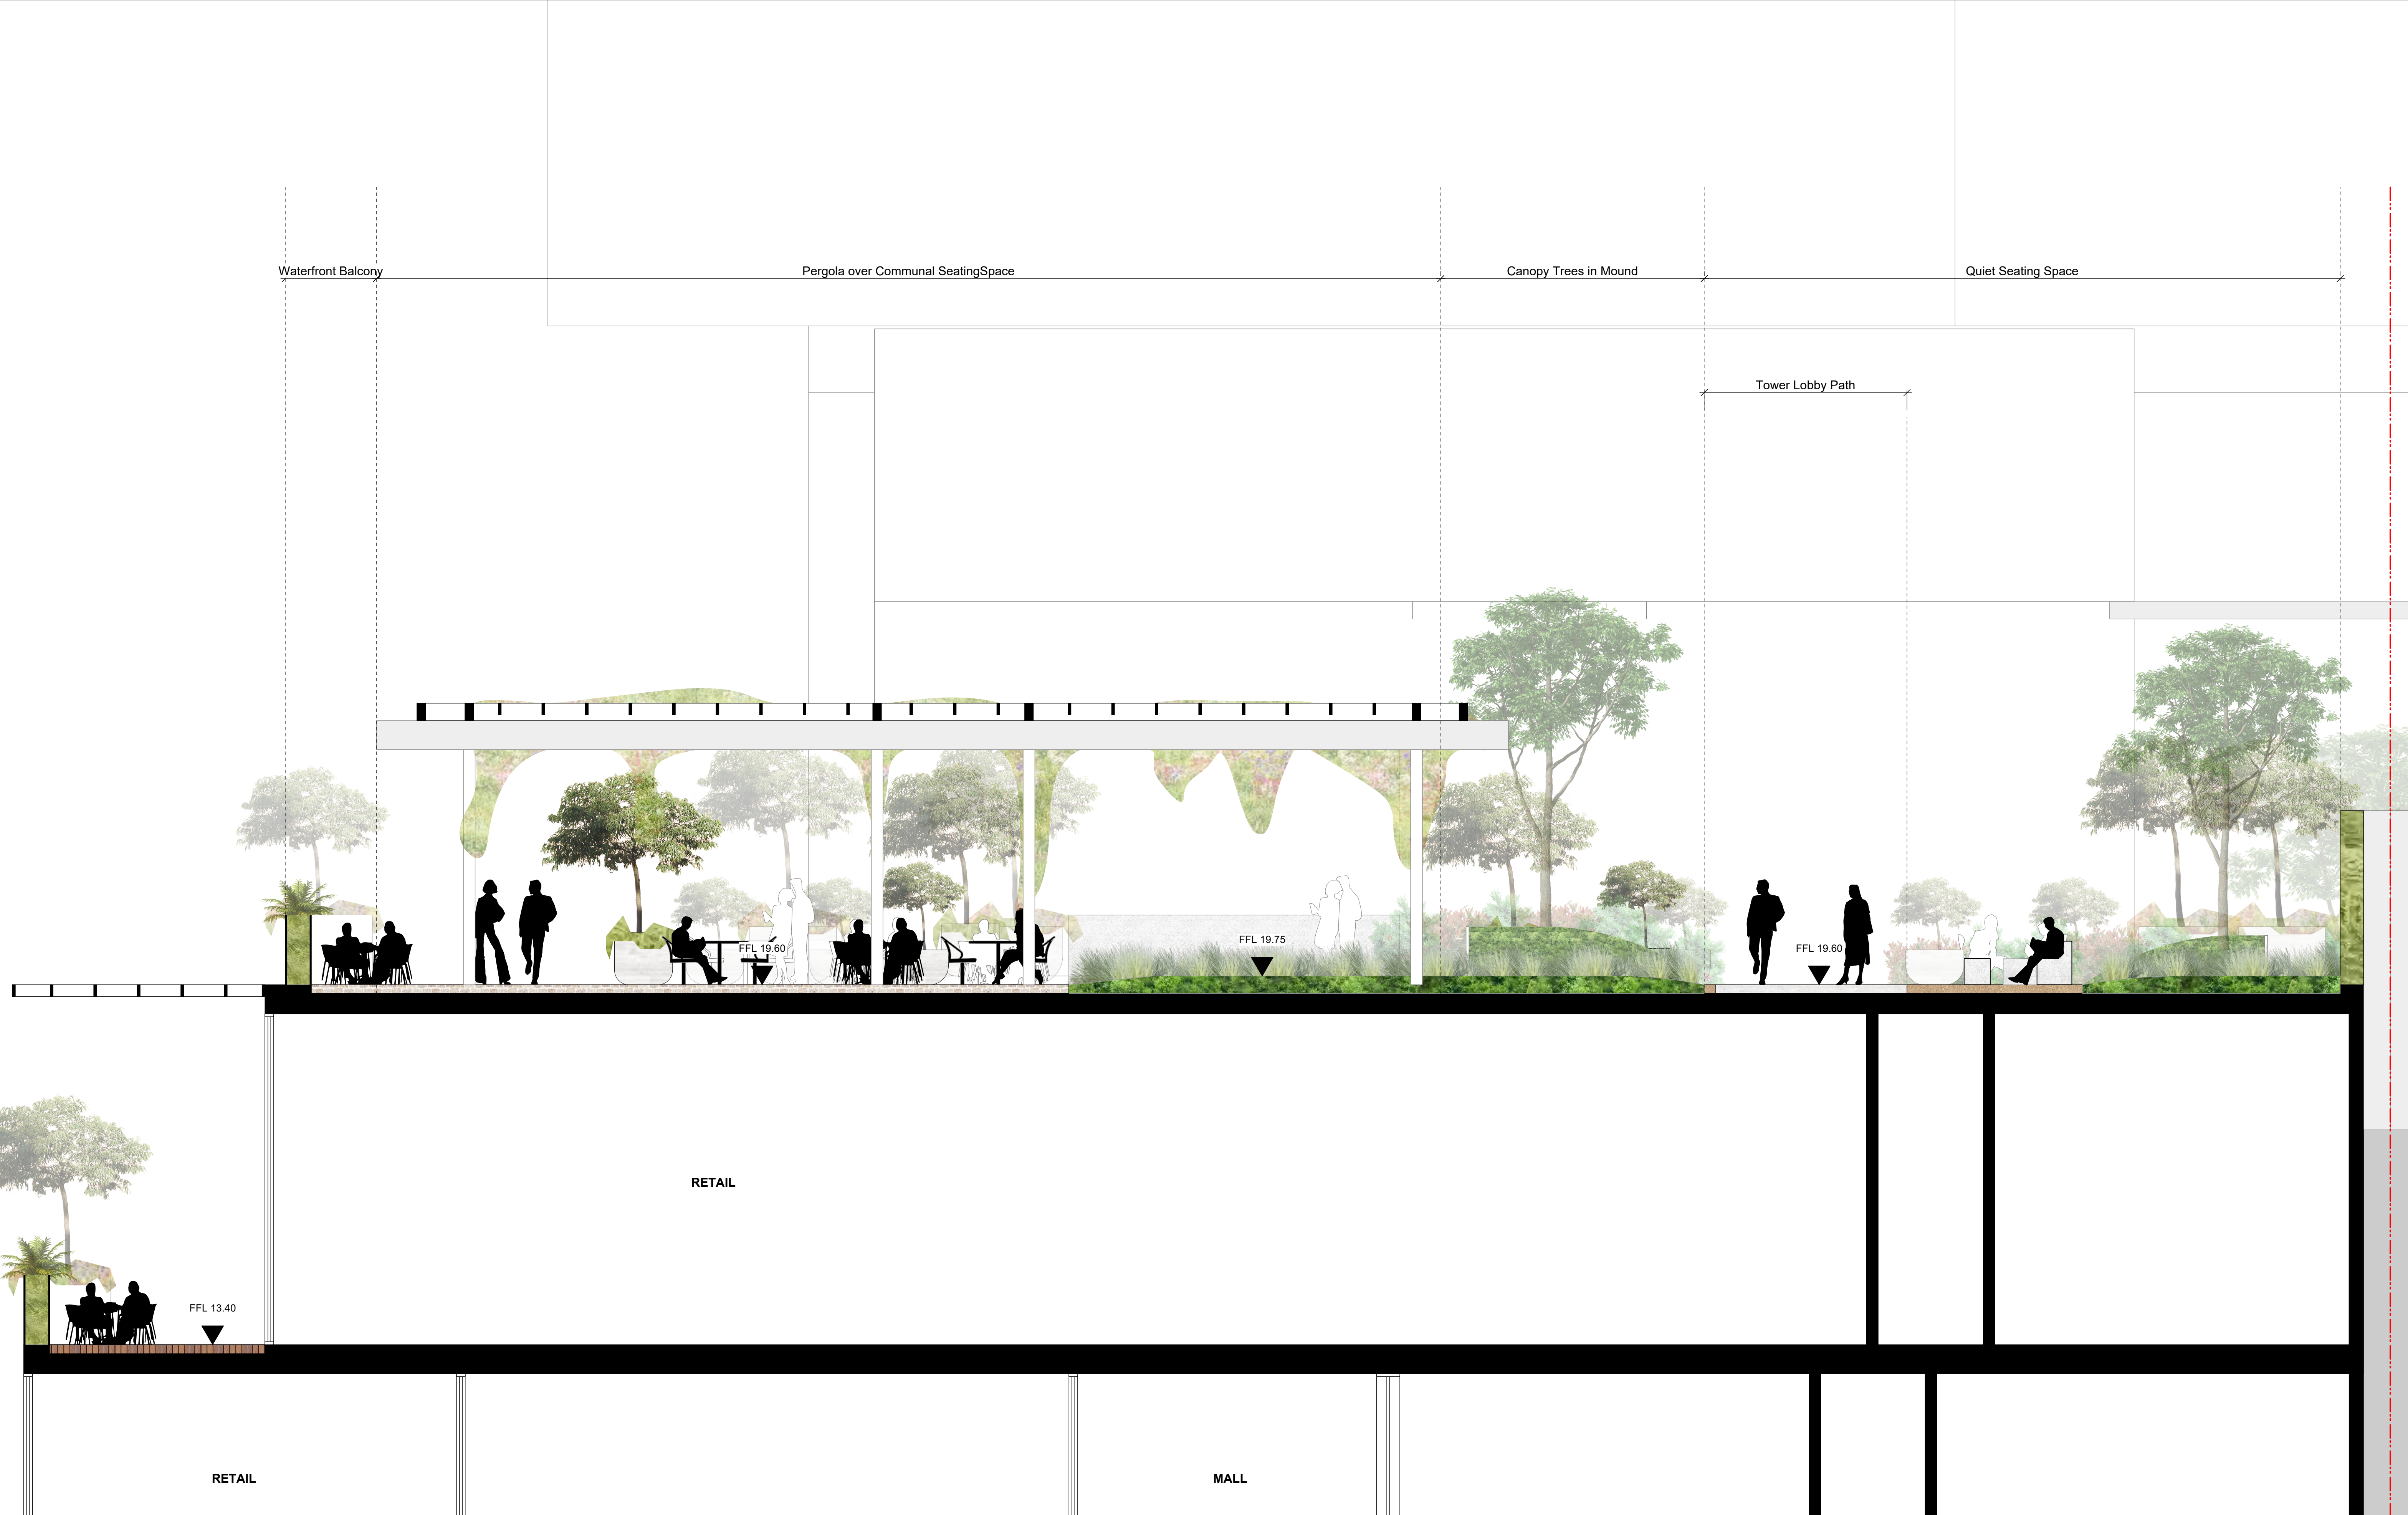

Issue Log			
3	Draft SSDA	IR / KE	24/09/2021
4	Draft SSDA	IR / KE	1/10/2021
5	Draft SSDA	DW / KE	8/10/2021
Rev	Revision Description	By / Checked	Date

Scale	
1: 50 @ A1 / 1: 100 @ A3	
All dimensions are in millimetres unless otherwise noted. Do not scale from this drawing.	

