

Native Shrubs / Groundcovers Mix

Long Grasses

Coastal Shrubs Mix

Ferns / Low Light Plants

Swale

Planter Mix

Trees

Proposed Tree 600L

LEVEL 0 - PLANTING SCHEDULE		
Quantity	Latin Name	Size
11	Cordyline australis 1	5.0 x 2.0
4	Cupaniopsis anacardioides	600 L
22	Dracaena draco 2	600L
10	Pandanus tectorius	5.0 x 3.0

Cupaniopsis anacardioides

Pandanus tectorius

Dracaena draco

Xanthorrea johnsonii

© Copyright McGregor Coxall
AUS ACN 082 334 290
UK 10199853
PRC ID NO. 06000002201607080008
Sydney Melbourne Shenzhen Bristol
www.mcgregorcoxall.com

Client
The GPT Group
AMP Capital
Project Team
Henning Larsen

Project Name
Cockle Bay Park
Project No.
0827SYD
Address
Cockle Bay, Sydney NSW 2000

Issue Log				
3	Draft SSDA	IR / KE	24/09/2021	
4	Draft SSDA	IR / KE	1/10/2021	
5	Draft SSDA	DW / KE	8/10/2021	
Rev	Revision Description	By / Checked	Date	

Scale

1: 200 @ A1 / 1: 400 @ A3

0

10

20

30

40

50 m

All dimensions are in millimetres unless otherwise noted.
Do not scale from this drawing.

Phase
Development Application
Sheet Title
Trees Proposed - Level 0
Sheet No.
CBP-MGC-DRW-L-30-05

Rev
5

Native Shrubs / Groundcovers Mix

Long Grasses

Coastal Shrubs Mix

Ferns / Low Light Plants

Swale

Planter Mix

Trees

Proposed Tree 600L

LEVEL CG2 - PLANTING SCHEDULE		
Quantity	Latin Name	Installation Size
6	Cyathea cooperi	100L
10	Dicksonia antarctica	100L
6	Livistonia australis	Ex Ground
1	Tristanopsis laurina	600L

Strelitzia reginae

Cupaniopsis anacardioides

Pandanus tectorius

Dracaena draco

Quantity	Latin Name	Installation Size
6	Cyathea cooperi	100L
10	Dicksonia antarctica	100L
6	Livistonia australis	Ex Ground
1	Tristanopsis laurina	600L

Strelitzia reginae

Cupaniopsis anacardioides

Pandanus tectorius

Dracaena draco

© Copyright McGregor Coxall
AUS ACN 082 334 290
UK 10199853
PRC ID NO. 06000002201607080008
Sydney Melbourne Shenzhen Bristol
www.mcgregorcoxall.com

Client
The GPT Group
AMP Capital
Project Team
Henning Larsen

Project Name
Cockle Bay Park
Project No.
0827SYD
Address
Cockle Bay, Sydney NSW 2000

Key Plan

Issue Log

3	Draft SSDA	IR / KE	24/09/2021
4	Draft SSDA	IR / KE	1/10/2021
5	Draft SSDA	DW / KE	12/10/2021

Rev	Revision Description	By / Checked	Date
-----	----------------------	--------------	------

Scale

1: 200 @ A1 / 1: 400 @ A3

All dimensions are in millimetres unless otherwise noted.
Do not scale from this drawing.

North

Phase

Development Application

Sheet Title

Trees Proposed - Level CG2

Sheet No.

CBP-MGC-DRW-L-30-06



Rev

5

- Native Shrubs / Groundcovers Mix
 - Long Grasses
 - Coastal Shrubs Mix
 - Ferns / Low Light Plants
 - Swale
 - Planter Mix
- Trees
- Proposed Tree 600L

LEVEL CG1 - PLANTING SCHEDULE		
Quantity	Latin Name	Installation Size
23	Cyathia cooperi	100L
6	Dicksonia antarctica	100L
6	Eucalyptus pilularis	800L
3	Livistona australis	Ex Ground
25	Tristanopsis laurina	600L

- Grevillea robusta
- Strelitzia reginae
- Cupaniopsis anacardioides
- Pandanus tectorius
- Dracaena draco

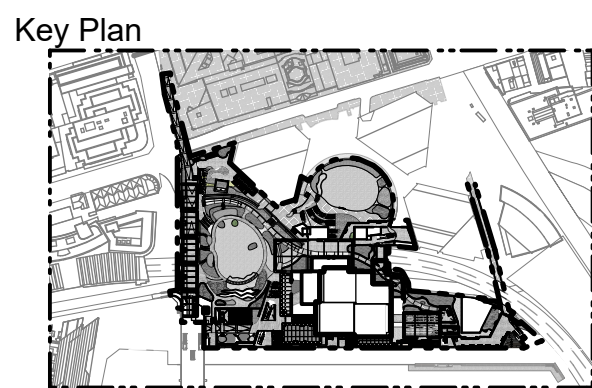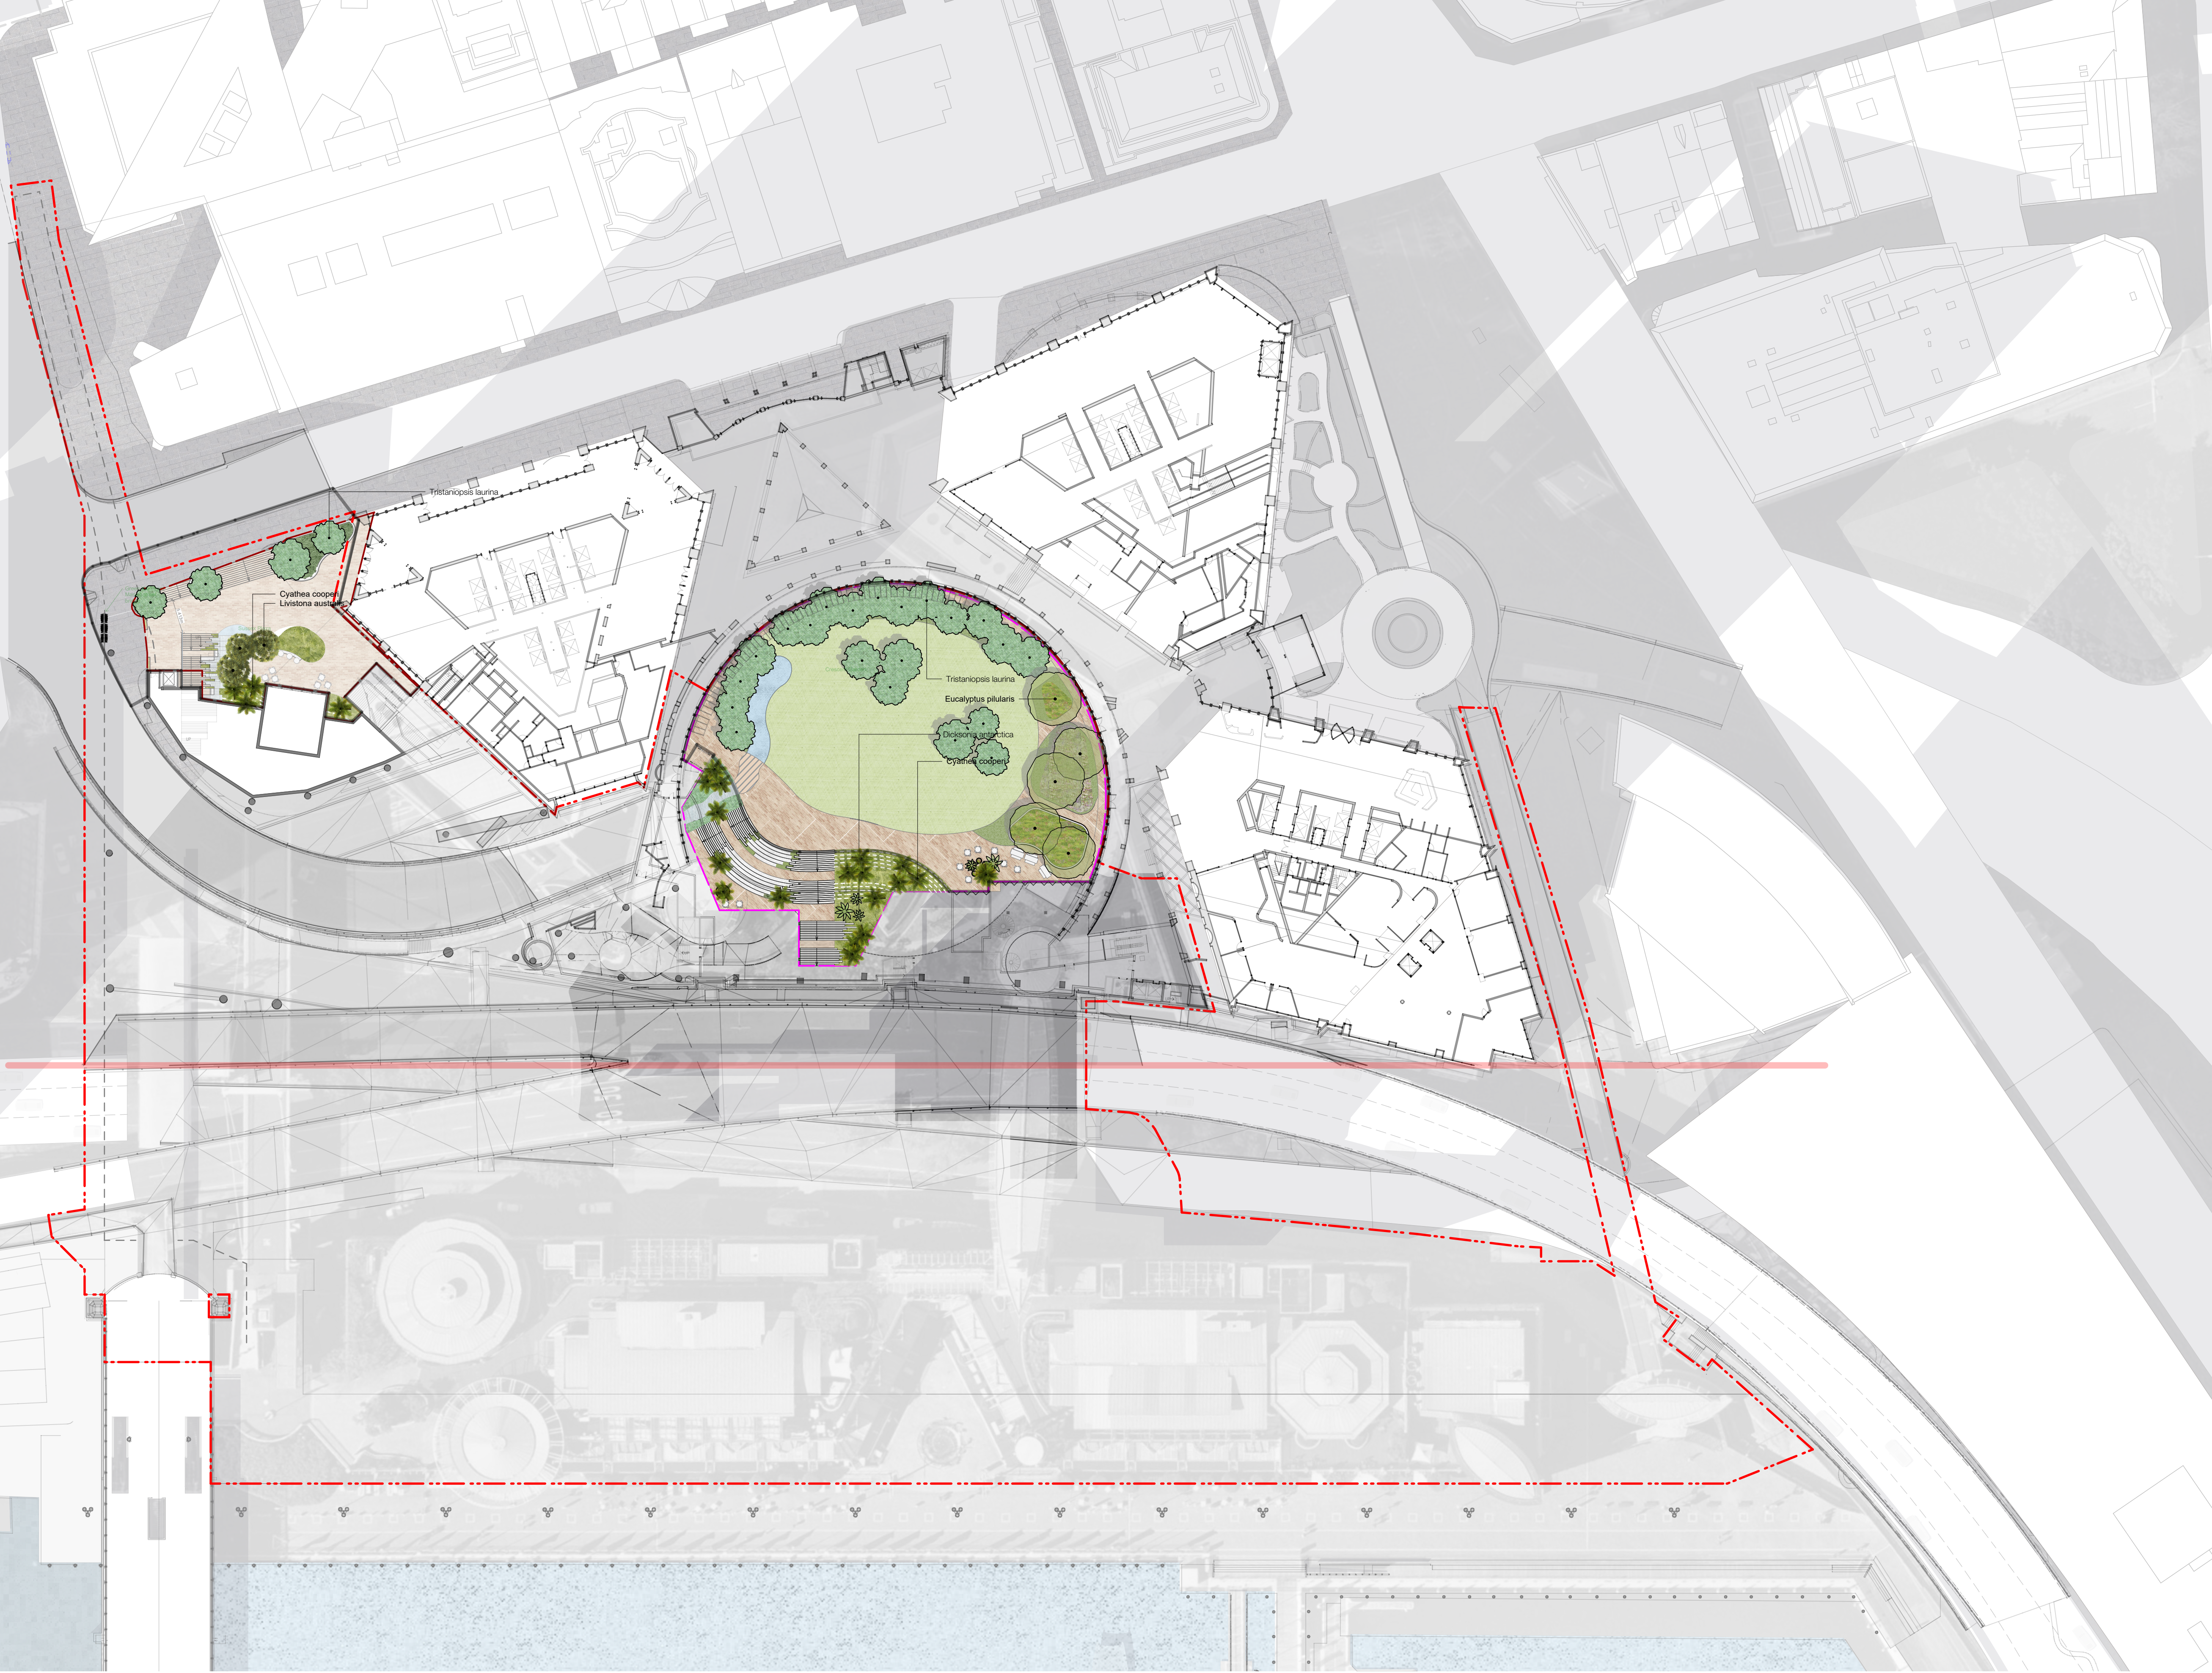

Issue Log			
3	Draft SSDA	IR / KE	24/09/2021
4	Draft SSDA	IR / KE	1/10/2021
5	Draft SSDA	DW / KE	12/10/2021
Rev	Revision Description	By / Checked	Date

Scale
1: 200 @ A1 / 1: 400 @ A3

0 10 20 30 40 50 m

North

All dimensions are in millimetres unless otherwise noted.
Do not scale from this drawing.

Native Shrubs / Groundcovers Mix

Long Grasses

Coastal Shrubs Mix

Ferns / Low Light Plants


Swale

Planter Mix

Trees

Proposed Tree 600L

LEVEL 4 - PLANTING SCHEDULE		
Quantity	Latin Name	Installation Size
6	Cordyline australis 1	100L
21	Cupaniopsis anacardioides	600L
2	Cyathea cooperi	100L
3	Dracaena draco 2	100L
11	Pandanus tectorius	100L

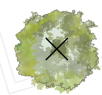
-  Cupaniopsis anacardioides
-  Pandanus tectorius
-  Dracaena draco



© Copyright McGregor Coxall
AUS ACN 082 334 290
UK 10199853
PRC ID NO. 06000002201607080008
Sydney Melbourne Shenzhen Bristol
www.mcgregorcoxall.com

Client
The GPT Group
AMP Capital
Project Team
Henning Larsen

Project Name
Cockle Bay Park
Project No.
0827SYD
Address
Cockle Bay, Sydney NSW 2000

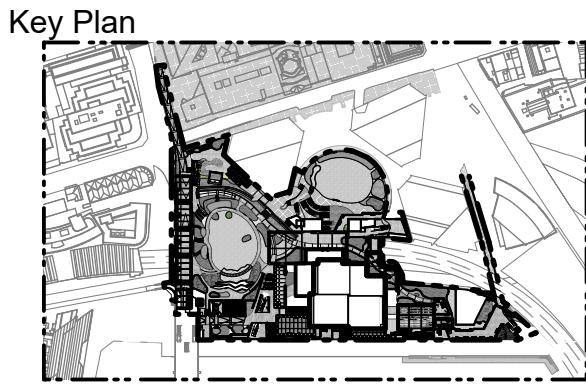

Issue Log			
3	Draft SSDA	IR / KE	24/09/2021
4	Draft SSDA	IR / KE	1/10/2021
5	Draft SSDA	DW / KE	12/10/2021
Rev	Revision Description	By / Checked	Date

Scale

1: 200 @ A1 / 1: 400 @ A3

0

10

20

30

40

50 m

North



All dimensions are in millimetres unless otherwise noted.
Do not scale from this drawing.

Phase
Development Application
Sheet Title
Trees Proposed - Level 4 & Wellness Hub
Roof Garden
Sheet No.
CBP-MGC-DRW-L-30-08