






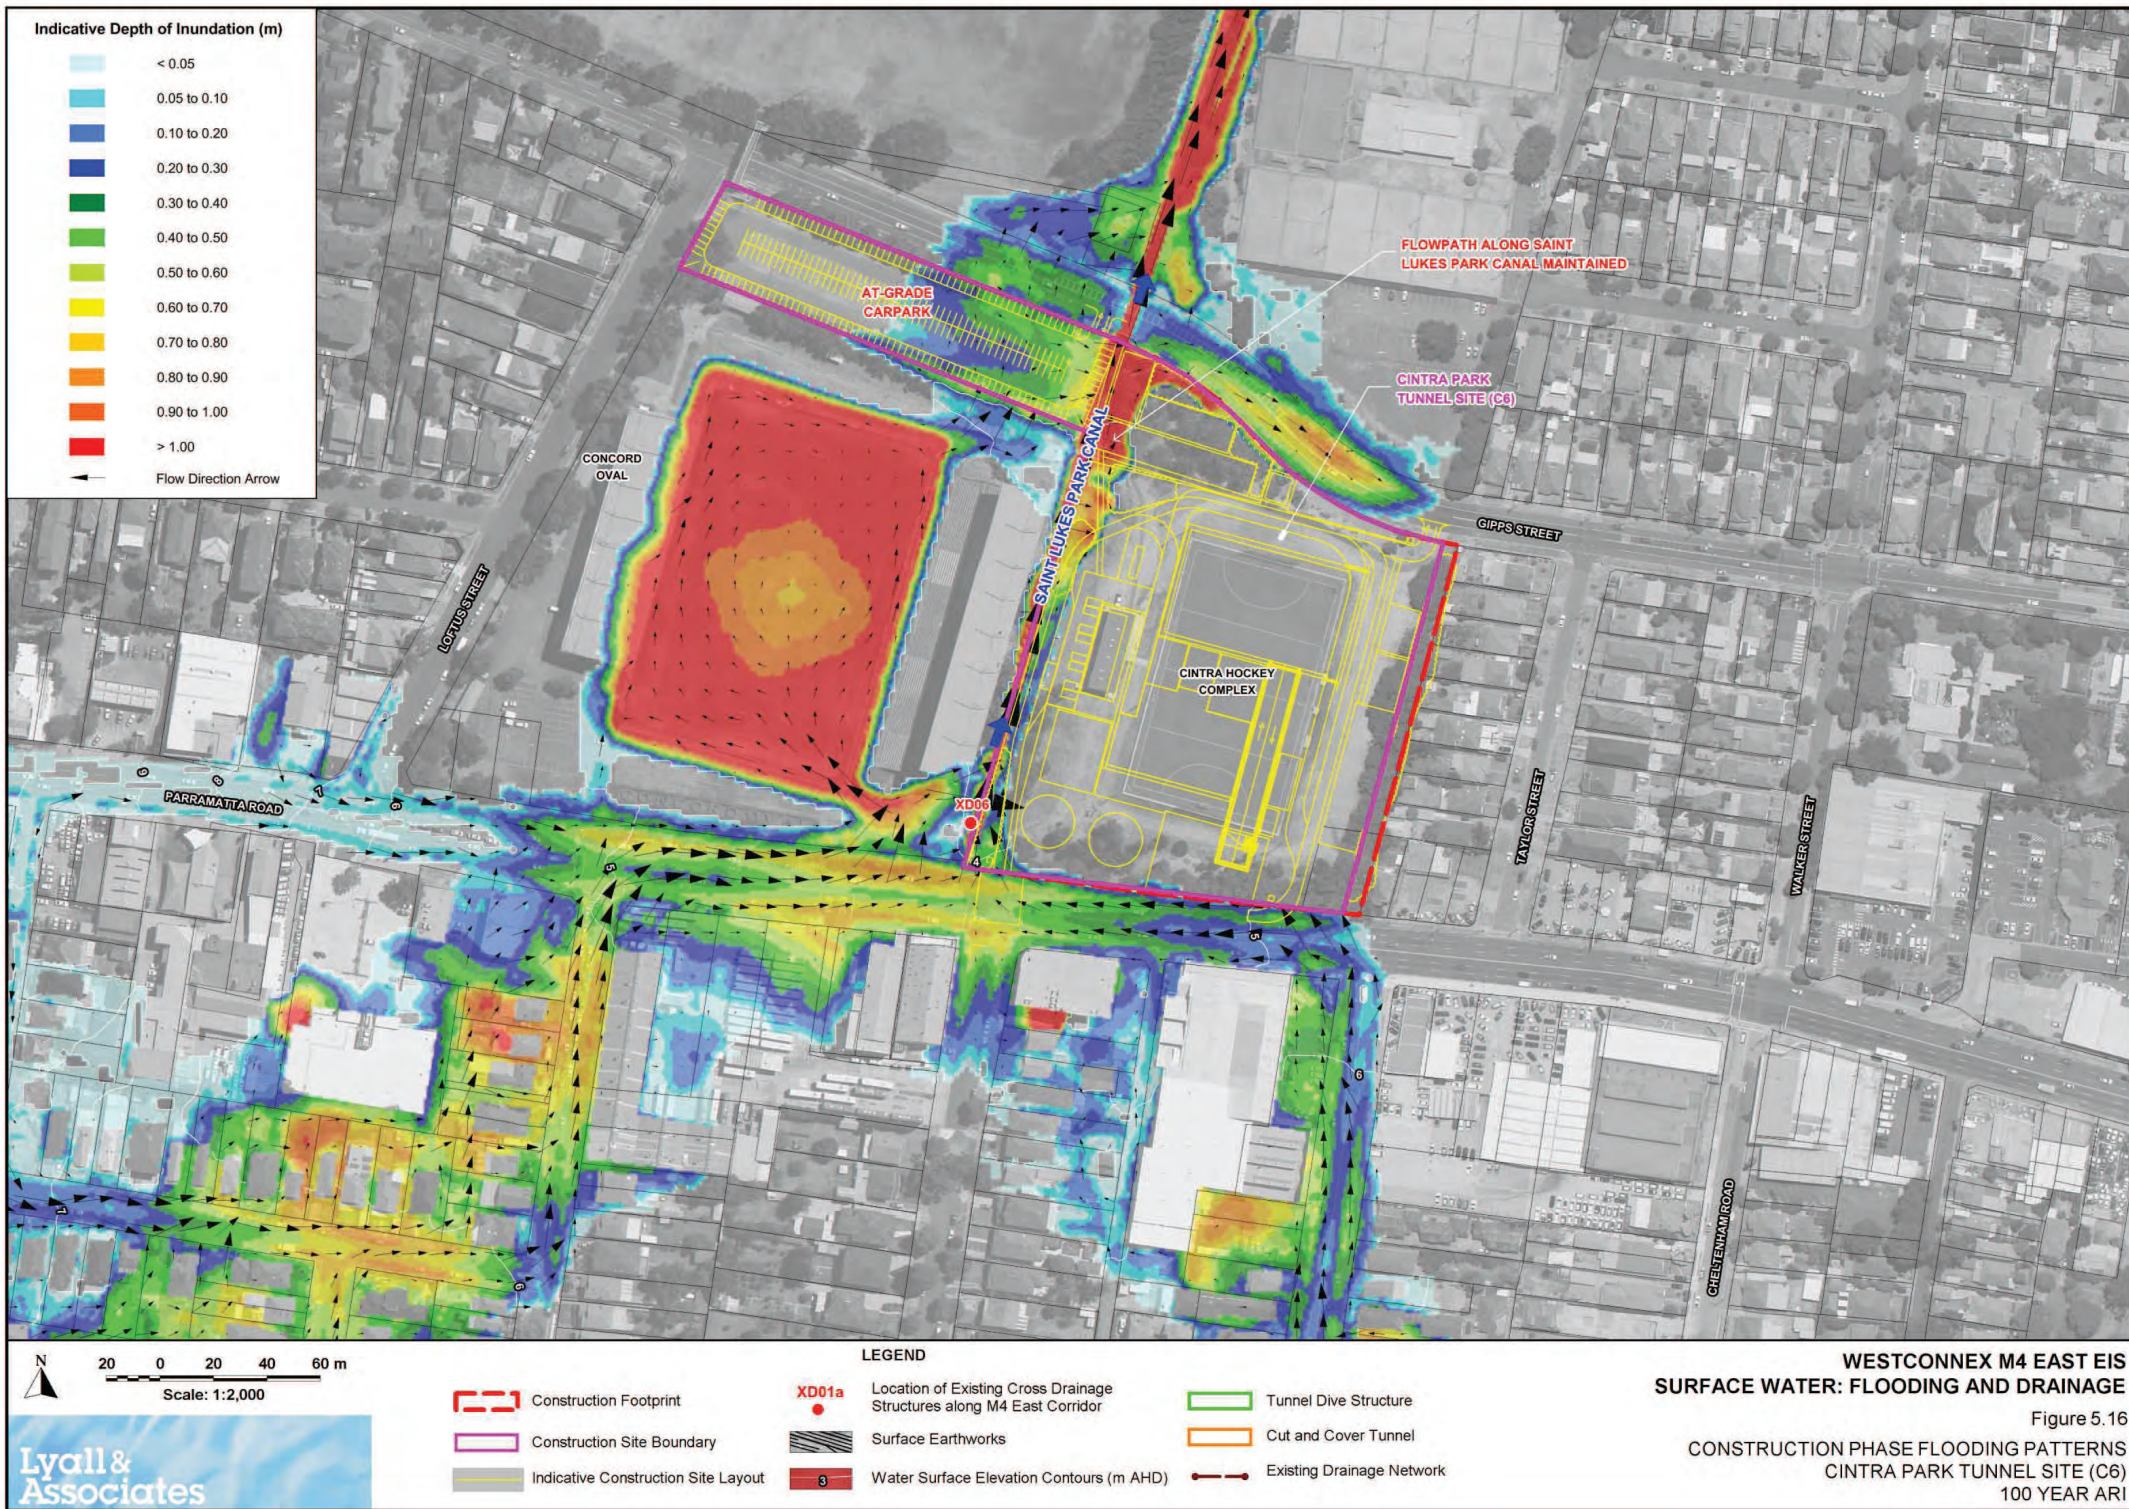

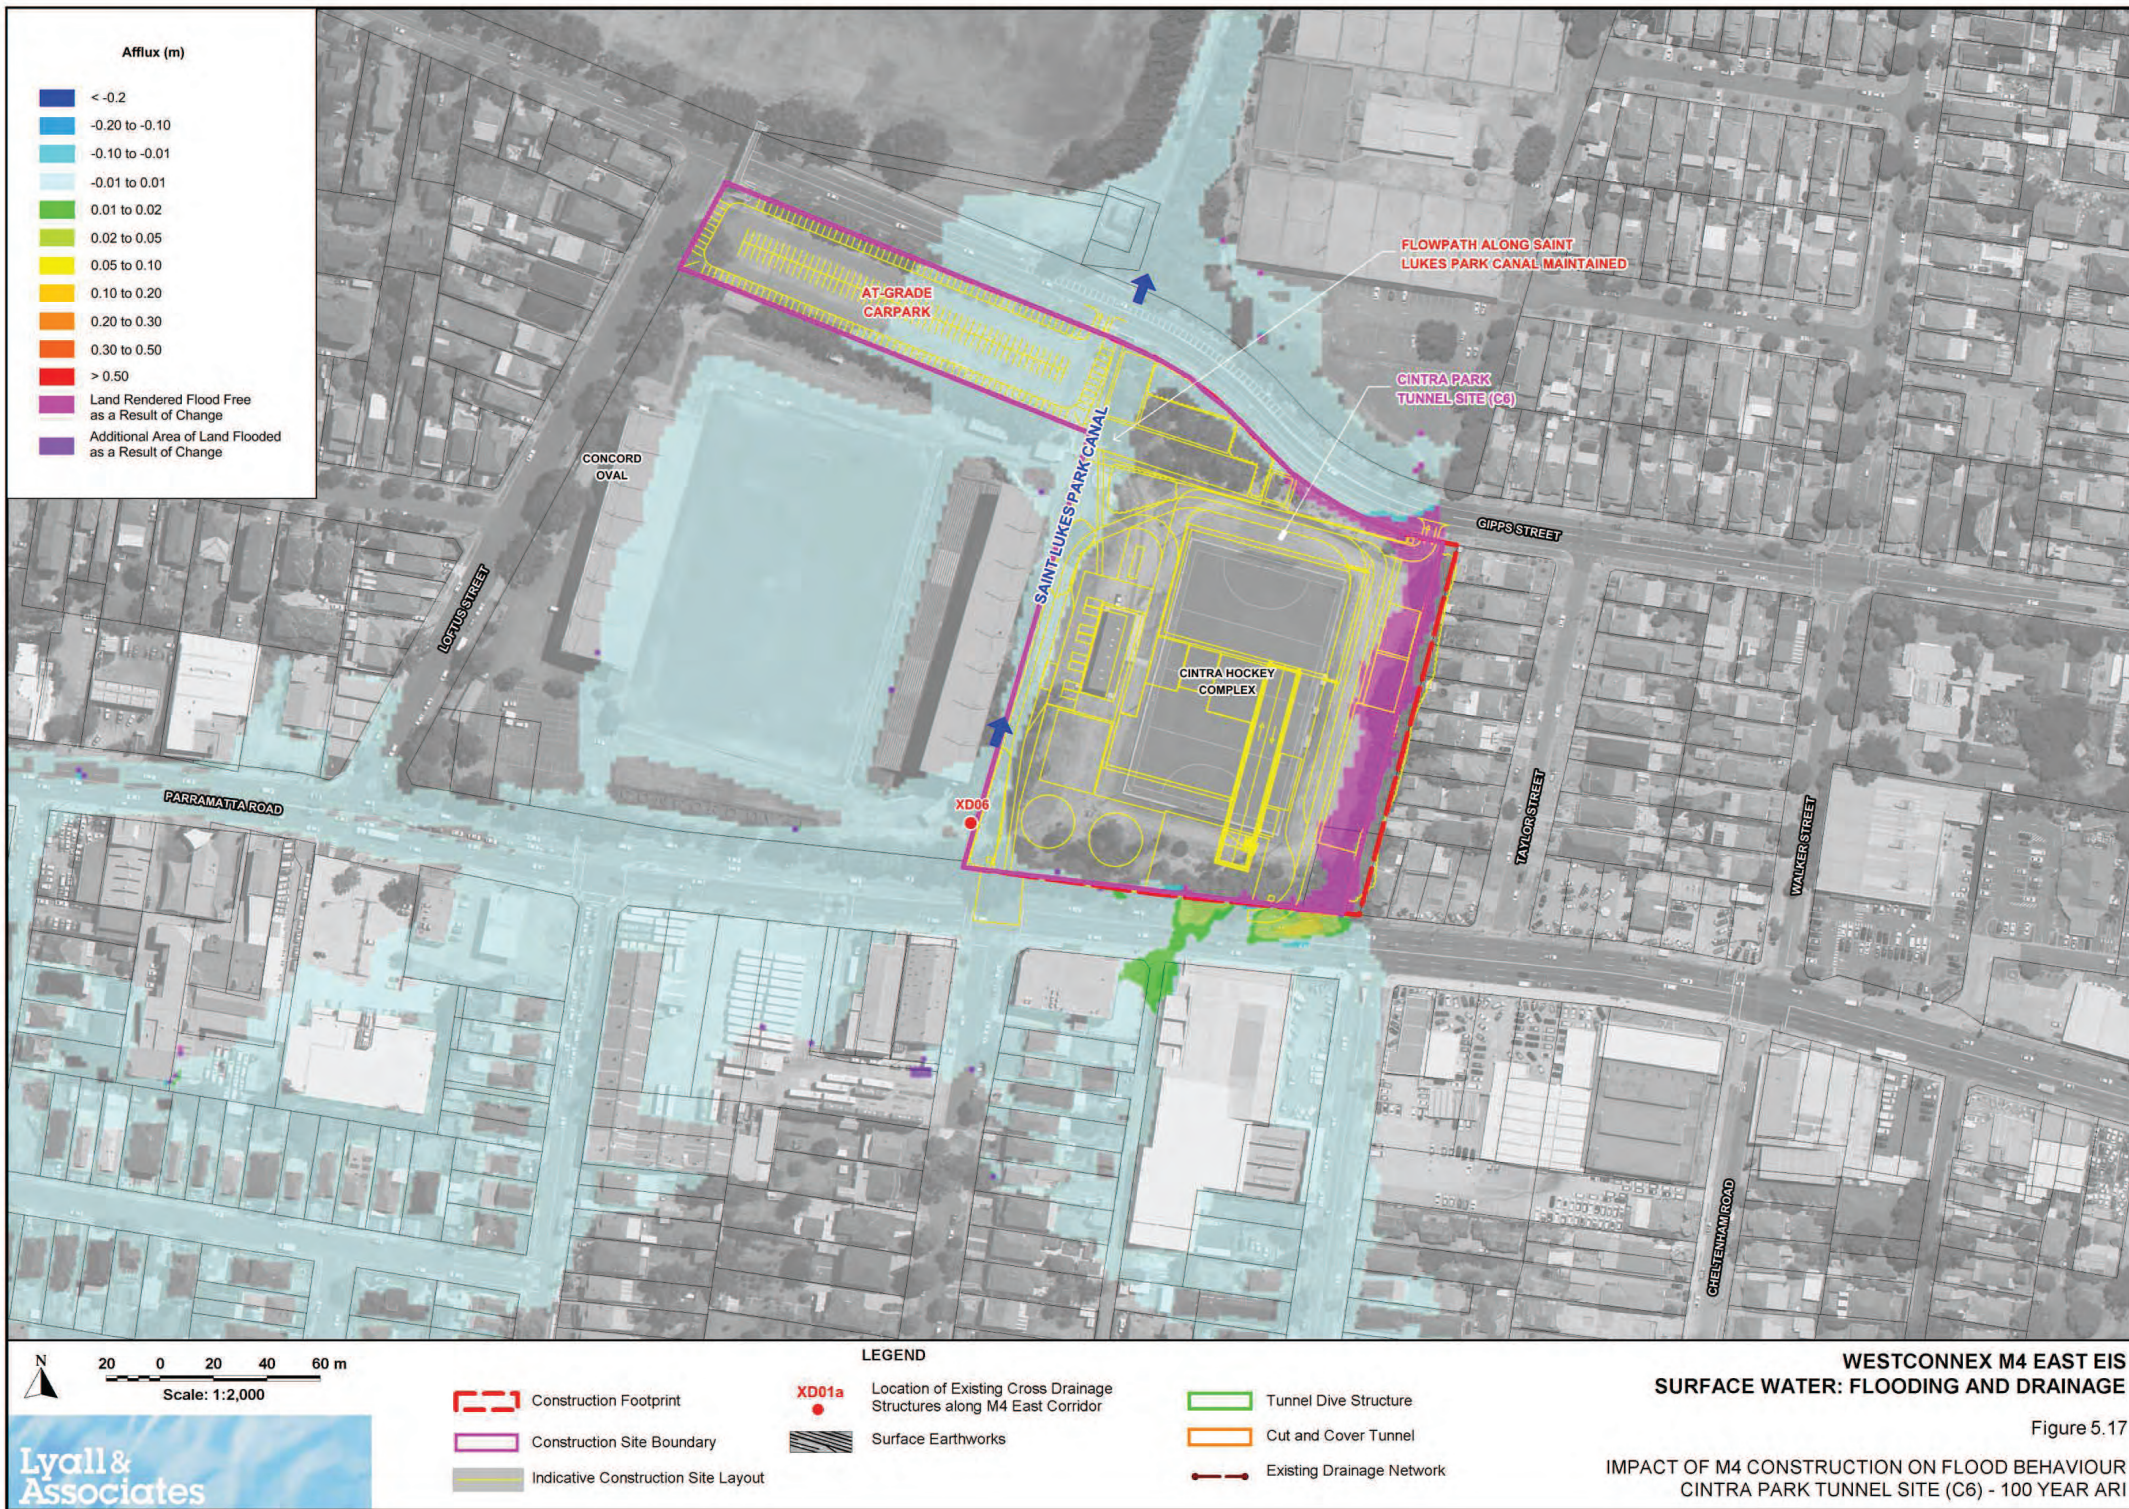

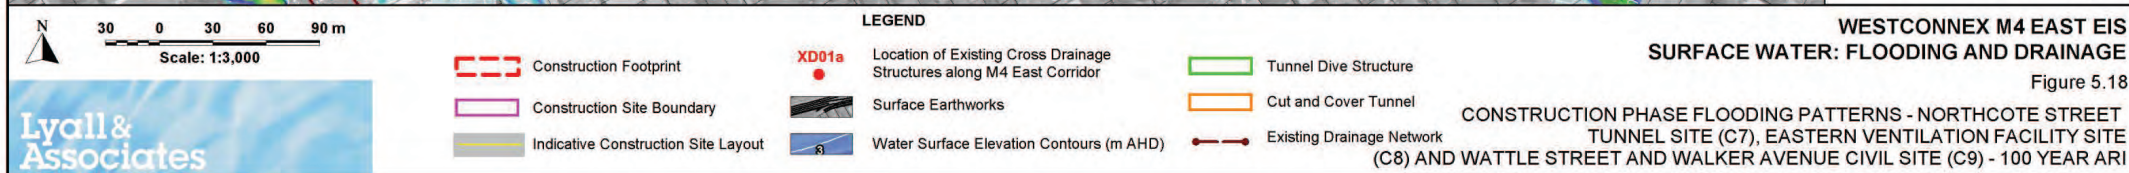

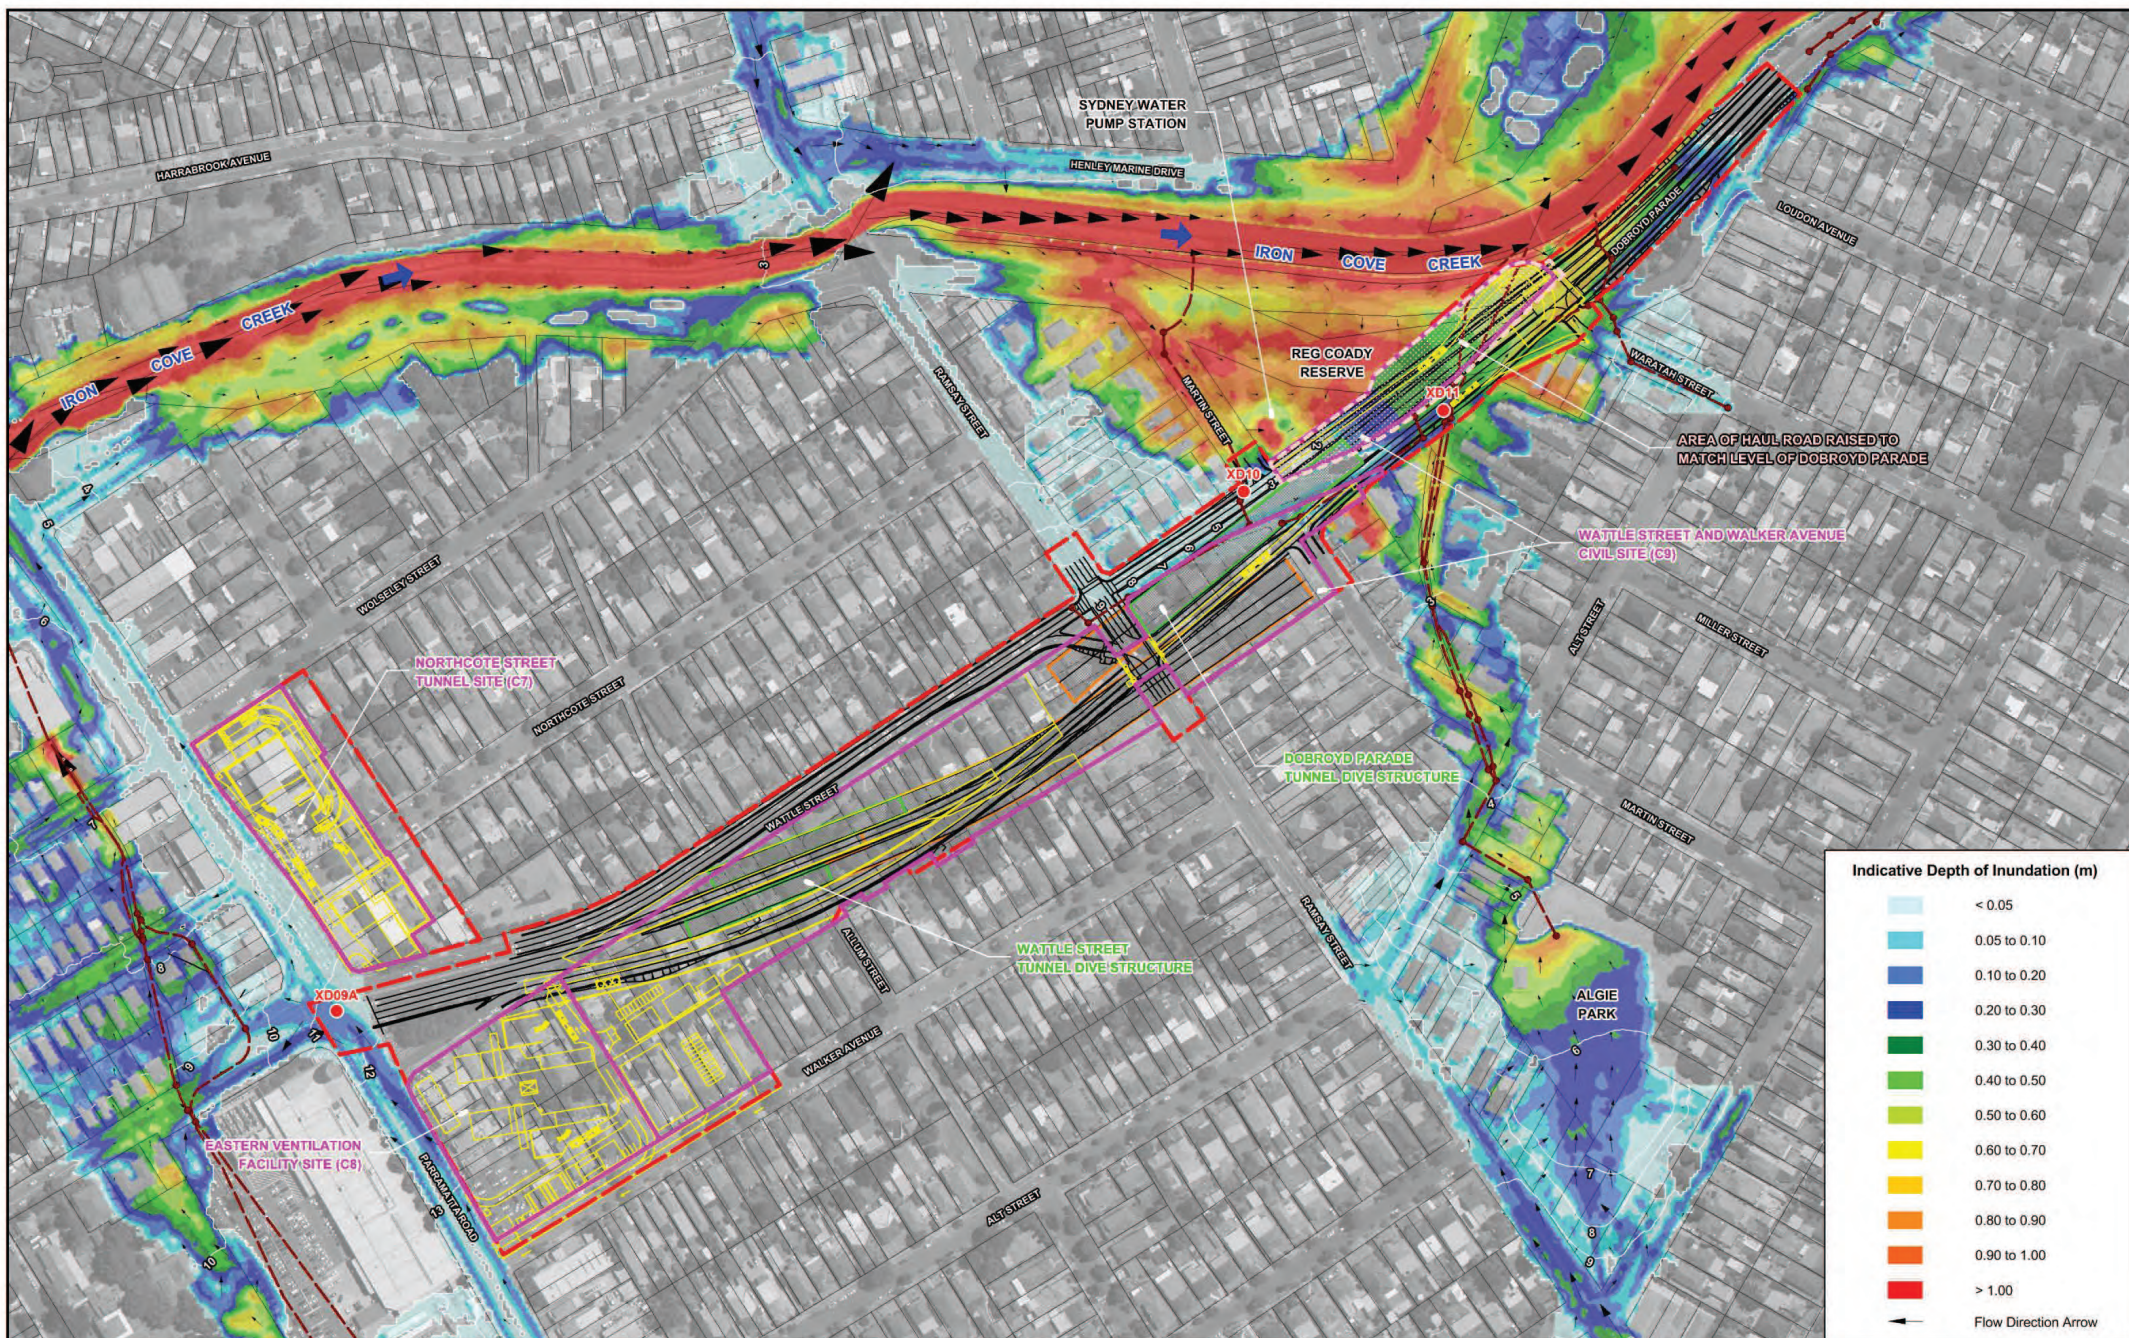

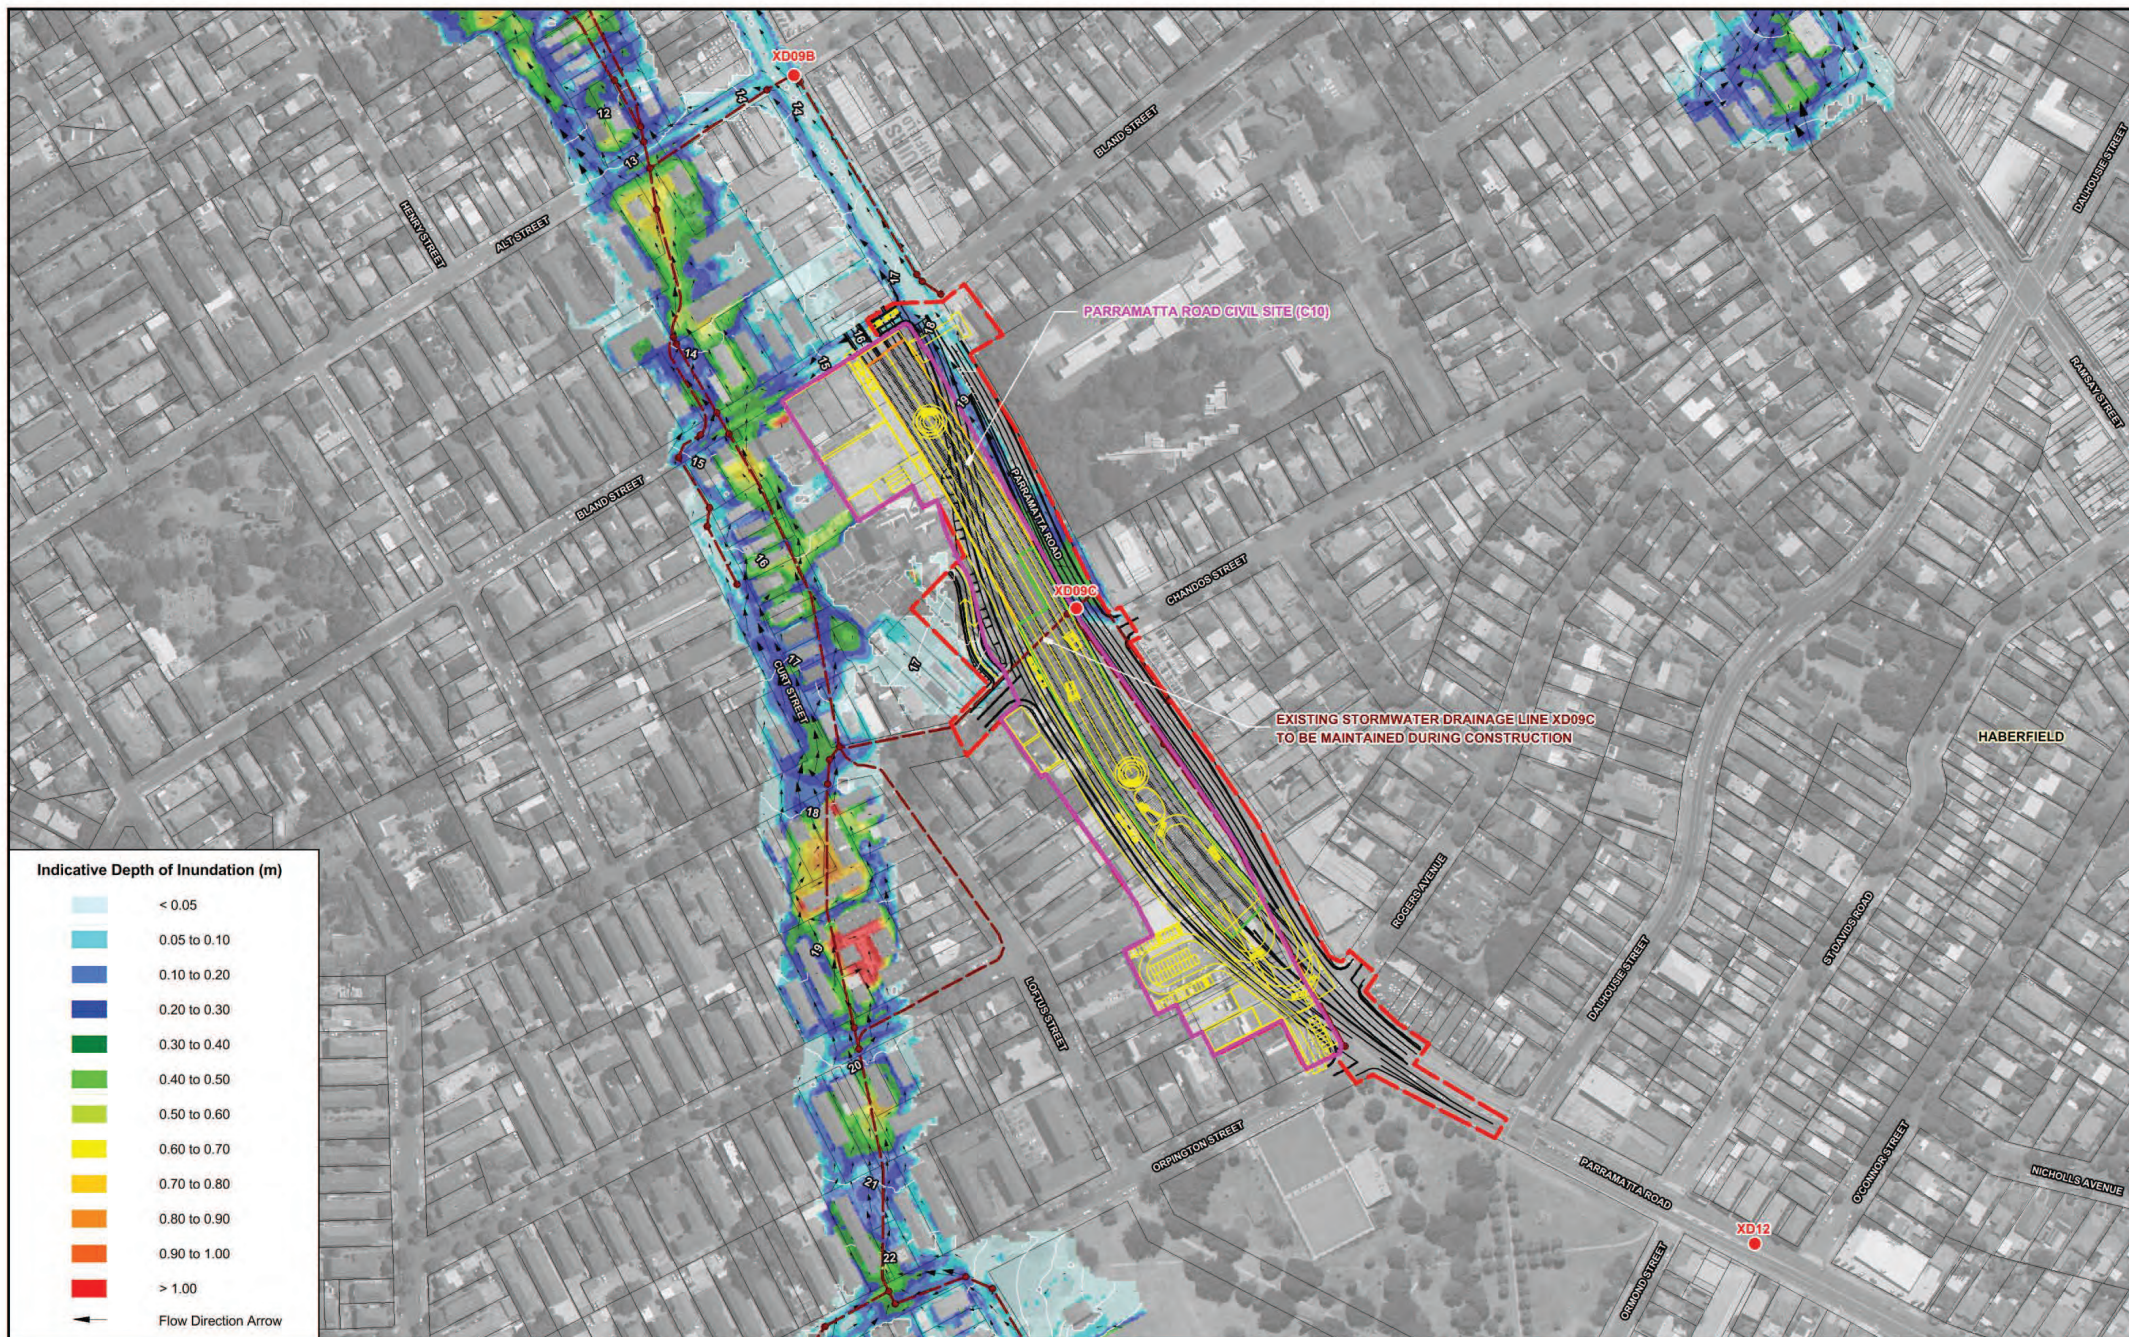

WESTCONNEX M4 EAST EIS SURFACE WATER: FLOODING AND DRAINAGE

Figure 5.20

CONSTRUCTION PHASE FLOODING PATTERNS
PARRAMATTA ROAD CIVIL SITE (C10)
100 YEAR ARI

